



6/28/2024

Phase One Environmental Site Assessment

3033 Dundas Street West
Mississauga, Ontario
L5L 3R8

Prepared For:

2504228 Ontario Inc.
3033 Dundas Street West,
Mississauga, Ontario
L5L 3R8

Prepared By:

Safetech Environmental Limited

Safetech Project Number: 1-2240044



Table of Contents

1	Introduction	6
1.1	Background	6
1.2	Phase One Property Information	7
2	Scope of the Investigation	8
3	Records Review	9
3.1	General	9
3.1.1	Phase One Study Area Determination	9
3.1.2	First Developed Use Determination	9
3.1.3	Fire Insurance Plans	10
3.1.4	Chain of Title	10
3.1.5	Previous Environmental Reports	11
3.2	Environmental Source Information	14
3.2.1	National Pollutant Release Inventory	14
3.2.2	Polychlorinated Biphenyls (PCBs)	14
3.2.3	Environmental Approvals	15
3.2.4	Coal Gasification Plants	15
3.2.5	Environmental Incidents	16
3.2.6	Waste Management	17
3.2.7	Environmental Reports	18
3.2.8	Fuel Storage Tanks	19
3.2.9	Environmental Notices	21
3.2.10	Areas of Natural Significance	21
3.2.11	Landfills	21
3.2.12	Other	22
3.2.13	Ministry of the Environment, Conservation and Parks (MECP) – Freedom of Information	23
3.2.14	Technical Standards and Safety Authority (TSSA) – Freedom of Information	23
3.2.15	City Directories	24
3.3	Physical Setting Sources	26
3.3.1	Aerial Photographs	26
3.3.2	Topography, Hydrology, Geology	28
3.3.3	Fill Materials	29
3.3.4	Water Bodies and Areas of Natural Significance	29
3.3.5	Drinking Water Supply	30
3.3.6	Well Records	30
3.4	Site Operating Records	31
4	Interviews	32
4.1	Owners	32
4.2	Site Managers	32
5	Site Reconnaissance	33
5.1	General requirements	33
5.1.1	Limitations	34
5.1.2	Facility Operation	34

5.2	Observations at Phase One Property	34
5.2.1	General Description of Structures	35
5.2.2	General Description of Below-Ground Structures	35
5.2.3	Storage Tanks	35
5.2.4	Water Sources and Sanitary Servicing	35
5.2.5	Utilities	35
5.2.6	Exit and Entry Points	36
5.2.7	Heating and Cooling Systems	36
5.2.8	Drains, Pits and Sumps	36
5.2.9	Unidentified Substances	36
5.2.10	Spills and Stains	36
5.2.11	Wells	37
5.2.12	Sewage Works	37
5.2.13	Ground Surface	37
5.2.14	Former Railway Lines	37
5.2.15	Stained Soil, Vegetation or Pavement	37
5.2.16	Stressed Vegetation	38
5.2.17	Fill and Debris Materials	38
5.2.18	Potentially Contaminating Activities	38
5.2.19	Unidentified Substances	38
5.2.20	Operations at the Property	38
5.2.21	Hazardous Materials Use and Storage	39
5.2.22	Products Manufactured	39
5.2.23	By-products and Wastes	39
5.2.24	Raw Material Handling and Storage Locations	39
5.2.25	Drums, Totes and Bins	39
5.2.26	Oil/Water Separators	40
5.2.27	Vehicle and Equipment Maintenance Areas	40
5.2.28	Spills	40
5.2.29	Liquid Discharge Points	40
5.2.30	Hydraulic Lift Equipment	40
5.3	Observations of the Phase One Study Area	41
5.3.1	Potentially Contaminating Activities	41
5.3.2	Wells	41
5.3.3	Water Bodies	41
5.3.4	Areas of Natural Significance	42
6	Review and Evaluation of Information and Findings	42
6.1	Summary of Findings	42
6.1.1	Historical Land Uses	42
6.1.2	Current Land Uses	43
6.1.3	Surrounding Land Uses	43
6.1.4	Historical Incidents	44
6.2	Current and Past Land Uses	44
6.3	Potentially Contaminating Activity	47

6.4	Areas of Potential Environmental Concern.....	49
6.5	Phase One Conceptual Site Model	50
7	Conclusions and recommendations.....	58
7.1	Likelihood of Impacts.....	58
7.2	Phase Two ESA Applicability	58
7.3	Uncertainty	59
7.1	Qualified Person	59
8	References	60
9	Limitations.....	61

Appendix A: Figures

- Figure 1: Site Location Map
- Figure 2: Phase One Study Area
- Figure 3: Potentially Contaminating Activities
- Figure 4: Site Plan

Appendix B: References and Supporting Documentation

- Reference 1: Property Reports
- Reference 2: Historical Title Search
- Reference 3: EcoLog ERIS Report
- Reference 4: MECP FOI Response
- Reference 5: TSSA Response
- Reference 6: City Directories
- Reference 7: MECP Well Records
- Reference 8: Site Photographs
- Reference 9: Aerial Photographs

List of Acronyms & Abbreviations

ABNs – Acid-Base Neutral Extractable Organic Compounds	PAHs – Polycyclic Aromatic Hydrocarbons
ACM – Asbestos Containing Materials	PCA – Potentially Contaminating Activity
ANSI – Area of Natural and Scientific Interest	PCBs – Polychlorinated Biphenyls
APEC – Area of Potential Environmental Concern	PHCs – Petroleum Hydrocarbons
AST – Aboveground Storage Tank	QP – Qualified Persons as defined in the O.Reg. 153/04
BTEX – Benzene, Toluene, Ethylbenzene and Xylenes	RSC – Record of Site Condition
CFCs – Chlorofluorocarbons	SAR – Sodium Adsorption Ratio
CSA – Canadian Standard Association	SCS – Site Condition Standards as set out in the <i>Soil, ground water and sediment standards for use under Part XV.1 of the Environmental Protection Act</i>
DNAPL – Dense Non-Aqueous Phase Liquids	SVOCs – Semi-volatile Organic Compounds
EC – Electrical Conductivity	TSSA – Technical Standards and Safety Authority
ESA – Environmental Site Assessment	UFFI – Urea Formaldehyde Foam Insulation
FIP – Fire Insurance Plan	UST – Underground Storage Tank
FOI – Freedom of Information	VOCs – Volatile Organic Compounds
HVAC – Heating, Ventilation and Air Conditioning	
LNAPL – Light Non-Aqueous Phase Liquids	
M&I – Metals and Inorganics	
masl – Meters above sea level	
mbgs – Meters below ground surface	
MECP – Ministry of the Environment, Conservation and Parks	
MSDSs – Material Safety Data Sheets	
O.Reg. – Ontario Regulation	
P.Eng. – Professional Engineer	
P.Geo. – Professional Geoscientist	

Executive Summary

Safetech Environmental Limited (Safetech) was retained by 2504228 Ontario Inc. (Client) to complete a Phase One ESA at 3033 Dundas Street West, Mississauga, Ontario (Phase One Property).

This Phase One ESA is prepared in accordance with the O. Reg. 153/04, as amended, RSC – Part XV.1 of the Environmental Protection Act as part of an application for redevelopment purposes and to meet the requirements of the City of Mississauga.

As required by Section 26 (1) of O. Reg. 153/04, this Phase One ESA was supervised and/or conducted by Mr. Talent Huang, a P.Geo and QP. The purpose of this Phase One ESA is to achieve the specific objectives and requirements of Schedule D of O. Reg. 153/04 (Schedule D), and to achieve the general objectives for a Phase One ESA as described in Section 24 of O. Reg. 153/04.

The Phase One Property was a L-shaped parcel of land that was vacant and was covered with overgrown shrubs and weeds. Construction debris and garbage were found haphazardly scattered across the property. The property was bordered by a wooden fence and is accessible from a gate fronting Dundas Street West. The surface cover was mainly un-graded soil. The Phase One Property was historically developed with several buildings used for residential purposes or as a hotel. These buildings were demolished in 2017.

The Phase One Property is located on the south side of King Street East which is located approximately 25 m northwest of the intersection of Dundas Street West and Winston Churchill Boulevard, in Mississauga, Ontario (refer to Figure 1 – Site Location Map and Figure 2 – Phase One Study Area included in Appendix A).

The adjacent property to the north is a retirement home (Ivan Franko Homes). The adjacent properties to the east were also a storage facility (Public Storage), a multi-tenant commercial building and parking spaces. The adjacent properties to the south and west were built with multi-tenanted commercial buildings with large parking areas. The surrounding areas consisted of mainly residential and commercial uses with the Loyalist Creek watercourse located north of the Phase One Property flowing to the east direction.

It is the professional opinion of Safetech that no APECs on the Phase One Property which could represent an environmental liability to the property owner were identified. Therefore, a Phase Two ESA will not be required for the Phase One Property at this time.

Data gaps were identified for this Phase One ESA. A response from the MECP for the FOI request has not been received as of the date of this report. If the records received materially change the conclusion of this report, an updated Phase One ESA will be issued to the Client.

1 INTRODUCTION

1.1 BACKGROUND

Safetech Environmental Limited (Safetech) was retained by 2504228 Ontario Inc. (Client) to complete a Phase One ESA at 3033 Dundas Street West, Mississauga, Ontario (Phase One Property).

This Phase One ESA is prepared in accordance with the O. Reg. 153/04, as amended, RSC – Part XV.1 of the Environmental Protection Act as part of an application for redevelopment purposes and to meet the requirements of the City of Mississauga.

As required by Section 26 (1) of O. Reg. 153/04, this Phase One ESA was supervised and/or conducted by Mr. Talent Huang, a P.Geo and QP.

The purpose of this Phase One ESA is to achieve the specific objectives and requirements of Schedule D of O. Reg. 153/04 (Schedule D), and to achieve the general objectives for a Phase One ESA as described in Section 24 of O. Reg. 153/04, which are as follows:

- To develop a preliminary determination of the likelihood that one or more contaminants have affected any land or water on, in or under the Phase One Property;
- To determine the need for a Phase Two ESA;
- To provide a basis for carrying out any Phase Two ESA required; and,
- To provide adequate preliminary information about environmental conditions in the land or water on, in or under the Phase One Property for the conduct of a risk assessment following completion of a Phase Two ESA.

For ease of review, this report is structured similarly to the table of *Mandatory Requirements for Phase One Environmental Site Assessment Reports* included in Schedule D (Mandatory Requirements).

1.2 PHASE ONE PROPERTY INFORMATION

Per the mandatory Requirements, a Phase One ESA Report must:

Include the following and any other relevant introductory material concerning the phase one property and the phase one environmental site assessment:

- *The municipal address and property identifier number, if any, of the phase one property.*
- *The name and address and other contact information for the owner of the phase one property and the name, status and other contact information for any other person who has engaged the qualified person to conduct the phase one environmental site assessment.*

The Phase One Property information is as follows:

Table 1.2-1: Property Information

Property Information	
Municipal Addresses	3033 Dundas Street West, Mississauga, Ontario
Legal Description	PT LT 12 PL 380MS TRAFALGAR; PT LT 11 PL 380MS TRAFALGAR AS IN TR196069; S/T TR196069 ; MISSISSAUGA
Property Identifier Number	13420-0014(LT)
Area of the Phase One Property	Approximately 9,480 m ² (0.948 hectares)
Maximum Width	Approximately 96 metres (Parallel to Dundas Street West)
Maximum Length	Approximately 175 metres (Parallel to Winston Churchill Boulevard)
Owner of the Property	2504228 Ontario Inc.
Contact Information for Property Owner	Same as below
Name & Contact Information of Persons Who Engaged the Qualified Person (If Applicable)	Mr. Iram Zando 2504228 Ontario Inc. 3033 Dundas Street West Mississauga, Ontario L5L 3R8

For the purposes of this Phase One ESA report, Dundas Street West will be oriented in an east-west direction, with the reference north being parallel to Winston Churchill Boulevard. All directions reported hereinafter will be with respect to reference north.

The Phase One Property was a L-shaped parcel of land that was vacant and was covered with overgrown shrubs and weeds. Construction debris and garbage were found haphazardly scattered across the property. The property was bordered by a wooden fence and is accessible from a gate fronting Dundas Street West. The surface cover was mainly un-graded soil. The Phase One Property was historically developed with several buildings used for residential purposes or as a hotel. These buildings were demolished in 2017.

The Phase One Property is located on the south side of King Street East which is located approximately 25 m northwest of the intersection of Dundas Street West and Winston Churchill Boulevard, in Mississauga, Ontario (refer to Figure 1 – Site Location Map and Figure 2 – Phase One Study Area included in Appendix A).

The adjacent property to the north is a retirement home (Ivan Franko Homes). The adjacent properties to the east were also a storage facility (Public Storage), a multi-tenant commercial building and parking spaces. The adjacent properties to the south and west were built with multi-tenanted commercial buildings with large parking areas. The surrounding areas consisted of mainly residential and commercial uses with the Loyalist Creek watercourse located north of the Phase One Property flowing to the east direction.

The Phase One Property and properties within the Phase One Study Area appeared to be generally flat with a slope southeastwards towards Lake Ontario.

2 SCOPE OF THE INVESTIGATION

Per the mandatory Requirements, a Phase One ESA Report must:

Provide an overview of the phase one environmental site assessment conducted with respect to the phase one property.

The scope of this Phase One ESA was developed in accordance with O. Reg. 153/04 (as amended). The assessment activities included the following:

- Historical Records Review
 - Private and government records and databases,
 - Historical Aerial Photographs,
 - Topographical and Geological maps, and
 - Fire insurance plans;
- Interviews
 - With available persons who have knowledge of the Phase One Property and the surrounding area's history and/or current operations;
- Site Reconnaissance
 - Inspection of the Phase One Property, and
 - Inspection of accessible and/or visible areas of surrounding properties;
- Identification of PCAs located on the Phase One Property and surrounding properties within a 250 m radius of the Phase One Property boundary (Phase One Study Area); and
- Identification of APECs located on the Phase One Property.

This Phase One ESA report summarizes the assessment findings and presents professional conclusions regarding any PCAs identified at the Phase One Property or properties within the Phase One Study Area, which could represent a liability to the Phase One Property owner, or present a risk to existing and future receptors. It should be noted that a Phase One ESA does not include sampling or analysis of air, surface/subsurface soils, groundwater, surface water or building materials.

3 RECORDS REVIEW

As described in O. Reg. 153/04 Schedule D, Section 2, the specific objectives of a Records Review are:

- *To obtain and review records that relate to the Phase One Property and to the current and past uses of and activities at or affecting the Phase One Property in order to determine if an APEC exists and to interpret any APEC; and,*
- *To obtain and review records that relate to properties in the Phase One Study Area, other than the Phase One Property, in order to determine if an APEC exists and to interpret any APEC.*

For ease of review, the following sections are structured similarly to O. Reg. 153/04 Schedule D Section 3 and the Mandatory Requirements.

3.1 GENERAL

Schedule D: 3. (2) The qualified person shall ensure that the following additional requirements are met as part of the records review: ...1. Make all reasonable inquiries to obtain reasonably accessible records pertaining to the current use or uses and all past uses of the phase one property.

Safetech has made all reasonable inquiries to obtain reasonably accessible records pertaining to the current and past uses of the Phase One Property.

3.1.1 Phase One Study Area Determination

The study area for this Phase One ESA consisted of the Phase One Property and all properties within 250 m of the property boundary (Phase One Study Area).

Schedule D: 3. (1) The qualified person shall, as part of a preliminary records review, ...(a) consider and determine, with a rationale for the determination, whether the phase one study area should include a property that is not located, wholly or partly, within 250 metres from the nearest point on a boundary of the phase one property.

Based on a review of relevant available historical records (sources may include aerial photographs, city directories, and FIPs), as well as the site reconnaissance performed, it was determined that all properties wholly or partially within 250 m of the Phase One Property should be included in the Phase One Study Area, no other properties were specifically identified for inclusion in this assessment.

3.1.2 First Developed Use Determination

Schedule D: 3. (1) The qualified person shall, as part of a preliminary records review, ...(b) determine, with a rationale for the determination, the date of the first developed use of the phase one property.

Based on available historical documentation, the earliest documented development on the Phase One Property was noted in the 1954 aerial photographs when a rectangular building was built on

the south portion of the Phase One Property. The building was either used for residential or commercial purposes.

3.1.3 Fire Insurance Plans

Schedule D: 3. (2) The qualified person shall ensure that the following additional requirements are met as part of the records review: ...2. Make all reasonable inquiries, including reference to the Catalogue of Canadian Fire Insurance Plans 1875-1975, to obtain the fire insurance plans for all parts of the phase one property.

Per the Mandatory Requirements, a Phase One ESA Report must:

Make a summary of each fire insurance plan reviewed including,

- date and description of the area covered with reference to the phase one property,
- lot and address numbers,
- lot sizes and description of structures and other improvements, and
- relevant information gleaned from the plan concerning potentially contaminating activity and areas of potential environmental concern.

FIPs and fire insurance-related property reports were requested from Ecolog ERIS for the Phase One Property and properties within the Phase One Study Area. No FIPs or fire insurance-related property reports were available for review.

3.1.4 Chain of Title

Schedule D: 3. (2) The qualified person shall ensure that the following additional requirements are met as part of the records review: ...3. Prepare an up-to-date chronological chain of title that shows the owners' names and dates of ownership for the phase one property based on a search of the title of the phase one property that goes back to the date of the first developed use of the phase one property, unless other information from the records review satisfies the objectives of the records review and a title search back to the date of the first developed use would not contribute to obtaining information about the environmental condition of the phase one property.

Per the Mandatory Requirements, a Phase One ESA Report must also:

Document and provide a rationale for the period chosen for the search of title of the phase one property, with details of any information relied on in lieu of conducting a title search back to the date of the first developed use of the phase one property, where a title search of the phase one property has not been conducted back to the date of the first developed use of the phase one property.

A historical title search (i.e. Chain of Title) request from the Land Registry Office for the Phase One Property was completed by Domson Title Search Inc. and was provided to Safetech for review. The historical title search results are attached in Reference 2 of Appendix B. A summary of the Chain of Title is as follows:

Table 3.1.4-1: Chain of Title for the Phase One Property

Dates of Ownership		Instrument	Owner(s)
Start Date	End Date		
Before 14/12/1809		--	Crown
14/12/1809	09/03/1816	Patent	Joseph Marlatt
09/03/1816	09/12/1875	Deed	Samuel Marlatt, Sr.
09/12/1875	08/11/1898	Deed	George Marlatt
08/11/1898	12/02/1932	Will	Samuel Marlatt
12/02/1932	21/10/1949	Deed	Samuel Floyd Marlatt
21/10/1949	19/09/1952	Deed	Joseph Groh
19/09/1952	07/01/1966	Deed	Joseph Groh & Rosa Groh
07/01/1966	03/05/2016	Deed	Siegmund Grohotolski & Gabriela Grohotolski
03/05/2016	Present	Deed	2504228 Ontario Inc.
Current Owner: 2504228 Ontario Inc.			

No PCAs were identified from the review of the historical Chain of Titles.

Please refer to *Part 6 - Review and Evaluation of Information and Findings* and its sections of this report for Safetech's assessment of the information summarized in this section.

3.1.5 Previous Environmental Reports

Schedule D: 3. (2) The qualified person shall ensure that the following additional requirements are met as part of the records review: ...4. Make all reasonable inquiries to obtain copies of reports prepared in respect of all or part of the phase one property by or on behalf of a current or former owner respecting environmental conditions at the phase one property including: i. environmental site assessment reports, ii. Remediation reports, iii. Reports prepared in response to an order or request of the Ministry, and iv. Any other reports relating to the presence of a contaminant on, in or under the phase one property or the existence of an area of potential environmental concern.

Per the Mandatory Requirements, a Phase One ESA Report must:

Provide a list and summary of reports referred to in paragraph 4 of subsection 3 (2), if any, including,

- the title, date, name of the property owner or other person funding the work and the report,*
- the author of the report, and*
- a description of data, analysis and findings relevant to the phase one environmental site assessment, such as the existence of an area of potential environmental concern.*

Safetech requested the Client to provide any previous environmental reports available for the Phase One Property. The following environmental reports have previously been completed for the Phase One Property:

- Phase I Environmental Site Assessment – 3033 Dundas Street West, Mississauga, ON.* Prepared by Trinity Consultants Ontario Inc. (Trinity) for 2504228 Ontario Inc. in April 2017.

The findings of the above-stated report were as follows:

- The objective of the report was to determine if there was any evidence of potential or actual evidence of environmental at the property for due diligence purposes. This included

a review of obtainable historical and public records on the property and surrounding properties, a site visit to the property and the generation of a report.

- There were no major discrepancies in the scope of work completed by Trinity.
- A site visit of the Phase One Property was completed on April 11th, 2017 and it consisted of mainly vacant with no structures. The Phase One Property was covered with a grassed area with trees on the west portion, a gravel-laid section on the central portion, and an asphalt-paved area at the north portion of the property. A wood panel fence was installed along the boundaries of the property. The adjacent properties were occupied by commercial businesses and a retirement home to the north. A gas station with four (4) USTs was noted adjacent to the property.
- Trinity reviewed the following environmental reports as part of the Phase I ESA:
 - “*Scope Phase 1 Environmental Site Evaluation 3033 Dundas Street West, City of Mississauga, Ontario*” completed by Landtek Limited on November 30, 2016; and
 - “*Scoped Phase 2 Environmental Site Evaluation 3033 Dundas Street West, City of Mississauga, Ontario*” completed by Landtek Limited on November 30, 2016.
 - The Phase 1 ESA identified PCAs associated with a retail gasoline station and dry cleaners on the east and southeast adjacent properties with respect to true north. A Phase Two ESA was recommended.
 - The Phase 2 ESA work consisted of collecting six (6) surface soil samples, which were analyzed for PHCs, PAHs, BTEX, and Metals & Inorganics. Two (2) subsurface soil samples were collected and analyzed for VOC parameters and four (4) subsurface soil samples were analyzed for Metals & Inorganics, PHCs and BTEX. Two (2) monitoring wells were installed to address the dry cleaner and gas station. The groundwater samples were submitted and analyzed for PHCs, BTEX and VOCs.
 - Trinity concluded based on their review of Landtek’s report that all the soil and groundwater samples tested were compliant with applicable MECP Table 3 Site Condition Standards.
 - No discussion of the hydrogeological characteristics (i.e. groundwater flow, water levels, soil types) were mentioned in Trinity’s review.
- Trinity observed the following on the Phase One Property:
 - Two (2) empty ASTs were noted on the property. Both were located in the central portion of the property;
 - Solid waste material storage (i.e. wood waste, metal, concrete and plastic containers) was noted on the northwest and north portions of the property;

- Two (2) water wells from the Landtek investigation (MW1 and MW 2), one (1) located near the former gas station on 3010 Winston Churchill Boulevard and one (1) located near the building of 3018 Winston Churchill Boulevard; and
 - Two (2) garbage dumpsters.
 - According to Trinity, no on-site concerns were identified for the Phase One Property and no contamination was identified for off-site concerns of the dry cleaner and former gasoline service station based on Trinity's review of the Landtek's Phase 2 ESA investigation. Trinity reported that the groundwater sample results collected from monitoring wells MW1 and MW2 were well below the applicable site standards. No additional subsurface sampling or analysis was recommended at the time of the report.
2. *Revised Geotechnical Investigation Report for the Proposed Mixed Use Building (Residential & Medical Center) 3033 Dundas Street West, Mississauga, Ontario.* Prepared by HLV2K Engineering Limited (HLV2K) for 2504228 Ontario Ltd. on May 27, 2024.

The findings of the above-stated report were as follows:

- The objective of the Geotechnical Investigation was to determine the suitability of the soils on the property to construct a medical centre and twelve (12) storey residential mix building with three levels of underground parking proposed to be built on the south portion of the property.
- Four (4) boreholes (BH101 to BH104) were advanced on the Phase One Property to a maximum depth of 30.5 mbgs. Bedrock coring using the HQ coring technique was also completed for boreholes BH101 to BH103. Three (3) of the boreholes (BH101, BH102, and BH104) were completed with monitoring wells.
- The soil was characterized as silty sand with gravel fill material underneath pavement structures surfaces, followed by native soils consisting of silty sand to sandy silt underlined by clayey silty to silty clay till. Reddish brown shale bedrock was encountered at depths between 7.7 mbgs to 9.1 mbgs. These depths also included weathered and competent bedrock.
- Based on the review of the borehole logs, the monitoring well with the screen installed in the bedrock (14.9 mbgs to 17.9 mbgs) showed groundwater levels of 2.77 mbgs. Monitoring wells with screens installed in the overburden (4.5 mbgs to 7.7 mbgs) showed groundwater levels of 2.64 mbgs and 3 mbgs. The groundwater elevations range from 158.6 to 158.7 masl.
- A recommendation of an excavation of 11 m is anticipated for the development and the structure can be founded with conventional spread and strip footings or mat (raft) foundations on at least 3 m below and top surface of the shale. The other option is with drilled piers (minimum of 1 m in diameter) drilled into at least 10 m into the shale from the top surface of the shale. The foundation concrete slabs should be underlined with clear crushed stone (19 mm maximum size) between the concrete and the exposed bedrock.

Please refer to *Part 6 - Review and Evaluation of Information and Findings* of this report for Safetech's assessment of this information.

3.2 ENVIRONMENTAL SOURCE INFORMATION

Per the Mandatory Requirements, a Phase One ESA Report must:

Provide the list and summary of information or documents referred to in paragraph 7 of subsection 3 (2) including,

- the title of the information or document, and*
- a detailed description of data, analysis or findings relevant to the phase one environmental site assessment, such as the existence of an area of potential environmental concern.*

Please refer to *Part 6 - Review and Evaluation of Information and Findings* and its sections of this report for Safetech's assessment of the information summarized in this section.

3.2.1 National Pollutant Release Inventory

Schedule D: 3. (2) The qualified person shall ensure that the following additional requirements are met as part of the records review: ...7. Make all reasonable inquiries to obtain such of the following as are reasonably accessible and pertain, unless otherwise specified, to the phase one study area: ...i. National Pollutant Release Inventory information maintained by Environment Canada.

An Ecolog ERIS database report was ordered for the Phase One Study Area, including a radius of 250 m from the Phase One Property, which included the Greenhouse Gas Emissions from Large Facilities (GHG: 0 Records), National Pollutant Release Inventory - Historic database (NPRI: 0 Records), National Pollutant Release Inventory 1993-2020 (NPR2: 0 Records), NPRI Reporters - PFAS Substances (PFCH: 0 Records) and Potential PFAS Handlers from NPRI (PFHA: 0 Records).

No records were identified on the Phase One Property. No records were identified within the Phase One Study Area.

3.2.2 Polychlorinated Biphenyls (PCBs)

Schedule D: 3. (2) The qualified person shall ensure that the following additional requirements are met as part of the records review: ...7. Make all reasonable inquiries to obtain such of the following as are reasonably accessible and pertain, unless otherwise specified, to the phase one study area: ...ii. PCB information maintained by the Ministry.

An Ecolog ERIS database report was ordered for the Phase One Study Area, including a radius of 250 m from the Phase One Property, which included the National PCB Inventory database (NPCB: 0 Records), and Ontario Inventory of PCB Storage Sites database (OPCB: 0 Records).

No records were identified on the Phase One Property. No records were identified within the Phase One Study Area.

3.2.3 Environmental Approvals

Schedule D: 3. (2) The qualified person shall ensure that the following additional requirements are met as part of the records review: ...7. Make all reasonable inquiries to obtain such of the following as are reasonably accessible and pertain, unless otherwise specified, to the phase one study area: ...iii. environmental compliance approvals, permits to take water, risk management plans, certificates of property use or similar instruments related to the environmental condition of the phase one property and any property on, under or adjacent to the phase one property and issued pursuant to an Act administered by the Ministry, whether in force or not.

An Ecolog ERIS database report was ordered for the Phase One Study Area, including a radius of 250 m from the Phase One Property, which included the Certificates of Approval database (CA: 7 Records), Environmental Compliance Approval database (ECA: 2 Records), Environmental Registry (EBR: 0 Records), Environmental Activity and Sector Registry (EASR: 1 Records), Permit to Take Water database (PTTW: 0 Records), and Certificates of Property Use database (CPU: 0 Records).

No records were identified on the Phase One Property.

The following pertinent records were identified within the Phase One Study Area:

- **CA – 3022-3032 Winston Churchill (GP) Limited (3022-3032 Winston Churchill Blvd, adjacent property to the east)**
 - 2008 – Municipal and Private Sewage Works
- **CA – Karl Fay Investments Ltd. (3055 Dundas Street West, adjacent property to the west)**
 - 1990 – Municipal water and sewage
- **CA – Beaver Lumber-Private (2651 & 2661 Dundas ST. W, east of Phase One Property)**
 - 1990 – Municipal sewage works
- **ECA – 3022-3032 Winston Churchill (GP) Limited (3022-3032 Winston Churchill Blvd, adjacent property to the east)**
 - Municipal and Private Sewer works

The above-mentioned records were not considered PCAs. There were other CA, EASR, ECA records associated with municipal infrastructure work (i.e. sewage) or heating systems within the Phase One Property boundaries. However, based on the nature, hydraulic gradient orientation and separable distance of these records, the environmental concern to the Phase One Property associated with these records is low.

3.2.4 Coal Gasification Plants

Schedule D: 3. (2) The qualified person shall ensure that the following additional requirements are met as part of the records review: ...7. Make all reasonable inquiries to obtain such of the following as are reasonably accessible and pertain, unless otherwise specified, to the phase one study area: ...iv. the inventory of coal gasification plants that is maintained by the Ministry.

An Ecolog ERIS database report was ordered for the Phase One Study Area, which included the Inventory of Coal Gasification Plants and Coal Tar Sites database (COAL: 0 Records).

No records were identified on the Phase One Property or within the Phase One Study Area.

3.2.5 Environmental Incidents

Schedule D: 3. (2) The qualified person shall ensure that the following additional requirements are met as part of the records review: ...7. Make all reasonable inquiries to obtain such of the following as are reasonably accessible and pertain, unless otherwise specified, to the phase one study area: ...v. records concerning environmental incidents, orders, offences, spills, discharges of contaminants or inspections maintained by the Ministry where the incident, order, offence, spill, discharge or inspection affects the phase one property and any property on, under or adjacent to the phase one property.

An Ecolog ERIS database report was ordered for the Phase One Study Area, including a radius of 250 m from the Phase One Property, which included the Ontario Spills database (SPL: 21 Records), TSSA Historic Incidents database (HINC: 0 Records), TSSA Incidents database (INC: 2 Records), TSSA Pipeline Incidents (PINC: 0 Records), Orders (ORD: 0 Records), Environmental Penalty Annual Report (EPAR: 0 Records), Federal Convictions (FCON: 0 Records), Compliance and Convictions (CONV: 0 Records), Environmental Effects Monitoring (EEM: 0 Records), Environmental Issues Inventory System (EIIS: 0 Records), National Analysis of Trends in Emergencies System (NATES) (NATE: 0 Records), Non-Compliance Reports (NCPL: 0 Records), National Defense & Canadian Forces Spills (NDSP: 0 Records), National Energy Board Pipeline Incidents (NEBI: 0 Records), National Environmental Emergencies System (NEES) (NEES: 0 Records) and Emergency Management Historical Event (EMHE: 0 records).

No records were identified on the Phase One Property.

The following pertinent records were identified within the Phase One Study Area:

- **SPL – Private Owner (Shell Gas Bar, 3018 Winston Churchill Blvd Motor Vehicle, adjacent property to the east)**
 - 1996 – 10 L gasoline leak onto concrete pad and leaked into sewer, cleaned
- **SPL – Service Station (Dundas Street West & Winston Churchill Blvd. intersection, southeast of the Phase One Property)**
 - 1994 – Underground gasoline tank leak into storm sewer, volume was not reported
- **SPL – Dml Environmental (2688 Winston Churchill Blvd , southeast of the Phase One Property)**
 - 2013 – Soil contamination due to petroleum spill – historical contamination discovered
- **SPL – Pioneer Petroleums Ltd. (3100 Winston Churchill Blvd., north of the Phase One Property)**
 - 1999 – 25 L of gasoline spilled onto pavement and contained in catch-basin and pumped out. Impact not anticipated

- **INC – 1515422 Ontario Inc. (2688 Winston Churchill Blvd., southeast of the Phase One Property)**
 - 2013 – discovery of petroleum product (gasoline) during environmental drilling report to rebuild the property for a gasoline service station

Wastewater, raw sewage, water, refrigerant gas spills records were identified within the Phase One Study Area. They were not considered a PCA.

There were SPL records identified beyond 100 m of the Phase One Property boundaries. However, based on the nature, hydraulic gradient orientation and separable distance of these records, the environmental concern to the Phase One Property associated with these records is low.

3.2.6 Waste Management

Schedule D: 3. (2) The qualified person shall ensure that the following additional requirements are met as part of the records review: ...7. Make all reasonable inquiries to obtain such of the following as are reasonably accessible and pertain, unless otherwise specified, to the phase one study area: ...vi. waste management records, including current and historical waste storage locations and waste generator and waste receiver information maintained pursuant to Regulation 347 of the Revised Regulations of Ontario, 1990 (General — Waste Management) made under the Act, or its predecessors with respect to the phase one property and any property on, under or adjacent to the phase one property.

An Ecolog ERIS database report was ordered for the Phase One Study Area, including a radius of 250 m from the Phase One Property, which included the Anderson's Waste Disposal Sites database (ANDR: 0 Records), Ontario Regulation 347 Waste Generators Summary database (GEN: 77 Records), Ontario Regulation 347 Waste Receivers Summary database (REC: 0 Records), National Defence & Canadian Forces Waste Disposal Sites (NDWD: 0 Records), Wastewater Discharger Registration Database (SRDS: 0 Records), Waste Disposal Sites – MOE CA Inventory database (WDS: 0 Records), and Waste Disposal Sites – MOE 1991 Historical Approval Inventory (WDSH: 0 Records).

No records were identified for the Phase One Property. The following records were identified within the Phase One Study Area:

- **GEN – D B Rentals Inc. (3018 Winston Churchill Blvd., adjacent property to the east of the Phase One Property)**
 - 1990, 1992-1998 – Petroleum Distillates & waste oils
- **GEN – FGL Sports Limited (2460 Winston Churchill Blvd, south of the Phase One Property)**
 - 2017, 2018, 2020, 2021, 2022 – Aliphatic solvents and residues
- **GEN – 1515422 Ontario Inc. (2688 Dundas Street West, southeast of the Phase One Property)**
 - 2010 to 2015, – Light Fuels
- **GEN – Dandy Cleaners (3100 Winston Churchill Blvd. Unit #4, north of the Phase One Property)**

- 1992 to 2016, 2018, 2020 to 2022 – Petroleum Distillates & Halogenated Solvents,
- **GEN – NZA Management Inc. (3100 Winston Churchill Blvd, north of the Phase One Property)**
 - 2020 and 2021 – 252L of waste crankcase oils and lubricants, 263L of Miscellaneous waste organic chemicals
- **GEN – Atworth Computer Image and 1 HR Photo Club (3100 Winston Churchill Blvd. Unit #5, north of the Phase One Property)**
 - 1993 to 2001 – Photoprocessing Wastes
- **GEN – Big Score Photo (3100 Winston Churchill Blvd. Unit #5, north of the Phase One Property)**
 - 1997 to 2001 – Photoprocessing Wastes
- **GEN – Karl Fay Investments Ltd. Rockfay developments Inc. (3125 Dundas Street West, west adjacent of the Phase One Property)**
 - 2020 and 2021 – Waste crankcase oils and lubricants
- **GEN – Canadian Tire Corporation Limited (3143 Winston Churchill Blvd., northeast of the Phase One Property)**
 - 2021 – Waste crankcase oils and lubricants and Light Fuels

There were numerous GEN records associated with doctor and dental offices found within the Phase One Study Area; however, due to the nature of the activities (i.e. medical services), these records were not considered a concern to the Phase One Property.

There were GEN records associated with Value Village, retail stores, and a dry cleaner at 3145 Dundas Street West were identified beyond 100 m of the Phase One Property boundaries. However, based on the nature, hydraulic gradient orientation and separable distance of these records, the environmental concern to the Phase One Property associated with these records is low.

3.2.7 Environmental Reports

Schedule D: 3. (2) The qualified person shall ensure that the following additional requirements are met as part of the records review: ...7. Make all reasonable inquiries to obtain such of the following as are reasonably accessible and pertain, unless otherwise specified, to the phase one study area: ...vii. reports submitted to the Ministry related to the environmental conditions of the phase one property and any property on, under or adjacent to the phase one property.

An Ecolog ERIS database report was ordered for the Phase One Study Area, including a radius of 250 m from the Phase One Property, which included the ERIS Historical Searches database (EHS: 41 Records).

Two records were identified on the Phase One Property:

- **EHS – 3033 Dundas Street West, Mississauga**
 - 2019 – Custom Report
- **EHS – 3033 Dundas St W, Mississauga**
 - 2015 – Standard Report

- **EHS – 3033 Dundas St W, Mississauga**
 - 2017– Standard Express Report

These EHS records do not represent a PCA.

There were other EHS records found within the Phase One Study Area. However, these records do not represent a PCA.

3.2.8 Fuel Storage Tanks

Schedule D: 3. (2) The qualified person shall ensure that the following additional requirements are met as part of the records review: ...7. Make all reasonable inquiries to obtain such of the following as are reasonably accessible and pertain, unless otherwise specified, to the phase one study area: ...viii. retail fuel storage tanks information maintained by the Technical Standards and Safety Authority.

An Ecolog ERIS database report was ordered for the Phase One Study Area, including a radius of 250 m from the Phase One Property, which included the Aboveground Storage Tanks (AST: 0 Records), Commercial Fuel Oil Tanks database (CFOT: 0 Records), Compressed Natural Gas Stations (CNG: 0 Records), Delisted Fuel Tanks (DTNK: 13 Records), List of TSSA Expired Facilities database (EXP: 12 Records), Fisheries & Oceans Fuel Tanks (FOFT: 0 Records), Federal Identification Registry for Storage Tank Systems (FIRSTS) (FRST: 0 Records), Fuel Storage Tank database (FST: 11 Records), Historical Fuel Storage Tank database (FSTH: 6 Records), Indian & Northern Affairs Fuel Tanks (IAFT: 0 Records), National Defense & Canadian Forces Fuel Tanks (NDFT: 0 Records), Parks Canada Fuel Storage Tanks (PCFT: 0 Records), Private and Retail Fuel Storage Tanks database (PRT: 4 Record), Retail Fuel Storage Tanks database (RST: 8 Records), and Anderson's Storage Tanks database (TANK: 0 Records), Transport Canada Fuel Storage Tanks (TCFT: 0 Records) and Variances for Abandonment of Underground Storage Tanks (VAR: 0 Records).

No records were identified on the Phase One Property.

The following records were identified within the Phase One Study Area:

- **DTNK, EXP – Tru Value Gas Bars Corp (3018 Winston Churchill Blvd, Mississauga, adjacent property to the east of the Phase One Property)**
 - 2001 – FS Piping
 - 1987 – Two (2) 50,000 L gasoline UST
 - 1987 – One (1) 25,000 L gasoline UST
- **PRT – Searle Fuel Products (3018 Winston Churchill Blvd Mississauga, adjacent property to the east of the Phase One Property)**
 - Expired 1995 – Gasoline Station, 27,497 L
- **DTNK, EXP, FST, FSTH – 1515422 Ontario Inc (2688 Dundas Street West, southeast of the Phase One Property)**
 - 2012 – FS Piping
 - 1984 – four (4) 35,000 L single wall USTs
 - 2022 – Gasoline station, 100,000 L double wall fibreglass tank

- 2022 – Gasoline station, 65,000 L double wall fibreglass tank
 - Not year reported – a gasoline self-serve station with 165,000 L of fuel
- **PRT – CDN Petroleum’s Ltd (2688 Dundas St W Mississauga, approximately 98 m east of the Phase One Property)**
 - Unknown year – Retail (no capacity listed)
 - Unknown year – Private (no capacity listed)
- **DTNK – Rainbow Fuels (2688 Dundas Street West, southeast of the Phase One Property)**
 - 2012 – FS Propane cylinder handling facility
- **DTNK, FSTH, PRT – Pioneer Energy Management Inc., Pioneer Petroleums Management Inc. (3100 Winston Churchill Blvd., north of the Phase One Property)**
 - 2012 – Expired piping and cylinders
 - 2007 – Three (3) active single walled USTs installed in 1984 with 45,000 L
 - 2007 – One (1) active single walled USTs installed in 1984 with 20,000 L
 - 1995 – a 158,900 L tank as registered for this property
- **FST – Parkland Corporation (3100 Winston Churchill Blvd., north of the Phase One Property)**
 - No year reported – one (1) active 155,000 L of liquid fuel tanks
 - 1988 – Three (3) 45,000 L single walled USTs
 - 1988 – One (1) 20,000 L single walled UST
- **EXP, FST, FSTH, PRT, RST – Canadian Tire Corporation Limited (3143 Winston Churchill Blvd., north of the Phase One Property)**
 - 1995 – a 23,987 L tank was registered to this property
 - 2007 – four (4) liquid fiberglass single walled fuel tanks with 22,730 L capacities installed in 1989
 - No year reported – a gasoline service station with 150,000 L of fuel
 - 2021 – two (2) 75,000 L double walled USTs for regular and premium
 - Registered as a service stations for gasoline, oil and natural gas
- **RST – Sunnys Petroleum (3018 Winston Churchill Blvd, Mississauga, adjacent property to the northeast of the Phase One Property)**
 - Unknown year – Gasoline service station (no capacity listed)
- **RST – Cango Gas Bar (3018 Winston Churchill Blvd, Mississauga, adjacent property to the northeast of the Phase One Property)**
 - Unknown year – Gasoline service station (no capacity listed)
- **RST – Esso Rainbow (2688 Dundas St W, Mississauga, approximately 98 m east of the Phase One Property)**
 - Unknown year – Gasoline service station (no capacity listed)
- **RST – Kowal Management (2688 Dundas St W, Mississauga, approximately 98 m east of the Phase One Property)**
 - Unknown year – Gasoline service station (no capacity listed)

3.2.9 Environmental Notices

Schedule D: 3. (2) The qualified person shall ensure that the following additional requirements are met as part of the records review: ...7. Make all reasonable inquiries to obtain such of the following as are reasonably accessible and pertain, unless otherwise specified, to the phase one study area: ...ix. notices and instruments, including records of site condition, posted in the Registry.

An Ecolog ERIS database report was ordered for the Phase One Study Area, including a radius of 250 m from the Phase One Property, which included the Record of Site Condition database (RSC: 0 Records) and Contaminated Sites on Federal Land (FCS: 0 Records).

No records were identified on the Phase One Property or within the 250m radius of the Phase One .

3.2.10 Areas of Natural Significance

Schedule D: 3. (2) The qualified person shall ensure that the following additional requirements are met as part of the records review: ...7. Make all reasonable inquiries to obtain such of the following as are reasonably accessible and pertain, unless otherwise specified, to the phase one study area: ...x. identification of areas of natural significance maintained by the Ministry of Natural Resources.

The Ministry of Natural Resources and Forestry – How to Make a Map: Natural Heritage Areas online interactive map was reviewed for identification of ANSIs and other areas of natural significance. No ANSIs or other areas of natural significance were identified on the Phase One Property or within the Phase One Study Area.

Based on the City of Mississauga Official Plan, the Phase One Property and the Phase One Study Area appeared to be located in an area with a “Mixed Use” designation. No ANSIs or other areas of natural significance were identified on the Phase One Property or within the Phase One Study Area based on the either plan’s environmental map.

3.2.11 Landfills

Schedule D: 3. (2) The qualified person shall ensure that the following additional requirements are met as part of the records review: ...7. Make all reasonable inquiries to obtain such of the following as are reasonably accessible and pertain, unless otherwise specified, to the phase one study area: ...xi. landfill information maintained by the Ministry.

An Ecolog ERIS database report was ordered for the Phase One Study Area, including a radius of 250 m from the Phase One Property, which included the Landfill Inventory Management Ontario database (LIMO: 0 Records).

No records were identified on the Phase One Property or within the Phase One Study Area.

3.2.12 Other

An Ecolog ERIS database report was ordered for the Phase One Study Area, including a radius of 250 m from the Phase One Property. The full Ecolog ERIS report is provided in Appendix B - Reference 3.

A review of the Ecolog ERIS database search identified an additional entry of interest with respect to the Phase One Property and the Phase One Study Area, which included the Dry Cleaning Facilities (CDRY: 2 Records), Scotts Manufacturing Directory (SCT: 9 Records), and Pesticide Register (PES: 4 Records).

No records with identified for the Phase One Property. The following records were identified within the Phase One Study Area:

- **CDRY – Dandy Cleaners (3100 Winston Churchill Blvd. Unit #4, located north of the Phase One Property)**
 - 2006 – the dry cleaner generated 97.28 kg of PERC (i.e. Tetrachloroethylene) and 200 kg of waste water
- **SCT – 3018 Winston Churchill Blvd Unit 4, Mississauga (east adjacent property to the Phase One Property)**
 - Flite Hockey Inc. – 1991 – Sporting and Athletic Goods Manufacturing
– No additional information
- **SCT – 3055 Dundas Street West, unit 5, Mississauga (west adjacent to the Phase One Property)**
 - Brunswick International Canada- 1916 – Sporting & Recreational Goods & Supplies
– No additional information
- **PES – 3055 Dundas Street West, Mississauga (west adjacent to the Phase One Property)**
 - Tree help Ltd O/A Urban Nature Store– limited vendor
- **PES – 3115 Dundas Street West, Mississauga (west adjacent to the Phase One Property)**
 - White Rose Home & Garden Centres Limited – retail vendor class

Vendor-related PES records were not considered a PCA because pesticides were packaged and just sold for retail purposes and were not used at the property.

There were SCT records associated with print shops, woodworking and glass and mirror manufacturing) and a CDRY record at 3145 Dundas Street West generating over 1,000 kg of tetrachloroethylene were identified beyond 100 m of the Phase One Property boundaries. However, based on the nature; no supporting SPL, tank-related and GEN records associated with these operations; hydraulic gradient orientation; and separable distance of these records, the environmental concerns for the Phase One Property associated with these records is low.

No other data of significant environmental concern was identified within the Phase One Study Area.

3.2.13 Ministry of the Environment, Conservation and Parks (MECP) – Freedom of Information

Safetech submitted a FOI and Protection of Privacy Act Request to the MECP to search records that pertain to the Phase One Property. A response from the MECP has not yet been received as of the date of this report. Should the response from the MECP alter the conclusions and recommendations of this Phase One ESA, the Client will be notified immediately, and an updated Phase One ESA report will be issued.

3.2.14 Technical Standards and Safety Authority (TSSA) – Freedom of Information

Safetech submitted a FOI request to the TSSA to search records that pertain to the Phase One Property and properties adjacent to the Phase One Property.

The TSSA indicated that there were no records of any fuel storage tanks pertaining to the Phase One Property.

The TSSA search identified the following records for the surrounding properties.

- Two (2) active elevating device records were found for 3022 and 3032 Winston Churchill Boulevard, located east adjacent to the Phase One Property.
- Two (2) active elevating device records were found for 3058 Winston Churchill Boulevard, located north and east adjacent to the Phase One Property.
- Boiler and pressure vessels were found in the following properties:
 - 2460 Winston Churchill Boulevard, located south adjacent to the Phase One Property.
 - 3058 Winston Churchill Boulevard, located north and east adjacent to the Phase One Property.
 - 3055 Dundas Street West, located west adjacent to the Phase One Property.
- Four (4) expired fuels records were found at 3018 Winston Churchill Boulevard, located east adjacent to the Phase One Property.

Boiler and pressure vessels were not considered PCAs because these systems are heated by natural gas and no fuel storage tanks were expected to be used at these properties for these systems.

It should be noted that the TSSA did not register private fuel ASTs or USTs prior to January 1990, and the TSSA also does not register residential waste oil tanks or aboveground gasoline or diesel tanks for non-retail fuel outlets.

The municipal addresses searched and correspondence with the TSSA is included in Appendix B - Reference 5.

3.2.15 City Directories

City Directories from years (1958, 1966, 1970-1971, 1975, 1981, 1985, 1991, 1996, 2001, 2008, 2012, 2017, and 2021) were provided from EcoLog ERIS for the Phase One Property, adjacent and neighbouring properties within the Phase One Study Area. The City Directories from years between 1958 and 1996 were found from Mights; 2001 was found from Polks; 2008 was found from Cole; and years from 2012 to 2021 were found from the Digital Business Directory.

Selected results are summarized below; full results are included in Appendix B - Reference 6 to this report.

3033 Dundas Street West (Phase One Property)

- The Phase One Property for 3033 Dundas Street West was not listed from 1958 to 1991, and from 2017 to 2021.
 - Listed as Halton Motel from 1991 to 2017
 - Listed as Residential (1 tenant) in 1991
 - Listed as Residential (2 tenants) from 2001 to 2008

2460 Dundas Street West (adjacent property to the south of the Phase One Property)

- The property was listed as Staples, Staples Print Marketing SVC in 2021

3010 Dundas Street West (adjacent property to the east of the Phase One Property)

- The property was listed as Excel Excavating Ltd in 1985

3018 Winston Churchill Boulevard (adjacent property to the east of the Phase One Property)

- The property was listed as Top Hat Cleaners in 1996, 2001 and 2021
- The property was listed as Drycleaners ETC in 2008, 2012 and 2017
- The property was listed as Cango Gas Station in 2012
- The property was listed as Sunys Petroleum in 2001
- The property was listed as Burns' Drive-In SVC CTRS from 1996
- The property was listed as Searle Fuel Products from 1996
- The property was listed as Windun Sales & Service from 1975

3055, 3105 and 3115 Dundas Street West (adjacent property to the west of the Phase One Property)

3055 Dundas Street West

- The property was listed as Postnet Dundas in 2021
- The property was listed as Brunswick International Ltd in 1996

3105 Dundas Street West

- The property was listed as Color Your World in 1996, 2001 and 2012

3115 Dundas Street West

- The property was listed as White Rose Home & Garden Ctr, White Rose Crafts And Nursery Sales Ltd, and White Rose Crafts & Nursery in 1996, 2001 and 2012.

2688 Winston Churchill Boulevard (southeast of the Phase One Property)

- The property was listed as Rainbow Esso in 2008 and from 2012 to 2021
- The property was listed as Kowal Management in 2001 and 2012
- The property was listed as Rainbow Gas Bar from 1991 to 1996
- The property was listed as Bill's Auto Repair in 1985
- The property was listed as CDN Petroleum's Ltd in 1985

2681 Dundas Street West and 3015 Winston Churchill Boulevard (east of the Phase One Property)

2681 Dundas Street West

- The property was listed as Stadium Service Centre from 1985 to 2008 with the historical address of 2685 Dundas Street West

3015 Dundas Street West

- The property was listed as Instant Imprints from 2017 to 2021

3100 Winston Churchill Boulevard (north of the Phase One Property)

- The property was listed as Pioneer Petroleum's in 1996, 2001, 2012 and 2017
- This Property was listed as Dandy Cleaners from 1996 to 2021

2501 and 2525 Hampshire Gate (southwest of the Phase One Property)

2501 Hampshire Gate

- The property was listed as Aeromake Systems in 2017

2525 Hampshire Gate

- The property was listed as Canadian Power Inc in 2017

3105 Winston Churchill Boulevard (northeast of the Phase One Property)

- The property was listed as Cadet Cleaners in 1996
- This property was listed as Philopateer Cleaners from 2008 to 2017

3143 Winston Churchill Boulevard (northeast of the Phase One Property)

- The property was listed as Canadian Tire Petroleum Gas Bar, Canadian Tire Gas Bar, and Canadian Tire Gas+ from 1996 to 2021

Various listings automotive service garages were also identified within the Phase One Study Area beyond 100 m of the Phase One Property boundaries. Based on the distance of these garages

from the Phase One Property, these PCA-associated listings were not likely to cause an APEC to the Phase One Property.

Please refer to *Part 6 - Review and Evaluation of Information and Findings* and its sections of this report for Safetech's assessment of the information summarized in this section.

3.3 PHYSICAL SETTING SOURCES

3.3.1 Aerial Photographs

Schedule D: 3. (2) The qualified person shall ensure that the following additional requirements are met as part of the records review: ...9. Make all reasonable inquiries to obtain a series of aerial photographs of the phase one study area that, as a whole,

- i. illustrate as much as possible of the period from the phase one property's first developed use to the time of the phase one environmental site assessment,*
- ii. identify the buildings and structures that were present on the phase one property from time to time throughout this period,*
- iii. identify potentially contaminating activities within the phase one study area from time to time throughout this period, and*
- iv. identify areas of potential environmental concern.*

Per the Mandatory Requirements, a Phase One ESA Report must also:

Where there is a series of aerial photographs,

- provide a list of the aerial photographs of the phase one study area,*
- provide a rationale for the time period between aerial photographs used,*
- identify the date of the earliest aerial photographs available and their source, and*
- summarize the information gleaned from the series of aerial photographs.*

Aerial photographs from 1934, 1946 and 2023 were obtained from the ERIS, and aerial photographs from 1954, 1966, 1975, 1985, 1995, 2005, and 2015 were obtained from Mississauga Maps. These photographs were selected in order to include the earliest available photographs and provide a representative summary of the conditions at and around the Phase One Property over time (i.e., every 10 years). An aerial photograph from the 1920s was ordered from ERIS. However, none were available for review.

The aerial photographs are included in Appendix B: Reference 9 – Historical Aerials Photographs. Safetech noted the following observations:

- 1934: The Phase One Property and surrounding area appeared to be used for agricultural purposes. Both Dundas Street West and Winston Churchill Boulevard appeared to be developed at this time. Farmstead structures can be seen scattered throughout the surrounding area. Features of the Loyalist Creek watercourse can be seen north of the Phase One Property. A large orchard or tree plantation can be seen on 3070 Winston Churchill Boulevard.

- 1946: The Phase One Property and surrounding areas appeared generally consistent with the previous photograph. Orchards can be seen on the south adjacent property of 2460 Winston Churchill Boulevard on the northeast portion.
- 1954: The Phase One Property was developed with a rectangular building on the southeast portion of the property. Dwellings appeared to have been constructed on the east adjacent properties at 3010, 3018, 3022, 3032 and 3058 Winston Churchill Boulevard. A plantation or orchards was noted on the west adjacent property on 3055, 3105, 3115 and 3125 Dundas Street West.
- 1966: The Phase One Property appeared to have been redeveloped with a long rectangular structure with an additional detached building on the south portion of the property fronting Dundas Street West with a roundabout driveway. A small structure was also built in the middle of the property. Dwellings appeared to have been developed along Winston Churchill Boulevard north of Dundas Street West. The orchards on the south adjacent property were no longer present.
- 1975: The Phase One Property and surrounding areas appeared generally consistent with the previous photograph, with the exception of a large residential development southeast of the Phase One Property. The west adjacent property was seen with a large plantation or an orchard on the east portion. The building on 3010 Winston Churchill Boulevard was removed.
- 1985: The Phase One Property and surrounding areas appeared generally consistent with the previous photograph, with the exception of what appeared to be the development of commercial properties directly east of the Phase One Property across Winston Churchill Boulevard. The north and east adjacent property of 3058 Winston Churchill Boulevard was developed with its current configuration. 3022 Winston Churchill Boulevard had its dwelling demolished.
- 1995: The Phase One Property and surrounding areas appeared generally consistent with the previous photograph, with the exception that multi-commercial buildings appeared to be developed directly west of the Phase One Property, located at 3055, 3105 and 3115 Dundas Street West, replacing the previous orchards as well as what appeared to be a gas station located at 2688 Winston Churchill Boulevard. A gas station canopy can also be seen on 3010 Winston Churchill Boulevard, east adjacent to the Phase One Property. 3018 Winston Churchill Boulevard was also redeveloped with the current configuration. 3032 Winston Churchill Boulevard had its dwelling demolished. Commercial and residential can be seen intensified on the west and north portions of the Phase One Study Area. The Loyalist Creek was reconfigured to flow around the newly developed commercial properties. At 3143 Winston Churchill Boulevard, another gasoline service station can be seen.
- 2005: The Phase One Property was constructed with several small structures at the central portion of the property behind the main buildings. The adjacent properties appeared to be similar to the previous aerial photograph, with the exception of what appeared to be commercial properties developed directly south of the Phase One Property, located between 2460 Winston Churchill Boulevard and 2525 Hampshire Gate. Generally, there appeared to be more commercial developments observed within the Phase One Study Area.
- 2015: The Phase One Property and surrounding areas appeared generally consistent with the previous photograph except the east adjacent properties of 3022 and 3032 Winston Churchill

Boulevard were constructed with the current building. The gas station on 3010 Winston Churchill Boulevard was no longer present.

- 2017: The Phase One Property was vacant at this time with all the buildings demolished with signs of disturbed ground and dirt roads found throughout. The surrounding areas appeared generally consistent with the previous photograph.
- 2023: The Phase One Property and the surrounding areas appeared generally consistent with the previous photograph except the gas station on 2688 Winston Churchill Boulevard was demolished with signs of earthworks.

3.3.2 Topography, Hydrology, Geology

Topography

Schedule D: 3. (2) The qualified person shall ensure that the following additional requirements are met as part of the records review: ...10. Obtain one or more topographic maps (Ontario Base Map series), which illustrate the location of the phase one property in relation to any water bodies in the phase one study area and document regional topography.

The following map(s) were reviewed:

Toporama: <http://atlas.gc.ca/toporama/en/index.html>

- Review of the topographic map showed that the Phase One Property and the Phase One Study Area are located at approximately 160 masl and 170 masl, with the topography sloping generally southeast towards Loyalist Creek. Loyalist Creek drains into Credit River and eventually connecting to Lake Ontario southeast of the Phase One Property.

Physiography and Geology

Schedule D: 3. (2) The qualified person shall ensure that the following additional requirements are met as part of the records review: ...11. Make all reasonable inquiries to obtain one or more physiographic maps or other similar documents in order to define regional physiography in the phase one study area and to obtain information about the surficial soil and bedrock in the phase one study area.

The following map(s) were reviewed:

"Physiography of Southern Ontario" Ontario Geological Survey. Scale 1:22,000 Issued 2007.

- A review of the physiography map identified that the physiography in the area consisted of shale plains.

"Surficial Geology of Southern Ontario"; Scale 1:22,000 Issued 2010.

- A review of the surficial geology map identified that the Phase One Property and the majority of the Phase One Study Area are located in an area of clay to silt-textured till derived from glaciolacustrine deposits or shale.

"Bedrock Geology of Ontario" Ontario Geological Survey. Scale 1:250,000 Issued 2011.

- A review of the bedrock geology map identified that the bedrock geology in the area was part of a group consisting of limestone, shale, dolostone, and siltstone.

Stratigraphy

Schedule D: 3. (2) The qualified person shall ensure that the following additional requirements are met as part of the records review: ...12. Make all reasonable inquiries to obtain one or more geological maps or other similar document in order to define the regional geology in the phase one study area and to obtain information about the stratigraphy of the overburden, from ground surface to bedrock, including approximate depth to bedrock and type of bedrock.

The following map(s) were reviewed:

"Bedrock Topography and Overburden Thickness Mapping, Southern Ontario" Ontario Geological Survey. Issued 2006.

- A review of the bedrock topography map identified that the Phase One Property had a "low" drift thickness, which had bedrock elevations with at least 10 mbgs.

Nearby well records were reviewed for the purposes of obtaining information about the stratigraphy of the overburden, approximate depth to bedrock and type of bedrock. Based on the well records at the Phase One Property and the HLV2K's 2024 Geotechnical Investigation report, shale bedrock was encountered at termination depths of 7.5 mbgs to 9.1 mbgs.

The boreholes from the HLV2K's 2024 Geotechnical Investigation report showed that the overburden at the Phase One Property consisted of silty sand with gravel, followed by clayey silt till layer underlined with sand and gravel with some silt and then shale bedrock.

3.3.3 Fill Materials

No records of the use or importation of fill material at the Phase One Property were provided to Safetech.

3.3.4 Water Bodies and Areas of Natural Significance

Per the Mandatory Requirements, a Phase One ESA Report must:

Provide a description of findings for each of the following, in relation to the phase one study area:

- *Any water bodies,*
- *Any areas of natural significance*

Loyalist Creek was observed north of the Phase One Property flowing east within the Phase One Study Area. Two (2) stormwater management ponds were observed north of the Phase One Property south along Laird Road. There were no other areas of natural significance beyond what was mentioned previously in *Subsection 3.2.10 Area of Natural Significance*.

3.3.5 Drinking Water Supply

Schedule D: 3. (2) The qualified person shall ensure that the following additional requirements are met as part of the records review: ...13.1 Make all reasonable inquiries to determine if the phase one property and all other properties within the phase one study area are supplied by a municipal drinking water system as defined in the Safe Drinking Water Act, 2002. ...13.2 Make all reasonable inquiries to determine if the phase one property is located within an area designated in the official plan of the municipality as a well-head protection area or another area designated in the official plan as an area for the protection of ground water.

Per the Mandatory Requirements, a Phase One ESA Report must:

Provide a description of findings for each of the following, in relation to the phase one study area:

- Any well-head protection areas or other designation identified by the municipality in its official plan for the protection of ground water, and*
- Observations related to whether the property and all other properties within the phase one study area are served by a municipal drinking water system, as defined in the Safe Drinking Water Act, 2002.*
- Where all properties within the phase one study area are served by a municipal drinking water system, observations related to the presence of any well on the phase one property or within the phase one study area that supplies water used for human consumption or an agricultural use.*

Based on the location of the Phase One Property and Phase One Study Area and based on the information reviewed in the course of this Phase One ESA, the properties within the Phase One Study Area are serviced by a municipal drinking water system of the City of Mississauga (Regional Municipality of Peel) and the Town of Oakville (Regional Municipality of Halton) as defined in the *Safe Drinking Water Act*.

According to MECP's Source Protection Information Atlas online source, no water source protection areas, wellhead protection areas, intake protection zones, or significant groundwater recharge areas were identified within the Phase One Study Area. The Phase One Study Area does have a highly vulnerable aquifer.

Based on the review of the well records found within the Phase One Study Area, thirteen (13) wells were labelled as being used for monitoring/observation, six (6) wells were labelled as being used as test holes, nine (9) wells were abandoned, and one (1) well was labelled as being used as a water supply for commercial purposes (i.e. service station).

3.3.6 Well Records

Schedule D: 3. (2) The qualified person shall ensure that the following additional requirements are met as part of the records review: ...13. Make all reasonable inquiries to obtain well records and other relevant data for any operating or abandoned wells, including all wells described or defined under the Ontario Water Resources Act, in the phase one study area in order to identify the presence of such wells and to make appropriate use of the records and data to help determine the hydrogeological and geological characteristics of the phase one study area and describe,

- i. the location of any such wells,*
- ii. the stratigraphy of the overburden, from ground surface to bedrock,*

- iii. approximate depth to bedrock, and
- iv. approximate depth to the water table.

Well records were searched using the MECP Online Interactive Well Record Map (<http://www.ontario.ca/environment-and-energy/map-well-records>).

Six (6) well records were identified on the Phase One Property with ID #7258852, #7110058, #7411555, #7411556, #7110060 and #7411528. These six (6) wells were used for monitoring/testing purposes or were abandoned. These well records indicated that the stratigraphy at the Phase One Property consisted of clay and sand underlined with sand till and cobbles followed by shale at 9.1 mbgs to termination depths of 18.3 mbgs (60 feet).

Forty-two (42) other well records were identified in the Phase One Study Area. The closest well records to the Phase One Property were reviewed. None of the reviewed records were labelled as being used for domestic purposes except for one record. Most of the reviewed records were labelled as being used for monitoring/observation.

The inferred groundwater flow was also expected to flow generally to the northeast towards Loyalist Creek.

The well records reviewed for the Phase One Study Area from the MECP Online Interactive Well Record Map are included in Appendix B - Reference 7.

3.4 SITE OPERATING RECORDS

Schedule D: 3. (2) The qualified person shall ensure that the following additional requirements are met as part of the records review: ...14. Where the phase one property is an enhanced investigation property that is currently being used, in whole or in part, for a use specified in clause 32 (1) (b) of the regulation, ...15. Where the phase one property is an enhanced investigation property, in whole or in part, because the property had been put to a use that is no longer being carried on...

O. Reg. 153/04: 32. (1) For the purposes of submitting a record of site condition for filing under subsection 168.4 (1) of the Act in respect of a property, a phase two environmental site assessment is required, ... (b) if the property is used, or has ever been used, in whole or in part, for any of the following:

- (i) An industrial use., (ii) Any of the following commercial uses:*
 - (A) As a garage.*
 - (B) As a bulk liquid dispensing facility, including a gasoline outlet.*
 - (C) For the operation of dry-cleaning equipment.*

No site operating records pertaining to the historical usage of the Phase One Property was made available for review.

The Phase One Property is not considered to be an enhanced investigation property because the Phase One Property was never used in whole or in part for any of the property uses specified in clause 32 (2) (b) of the regulation.

4 INTERVIEWS

As described in Schedule D, Section 4, the specific objectives of Interviews are:

- To obtain information to assist in determining if an APEC exists; and,
- To identify details of PCAs or potential contaminant pathways on, in or under the Phase One Property.

Schedule D: 6. (2) The qualified person shall make all reasonable efforts to ensure that the following persons are interviewed: ...1. All persons relevant to meeting the general and specific objectives of the phase one environmental site assessment as determined by the qualified person.

Information ascertained from the interviews of the people mentioned under this section are provided in the relevant sections under Section 5 – Site Reconnaissance.

4.1 OWNERS

Schedule D: 6. (1) The qualified person shall ensure that the following persons are interviewed: ...1. A current owner or a current occupant of the phase one property, where one can be identified, or an individual with control of or authority over the owner or occupant, where the owner or occupant is not an individual.

Schedule D: 6. (2) The qualified person shall make all reasonable efforts to ensure that the following persons are interviewed: ...3. Where no owner or occupant of the phase one property can be identified, at least one owner or occupant of a property in the phase one study area and one provincial or municipal government official, each of whom is familiar with the phase one property and its history, as determined by the qualified person having regard to the objectives of a phase one environmental site assessment.

Mr. Imran Zando (Owner of 2504228 Ontario Inc. and landowner) was not present during the site reconnaissance nor interviewed for relevant history of the Phase One Property.

4.2 SITE MANAGERS

Schedule D: 6. (1) The qualified person shall ensure that the following persons are interviewed: ...2. The key site manager for each use, where the phase one property is an enhanced investigation property currently being used, in whole or in part, for a use specified in clause 32 (1) (b) of the regulation.

Schedule D: 6. (2) The qualified person shall make all reasonable efforts to ensure that the following persons are interviewed: ...2. Where the phase one property is an enhanced investigation property, at least one person with detailed knowledge of site activities identified by the qualified person and referred to as the key site manager, for each use included among the uses specified in clause 32 (1) (b) of the regulation that is no longer being carried out at the phase one property but that has been carried on at the phase one property.

Mr. Muhammad Arshad (project manager for 2504228 Ontario Inc.) was present during the site reconnaissance and guided the reconnaissance for the entire Phase One Property.

5 SITE RECONNAISSANCE

As described in Schedule D, Section 9, the specific objectives of the site reconnaissance are:

- To determine if APECs exist through observations about current and past uses and PCAs on, in or under the Phase One Property and, as practicable, current and past uses and activities and PCAs in the Phase One Study Area; and,
- To identify details of potential contaminant pathways on, in or under the Phase One Property and APECs and contaminants of potential concern.

5.1 GENERAL REQUIREMENTS

Schedule D: 12. The following are the general requirements for the site reconnaissance: ...1. The qualified person or a person supervised by the qualified person shall physically attend at the phase one property and investigate it. ...2. The qualified person or a person supervised by the qualified person shall conduct investigation of the remaining properties within the phase one study area from publicly accessible areas.

Mr. Giovanni Bambara and Mr. Yuyang Pang of Safetech supervised by Mr. Talent Huang, completed a site reconnaissance of the Phase One Property and readily visible and publicly accessible portions of the surrounding lands within the Phase One Study Area.

Schedule D: 12. The following are the general requirements for the site reconnaissance: ...3. The following shall be noted during each investigation,
i. date and time of the investigation,
ii. weather conditions,
iii. the length of time of the investigation,
iv. whether the facility was operating at the time of the investigation, where the phase one property is an enhanced investigation property that is currently being used for a use specified in clause 32 (1) (b) of the regulation, and
v. the name and qualifications of the person conducting the investigation.

The following information was recorded in regard to the site reconnaissance:

- The site reconnaissance occurred on Tuesday, June 11th, 2024, at approximately 10:00 am.
- The weather consisted of cloudy skies and a temperature of approximately 22 degrees Celsius.
- The investigation of the Phase One Property and the Phase One Study Area lasted approximately 1 hour.
- The Phase One Property was determined to not currently be used as an enhanced investigation property.
- At the time of the site reconnaissance, Mr. Giovanni Bambara and Mr. Yuyang Pang were Environmental Technicians, and Mr. Talent Huang was a P.Geo. and QP under O. Reg. 153/04.
- No facility associated with a use that would require an enhanced investigation on the Phase One Property was found.

Site Photographs

Schedule D: 12. The following are the general requirements for the site reconnaissance: ...4. The qualified person or a person supervised by the qualified person shall,

- i. take photographs of the phase one property, including of the exterior and interior portions of buildings or structures on the property, in order to document any areas of potential environmental concern and illustrate any relevant structures and areas of disturbed soils such as fill areas,*
- ii. take photographs of the phase one study area, as practicable, in order to document any potentially contaminating activity which may be contributing to or causing an area of potential environmental concern and illustrate any relevant structures and areas of disturbed soils such as fill areas, and*
- iii. prepare a written description and explanation of the photographs taken pursuant to subparagraphs i and ii, including an orientation by compass of the photograph and a description of the photograph with respect to other photographs, records and figures.*

Site photographs were taken during the site reconnaissance. Selected photographs are included in Appendix B – Reference 8, along with written descriptions and explanations.

5.1.1 Limitations

O. Reg. 153/04: 27. (1) The qualified person shall identify physical impediments that interfere with or may limit the ability to conduct investigations or to meet any general or specific objectives, components or requirements of a phase one environmental site assessment. ...(2) The qualified person shall ensure that no impediment precludes meeting the general or specific objectives, components or requirements of a phase one environmental site assessment. ...(3) Denial of access to a qualified person, or someone supervised by a qualified person, to a structure or building or to any other part of the phase one property or any area under the phase one property, for any reason other than safety or inaccessibility, is an impediment that precludes meeting the general or specific objectives, components or requirements of a phase one environmental site assessment. ...(4) The qualified person shall document the denial of access, where access to a structure or building or to any other part of the phase one property or any area under the phase one property is denied to the qualified person, or someone supervised by a qualified person, because of safety or inaccessibility.

The assessors observed all readily accessible areas of the Phase One Property, as well as all publicly accessible areas of the Phase One Study Area.

No notable limitations were observed during the site reconnaissance except for limited inspection of the ground surfaces due to the dense overgrown weeds, and shrubs across the grounds of the Phase One Property.

5.1.2 Facility Operation

No buildings nor facilities were present on the Phase One Property during the site reconnaissance.

5.2 OBSERVATIONS AT PHASE ONE PROPERTY

For ease of review, the following sections are structured similarly to O. Reg. 153/04 Schedule D Section 13.

5.2.1 General Description of Structures

Schedule D: 13. (1) At the phase one property, the following shall be carried out: ...1. Investigations of structures sufficient to obtain and document the following, ...i. a general description of structures and other improvements, including the number and age of buildings.

The Phase One Property was a vacant lot and did not have structures.

5.2.2 General Description of Below-Ground Structures

Schedule D: 13. (1) At the phase one property, the following shall be carried out: ...1. Investigations of structures sufficient to obtain and document the following, ...ii. a general description of the number, age and depth of below-ground structures.

No below-ground structures were observed on the Phase One Property during the site reconnaissance.

5.2.3 Storage Tanks

Schedule D: 13. (1) At the phase one property, the following shall be carried out: ...1. Investigations of structures sufficient to obtain and document the following, ...iii. details of all tanks, above and below ground, at the phase one property, including the material and method of construction of the tank, tank age, tank contents and tank volume, whether the tank is in use or not.

There was no evidence of ASTs and/or USTs observed or reported to have been present at the Phase One Property.

5.2.4 Water Sources and Sanitary Servicing

Schedule D: 13. (1) At the phase one property, the following shall be carried out: ...1. Investigations of structures sufficient to obtain and document the following, ...iv. any potable and non-potable water sources.

Water sources and sanitary services were not supplied to the Phase One Property at the time of site reconnaissance. However, the water and sanitary utility infrastructure connected to the former building may still exist on the Phase One Property.

5.2.5 Utilities

Schedule D: 13. (1) At the phase one property, the following shall be carried out: ...2. Inquiries about the type and approximate location of underground utility and service corridors, such as sewer, water, electrical or gas lines, located on, in or under the phase one property.

No utilities were supplied to the Phase One Property at the time of site reconnaissance. As previously mentioned, previous utility infrastructure associated with the former buildings may still exist on the property.

5.2.6 Exit and Entry Points

Schedule D: 13. (1) At the phase one property, the following shall be carried out: ...3. Inquiries about, and as practicable, investigations of the interior of any buildings or structures at the phase one property so as to identify and document the following: ...i. exit and entry points.

The Phase One Property can be accessed from Dundas Street West via a gate.

5.2.7 Heating and Cooling Systems

Schedule D: 13. (1) At the phase one property, the following shall be carried out: ...3. Inquiries about, and as practicable, investigations of the interior of any buildings or structures at the phase one property so as to identify and document the following: ...ii. details of existing and former heating systems, including type and fuel source, ...iii. details of cooling systems, including type and fuel source, if any.

No heating or cooling systems were identified on the Phase One Property at the time of site reconnaissance since no buildings or structures were present.

5.2.8 Drains, Pits and Sumps

Schedule D: 13. (1) At the phase one property, the following shall be carried out: ...3. Inquiries about, and as practicable, investigations of the interior of any buildings or structures at the phase one property so as to identify and document the following: ...iv. details of any drains, pits and sumps, including their current use, if any, and former use.

No drains, pits, nor sumps were identified on the Phase One Property at the time of site reconnaissance.

5.2.9 Unidentified Substances

Schedule D: 13. (1) At the phase one property, the following shall be carried out: ...3. Inquiries about, and as practicable, investigations of the interior of any buildings or structures at the phase one property so as to identify and document the following: ...v. details of any unidentified substances.

No unidentified substances were identified in the Phase One Property at the time of site reconnaissance.

5.2.10 Spills and Stains

Schedule D: 13. (1) At the phase one property, the following shall be carried out: ...3. Inquiries about, and as practicable, investigations of the interior of any buildings or structures at the phase one property so as to identify and document the following: ...vi. details of stains or corrosion on floors other than from water, where located near a drain, pit, sump, crack or other potential discharge location.

No spills nor stains were identified in the Phase One Property at the time of site reconnaissance.

5.2.11 Wells

Schedule D: 13. (1) At the phase one property, the following shall be carried out: ...4. Inquiries about, and as practicable, investigations sufficient to obtain and document the following: ...i. details and locations of wells described or defined under the Ontario Water Resources Act and the Oil, Gas and Salt Resources Act.

There were no potable drinking wells observed on the Phase One Property at the time of site reconnaissance. However, an abandoned water well was found in the central portion covered by a tree.

Three (3) monitoring wells were identified at the south portion of the Phase One Property associated with the recent geotechnical investigation completed by HLV2K in May 2024. The two (2) monitoring wells installed by Landtek in 2016 for the Phase 2 ESA were not observed.

5.2.12 Sewage Works

Schedule D: 13. (1) At the phase one property, the following shall be carried out: ...4. Inquiries about, and as practicable, investigations sufficient to obtain and document the following: ...ii. details of sewage works, including their location.

The Phase One Property was not serviced by sewage works at the time of site reconnaissance.

The Phase One Property was historically serviced by the municipal sewage system (City of Mississauga).

5.2.13 Ground Surface

Schedule D: 13. (1) At the phase one property, the following shall be carried out: ...4. Inquiries about, and as practicable, investigations sufficient to obtain and document the following: ...iii. details of ground surface, including type of ground cover, such as grass, gravel, soil or pavement.

The Phase One Property was undeveloped, with the majority of the property surfaced with soils overgrown with vegetation.

5.2.14 Former Railway Lines

Schedule D: 13. (1) At the phase one property, the following shall be carried out: ...4. Inquiries about, and as practicable, investigations sufficient to obtain and document the following: ...iv. details of current or former railway lines or spurs and their locations.

The Phase One Property was not observed to have any current or former railway lines or spurs.

5.2.15 Stained Soil, Vegetation or Pavement

Schedule D: 13. (2) At the parts of the phase one property not covered by buildings or other structures, investigations shall be carried out to identify, locate and document, ...(a) areas of stained soil, vegetation or pavement.

No evidence of stained soil, vegetation or pavement was observed throughout the Phase One Property.

5.2.16 Stressed Vegetation

Schedule D: 13. (2) At the parts of the phase one property not covered by buildings or other structures, investigations shall be carried out to identify, locate and document, ...(b) stressed vegetation.

No evidence of stressed vegetation was observed around the Phase One Property or surrounding properties.

5.2.17 Fill and Debris Materials

Schedule D: 13. (2) At the parts of the phase one property not covered by buildings or other structures, investigations shall be carried out to identify, locate and document, ...(c) areas where fill and debris materials appear to have been placed or graded.

No evidence of fill or significant debris material was observed at the Phase One Property. There was some debris material and litter observed scattered across the Phase One Property. Fill material formerly used in the construction and demolition of the former buildings in the south portion of the Phase One Property can be expected.

No evidence of backfilling (i.e. retaining walls, berms, partial basements) to change the surface grading was observed at the Phase One Property.

5.2.18 Potentially Contaminating Activities

Schedule D: 13. (2) At the parts of the phase one property not covered by buildings or other structures, investigations shall be carried out to identify, locate and document, ...(d) potentially contaminating activity.

No PCA was identified at the Phase One Property during the site reconnaissance.

The fill material of unknown environmental quality potentially found in the south portion was not considered a PCA because the soils were analyzed during the Landtek Phase 2 ESA in 2016 and found no exceedances in the surface and subsurface soils.

5.2.19 Unidentified Substances

Schedule D: 13. (2) At the parts of the phase one property not covered by buildings or other structures, investigations shall be carried out to identify, locate and document, ...(e) details of any unidentified substances found at the property.

No unidentified substances were observed for the rest of the Phase One Property.

5.2.20 Operations at the Property

Schedule D: 13. (3) Where the phase one property is an enhanced investigation property that is currently being used for a use specified in clause 32 (1) (b) of the regulation, investigations shall be

carried out to identify, locate and document... (a) operations at the property, including processing or manufacturing;

The Phase One Property was a vacant lot at the time of the site reconnaissance.

5.2.21 Hazardous Materials Use and Storage

Schedule D: 13. (3) Where the phase one property is an enhanced investigation property that is currently being used for a use specified in clause 32 (1) (b) of the regulation, investigations shall be carried out to identify, locate and document... (b) hazardous materials used or stored at the phase one property;

No hazardous materials were used nor stored at the Phase One Property at the time of site reconnaissance.

5.2.22 Products Manufactured

Schedule D: 13. (3) Where the phase one property is an enhanced investigation property that is currently being used for a use specified in clause 32 (1) (b) of the regulation, investigations shall be carried out to identify, locate and document... (c) products manufactured at the phase one property;

There were no products being manufactured at the Phase One Property at the time of site reconnaissance.

5.2.23 By-products and Wastes

Schedule D: 13. (3) Where the phase one property is an enhanced investigation property that is currently being used for a use specified in clause 32 (1) (b) of the regulation, investigations shall be carried out to identify, locate and document... (d) by-products and wastes at the phase one property;

There were no by-products observed at the Phase One Property at the time of site reconnaissance. However, debris and litter were observed across the Phase One Property.

5.2.24 Raw Material Handling and Storage Locations

Schedule D: 13. (3) Where the phase one property is an enhanced investigation property that is currently being used for a use specified in clause 32 (1) (b) of the regulation, investigations shall be carried out to identify, locate and document... (e) raw materials handling and storage locations at the phase one property;

There were no raw material handling or storage locations at the Phase One Property at the time of site reconnaissance.

5.2.25 Drums, Totes and Bins

Schedule D: 13. (3) Where the phase one property is an enhanced investigation property that is currently being used for a use specified in clause 32 (1) (b) of the regulation, investigations shall be carried out to identify, locate and document... (f) location and contents of drums, totes and bins at the phase one property;

There were no drums, totes, or bins observed at the Phase One Property.

5.2.26 Oil/Water Separators

Schedule D: 13. (3) Where the phase one property is an enhanced investigation property that is currently being used for a use specified in clause 32 (1) (b) of the regulation, investigations shall be carried out to identify, locate and document... (g) details of all oil/water separators at the phase one property including for each separator the location, installation date, source of incoming liquid and effluent discharge location;

There were no oil/water separators observed at the Phase One Property at the time of site reconnaissance.

5.2.27 Vehicle and Equipment Maintenance Areas

Schedule D: 13. (3) Where the phase one property is an enhanced investigation property that is currently being used for a use specified in clause 32 (1) (b) of the regulation, investigations shall be carried out to identify, locate and document... (h) all vehicle and equipment maintenance areas, including the locations of maintenance, fluid storage, and waste storage areas;

There were no vehicle and equipment maintenance areas observed at the Phase One Property at the time of site reconnaissance.

5.2.28 Spills

Schedule D: 13. (3) Where the phase one property is an enhanced investigation property that is currently being used for a use specified in clause 32 (1) (b) of the regulation, investigations shall be carried out to identify, locate and document... (i) details of all spills including the dates, locations, materials involved, and volumes of material spilled;

There were no observed or documented spills at the Phase One Property at the time of site reconnaissance.

5.2.29 Liquid Discharge Points

Schedule D: 13. (3) Where the phase one property is an enhanced investigation property that is currently being used for a use specified in clause 32 (1) (b) of the regulation, investigations shall be carried out to identify, locate and document... (j) details of liquid discharge points such as water and French drains, including their locations; and

There were no liquid discharge points observed at the Phase One Property at the time of site reconnaissance.

5.2.30 Hydraulic Lift Equipment

Schedule D: 13. (3) Where the phase one property is an enhanced investigation property that is currently being used for a use specified in clause 32 (1) (b) of the regulation, investigations shall be carried out to identify, locate and document... (k) details of all hydraulic lift equipment at the property, including elevators, in-ground hoists and loading docks.

There were no hydraulic lifts observed at the Phase One Property at the time of site reconnaissance.

5.3 OBSERVATIONS OF THE PHASE ONE STUDY AREA

For ease of review, the following sections are structured similarly to O. Reg. 153/04 Schedule D Section 14.

5.3.1 Potentially Contaminating Activities

Schedule D: 14. In the part of the phase one study area that is outside of the phase one property, investigations shall be carried out to identify, locate and document, ...(a) potentially contaminating activity.

The properties in the Phase One Study Area were determined to consist of residential and commercial land uses. The following PCAs were identified based on the observations made at the Phase One Study Area:

- Esso gasoline service station was observed at 2688 Dundas Street West (southeast of the Phase One Property)
- PostNet print shop was observed at 3055, 3105, 3115 and 3125 Dundas Street West (west adjacent to the Phase One Property)

5.3.2 Wells

Schedule D: 14. In the part of the phase one study area that is outside of the phase one property, investigations shall be carried out to identify, locate and document, ... (a.1) any well that serves a property within the phase one study area, if, (i) the phase one property and all properties within the phase one study area are serviced by a municipal drinking water system, and (ii) the well supplies water used for human consumption or an agricultural use.

The properties within the Phase One Study Area appeared to be serviced by a municipal drinking water system. There were no wells for human consumption or agricultural use observed within the Phase One Study Area.

5.3.3 Water Bodies

Schedule D: 14. In the part of the phase one study area that is outside of the phase one property, investigations shall be carried out to identify, locate and document, ...(b) water bodies.

There were no significant water bodies observed within the Phase One Study Area except for the Loyalist Creek, which flows east towards Credit River, located north of the Phase One Property. Two (2) stormwater management ponds were also observed south of Laird Road located north of the Phase One Property.

5.3.4 Areas of Natural Significance

Schedule D: 14. In the part of the phase one study area that is outside of the phase one property, investigations shall be carried out to identify, locate and document, ...(c) areas of natural significance.

No areas of natural significance were identified on the Phase One Property or within the Phase One Study Area.

6 REVIEW AND EVALUATION OF INFORMATION AND FINDINGS

Schedule D: 16. (1) The qualified person shall review, evaluate and interpret the information obtained from the records review, the interviews and the site reconnaissance components of the phase one environmental site assessment so as to achieve the general and specific objectives of a phase one environmental site assessment.

Schedule D: 16. (4) For each of the matters referred to in subsections (2) and (3), the qualified person shall include the logic and reasoning used to evaluate the available information. ...(5) For each of the matters referred to in subsections (2) and (3), except clause (2) (c), the qualified person shall in the review and evaluation document the data sources, with reference to the specific data and source used, including, ...(a) whether the source was from a record, an interview or a site investigation or a combination of them or another source; and ...(b) what aspect of each record, interview or observation during a site investigation or a combination of them or other source was relied upon and how it was relied upon.

The following sections provide a summary of the findings of the Phase One ESA regarding to PCAs and other environmental concerns, if applicable.

6.1 SUMMARY OF FINDINGS

6.1.1 Historical Land Uses

Based on the available information to date, the Phase One Property was first developed in 1954 with a rectangular building on the southeast portion of the property. In 1966, a long rectangular building and a separate detached building were constructed in place of the previous building. These structures covered the majority of the south portion of the property. A small structure was also constructed on the central portion of the property north of this building in 1966. According to the City directories, the Phase One Property was occupied by Halton Motel and residential tenants from 1991 to 2017. No earlier listings of the Phase One Property were available to confirm the occupation of the property before 1991. In 2005, smaller structures were constructed behind the hotel.

The hotel and associated structures were all demolished sometime between 2015 and 2023. The Phase One Property became vacant after the building was demolished. In 2016, previous environmental investigations were completed by Landtek, which also involved soil and

groundwater sampling on the property. No environmental contamination was found during these investigations.

No PCAs were identified based on the historical land use of the Phase One Property.

6.1.2 *Current Land Uses*

The Phase One Property was a vacant land overgrown with trees, shrubs and weeds with surfaces covered with soils at the time of the site reconnaissance. Construction debris and garbage were found haphazardly scattered through the central and south portions of the property likely from the demolition activities. No free-standing structures were observed on this property.

Three (3) monitoring wells installed during the HLV2K's Geotechnical Investigation were observed on the south portion of the property. An abandoned water well was found at the central portion of the property.

There appear to be no environmental concerns associated with the Phase One Property's current land use.

6.1.3 *Surrounding Land Uses*

Based on the available aerial photographs, evidence of development was noted with some farmstead structures and dwellings along Winston Churchill Boulevard and Dundas Street West as early as 1934. Loyalist Creek was observed flowing in the north portion of the Phase One Study Area. From 1934 to 1975, the surrounding land use was redevelopment from farmstead structures and dwellings to residential subdivisions. From 1985 to 2005, the properties along Winston Churchill Boulevard and Dundas Street West were commercially redeveloped into their present-day configuration. A few dwellings remained unchanged throughout the years.

Since then, the area appears to have changed minimally except for only a few developmental changes with a few properties within the Phase One Study Area. During the site reconnaissance, Safetech identified the following properties to be immediately neighbouring the Phase One Property:

- **North and east of Phase One Property**
 - 3058 Winston Churchill Boulevard – Ivan Franko Homes – retirement home
- **East of Phase One Property**
 - 3010 Winston Churchill Boulevard – Parking lot associated with 3018 Winston Churchill Boulevard
 - 3018 Winston Churchill Boulevard – Multi-tenant commercial building occupied by California Sandwiches, Covid-19 Assessment office, and Winston Churchill Dundas Pharmacy, and Top Hot Cleaners dry cleaning depot
 - 3022 & 3032 Winston Churchill Boulevard – Public Storage

- **South of Phase One Property across Dundas Street West**
 - 2460 Winston Churchill Boulevard – Burger King and commercial shopping plaza occupied by Winners, Staples, FedEx ShipCentre, ServiceOntario office, SportChek, and Atmosphere with parking spaces
- **West of Phase One Property**
 - 3055 Dundas Street West – Multi-commercial plaza with Symposium Cafe Restaurant, Hosanna International Outreach Ministries, Play It Again Sports & Fitness, La Moda Hair Studio Beauty & Spa Inc., QS Travel and Tours Inc., JJQ's Billiards and Lounge, Al Learning Inc., Classic Bowl, and United Family Martial Arts, Postnet print shop, Quesada, Urbannaturestore, Come Bowling, H&R Block, Dr. Patrick Hewit Chiropractor, and Jaya
 - 3105 Dundas Street West – Multi-commercial plaza with Mandarin restaurant, Allstate Insurance office, SSCI Managed IT office, Law offices, Doctor Agata and Cybula & Associates office
 - 3115 Dundas Street West – Multi-commercial plaza with Caffe Prego, Starskt Fine Foods grocery store, Pegaz Art & Gift Store, Eider Herbal Village, Queen Syrena Travel, Euro Optical, and Realty Executive Domator Inc. office,
 - 3125 Dundas Street West – CIBC Bank Branch

Based on the historical records reviewed and on the findings of the site reconnaissance, PCAs were identified related to the historical and current uses of the neighbouring properties within the Phase One Study Area. The PCAs are further discussed in *Section 6.3 – Potentially Contaminating Activity*.

6.1.4 Historical Incidents

Based on available information to date, no historical incidents were identified on the Phase One Property was found.

Based on the available information to date, historical incidents were identified within in the Phase One Study Area and were discussed in subsections *Section 6.3 – Potentially Contaminating Activity*. These incidents were classified as No PCA#s with a description of the spill.

Please refer to this section for the assessment of these historical incidents.

6.2 CURRENT AND PAST LAND USES

Schedule D: 16. (3) To assist with meeting the requirements of subsection (2) and the objectives of a phase one environmental site assessment, the qualified person shall reach a conclusion on, based on a review of the available information and the exercise of professional judgment, ... (b) the current and past uses of the phase one property.

Schedule D: 16. (2) Without limiting the generality of subsection (1), and based on the review, evaluation and interpretation, the qualified person shall prepare, ... (b) a table of current and past uses of the phase one property in a form approved by the Director.

Based on the information reviewed by Safetech, as well as observations made during the site reconnaissance, the following Table of Current and Past Uses is presented in the format approved by the Director.

Table 6.2-1: Current and Past Land Uses

Year	Name of owner	Description of property use	Property use	Other observations from aerial photographs, fire insurance plans, etc.
Prior to 1809	Crown	Agricultural or undeveloped	Agricultural or Other Use	Ownership was confirmed through land registry information. No additional information was determined based on the review of the historical records.
1809 to 1816	Joseph Marlatt	Agricultural or undeveloped	Agricultural or Other Use	Ownership was confirmed through land registry information. No additional information was determined based on the review of the historical records.
1816 to 1875	Samuel Marlatt, Sr.	Agricultural or undeveloped	Agricultural or Other Use	Ownership was confirmed through land registry information. No additional information was determined based on the review of the historical records
1875 to 1898	George Marlatt	Agricultural or undeveloped	Agricultural or Other Use	Ownership was confirmed through land registry information. No additional information was determined based on the review of the historical records
1898 to 1932	Samuel Marlatt	Agricultural or undeveloped	Agricultural or Other Use	Ownership was confirmed through land registry information. No additional information was determined based on the review of the historical records
1932 to 1934	Samuel Floyd Marlatt	Agricultural or undeveloped	Agricultural or Other Use	Ownership was confirmed through land registry information. No additional information was determined based on the review of the historical records
1934 to 1949	Samuel Floyd Marlatt	Agricultural farmlands	Agricultural or Other Use	The 1934 aerial Photographs show the Phase One Property was covered by farmlands
1949 to 1952	Joseph Groh	Agricultural or undeveloped	Agricultural or Other Use	No additional information

Year	Name of owner	Description of property use	Property use	Other observations from aerial photographs, fire insurance plans, etc.
1952 to 1954	Joseph Groh & Rosa Groh	Agricultural or undeveloped	Agricultural or Other Use	Ownership confirmed through land registry information. No additional information was determined based on the review of the historical records.
1954 to 1966	Joseph Groh & Rosa Groh	A rectangular building with grasslands	Agricultural or Other Use	The 1954 aerial Photographs show the rectangular was developed on the southeast portion of the Phase One Property.
1966 to 1991	Siegmund Grohotolski & Gabriela Grohotolski	Several buildings with a roundabout driveway on the south portion	Commercial Use	The 1966 aerial Photographs show the construction of a long rectangular building and detached buildings on the south portion of the Phase One Property.
1991 to 2005	Siegmund Grohotolski & Gabriela Grohotolski	Several buildings used as a hotel and residences with a roundabout driveway on the south portion	Residential and Commercial Use	According to the City Directories, the Phase One Property was listed as residential and Halton Hotel in 1991.
2005 to 2016	Siegmund Grohotolski & Gabriela Grohotolski	Several buildings used as a hotel and residences with a roundabout driveway on the south portion	Residential and Commercial Use	The 2005 aerial photographs show smaller structures built behind the hotel A Phase I and II ESA was completed by Landtek during the sale of the Phase One Property in 2016. A Phase II ESA was conducted on the property to investigate off-site concerns. The soil and groundwater sample analytical results showed no exceedances when compared to the applicable site condition standard.
2016 to 2017	2504228 Ontario Inc.	Several buildings used as a hotel and residences with a roundabout driveway on the south portion	Residential and Commercial Use	No additional information

Year	Name of owner	Description of property use	Property use	Other observations from aerial photographs, fire insurance plans, etc.
2017 to Present	2504228 Ontario Inc.	Vacant with debris found scattered throughout the property with a water well and monitoring wells	Residential and Commercial Use	The 2017 aerial photograph shows all the buildings and structures were demolished with the entire property covered with vehicle tracks. A Phase I ESA was completed by Trinity in 2017. No additional investigation was recommended. During the site reconnaissance, three (3) monitoring wells were observed installed during the Geotechnical Investigation that was completed on the Property in early 2024 by HLV2K.

6.3 POTENTIALLY CONTAMINATING ACTIVITY

Per the Mandatory Requirements, a Phase One ESA Report must:

Provide a list and description of each potentially contaminating activity on, in or under the phase one property.

Provide a list and description of each potentially contaminating activity in the phase one study area that may be contributing to an area of potential environmental concern.

Given the information provided to Safetech and observations made during site reconnaissance, the following PCAs were identified at the Phase One Property or within the surrounding Phase One Study Area that may contribute to an APEC at the Phase One Property.

Table 6.3-1: Potentially Contaminating Activities Identified within the Phase One Property and the Phase One Study Area that may Contribute to an APEC

Location (Approximate Distance and Direction from Phase One Property)	O. Reg 153/04 PCA
3058 Winston Churchill Boulevard (north adjacent)	28 – Gasoline and Associated Products Storage in Fixed Tanks
3022 and 3032 Winston Churchill Boulevard (east adjacent)	28 – Gasoline and Associated Products Storage in Fixed Tanks
2460 Dundas Street West (south adjacent)	31 – Ink Manufacturing, Processing and Bulk Storage 40 – Pesticides (including Herbicides, Fungicides and Anti-Fouling Agents) Manufacturing, Processing, Bulk Storage and Large-Scale Applications No PCA # - Spills
3010 Dundas Street West (east adjacent) (formerly listed with 3018 Winston Churchill Boulevard)	28 – Gasoline and Associated Products Storage in Fixed Tanks 52 – Storage, maintenance, fuelling and repair of equipment, vehicles, and material used to maintain transportation systems
3018 Winston Churchill Boulevard (east adjacent)	27 – Garages and Maintenance and Repair of Railcars, Marine Vehicles and Aviation Vehicles 37 – Operation of Dry Cleaning Equipment (where chemicals are used) 58 – Waste Disposal and Waste Management, including thermal treatment, landfilling and transfer of waste, other than use of biosoils as soil conditioners No PCA # - Spills
3055, 3105, 3115 and 3125 Dundas Street West (west adjacent)	31 – Ink Manufacturing, Processing and Bulk Storage 40 – Pesticides (including Herbicides, Fungicides and Anti-Fouling Agents) Manufacturing, Processing, Bulk Storage and Large-Scale Applications 52 – Storage, maintenance, fuelling and repair of equipment, vehicles, and material used to maintain transportation systems 58 – Waste Disposal and Waste Management, including thermal treatment, landfilling and transfer of waste, other than use of biosoils as soil conditioners
3070 Winston Churchill Boulevard (~ 20 m northwest)	40 – Pesticides (including Herbicides, Fungicides and Anti-Fouling Agents) Manufacturing, Processing, Bulk Storage and Large-Scale Applications
Dundas Street West & Winston Churchill Boulevard intersection (~25 m southeast)	No PCA # - Spills
2681 Dundas Street West and 3015 Winston Churchill Boulevard (~ 60 m east)	27 – Garages and Maintenance and Repair of Railcars, Marine Vehicles and Aviation Vehicles 31 – Ink Manufacturing, Processing and Bulk Storage

Location (Approximate Distance and Direction from Phase One Property)	O. Reg 153/04 PCA
2688 Winston Churchill Boulevard (~ 75 m southeast adjacent)	27 – Garages and Maintenance and Repair of Railcars, Marine Vehicles and Aviation Vehicles 28 – Gasoline and Associated Products Storage in Fixed Tanks 58 – Waste Disposal and Waste Management, including thermal treatment, landfilling and transfer of waste, other than use of biosoils as soil conditioners No PCA# -- historical soil contamination
2501 and 2525 Hampshire Gate (~ 85 m southwest)	18 – Electricity Generation, Transformation and Power Stations 33 – Metal Fabrication
3100 Winston Churchill Boulevard (~95 m north)	28 – Gasoline and Associated Products Storage in Fixed Tanks 37 – Operation of Dry Cleaning Equipment (where chemicals are used) 58 – Waste Disposal and Waste Management, including thermal treatment, landfilling and transfer of waste, other than use of biosoils as soil conditioners No PCA # - Spills
3105 and 3115 Winston Churchill Boulevard (~ 175 m northeast)	37 – Operation of Dry Cleaning Equipment (where chemicals are used)
3143 Winston Churchill Boulevard (~ 230 m northeast)	28 – Gasoline and Associated Products Storage in Fixed Tanks 58 – Waste Disposal and Waste Management, including thermal treatment, landfilling and transfer of waste, other than use of biosoils as soil conditioners

The PCA and APEC derivation of the listed properties of environmental interest above is discussed in the *Section 6.5 – Phase One Conceptual Site Model*.

Other PCAs that were not discussed in the table above was considered to have a very low possibility to cause an APEC on the Phase One Property based on the distance, down and cross-gradient position to the Phase One Property relative to the inferred groundwater flow, nature of the records, and scale of the activities alone. They include spills and GEN records associated with retail stores, dry cleaners at 3145 Dundas Street West, and city directory listings of automotive garages beyond 100 m.

6.4 AREAS OF POTENTIAL ENVIRONMENTAL CONCERN

Schedule D: 16. (3) To assist with meeting the requirements of subsection (2) and the objectives of a phase one environmental site assessment, the qualified person shall reach a conclusion on, based on a review of the available information and the exercise of professional judgment, ... (a) the existence and location of any areas of potential environmental concern on, in or under the phase one property

Based on the information reviewed by Safetech, as well as observations made during the Phase One Property reconnaissance, it is Safetech's professional opinion that no Areas of Potential Environmental Concern (APECs) exist on the Phase One Property.

Schedule D: 16. (2) Without limiting the generality of subsection (1), and based on the review, evaluation and interpretation, the qualified person shall prepare, ...(a) a table of areas of potential environmental concern in a form approved by the Director.

Based on the information reviewed by Safetech, as well as observations made during the site reconnaissance, the following no APECs have been identified.

Per the Mandatory Requirements, a Phase One ESA Report must also:

Provide documentation and rationale for the conclusion referred to in clause 16 (3) (a) as to the existence of areas of potential environmental concern including,

- a discussion of the logic and reasoning used by the qualified person to evaluate the available information,*
- a summary and description of any areas of potential environmental concern determined to exist,*
- a summary, description and rationale for contaminants of potential concern identified with respect to each area of potential environmental concern determined to exist, and*
- a discussion and description of how any uncertainty or absence of information obtained in each of the components of the phase one environmental site assessment could affect the conclusion.*

The discussion and reasoning for evaluating the PCAs on the potential to cause an APEC to the Phase One Property is discussed in *Section 6.5 – Phase One Conceptual Site Model*.

Data gaps were identified for this Phase One ESA. The freedom of information (FOI) from the Ministry of Environmental, Conservation and Parks (MECP) search for the Phase One Property, was requested for this Phase One ESA. However, no response from the MECP was received at the completion of this Phase One ESA.

Unreported or undocumented historical uses of the property, spills, USTs, ASTs or sewer line leaks, any inaccessible areas and limitations during the Phase One ESA site reconnaissance and the determined inferred groundwater flow direction based on public records can also affect the validity of the Phase One ESA model.

6.5 PHASE ONE CONCEPTUAL SITE MODEL

Schedule D: 16. (2) Without limiting the generality of subsection (1), and based on the review, evaluation and interpretation, the qualified person shall prepare, ...(c) a phase one conceptual site model

Mandatory Requirements: 1. Provide one or more figures of the phase one study area that, ...i. show any existing buildings and structures.

Please refer to Figure 2: Phase One Study Area and Figure 3: Potentially Contaminating Activities for an illustration of the existing buildings for the Phase One Study Area. No existing buildings were found on the Phase One Property.

Mandatory Requirements: 1. Provide one or more figures of the phase one study area that, ...ii. identify and locate water bodies located in whole or in part on the phase one study area, ...iii. identify and locate any areas of natural significance located in whole or in part on the phase one study area, ...iv. locate any drinking water wells at the phase one property

Please refer to Figure 2: Phase One Study Area for an illustration of the surrounding area.

Mandatory Requirements: 1. Provide one or more figures of the phase one study area that, ...v. show roads, including names, within the phase one study area, ...vi. show uses of properties adjacent to the phase one property.

Please refer to Figure 2: Phase One Study Area for an illustration of significant roads in the Phase One Study Area, and the uses of properties adjacent to the Phase One Property.

Mandatory Requirements: 1. Provide one or more figures of the phase one study area that, ...v. show roads, including names, within the phase one study area, ...vii. identify and locate areas where any potentially contaminating activity has occurred, and show tanks in such areas.

Please refer to Figure 3: Potentially Contaminating Activities for an illustration of identified significant PCAs and tanks (i.e. PCA#28) for the Phase One Property and the surrounding area. Identified PCAs that were not considered environmentally significant to affect the Phase One Property were not included in the figure.

Mandatory Requirements: 1. Provide one or more figures of the phase one study area that, ...viii. identify and locate any areas of potential environmental concern.

No APECs were identified on, in or under the Phase One Property.

Mandatory Requirements: 2. Provide a description and assessment of, ...i. any areas where potentially contaminating activity on or potentially affecting the phase one property has occurred.

Activities Determined To Represent Potentially Contaminating Activities (PCAs)

Location (Approximate Distance and Direction from Phase One Property)	Record Reviewed: Tenant/Activity (APEC Determination)	O. Reg 153/04 PCA	APEC # (Location)
3058 Winston Churchill Boulevard (north adjacent)	TSSA: Two (2) active elevating devices records suggesting hydraulic elevators (This PCA does not contribute to an APEC because no hydraulic spill records were reported related to any hydraulic elevator. No	28 – Gasoline and Associated Products Storage in Fixed Tanks	No APEC

Location (Approximate Distance and Direction from Phase One Property)	Record Reviewed: Tenant/Activity (APEC Determination)	O. Reg 153/04 PCA	APEC # (Location)
	<i>significant spill had been reported to cause an APEC to the Phase One Property.)</i>		
3022 and 3032 Winston Churchill Boulevard (east adjacent)	<u>TSSA:</u> Two (2) active elevating devices records suggesting hydraulic elevators <i>(This PCA does not contribute to an APEC because the elevating device is likely a cable traction elevator. Additionally, the aerial photograph shows a mechanical room on the roof, which likely represents the elevator machine room. No hydraulic spill records were reported related to any hydraulic elevator. In the case that it is a hydraulic elevator, no significant spill had occurred on the property.)</i>	28 – Gasoline and Associated Products Storage in Fixed Tanks	No APEC
2460 Dundas Street West (south adjacent)	<u>City Directories:</u> Listing of printing activities in 2021 <u>Aerial Photographs:</u> A presence of a plantation/orchard on the southeast portion from 1946 to 1966 <u>Ecolog ERIS Report:</u> Waste generation of aliphatic solvents related to a sport store <i>(These PCAs do not contribute to an APEC because the actual distance of the building is over 100 m from the Phase One Property boundaries. The concern associated with pesticides is considered low because it is off-site and is at least 40 m. The property was also redeveloped and any soils impacted by pesticides were probably removed during construction.)</i>	31 – Ink Manufacturing, Processing and Bulk Storage 40 – Pesticides (including Herbicides, Fungicides and Anti-Fouling Agents) Manufacturing, Processing, Bulk Storage and Large-Scale Applications No PCA # - Spills	No APEC
3010 Dundas Street West (east adjacent) (formerly listed with 3018 Winston Churchill Boulevard)	<u>City Directories:</u> Listing of construction equipment storage facility in 1985; a gas station in 1996, 2001 and 2012 (listed as 3018 Winston Churchill Boulevard) <u>Ecolog ERIS Report:</u> tank and gasoline service station records (listed under 3018 Winston Churchill Boulevard) <u>TSSA:</u>	28 – Gasoline and Associated Products Storage in Fixed Tanks 52 – Storage, maintenance, fuelling and repair of equipment, vehicles, and material used to maintain transportation systems	No APEC

Location (Approximate Distance and Direction from Phase One Property)	Record Reviewed: Tenant/Activity (APEC Determination)	O. Reg 153/04 PCA	APEC # (Location)
	Four (4) expired fuels records <u>Aerial Photographs:</u> Presence of a gasoline service station from 1995 to 2005 <i>(These PCAs do not contribute to an APEC on the Phase One Property because the retail gasoline station was decommissioned in 2013. A Phase 2 ESA was completed by Landtek in 2016 and reported no exceedances for the parameters of concern associated with these PCAs. It is unlikely that the groundwater condition has changed since the PCAs are no longer active on this property.)</i>		
3018 Winston Churchill Boulevard (east adjacent)	<u>City Directories:</u> Listings of dry cleaners from 1996 to 2021; automotive servicing garages from 1975 and 1996 <u>Ecolog ERIS Report:</u> 10 L gasoline spill on concrete pad and cleaned; waste generation of petroleum waste; <i>(These PCAs do not contribute to an APEC on the Phase One Property because the dry cleaner was confirmed to be a depot where dry cleaning chemicals were not used on-site. The Phase 2 ESA completed by Landtek did not show any exceedances of the contaminants of concerns associated with these PCAs in the groundwater.)</i>	27 – Garages and Maintenance and Repair of Railcars, Marine Vehicles and Aviation Vehicles 37 – Operation of Dry Cleaning Equipment (where chemicals are used) 58 – Waste Disposal and Waste Management, including thermal treatment, landfilling and transfer of waste, other than use of biosoils as soil conditioners No PCA # - Spills	No APEC
3055, 3105, 3115 and 3125 Dundas Street West (west adjacent)	<u>City Directories:</u> Listings of print shops, logistics company and garden centres with possible bulk storage of pesticides <u>Ecolog ERIS Report:</u> Waste generation associated with property management (oils and lubricants) <u>Aerial Photographs:</u> A plantation / orchard can be seen on the east portion of the property from 1954 to 1995	31 – Ink Manufacturing, Processing and Bulk Storage 40 – Pesticides (including Herbicides, Fungicides and Anti-Fouling Agents) Manufacturing, Processing, Bulk Storage and Large-Scale Applications 52 – Storage, maintenance, fuelling and repair of	No APEC

Location (Approximate Distance and Direction from Phase One Property)	Record Reviewed: Tenant/Activity (APEC Determination)	O. Reg 153/04 PCA	APEC # (Location)
	<u>Site Reconnaissance:</u> Postnet Print shop <i>(These PCAs do not contribute to an APEC on the Phase One Property because of the following reasons.</i> <i>The print shops did not report any spill incidents indicative of poor handling of the ink storage and the aerials did not show large storage of inks outside the building. Given the size of these print shops, it is likely the ink stored and used is likely not significant.</i> <i>Aerials did not show any logistics distribution and vehicle storage activities on the properties. The logistics company is likely registered as an office.</i> <i>The property was redeveloped and has likely removed any soils impacted by the pesticides if used at all during its redevelopment. The bulk storage of the pesticide in the garden centre is packaged and for retail purposes. No application activity is done on the property.</i> <i>Due to the nature of property management activities (i.e. repairs and maintenance), the waste generated is likely not significant.)</i>	equipment, vehicles, and material used to maintain transportation systems 58 – Waste Disposal and Waste Management, including thermal treatment, landfilling and transfer of waste, other than use of biosoils as soil conditioners	
3070 Winston Churchill Boulevard (~ 20 m northwest)	<u>Aerial Photographs:</u> Evidence of a large plantation/orchard from 1934 to present day <i>(This PCA does not contribute to an APEC on the Phase One Property because it is located hydraulically cross and/or down gradient to the Phase One Property with respect to the inferred groundwater flow.)</i>	40 – Pesticides (including Herbicides, Fungicides and Anti-Fouling Agents) Manufacturing, Processing, Bulk Storage and Large-Scale Applications	No APEC
Dundas Street West & Winston Churchill Boulevard intersection (~25 m southeast)	<u>Ecolog ERIS Report:</u> Underground gasoline tank leak into storm sewer <i>(This PCA does not contribute to an APEC because the leak was contained in the storm sewer system.)</i>	No PCA # - Spills	No APEC
2681 Dundas Street West and	<u>City Directories:</u> Listings of services garages, and print shops	27 – Garages and Maintenance and Repair of	No APEC

Location (Approximate Distance and Direction from Phase One Property)	Record Reviewed: Tenant/Activity (APEC Determination)	O. Reg 153/04 PCA	APEC # (Location)
3015 Winston Churchill Boulevard (~ 60 m east)	<i>(This PCA does not contribute to an APEC because the property is located hydraulically cross or down-gradient to the Phase One Property with respect to the inferred groundwater flow. Also, no evidence of large chemical storage containers or ASTs were observed outside the buildings in the aerial photographs.)</i>	Railcars, Marine Vehicles and Aviation Vehicles 31 – Ink Manufacturing, Processing and Bulk Storage	
2688 Winston Churchill Boulevard (~ 75 m southeast adjacent)	<u>City Directories:</u> Listings of gas stations and automotive repair garages from 1985 to 2021 <u>Ecolog ERIS Report:</u> Historical Soil contamination found in 2013; waste generation associated with light fuels; tank and gasoline service station records <u>Aerial Photographs:</u> A gasoline service station was present from 1995 to 2015 <u>Site Reconnaissance:</u> Esso retail gasoline station <i>(Given the property's separable distance from the Phase One Property and hydraulically cross-gradient orientation with respect to the inferred groundwater flow, these PCAs do not contribute to an APEC on the Phase One Property.)</i>	27 – Garages and Maintenance and Repair of Railcars, Marine Vehicles and Aviation Vehicles 28 – Gasoline and Associated Products Storage in Fixed Tanks 58 – Waste Disposal and Waste Management, including thermal treatment, landfilling and transfer of waste, other than use of biosoils as soil conditioners No PCA# -- historical soil contamination	No APEC
2501 and 2525 Hampshire Gate (~ 85 m southwest)	<u>City Directories:</u> Listings of a machinery manufacturing and electrical power operations <i>(These PCAs do contribute to an APEC on the Phase One Property because no waste generation or environmental approvals records for the machinery operation were present. The property was likely used for warehousing or commercial purposes. No manufacturing was likely involved.</i> <i>The aerial photographs did not show a power station at this property. The listing is likely related to an administrative office.)</i>	18 – Electricity Generation, Transformation and Power Stations 33 – Metal Fabrication	No APEC

Location (Approximate Distance and Direction from Phase One Property)	Record Reviewed: Tenant/Activity (APEC Determination)	O. Reg 153/04 PCA	APEC # (Location)
3100 Winston Churchill Boulevard (~95 m north)	<u>City Directories:</u> Listings of a gasoline service station and dry cleaner from 1996 to 2021 <u>Ecolog ERIS Report:</u> 25 L gasoline spill onto pavement and contained in catch-basin; waste generation related to dry cleaners; waste generation related to oils and lubricants, and photoprocessing waste; tank and gasoline service station records; and dry cleaning waste records <i>(These PCAs do not contribute to an APEC on the Phase One Property because the property is located down-gradient to the Phase One Property with respect to the inferred groundwater flow.)</i>	28 – Gasoline and Associated Products Storage in Fixed Tanks 37 – Operation of Dry Cleaning Equipment (where chemicals are used) 58 – Waste Disposal and Waste Management, including thermal treatment, landfilling and transfer of waste, other than use of biosoils as soil conditioners No PCA # - Spills	No APEC
3105 and 3115 Winston Churchill Boulevard (~ 175 m northeast)	<u>City Directories:</u> Listings of dry cleaners from 1996 to 2017 (3105) <i>(This PCA does not contribute to an APEC on the Phase One Property due to the large separable distance between this property and the Phase One Property.)</i>	37 – Operation of Dry Cleaning Equipment (where chemicals are used)	No APEC
3143 Winston Churchill Boulevard (~ 230 m northeast)	<u>City Directories:</u> Listings of gasoline service station from 1996 to 2021 <u>Ecolog ERIS Report:</u> Waste generation of oils, lubricants and light fuels; tank and gasoline service station records <u>Aerial Photographs:</u> Presence of the gasoline service station from 1995 to present <i>(This PCA does not contribute to an APEC on the Phase One Property due to the large separable distance between this property and the Phase One Property.)</i>	28 – Gasoline and Associated Products Storage in Fixed Tanks 58 – Waste Disposal and Waste Management, including thermal treatment, landfilling and transfer of waste, other than use of biosoils as soil conditioners	No APEC

PCAs are illustrated in Figure 3: Potentially Contaminating Activities.

Activities Determined Not To Represent Significant PCAs

Other PCAs that were not discussed in the table above was considered to have a very low possibility to cause an APEC on the Phase One Property based on the distance, down and cross-gradient position to the Phase One Property relative to the inferred groundwater flow, nature of the records, and scale of the activities alone. They include spills and GEN records associated with retail stores, dry cleaners at 3145 Dundas Street West, and city directory listings of automotive garages beyond 100 m.

Mandatory Requirements: 2. Provide a description and assessment of, ...ii. any contaminants of potential concern.

No contaminants of concern were identified on the Phase One Property.

Mandatory Requirements: 2. Provide a description and assessment of, ...iii. the potential for underground utilities, if any present, to affect contaminant distribution and transport.

Underground utilities were not supplied to the Phase One Property at the time of site reconnaissance. However, the historical utility infrastructures connected to the former building may still exist on the Phase One Property. These abandoned infrastructure can affect contaminant distribution and transport.

Mandatory Requirements: 2. Provide a description and assessment of, ...iv. available regional or site specific geological and hydrogeological information.

A review of the physiography map identified that the physiography in the area consisted of shale plains. The surficial geology map identified that the Phase One Property and the majority of the Phase One Study Area are located in an area of clay to silt-textured till derived from glaciolacustrine deposits or shale. The bedrock geology in the area was part of a group consisting of shale, limestone, dolostone, and siltstone.

A review of the bedrock topography map identified that the Phase One Property had a “low” drift thickness, which had bedrock elevations with at least 10 m below ground surface (mbgs).

Nearby well records were reviewed for the purposes of obtaining information about the stratigraphy of the overburden, approximate depth to bedrock and type of bedrock. Based on the well records at the Phase One Property and the HLV2K’s 2024 Geotechnical Investigation report, shale bedrock was encountered at termination depths of 7.5 mbgs to 9.1 mbgs.

The boreholes from the HLV2K’s 2024 Geotechnical Investigation report showed that the overburden at the Phase One Property consisted of silty sand with gravel, followed by clayey silt till layer underlined with sand and gravel with some silt and then shale bedrock.

Mandatory Requirements: 2. Provide a description and assessment of, ...v. how any uncertainty or absence of information obtained in each of the components of the phase one environmental site assessment could affect the validity of the model.

Data gaps were identified for this Phase One ESA. A response from the Ministry of Environment, Conservation and Parks (MECP) for the Freedom of Information (FOI) request has not been received as of the date of this investigation.

Unreported or undocumented historical uses of the property, spills, USTs, ASTs or sewer line leaks; any inaccessible areas during the Phase One ESA site reconnaissance; and the inferred direction of groundwater flow and groundwater elevations can also affect the validity of the Phase One ESA model.

Mandatory Requirements: 3. If the exemption set out in paragraph 1 or 2 of section 49.1 of the regulation is being relied upon, document the rationale for relying upon the exemption, which may be based on information gathered during one or more of the records review, interviews and site reconnaissance.

Mandatory Requirements: 4. If there is an intention to rely upon the exemption set out in paragraph 3 of section 49.1 of the regulation, set out the intention to rely upon the exemption and provide a brief explanation as to why the exemption may apply, which may be based on information gathered during one or more of the records review, interviews and site reconnaissance.

Safetech does not intend to rely upon the exemptions set out in Section 49.1 of the regulation.

7 CONCLUSIONS AND RECOMMENDATIONS

7.1 LIKELIHOOD OF IMPACTS

Schedule D: 16. (3) To assist with meeting the requirements of subsection (2) and the objectives of a phase one environmental site assessment, the qualified person shall reach a conclusion on, based on a review of the available information and the exercise of professional judgment, ... (c) the likelihood that one or more contaminants have affected any land or water on, in or under the phase one property.

It is the professional opinion of Safetech that no APECs were identified on the Phase One Property which could represent an actual environmental concern.

7.2 PHASE TWO ESA APPLICABILITY

Schedule D: 16. (3) To assist with meeting the requirements of subsection (2) and the objectives of a phase one environmental site assessment, the qualified person shall reach a conclusion on, based on a review of the available information and the exercise of professional judgment, ... (d) whether a phase two environmental site assessment is required before a record of site condition may be submitted with respect to all or part of the phase one property.

A Phase Two ESA will not be required for the Phase One Property at this time.

7.3 UNCERTAINTY

Schedule D: 16. (6) The qualified person shall consider and document how any uncertainty or absence of information obtained in each of the components of the phase one environmental site assessment could affect the validity of the conclusions, tables and model described in subsections (2) and (3).

Data gaps were identified for this Phase One ESA. A response from the MECP for the FOI request has not been received as of the date of this report.

Unreported or undocumented historical uses of the property, spills, USTs, ASTs or sewer line leaks; any inaccessible areas during the Phase One ESA site reconnaissance; and the inferred direction of groundwater flow and groundwater elevations can also affect the validity of the Phase One ESA model.

7.1 QUALIFIED PERSON

- 1. Provide original signatures of the qualified person who conducted or supervised the phase one environmental site assessment.*
- 2. Provide a statement by the qualified person confirming the carrying out of the phase one environmental site assessment and the findings and conclusions of the report.*

This Phase One ESA was supervised and prepared by Mr. Talent Huang of Safetech Environmental Limited. The objectives and requirements set out in O. Reg 153/04 for a phase one environmental site assessment were applied in carrying out this environmental site assessment and preparing this report.

Sincerely,

Safetech Environmental Limited



Yuyang Pang, B.A.Sc., E.I.T.
Environmental Technician



Talent Huang, P.Geo., QP_{ESA}
Geoscientist

8 REFERENCES

The phase one environmental site assessment report shall include a list of all documents or data cited in the report.

The report was referenced with the following documents and sources:

- Ontario Regulation 153/04, made under the *Environmental Protection Act*, May 2004, amended by Ontario Regulation 511/09.
- *Environmental Protection Act*, R.S.O. 1990, Chapter E.19, as amended, September 2004.
- OGSEARTH (Ontario Ministry of Northern Development, Mines and Forestry);
- The Atlas of Canada, Natural Resources Canada;
- EcoLog ERIS;
- Service Ontario Land Registry;
- OPTA Environmental Services;
- Aerial Photography, Google earth™;
- The Ministry of Natural Resources and Forestry (MNRF) – How to Make a Map: Natural Heritage Areas;
- Source Protection Information Atlas, MECP;
- Freedom of Information and Protection of Privacy Office, MECP;
- Technical Standards & Safety Authority (TSSA);
- City of Mississauga Interactive Map and City of Mississauga Official Plan;
- City of Oakville Interactive Map;
- Ontario Well Records;
- *Phase I Environmental Site Assessment – 3033 Dundas Street West, Mississauga, ON.* Prepared by Trinity Consultants Ontario Inc. (Trinity) for 2504228 Ontario Inc. in April 2017; and
- *Revised Geotechnical Investigation Report for the Proposed Mixed Use Building (Residential & Medical Center) 3033 Dundas Street West, Mississauga, Ontario.* Prepared by HLV2K Engineering Limited (HLV2K) for 2504228 Ontario Ltd. on May 27, 2024.

Please refer to Appendix B: References and Supporting Documentation for copies of all additional documents and data cited in this report.

9 LIMITATIONS



The information, conclusions and recommendations provided in this report were prepared by trained professionals and technical staff in accordance with the level of care and skill exercised by members of the environmental engineering and consulting profession. Recommendations made in this report have been made in the context of existing industry-accepted guidelines, which were in place at the date of this report.

In preparing this report, Safetech Environmental Limited (Safetech) relied in good faith on information supplied by individuals or organizations noted in the report. We assume that the information provided is factual and accurate, and we accept no responsibility for any deficiency, misstatements, or inaccuracies contained in this report as a result of omissions, misrepresentation, or fraudulent acts of any persons or organizations contacted. It should be recognized that the passage of time affects the information provided in this report. The environmental conditions of a site can change. Opinions relating to the site conditions are based upon information that existed at the time the conclusions were formulated. Safetech cannot warrant against undiscovered environmental liabilities.

If any information becomes available that differs from the findings in this report, we request that we be notified immediately to reassess the conclusions provided herein.

This report has been prepared for the sole use of the person or entity to who it is addressed. No other person or entity is entitled to use or rely upon this report without the express written consent of Safetech and the person or entity to who it is addressed. Any use that a third party makes of this report, or any reliance based on conclusions and recommendations made, is the responsibility of such third parties. Safetech accepts no responsibility for damages suffered by third parties as a result of actions based on this report.

Appendix A: Figures

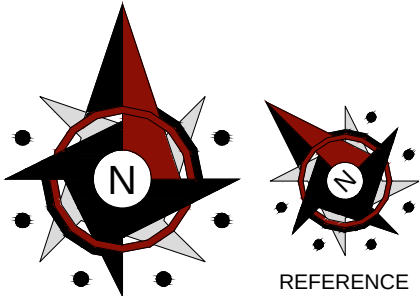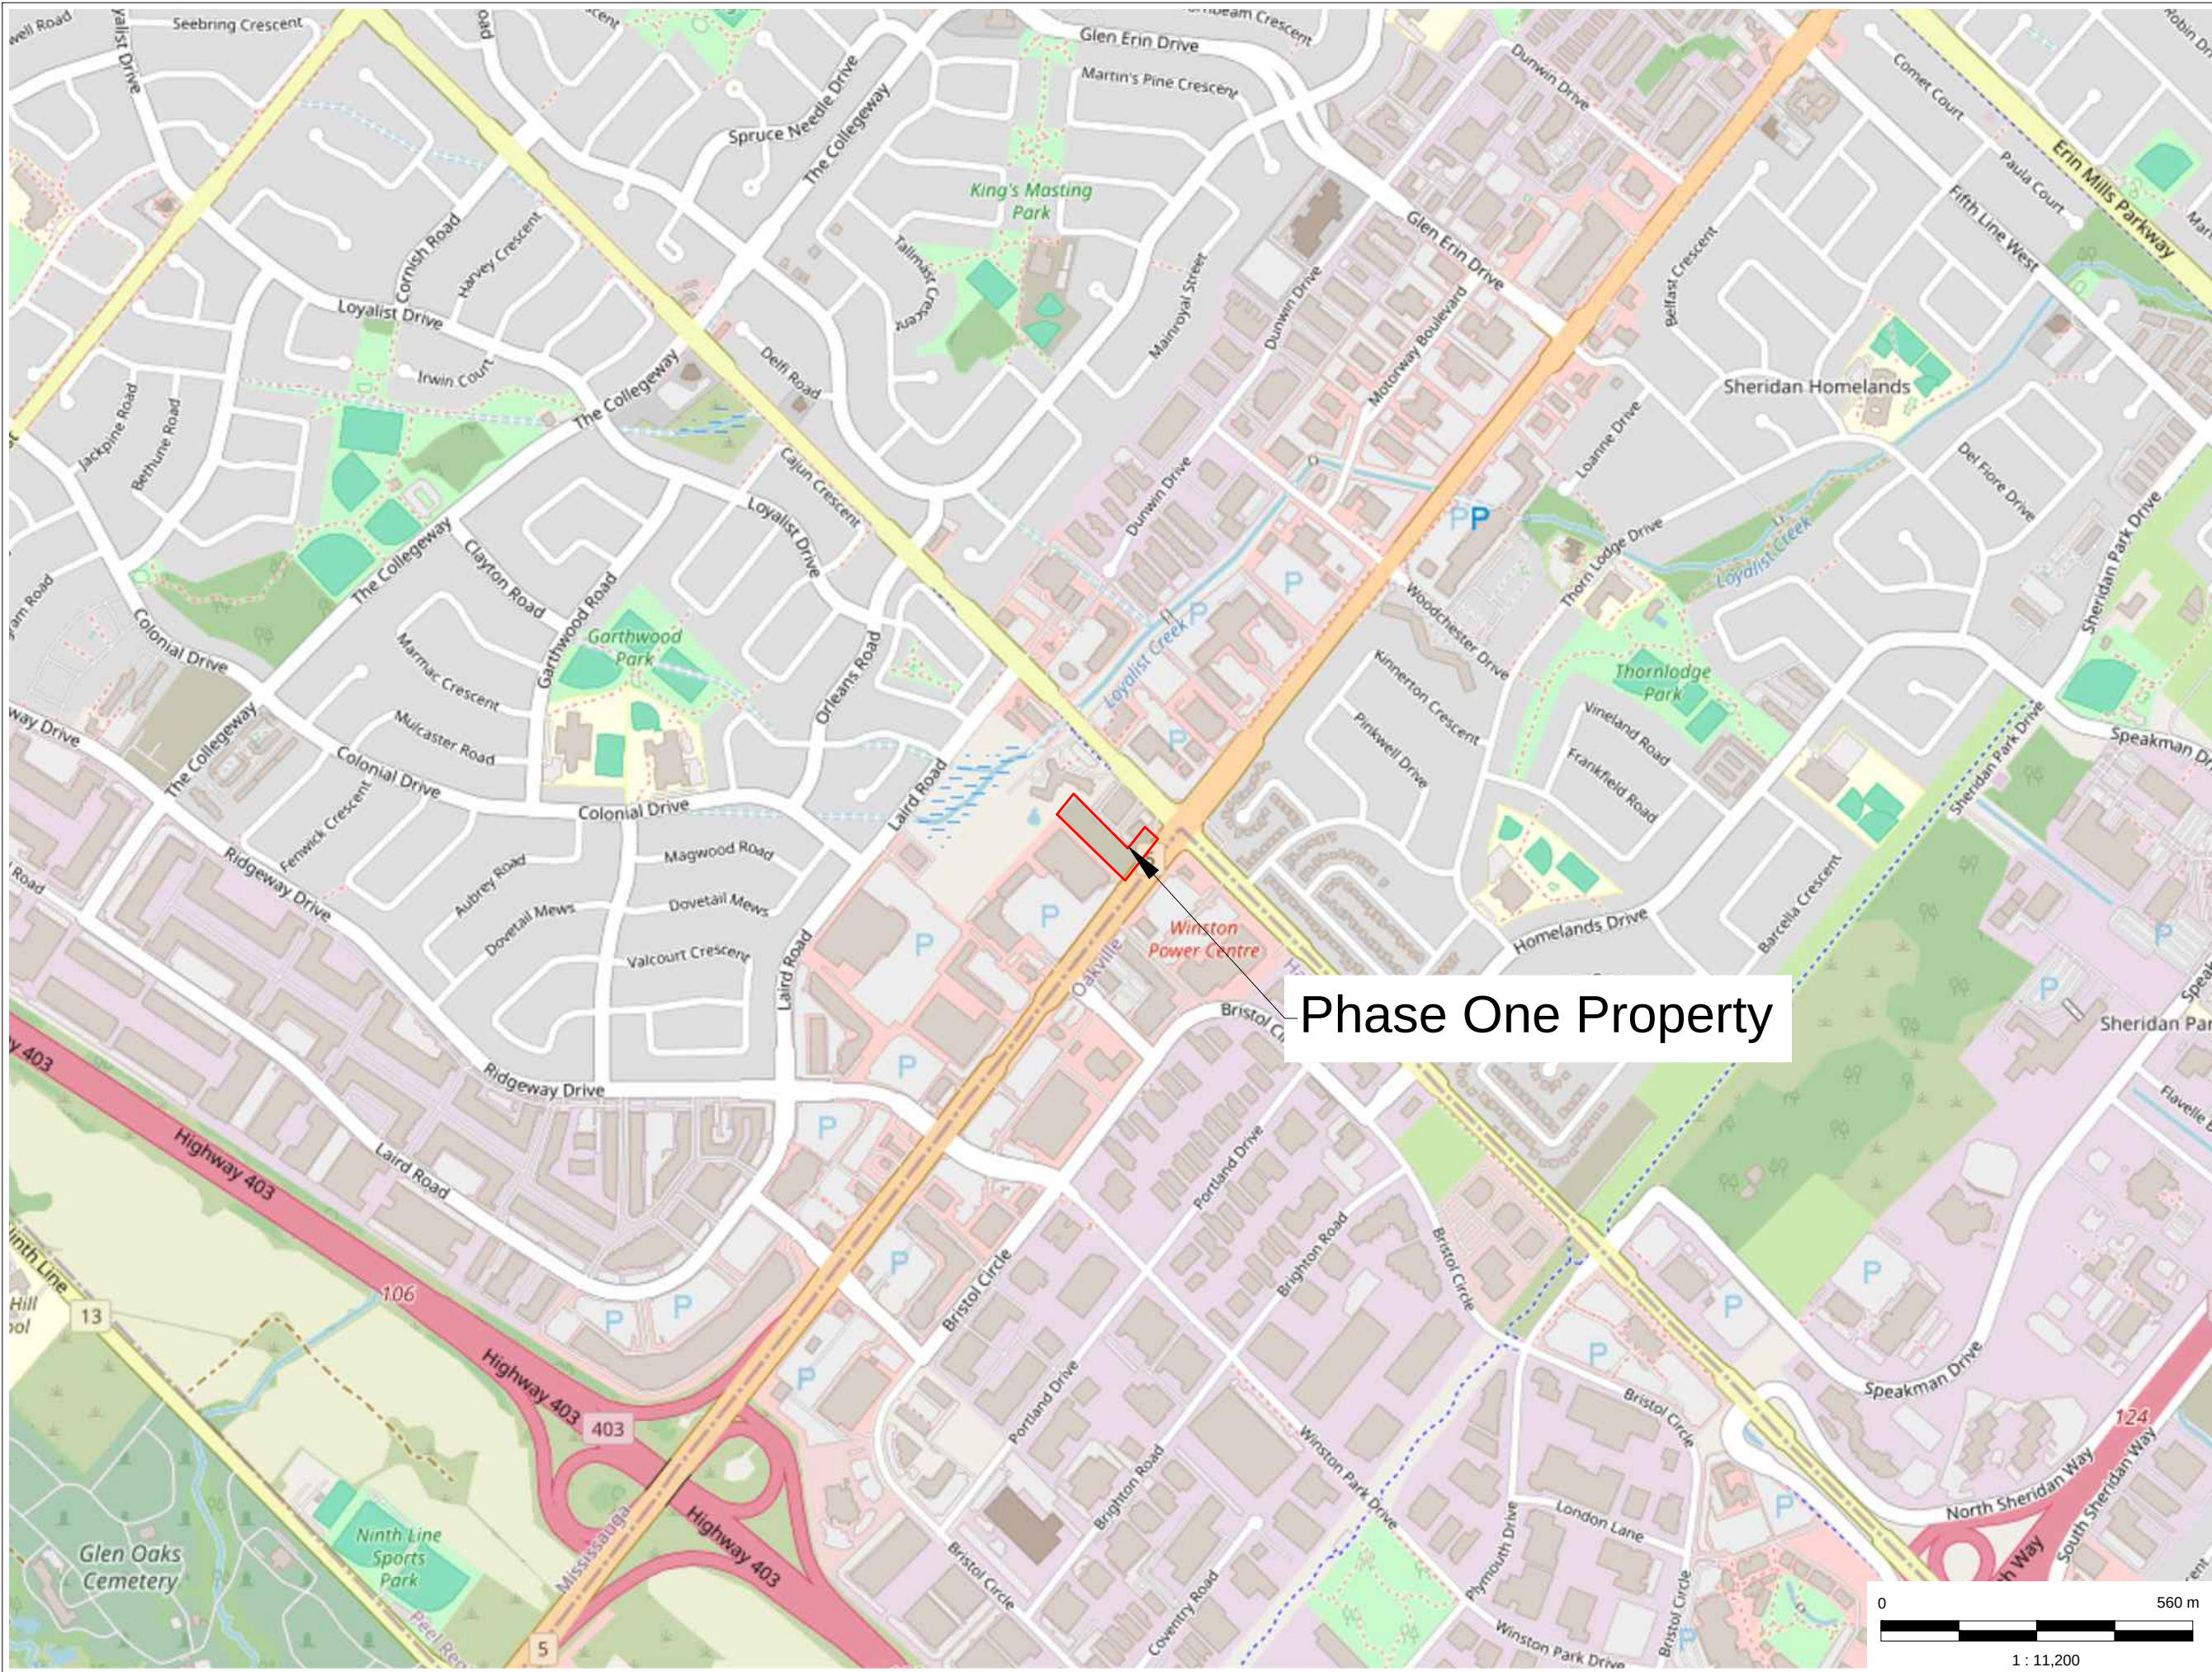

NOTES:



Safetech Environmental Limited does not assume credit for the base map used in this figure. The information presented is for the sole purpose of identifying the location of the project site. The base map was taken from Openstreet Map, Google Earth and/or Google Map.

The information should not be used for architectural, structural or other purposes that require exact scales and dimensions. All scales are assumed approximate.

LOCATION:

3033 DUNDAS STREET WEST
MISSISSAUGA, ONTARIO

TITLE:

SITE LOCATION


PROJECT No:
1-2240044

DATE:
JUNE 2024

FIGURE:
1

DRAWN BY:
GB



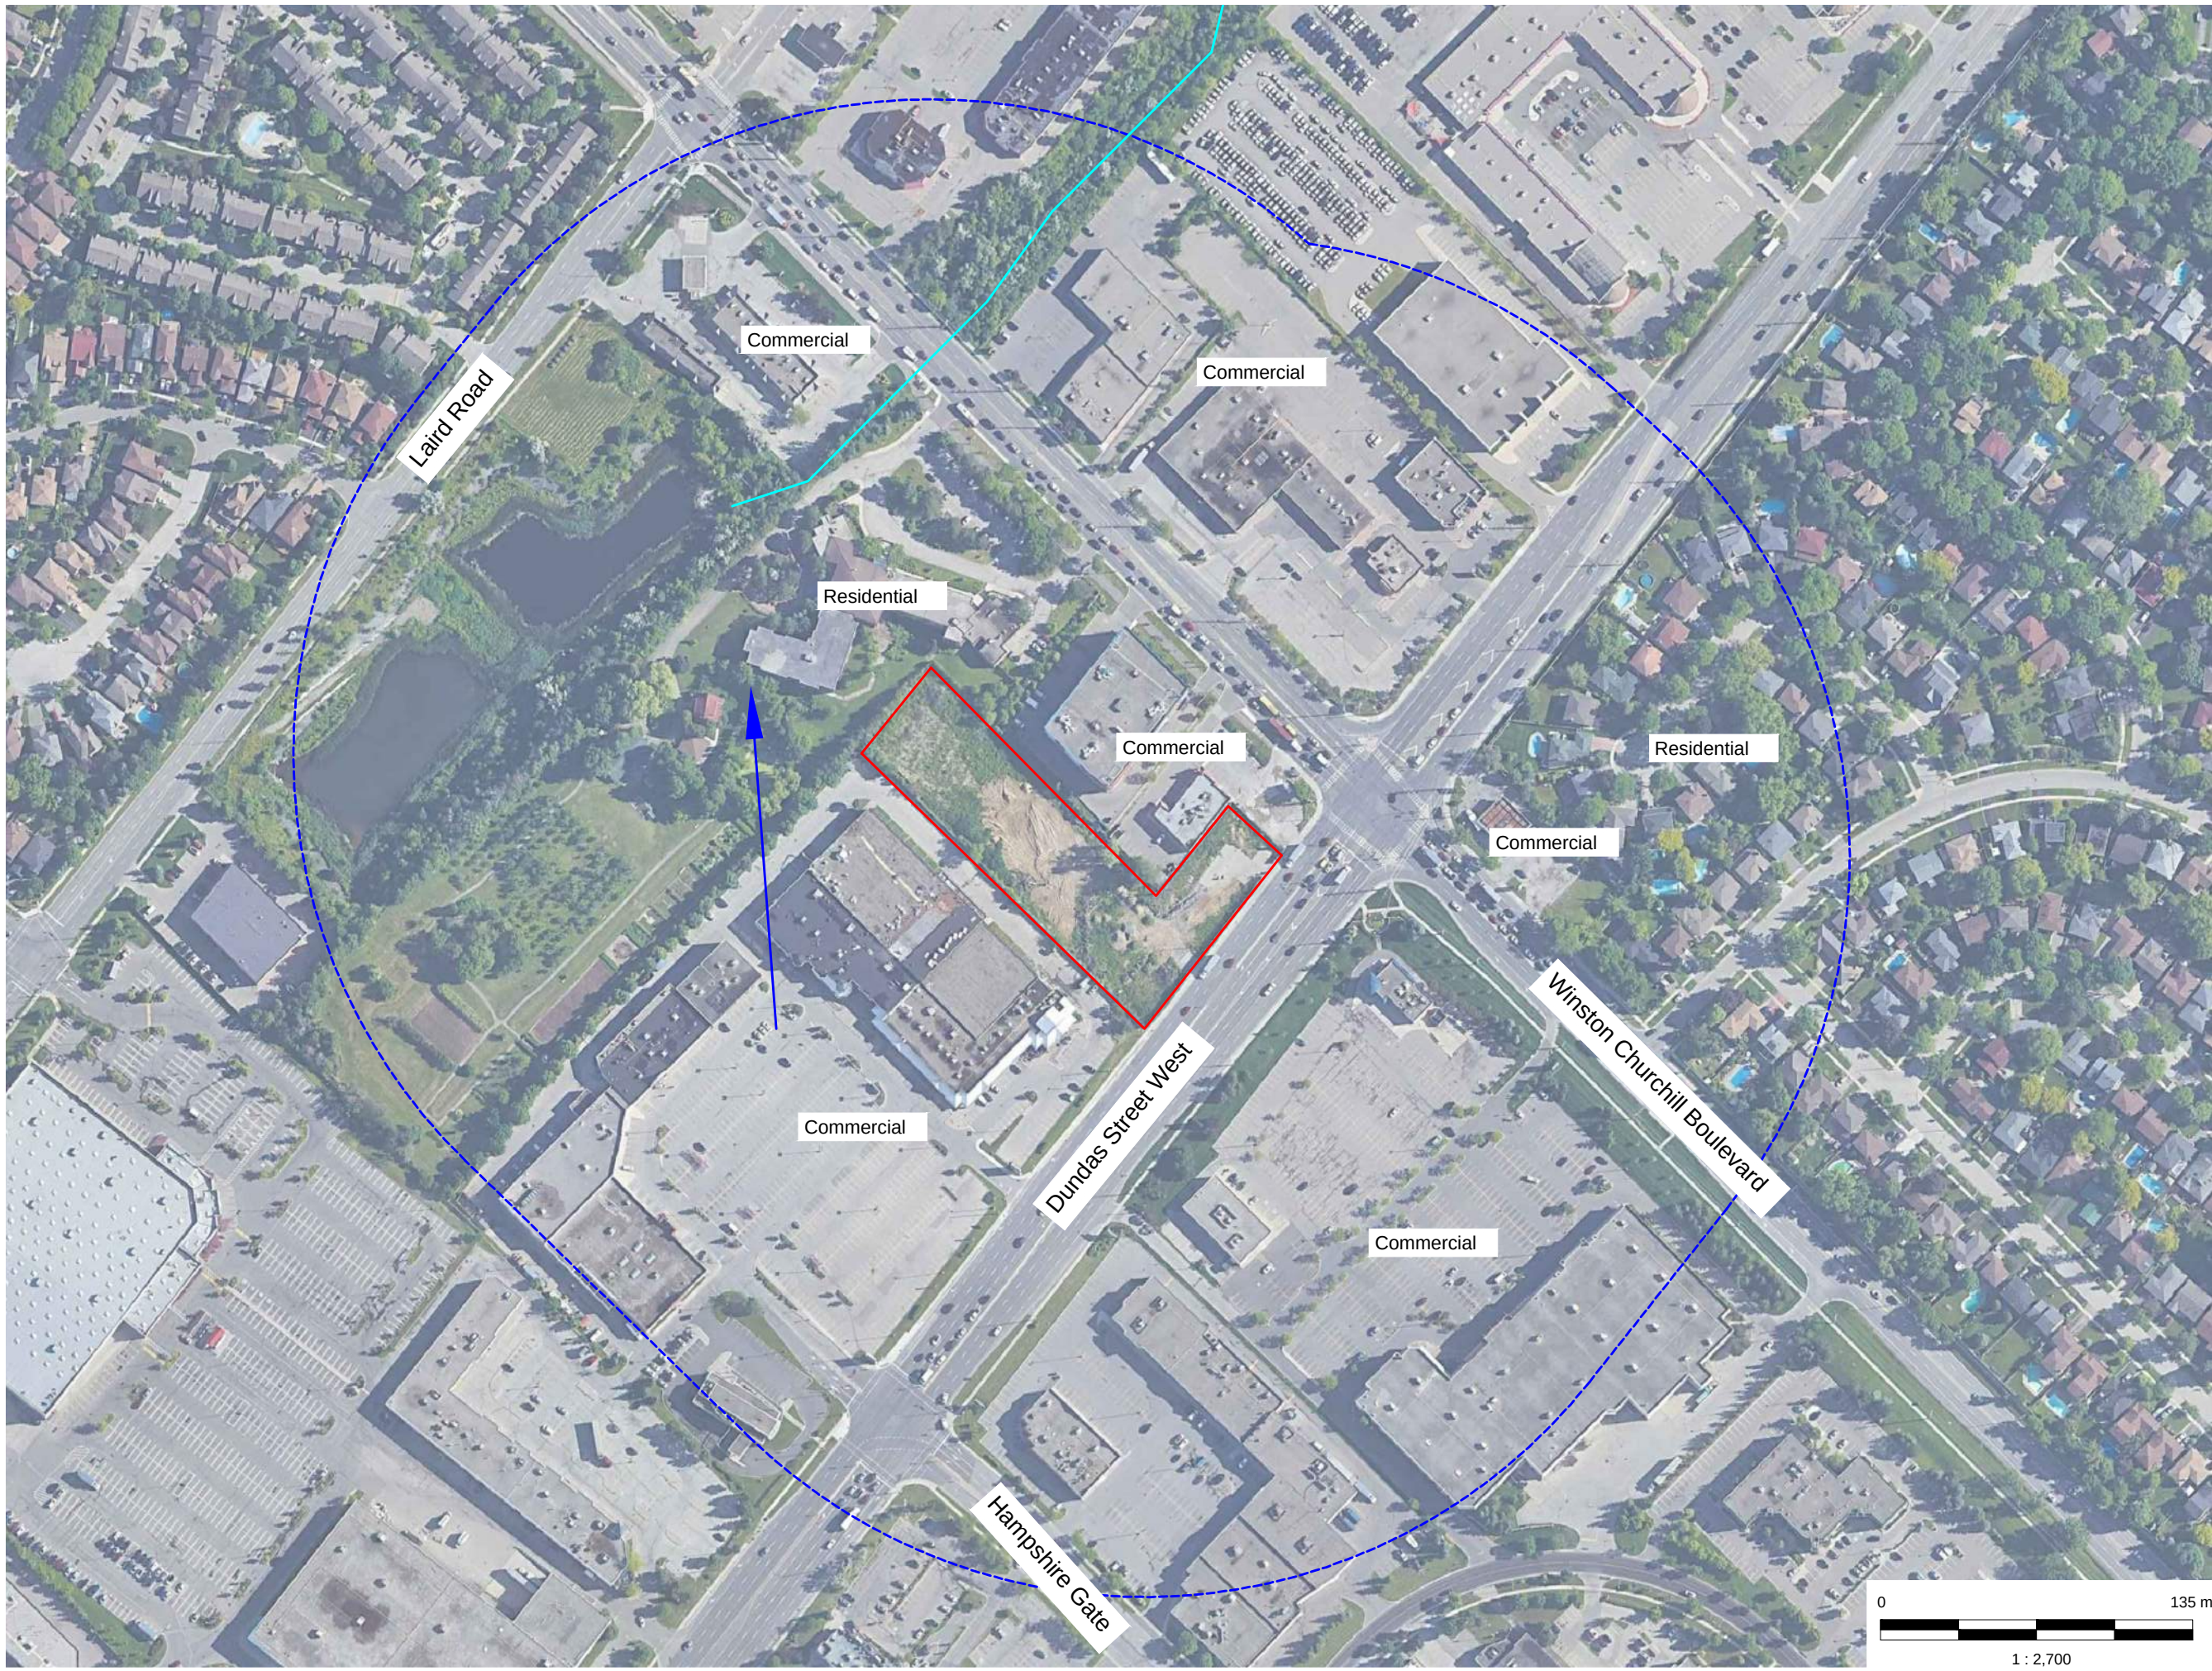



REFERENCE

LEGEND:

-  Approximate Phase One Property Boundary
-  Phase One Study Area
-  Loyalist Creek
-  Inferred Groundwater Flow

NOTES:



safetech
ENVIRONMENTAL LTD.

Safetech Environmental Limited does not assume credit for the base map used in this figure. The information presented is for the sole purpose of identifying the location of the project site. The base map was taken from Openstreet Map, Google Earth, Municipal Interactive Map and/or Google Map.

The information should not be used for architectural, structural or other purposes that require exact scales and dimensions. All scales are assumed approximate.


LOCATION:


3033 DUNDAS STREET WEST
MISSISSAUGA, ONTARIO

TITLE:

PHASE ONE STUDY AREA

PROJECT No: 1-2240044	DATE: JUNE 2024
FIGURE: 2	DRAWN BY: GB

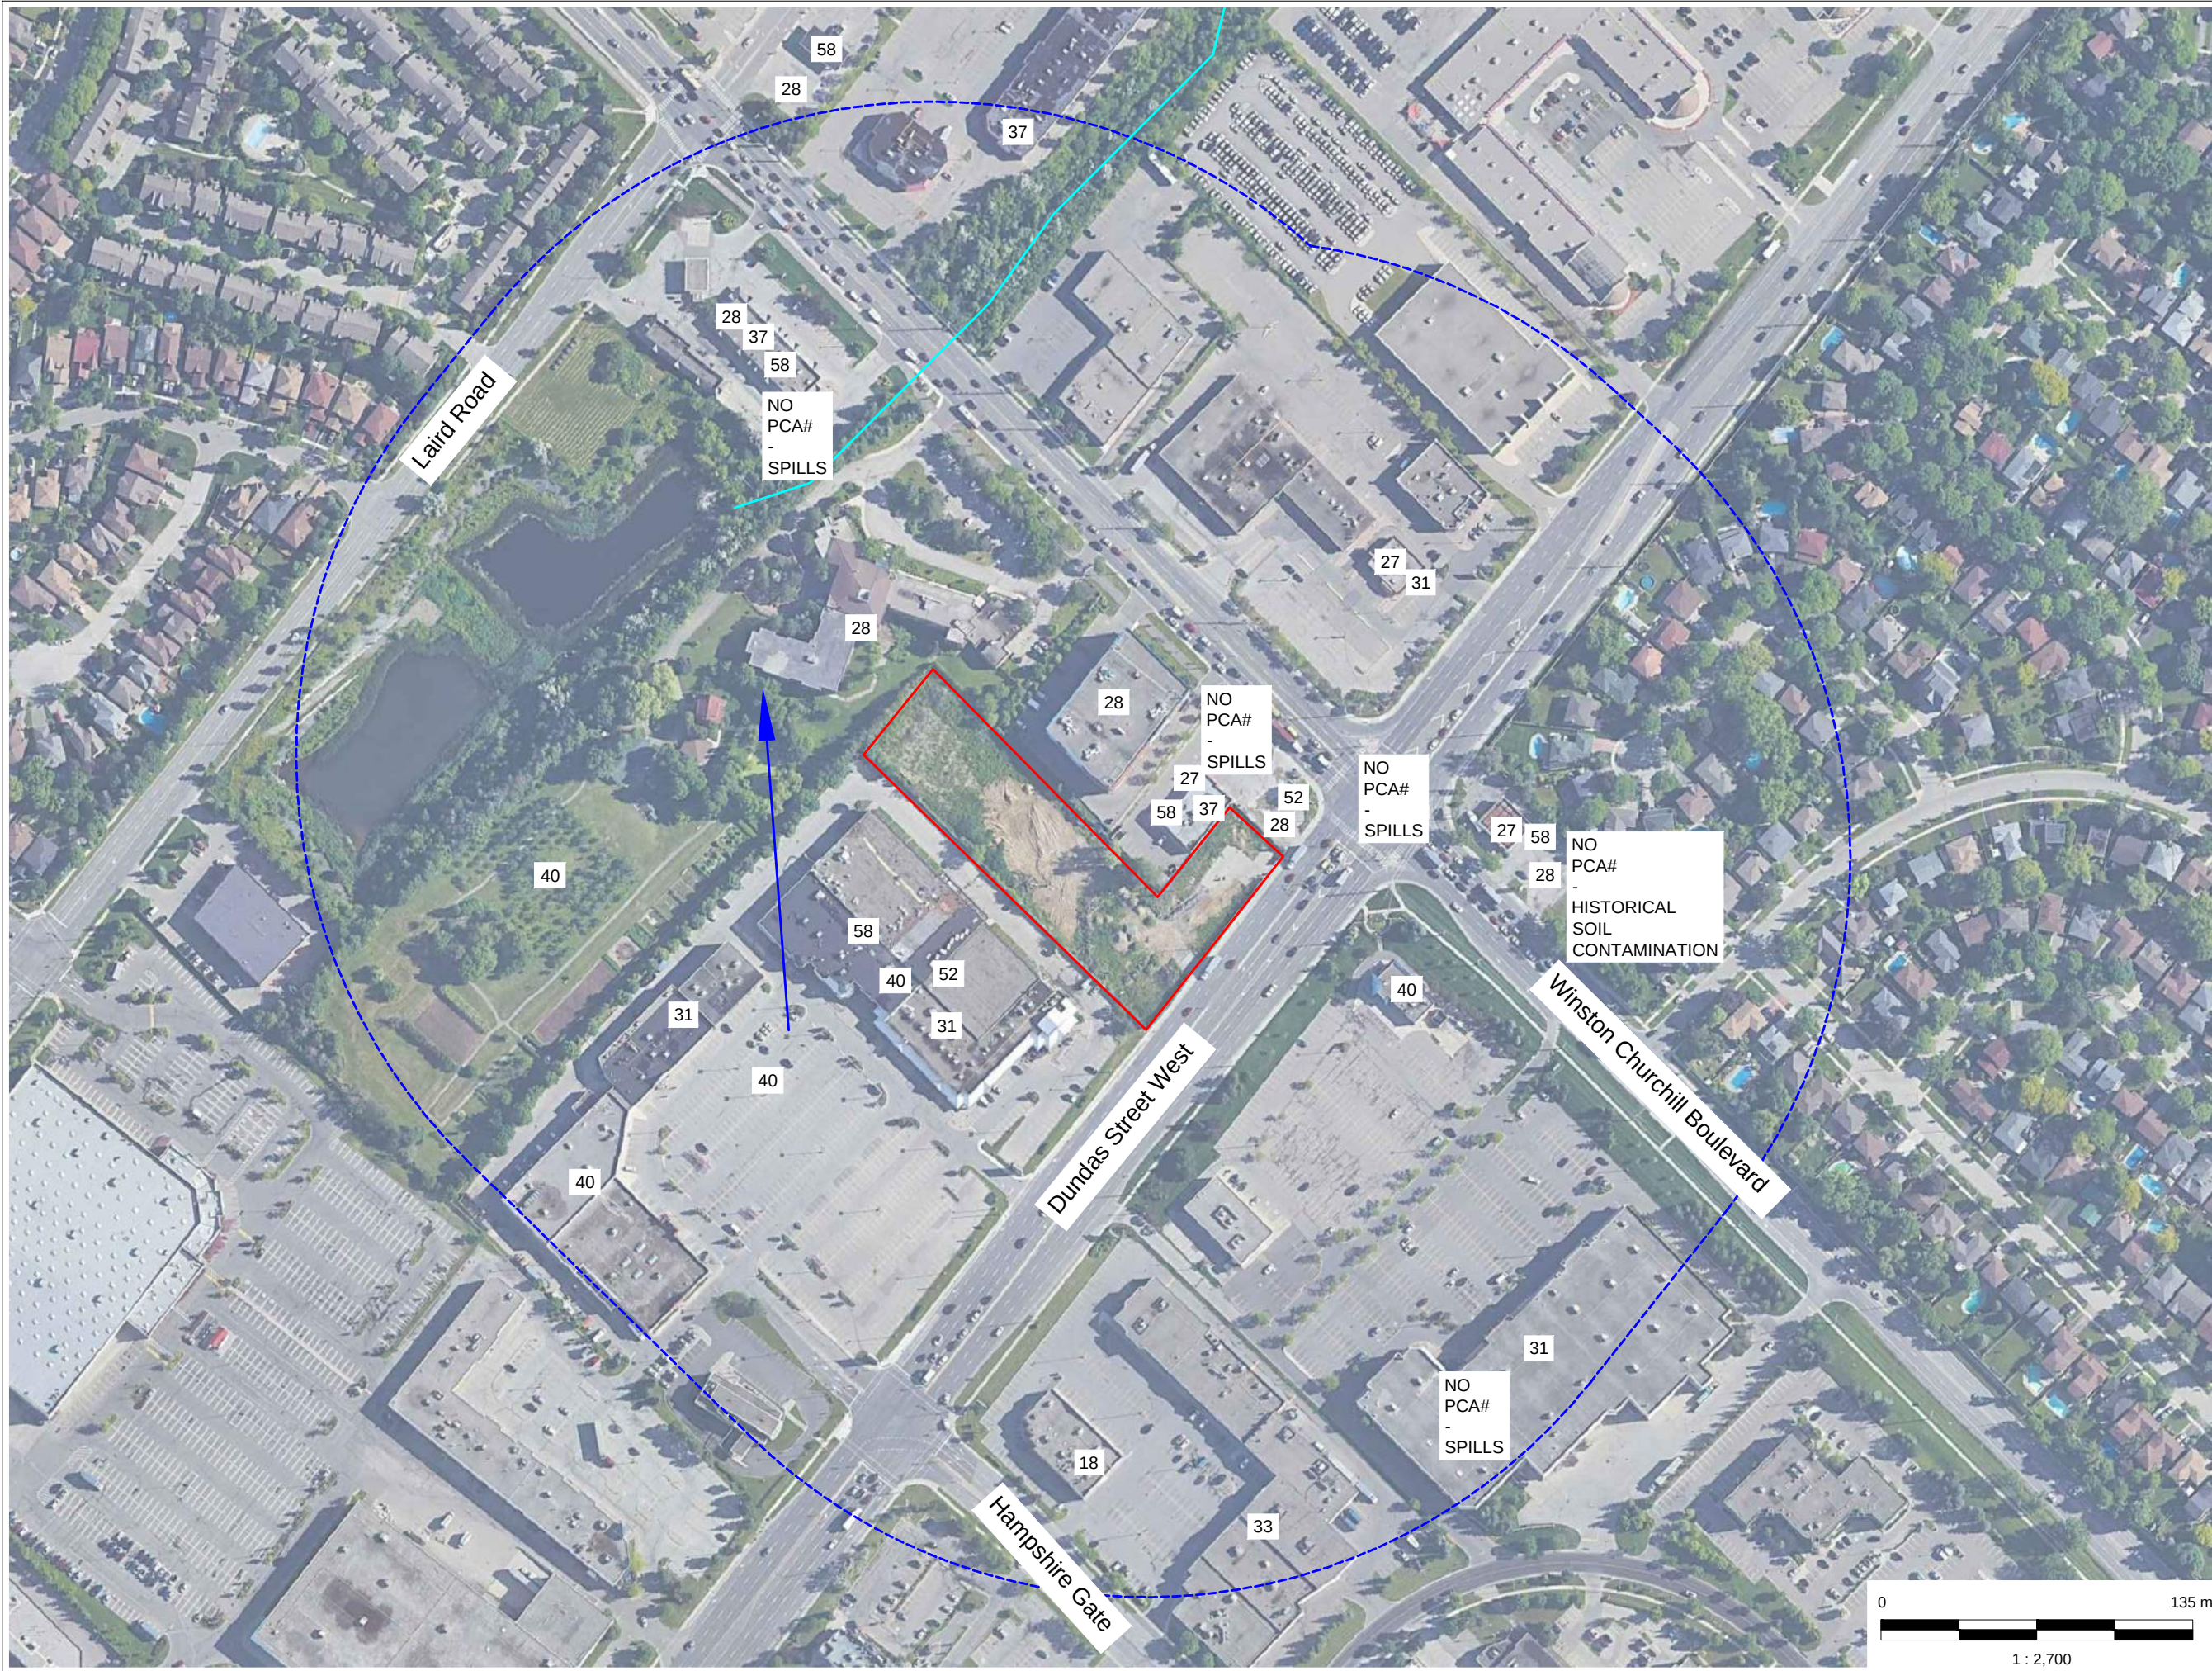

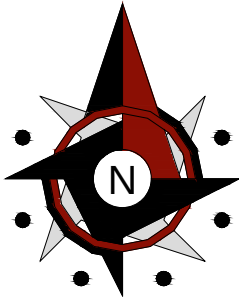

REFERENCE

LEGEND:

- Approximate Phase One Property Boundary
- Phase I Study Area
- 28 O. Reg. 153/04 PCA #
- Loyalist Creek
- ➔ Inferred Groundwater Flow

NOTES:

PCA - Potentially Contaminating Activities
O.Reg.153/04 -- RECORDS OF SITE CONDITION - PART XV.1
OF THE ACT under Environmental Protection Act, R.S.O. 1990,
c. E.19

For PCA# descriptions, please refer to the report



Safetech Environmental Limited does not assume credit for the base map used in this figure. The information presented is for the sole purpose of identifying the location of the project site. The base map was taken from Openstreet Map, Google Earth, Municipal Interactive Map and/or Google Map.

The information should not be used for architectural, structural or other purposes that require exact scales and dimensions. All scales are assumed approximate.



LOCATION:

3033 DUNDAS STREET WEST
MISSISSAUGA, ONTARIO

TITLE:

POTENTIALLY CONTAMINATING
ACTIVITIES

PROJECT No: 1-2240044	DATE: JUNE 2024
FIGURE: 3	DRAWN BY: GB

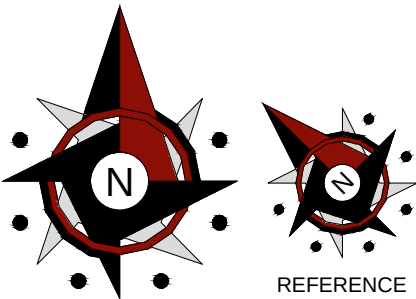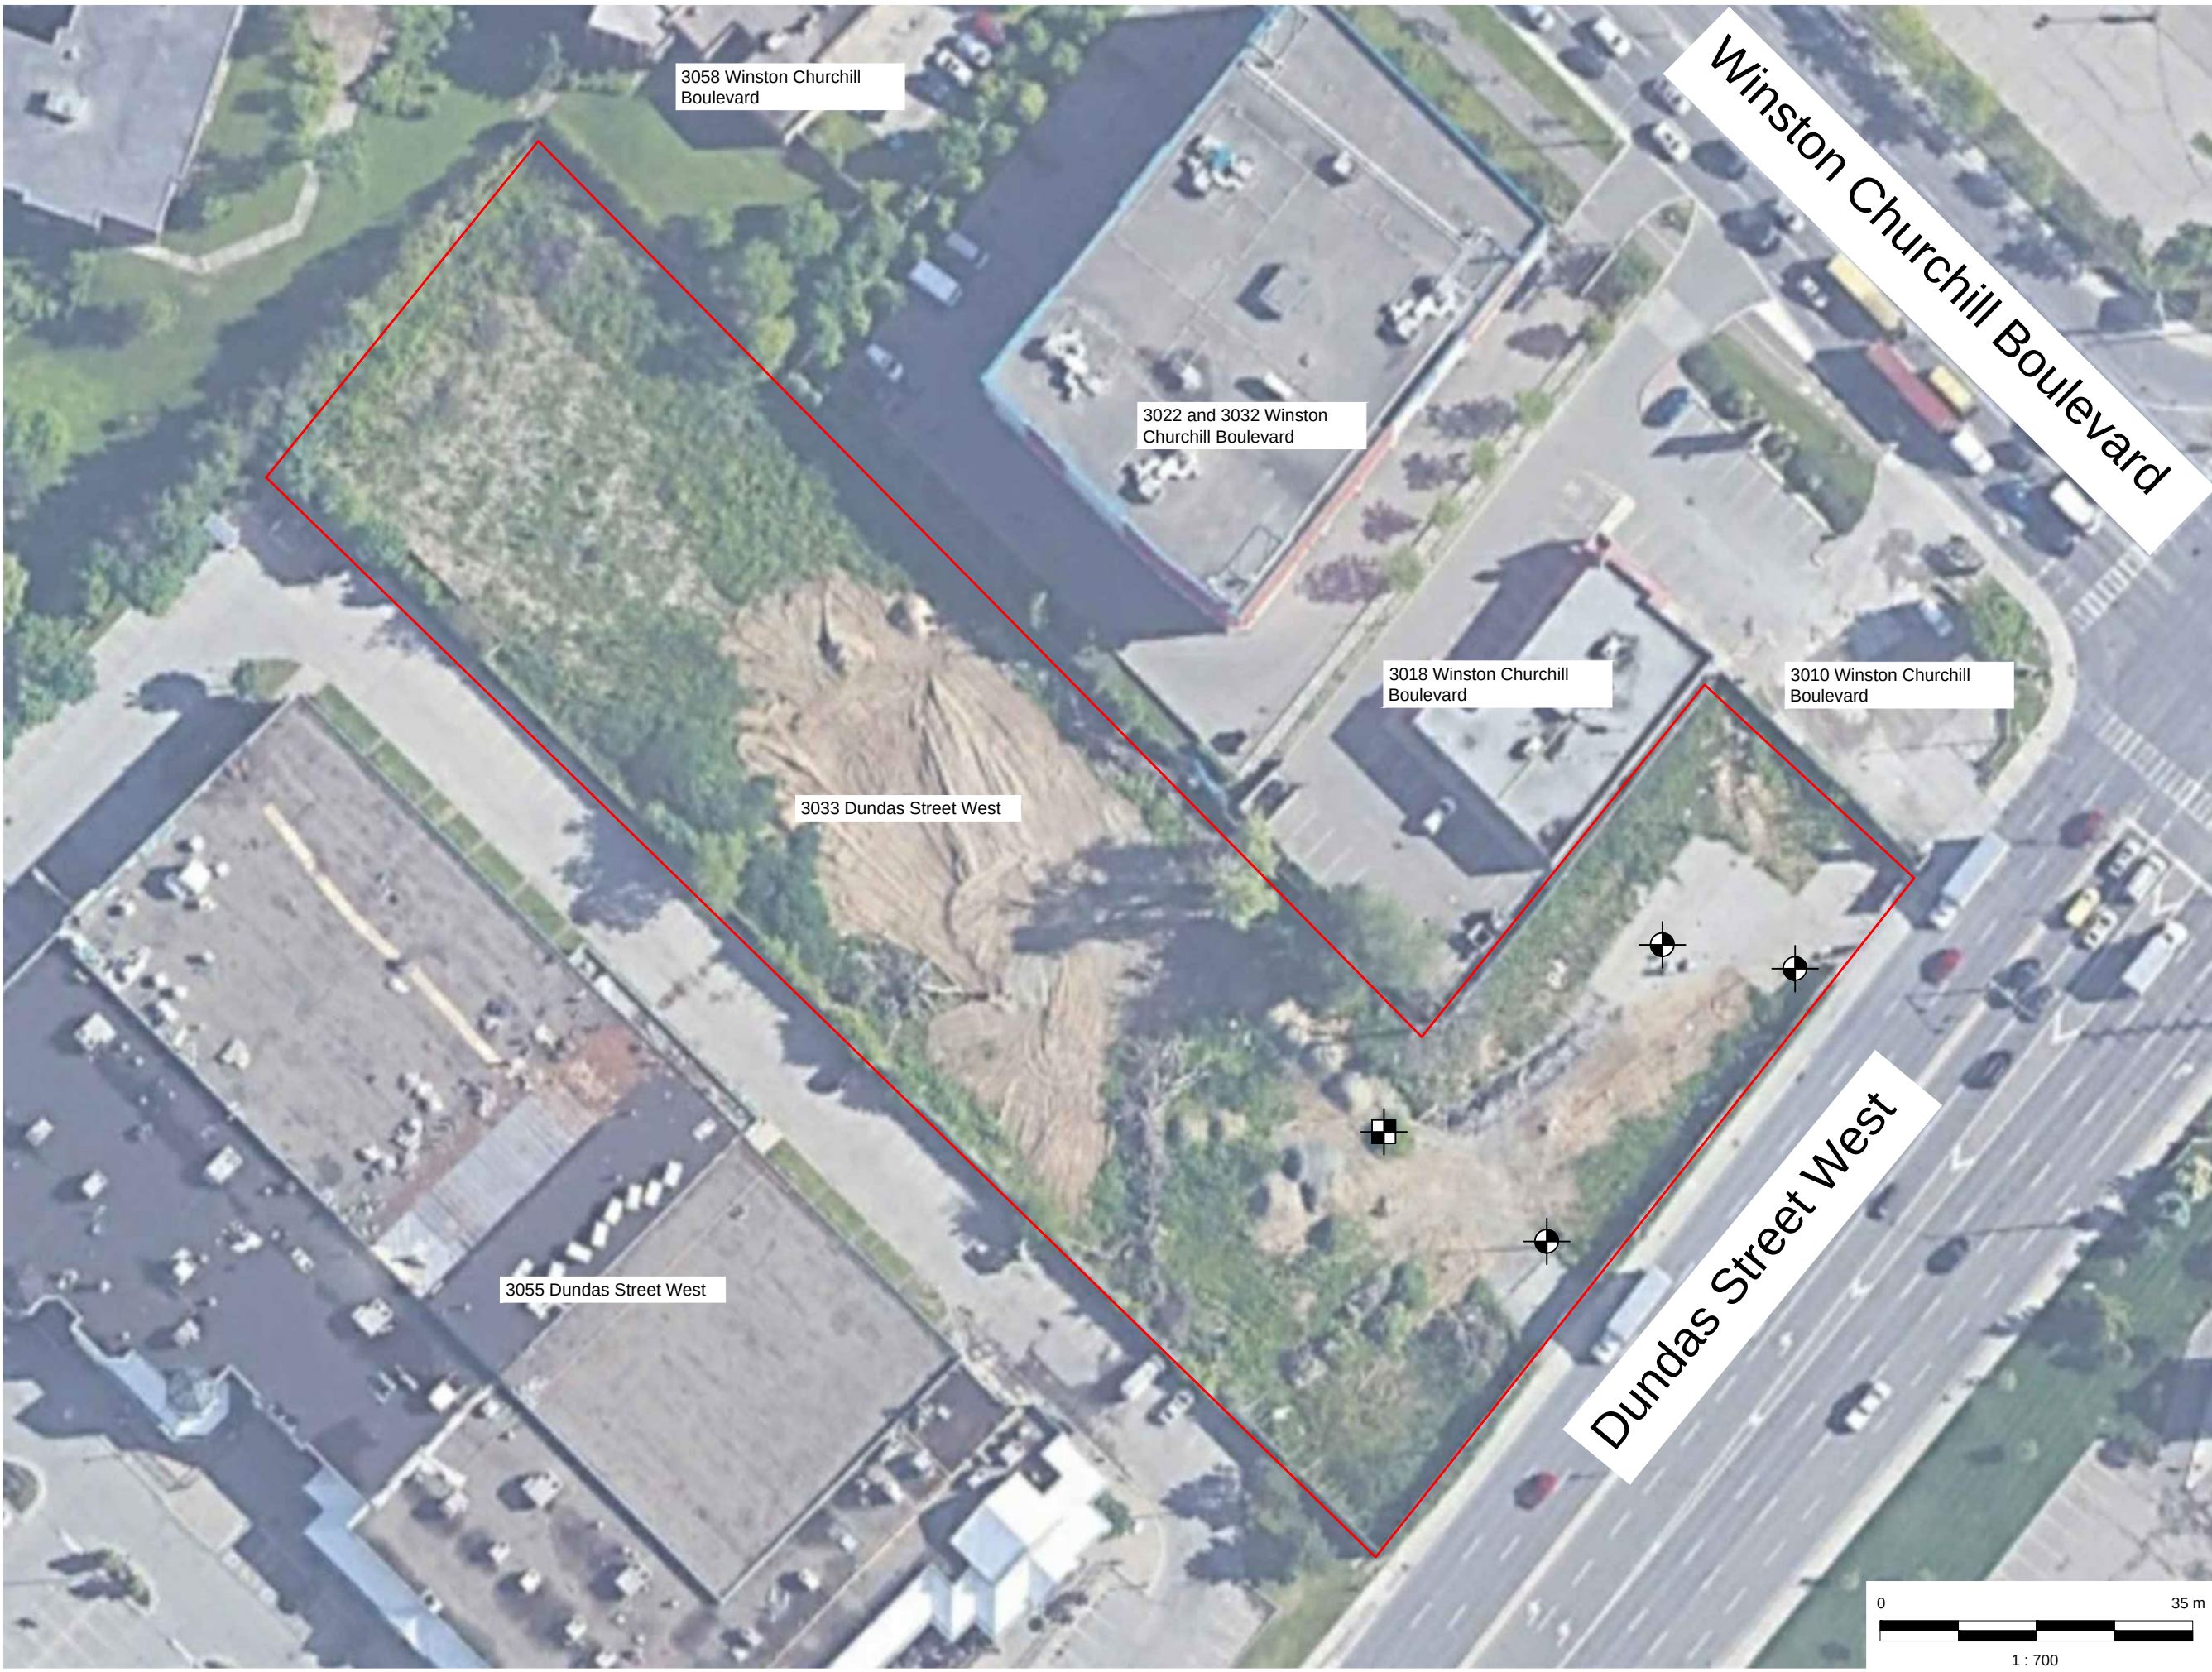

- LEGEND:**
- Approximate Phase One Property Boundary
 - Pre-existing Monitoring Well Location completed by Others
 - Abandoned Water Well

NOTES:



Safetech Environmental Limited does not assume credit for the base map used in this figure. The information presented is for the sole purpose of identifying the location of the project site. The base map was taken from Openstreet Map, Google Earth, Municipal Interactive Map and/or Google Map.

The information should not be used for architectural, structural or other purposes that require exact scales and dimensions. All scales are assumed approximate.

LOCATION:

3033 DUNDAS STREET WEST
MISSISSAUGA, ONTARIO

TITLE:

SITE PLAN

PROJECT No: 1-2240044	DATE: JUNE 2024
FIGURE: 4	DRAWN BY: GB

Appendix B: References and Supporting Documentation

Reference 1: Property Reports

(No Property Reports were available for review)

Reference 2: Historical Title Search

CHAIN OF TITLE REPORT

Project #: 1-2240040
 Address: 3033 Dundas Street W., Mississauga
 Legal: Pt Lots 11 & 12 PL 380MS Trafalgar
 Description: as in TR196069

Searched at:
 LRO #:

Brampton
43

PIN #: 13420-0014(LT)

INSTR #	DOC. TYPE	REG. DATE	PARTY FROM	PARTY TO
	Patent (200 Acres)	14 12 1809	Crown	Joseph MARLATT
2752	Deed	09 03 1816	John Marlatt (exor of Joseph Marlatt - Estate)	Samuel MARLATT, Sr.
1856	Deed	09 12 1875	Samuel Marlatt, Sr.	George MARLATT
7147	Will	08 11 1898	George Marlatt - Estate	Samuel MARLATT
17615	Deed	12 02 1932	Samuel Marlatt	Samuel Floyd MARLATT
23763	Deed	21 10 1949	Samuel Floyd Marlatt	Joseph GROH
27055	Deed	19 09 1952	Joseph Groh	Joseph GROH & Rosa GROH
TR196069	Deed	07 01 1966	Joseph Groh & Rosa Groh	Siegmund GROHOTOLSKI & Gabriela GROHOTOLSKI
PR2907915	Deed (Present Owner)	03 05 2016	Gabriela Grohotolski (surviving Joint Tenant)	2504228 Ontario Inc.



LAND
REGISTRY
OFFICE #43

13420-0014 (LT)

* CERTIFIED IN ACCORDANCE WITH THE LAND TITLES ACT * SUBJECT TO RESERVATIONS IN CROWN GRANT *

PROPERTY DESCRIPTION: PT LT 12 PL 380MS TRAFALGAR; PT LT 11 PL 380MS TRAFALGAR AS IN TR196069; S/T TR196069 ; MISSISSAUGA

PROPERTY REMARKS:

ESTATE/QUALIFIER:

FEE SIMPLE
LT CONVERSION QUALIFIED

RECENTLY:

RE-ENTRY FROM 13420-0045

PIN CREATION DATE:

1999/03/25

OWNERS' NAMES

2504228 ONTARIO INC.

<u>CAPACITY</u>	<u>SHARE</u>

ROWN

REG. NUM.	DATE	INSTRUMENT TYPE	AMOUNT	PARTIES FROM	PARTIES TO	CERT / CHKD
EFFECTIVE **WAS REPLACED WITH THE ** PRINTOUT INCLUDES ALL DOCUMENT TYPES AND **SUBJECT, ON FIRST REGISTRATION UNDER THE LAND TITLES ACT, TO: ** ** ** ** ** ** **DATE OF CONVERSION TO	2000/07/29	THE NOTATION OF THE "PIN CREATION DATE"	"BLOCK IMPLEMENTATION DATE" OF 1997/01/21 ON THIS PIN OF 1999/03/25** DELETED INSTRUMENTS SINCE 1999/03/25 ** LAND TITLES ACT, TO: SUBSECTION 44(1) OF THE LAND TITLES ACT, EXCEPT PARAGRAPH 11, PARAGRAPH 14, PROVINCIAL SUCCESSION DUTIES * AND ESCHEATS OR FORFEITURE TO THE CROWN. THE RIGHTS OF ANY PERSON WHO WOULD, BUT FOR THE LAND TITLES ACT, BE ENTITLED TO THE LAND OR ANY PART OF IT THROUGH LENGTH OF ADVERSE POSSESSION, PRESCRIPTION, MISDESCRIPTION OR BOUNDARIES SETTLED BY CONVENTION. ANY LEASE TO WHICH THE SUBSECTION 70(2) OF THE REGISTRY ACT APPLIES. LAND TITLES: 1999/03/26 **			
TR196069	1966/01/07	TRANSFER		*** DELETED AGAINST THIS PROPERTY ***	GROHOTOLSKI, SIEGMUND GROHOTOLSKI, GABRIELA	
				CORRECTIONS: 'REGN. NUMBER' CHANGED FROM 'TT196069' TO 'TR196069' ON 1999/01/28 BY CLAIRE COOPER.		
DHR46	1970/05/26	PLAN REFERENCE				C
TR309491	1971/03/17	LODGEMENT OF TITLE		*** COMPLETELY DELETED ***	THE ROYAL BANK OF CANADA	
43R10206	1982/07/30	PLAN REFERENCE				C
43R11975	1984/10/19	PLAN REFERENCE				C
PR2886039	2016/03/22	DISCHARGE INTEREST		*** COMPLETELY DELETED *** ROYAL BANK OF CANADA		

NOTE: ADJOINING PROPERTIES SHOULD BE INVESTIGATED TO ASCERTAIN DESCRIPTIVE INCONSISTENCIES, IF ANY, WITH DESCRIPTION REPRESENTED FOR THIS PROPERTY.

NOTE: ENSURE THAT YOUR PRINTOUT STATES THE TOTAL NUMBER OF PAGES AND THAT YOU HAVE PICKED THEM ALL UP.

REG. NUM.	DATE	INSTRUMENT TYPE	AMOUNT	PARTIES FROM	PARTIES TO	CERT/ CHKD
		REMARKS: TR309491.				
PR2899579	2016/04/19	APL OF SURV-LAND		*** COMPLETELY DELETED *** GROHOTOLSKI, SIEGMUND	GROHOTOLSKI, GABRIELA	
PR2907915	2016/05/03	TRANSFER	\$3,500,000	GROHOTOLSKI, GABRIELA	2504228 ONTARIO INC.	C
		REMARKS: PLANNING ACT STATEMENTS.				
PR2907916	2016/05/03	CHARGE		*** COMPLETELY DELETED *** 2504228 ONTARIO INC.	GROHOTOLSKI, GABRIELLA	
PR2907982	2016/05/03	CHARGE		*** COMPLETELY DELETED *** 2504228 ONTARIO INC.	RPN FINANCE CORP.	
PR2907983	2016/05/03	NO ASSGN RENT GEN		*** COMPLETELY DELETED *** 2504228 ONTARIO INC.	RPN FINANCE CORP.	
		REMARKS: PR2907982				
PR3055484	2016/12/30	CHARGE		*** COMPLETELY DELETED *** 2504228 ONTARIO INC. ZANDO, IRAM	7084421 CANADA LTD.	
PR3064206	2017/01/17	TRANSFER OF CHARGE		*** COMPLETELY DELETED *** GROHOTOLSKI, GABRIELLA	CAPPELLI, ADAM DOMINIC DAVID	
		REMARKS: PR2907916.				
PR3131558	2017/05/24	CHARGE		*** COMPLETELY DELETED *** 2504228 ONTARIO INC.	FIRST SOURCE FINANCIAL MANAGEMENT INC.	
PR3131559	2017/05/24	NO ASSGN RENT GEN		*** COMPLETELY DELETED *** 2504228 ONTARIO INC.	FIRST SOURCE FINANCIAL MANAGEMENT INC.	
		REMARKS: PR3131558.				
PR3131753	2017/05/24	DISCH OF CHARGE		*** COMPLETELY DELETED *** RPN FINANCE CORP.		
		REMARKS: PR2907982.				
PR3131784	2017/05/24	DISCH OF CHARGE		*** COMPLETELY DELETED *** CAPPELLI, ADAM DOMINIC DAVID		
		REMARKS: PR2907916.				
PR3131842	2017/05/24	DISCH OF CHARGE		*** COMPLETELY DELETED *** 7084421 CANADA LTD.		
		REMARKS: PR3055484.				


NOTE: ADJOINING PROPERTIES SHOULD BE INVESTIGATED TO ASCERTAIN DESCRIPTIVE INCONSISTENCIES, IF ANY, WITH DESCRIPTION REPRESENTED FOR THIS PROPERTY.

NOTE: ENSURE THAT YOUR PRINTOUT STATES THE TOTAL NUMBER OF PAGES AND THAT YOU HAVE PICKED THEM ALL UP.

REG. NUM.	DATE	INSTRUMENT TYPE	AMOUNT	PARTIES FROM	PARTIES TO	CERT/ CHKD
PR3349755	2018/07/13	NOTICE	\$5,000,000	*** COMPLETELY DELETED *** 2504228 ONTARIO INC.	FIRST SOURCE FINANCIAL MANAGEMENT INC.	
REMARKS: PR3131558						
PR3546585	2019/09/30	DISCH OF CHARGE		*** COMPLETELY DELETED *** FIRST SOURCE FINANCIAL MANAGEMENT INC.		
REMARKS: PR3131558.						
PR3546678	2019/09/30	CHARGE		2504228 ONTARIO INC.	BANK OF MONTREAL	C
PR3546679	2019/09/30	NO ASSGN RENT GEN		2504228 ONTARIO INC.	BANK OF MONTREAL	C
REMARKS: PR3546678						

NOTE: ADJOINING PROPERTIES SHOULD BE INVESTIGATED TO ASCERTAIN DESCRIPTIVE INCONSISTENCIES, IF ANY, WITH DESCRIPTION REPRESENTED FOR THIS PROPERTY.

NOTE: ENSURE THAT YOUR PRINTOUT STATES THE TOTAL NUMBER OF PAGES AND THAT YOU HAVE PICKED THEM ALL UP.

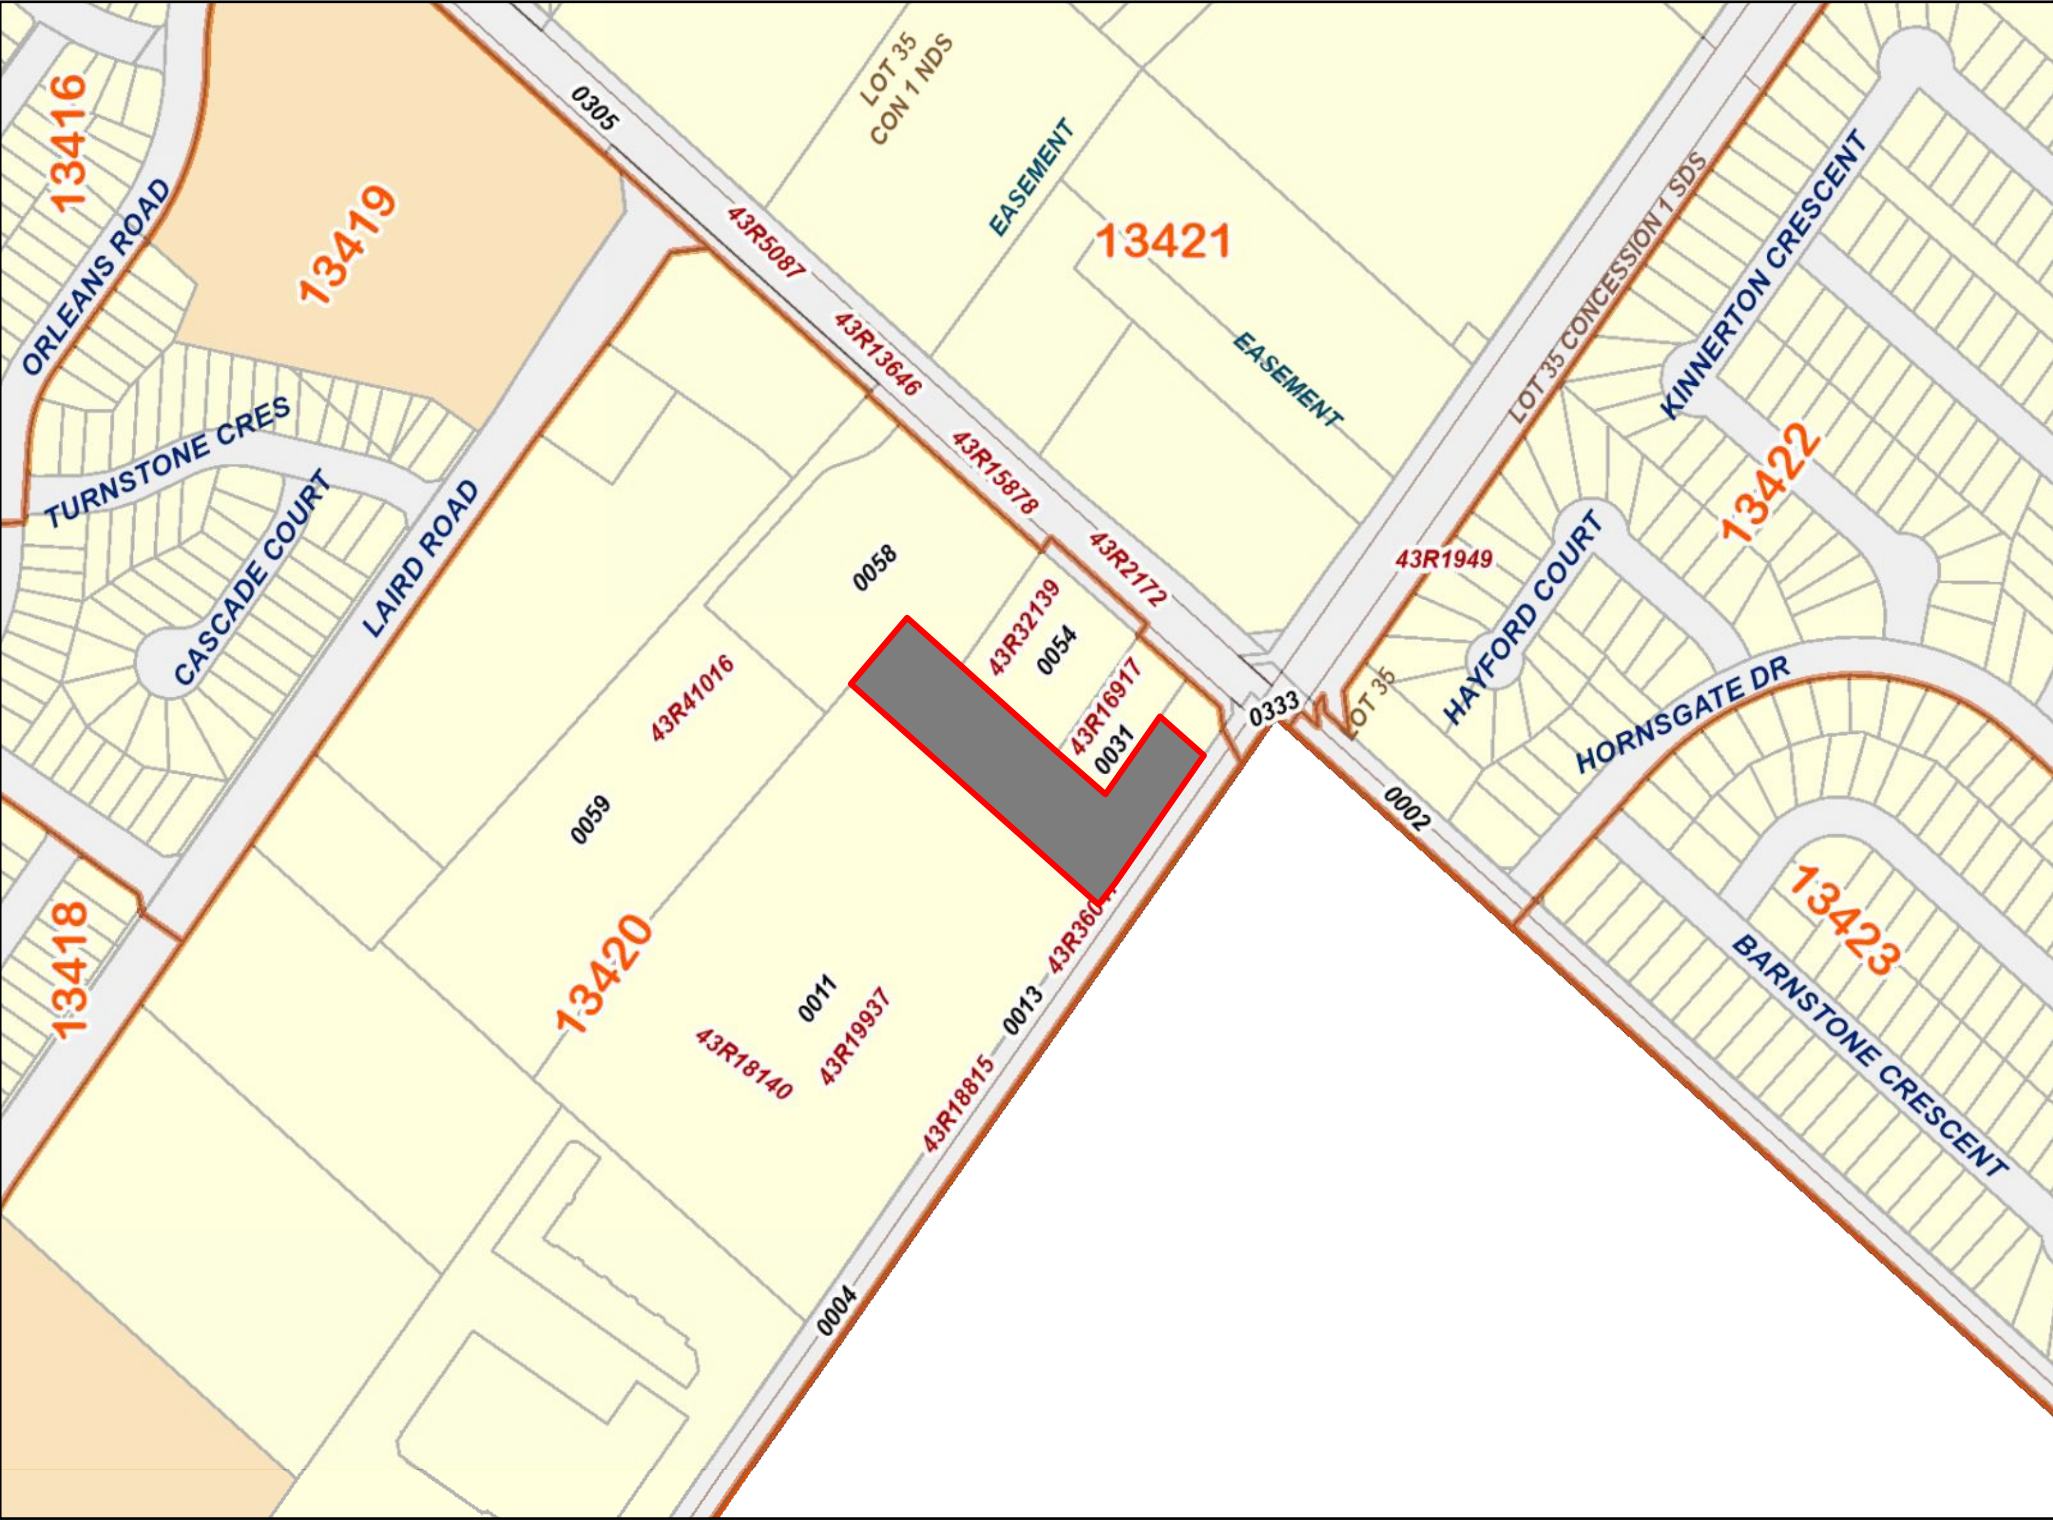

ServiceOntario

35,17(' 21 ^ -81 \$7 " ,
)25 %(578&&,

6&\$/(
PHWHUV

3 5 2 3 (57< ,1'(; 0\$3
3((/ 1R

/(*(1'
)5((+2/' 3523(57<
/(\$6(+2/' 3523(57<
/0,7(' ,17(5(67 3523(57<
&21'20,1,80 3523(57<
5(7,5(' 3,1 0\$3 83'\$7(3(1',
3523(57< 180%(5
%/2&. 180%(5
*(2*5\$3+,&)\$%5,&
(\$6(0(17

7+,6 ,6 127 \$ 3/\$1 2) 6859(<

127(6
5(9,(: 7+(7,7/(5(&25'6)25 &203/(7(
3523(57< ,1)250\$7,21 \$6 7+,6 0\$3 0\$<
127 5()/(&7 5(&(17 5(*,675\$7,216
7+,6 0\$3 :\$6 &203,/(') 520 3/\$16 \$1'
'2&80(176 5(&25'(' ,1 7+(/\$1'
5(*,675\$7,21 6<67(0 \$1' +\$6 %((1 35(3\$5(')
)25 3523(57< ,1'(;,1* 385326(6 21/<
)25 '0(16,216 2) 3523(57,(6 %281'\$5,(6 6((
5(&25'(' 3/\$16 \$1' '2&80(176
21/< 0\$-25 (\$6(0(176 \$5(6+2:1
5()(5(1&(3/\$16 81'(5/<,1* 025(5(&(17
5()(5(1&(3/\$16 \$5(127 ,//8675\$7('



Reference 3: EcoLog ERIS Report



DATABASE REPORT

Project Property: *1-2240044 - 3033 Dundas Street W
3033 Dundas St W
Mississauga ON L5L 3R8*

Project No: *1-2240044*

Report Type: *RSC Report (Urban)*

Order No: *24053000329*

Requested by: *Safetech Environmental Ltd.*

Date Completed: *June 4, 2024*

Environmental Risk Information Services

A division of Glacier Media Inc.

1.866.517.5204 | info@erisinfo.com | erisinfo.com

Table of Contents

Table of Contents.....	2
Executive Summary.....	3
Executive Summary: Report Summary.....	4
Executive Summary: Site Report Summary - Project Property.....	7
Executive Summary: Site Report Summary - Surrounding Properties.....	9
Executive Summary: Summary By Data Source.....	30
Map.....	56
Aerial.....	57
Topographic Map.....	58
Detail Report.....	59
Unplottable Summary.....	266
Unplottable Report.....	269
Appendix: Database Descriptions.....	298
Definitions.....	308

Notice: IMPORTANT LIMITATIONS and YOUR LIABILITY

Reliance on information in Report: This report DOES NOT replace a full Phase I Environmental Site Assessment but is solely intended to be used as a database review of environmental records.

License for use of information in Report: No page of this report can be used without this cover page, this notice and the project property identifier. The information in Report(s) may not be modified or re-sold.

Your Liability for misuse: Using this Service and/or its reports in a manner contrary to this Notice or your agreement will be in breach of copyright and contract and ERIS may obtain damages for such mis-use, including damages caused to third parties, and gives ERIS the right to terminate your account, rescind your license to any previous reports and to bar you from future use of the Service.

No warranty of Accuracy or Liability for ERIS: The information contained in this report has been produced by ERIS Information Limited Partnership ("ERIS") using various sources of information, including information provided by Federal and Provincial government departments. The report applies only to the address and up to the date specified on the cover of this report, and any alterations or deviation from this description will require a new report. This report and the data contained herein does not purport to be and does not constitute a guarantee of the accuracy of the information contained herein and does not constitute a legal opinion nor medical advice. Although ERIS has endeavored to present you with information that is accurate, ERIS disclaims, any and all liability for any errors, omissions, or inaccuracies in such information and data, whether attributable to inadvertence, negligence or otherwise, and for any consequences arising therefrom. Liability on the part of ERIS is limited to the monetary value paid for this report.

Trademark and Copyright: You may not use the ERIS trademarks or attribute any work to ERIS other than as outlined above. This Service and Report (s) are protected by copyright owned by ERIS Information Limited Partnership. Copyright in data used in the Service or Report(s) (the "Data") is owned by ERIS or its licensors. The Service, Report(s) and Data may not be copied or reproduced in whole or in any substantial part without prior written consent of ERIS.

Executive Summary

Property Information:

Project Property: 1-2240044 - 3033 Dundas Street W
3033 Dundas St W Mississauga ON L5L 3R8

Project No: 1-2240044

Order Information:

Order No: 24053000329
Date Requested: May 30, 2024
Requested by: Safetech Environmental Ltd.
Report Type: RSC Report (Urban)

Historical/Products:

Aerial Photographs Aerials - National Collection
City Directory Search CD - QUOTE Custom City Directory Search
ERIS Xplorer [ERIS Xplorer](#)
Insurance Products Fire Insurance Maps/Inspection Reports/Site Plans
Land Title Search Historical Land Title Search
Topographic Map RSC Maps

Executive Summary: Report Summary

<i>Database</i>	<i>Name</i>	<i>Searched</i>	<i>Project Property</i>	<i>Boundary to 0.30km</i>	<i>Total</i>
AAGR	Abandoned Aggregate Inventory	Y	0	0	0
AGR	Aggregate Inventory	Y	0	0	0
AMIS	Abandoned Mine Information System	Y	0	0	0
ANDR	Anderson's Waste Disposal Sites	Y	0	0	0
AST	Aboveground Storage Tanks	Y	0	0	0
AUWR	Automobile Wrecking & Supplies	Y	0	0	0
BORE	Borehole	Y	0	0	0
CA	Certificates of Approval	Y	0	7	7
CDRY	Dry Cleaning Facilities	Y	0	2	2
CFOT	Commercial Fuel Oil Tanks	Y	0	0	0
CHEM	Chemical Manufacturers and Distributors	Y	0	0	0
CHM	Chemical Register	Y	0	0	0
CNG	Compressed Natural Gas Stations	Y	0	0	0
COAL	Inventory of Coal Gasification Plants and Coal Tar Sites	Y	0	0	0
CONV	Compliance and Convictions	Y	0	0	0
CPU	Certificates of Property Use	Y	0	0	0
DRL	Drill Hole Database	Y	0	0	0
DTNK	Delisted Fuel Tanks	Y	0	13	13
EASR	Environmental Activity and Sector Registry	Y	0	1	1
EBR	Environmental Registry	Y	0	0	0
ECA	Environmental Compliance Approval	Y	0	2	2
EEM	Environmental Effects Monitoring	Y	0	0	0
EHS	ERIS Historical Searches	Y	3	38	41
EIIS	Environmental Issues Inventory System	Y	0	0	0
EMHE	Emergency Management Historical Event	Y	0	0	0
EPAR	Environmental Penalty Annual Report	Y	0	0	0
EXP	List of Expired Fuels Safety Facilities	Y	0	12	12
FCON	Federal Convictions	Y	0	0	0
FCS	Contaminated Sites on Federal Land	Y	0	0	0
FOFT	Fisheries & Oceans Fuel Tanks	Y	0	0	0
FRST	Federal Identification Registry for Storage Tank Systems (FIRSTS)	Y	0	0	0
FST	Fuel Storage Tank	Y	0	11	11
FSTH	Fuel Storage Tank - Historic	Y	0	6	6
GEN	Ontario Regulation 347 Waste Generators Summary	Y	0	77	77
GHG	Greenhouse Gas Emissions from Large Facilities	Y	0	0	0
HINC	TSSA Historic Incidents	Y	0	0	0

Database	Name	Searched	Project Property	Boundary to 0.30km	Total
IAFT	Indian & Northern Affairs Fuel Tanks	Y	0	0	0
INC	Fuel Oil Spills and Leaks	Y	0	2	2
LIMO	Landfill Inventory Management Ontario	Y	0	0	0
MINE	Canadian Mine Locations	Y	0	0	0
MNR	Mineral Occurrences	Y	0	0	0
NATE	National Analysis of Trends in Emergencies System (NATES)	Y	0	0	0
NCPL	Non-Compliance Reports	Y	0	0	0
NDFT	National Defense & Canadian Forces Fuel Tanks	Y	0	0	0
NDSP	National Defense & Canadian Forces Spills	Y	0	0	0
NDWD	National Defence & Canadian Forces Waste Disposal Sites	Y	0	0	0
NEBI	National Energy Board Pipeline Incidents	Y	0	0	0
NEBP	National Energy Board Wells	Y	0	0	0
NEES	National Environmental Emergencies System (NEES)	Y	0	0	0
NPCB	National PCB Inventory	Y	0	0	0
NPR2	National Pollutant Release Inventory 1993-2020	Y	0	0	0
NPRI	National Pollutant Release Inventory - Historic	Y	0	0	0
OGWE	Oil and Gas Wells	Y	0	0	0
OOGW	Ontario Oil and Gas Wells	Y	0	0	0
OPCB	Inventory of PCB Storage Sites	Y	0	0	0
ORD	Orders	Y	0	0	0
PAP	Canadian Pulp and Paper	Y	0	0	0
PCFT	Parks Canada Fuel Storage Tanks	Y	0	0	0
PES	Pesticide Register	Y	0	4	4
PFCH	NPRI Reporters - PFAS Substances	Y	0	0	0
PFHA	Potential PFAS Handlers from NPRI	Y	0	0	0
PINC	Pipeline Incidents	Y	0	0	0
PRT	Private and Retail Fuel Storage Tanks	Y	0	4	4
PTTW	Permit to Take Water	Y	0	0	0
REC	Ontario Regulation 347 Waste Receivers Summary	Y	0	0	0
RSC	Record of Site Condition	Y	0	0	0
RST	Retail Fuel Storage Tanks	Y	0	8	8
SCT	Scott's Manufacturing Directory	Y	0	9	9
SPL	Ontario Spills	Y	0	21	21
SRDS	Wastewater Discharger Registration Database	Y	0	0	0
TANK	Anderson's Storage Tanks	Y	0	0	0
TCFT	Transport Canada Fuel Storage Tanks	Y	0	0	0
VAR	Variances for Abandonment of Underground Storage Tanks	Y	0	0	0
WDS	Waste Disposal Sites - MOE CA Inventory	Y	0	0	0
WDSH	Waste Disposal Sites - MOE 1991 Historical Approval Inventory	Y	0	0	0
WWIS	Water Well Information System	Y	7	41	48

<i>Database</i>	<i>Name</i>	<i>Searched</i>	<i>Project Property</i>	<i>Boundary to 0.30km</i>	<i>Total</i>
		Total:	10	258	268

Executive Summary: Site Report Summary - Project Property

Map Key	DB	Company/Site Name	Address	Dir/Dist (m)	Elev diff (m)	Page Number
<u>1</u>	EHS		3033 Dundas Street West Mississauga ON L5L 3R8	NW/0.0	0.00	<u>59</u>
<u>2</u>	EHS		3033 Dundas St W Mississauga On Mississauga ON	WSW/0.0	0.23	<u>59</u>
<u>3</u>	EHS		3033 Dundas St W Mississauga ON L5L3R8	W/0.0	0.63	<u>59</u>
<u>4</u>	WWIS		3033 DUNDAS ST W Mississauga ON Well ID: 7258852	ESE/0.0	0.00	<u>59</u>
<u>5</u>	WWIS		3022 3033 WINSTON CHURCHIL Mississauga ON Well ID: 7110058	NE/32.3	-0.47	<u>62</u>
<u>6</u>	WWIS		3033 Dundas Street West lot 1 con 1 Mississauga ON Well ID: 7411555	E/0.0	-0.79	<u>64</u>
<u>7</u>	WWIS		3033 Dundas Street West lot 1 con 1 Mississauga ON Well ID: 7411556	ESE/0.0	0.00	<u>67</u>
<u>8</u>	WWIS		3022 3033 WINSTON CHURCHILL Mississauga ON Well ID: 7110060	N/24.1	0.26	<u>70</u>

<i>Map Key</i>	<i>DB</i>	<i>Company/Site Name</i>	<i>Address</i>	<i>Dir/Dist (m)</i>	<i>Elev diff (m)</i>	<i>Page Number</i>
<u>9</u>	WWIS		3033 Dundas Street West lot 1 con 1 Mississauga ON <i>Well ID:</i> 7411528	E/0.0	-1.10	<u>72</u>
<u>10</u>	WWIS		3018 WINSTON CHURCHILL BLVD Mississauga ON <i>Well ID:</i> 7233688	E/0.0	-1.09	<u>75</u>

Executive Summary: Site Report Summary - Surrounding Properties

Map Key	DB	Company/Site Name	Address	Dir/Dist (m)	Elev Diff (m)	Page Number
11	WWIS		3020 WINSTEN CHURCHILL BLVD Mississauga ON Well ID: 7101080	N/2.0	0.00	77
12	WWIS		3018 WINSTON CHURCHILL BLVD Mississauga ON Well ID: 7233685	ENE/10.2	-0.99	86
13	WWIS		3018 WINSTON CHURCHILL BLVD Mississauga ON Well ID: 7233689	ENE/10.9	-0.99	89
14	WWIS		3018 WINSTON CHURCHILL BLVD Mississauga ON Well ID: 7233687	ENE/21.6	-0.99	91
15	PRT	SEARLE FUEL PRODUCTS	3018 WINSTON CHURCHILL BLVD MISSISSAUGA ON L5L2V7	ENE/23.4	-0.76	94
15	SPL	PRIVATE OWNER	SHELL GAS BAR, 3018 WINSTON CHURCHILL BLVD MOTOR VEHICLE (OPERATING FLUID) MISSISSAUGA CITY ON L5L 2V7	ENE/23.4	-0.76	94
15	RST	SUNYS PETROLEUM	3018 WINSTON CHURCHILL BLVD MISSISSAUGA ON L5L2V7	ENE/23.4	-0.76	95
15	SCT	Flite Hockey Inc.	3018 Winston Churchill Blvd Unit 4 Mississauga ON L5L 2V7	ENE/23.4	-0.76	95
15	RST	CANGO GAS BAR	3018 WINSTON CHURCHILL BLVD MISSISSAUGA ON L5L 2V7	ENE/23.4	-0.76	95
15	GEN	D B RENTALS INC.	3018 WINSTON CHURCHILL BLVD. #4 MISSISSAUGA ON L5L 2V7	ENE/23.4	-0.76	95
15	GEN	D B RENTALS INC. 12-514	3018 WINSTON CHURCHILL BLVD. #4 MISSISSAUGA ON L5L 2V7	ENE/23.4	-0.76	96

Map Key	DB	Company/Site Name	Address	Dir/Dist (m)	Elev Diff (m)	Page Number
<u>15</u>	WWIS		3018 WINSTON CHURCHILL BLVD. Mississauga ON Well ID: 7116029	ENE/23.4	-0.76	<u>96</u>
<u>15</u>	EHS		3018 Winston Churchill Blvd Mississauga ON	ENE/23.4	-0.76	<u>102</u>
<u>15</u>	DTNK	TRU VALUE GAS BARS CORP	3018 WINSTON CHURCHILL BLVD MISSISSAUGA ON L5L 2V7	ENE/23.4	-0.76	<u>103</u>
<u>15</u>	DTNK	TRU VALUE GAS BARS CORP	3018 WINSTON CHURCHILL BLVD MISSISSAUGA ON	ENE/23.4	-0.76	<u>103</u>
<u>15</u>	DTNK	TRU VALUE GAS BARS CORP	3018 WINSTON CHURCHILL BLVD MISSISSAUGA ON	ENE/23.4	-0.76	<u>104</u>
<u>15</u>	DTNK	TRU VALUE GAS BARS CORP	3018 WINSTON CHURCHILL BLVD MISSISSAUGA ON	ENE/23.4	-0.76	<u>104</u>
<u>15</u>	EXP	TRU VALUE GAS BARS CORP	3018 WINSTON CHURCHILL BLVD MISSISSAUGA ON	ENE/23.4	-0.76	<u>105</u>
<u>15</u>	EXP	TRU VALUE GAS BARS CORP	3018 WINSTON CHURCHILL BLVD MISSISSAUGA ON	ENE/23.4	-0.76	<u>105</u>
<u>15</u>	EXP	TRU VALUE GAS BARS CORP	3018 WINSTON CHURCHILL BLVD MISSISSAUGA ON	ENE/23.4	-0.76	<u>105</u>
<u>16</u>	WWIS		2688 DUNDAS STREET WEST Mississauga ON Well ID: 7231984	E/24.3	-0.37	<u>106</u>
<u>17</u>	CA	3022-3032 Winston Churchill (GP) Limited	3022-3032 Winston Churchill Blvd Mississauga ON	N/35.4	0.00	<u>109</u>
<u>18</u>	EHS		3022-3032 Winston Churhill Blvd. Mississauga ON	N/35.5	0.00	<u>109</u>
<u>18</u>	ECA	3022-3032 Winston Churchill (GP) Limited	3022-3032 Winston Churchill Blvd Mississauga ON L4C 9Z3	N/35.5	0.00	<u>110</u>

Map Key	DB	Company/Site Name	Address	Dir/Dist (m)	Elev Diff (m)	Page Number
<u>19</u>	SPL	SERVICE STATION	DUNDAS STREET & WINSTON CHURCHILL BLVD. (N.O.S.) MISSISSAUGA CITY ON	E/45.5	0.00	<u>110</u>
<u>20</u>	WWIS		WINSTON CHURCHILL ON Well ID: 7291922	NNW/46.4	0.97	<u>111</u>
<u>21</u>	CA	KARL FAY INVESTMENTS LTD. (PRIVATE)	3055 DUNDAS STREET WEST MISSISSAUGA CITY ON L5L 3R8	WSW/49.3	2.00	<u>113</u>
<u>21</u>	CA	KARL FAY INVESTMENTS LTD. (PRIVATE)	3055 DUNDAS STREET WEST MISSISSAUGA CITY ON L5L 3R8	WSW/49.3	2.00	<u>113</u>
<u>21</u>	SCT	BRUNSWICK INTERNATIONAL CANADA	3055 DUNDAS ST W UNIT 5 MISSISSAUGA ON L5L 3R8	WSW/49.3	2.00	<u>114</u>
<u>21</u>	PES	TREEHELP LTD O/A URBAN NATURE STORE	3055 DUNDAS ST W MISSISSAUGA ON L5L 3R8	WSW/49.3	2.00	<u>114</u>
<u>21</u>	PES	TREEHELP LTD O/A URBAN NATURE STORE	3055 DUNDAS ST W MISSISSAUGA ON L5L3R8	WSW/49.3	2.00	<u>114</u>
<u>22</u>	EHS		3022 Winston Churchill Blvd Mississauga ON L5L2V7	NE/61.4	-0.82	<u>115</u>
<u>23</u>	SPL	RESTAURANT	2460 WINSTON CHURCHILL AT DUNDAS AT THE BURGER KING RESTAURANT (N.O.S.) MISSISSAUGA CITY ON	ESE/64.9	0.00	<u>115</u>
<u>23</u>	EHS		2460 Winston Churchill Blvd Oakville ON L6H6J5	ESE/64.9	0.00	<u>116</u>
<u>23</u>	GEN	FGL Sports Limited	Unit 2, 2460 Winston Churchill Blvd E Oakville ON L6H 6J5	ESE/64.9	0.00	<u>116</u>
<u>23</u>	GEN	FGL SPORTS LIMITED	2460 Winston Churchill Blvd E Unit 2 Oakville ON L6H 6J5	ESE/64.9	0.00	<u>116</u>
<u>23</u>	GEN	FGL Sports Limited	Unit 2, 2460 Winston Churchill Blvd E Oakville ON L6H 6J5	ESE/64.9	0.00	<u>116</u>

<i>Map Key</i>	<i>DB</i>	<i>Company/Site Name</i>	<i>Address</i>	<i>Dir/Dist (m)</i>	<i>Elev Diff (m)</i>	<i>Page Number</i>
<u>23</u>	GEN	FGL Sports Limited	Unit 2, 2460 Winston Churchill Blvd E Oakville ON L6H 6J5	ESE/64.9	0.00	<u>117</u>
<u>23</u>	GEN	FGL Sports Limited	Unit 2, 2460 Winston Churchill Blvd E Oakville ON L6H 6J5	ESE/64.9	0.00	<u>117</u>
<u>24</u>	WWIS		lot 35 con 1 ON Well ID: 4902220	ENE/68.8	-0.52	<u>118</u>
<u>25</u>	EHS		3058 Winston Churchill Boulevard Mississauga ON L5L 3J1	W/74.8	2.87	<u>120</u>
<u>25</u>	EHS		3058 Winston Churchill Boulevard Mississauga ON L5L 3J1	W/74.8	2.87	<u>120</u>
<u>25</u>	EHS		3058 Winston Churchill Boulevard Mississauga ON L5L 3J1	W/74.8	2.87	<u>121</u>
<u>26</u>	WWIS		2688 DUNDAS ST. W. lot 35 con 1 Mississauga ON Well ID: 7147720	E/76.6	0.43	<u>121</u>
<u>27</u>	EHS		3058 Winston Churchill Blvd Mississauga ON L5L3J1	W/77.2	3.00	<u>125</u>
<u>27</u>	EHS		3058 Winston Churchill Boulevard Mississauga ON L6H 6P5	W/77.2	3.00	<u>125</u>
<u>27</u>	EHS		3058 Winston Churchill Boulevard Mississauga ON L6H 6P5	W/77.2	3.00	<u>125</u>
<u>27</u>	EHS		3058 Winston Churchill Boulevard Mississauga ON L6H 6P5	W/77.2	3.00	<u>125</u>
<u>27</u>	EHS		3058 Winston Churchill Boulevard Mississauga ON L6H 6P5	W/77.2	3.00	<u>125</u>
<u>27</u>	EHS		3058 Winston Churchill Boulevard Mississauga ON L6H 6P5	W/77.2	3.00	<u>126</u>

<i>Map Key</i>	<i>DB</i>	<i>Company/Site Name</i>	<i>Address</i>	<i>Dir/Dist (m)</i>	<i>Elev Diff (m)</i>	<i>Page Number</i>
<u>28</u>	WWIS		2688 DUNDAS ST. W. lot 35 con 1 Mississauga ON <i>Well ID:</i> 7141666	E/78.0	0.43	<u>126</u>
<u>29</u>	WWIS		lot 35 con 1 ON <i>Well ID:</i> 7231962	E/84.9	0.80	<u>129</u>
<u>30</u>	WWIS		3058 WINSTON CHURCHILL ON <i>Well ID:</i> 7291921	NW/90.3	1.00	<u>130</u>
<u>31</u>	PRT	CDN PETROLEUMS LTD	2688 DUNDAS ST W MISSISSAUGA ON L5K1S1	E/97.8	1.00	<u>132</u>
<u>31</u>	RST	KOWAL MANAGEMENT	2688 DUNDAS ST W MISSISSAUGA ON L5K1S1	E/97.8	1.00	<u>133</u>
<u>31</u>	RST	RAINBOW ESSO	2688 DUNDAS ST W MISSISSAUGA ON L5K 1S1	E/97.8	1.00	<u>133</u>
<u>31</u>	FSTH	1515422 ONTARIO INC	2688 DUNDAS ST W MISSISSAUGA ON L5K 1S1	E/97.8	1.00	<u>133</u>
<u>31</u>	FSTH	1515422 ONTARIO INC	2688 DUNDAS ST W MISSISSAUGA ON L5K 1S1	E/97.8	1.00	<u>134</u>
<u>31</u>	EHS		2688 DUNDAS STREET WEST MISSISSAUGA ON L5K 1S1	E/97.8	1.00	<u>134</u>
<u>31</u>	DTNK	RAINBOW FUELS	2688 DUNDAS ST W MISSISSAUGA ON	E/97.8	1.00	<u>135</u>
<u>31</u>	DTNK	1515422 ONTARIO INC	2688 DUNDAS ST W MISSISSAUGA ON	E/97.8	1.00	<u>135</u>
<u>31</u>	DTNK	1515422 ONTARIO INC	2688 DUNDAS ST W MISSISSAUGA ON	E/97.8	1.00	<u>136</u>
<u>31</u>	DTNK	1515422 ONTARIO INC	2688 DUNDAS ST W MISSISSAUGA ON	E/97.8	1.00	<u>136</u>

<i>Map Key</i>	<i>DB</i>	<i>Company/Site Name</i>	<i>Address</i>	<i>Dir/Dist (m)</i>	<i>Elev Diff (m)</i>	<i>Page Number</i>
<u>31</u>	GEN	1515422 Ontario Inc.	2688 Dundas Street West Mississauga ON L5K 1S1	E/97.8	1.00	<u>137</u>
<u>31</u>	GEN	1515422 Ontario Inc.	2688 Dundas Street West Mississauga ON L5K 1S1	E/97.8	1.00	<u>137</u>
<u>31</u>	SPL	DML Environmental <UNOFFICIAL>	2688 Dundas Street West Mississauga ON	E/97.8	1.00	<u>138</u>
<u>31</u>	GEN	1515422 Ontario Inc.	2688 Dundas Street West Mississauga ON L5K 1S1	E/97.8	1.00	<u>138</u>
<u>31</u>	RST	ESSO RAINBOW	2688 DUNDAS ST W MISSISSAUGA ON L5K1S1	E/97.8	1.00	<u>139</u>
<u>31</u>	GEN	1515422 Ontario Inc.	2688 Dundas Street West Mississauga ON	E/97.8	1.00	<u>139</u>
<u>31</u>	INC	1515422 ONTARIO INC.	2688 DUNDAS ST W MISSISSAUGA ON	E/97.8	1.00	<u>139</u>
<u>31</u>	EHS		2688 Dundas St W Mississauga ON L5K1S1	E/97.8	1.00	<u>140</u>
<u>31</u>	GEN	1515422 Ontario Inc.	2688 Dundas Street West Mississauga ON L5K 1S1	E/97.8	1.00	<u>140</u>
<u>31</u>	GEN	1515422 Ontario Inc.	2688 Dundas Street West Mississauga ON L5K 1S1	E/97.8	1.00	<u>141</u>
<u>31</u>	INC	1515422 ONTARIO INC	2688 DUNDAS ST W,,MISSISSAUGA,ON, L5K 1S1,CA ON	E/97.8	1.00	<u>141</u>
<u>31</u>	EXP	1515422 ONTARIO INC.	2688 DUNDAS ST W MISSISSAUGA ON	E/97.8	1.00	<u>142</u>
<u>31</u>	EXP	1515422 ONTARIO INC.	2688 DUNDAS ST W MISSISSAUGA ON	E/97.8	1.00	<u>142</u>

<i>Map Key</i>	<i>DB</i>	<i>Company/Site Name</i>	<i>Address</i>	<i>Dir/Dist (m)</i>	<i>Elev Diff (m)</i>	<i>Page Number</i>
<u>31</u>	EXP	1515422 ONTARIO INC.	2688 DUNDAS ST W MISSISSAUGA ON	E/97.8	1.00	<u>142</u>
<u>31</u>	EXP	1515422 ONTARIO INC.	2688 DUNDAS ST W MISSISSAUGA ON	E/97.8	1.00	<u>143</u>
<u>31</u>	EXP	1515422 ONTARIO INC.	2688 DUNDAS ST W MISSISSAUGA ON	E/97.8	1.00	<u>143</u>
<u>31</u>	FST	1515422 ONTARIO INC.	2688 DUNDAS ST W MISSISSAUGA ON	E/97.8	1.00	<u>143</u>
<u>31</u>	FST	1515422 ONTARIO INC.	2688 DUNDAS ST W MISSISSAUGA ON	E/97.8	1.00	<u>143</u>
<u>31</u>	FST	1515422 ONTARIO INC.	2688 DUNDAS ST W MISSISSAUGA ON	E/97.8	1.00	<u>144</u>
<u>32</u>	WWIS		lot 35 con 1 ON Well ID: 7228554	E/112.9	1.00	<u>144</u>
<u>33</u>	EHS		3055, 3105, 3115 & 3125 Dundas Street West Mississauga ON	SW/115.9	2.00	<u>145</u>
<u>34</u>	WWIS		3058 WINSTON CHURCHILL BLVD. Oakville ON Well ID: 7291825	W/118.4	3.00	<u>145</u>
<u>35</u>	WWIS		DUNDAS ST W (75 M E OF WINSTON CHURCHILL BLVD) MISSISSAUGA ON Well ID: 7306453	ENE/124.5	0.31	<u>149</u>
<u>36</u>	WWIS		ON Well ID: 7270631	E/130.1	1.00	<u>151</u>
<u>37</u>	EHS		3087 Winston Churchill Boulevard Mississauga ON	N/131.4	1.00	<u>152</u>

Map Key	DB	Company/Site Name	Address	Dir/Dist (m)	Elev Diff (m)	Page Number
<u>37</u>	EHS		3087 Winston Churchill Blvd Mississauga ON L5L2V8	N/131.4	1.00	<u>152</u>
<u>38</u>	WWIS		- Dundas Street West lot 35 con 1 Mississauga ON Well ID: 7333134	ENE/131.6	0.59	<u>153</u>
<u>39</u>	SPL	A Alert Drain Ltd.	3015 Winston Churchill Boulevard Mississauga ON	NE/132.7	-0.92	<u>155</u>
<u>39</u>	GEN	2622696 ONTARIO INC.	Unit 101A-3015 Winston Churchill Blvd. Mississauga ON L5L 2V8	NE/132.7	-0.92	<u>156</u>
<u>39</u>	GEN	2622696 ONTARIO INC.	Unit 101A-3015 Winston Churchill Blvd. Mississauga ON L5L 2V8	NE/132.7	-0.92	<u>156</u>
<u>39</u>	GEN	2622696 ONTARIO INC.	Unit 101A-3015 Winston Churchill Blvd. Mississauga ON L5L 2V8	NE/132.7	-0.92	<u>157</u>
<u>39</u>	GEN	2622696 ONTARIO INC.	Unit 101A-3015 Winston Churchill Blvd. Mississauga ON L5L 2V8	NE/132.7	-0.92	<u>157</u>
<u>40</u>	WWIS		ON Well ID: 7218641	WNW/136.2	1.99	<u>158</u>
<u>41</u>	CA	BEAVER LUMBER-PRIVATE	2651 & 2661 DUNDAS ST. W. MISSISSAUGA CITY ON	ENE/165.8	0.00	<u>158</u>
<u>42</u>	EHS		3087 Winston Churchill Blvd, Units 9-10 Mississauga ON L5L2V8	N/173.6	1.00	<u>159</u>
<u>43</u>	PRT	PIONEER PETROLEUMS ATTN LOLA LAURIE	3100 WINSTON CHURCHILL BLVD MISSISSAUGA ON L5L 2V7	NW/173.6	2.00	<u>159</u>
<u>43</u>	SPL	PIONEER PETROLEUMS LTD.	3100 WINSTON CHURCHILL BLVD, WEST SIDE, 1 BLOCK NORTH OF DUNDAS ST SERVICE STATION MISSISSAUGA CITY ON L5L 2V7	NW/173.6	2.00	<u>159</u>
<u>43</u>	EHS		3100 Winston Churchill Boulevard Mississauga ON L5L 2V7	NW/173.6	2.00	<u>160</u>

Map Key	DB	Company/Site Name	Address	Dir/Dist (m)	Elev Diff (m)	Page Number
<u>43</u>	GEN	DANDY CLEANERS 12-660	3100 WINSTON CHURCHILL BLVD. UNIT #4 MISSISSAUGA ON L5L 2V7	NW/173.6	2.00	<u>160</u>
<u>43</u>	GEN	DANDY CLEANERS	3100 WINSTON CHURCHILL BOULEVARD UNIT #4 MISSISSAUGA ON L5L 2V7	NW/173.6	2.00	<u>161</u>
<u>43</u>	GEN	ATWORTH COMPUTER IMAGE	3100 WINSTON CHURCHILL BLVD. #5 MISSISSAUGA ON L5L 2V7	NW/173.6	2.00	<u>161</u>
<u>43</u>	GEN	1 HR PHOTO CLUB	3100 WINSTON CHURCHILL BLVD. MISSISSAUGA ON L5L 2V7	NW/173.6	2.00	<u>161</u>
<u>43</u>	GEN	BIG SCORE PHOTO	3100 WINSTON CHURCHILL BLVD., UNIT 5 MISSISSAUGA ON L5L 2V7	NW/173.6	2.00	<u>162</u>
<u>43</u>	GEN	ATWORTH COMPUTER IMAGE	3100 WINSTON CHURCHILL BOULEVARD, UNIT 5 MISSISSAUGA ON L5L 2V7	NW/173.6	2.00	<u>162</u>
<u>43</u>	GEN	BIG SCORE PHOTO	3100 WINSTON CHURCHILL BOULEVARD, UNIT 5 MISSISSAUGA ON L5L 2V7	NW/173.6	2.00	<u>162</u>
<u>43</u>	FSTH	PIONEER PETROLEUMS MANAGEMENT INC**	3100 WINSTON CHURCHILL BLVD MISSISSAUGA ON L5L 2V7	NW/173.6	2.00	<u>163</u>
<u>43</u>	FSTH	PIONEER PETROLEUMS MANAGEMENT INC**	3100 WINSTON CHURCHILL BLVD MISSISSAUGA ON L5L 2V7	NW/173.6	2.00	<u>163</u>
<u>43</u>	DTNK	PIONEER ENERGY MANAGEMENT INC.	3100 WINSTON CHURCHILL BLVD MISSISSAUGA ON	NW/173.6	2.00	<u>164</u>
<u>43</u>	DTNK	PIONEER ENERGY MANAGEMENT INC.	3100 WINSTON CHURCHILL BLVD MISSISSAUGA ON	NW/173.6	2.00	<u>165</u>
<u>43</u>	DTNK	PIONEER ENERGY MANAGEMENT INC.	3100 WINSTON CHURCHILL BLVD MISSISSAUGA ON	NW/173.6	2.00	<u>165</u>

Map Key	DB	Company/Site Name	Address	Dir/Dist (m)	Elev Diff (m)	Page Number
<u>43</u>	DTNK	PIONEER ENERGY MANAGEMENT INC.	3100 WINSTON CHURCHILL BLVD MISSISSAUGA ON	NW/173.6	2.00	<u>166</u>
<u>43</u>	DTNK	PIONEER ENERGY MANAGEMENT INC.	3100 WINSTON CHURCHILL BLVD MISSISSAUGA ON	NW/173.6	2.00	<u>166</u>
<u>43</u>	GEN	DANDY CLEANERS	3100 WINSTON CHURCHILL BOULEVARD UNIT #4 MISSISSAUGA ON L5L 2V7	NW/173.6	2.00	<u>167</u>
<u>43</u>	EHS		3100 Winston Churchill Blvd Mississauga ON	NW/173.6	2.00	<u>167</u>
<u>43</u>	GEN	DANDY CLEANERS	3100 WINSTON CHURCHILL BOULEVARD UNIT #4 MISSISSAUGA ON L5L 2V7	NW/173.6	2.00	<u>168</u>
<u>43</u>	GEN	DANDY CLEANERS	3100 WINSTON CHURCHILL BOULEVARD UNIT #4 MISSISSAUGA ON L5L 2V7	NW/173.6	2.00	<u>168</u>
<u>43</u>	FST	PARKLAND CORPORATION	3100 WINSTON CHURCHILL BLVD MISSISSAUGA ON	NW/173.6	2.00	<u>168</u>
<u>43</u>	FST	PARKLAND CORPORATION	3100 WINSTON CHURCHILL BLVD MISSISSAUGA ON	NW/173.6	2.00	<u>169</u>
<u>43</u>	FST	PARKLAND CORPORATION	3100 WINSTON CHURCHILL BLVD MISSISSAUGA ON	NW/173.6	2.00	<u>169</u>
<u>43</u>	FST	PARKLAND CORPORATION	3100 WINSTON CHURCHILL BLVD MISSISSAUGA ON	NW/173.6	2.00	<u>169</u>
<u>43</u>	GEN	DANDY CLEANERS	3100 WINSTON CHURCHILL BOULEVARD UNIT #4 MISSISSAUGA ON L5L 2V7	NW/173.6	2.00	<u>169</u>
<u>43</u>	EHS		3100 Winston Churchill Blvd. Mississauga ON	NW/173.6	2.00	<u>170</u>
<u>43</u>	GEN	DANDY CLEANERS	3100 WINSTON CHURCHILL BOULEVARD UNIT #4 MISSISSAUGA ON	NW/173.6	2.00	<u>170</u>

Map Key	DB	Company/Site Name	Address	Dir/Dist (m)	Elev Diff (m)	Page Number
<u>43</u>	SPL		3100 Winston Churchill Blvd Mississauga ON	NW/173.6	2.00	<u>170</u>
<u>43</u>	GEN	Sana Dentistry	3100 Winston Churchill Blvd. Unit #8 Mississauga ON L5L2V7	NW/173.6	2.00	<u>171</u>
<u>43</u>	GEN	DANDY CLEANERS	3100 WINSTON CHURCHILL BOULEVARD UNIT #4 MISSISSAUGA ON L5L 2V7	NW/173.6	2.00	<u>172</u>
<u>43</u>	GEN	Sana Dentistry	3100 Winston Churchill Blvd. Unit #8 Mississauga ON L5L2V7	NW/173.6	2.00	<u>172</u>
<u>43</u>	GEN	DANDY CLEANERS	3100 WINSTON CHURCHILL BOULEVARD UNIT #4 MISSISSAUGA ON L5L 2V7	NW/173.6	2.00	<u>172</u>
<u>43</u>	GEN	DANDY CLEANERS	3100 WINSTON CHURCHILL BOULEVARD UNIT #4 MISSISSAUGA ON L5L 2V7	NW/173.6	2.00	<u>173</u>
<u>43</u>	GEN	DANDY CLEANERS	3100 WINSTON CHURCHILL BOULEVARD UNIT #4 MISSISSAUGA ON L5L 2V7	NW/173.6	2.00	<u>173</u>
<u>43</u>	GEN	Sana Dentistry	3100 Winston Churchill Blvd. Unit #8 Mississauga ON L5L2V7	NW/173.6	2.00	<u>174</u>
<u>43</u>	CDRY	Dandy Cleaners	4-3100 Winston Churchill Blvd Mississauga ON L5L2V7	NW/173.6	2.00	<u>174</u>
<u>43</u>	GEN	Sana Dentistry	3100 Winston Churchill Blvd. Unit #8 Mississauga ON L5L2V7	NW/173.6	2.00	<u>174</u>
<u>43</u>	GEN	DANDY CLEANERS	3100 WINSTON CHURCHILL BOULEVARD UNIT #4 MISSISSAUGA ON L5L 2V7	NW/173.6	2.00	<u>175</u>
<u>43</u>	GEN	NZA Management Inc.	3100 Winston Churchill Blvd Mississauga ON L5L 1P5	NW/173.6	2.00	<u>175</u>

Map Key	DB	Company/Site Name	Address	Dir/Dist (m)	Elev Diff (m)	Page Number
<u>43</u>	GEN	DANDY CLEANERS	3100 WINSTON CHURCHILL BOULEVARD UNIT #4 MISSISSAUGA ON L5L 2V7	NW/173.6	2.00	<u>175</u>
<u>43</u>	GEN	NZA Management Inc.	3100 Winston Churchill Blvd Mississauga ON L5L 1P5	NW/173.6	2.00	<u>176</u>
<u>43</u>	GEN	Sana Dentistry	3100 Winston Churchill Blvd. Unit #8 Mississauga ON L5L2V7	NW/173.6	2.00	<u>176</u>
<u>43</u>	GEN	DANDY CLEANERS	3100 WINSTON CHURCHILL BOULEVARD UNIT #4 MISSISSAUGA ON L5L 2V7	NW/173.6	2.00	<u>177</u>
<u>43</u>	GEN	Sana Dentistry	3100 Winston Churchill Blvd. Unit #8 Mississauga ON L5L2V7	NW/173.6	2.00	<u>177</u>
<u>43</u>	FST	PARKLAND CORPORATION	3100 WINSTON CHURCHILL BLVD MISSISSAUGA ON	NW/173.6	2.00	<u>177</u>
<u>44</u>	WWIS		ON Well ID: 7241745	WNW/178.1	3.00	<u>178</u>
<u>44</u>	WWIS		ON Well ID: 7241747	WNW/178.1	3.00	<u>178</u>
<u>45</u>	WWIS		3087 WINSTON CHURCHILL BLVD MISSISSAUGA ON Well ID: 7298910	N/180.0	1.00	<u>179</u>
<u>46</u>	WWIS		ON Well ID: 7241746	WNW/183.1	3.63	<u>182</u>
<u>47</u>	EHS		2501 Hampshire Gate, Oakville, On Oakville ON	SSE/193.3	0.00	<u>183</u>
<u>48</u>	CA	PURPLE KNIGHTS DEV. INC. (HWY. #5)	DUNDAS ST./HAMPSHIRE GATE OAKVILLE TOWN ON	SSW/198.1	2.00	<u>183</u>
<u>49</u>	GEN	Nor-Line Plumbing & Mechanical Ltd.	2657 Dundas Street W. Mississauga ON L4C 3G3	NE/211.7	0.46	<u>184</u>

Map Key	DB	Company/Site Name	Address	Dir/Dist (m)	Elev Diff (m)	Page Number
49	CA	Elgin Mills Investments Limited	2657 Dundas Street West Mississauga ON	NE/211.7	0.46	184
49	ECA	Elgin Mills Investments Limited	2657 Dundas Street West Mississauga ON M3C 2K7	NE/211.7	0.46	184
50	WWIS		ON Well ID: 7202221	NW/213.0	2.00	185
51	PES	WHITE ROSE HOME & GARDEN CENTRES LIMITED	3115 DUNDAS ST W MISSISSAUGA ON L5L3R8	SW/225.5	4.00	185
51	SPL	P.I. S 21(1)(f)	3115 Dundas Street West Mississauga ON L5L 3R8	SW/225.5	4.00	186
51	SPL		3115 Dundas St West Mississauga ON	SW/225.5	4.00	187
51	SPL		3115 Dundas Street West Mississauga ON	SW/225.5	4.00	187
51	SPL	Starsky Fine Foods	3115 Dundas St W Mississauga ON L5L 3K8	SW/225.5	4.00	188
51	PES	WHITE ROSE HOME & GARDEN CENTRES LIMITED	3115 DUNDAS ST W MISSISSAUGA ON L5L3R8	SW/225.5	4.00	189
51	SPL	Refrigeration Energy Solution Limited<UNOFFICIAL>	3115 Dundas St West Mississauga ON	SW/225.5	4.00	189
51	SPL	Refrigeration Energy Solutions<UNOFFICIAL>	3115 Dundas St W Mississauga ON	SW/225.5	4.00	190
51	SPL		3115 Dundas Street West, Mississauga MISSISSAUGA ON	SW/225.5	4.00	191
51	SPL		3115 Dundas St West, Mississauga MISSISSAUGA ON	SW/225.5	4.00	192

Map Key	DB	Company/Site Name	Address	Dir/Dist (m)	Elev Diff (m)	Page Number
52	WWIS		ON Well ID: 7216317	W/229.2	5.00	192
53	GEN	Karl Fay Investments Ltd. Rockfay Developments Inc.	3125 Dundas St W Mississauga ON L5L 3R8	SW/233.7	3.00	193
53	GEN	Karl Fay Investments Ltd. Rockfay Developments Inc.	3125 Dundas St W Mississauga ON L5L 3R8	SW/233.7	3.00	194
54	WWIS		Winston Churchill Blvd Mississauga ON Well ID: 7360068	NNW/238.7	2.00	194
55	EHS		2657 Dundas St W Mississauga ON L5L 5V8	NE/239.0	1.03	197
55	EHS		2657 Dundas St W Mississauga ON L5L 5V8	NE/239.0	1.03	197
55	EHS		2657 Dundas St W Mississauga ON L5L 5V8	NE/239.0	1.03	198
55	EHS		2657 Dundas St W Mississauga ON L5L 5V8	NE/239.0	1.03	198
55	EHS		2657 Dundas St W Mississauga ON L5L 5V8	NE/239.0	1.03	198
56	WWIS		355 -2125 DUNDAS ST. W. MISSISSAUGA ON Well ID: 7101110	WSW/250.6	4.00	198
57	SPL	Enersource Hydro Mississauga Inc.	2550 Hayford Court Mississauga ON	E/252.8	0.00	202
58	WWIS		3058 WINSTON CHURCHILL BLVD. Oakville ON Well ID: 7291824	W/254.6	5.77	203
59	WWIS		3143 Winston Churchill Blvd. lot 35 con 1 Mississauga ON	NNW/254.7	2.00	206

Map Key	DB	Company/Site Name	Address	Dir/Dist (m)	Elev Diff (m)	Page Number
			Well ID: 7387207			
60	WWIS		ON	W/258.5	6.04	208
			Well ID: 7216577			
61	WWIS		3145 Dundas St N Mississauga ON	WSW/263.7	4.81	208
			Well ID: 7395406			
62	WWIS		ON	WSW/263.8	4.44	211
			Well ID: 7164836			
63	WWIS		ON	W/264.3	6.10	212
			Well ID: 7212271			
64	WWIS		3143 Winston Churchill Blvd. lot 35 con 1 Mississauga ON	NNW/264.6	2.00	213
			Well ID: 7387208			
65	SPL	PIONEER PETROLEUMS LTD.	WINSTON CHURCHILL & LAIRD SERVICE STATION OAKVILLE TOWN ON	NW/268.7	2.57	214
66	WWIS		3031 LAIRD DRIVE Mississauga ON	W/270.6	6.10	215
			Well ID: 7203027			
67	WWIS		3145 Dundas St W Mississauga ON	WSW/275.8	5.00	218
			Well ID: 7395385			
68	PRT	CANADIAN TIRE CORP LTD PETROLEUM DIVISION - MELISS	3143 WINSTON CHURCHILL BLVD MISSISSAUGA ON L5L2W1	NNW/277.0	2.00	222
68	RST	CANADIAN TIRE PETROLEUM GAS BAR	3143 WINSTON CHURCHILL BLVD MISSISSAUGA ON L5L 2W1	NNW/277.0	2.00	222
68	FSTH	CANADIAN TIRE CORP LTD **	3143 WINSTON CHURCHILL BLVD MISSISSAUGA ON L5L 2W1	NNW/277.0	2.00	222
68	FSTH	CANADIAN TIRE CORP LTD C/O Canadian Tire Petroleum 17 Flr	3143 WINSTON CHURCHILL BLVD MISSISSAUGA ON L5L 2W1	NNW/277.0	2.00	223

Map Key	DB	Company/Site Name	Address	Dir/Dist (m)	Elev Diff (m)	Page Number
<u>68</u>	RST	CANADIAN TIRE PETROLEUM GAS BAR	3143 WINSTON CHURCHILL BLVD MISSISSAUGA ON L5L2W1	NNW/277.0	2.00	<u>223</u>
<u>68</u>	RST	CANADIAN TIRE GAS BAR	3143 WINSTON CHURCHILL BLVD MISSISSAUGA ON L5L2W1	NNW/277.0	2.00	<u>224</u>
<u>68</u>	GEN	Canadian Tire Corporation, Limited	3143 Winston Churchill Blvd Mississauga ON L5L 2W1	NNW/277.0	2.00	<u>224</u>
<u>68</u>	FST	CANADIAN TIRE CORPORATION LIMITED	3143 WINSTON CHURCHILL BLVD MISSISSAUGA ON	NNW/277.0	2.00	<u>224</u>
<u>68</u>	FST	CANADIAN TIRE CORPORATION LIMITED	3143 WINSTON CHURCHILL BLVD MISSISSAUGA ON	NNW/277.0	2.00	<u>225</u>
<u>68</u>	EXP	CANADIAN TIRE CORPORATION LIMITED	3143 WINSTON CHURCHILL BLVD MISSISSAUGA ON	NNW/277.0	2.00	<u>225</u>
<u>68</u>	EXP	CANADIAN TIRE CORPORATION LIMITED	3143 WINSTON CHURCHILL BLVD MISSISSAUGA ON	NNW/277.0	2.00	<u>225</u>
<u>68</u>	EXP	CANADIAN TIRE CORPORATION LIMITED	3143 WINSTON CHURCHILL BLVD MISSISSAUGA ON	NNW/277.0	2.00	<u>225</u>
<u>68</u>	EXP	CANADIAN TIRE CORPORATION LIMITED	3143 WINSTON CHURCHILL BLVD MISSISSAUGA ON	NNW/277.0	2.00	<u>226</u>
<u>68</u>	FST	CANADIAN TIRE CORPORATION LIMITED	3143 WINSTON CHURCHILL BLVD MISSISSAUGA ON	NNW/277.0	2.00	<u>226</u>
<u>69</u>	SCT	THE AUTO SPA	3130 LAIRD RD UNIT 1 MISSISSAUGA ON L5L 5X4	W/277.0	6.02	<u>226</u>
<u>69</u>	SCT	DAVANTI WOODWORKING INC.	3130 LAIRD RD UNIT 9-10 MISSISSAUGA ON L5L 5X4	W/277.0	6.02	<u>226</u>
<u>69</u>	SCT	CITY-WIDE PRINTING SERVICES	3130 LAIRD RD UNIT 5 MISSISSAUGA ON L5L 5X4	W/277.0	6.02	<u>227</u>

Map Key	DB	Company/Site Name	Address	Dir/Dist (m)	Elev Diff (m)	Page Number
<u>69</u>	SCT	Erin Mills Glass & Mirror Ltd.	3130 Laird Rd Unit 9-10 Mississauga ON L5L 5X4	W/277.0	6.02	<u>227</u>
<u>69</u>	SPL	20 Vic Management Inc. / Societe de Gestion 20 Vic Inc.;	3130 Laird Road Mississauga ON	W/277.0	6.02	<u>227</u>
<u>69</u>	EASR	OPB REALTY INC.	3130 LAIRD ROAD MISSISSAUGA ON L5L 5X4	W/277.0	6.02	<u>228</u>
<u>69</u>	EHS		3130 Laird Rd Mississauga ON	W/277.0	6.02	<u>228</u>
<u>69</u>	WWIS		3130 LAIRD RD Mississauga ON Well ID: 7203024	W/277.0	6.02	<u>229</u>
<u>69</u>	SPL	The Regional Municipality of Peel	3130 Laird Rd. Mississauga ON	W/277.0	6.02	<u>231</u>
<u>70</u>	SPL	The Regional Municipality of Peel	Horngate Drive and Hayford Court Mississauga ON	E/278.9	0.00	<u>232</u>
<u>71</u>	WWIS		ON Well ID: 7162776	WSW/280.9	4.45	<u>233</u>
<u>72</u>	EHS		2500 Hampshire Gate Oakville ON L6H 6A2	S/281.0	1.40	<u>234</u>
<u>72</u>	EHS		2500 Hampshire Gate Oakville ON L6H 6A2	S/281.0	1.40	<u>234</u>
<u>72</u>	EHS		2500 Hampshire Gate Oakville ON L6H 6A2	S/281.0	1.40	<u>234</u>
<u>72</u>	EHS		2500 Hampshire Gate Oakville ON L6H 6A2	S/281.0	1.40	<u>234</u>
<u>72</u>	EHS		2500 Hampshire Gate Oakville ON L6H 6A2	S/281.0	1.40	<u>235</u>

Map Key	DB	Company/Site Name	Address	Dir/Dist (m)	Elev Diff (m)	Page Number
<u>73</u>	WWIS		Winston Churchill Blvd Mississauga ON Well ID: 7360069	NW/281.5	3.00	<u>235</u>
<u>74</u>	WWIS		3145 Dundas St W ON Well ID: 7395407	WSW/286.5	5.00	<u>238</u>
<u>75</u>	WWIS		WINSTON CHURCHILL BLVD MISSISSAUGA ON Well ID: 7306456	NW/287.2	3.00	<u>241</u>
<u>76</u>	GEN	CLUB EXPRESS CLEANERS INC.	O/A MASTERS GARMENT CARE 3145 DUNDAS STREET WEST, UNIT 12A MISSISSAUGA ON L5L 5V8	SW/290.1	3.66	<u>244</u>
<u>76</u>	GEN	CLUB EXPRESS CLEANERS INC.	3145 DUNDAS STREET WEST, UNIT 12A MISSISSAUGA ON L5L 3R9	SW/290.1	3.66	<u>244</u>
<u>76</u>	GEN	CLUB EXPRESS CLEANERS INC.	MASTERS GARMENT CARE 3145 DUNDAS STREET WEST, UNIT 12A MISSISSAUGA ON L5L 5V8	SW/290.1	3.66	<u>244</u>
<u>76</u>	GEN	CLUB EXPRESS CLEANERS INC.	MASTERS GARMENT CARE 3145 DUNDAS STREET WEST, UNIT 12A MISSISSAUGA ON L5L 5V8	SW/290.1	3.66	<u>245</u>
<u>76</u>	GEN	CLUB EXPRESS CLEANERS INC.	MASTERS GARMENT CARE 3145 DUNDAS STREET WEST, UNIT 12A MISSISSAUGA ON L5L 5V8	SW/290.1	3.66	<u>245</u>
<u>76</u>	GEN	Metrus Properties II Inc.	3145 Dundas Street, West Mississauga ON L5L 5V8	SW/290.1	3.66	<u>246</u>
<u>76</u>	CDRY	Masters Garment Care	3145 Dundas St W Mississauga ON L5L5V8	SW/290.1	3.66	<u>246</u>
<u>76</u>	GEN	Metrus Properties	3145 Dundas Street West Mississauga ON L5L 5V8	SW/290.1	3.66	<u>247</u>
<u>77</u>	SCT	AQUA PURE SYSTEMS	3105 Winston Churchill Blvd Unit 4 Mississauga ON L5L 5S3	N/293.1	0.98	<u>247</u>
<u>77</u>	SCT	Aqua Pure Systems - Div. of 1404016 Ontario Ltd.	3105 Winston Churchill Blvd Unit 4 Mississauga ON L5L 5S3	N/293.1	0.98	<u>248</u>

Map Key	DB	Company/Site Name	Address	Dir/Dist (m)	Elev Diff (m)	Page Number
77	SCT	Polcan & Delicatessen Ltd	3105 Winston Churchill Blvd Unit 23 Mississauga ON L5L 5S3	N/293.1	0.98	248
77	EHS		3105 Winston Churchill Blvd Mississauga ON L5L5S3	N/293.1	0.98	248
77	SPL	The Regional Municipality of Peel	3105 Winston Churchill Blvd Mississauga ON L5L 5S3	N/293.1	0.98	248
78	WWIS		ON Well ID: 7367332	NNW/293.9	2.00	249
79	CA	MCDONALD'S REST. OF CANADA LTD.	2510 HAMPSHIRE GATE OAKVILLE TOWN ON L6H 6A2	SSW/296.0	2.00	250
79	GEN	Ontario Addiction Treatment Centre	2510 Hampshire Gate Unit 2 Oakville ON	SSW/296.0	2.00	250
79	EHS		2510 Hampshire Gate Oakville ON L6H6A2	SSW/296.0	2.00	250
79	GEN	Ontario Addiction Treatment Centre	2510 Hampshire Gate Unit 2 Oakville ON	SSW/296.0	2.00	251
79	GEN	Ontario Addiction Treatment Centre	2510 Hampshire Gate Unit 2 Oakville ON L6H6A2	SSW/296.0	2.00	251
79	GEN	Ontario Addiction Treatment Centre	2510 Hampshire Gate Unit 2 Oakville ON L6H6A2	SSW/296.0	2.00	251
79	GEN	Ontario Addiction Treatment Centre	2510 Hampshire Gate Unit 2 Oakville ON L6H6A2	SSW/296.0	2.00	252
79	GEN	Canadian Addiction Treatment Clinics LP	2510 Hampshire Gate Unit 2 Oakville ON L6H6A2	SSW/296.0	2.00	252
79	GEN	Canadian Addiction Treatment Clinics LP	2510 Hampshire Gate Unit 2 Oakville ON L6H6A2	SSW/296.0	2.00	252

Map Key	DB	Company/Site Name	Address	Dir/Dist (m)	Elev Diff (m)	Page Number
79	GEN	Canadian Addiction Treatment Clinics LP	2510 Hampshire Gate Unit 2 Oakville ON L6H6A2	SSW/296.0	2.00	253
79	GEN	Canadian Addiction Treatment Clinics LP	2510 Hampshire Gate Unit 2 Oakville ON L6H6A2	SSW/296.0	2.00	253
80	EHS		2496 Bristol Circle Oakville ON L6H 5S1	SSE/297.0	1.00	253
81	GEN	Savers, Inc.	2500 HAMPSHIRE GATE RD. STORE #2095 OAKVILLE ON	S/298.1	1.00	254
81	GEN	Value Village Stores, Inc.	2500 HAMPSHIRE GATE RD. STORE #2095 OAKVILLE ON L6H 6A2	S/298.1	1.00	254
81	GEN	Value Village Stores, Inc.	2500 HAMPSHIRE GATE RD. STORE #2095 OAKVILLE ON	S/298.1	1.00	255
81	GEN	Value Village Stores, Inc.	2500 HAMPSHIRE GATE RD. STORE #2095 OAKVILLE ON	S/298.1	1.00	256
81	GEN	Value Village Stores, Inc.	2500 HAMPSHIRE GATE RD. STORE #2095 OAKVILLE ON	S/298.1	1.00	256
81	GEN	Value Village Stores	2500 HAMPSHIRE GATE RD. STORE #2095 OAKVILLE ON L6H 6A2	S/298.1	1.00	257
81	GEN	Value Village Stores	2500 HAMPSHIRE GATE RD. STORE #2095 OAKVILLE ON	S/298.1	1.00	258
81	EHS		2500 Hampshire Gate Oakville ON	S/298.1	1.00	258
81	GEN	Value Village Stores	2500 HAMPSHIRE GATE RD. STORE #2095 OAKVILLE ON L6H 6A2	S/298.1	1.00	259

<i>Map Key</i>	<i>DB</i>	<i>Company/Site Name</i>	<i>Address</i>	<i>Dir/Dist (m)</i>	<i>Elev Diff (m)</i>	<i>Page Number</i>
<u>81</u>	GEN	Value Village Stores	2500 HAMPSHIRE GATE RD. STORE #2095 OAKVILLE ON L6H 6A2	S/298.1	1.00	<u>259</u>
<u>81</u>	GEN	Value Village Stores	2500 HAMPSHIRE GATE RD. STORE #2095 OAKVILLE ON L6H 6A2	S/298.1	1.00	<u>260</u>
<u>81</u>	GEN	Value Village Stores	2500 HAMPSHIRE GATE RD. STORE #2095 OAKVILLE ON L6H 6A2	S/298.1	1.00	<u>261</u>
<u>81</u>	GEN	Value Village Stores	2500 HAMPSHIRE GATE RD. STORE #2095 OAKVILLE ON L6H 6A2	S/298.1	1.00	<u>262</u>
<u>81</u>	GEN	Value Village Stores	2500 HAMPSHIRE GATE RD. STORE #2095 OAKVILLE ON L6H 6A2	S/298.1	1.00	<u>264</u>

Executive Summary: Summary By Data Source

CA - Certificates of Approval

A search of the CA database, dated 1985-Oct 30, 2011* has found that there are 7 CA site(s) within approximately 0.30 kilometers of the project property.

<u>Site</u>	<u>Address</u>	<u>Distance (m)</u>	<u>Map Key</u>
3022-3032 Winston Churchill (GP) Limited	3022-3032 Winston Churchill Blvd Mississauga ON	35.4	<u>17</u>
KARL FAY INVESTMENTS LTD. (PRIVATE)	3055 DUNDAS STREET WEST MISSISSAUGA CITY ON L5L 3R8	49.3	<u>21</u>
KARL FAY INVESTMENTS LTD. (PRIVATE)	3055 DUNDAS STREET WEST MISSISSAUGA CITY ON L5L 3R8	49.3	<u>21</u>
BEAVER LUMBER-PRIVATE	2651 & 2661 DUNDAS ST. W. MISSISSAUGA CITY ON	165.8	<u>41</u>
PURPLE KNIGHTS DEV. INC. (HWY. #5)	DUNDAS ST./HAMPSHIRE GATE OAKVILLE TOWN ON	198.1	<u>48</u>
Elgin Mills Investments Limited	2657 Dundas Street West Mississauga ON	211.7	<u>49</u>
MCDONALD'S REST. OF CANADA LTD.	2510 HAMPSHIRE GATE OAKVILLE TOWN ON L6H 6A2	296.0	<u>79</u>

CDRY - Dry Cleaning Facilities

A search of the CDRY database, dated Jan 2004-Dec 2022 has found that there are 2 CDRY site(s) within approximately 0.30 kilometers of the project property.

<u>Site</u>	<u>Address</u>	<u>Distance (m)</u>	<u>Map Key</u>
Dandy Cleaners	4-3100 Winston Churchill Blvd Mississauga ON L5L2V7	173.6	<u>43</u>

<u>Site</u>	<u>Address</u>	<u>Distance (m)</u>	<u>Map Key</u>
Masters Garment Care	3145 Dundas St W Mississauga ON L5L5V8	290.1	76

DTNK - Delisted Fuel Tanks

A search of the DTNK database, dated Oct 2023 has found that there are 13 DTNK site(s) within approximately 0.30 kilometers of the project property.

<u>Site</u>	<u>Address</u>	<u>Distance (m)</u>	<u>Map Key</u>
TRU VALUE GAS BARS CORP	3018 WINSTON CHURCHILL BLVD MISSISSAUGA ON L5L 2V7	23.4	15
TRU VALUE GAS BARS CORP	3018 WINSTON CHURCHILL BLVD MISSISSAUGA ON	23.4	15
TRU VALUE GAS BARS CORP	3018 WINSTON CHURCHILL BLVD MISSISSAUGA ON	23.4	15
TRU VALUE GAS BARS CORP	3018 WINSTON CHURCHILL BLVD MISSISSAUGA ON	23.4	15
1515422 ONTARIO INC	2688 DUNDAS ST W MISSISSAUGA ON	97.8	31
1515422 ONTARIO INC	2688 DUNDAS ST W MISSISSAUGA ON	97.8	31
RAINBOW FUELS	2688 DUNDAS ST W MISSISSAUGA ON	97.8	31
1515422 ONTARIO INC	2688 DUNDAS ST W MISSISSAUGA ON	97.8	31

<u>Site</u>	<u>Address</u>	<u>Distance (m)</u>	<u>Map Key</u>
PIONEER ENERGY MANAGEMENT INC.	3100 WINSTON CHURCHILL BLVD MISSISSAUGA ON	173.6	43
PIONEER ENERGY MANAGEMENT INC.	3100 WINSTON CHURCHILL BLVD MISSISSAUGA ON	173.6	43
PIONEER ENERGY MANAGEMENT INC.	3100 WINSTON CHURCHILL BLVD MISSISSAUGA ON	173.6	43
PIONEER ENERGY MANAGEMENT INC.	3100 WINSTON CHURCHILL BLVD MISSISSAUGA ON	173.6	43
PIONEER ENERGY MANAGEMENT INC.	3100 WINSTON CHURCHILL BLVD MISSISSAUGA ON	173.6	43

EASR - Environmental Activity and Sector Registry

A search of the EASR database, dated Oct 2011-Mar 31, 2024 has found that there are 1 EASR site(s) within approximately 0.30 kilometers of the project property.

<u>Site</u>	<u>Address</u>	<u>Distance (m)</u>	<u>Map Key</u>
OPB REALTY INC.	3130 LAIRD ROAD MISSISSAUGA ON L5L 5X4	277.0	69

ECA - Environmental Compliance Approval

A search of the ECA database, dated Oct 2011-Mar 31, 2024 has found that there are 2 ECA site(s) within approximately 0.30 kilometers of the project property.

<u>Site</u>	<u>Address</u>	<u>Distance (m)</u>	<u>Map Key</u>
3022-3032 Winston Churchill (GP) Limited	3022-3032 Winston Churchill Blvd Mississauga ON L4C 9Z3	35.5	18
Elgin Mills Investments Limited	2657 Dundas Street West Mississauga ON M3C 2K7	211.7	49

EHS - ERIS Historical Searches

A search of the EHS database, dated 1999-Mar 31, 2024 has found that there are 41 EHS site(s) within approximately 0.30 kilometers of the project property.

<u>Site</u>	<u>Address</u>	<u>Distance (m)</u>	<u>Map Key</u>
	3033 Dundas Street West Mississauga ON L5L 3R8	0.0	<u>1</u>
	3033 Dundas St W Mississauga On Mississauga ON	0.0	<u>2</u>
	3033 Dundas St W Mississauga ON L5L3R8	0.0	<u>3</u>
	3018 Winston Churchill Blvd Mississauga ON	23.4	<u>15</u>
	3022-3032 Winston Churhill Blvd. Mississauga ON	35.5	<u>18</u>
	3022 Winston Churchill Blvd Mississauga ON L5L2V7	61.4	<u>22</u>
	2460 Winston Churchill Blvd Oakville ON L6H6J5	64.9	<u>23</u>
	3058 Winston Churchill Boulevard Mississauga ON L5L 3J1	74.8	<u>25</u>
	3058 Winston Churchill Boulevard Mississauga ON L5L 3J1	74.8	<u>25</u>
	3058 Winston Churchill Boulevard Mississauga ON L5L 3J1	74.8	<u>25</u>
	3058 Winston Churchill Boulevard Mississauga ON L6H 6P5	77.2	<u>27</u>

<u>Site</u>	<u>Address</u>	<u>Distance (m)</u>	<u>Map Key</u>
	3058 Winston Churchill Boulevard Mississauga ON L6H 6P5	77.2	<u>27</u>
	3058 Winston Churchill Boulevard Mississauga ON L6H 6P5	77.2	<u>27</u>
	3058 Winston Churchill Boulevard Mississauga ON L6H 6P5	77.2	<u>27</u>
	3058 Winston Churchill Boulevard Mississauga ON L6H 6P5	77.2	<u>27</u>
	3058 Winston Churchill Blvd Mississauga ON L5L3J1	77.2	<u>27</u>
	2688 Dundas St W Mississauga ON L5K1S1	97.8	<u>31</u>
	2688 DUNDAS STREET WEST MISSISSAUGA ON L5K 1S1	97.8	<u>31</u>
	3055, 3105, 3115 & 3125 Dundas Street West Mississauga ON	115.9	<u>33</u>
	3087 Winston Churchill Boulevard Mississauga ON	131.4	<u>37</u>
	3087 Winston Churchill Blvd Mississauga ON L5L2V8	131.4	<u>37</u>
	3087 Winston Churchill Blvd, Units 9-10 Mississauga ON L5L2V8	173.6	<u>42</u>

<u>Site</u>	<u>Address</u>	<u>Distance (m)</u>	<u>Map Key</u>
	3100 Winston Churchill Boulevard Mississauga ON L5L 2V7	173.6	<u>43</u>
	3100 Winston Churchill Blvd Mississauga ON	173.6	<u>43</u>
	3100 Winston Churchill Blvd. Mississauga ON	173.6	<u>43</u>
	2501 Hampshire Gate, Oakville, On Oakville ON	193.3	<u>47</u>
	2657 Dundas St W Mississauga ON L5L 5V8	239.0	<u>55</u>
	2657 Dundas St W Mississauga ON L5L 5V8	239.0	<u>55</u>
	2657 Dundas St W Mississauga ON L5L 5V8	239.0	<u>55</u>
	2657 Dundas St W Mississauga ON L5L 5V8	239.0	<u>55</u>
	2657 Dundas St W Mississauga ON L5L 5V8	239.0	<u>55</u>
	3130 Laird Rd Mississauga ON	277.0	<u>69</u>
	2500 Hampshire Gate Oakville ON L6H 6A2	281.0	<u>72</u>
	2500 Hampshire Gate Oakville ON L6H 6A2	281.0	<u>72</u>

<u>Site</u>	<u>Address</u>	<u>Distance (m)</u>	<u>Map Key</u>
	2500 Hampshire Gate Oakville ON L6H 6A2	281.0	<u>72</u>
	2500 Hampshire Gate Oakville ON L6H 6A2	281.0	<u>72</u>
	2500 Hampshire Gate Oakville ON L6H 6A2	281.0	<u>72</u>
	3105 Winston Churchill Blvd Mississauga ON L5L5S3	293.1	<u>77</u>
	2510 Hampshire Gate Oakville ON L6H6A2	296.0	<u>79</u>
	2496 Bristol Circle Oakville ON L6H 5S1	297.0	<u>80</u>
	2500 Hampshire Gate Oakville ON	298.1	<u>81</u>

EXP - List of Expired Fuels Safety Facilities

A search of the EXP database, dated Oct 2023 has found that there are 12 EXP site(s) within approximately 0.30 kilometers of the project property.

<u>Site</u>	<u>Address</u>	<u>Distance (m)</u>	<u>Map Key</u>
TRU VALUE GAS BARS CORP	3018 WINSTON CHURCHILL BLVD MISSISSAUGA ON	23.4	<u>15</u>
TRU VALUE GAS BARS CORP	3018 WINSTON CHURCHILL BLVD MISSISSAUGA ON	23.4	<u>15</u>

<u>Site</u>	<u>Address</u>	<u>Distance (m)</u>	<u>Map Key</u>
TRU VALUE GAS BARS CORP	3018 WINSTON CHURCHILL BLVD MISSISSAUGA ON	23.4	<u>15</u>
1515422 ONTARIO INC.	2688 DUNDAS ST W MISSISSAUGA ON	97.8	<u>31</u>
1515422 ONTARIO INC.	2688 DUNDAS ST W MISSISSAUGA ON	97.8	<u>31</u>
1515422 ONTARIO INC.	2688 DUNDAS ST W MISSISSAUGA ON	97.8	<u>31</u>
1515422 ONTARIO INC.	2688 DUNDAS ST W MISSISSAUGA ON	97.8	<u>31</u>
1515422 ONTARIO INC.	2688 DUNDAS ST W MISSISSAUGA ON	97.8	<u>31</u>
CANADIAN TIRE CORPORATION LIMITED	3143 WINSTON CHURCHILL BLVD MISSISSAUGA ON	277.0	<u>68</u>
CANADIAN TIRE CORPORATION LIMITED	3143 WINSTON CHURCHILL BLVD MISSISSAUGA ON	277.0	<u>68</u>
CANADIAN TIRE CORPORATION LIMITED	3143 WINSTON CHURCHILL BLVD MISSISSAUGA ON	277.0	<u>68</u>
CANADIAN TIRE CORPORATION LIMITED	3143 WINSTON CHURCHILL BLVD MISSISSAUGA ON	277.0	<u>68</u>

FST - Fuel Storage Tank

A search of the FST database, dated Oct 2023 has found that there are 11 FST site(s) within approximately 0.30 kilometers of the project property.

<u>Site</u>	<u>Address</u>	<u>Distance (m)</u>	<u>Map Key</u>
1515422 ONTARIO INC.	2688 DUNDAS ST W MISSISSAUGA ON	97.8	<u>31</u>
1515422 ONTARIO INC.	2688 DUNDAS ST W MISSISSAUGA ON	97.8	<u>31</u>
1515422 ONTARIO INC.	2688 DUNDAS ST W MISSISSAUGA ON	97.8	<u>31</u>
PARKLAND CORPORATION	3100 WINSTON CHURCHILL BLVD MISSISSAUGA ON	173.6	<u>43</u>
PARKLAND CORPORATION	3100 WINSTON CHURCHILL BLVD MISSISSAUGA ON	173.6	<u>43</u>
PARKLAND CORPORATION	3100 WINSTON CHURCHILL BLVD MISSISSAUGA ON	173.6	<u>43</u>
PARKLAND CORPORATION	3100 WINSTON CHURCHILL BLVD MISSISSAUGA ON	173.6	<u>43</u>
PARKLAND CORPORATION	3100 WINSTON CHURCHILL BLVD MISSISSAUGA ON	173.6	<u>43</u>
PARKLAND CORPORATION	3100 WINSTON CHURCHILL BLVD MISSISSAUGA ON	173.6	<u>43</u>
CANADIAN TIRE CORPORATION LIMITED	3143 WINSTON CHURCHILL BLVD MISSISSAUGA ON	277.0	<u>68</u>
CANADIAN TIRE CORPORATION LIMITED	3143 WINSTON CHURCHILL BLVD MISSISSAUGA ON	277.0	<u>68</u>
CANADIAN TIRE CORPORATION LIMITED	3143 WINSTON CHURCHILL BLVD MISSISSAUGA ON	277.0	<u>68</u>

FSTH - Fuel Storage Tank - Historic

A search of the FSTH database, dated Pre-Jan 2010* has found that there are 6 FSTH site(s) within approximately 0.30 kilometers of the project property.

<u>Site</u>	<u>Address</u>	<u>Distance (m)</u>	<u>Map Key</u>
1515422 ONTARIO INC	2688 DUNDAS ST W MISSISSAUGA ON L5K 1S1	97.8	<u>31</u>
1515422 ONTARIO INC	2688 DUNDAS ST W MISSISSAUGA ON L5K 1S1	97.8	<u>31</u>
PIONEER PETROLEUMS MANAGEMENT INC**	3100 WINSTON CHURCHILL BLVD MISSISSAUGA ON L5L 2V7	173.6	<u>43</u>
PIONEER PETROLEUMS MANAGEMENT INC**	3100 WINSTON CHURCHILL BLVD MISSISSAUGA ON L5L 2V7	173.6	<u>43</u>
CANADIAN TIRE CORP LTD C/O Canadian Tire Petroleum 17 Flr	3143 WINSTON CHURCHILL BLVD MISSISSAUGA ON L5L 2W1	277.0	<u>68</u>
CANADIAN TIRE CORP LTD **	3143 WINSTON CHURCHILL BLVD MISSISSAUGA ON L5L 2W1	277.0	<u>68</u>

GEN - Ontario Regulation 347 Waste Generators Summary

A search of the GEN database, dated 1986-Oct 31, 2022 has found that there are 77 GEN site(s) within approximately 0.30 kilometers of the project property.

<u>Site</u>	<u>Address</u>	<u>Distance (m)</u>	<u>Map Key</u>
D B RENTALS INC.	3018 WINSTON CHURCHILL BLVD. #4 MISSISSAUGA ON L5L 2V7	23.4	<u>15</u>
D B RENTALS INC. 12-514	3018 WINSTON CHURCHILL BLVD. #4 MISSISSAUGA ON L5L 2V7	23.4	<u>15</u>
FGL Sports Limited	Unit 2, 2460 Winston Churchill Blvd E Oakville ON L6H 6J5	64.9	<u>23</u>

<u>Site</u>	<u>Address</u>	<u>Distance (m)</u>	<u>Map Key</u>
FGL SPORTS LIMITED	2460 Winston Churchill Blvd E Unit 2 Oakville ON L6H 6J5	64.9	<u>23</u>
FGL Sports Limited	Unit 2, 2460 Winston Churchill Blvd E Oakville ON L6H 6J5	64.9	<u>23</u>
FGL Sports Limited	Unit 2, 2460 Winston Churchill Blvd E Oakville ON L6H 6J5	64.9	<u>23</u>
FGL Sports Limited	Unit 2, 2460 Winston Churchill Blvd E Oakville ON L6H 6J5	64.9	<u>23</u>
1515422 Ontario Inc.	2688 Dundas Street West Mississauga ON L5K 1S1	97.8	<u>31</u>
1515422 Ontario Inc.	2688 Dundas Street West Mississauga ON L5K 1S1	97.8	<u>31</u>
1515422 Ontario Inc.	2688 Dundas Street West Mississauga ON L5K 1S1	97.8	<u>31</u>
1515422 Ontario Inc.	2688 Dundas Street West Mississauga ON	97.8	<u>31</u>
1515422 Ontario Inc.	2688 Dundas Street West Mississauga ON L5K 1S1	97.8	<u>31</u>
1515422 Ontario Inc.	2688 Dundas Street West Mississauga ON L5K 1S1	97.8	<u>31</u>
2622696 ONTARIO INC.	Unit 101A-3015 Winston Churchill Blvd. Mississauga ON L5L 2V8	132.7	<u>39</u>

<u>Site</u>	<u>Address</u>	<u>Distance (m)</u>	<u>Map Key</u>
2622696 ONTARIO INC.	Unit 101A-3015 Winston Churchill Blvd. Mississauga ON L5L 2V8	132.7	<u>39</u>
2622696 ONTARIO INC.	Unit 101A-3015 Winston Churchill Blvd. Mississauga ON L5L 2V8	132.7	<u>39</u>
2622696 ONTARIO INC.	Unit 101A-3015 Winston Churchill Blvd. Mississauga ON L5L 2V8	132.7	<u>39</u>
DANDY CLEANERS 12-660	3100 WINSTON CHURCHILL BLVD. UNIT #4 MISSISSAUGA ON L5L 2V7	173.6	<u>43</u>
DANDY CLEANERS	3100 WINSTON CHURCHILL BOULEVARD UNIT #4 MISSISSAUGA ON L5L 2V7	173.6	<u>43</u>
ATWORTH COMPUTER IMAGE	3100 WINSTON CHURCHILL BLVD. #5 MISSISSAUGA ON L5L 2V7	173.6	<u>43</u>
1 HR PHOTO CLUB	3100 WINSTON CHURCHILL BLVD. MISSISSAUGA ON L5L 2V7	173.6	<u>43</u>
BIG SCORE PHOTO	3100 WINSTON CHURCHILL BLVD., UNIT 5 MISSISSAUGA ON L5L 2V7	173.6	<u>43</u>
ATWORTH COMPUTER IMAGE	3100 WINSTON CHURCHILL BOULEVARD, UNIT 5 MISSISSAUGA ON L5L 2V7	173.6	<u>43</u>
BIG SCORE PHOTO	3100 WINSTON CHURCHILL BOULEVARD, UNIT 5 MISSISSAUGA ON L5L 2V7	173.6	<u>43</u>
DANDY CLEANERS	3100 WINSTON CHURCHILL BOULEVARD UNIT #4 MISSISSAUGA ON L5L 2V7	173.6	<u>43</u>
DANDY CLEANERS	3100 WINSTON CHURCHILL BOULEVARD UNIT #4 MISSISSAUGA ON L5L 2V7	173.6	<u>43</u>

<u>Site</u>	<u>Address</u>	<u>Distance (m)</u>	<u>Map Key</u>
DANDY CLEANERS	3100 WINSTON CHURCHILL BOULEVARD UNIT #4 MISSISSAUGA ON L5L 2V7	173.6	<u>43</u>
DANDY CLEANERS	3100 WINSTON CHURCHILL BOULEVARD UNIT #4 MISSISSAUGA ON L5L 2V7	173.6	<u>43</u>
DANDY CLEANERS	3100 WINSTON CHURCHILL BOULEVARD UNIT #4 MISSISSAUGA ON	173.6	<u>43</u>
Sana Dentistry	3100 Winston Churchill Blvd. Unit #8 Mississauga ON L5L2V7	173.6	<u>43</u>
DANDY CLEANERS	3100 WINSTON CHURCHILL BOULEVARD UNIT #4 MISSISSAUGA ON L5L 2V7	173.6	<u>43</u>
Sana Dentistry	3100 Winston Churchill Blvd. Unit #8 Mississauga ON L5L2V7	173.6	<u>43</u>
DANDY CLEANERS	3100 WINSTON CHURCHILL BOULEVARD UNIT #4 MISSISSAUGA ON L5L 2V7	173.6	<u>43</u>
DANDY CLEANERS	3100 WINSTON CHURCHILL BOULEVARD UNIT #4 MISSISSAUGA ON L5L 2V7	173.6	<u>43</u>
DANDY CLEANERS	3100 WINSTON CHURCHILL BOULEVARD UNIT #4 MISSISSAUGA ON L5L 2V7	173.6	<u>43</u>
Sana Dentistry	3100 Winston Churchill Blvd. Unit #8 Mississauga ON L5L2V7	173.6	<u>43</u>
Sana Dentistry	3100 Winston Churchill Blvd. Unit #8 Mississauga ON L5L2V7	173.6	<u>43</u>

<u>Site</u>	<u>Address</u>	<u>Distance (m)</u>	<u>Map Key</u>
DANDY CLEANERS	3100 WINSTON CHURCHILL BOULEVARD UNIT #4 MISSISSAUGA ON L5L 2V7	173.6	<u>43</u>
NZA Management Inc.	3100 Winston Churchill Blvd Mississauga ON L5L 1P5	173.6	<u>43</u>
DANDY CLEANERS	3100 WINSTON CHURCHILL BOULEVARD UNIT #4 MISSISSAUGA ON L5L 2V7	173.6	<u>43</u>
NZA Management Inc.	3100 Winston Churchill Blvd Mississauga ON L5L 1P5	173.6	<u>43</u>
Sana Dentistry	3100 Winston Churchill Blvd. Unit #8 Mississauga ON L5L2V7	173.6	<u>43</u>
DANDY CLEANERS	3100 WINSTON CHURCHILL BOULEVARD UNIT #4 MISSISSAUGA ON L5L 2V7	173.6	<u>43</u>
Sana Dentistry	3100 Winston Churchill Blvd. Unit #8 Mississauga ON L5L2V7	173.6	<u>43</u>
Nor-Line Plumbing & Mechanical Ltd.	2657 Dundas Street W. Mississauga ON L4C 3G3	211.7	<u>49</u>
Karl Fay Investments Ltd. Rockfay Developments Inc.	3125 Dundas St W Mississauga ON L5L 3R8	233.7	<u>53</u>
Karl Fay Investments Ltd. Rockfay Developments Inc.	3125 Dundas St W Mississauga ON L5L 3R8	233.7	<u>53</u>
Canadian Tire Corporation, Limited	3143 Winston Churchill Blvd Mississauga ON L5L 2W1	277.0	<u>68</u>
CLUB EXPRESS CLEANERS INC.	O/A MASTERS GARMENT CARE 3145 DUNDAS STREET WEST, UNIT 12A MISSISSAUGA ON L5L 5V8	290.1	<u>76</u>

<u>Site</u>	<u>Address</u>	<u>Distance (m)</u>	<u>Map Key</u>
CLUB EXPRESS CLEANERS INC.	3145 DUNDAS STREET WEST, UNIT 12A MISSISSAUGA ON L5L 3R9	290.1	<u>76</u>
CLUB EXPRESS CLEANERS INC.	MASTERS GARMENT CARE 3145 DUNDAS STREET WEST, UNIT 12A MISSISSAUGA ON L5L 5V8	290.1	<u>76</u>
CLUB EXPRESS CLEANERS INC.	MASTERS GARMENT CARE 3145 DUNDAS STREET WEST, UNIT 12A MISSISSAUGA ON L5L 5V8	290.1	<u>76</u>
CLUB EXPRESS CLEANERS INC.	MASTERS GARMENT CARE 3145 DUNDAS STREET WEST, UNIT 12A MISSISSAUGA ON L5L 5V8	290.1	<u>76</u>
Metrus Properties II Inc.	3145 Dundas Street, West Mississauga ON L5L 5V8	290.1	<u>76</u>
Metrus Properties	3145 Dundas Street West Mississauga ON L5L 5V8	290.1	<u>76</u>
Ontario Addiction Treatment Centre	2510 Hampshire Gate Unit 2 Oakville ON	296.0	<u>79</u>
Ontario Addiction Treatment Centre	2510 Hampshire Gate Unit 2 Oakville ON	296.0	<u>79</u>
Ontario Addiction Treatment Centre	2510 Hampshire Gate Unit 2 Oakville ON L6H6A2	296.0	<u>79</u>
Ontario Addiction Treatment Centre	2510 Hampshire Gate Unit 2 Oakville ON L6H6A2	296.0	<u>79</u>
Ontario Addiction Treatment Centre	2510 Hampshire Gate Unit 2 Oakville ON L6H6A2	296.0	<u>79</u>

<u>Site</u>	<u>Address</u>	<u>Distance (m)</u>	<u>Map Key</u>
Canadian Addiction Treatment Clinics LP	2510 Hampshire Gate Unit 2 Oakville ON L6H6A2	296.0	<u>79</u>
Canadian Addiction Treatment Clinics LP	2510 Hampshire Gate Unit 2 Oakville ON L6H6A2	296.0	<u>79</u>
Canadian Addiction Treatment Clinics LP	2510 Hampshire Gate Unit 2 Oakville ON L6H6A2	296.0	<u>79</u>
Canadian Addiction Treatment Clinics LP	2510 Hampshire Gate Unit 2 Oakville ON L6H6A2	296.0	<u>79</u>
Value Village Stores	2500 HAMPSHIRE GATE RD. STORE #2095 OAKVILLE ON L6H 6A2	298.1	<u>81</u>
Value Village Stores	2500 HAMPSHIRE GATE RD. STORE #2095 OAKVILLE ON L6H 6A2	298.1	<u>81</u>
Value Village Stores	2500 HAMPSHIRE GATE RD. STORE #2095 OAKVILLE ON L6H 6A2	298.1	<u>81</u>
Value Village Stores	2500 HAMPSHIRE GATE RD. STORE #2095 OAKVILLE ON L6H 6A2	298.1	<u>81</u>
Value Village Stores	2500 HAMPSHIRE GATE RD. STORE #2095 OAKVILLE ON L6H 6A2	298.1	<u>81</u>
Value Village Stores	2500 HAMPSHIRE GATE RD. STORE #2095 OAKVILLE ON L6H 6A2	298.1	<u>81</u>
Value Village Stores	2500 HAMPSHIRE GATE RD. STORE #2095 OAKVILLE ON L6H 6A2	298.1	<u>81</u>
Savers, Inc.	2500 HAMPSHIRE GATE RD. STORE #2095 OAKVILLE ON	298.1	<u>81</u>
Value Village Stores, Inc.	2500 HAMPSHIRE GATE RD. STORE #2095 OAKVILLE ON L6H 6A2	298.1	<u>81</u>

<u>Site</u>	<u>Address</u>	<u>Distance (m)</u>	<u>Map Key</u>
Value Village Stores, Inc.	2500 HAMPSHIRE GATE RD. STORE #2095 OAKVILLE ON	298.1	<u>81</u>
Value Village Stores, Inc.	2500 HAMPSHIRE GATE RD. STORE #2095 OAKVILLE ON	298.1	<u>81</u>
Value Village Stores, Inc.	2500 HAMPSHIRE GATE RD. STORE #2095 OAKVILLE ON	298.1	<u>81</u>
Value Village Stores	2500 HAMPSHIRE GATE RD. STORE #2095 OAKVILLE ON L6H 6A2	298.1	<u>81</u>
Value Village Stores	2500 HAMPSHIRE GATE RD. STORE #2095 OAKVILLE ON	298.1	<u>81</u>

INC - Fuel Oil Spills and Leaks

A search of the INC database, dated 31 Oct, 2023 has found that there are 2 INC site(s) within approximately 0.30 kilometers of the project property.

<u>Site</u>	<u>Address</u>	<u>Distance (m)</u>	<u>Map Key</u>
1515422 ONTARIO INC	2688 DUNDAS ST W,,MISSISSAUGA,ON, L5K 1S1,CA ON	97.8	<u>31</u>
1515422 ONTARIO INC.	2688 DUNDAS ST W MISSISSAUGA ON	97.8	<u>31</u>

PES - Pesticide Register

A search of the PES database, dated Oct 2011-Mar 31, 2024 has found that there are 4 PES site(s) within approximately 0.30 kilometers of the project property.

<u>Site</u>	<u>Address</u>	<u>Distance (m)</u>	<u>Map Key</u>
TREEHELP LTD O/A URBAN NATURE STORE	3055 DUNDAS ST W MISSISSAUGA ON L5L3R8	49.3	<u>21</u>

<u>Site</u>	<u>Address</u>	<u>Distance (m)</u>	<u>Map Key</u>
TREEHELP LTD O/A URBAN NATURE STORE	3055 DUNDAS ST W MISSISSAUGA ON L5L 3R8	49.3	21
WHITE ROSE HOME & GARDEN CENTRES LIMITED	3115 DUNDAS ST W MISSISSAUGA ON L5L3R8	225.5	51
WHITE ROSE HOME & GARDEN CENTRES LIMITED	3115 DUNDAS ST W MISSISSAUGA ON L5L3R8	225.5	51

PRT - Private and Retail Fuel Storage Tanks

A search of the PRT database, dated 1989-1996* has found that there are 4 PRT site(s) within approximately 0.30 kilometers of the project property.

<u>Site</u>	<u>Address</u>	<u>Distance (m)</u>	<u>Map Key</u>
SEARLE FUEL PRODUCTS	3018 WINSTON CHURCHILL BLVD MISSISSAUGA ON L5L2V7	23.4	15
CDN PETROLEUMS LTD	2688 DUNDAS ST W MISSISSAUGA ON L5K1S1	97.8	31
PIONEER PETROLEUMS ATTN LOLA LAURIE	3100 WINSTON CHURCHILL BLVD MISSISSAUGA ON L5L 2V7	173.6	43
CANADIAN TIRE CORP LTD PETROLEUM DIVISION - MELISS	3143 WINSTON CHURCHILL BLVD MISSISSAUGA ON L5L2W1	277.0	68

RST - Retail Fuel Storage Tanks

A search of the RST database, dated 1999-Apr 30, 2024 has found that there are 8 RST site(s) within approximately 0.30 kilometers of the project property.

<u>Site</u>	<u>Address</u>	<u>Distance (m)</u>	<u>Map Key</u>
SUNYS PETROLEUM	3018 WINSTON CHURCHILL BLVD MISSISSAUGA ON L5L2V7	23.4	15

<u>Site</u>	<u>Address</u>	<u>Distance (m)</u>	<u>Map Key</u>
CANGO GAS BAR	3018 WINSTON CHURCHILL BLVD MISSISSAUGA ON L5L 2V7	23.4	<u>15</u>
ESSO RAINBOW	2688 DUNDAS ST W MISSISSAUGA ON L5K1S1	97.8	<u>31</u>
RAINBOW ESSO	2688 DUNDAS ST W MISSISSAUGA ON L5K 1S1	97.8	<u>31</u>
KOWAL MANAGEMENT	2688 DUNDAS ST W MISSISSAUGA ON L5K1S1	97.8	<u>31</u>
CANADIAN TIRE PETROLEUM GAS BAR	3143 WINSTON CHURCHILL BLVD MISSISSAUGA ON L5L 2W1	277.0	<u>68</u>
CANADIAN TIRE PETROLEUM GAS BAR	3143 WINSTON CHURCHILL BLVD MISSISSAUGA ON L5L2W1	277.0	<u>68</u>
CANADIAN TIRE GAS BAR	3143 WINSTON CHURCHILL BLVD MISSISSAUGA ON L5L2W1	277.0	<u>68</u>

SCT - Scott's Manufacturing Directory

A search of the SCT database, dated 1992-Mar 2011* has found that there are 9 SCT site(s) within approximately 0.30 kilometers of the project property.

<u>Site</u>	<u>Address</u>	<u>Distance (m)</u>	<u>Map Key</u>
Flite Hockey Inc.	3018 Winston Churchill Blvd Unit 4 Mississauga ON L5L 2V7	23.4	<u>15</u>
BRUNSWICK INTERNATIONAL CANADA	3055 DUNDAS ST W UNIT 5 MISSISSAUGA ON L5L 3R8	49.3	<u>21</u>

<u>Site</u>	<u>Address</u>	<u>Distance (m)</u>	<u>Map Key</u>
THE AUTO SPA	3130 LAIRD RD UNIT 1 MISSISSAUGA ON L5L 5X4	277.0	<u>69</u>
Erin Mills Glass & Mirror Ltd.	3130 Laird Rd Unit 9-10 Mississauga ON L5L 5X4	277.0	<u>69</u>
CITY-WIDE PRINTING SERVICES	3130 LAIRD RD UNIT 5 MISSISSAUGA ON L5L 5X4	277.0	<u>69</u>
DAVANTI WOODWORKING INC.	3130 LAIRD RD UNIT 9-10 MISSISSAUGA ON L5L 5X4	277.0	<u>69</u>
Polcan & Delicatessen Ltd	3105 Winston Churchill Blvd Unit 23 Mississauga ON L5L 5S3	293.1	<u>77</u>
Aqua Pure Systems - Div. of 1404016 Ontario Ltd.	3105 Winston Churchill Blvd Unit 4 Mississauga ON L5L 5S3	293.1	<u>77</u>
AQUA PURE SYSTEMS	3105 Winston Churchill Blvd Unit 4 Mississauga ON L5L 5S3	293.1	<u>77</u>

SPL - Ontario Spills

A search of the SPL database, dated 1988-Jan 2023; see description has found that there are 21 SPL site(s) within approximately 0.30 kilometers of the project property.

<u>Site</u>	<u>Address</u>	<u>Distance (m)</u>	<u>Map Key</u>
PRIVATE OWNER	SHELL GAS BAR, 3018 WINSTON CHURCHILL BLVD MOTOR VEHICLE (OPERATING FLUID) MISSISSAUGA CITY ON L5L 2V7	23.4	<u>15</u>
SERVICE STATION	DUNDAS STREET & WINSTON CHURCHILL BLVD. (N.O.S.) MISSISSAUGA CITY ON	45.5	<u>19</u>
RESTAURANT	2460 WINSTON CHURCHILL AT DUNDAS AT THE BURGER KING RESTAURANT (N.O. S.) MISSISSAUGA CITY ON	64.9	<u>23</u>

<u>Site</u>	<u>Address</u>	<u>Distance (m)</u>	<u>Map Key</u>
DML Environmental <UNOFFICIAL>	2688 Dundas Street West Mississauga ON	97.8	<u>31</u>
A Alert Drain Ltd.	3015 Winston Churchill Boulevard Mississauga ON	132.7	<u>39</u>
	3100 Winston Churchill Blvd Mississauga ON	173.6	<u>43</u>
PIONEER PETROLEUMS LTD.	3100 WINSTON CHURCHILL BLVD, WEST SIDE, 1 BLOCK NORTH OF DUNDAS ST SERVICE STATION MISSISSAUGA CITY ON L5L 2V7	173.6	<u>43</u>
Refrigeration Energy Solutions<UNOFFICIAL>	3115 Dundas St W Mississauga ON	225.5	<u>51</u>
	3115 Dundas St West, Mississauga MISSISSAUGA ON	225.5	<u>51</u>
Refrigeration Energy Solution Limited<UNOFFICIAL>	3115 Dundas St West Mississauga ON	225.5	<u>51</u>
Starsky Fine Foods	3115 Dundas St W Mississauga ON L5L 3K8	225.5	<u>51</u>
	3115 Dundas Street West Mississauga ON	225.5	<u>51</u>
	3115 Dundas St West Mississauga ON	225.5	<u>51</u>
P.I. S 21(1)(f)	3115 Dundas Street West Mississauga ON L5L 3R8	225.5	<u>51</u>

<u>Site</u>	<u>Address</u>	<u>Distance (m)</u>	<u>Map Key</u>
	3115 Dundas Street West, Mississauga MISSISSAUGA ON	225.5	<u>51</u>
Enersource Hydro Mississauga Inc.	2550 Hayford Court Mississauga ON	252.8	<u>57</u>
PIONEER PETROLEUMS LTD.	WINSTON CHURCHILL & LAIRD SERVICE STATION OAKVILLE TOWN ON	268.7	<u>65</u>
20 Vic Management Inc. / Societe de Gestion 20 Vic Inc.;	3130 Laird Road Mississauga ON	277.0	<u>69</u>
The Regional Municipality of Peel	3130 Laird Rd. Mississauga ON	277.0	<u>69</u>
The Regional Municipality of Peel	Horngate Drive and Hayford Court Mississauga ON	278.9	<u>70</u>
The Regional Municipality of Peel	3105 Winston Churchill Blvd Mississauga ON L5L 5S3	293.1	<u>77</u>

WWIS - Water Well Information System

A search of the WWIS database, dated Dec 31 2023 has found that there are 48 WWIS site(s) within approximately 0.30 kilometers of the project property.


<u>Site</u>	<u>Address</u>	<u>Distance (m)</u>	<u>Map Key</u>
	3033 DUNDAS ST W Mississauga ON <i>Well ID: 7258852</i>	0.0	<u>4</u>
	3022 3033 WINSTON CHURCHIL Mississauga ON <i>Well ID: 7110058</i>	32.3	<u>5</u>
	3033 Dundas Street West lot 1 con 1 Mississauga ON	0.0	<u>6</u>

<u>Site</u>	<u>Address</u>	<u>Distance (m)</u>	<u>Map Key</u>
	Well ID: 7411555		
	3033 Dundas Street West lot 1 con 1 Mississauga ON	0.0	<u>7</u>
	Well ID: 7411556		
	3022 3033 WINSTON CHURCHILL Mississauga ON	24.1	<u>8</u>
	Well ID: 7110060		
	3033 Dundas Street West lot 1 con 1 Mississauga ON	0.0	<u>9</u>
	Well ID: 7411528		
	3018 WINSTON CHURCHILL BLVD Mississauga ON	0.0	<u>10</u>
	Well ID: 7233688		
	3020 WINSTEN CHURCHILL BLVD Mississauga ON	2.0	<u>11</u>
	Well ID: 7101080		
	3018 WINSTON CHURCHILL BLVD Mississauga ON	10.2	<u>12</u>
	Well ID: 7233685		
	3018 WINSTON CHURCHILL BLVD Mississauga ON	10.9	<u>13</u>
	Well ID: 7233689		
	3018 WINSTON CHURCHILL BLVD Mississauga ON	21.6	<u>14</u>
	Well ID: 7233687		
	3018 WINSTON CHURCHILL BLVD. Mississauga ON	23.4	<u>15</u>
	Well ID: 7116029		
	2688 DUNDAS STREET WEST Mississauga ON	24.3	<u>16</u>
	Well ID: 7231984		
	WINSTON CHURCHILL ON	46.4	<u>20</u>
	Well ID: 7291922		

<u>Site</u>	<u>Address</u>	<u>Distance (m)</u>	<u>Map Key</u>
	lot 35 con 1 ON <i>Well ID:</i> 4902220	68.8	<u>24</u>
	2688 DUNDAS ST. W. lot 35 con 1 Mississauga ON <i>Well ID:</i> 7147720	76.6	<u>26</u>
	2688 DUNDAS ST. W. lot 35 con 1 Mississauga ON <i>Well ID:</i> 7141666	78.0	<u>28</u>
	lot 35 con 1 ON <i>Well ID:</i> 7231962	84.9	<u>29</u>
	3058 WINSTON CHURCHILL ON <i>Well ID:</i> 7291921	90.3	<u>30</u>
	lot 35 con 1 ON <i>Well ID:</i> 7228554	112.9	<u>32</u>
	3058 WINSTON CHURCHILL BLVD. Oakville ON <i>Well ID:</i> 7291825	118.4	<u>34</u>
	DUNDAS ST W (75 M E OF WINSTON CHURCHILL BLVD) MISSISSAUGA ON <i>Well ID:</i> 7306453	124.5	<u>35</u>
	ON <i>Well ID:</i> 7270631	130.1	<u>36</u>
	- Dundas Street West lot 35 con 1 Mississauga ON <i>Well ID:</i> 7333134	131.6	<u>38</u>
	ON <i>Well ID:</i> 7218641	136.2	<u>40</u>
	ON	178.1	<u>44</u>

<u>Site</u>	<u>Address</u>	<u>Distance (m)</u>	<u>Map Key</u>
	Well ID: 7241745		
	ON	178.1	<u>44</u>
	Well ID: 7241747		
	3087 WINSTON CHURCHILL BLVD MISSISSAUGA ON	180.0	<u>45</u>
	Well ID: 7298910		
	ON	183.1	<u>46</u>
	Well ID: 7241746		
	ON	213.0	<u>50</u>
	Well ID: 7202221		
	ON	229.2	<u>52</u>
	Well ID: 7216317		
	Winston Churchill Blvd Mississauga ON	238.7	<u>54</u>
	Well ID: 7360068		
	355 -2125 DUNDAS ST. W. MISSISSAUGA ON	250.6	<u>56</u>
	Well ID: 7101110		
	3058 WINSTON CHURCHILL BLVD. Oakville ON	254.6	<u>58</u>
	Well ID: 7291824		
	3143 Winston Churchill Blvd. lot 35 con 1 Mississauga ON	254.7	<u>59</u>
	Well ID: 7387207		
	ON	258.5	<u>60</u>
	Well ID: 7216577		
	3145 Dundas St N Mississauga ON	263.7	<u>61</u>
	Well ID: 7395406		

<u>Site</u>	<u>Address</u>	<u>Distance (m)</u>	<u>Map Key</u>
	ON Well ID: 7164836	263.8	<u>62</u>
	ON Well ID: 7212271	264.3	<u>63</u>
	3143 Winston Churchill Blvd. lot 35 con 1 Mississauga ON Well ID: 7387208	264.6	<u>64</u>
	3031 LAIRD DRIVE Mississauga ON Well ID: 7203027	270.6	<u>66</u>
	3145 Dundas St W Mississauga ON Well ID: 7395385	275.8	<u>67</u>
	3130 LAIRD RD Mississauga ON Well ID: 7203024	277.0	<u>69</u>
	ON Well ID: 7162776	280.9	<u>71</u>
	Winston Churchill Blvd Mississauga ON Well ID: 7360069	281.5	<u>73</u>
	3145 Dundas St W ON Well ID: 7395407	286.5	<u>74</u>
	WINSTON CHURCHILL BLVD MISSISSAUGA ON Well ID: 7306456	287.2	<u>75</u>
	ON Well ID: 7367332	293.9	<u>78</u>

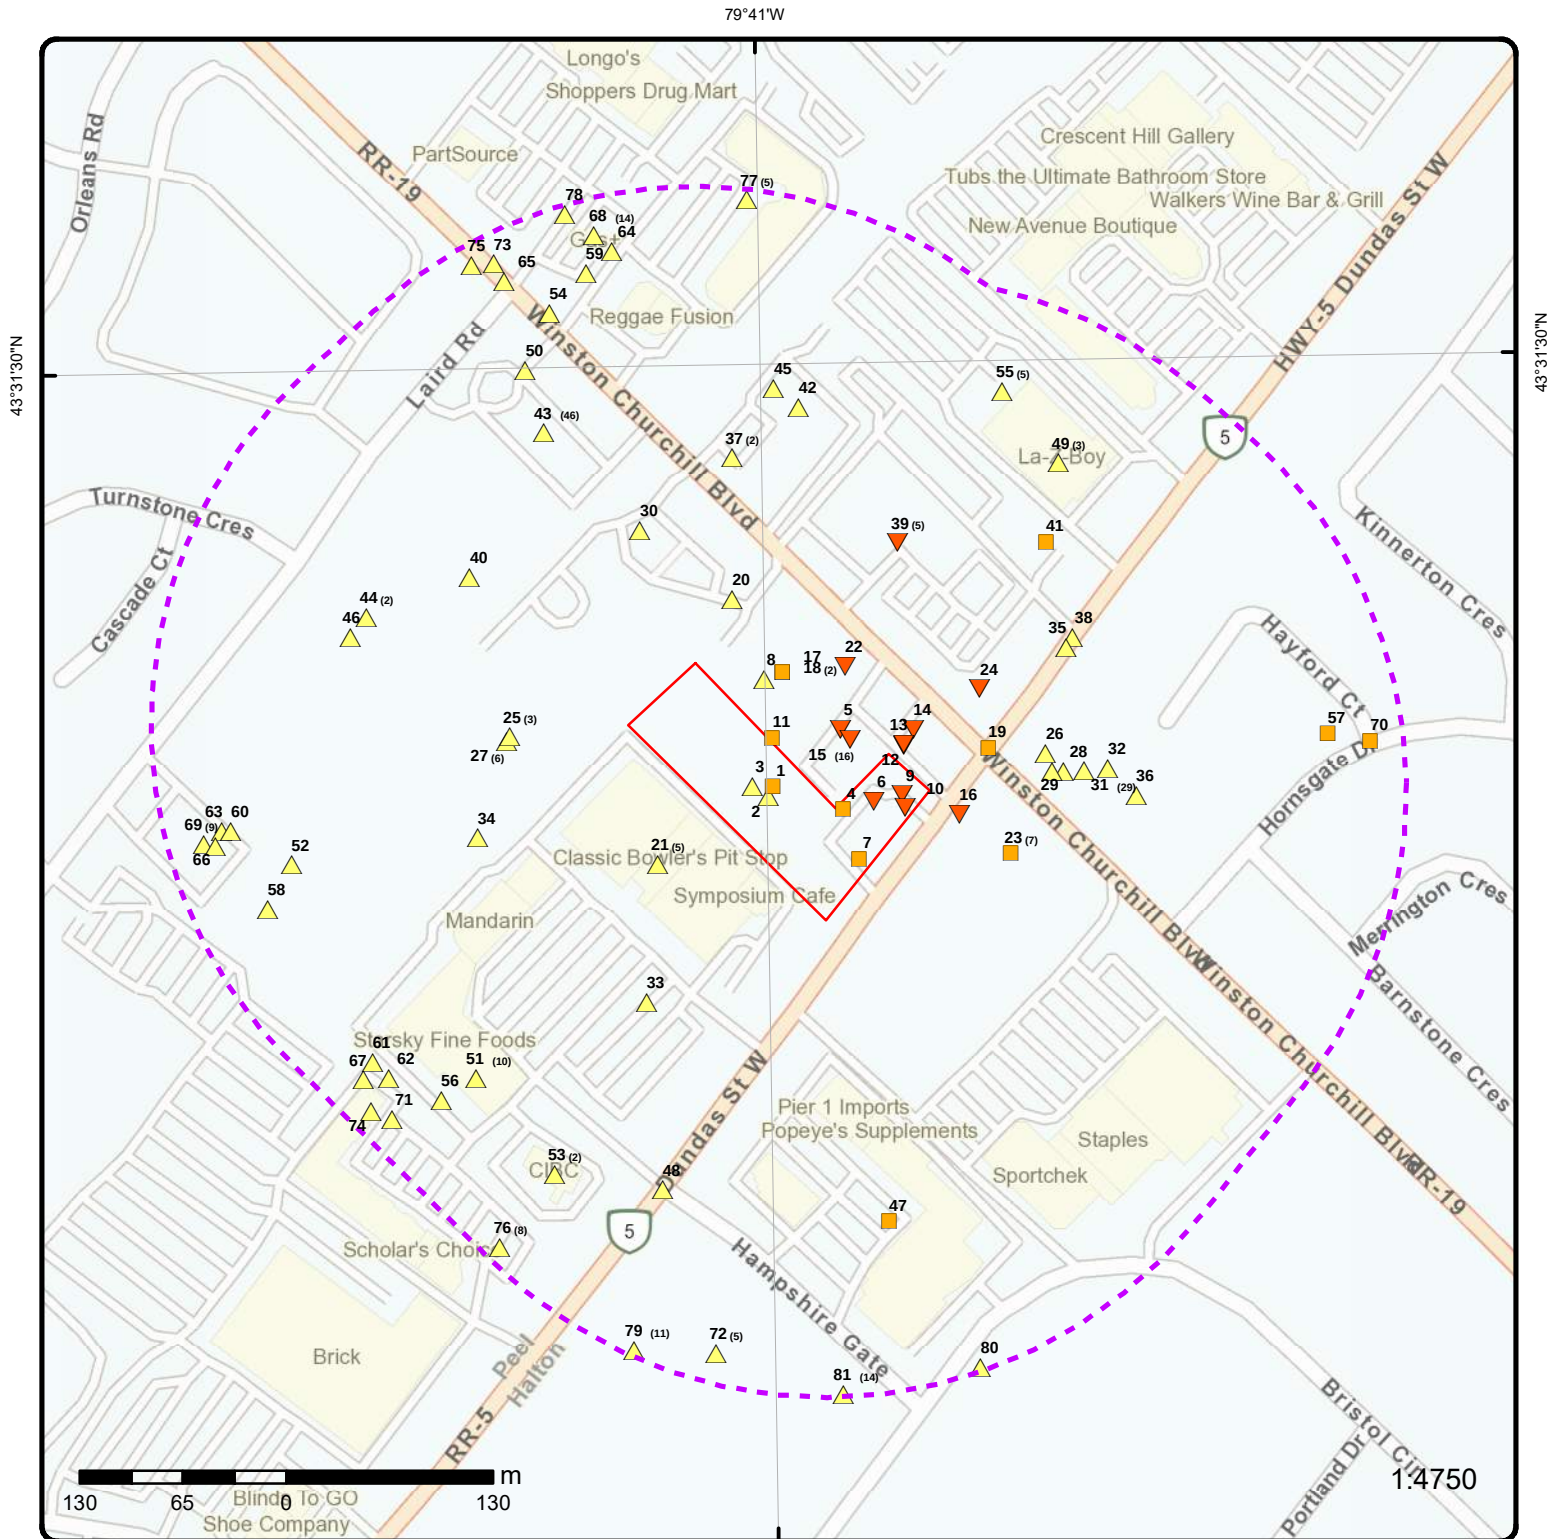

Map: 0.3 Kilometer Radius

Order Number: 24053000329

Address: 3033 Dundas St W, Mississauga, ON



Project Property	Freeways; Highways	Beach	Shopping & Sports Area
Buffer Outline	Traffic Circle; Ramp	Airport	University/College
Eris Sites with Higher Elevation	Major Arterial; Minor Arterial	Industrial Area	Cemetery; Golf Course
Eris Sites with Same Elevation	Local Road	Military Base	Parkt (National)
Eris Sites with Lower Elevation	Service Road; Traffic Circle; Ramp	Aircraft Roads	Park (City/County)
Eris Sites with Unknown Elevation	Rail	Native Reservation	Hospital



Aerial Year: 2023

Order Number: 24053000329

Address: 3033 Dundas St W, Mississauga, ON



Source: ESRI World Imagery

© ERIS Information Limited Partnership

79°42'W


79°40'30"W

43°31'30"N

43°31'30"N

43°30'N

43°30'N

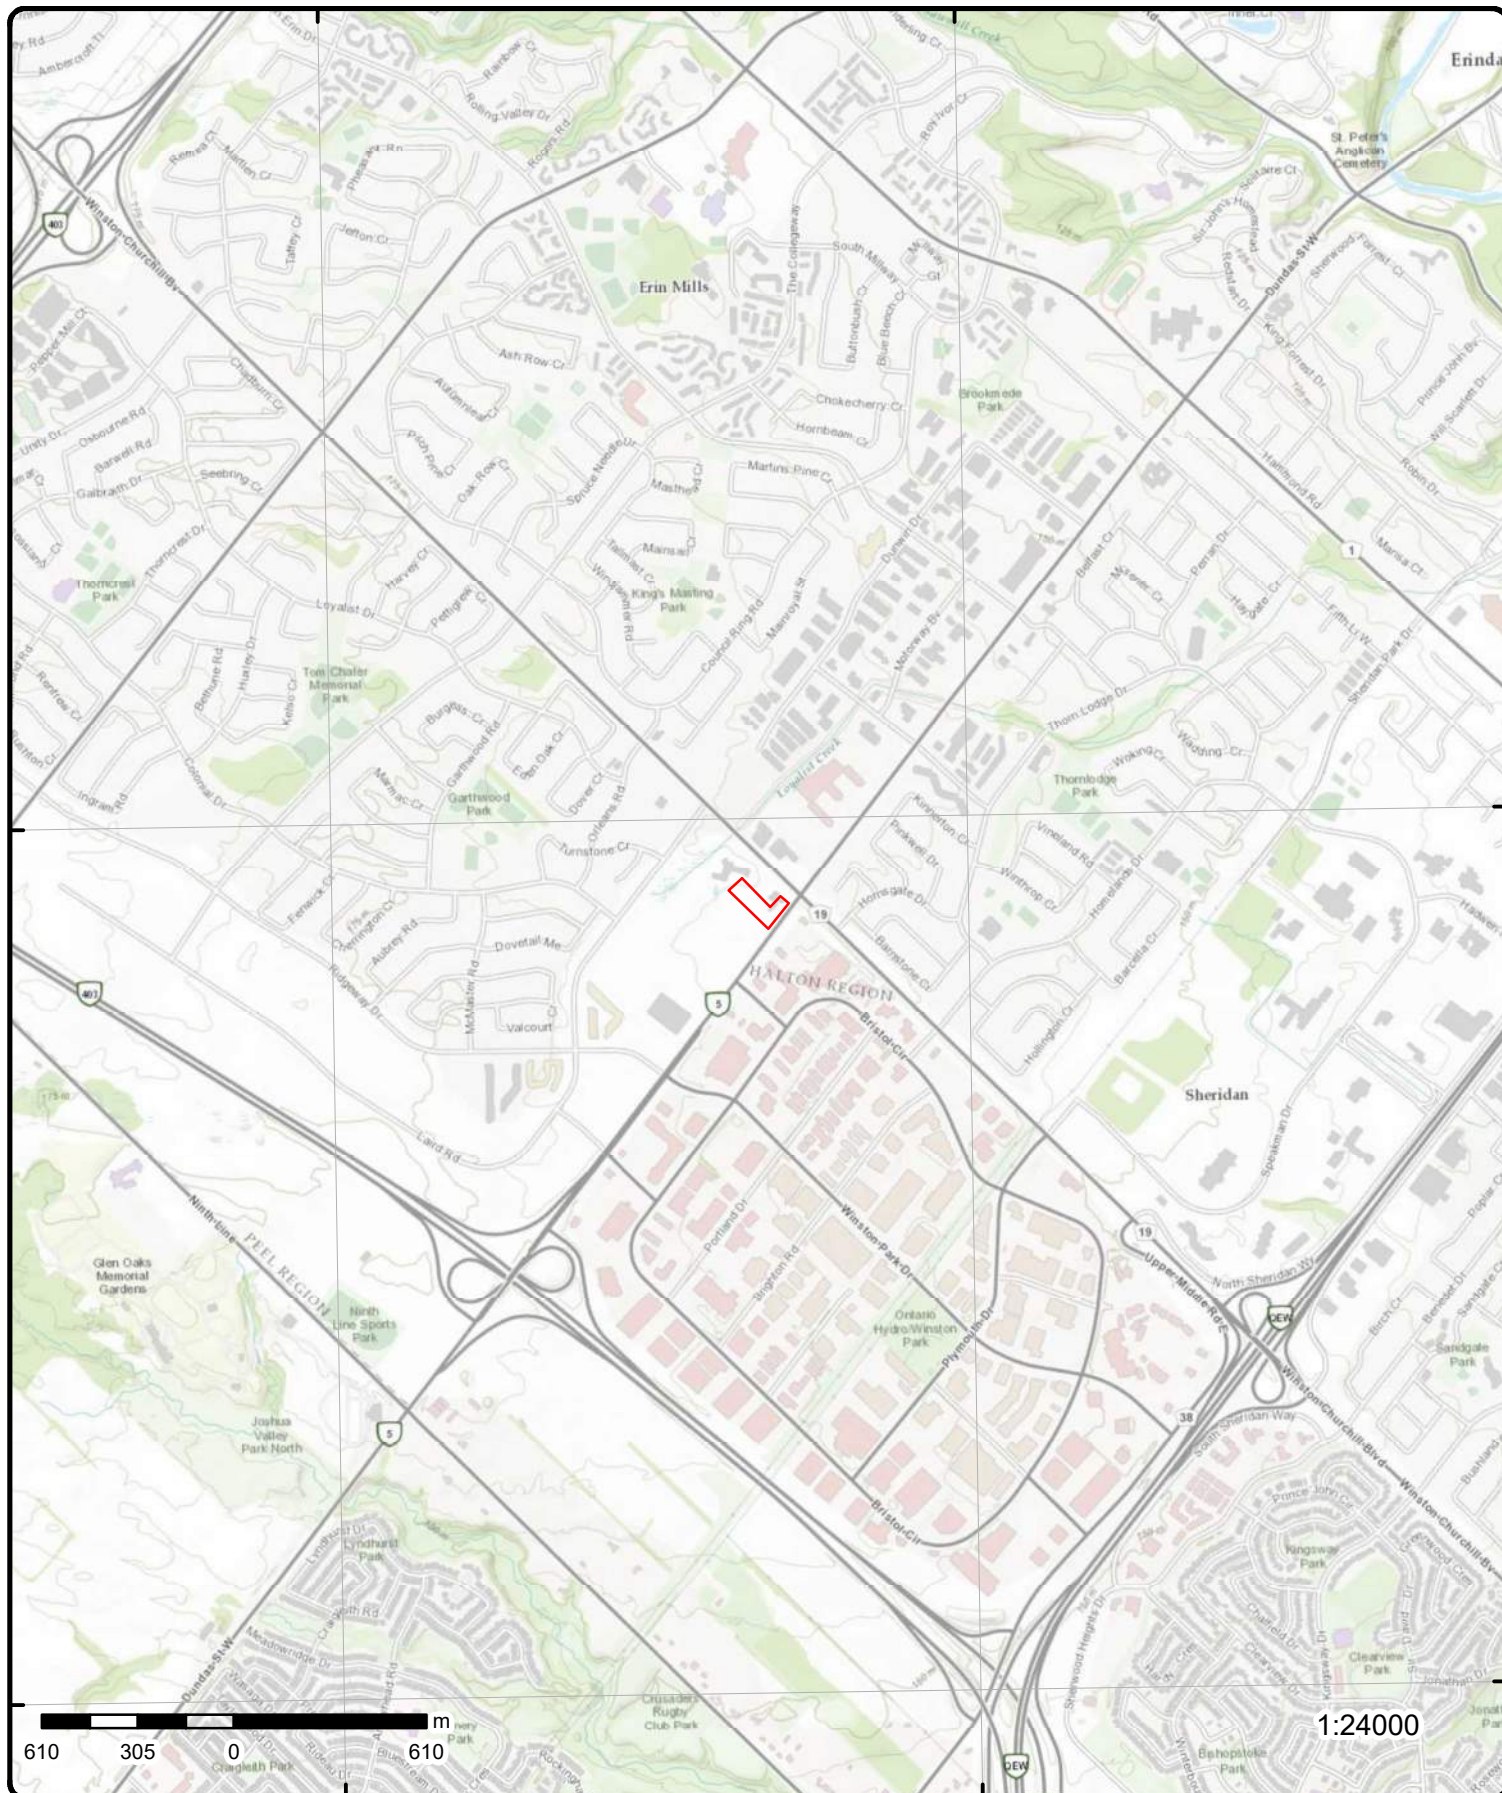

Topographic Map

Address: 3033 Dundas St W, ON

Source: ESRI World Topographic Map

Order Number: 24053000329



© ERIS Information Limited Partnership

Detail Report

Map Key	Number of Records	Direction/ Distance (m)	Elev/Diff (m)	Site	DB
1	1 of 1	NW/0.0	158.8 / 0.00	3033 Dundas Street West Mississauga ON L5L 3R8	EHS
Order No: 20190708002 Status: C Report Type: Custom Report Report Date: 12-JUL-19 Date Received: 08-JUL-19 Previous Site Name: Lot/Building Size: Additional Info Ordered: Fire Insur. Maps and/or Site Plans; City Directory Nearest Intersection: Municipality: Client Prov/State: ON Search Radius (km): .15 X: -79.683322 Y: 43.522607					
2	1 of 1	WSW/0.0	159.1 / 0.23	3033 Dundas St W Mississauga On Mississauga ON	EHS
Order No: 20151005041 Status: C Report Type: Standard Report Report Date: 09-OCT-15 Date Received: 05-OCT-15 Previous Site Name: Lot/Building Size: Additional Info Ordered: Aerial Photos Nearest Intersection: Municipality: Client Prov/State: ON Search Radius (km): .25 X: -79.68336 Y: 43.522551					
3	1 of 1	W/0.0	159.5 / 0.63	3033 Dundas St W Mississauga ON L5L3R8	EHS
Order No: 20170424139 Status: C Report Type: Standard Express Report Report Date: 24-APR-17 Date Received: 24-APR-17 Previous Site Name: HALTON MOTEL Lot/Building Size: Approx . 2.3 Acres Additional Info Ordered: Nearest Intersection: Municipality: MISSISSAUGA Client Prov/State: ON Search Radius (km): .25 X: -79.683483 Y: 43.522612					
4	1 of 1	ESE/0.0	158.8 / 0.00	3033 DUNDAS ST W Mississauga ON	WWIS
Well ID: 7258852 Construction Date: Use 1st: Monitoring Use 2nd: Final Well Status: Observation Wells Water Type: Casing Material: Audit No: Z204849 Tag: A194730 Constructn Method: Elevation (m): Flowing (Y/N): Flow Rate: Data Entry Status: Data Src: Date Received: 03/08/2016 Selected Flag: TRUE Abandonment Rec: Contractor: 7295 Form Version: 7 Owner: County: PEEL					

Map Key	Number of Records	Direction/ Distance (m)	Elev/Diff (m)	Site	DB
Elevatn Reliabilty:				Lot:	
Depth to Bedrock:				Concession:	
Well Depth:				Concession Name:	
Overburden/Bedrock:				Easting NAD83:	
Pump Rate:				Northing NAD83:	
Static Water Level:				Zone:	
Clear/Cloudy:				UTM Reliability:	
Municipality:		MISSISSAUGA CITY (TRAFALGAR)			
Site Info:					
PDF URL (Map):				https://d2khazk8e83rdv.cloudfront.net/moe_mapping/downloads/2Water/Wells_pdfs/725\7258852.pdf	
<u>Additional Detail(s) (Map)</u>					
Well Completed Date:		10/27/2015			
Year Completed:		2015			
Depth (m):		6.096			
Latitude:		43.5224737053314			
Longitude:		-79.6827770239432			
X:		-79.68277687447534			
Y:		43.5224737029049			
Path:		725\7258852.pdf			
<u>Bore Hole Information</u>					
Bore Hole ID:		1005901535		Elevation:	
DP2BR:				Elevrc:	
Spatial Status:				Zone:	17
Code OB:				East83:	606451.00
Code OB Desc:				North83:	4819680.00
Open Hole:				Org CS:	dms83
Cluster Kind:				UTMRC:	4
Date Completed:		10/27/2015		UTMRC Desc:	margin of error : 30 m - 100 m
Remarks:				Location Method:	wwr
Location Method Desc:		on Water Well Record			
Elevrc Desc:					
Location Source Date:					
Improvement Location Source:					
Improvement Location Method:					
Source Revision Comment:					
Supplier Comment:					
<u>Overburden and Bedrock Materials Interval</u>					
Formation ID:		1006016438			
Layer:		3			
Color:		7			
General Color:		RED			
Material 1:		28			
Material 1 Desc:		SAND			
Material 2:					
Material 2 Desc:					
Material 3:		91			
Material 3 Desc:		WATER-BEARING			
Formation Top Depth:		15.0			
Formation End Depth:		20.0			
Formation End Depth UOM:		ft			
<u>Overburden and Bedrock Materials Interval</u>					

Map Key	Number of Records	Direction/ Distance (m)	Elev/Diff (m)	Site	DB
Formation ID:		1006016437			
Layer:		2			
Color:		7			
General Color:		RED			
Material 1:		34			
Material 1 Desc:		TILL			
Material 2:		28			
Material 2 Desc:		SAND			
Material 3:					
Material 3 Desc:					
Formation Top Depth:		10.0			
Formation End Depth:		15.0			
Formation End Depth UOM:		ft			
 <u>Overburden and Bedrock Materials Interval</u>					
Formation ID:		1006016436			
Layer:		1			
Color:		6			
General Color:		BROWN			
Material 1:		34			
Material 1 Desc:		TILL			
Material 2:					
Material 2 Desc:					
Material 3:		68			
Material 3 Desc:		DRY			
Formation Top Depth:		0.0			
Formation End Depth:		10.0			
Formation End Depth UOM:		ft			
 <u>Annular Space/Abandonment Sealing Record</u>					
Plug ID:		1006016445			
Layer:		1			
Plug From:		0.0			
Plug To:		9.0			
Plug Depth UOM:		ft			
 <u>Method of Construction & Well Use</u>					
Method Construction ID:		1006016444			
Method Construction Code:		6			
Method Construction:		Boring			
Other Method Construction:					
 <u>Pipe Information</u>					
Pipe ID:		1006016435			
Casing No:		0			
Comment:					
Alt Name:					
 <u>Construction Record - Casing</u>					
Casing ID:		1006016441			
Layer:		1			
Material:		5			
Open Hole or Material:		PLASTIC			
Depth From:		0.0			

Map Key	Number of Records	Direction/ Distance (m)	Elev/Diff (m)	Site	DB
Depth To: 10.0 Casing Diameter: 1.7999999523162842 Casing Diameter UOM: inch Casing Depth UOM: ft					
<u>Construction Record - Screen</u>					
Screen ID: 1006016442 Layer: 1 Slot: 10 Screen Top Depth: 10.0 Screen End Depth: 20.0 Screen Material: 5 Screen Depth UOM: ft Screen Diameter UOM: inch Screen Diameter: 2.0					
<u>Water Details</u>					
Water ID: 1006016440 Layer: Kind Code: Kind: Water Found Depth: Water Found Depth UOM: ft					
<u>Hole Diameter</u>					
Hole ID: 1006016439 Diameter: 6.0 Depth From: 0.0 Depth To: 20.0 Hole Depth UOM: ft Hole Diameter UOM: inch					
<u>5</u>	1 of 1	NE/32.3	158.4 / -0.47	3022 3033 WINSTON CHURCHIL Mississauga ON	WWIS
Well ID: 7110058 Construction Date: Use 1st: Use 2nd: Final Well Status: Abandoned-Other Water Type: Casing Material: Audit No: Z67942 Tag: Constructn Method: Elevation (m): Elevatn Reliability: Depth to Bedrock: Well Depth: Overburden/Bedrock: Pump Rate: Static Water Level: Clear/Cloudy: Municipality: MISSISSAUGA CITY Site Info:					
Flowing (Y/N): Flow Rate: Data Entry Status: Data Src: Date Received: 08/18/2008 Selected Flag: TRUE Abandonment Rec: Yes Contractor: 4102 Form Version: 4 Owner: County: PEEL Lot: Concession: Concession Name: Easting NAD83: Northing NAD83: Zone: UTM Reliability:					
PDF URL (Map): https://d2khazk8e83rdv.cloudfront.net/moe_mapping/downloads/2Water/Wells_pdfs/711\7110058.pdf					

Map Key	Number of Records	Direction/ Distance (m)	Elev/Diff (m)	Site	DB
<u>Additional Detail(s) (Map)</u>					
Well Completed Date:		05/04/2008			
Year Completed:		2008			
Depth (m):					
Latitude:		43.5229240844549			
Longitude:		-79.682791971281			
X:		-79.68279182149888			
Y:		43.522924081377106			
Path:		711\7110058.pdf			
<u>Bore Hole Information</u>					
Bore Hole ID:	1001739178			Elevation:	
DP2BR:				Elevrc:	
Spatial Status:				Zone:	17
Code OB:				East83:	606449.00
Code OB Desc:				North83:	4819730.00
Open Hole:				Org CS:	UTM83
Cluster Kind:				UTMRC:	3
Date Completed:	05/04/2008			UTMRC Desc:	margin of error : 10 - 30 m
Remarks:				Location Method:	www
Location Method Desc:	on Water Well Record				
Elevrc Desc:					
Location Source Date:					
Improvement Location Source:					
Improvement Location Method:					
Source Revision Comment:					
Supplier Comment:					
<u>Overburden and Bedrock</u>					
<u>Materials Interval</u>					
Formation ID:	1001743447				
Layer:	1				
Color:					
General Color:					
Material 1:					
Material 1 Desc:					
Material 2:					
Material 2 Desc:					
Material 3:					
Material 3 Desc:					
Formation Top Depth:	0.0				
Formation End Depth:					
Formation End Depth UOM:	ft				
<u>Annular Space/Abandonment</u>					
<u>Sealing Record</u>					
Plug ID:	1001743449				
Layer:	2				
Plug From:	7.0				
Plug To:	0.0				
Plug Depth UOM:	ft				
<u>Annular Space/Abandonment</u>					
<u>Sealing Record</u>					
Plug ID:	1001743448				
Layer:	1				
Plug From:	9.0				

Map Key	Number of Records	Direction/ Distance (m)	Elev/Diff (m)	Site	DB
Plug To:		7.0			
Plug Depth UOM:		ft			
 <u>Method of Construction & Well Use</u>					
Method Construction ID:		1001743452			
Method Construction Code:					
Method Construction:					
Other Method Construction:					
 <u>Pipe Information</u>					
Pipe ID:		1001743446			
Casing No:		0			
Comment:					
Alt Name:					
 <u>Construction Record - Screen</u>					
Screen ID:		1001743451			
Layer:					
Slot:					
Screen Top Depth:					
Screen End Depth:					
Screen Material:					
Screen Depth UOM:					
Screen Diameter UOM:					
Screen Diameter:					
 <u>Water Details</u>					
Water ID:		1001743450			
Layer:		1			
Kind Code:					
Kind:					
Water Found Depth:					
Water Found Depth UOM:		ft			
<u>6</u>	1 of 1	E/0.0	158.1 / -0.79	3033 Dundas Street West lot 1 con 1 Mississauga ON	WWIS
Well ID:	7411555			Flowing (Y/N):	
Construction Date:				Flow Rate:	
Use 1st:	Monitoring			Data Entry Status:	
Use 2nd:				Data Src:	
Final Well Status:	Observation Wells			Date Received:	02/15/2022
Water Type:				Selected Flag:	TRUE
Casing Material:				Abandonment Rec:	
Audit No:	ILBOEQN4			Contractor:	7472
Tag:	A341761			Form Version:	9
Constructn Method:				Owner:	
Elevation (m):				County:	PEEL
Elevatn Reliability:				Lot:	001
Depth to Bedrock:				Concession:	01
Well Depth:				Concession Name:	DS N
Overburden/Bedrock:				Easting NAD83:	
Pump Rate:				Northing NAD83:	
Static Water Level:				Zone:	
Clear/Cloudy:				UTM Reliability:	
Municipality:		MISSISSAUGA CITY (TRAFALGAR)			

Map Key	Number of Records	Direction/ Distance (m)	Elev/Diff (m)	Site	DB
Site Info:					
PDF URL (Map):	https://d2khazk8e83rdv.cloudfront.net/moe_mapping/downloads/2Water/Wells_pdfs/741\7411555.pdf				
Additional Detail(s) (Map)					
Well Completed Date:	01/26/2022				
Year Completed:	2022				
Depth (m):	7.62				
Latitude:	43.5225160062203				
Longitude:	-79.6825409997997				
X:	-79.6825408502906				
Y:	43.52251600363339				
Path:	741\7411555.pdf				
Bore Hole Information					
Bore Hole ID:	1008956377	Elevation:			
DP2BR:		Elevrc:			
Spatial Status:		Zone:		17	
Code OB:		East83:		606470.00	
Code OB Desc:		North83:		4819685.00	
Open Hole:		Org CS:		UTM83	
Cluster Kind:		UTMRC:		4	
Date Completed:	01/26/2022	UTMRC Desc:		margin of error : 30 m - 100 m	
Remarks:		Location Method:		wwr	
Location Method Desc:	on Water Well Record				
Elevrc Desc:					
Location Source Date:					
Improvement Location Source:					
Improvement Location Method:					
Source Revision Comment:					
Supplier Comment:					
Overburden and Bedrock					
Materials Interval					
Formation ID:	1008956510				
Layer:	1				
Color:	2				
General Color:	GREY				
Material 1:	05				
Material 1 Desc:	CLAY				
Material 2:	28				
Material 2 Desc:	SAND				
Material 3:	79				
Material 3 Desc:	PACKED				
Formation Top Depth:	0.0				
Formation End Depth:	25.0				
Formation End Depth UOM:	ft				
Annular Space/Abandonment					
Sealing Record					
Plug ID:	1008956609				
Layer:	1				
Plug From:					
Plug To:					
Plug Depth UOM:	ft				
Annular Space/Abandonment					
Sealing Record					

Map Key	Number of Records	Direction/ Distance (m)	Elev/Diff (m)	Site	DB
Plug ID:		1008956637			
Layer:		2			
Plug From:		14.0			
Plug To:		25.0			
Plug Depth UOM:		ft			
<u>Annular Space/Abandonment Sealing Record</u>					
Plug ID:		1008956636			
Layer:		1			
Plug From:		0.0			
Plug To:		14.0			
Plug Depth UOM:		ft			
<u>Method of Construction & Well Use</u>					
Method Construction ID:		1008956463			
Method Construction Code:		E			
Method Construction:		Auger			
Other Method Construction:					
<u>Pipe Information</u>					
Pipe ID:		1008956430			
Casing No:		0			
Comment:					
Alt Name:					
<u>Construction Record - Casing</u>					
Casing ID:		1008956545			
Layer:		1			
Material:		5			
Open Hole or Material:		PLASTIC			
Depth From:		0.0			
Depth To:		15.0			
Casing Diameter:		2.0			
Casing Diameter UOM:		inch			
Casing Depth UOM:		ft			
<u>Construction Record - Screen</u>					
Screen ID:		1008956569			
Layer:		1			
Slot:		10			
Screen Top Depth:		15.0			
Screen End Depth:		25.0			
Screen Material:		5			
Screen Depth UOM:		ft			
Screen Diameter UOM:		inch			
Screen Diameter:		2.5			
<u>Results of Well Yield Testing</u>					
Pumping Test Method Desc:					
Pump Test ID:		1008956431			
Pump Set At:					
Static Level:					

Map Key	Number of Records	Direction/ Distance (m)	Elev/Diff (m)	Site	DB
Final Level After Pumping: Recommended Pump Depth: Pumping Rate: Flowing Rate: Recommended Pump Rate: Levels UOM: ft Rate UOM: GPM Water State After Test Code: Water State After Test: Pumping Test Method: Pumping Duration HR: Pumping Duration MIN: Flowing:					
<u>Hole Diameter</u>					
Hole ID:	1008956589				
Diameter:	7.5				
Depth From:	0.0				
Depth To:	25.0				
Hole Depth UOM:	ft				
Hole Diameter UOM:	inch				

7	1 of 1	ESE/0.0	158.8 / 0.00	3033 Dundas Street West lot 1 con 1 Mississauga ON	WWIS
Well ID:	7411556			Flowing (Y/N):	
Construction Date:				Flow Rate:	
Use 1st:	Monitoring			Data Entry Status:	
Use 2nd:				Data Src:	
Final Well Status:	Observation Wells			Date Received:	02/15/2022
Water Type:				Selected Flag:	TRUE
Casing Material:				Abandonment Rec:	
Audit No:	MLCRYMTE			Contractor:	7472
Tag:	A345270			Form Version:	9
Constructn Method:				Owner:	
Elevation (m):				County:	PEEL
Elevatn Reliabilty:				Lot:	001
Depth to Bedrock:				Concession:	01
Well Depth:				Concession Name:	DS N
Overburden/Bedrock:				Easting NAD83:	
Pump Rate:				Northing NAD83:	
Static Water Level:				Zone:	
Clear/Cloudy:				UTM Reliability:	
Municipality:	MISSISSAUGA CITY (TRAFALGAR)				
Site Info:					
PDF URL (Map):	https://d2khazk8e83rdv.cloudfront.net/moe_mapping/downloads/2Water/Wells_pdfs/741\7411556.pdf				

Additional Detail(s) (Map)

Well Completed Date: 01/26/2022
Year Completed: 2022
Depth (m): 7.62
Latitude: 43.5221932215486
Longitude: -79.6826593892566
X: -79.68265923925267
Y: 43.52219321947484
Path: 741\7411556.pdf

Bore Hole Information

Map Key	Number of Records	Direction/ Distance (m)	Elev/Diff (m)	Site	DB
Bore Hole ID:	1008956380			Elevation:	
DP2BR:				Elevrc:	
Spatial Status:				Zone:	17
Code OB:				East83:	606461.00
Code OB Desc:				North83:	4819649.00
Open Hole:				Org CS:	UTM83
Cluster Kind:				UTMRC:	4
Date Completed:	01/26/2022			UTMRC Desc:	margin of error : 30 m - 100 m
Remarks:				Location Method:	wwr
Location Method Desc:	on Water Well Record				
Elevrc Desc:					
Location Source Date:					
Improvement Location Source:					
Improvement Location Method:					
Source Revision Comment:					
Supplier Comment:					
 <u>Overburden and Bedrock</u>					
<u>Materials Interval</u>					
Formation ID:	1008956511				
Layer:	1				
Color:	2				
General Color:	GREY				
Material 1:	05				
Material 1 Desc:	CLAY				
Material 2:	28				
Material 2 Desc:	SAND				
Material 3:	79				
Material 3 Desc:	PACKED				
Formation Top Depth:	0.0				
Formation End Depth:	25.0				
Formation End Depth UOM:	ft				
 <u>Annular Space/Abandonment</u>					
<u>Sealing Record</u>					
Plug ID:	1008956610				
Layer:	1				
Plug From:					
Plug To:					
Plug Depth UOM:	ft				
 <u>Annular Space/Abandonment</u>					
<u>Sealing Record</u>					
Plug ID:	1008956639				
Layer:	2				
Plug From:	14.0				
Plug To:	25.0				
Plug Depth UOM:	ft				
 <u>Annular Space/Abandonment</u>					
<u>Sealing Record</u>					
Plug ID:	1008956638				
Layer:	1				
Plug From:	0.0				
Plug To:	14.0				
Plug Depth UOM:	ft				
 <u>Method of Construction & Well</u>					

Map Key	Number of Records	Direction/ Distance (m)	Elev/Diff (m)	Site	DB
<u>Use</u>					
Method Construction ID:		1008956464			
Method Construction Code:		E			
Method Construction:		Auger			
Other Method Construction:					
<u>Pipe Information</u>					
Pipe ID:		1008956432			
Casing No:		0			
Comment:					
Alt Name:					
<u>Construction Record - Casing</u>					
Casing ID:		1008956546			
Layer:		1			
Material:		5			
Open Hole or Material:		PLASTIC			
Depth From:		0.0			
Depth To:		15.0			
Casing Diameter:		2.0			
Casing Diameter UOM:		inch			
Casing Depth UOM:		ft			
<u>Construction Record - Screen</u>					
Screen ID:		1008956570			
Layer:		1			
Slot:		10			
Screen Top Depth:		15.0			
Screen End Depth:		25.0			
Screen Material:		5			
Screen Depth UOM:		ft			
Screen Diameter UOM:		inch			
Screen Diameter:		2.5			
<u>Results of Well Yield Testing</u>					
Pumping Test Method Desc:					
Pump Test ID:		1008956433			
Pump Set At:					
Static Level:					
Final Level After Pumping:					
Recommended Pump Depth:					
Pumping Rate:					
Flowing Rate:					
Recommended Pump Rate:					
Levels UOM:		ft			
Rate UOM:		GPM			
Water State After Test Code:					
Water State After Test:					
Pumping Test Method:					
Pumping Duration HR:					
Pumping Duration MIN:					
Flowing:					
<u>Hole Diameter</u>					
Hole ID:		1008956590			
Diameter:		7.5			

Map Key	Number of Records	Direction/ Distance (m)	Elev/Diff (m)	Site	DB
Depth From:		0.0			
Depth To:		25.0			
Hole Depth UOM:		ft			
Hole Diameter UOM:		inch			
8	1 of 1	N/24.1	159.1 / 0.26	3022 3033 WINSTON CHURCHILL Mississauga ON	WWIS
Well ID:		7110060		Flowing (Y/N):	
Construction Date:				Flow Rate:	
Use 1st:				Data Entry Status:	
Use 2nd:				Data Src:	
Final Well Status:		Abandoned-Other		Date Received:	
Water Type:				08/18/2008	
Casing Material:				Selected Flag:	
Audit No:		Z67943		TRUE	
Tag:				Abandonment Rec:	
Constructn Method:				Yes	
Elevation (m):				Contractor:	
Elevatn Reliabilty:				4102	
Depth to Bedrock:				Form Version:	
Well Depth:				4	
Overburden/Bedrock:				Owner:	
Pump Rate:				County:	
Static Water Level:				PEEL	
Clear/Cloudy:				Lot:	
Municipality:		MISSISSAUGA CITY		Concession:	
Site Info:				Concession Name:	
				Easting NAD83:	
				Northing NAD83:	
				Zone:	
				UTM Reliability:	
PDF URL (Map):		https://d2khazk8e83rdv.cloudfront.net/moe_mapping/downloads/2Water/Wells_pdfs/711\7110060.pdf			
<u>Additional Detail(s) (Map)</u>					
Well Completed Date:		05/04/2008			
Year Completed:		2008			
Depth (m):					
Latitude:		43.5232189850775			
Longitude:		-79.6833795070036			
X:		-79.68337935721114			
Y:		43.523218982632635			
Path:		711\7110060.pdf			
<u>Bore Hole Information</u>					
Bore Hole ID:		1001741715		Elevation:	
DP2BR:				Elevrc:	
Spatial Status:				Zone:	
Code OB:				17	
Code OB Desc:				East83:	
Open Hole:				606401.00	
Cluster Kind:				North83:	
Date Completed:		05/04/2008		4819762.00	
Remarks:				Org CS:	
Location Method Desc:		on Water Well Record		UTM83	
Elevrc Desc:				3	
Location Source Date:				UTMRC:	
Improvement Location Source:				margin of error : 10 - 30 m	
Improvement Location Method:				UTMRC Desc:	
Source Revision Comment:				Location Method:	
Supplier Comment:				wwr	
<u>Overburden and Bedrock</u>					

Map Key	Number of Records	Direction/ Distance (m)	Elev/Diff (m)	Site	DB
<u>Materials Interval</u>					
Formation ID:		1001743779			
Layer:		1			
Color:					
General Color:					
Material 1:					
Material 1 Desc:					
Material 2:					
Material 2 Desc:					
Material 3:					
Material 3 Desc:					
Formation Top Depth:		0.0			
Formation End Depth:					
Formation End Depth UOM:		ft			
<u>Annular Space/Abandonment Sealing Record</u>					
Plug ID:		1001743782			
Layer:		3			
Plug From:		3.0			
Plug To:		0.0			
Plug Depth UOM:		ft			
<u>Annular Space/Abandonment Sealing Record</u>					
Plug ID:		1001743781			
Layer:		2			
Plug From:		10.0			
Plug To:		3.0			
Plug Depth UOM:		ft			
<u>Annular Space/Abandonment Sealing Record</u>					
Plug ID:		1001743780			
Layer:		1			
Plug From:		12.0			
Plug To:		10.0			
Plug Depth UOM:		ft			
<u>Method of Construction & Well Use</u>					
Method Construction ID:		1001743785			
Method Construction Code:					
Method Construction:					
Other Method Construction:					
<u>Pipe Information</u>					
Pipe ID:		1001743778			
Casing No:		0			
Comment:					
Alt Name:					
<u>Construction Record - Screen</u>					
Screen ID:		1001743784			

Map Key	Number of Records	Direction/ Distance (m)	Elev/Diff (m)	Site	DB
Layer: Slot: Screen Top Depth: Screen End Depth: Screen Material: Screen Depth UOM: Screen Diameter UOM: Screen Diameter:					
Water Details					
Water ID:		1001743783			
Layer:		1			
Kind Code:					
Kind:					
Water Found Depth:					
Water Found Depth UOM:		ft			
9	1 of 1	E/0.0	157.7 / -1.10	3033 Dundas Street West lot 1 con 1 Mississauga ON	WWIS
Well ID:	7411528			Flowing (Y/N):	
Construction Date:				Flow Rate:	
Use 1st:	Monitoring			Data Entry Status:	
Use 2nd:				Data Src:	
Final Well Status:	Observation Wells			Date Received:	02/15/2022
Water Type:				Selected Flag:	TRUE
Casing Material:				Abandonment Rec:	
Audit No:	SDF9GQMJ			Contractor:	7472
Tag:	A341749			Form Version:	9
Constructn Method:				Owner:	
Elevation (m):				County:	PEEL
Elevatn Reliabilty:				Lot:	001
Depth to Bedrock:				Concession:	01
Well Depth:				Concession Name:	DS N
Overburden/Bedrock:				Easting NAD83:	
Pump Rate:				Northing NAD83:	
Static Water Level:				Zone:	
Clear/Cloudy:				UTM Reliability:	
Municipality:	MISSISSAUGA CITY (TRAFALGAR)				
Site Info:					
PDF URL (Map):	https://d2khazk8e83rdv.cloudfront.net/moe_mapping/downloads/2Water/Wells_pdfs/741\7411528.pdf				
Additional Detail(s) (Map)					
Well Completed Date:	01/26/2022				
Year Completed:	2022				
Depth (m):	18.288				
Latitude:	43.5225494473291				
Longitude:	-79.6823175420727				
X:	-79.68231739263514				
Y:	43.52254944438157				
Path:	741\7411528.pdf				
Bore Hole Information					
Bore Hole ID:	1008956073			Elevation:	
DP2BR:				Elevrc:	
Spatial Status:				Zone:	17
Code OB:				East83:	606488.00
Code OB Desc:				North83:	4819689.00

Map Key	Number of Records	Direction/ Distance (m)	Elev/Diff (m)	Site	DB
Open Hole:				Org CS:	UTM83
Cluster Kind:				UTMRC:	4
Date Completed:	01/26/2022			UTMRC Desc:	margin of error : 30 m - 100 m
Remarks:				Location Method:	wwr
Location Method Desc:		on Water Well Record			
Elevrc Desc:					
Location Source Date:					
Improvement Location Source:					
Improvement Location Method:					
Source Revision Comment:					
Supplier Comment:					
<u>Overburden and Bedrock</u>					
<u>Materials Interval</u>					
Formation ID:		1008956197			
Layer:		2			
Color:		2			
General Color:		GREY			
Material 1:		17			
Material 1 Desc:		SHALE			
Material 2:					
Material 2 Desc:					
Material 3:		73			
Material 3 Desc:		HARD			
Formation Top Depth:		30.0			
Formation End Depth:		60.0			
Formation End Depth UOM:		ft			
<u>Overburden and Bedrock</u>					
<u>Materials Interval</u>					
Formation ID:		1008956196			
Layer:		1			
Color:		2			
General Color:		GREY			
Material 1:		05			
Material 1 Desc:		CLAY			
Material 2:		28			
Material 2 Desc:		SAND			
Material 3:		79			
Material 3 Desc:		PACKED			
Formation Top Depth:		0.0			
Formation End Depth:		30.0			
Formation End Depth UOM:		ft			
<u>Annular Space/Abandonment</u>					
<u>Sealing Record</u>					
Plug ID:		1008956274			
Layer:		2			
Plug From:		49.0			
Plug To:		60.0			
Plug Depth UOM:		ft			
<u>Annular Space/Abandonment</u>					
<u>Sealing Record</u>					
Plug ID:		1008956273			
Layer:		1			
Plug From:		0.0			
Plug To:		49.0			

Map Key	Number of Records	Direction/ Distance (m)	Elev/Diff (m)	Site	DB
Plug Depth UOM:		ft			
<u>Annular Space/Abandonment Sealing Record</u>					
Plug ID:		1008956227			
Layer:		1			
Plug From:					
Plug To:					
Plug Depth UOM:		ft			
<u>Method of Construction & Well Use</u>					
Method Construction ID:		1008956173			
Method Construction Code:		E			
Method Construction:		Auger			
Other Method Construction:					
<u>Pipe Information</u>					
Pipe ID:		1008956133			
Casing No:		0			
Comment:					
Alt Name:					
<u>Construction Record - Casing</u>					
Casing ID:		1008956217			
Layer:		1			
Material:		5			
Open Hole or Material:		PLASTIC			
Depth From:		0.0			
Depth To:		50.0			
Casing Diameter:		2.0			
Casing Diameter UOM:		inch			
Casing Depth UOM:		ft			
<u>Construction Record - Screen</u>					
Screen ID:		1008956220			
Layer:		1			
Slot:		10			
Screen Top Depth:		50.0			
Screen End Depth:		60.0			
Screen Material:		5			
Screen Depth UOM:		ft			
Screen Diameter UOM:		inch			
Screen Diameter:		2.5			
<u>Results of Well Yield Testing</u>					
Pumping Test Method Desc:					
Pump Test ID:		1008956134			
Pump Set At:					
Static Level:					
Final Level After Pumping:					
Recommended Pump Depth:					
Pumping Rate:					
Flowing Rate:					
Recommended Pump Rate:					

Map Key	Number of Records	Direction/ Distance (m)	Elev/Diff (m)	Site	DB
Levels UOM: Rate UOM: Water State After Test Code: Water State After Test: Pumping Test Method: Pumping Duration HR: Pumping Duration MIN: Flowing:					
<u>Hole Diameter</u>					
Hole ID: Diameter: Depth From: Depth To: Hole Depth UOM: Hole Diameter UOM:					
1008956223 7.5 0.0 20.0 ft inch					
<u>Hole Diameter</u>					
Hole ID: Diameter: Depth From: Depth To: Hole Depth UOM: Hole Diameter UOM:					
1008956224 4.0 20.0 60.0 ft inch					
10	1 of 1	E/0.0	157.8 / -1.09	3018 WINSTON CHURCHILL BLVD Mississauga ON	WWIS
Well ID: Construction Date: Use 1st: Use 2nd: Final Well Status: Water Type: Casing Material: Audit No: Tag: Constructn Method: Elevation (m): Elevatn Reliability: Depth to Bedrock: Well Depth: Overburden/Bedrock: Pump Rate: Static Water Level: Clear/Cloudy: Municipality: Site Info:					
7233688 Abandoned-Other Z158506 MISSISSAUGA CITY (TRAFALGAR)					
Flowing (Y/N): Flow Rate: Data Entry Status: Data Src: Date Received: Selected Flag: Abandonment Rec: Contractor: Form Version: Owner: County: Lot: Concession: Concession Name: Easting NAD83: Northing NAD83: Zone: UTM Reliability:					
 12/15/2014 TRUE 7241 7 PEEL 					
<u>Additional Detail(s) (Map)</u>					
Bore Hole ID: Depth M: Year Completed: Well Completed Dt: Audit No: Path:					
1005258624 2014 10/22/2014 Z158506 					
Tag No: Contractor: Latitude: Longitude: Y: X:					
 7241 43.5224771471105 -79.6822943681738 43.52247714473232 -79.68229421880949					
<u>Bore Hole Information</u>					

Map Key	Number of Records	Direction/ Distance (m)	Elev/Diff (m)	Site	DB
Bore Hole ID:	1005258624			Elevation:	
DP2BR:				Elevrc:	
Spatial Status:				Zone:	17
Code OB:				East83:	606490.00
Code OB Desc:				North83:	4819681.00
Open Hole:				Org CS:	UTM83
Cluster Kind:				UTMRC:	4
Date Completed:	10/22/2014			UTMRC Desc:	margin of error : 30 m - 100 m
Remarks:				Location Method:	wwr
Location Method Desc:	on Water Well Record				
Elevrc Desc:					
Location Source Date:					
Improvement Location Source:					
Improvement Location Method:					
Source Revision Comment:					
Supplier Comment:					
 <u>Annular Space/Abandonment</u>					
<u>Sealing Record</u>					
Plug ID:	1005478046				
Layer:	1				
Plug From:	0.0				
Plug To:	2.0				
Plug Depth UOM:	m				
 <u>Method of Construction & Well</u>					
<u>Use</u>					
Method Construction ID:	1005478045				
Method Construction Code:					
Method Construction:					
Other Method Construction:					
 <u>Pipe Information</u>					
Pipe ID:	1005478039				
Casing No:	0				
Comment:					
Alt Name:					
 <u>Construction Record - Casing</u>					
Casing ID:	1005478043				
Layer:	1				
Material:	5				
Open Hole or Material:	PLASTIC				
Depth From:					
Depth To:					
Casing Diameter:					
Casing Diameter UOM:	cm				
Casing Depth UOM:	m				
 <u>Construction Record - Screen</u>					
Screen ID:	1005478044				
Layer:	1				
Slot:					
Screen Top Depth:					
Screen End Depth:					
Screen Material:					

Map Key	Number of Records	Direction/ Distance (m)	Elev/Diff (m)	Site	DB
Screen Depth UOM:		m			
Screen Diameter UOM:		cm			
Screen Diameter:					
<u>Water Details</u>					
Water ID:		1005478042			
Layer:					
Kind Code:					
Kind:					
Water Found Depth:					
Water Found Depth UOM:		m			
<u>Hole Diameter</u>					
Hole ID:		1005478041			
Diameter:		15.0			
Depth From:		0.0			
Depth To:		2.0			
Hole Depth UOM:		m			
Hole Diameter UOM:		cm			
11	1 of 1	N/2.0	158.8 / 0.00	3020 WINSTEN CHURCHILL BLVD Mississauga ON	WWIS
Well ID:		7101080		Flowing (Y/N):	
Construction Date:				Flow Rate:	
Use 1st:		Monitoring		Data Entry Status:	
Use 2nd:		Other		Data Src:	
Final Well Status:		Observation Wells		Date Received:	01/09/2008
Water Type:				Selected Flag:	TRUE
Casing Material:				Abandonment Rec:	
Audit No:		M00665		Contractor:	6607
Tag:		A054617		Form Version:	5
Constructn Method:				Owner:	
Elevation (m):				County:	PEEL
Elevatn Reliabilty:				Lot:	
Depth to Bedrock:				Concession:	
Well Depth:				Concession Name:	
Overburden/Bedrock:				Easting NAD83:	
Pump Rate:				Northing NAD83:	
Static Water Level:				Zone:	
Clear/Cloudy:				UTM Reliability:	
Municipality:		MISSISSAUGA CITY			
Site Info:					
PDF URL (Map):		https://d2khazk8e83rdv.cloudfront.net/moe_mapping/downloads/2Water/Wells_pdfs/710\7101080.pdf			
<u>Additional Detail(s) (Map)</u>					
Well Completed Date:		10/31/2007			
Year Completed:		2007			
Depth (m):		6			
Latitude:		43.5231907194833			
Longitude:		-79.6824891927589			
X:		-79.68248904350685			
Y:		43.52319071664222			
Path:		710\7101080.pdf			
PDF URL (Map):		https://d2khazk8e83rdv.cloudfront.net/moe_mapping/downloads/2Water/Wells_pdfs/710\7101080.pdf			
<u>Additional Detail(s) (Map)</u>					

Map Key	Number of Records	Direction/ Distance (m)	Elev/Diff (m)	Site	DB
Well Completed Date:		10/30/2007			
Year Completed:		2007			
Depth (m):					
Latitude:		43.5235303460415			
Longitude:		-79.6830510083189			
X:		-79.68305085866011			
Y:		43.52353034359304			
Path:		710\7101080.pdf			
PDF URL (Map):		https://d2khazk8e83rdv.cloudfront.net/moe_mapping/downloads/2Water/Wells_pdfs/710\7101080.pdf			
<u>Additional Detail(s) (Map)</u>					
Well Completed Date:		10/30/2007			
Year Completed:		2007			
Depth (m):					
Latitude:		43.5228852030313			
Longitude:		-79.6833248973057			
X:		-79.68332474777347			
Y:		43.52288520062878			
Path:		710\7101080.pdf			
PDF URL (Map):		https://d2khazk8e83rdv.cloudfront.net/moe_mapping/downloads/2Water/Wells_pdfs/710\7101080.pdf			
<u>Additional Detail(s) (Map)</u>					
Well Completed Date:		10/30/2007			
Year Completed:		2007			
Depth (m):					
Latitude:		43.5230860938425			
Longitude:		-79.6835680074242			
X:		-79.68356785694716			
Y:		43.52308609185598			
Path:		710\7101080.pdf			
<u>Bore Hole Information</u>					
Bore Hole ID:		1002636843		Elevation:	
DP2BR:				Elevrc:	
Spatial Status:				Zone:	
Code OB:				17	
Code OB Desc:				East83:	
Open Hole:				606386.00	
Cluster Kind:		This is a record from cluster log sheet		North83:	
Date Completed:		10/30/2007		4819747.00	
Remarks:				Org CS:	
Location Method Desc:		on Water Well Record		UTM83	
Elevrc Desc:				UTMRC:	
Location Source Date:				3	
Improvement Location Source:				UTMRC Desc:	
Improvement Location Method:				margin of error : 10 - 30 m	
Source Revision Comment:				Location Method:	
Supplier Comment:				wwr	
<u>Annular Space/Abandonment Sealing Record</u>					
Plug ID:		1002636847			
Layer:					
Plug From:					
Plug To:					

Map Key	Number of Records	Direction/ Distance (m)	Elev/Diff (m)	Site	DB
Plug Depth UOM:					
<u>Method of Construction & Well Use</u>					
Method Construction ID:		1002636846			
Method Construction Code:					
Method Construction:					
Other Method Construction:		BORING			
<u>Pipe Information</u>					
Pipe ID:		1002636848			
Casing No:		0			
Comment:					
Alt Name:					
<u>Construction Record - Casing</u>					
Casing ID:		1002636850			
Layer:					
Material:		5			
Open Hole or Material:		PLASTIC			
Depth From:					
Depth To:		3.0			
Casing Diameter:					
Casing Diameter UOM:					
Casing Depth UOM:		m			
<u>Construction Record - Screen</u>					
Screen ID:		1002636849			
Layer:					
Slot:					
Screen Top Depth:		3.0			
Screen End Depth:		6.0			
Screen Material:					
Screen Depth UOM:		m			
Screen Diameter UOM:					
Screen Diameter:					
<u>Results of Well Yield Testing</u>					
Pumping Test Method Desc:					
Pump Test ID:		1002636851			
Pump Set At:					
Static Level:		3.5			
Final Level After Pumping:					
Recommended Pump Depth:					
Pumping Rate:					
Flowing Rate:					
Recommended Pump Rate:					
Levels UOM:		m			
Rate UOM:					
Water State After Test Code:					
Water State After Test:					
Pumping Test Method:					
Pumping Duration HR:					
Pumping Duration MIN:					
Flowing:					

Map Key	Number of Records	Direction/ Distance (m)	Elev/Diff (m)	Site	DB
<u>Hole Diameter</u>					
Hole ID:		1002636845			
Diameter:		21.0			
Depth From:					
Depth To:		6.0			
Hole Depth UOM:		m			
Hole Diameter UOM:		cm			
<u>Bore Hole Information</u>					
Bore Hole ID:	1002636834			Elevation:	
DP2BR:				Elevrc:	
Spatial Status:				Zone:	17
Code OB:				East83:	606406.00
Code OB Desc:				North83:	4819725.00
Open Hole:				Org CS:	UTM83
Cluster Kind:	This is a record from cluster log sheet			UTMRC:	3
Date Completed:	10/30/2007			UTMRC Desc:	margin of error : 10 - 30 m
Remarks:				Location Method:	wwr
Location Method Desc:	on Water Well Record				
Elevrc Desc:					
Location Source Date:					
Improvement Location Source:					
Improvement Location Method:					
Source Revision Comment:					
Supplier Comment:					
<u>Annular Space/Abandonment Sealing Record</u>					
Plug ID:	1002636838				
Layer:					
Plug From:					
Plug To:					
Plug Depth UOM:					
<u>Method of Construction & Well Use</u>					
Method Construction ID:	1002636837				
Method Construction Code:					
Method Construction:					
Other Method Construction:	BORING				
<u>Pipe Information</u>					
Pipe ID:	1002636839				
Casing No:	0				
Comment:					
Alt Name:					
<u>Construction Record - Casing</u>					
Casing ID:	1002636841				
Layer:					
Material:	5				
Open Hole or Material:	PLASTIC				
Depth From:					
Depth To:	3.0				
Casing Diameter:					
Casing Diameter UOM:					

Map Key	Number of Records	Direction/ Distance (m)	Elev/Diff (m)	Site	DB
Casing Depth UOM:		m			
<u>Construction Record - Screen</u>					
Screen ID:		1002636840			
Layer:					
Slot:					
Screen Top Depth:		3.0			
Screen End Depth:		6.0			
Screen Material:					
Screen Depth UOM:		m			
Screen Diameter UOM:					
Screen Diameter:					
<u>Results of Well Yield Testing</u>					
Pumping Test Method Desc:					
Pump Test ID:		1002636842			
Pump Set At:					
Static Level:		3.5			
Final Level After Pumping:					
Recommended Pump Depth:					
Pumping Rate:					
Flowing Rate:					
Recommended Pump Rate:					
Levels UOM:		m			
Rate UOM:					
Water State After Test Code:					
Water State After Test:					
Pumping Test Method:					
Pumping Duration HR:					
Pumping Duration MIN:					
Flowing:					
<u>Hole Diameter</u>					
Hole ID:		1002636836			
Diameter:		21.0			
Depth From:					
Depth To:		6.0			
Hole Depth UOM:		m			
Hole Diameter UOM:		cm			
<u>Bore Hole Information</u>					
Bore Hole ID:		1000067669		Elevation:	
DP2BR:				Elevrc:	
Spatial Status:				Zone:	17
Code OB:				East83:	606473.00
Code OB Desc:				North83:	4819760.00
Open Hole:		No		Org CS:	UTM83
Cluster Kind:				UTMRC:	3
Date Completed:		10/31/2007		UTMRC Desc:	margin of error : 10 - 30 m
Remarks:				Location Method:	wwr
Location Method Desc:		on Water Well Record			
Elevrc Desc:					
Location Source Date:					
Improvement Location Source:					
Improvement Location Method:					
Source Revision Comment:					
Supplier Comment:					

Map Key	Number of Records	Direction/ Distance (m)	Elev/Diff (m)	Site	DB
<u>Overburden and Bedrock Materials Interval</u>					
Formation ID:		1002636882			
Layer:		2			
Color:		7			
General Color:		RED			
Material 1:		06			
Material 1 Desc:		SILT			
Material 2:		28			
Material 2 Desc:		SAND			
Material 3:		12			
Material 3 Desc:		STONES			
Formation Top Depth:		1.0			
Formation End Depth:		2.9000000953674316			
Formation End Depth UOM:		m			
<u>Overburden and Bedrock Materials Interval</u>					
Formation ID:		1002636883			
Layer:		3			
Color:		6			
General Color:		BROWN			
Material 1:		28			
Material 1 Desc:		SAND			
Material 2:					
Material 2 Desc:					
Material 3:					
Material 3 Desc:					
Formation Top Depth:		2.9000000953674316			
Formation End Depth:		4.0			
Formation End Depth UOM:		m			
<u>Overburden and Bedrock Materials Interval</u>					
Formation ID:		1002636884			
Layer:		4			
Color:		6			
General Color:		BROWN			
Material 1:		28			
Material 1 Desc:		SAND			
Material 2:					
Material 2 Desc:					
Material 3:					
Material 3 Desc:					
Formation Top Depth:		4.0			
Formation End Depth:		5.599999904632568			
Formation End Depth UOM:		m			
<u>Overburden and Bedrock Materials Interval</u>					
Formation ID:		1002636885			
Layer:		5			
Color:		2			
General Color:		GREY			
Material 1:		06			
Material 1 Desc:		SILT			
Material 2:		05			
Material 2 Desc:		CLAY			
Material 3:					

Map Key	Number of Records	Direction/ Distance (m)	Elev/Diff (m)	Site	DB
Material 3 Desc:					
Formation Top Depth:		5.599999904632568			
Formation End Depth:		6.0			
Formation End Depth UOM:		m			
<u>Overburden and Bedrock Materials Interval</u>					
Formation ID:		1002636881			
Layer:		1			
Color:		6			
General Color:		BROWN			
Material 1:		06			
Material 1 Desc:		SILT			
Material 2:		28			
Material 2 Desc:		SAND			
Material 3:					
Material 3 Desc:					
Formation Top Depth:		0.0			
Formation End Depth:		1.0			
Formation End Depth UOM:		m			
<u>Annular Space/Abandonment Sealing Record</u>					
Plug ID:		1002636887			
Layer:		1			
Plug From:		0.0			
Plug To:		0.30000001192092896			
Plug Depth UOM:		m			
<u>Annular Space/Abandonment Sealing Record</u>					
Plug ID:		1002636888			
Layer:		2			
Plug From:		0.30000001192092896			
Plug To:		2.799999952316284			
Plug Depth UOM:		m			
<u>Method of Construction & Well Use</u>					
Method Construction ID:		1002636894			
Method Construction Code:		6			
Method Construction:		Boring			
Other Method Construction:					
<u>Pipe Information</u>					
Pipe ID:		1002636879			
Casing No:		0			
Comment:					
Alt Name:					
<u>Construction Record - Casing</u>					
Casing ID:		1002636890			
Layer:		1			
Material:		5			
Open Hole or Material:		PLASTIC			

Map Key	Number of Records	Direction/ Distance (m)	Elev/Diff (m)	Site	DB
Depth From:		0.0			
Depth To:		3.0			
Casing Diameter:		5.900000095367432			
Casing Diameter UOM:		cm			
Casing Depth UOM:		m			
<u>Construction Record - Screen</u>					
Screen ID:		1002636891			
Layer:		1			
Slot:		10			
Screen Top Depth:					
Screen End Depth:					
Screen Material:		5			
Screen Depth UOM:		m			
Screen Diameter UOM:		cm			
Screen Diameter:		6.400000095367432			
<u>Results of Well Yield Testing</u>					
Pumping Test Method Desc:					
Pump Test ID:		1002636880			
Pump Set At:					
Static Level:		3.5999999046325684			
Final Level After Pumping:					
Recommended Pump Depth:					
Pumping Rate:					
Flowing Rate:					
Recommended Pump Rate:					
Levels UOM:		m			
Rate UOM:					
Water State After Test Code:		0			
Water State After Test:					
Pumping Test Method:		0			
Pumping Duration HR:					
Pumping Duration MIN:					
Flowing:					
<u>Water Details</u>					
Water ID:		1002636889			
Layer:		1			
Kind Code:		1			
Kind:		FRESH			
Water Found Depth:		3.5999999046325684			
Water Found Depth UOM:		m			
<u>Hole Diameter</u>					
Hole ID:		1002636886			
Diameter:		21.0			
Depth From:		0.0			
Depth To:		6.0			
Hole Depth UOM:		m			
Hole Diameter UOM:		cm			
<u>Bore Hole Information</u>					
Bore Hole ID:	1002636852			Elevation:	
DP2BR:				Elevrc:	
Spatial Status:				Zone:	17
Code OB:				East83:	606427.00

Map Key	Number of Records	Direction/ Distance (m)	Elev/Diff (m)	Site	DB
Code OB Desc:				North83:	4819797.00
Open Hole:				Org CS:	UTM83
Cluster Kind:	This is a record from cluster log sheet			UTMRC:	3
Date Completed:	10/30/2007			UTMRC Desc:	margin of error : 10 - 30 m
Remarks:				Location Method:	wwr
Location Method Desc:	on Water Well Record				
Elevrc Desc:					
Location Source Date:					
Improvement Location Source:					
Improvement Location Method:					
Source Revision Comment:					
Supplier Comment:					
<u>Annular Space/Abandonment</u>					
<u>Sealing Record</u>					
Plug ID:		1002636856			
Layer:					
Plug From:					
Plug To:					
Plug Depth UOM:					
<u>Method of Construction & Well</u>					
<u>Use</u>					
Method Construction ID:		1002636855			
Method Construction Code:					
Method Construction:					
Other Method Construction:		BORING			
<u>Pipe Information</u>					
Pipe ID:		1002636857			
Casing No:		0			
Comment:					
Alt Name:					
<u>Construction Record - Casing</u>					
Casing ID:		1002636859			
Layer:					
Material:		5			
Open Hole or Material:		PLASTIC			
Depth From:					
Depth To:		3.0			
Casing Diameter:					
Casing Diameter UOM:					
Casing Depth UOM:		m			
<u>Construction Record - Screen</u>					
Screen ID:		1002636858			
Layer:					
Slot:					
Screen Top Depth:		3.0			
Screen End Depth:		6.0			
Screen Material:					
Screen Depth UOM:		m			
Screen Diameter UOM:					
Screen Diameter:					

Map Key	Number of Records	Direction/ Distance (m)	Elev/Diff (m)	Site	DB
<u>Results of Well Yield Testing</u>					
Pumping Test Method Desc:					
Pump Test ID:		1002636860			
Pump Set At:					
Static Level:		3.0999999046325684			
Final Level After Pumping:					
Recommended Pump Depth:					
Pumping Rate:					
Flowing Rate:					
Recommended Pump Rate:					
Levels UOM:	m				
Rate UOM:					
Water State After Test Code:					
Water State After Test:					
Pumping Test Method:					
Pumping Duration HR:					
Pumping Duration MIN:					
Flowing:					
<u>Hole Diameter</u>					
Hole ID:		1002636854			
Diameter:		21.0			
Depth From:					
Depth To:		6.0			
Hole Depth UOM:	m				
Hole Diameter UOM:	cm				
12	1 of 1	ENE/10.2	157.9 / -0.99	3018 WINSTON CHURCHILL BLVD Mississauga ON	WWIS
Well ID:	7233685			Flowing (Y/N):	
Construction Date:				Flow Rate:	
Use 1st:	Monitoring and Test Hole			Data Entry Status:	
Use 2nd:	0			Data Src:	
Final Well Status:	Monitoring and Test Hole			Date Received:	12/15/2014
Water Type:				Selected Flag:	TRUE
Casing Material:				Abandonment Rec:	
Audit No:	Z157062			Contractor:	7241
Tag:	A162053			Form Version:	7
Constructn Method:				Owner:	
Elevation (m):				County:	PEEL
Elevatn Reliability:				Lot:	
Depth to Bedrock:				Concession:	
Well Depth:				Concession Name:	
Overburden/Bedrock:				Easting NAD83:	
Pump Rate:				Northing NAD83:	
Static Water Level:				Zone:	
Clear/Cloudy:				UTM Reliability:	
Municipality:	MISSISSAUGA CITY (TRAFALGAR)				
Site Info:					
<u>Additional Detail(s) (Map)</u>					
Bore Hole ID:	1005258615			Tag No:	A162053
Depth M:	4.5			Contractor:	7241
Year Completed:	2014			Latitude:	43.5228283629908
Well Completed Dt:	10/22/2014			Longitude:	-79.6822990966144
Audit No:	Z157062			Y:	43.522828360911234
Path:				X:	-79.68229894750868

Map Key	Number of Records	Direction/ Distance (m)	Elev/Diff (m)	Site	DB
<u>Bore Hole Information</u>					
Bore Hole ID:	1005258615			Elevation:	
DP2BR:				Elevrc:	
Spatial Status:				Zone:	17
Code OB:				East83:	606489.00
Code OB Desc:				North83:	4819720.00
Open Hole:				Org CS:	UTM83
Cluster Kind:				UTMRC:	4
Date Completed:	10/22/2014			UTMRC Desc:	margin of error : 30 m - 100 m
Remarks:				Location Method:	www
Location Method Desc:	on Water Well Record				
Elevrc Desc:					
Location Source Date:					
Improvement Location Source:					
Improvement Location Method:					
Source Revision Comment:					
Supplier Comment:					
<u>Overburden and Bedrock</u>					
<u>Materials Interval</u>					
Formation ID:	1005477842				
Layer:	2				
Color:	6				
General Color:	BROWN				
Material 1:	06				
Material 1 Desc:	SILT				
Material 2:	08				
Material 2 Desc:	FINE SAND				
Material 3:	34				
Material 3 Desc:	TILL				
Formation Top Depth:	1.0				
Formation End Depth:	3.0				
Formation End Depth UOM:	m				
<u>Overburden and Bedrock</u>					
<u>Materials Interval</u>					
Formation ID:	1005477843				
Layer:	3				
Color:	6				
General Color:	BROWN				
Material 1:	10				
Material 1 Desc:	COARSE SAND				
Material 2:	17				
Material 2 Desc:	SHALE				
Material 3:	85				
Material 3 Desc:	SOFT				
Formation Top Depth:	3.0				
Formation End Depth:	4.5				
Formation End Depth UOM:	m				
<u>Overburden and Bedrock</u>					
<u>Materials Interval</u>					
Formation ID:	1005477841				
Layer:	1				
Color:	6				
General Color:	BROWN				
Material 1:	28				
Material 1 Desc:	SAND				
Material 2:	11				

Map Key	Number of Records	Direction/ Distance (m)	Elev/Diff (m)	Site	DB
Material 2 Desc:		GRAVEL			
Material 3:		85			
Material 3 Desc:		SOFT			
Formation Top Depth:		0.0			
Formation End Depth:		1.0			
Formation End Depth UOM:		m			
 <u>Annular Space/Abandonment Sealing Record</u>					
Plug ID:		1005477852			
Layer:		2			
Plug From:		0.3100000023841858			
Plug To:		1.2000000476837158			
Plug Depth UOM:		m			
 <u>Annular Space/Abandonment Sealing Record</u>					
Plug ID:		1005477853			
Layer:		3			
Plug From:		1.2000000476837158			
Plug To:		4.5			
Plug Depth UOM:		m			
 <u>Annular Space/Abandonment Sealing Record</u>					
Plug ID:		1005477851			
Layer:		1			
Plug From:		0.0			
Plug To:		0.3100000023841858			
Plug Depth UOM:		m			
 <u>Method of Construction & Well Use</u>					
Method Construction ID:		1005477850			
Method Construction Code:		2			
Method Construction:		Rotary (Convent.)			
Other Method Construction:					
 <u>Pipe Information</u>					
Pipe ID:		1005477840			
Casing No:		0			
Comment:					
Alt Name:					
 <u>Construction Record - Casing</u>					
Casing ID:		1005477846			
Layer:		1			
Material:		5			
Open Hole or Material:		PLASTIC			
Depth From:		0.0			
Depth To:		1.5			
Casing Diameter:		5.199999809265137			
Casing Diameter UOM:		cm			
Casing Depth UOM:		m			

Map Key	Number of Records	Direction/ Distance (m)	Elev/Diff (m)	Site	DB
<u>Construction Record - Screen</u>					
Screen ID:	1005477847				
Layer:	1				
Slot:	10				
Screen Top Depth:	1.5				
Screen End Depth:	4.5				
Screen Material:	5				
Screen Depth UOM:	m				
Screen Diameter UOM:	cm				
Screen Diameter:	6.099999904632568				
<u>Water Details</u>					
Water ID:	1005477845				
Layer:					
Kind Code:					
Kind:					
Water Found Depth:					
Water Found Depth UOM:	m				
<u>Hole Diameter</u>					
Hole ID:	1005477844				
Diameter:	15.0				
Depth From:	0.0				
Depth To:	4.5				
Hole Depth UOM:	m				
Hole Diameter UOM:	cm				
<u>13</u>	1 of 1	ENE/10.9	157.9 / -0.99	3018 WINSTON CHURCHILL BLVD Mississauga ON	WWIS
Well ID:	7233689			Flowing (Y/N):	
Construction Date:				Flow Rate:	
Use 1st:				Data Entry Status:	
Use 2nd:				Data Src:	
Final Well Status:	Abandoned-Other			Date Received:	12/15/2014
Water Type:				Selected Flag:	TRUE
Casing Material:				Abandonment Rec:	Yes
Audit No:	Z158512			Contractor:	7241
Tag:				Form Version:	7
Constructn Method:				Owner:	
Elevation (m):				County:	PEEL
Elevatn Reliabilty:				Lot:	
Depth to Bedrock:				Concession:	
Well Depth:				Concession Name:	
Overburden/Bedrock:				Easting NAD83:	
Pump Rate:				Northing NAD83:	
Static Water Level:				Zone:	
Clear/Cloudy:				UTM Reliability:	
Municipality:	MISSISSAUGA CITY (TRAFALGAR)				
Site Info:					
<u>Additional Detail(s) (Map)</u>					
Bore Hole ID:	1005258627			Tag No:	
Depth M:				Contractor:	7241
Year Completed:	2014			Latitude:	43.5228373648697
Well Completed Dt:	10/22/2014			Longitude:	-79.6822989006556
Audit No:	Z158512			Y:	43.5228373628198
Path:				X:	-79.68229875167523

Map Key	Number of Records	Direction/ Distance (m)	Elev/Diff (m)	Site	DB
<u>Bore Hole Information</u>					
Bore Hole ID:	1005258627			Elevation:	
DP2BR:				Elevrc:	
Spatial Status:				Zone:	17
Code OB:				East83:	606489.00
Code OB Desc:				North83:	4819721.00
Open Hole:				Org CS:	UTM83
Cluster Kind:				UTMRC:	4
Date Completed:	10/22/2014			UTMRC Desc:	margin of error : 30 m - 100 m
Remarks:				Location Method:	www
Location Method Desc:	on Water Well Record				
Elevrc Desc:					
Location Source Date:					
Improvement Location Source:					
Improvement Location Method:					
Source Revision Comment:					
Supplier Comment:					
<u>Annular Space/Abandonment Sealing Record</u>					
Plug ID:	1005478095				
Layer:	1				
Plug From:	0.0				
Plug To:	2.0				
Plug Depth UOM:	m				
<u>Method of Construction & Well Use</u>					
Method Construction ID:	1005478094				
Method Construction Code:					
Method Construction:					
Other Method Construction:					
<u>Pipe Information</u>					
Pipe ID:	1005478088				
Casing No:	0				
Comment:					
Alt Name:					
<u>Construction Record - Casing</u>					
Casing ID:	1005478092				
Layer:	1				
Material:	5				
Open Hole or Material:	PLASTIC				
Depth From:					
Depth To:					
Casing Diameter:					
Casing Diameter UOM:	cm				
Casing Depth UOM:	m				
<u>Construction Record - Screen</u>					
Screen ID:	1005478093				
Layer:	1				
Slot:					

Map Key	Number of Records	Direction/ Distance (m)	Elev/Diff (m)	Site	DB
Screen Top Depth: Screen End Depth: Screen Material: Screen Depth UOM: m Screen Diameter UOM: cm Screen Diameter:					
<u>Water Details</u>					
Water ID: 1005478091 Layer: Kind Code: Kind: Water Found Depth: Water Found Depth UOM: m					
<u>Hole Diameter</u>					
Hole ID: 1005478090 Diameter: 15.0 Depth From: 0.0 Depth To: 2.0 Hole Depth UOM: m Hole Diameter UOM: cm					
14	1 of 1	ENE/21.6	157.9 / -0.99	3018 WINSTON CHURCHILL BLVD Mississauga ON	WWIS
Well ID: 7233687 Construction Date: Use 1st: Monitoring and Test Hole Use 2nd: 0 Final Well Status: Monitoring and Test Hole Water Type: Casing Material: Audit No: Z158511 Tag: A162077 Constructn Method: Elevation (m): Elevatn Reliabilty: Depth to Bedrock: Well Depth: Overburden/Bedrock: Pump Rate: Static Water Level: Clear/Cloudy: Municipality: MISSISSAUGA CITY (TRAFALGAR) Site Info:					
Flowing (Y/N): Flow Rate: Data Entry Status: Data Src: Date Received: 12/15/2014 Selected Flag: TRUE Abandonment Rec: Contractor: 7241 Form Version: 7 Owner: County: PEEL Lot: Concession: Concession Name: Easting NAD83: Northing NAD83: Zone: UTM Reliability:					
<u>Additional Detail(s) (Map)</u>					
Bore Hole ID: 1005258621 Depth M: 4.572 Year Completed: 2014 Well Completed Dt: 10/22/2014 Audit No: Z158511 Path:					
Tag No: A162077 Contractor: 7241 Latitude: 43.522917526193 Longitude: -79.6822229118956 Y: 43.522917523385054 X: -79.68222276230412					
<u>Bore Hole Information</u>					
Bore Hole ID: 1005258621 DP2BR:					
Elevation: Elevrc:					

Map Key	Number of Records	Direction/ Distance (m)	Elev/Diff (m)	Site	DB
Spatial Status:				Zone:	17
Code OB:				East83:	606495.00
Code OB Desc:				North83:	4819730.00
Open Hole:				Org CS:	UTM83
Cluster Kind:				UTMRC:	4
Date Completed:		10/22/2014	UTMRC Desc:		margin of error : 30 m - 100 m
Remarks:				Location Method:	wwr
Location Method Desc:		on Water Well Record			
Elevrc Desc:					
Location Source Date:					
Improvement Location Source:					
Improvement Location Method:					
Source Revision Comment:					
Supplier Comment:					
<u>Overburden and Bedrock</u>					
<u>Materials Interval</u>					
Formation ID:		1005477987			
Layer:		1			
Color:		6			
General Color:		BROWN			
Material 1:		34			
Material 1 Desc:		TILL			
Material 2:		06			
Material 2 Desc:		SILT			
Material 3:		85			
Material 3 Desc:		SOFT			
Formation Top Depth:		0.0			
Formation End Depth:		8.0			
Formation End Depth UOM:		ft			
<u>Overburden and Bedrock</u>					
<u>Materials Interval</u>					
Formation ID:		1005477988			
Layer:		2			
Color:		2			
General Color:		GREY			
Material 1:		28			
Material 1 Desc:		SAND			
Material 2:		06			
Material 2 Desc:		SILT			
Material 3:		85			
Material 3 Desc:		SOFT			
Formation Top Depth:		8.0			
Formation End Depth:		15.0			
Formation End Depth UOM:		ft			
<u>Annular Space/Abandonment</u>					
<u>Sealing Record</u>					
Plug ID:		1005477998			
Layer:		3			
Plug From:		4.0			
Plug To:		15.0			
Plug Depth UOM:		ft			
<u>Annular Space/Abandonment</u>					
<u>Sealing Record</u>					
Plug ID:		1005477997			

Map Key	Number of Records	Direction/ Distance (m)	Elev/Diff (m)	Site	DB
Layer:		2			
Plug From:		1.0			
Plug To:		4.0			
Plug Depth UOM:		ft			
 <u>Annular Space/Abandonment Sealing Record</u>					
Plug ID:		1005477996			
Layer:		1			
Plug From:		0.0			
Plug To:		1.0			
Plug Depth UOM:		ft			
 <u>Method of Construction & Well Use</u>					
Method Construction ID:		1005477995			
Method Construction Code:		2			
Method Construction:		Rotary (Convent.)			
Other Method Construction:					
 <u>Pipe Information</u>					
Pipe ID:		1005477986			
Casing No:		0			
Comment:					
Alt Name:					
 <u>Construction Record - Casing</u>					
Casing ID:		1005477991			
Layer:		1			
Material:		5			
Open Hole or Material:		PLASTIC			
Depth From:		0.0			
Depth To:		5.0			
Casing Diameter:		2.0			
Casing Diameter UOM:		inch			
Casing Depth UOM:		ft			
 <u>Construction Record - Screen</u>					
Screen ID:		1005477992			
Layer:		1			
Slot:		10			
Screen Top Depth:		5.0			
Screen End Depth:		15.0			
Screen Material:		5			
Screen Depth UOM:		ft			
Screen Diameter UOM:		inch			
Screen Diameter:		2.25			
 <u>Water Details</u>					
Water ID:		1005477990			
Layer:					
Kind Code:					
Kind:					
Water Found Depth:					
Water Found Depth UOM:		ft			

Map Key	Number of Records	Direction/ Distance (m)	Elev/Diff (m)	Site	DB
<u>Hole Diameter</u>					
Hole ID:		1005477989			
Diameter:		6.0			
Depth From:		0.0			
Depth To:		15.0			
Hole Depth UOM:		ft			
Hole Diameter UOM:		inch			
<u>15</u>	1 of 16	ENE/23.4	158.1 / -0.76	SEARLE FUEL PRODUCTS 3018 WINSTON CHURCHILL BLVD MISSISSAUGA ON L5L2V7	PRT
Location ID:		9284			
Type:		retail			
Expiry Date:		1995-08-31			
Capacity (L):		27497			
Licence #:		0056262001			
<u>15</u>	2 of 16	ENE/23.4	158.1 / -0.76	PRIVATE OWNER SHELL GAS BAR, 3018 WINSTON CHURCHILL BLVD MOTOR VEHICLE (OPERATING FLUID) MISSISSAUGA CITY ON L5L 2V7	SPL
Ref No:	134901			Municipality No:	21102
Year:				Nature of Damage:	
Incident Dt:	12/3/1996			Discharger Report:	
Dt MOE Arvl on Scn:				Material Group:	
MOE Reported Dt:	12/3/1996			Health/Env Conseq:	
Dt Document Closed:				Agency Involved:	F.D., WORKS
Site No:					
MOE Response:					
Site County/District:					
Site Geo Ref Meth:					
Site District Office:					
Nearest Watercourse:					
Site Name:					
Site Address:					
Site Region:					
Site Municipality:		MISSISSAUGA CITY			
Site Lot:					
Site Conc:					
Site Geo Ref Accu:					
Site Map Datum:					
Northings:					
Easting:					
Incident Cause:		OTHER CONTAINER LEAK			
Incident Event:					
Environment Impact:		NOT ANTICIPATED			
Nature of Impact:					
Contaminant Qty:					
System Facility Address:					
Client Name:					
Client Type:					
Source Type:					
Contaminant Code:					
Contaminant Name:					
Contaminant Limit 1:					
Contam Limit Freq 1:					
Contaminant UN No 1:					
Receiving Medium:		LAND / WATER			

Map Key	Number of Records	Direction/ Distance (m)	Elev/Diff (m)	Site	DB
Incident Reason: Incident Summary: Activity Preceding Spill: Property 2nd Watershed: Property Tertiary Watershed: Sector Type: SAC Action Class: Call Report Locatn Geodata:		UNKNOWN PRIVATE MOTOR VEHICLE: 10L GASOLINE TO CONCRETE PAD & SEWER,F.D. CLEANING			
15	3 of 16	ENE/23.4	158.1 / -0.76	SUNYS PETROLEUM 3018 WINSTON CHURCHILL BLVD MISSISSAUGA ON L5L2V7	RST
Headcode: Headcode Desc: Phone: List Name: Description:		1186800 Service Stations-Gasoline, Oil & Natural Gas 9055693036			
15	4 of 16	ENE/23.4	158.1 / -0.76	Flite Hockey Inc. 3018 Winston Churchill Blvd Unit 4 Mississauga ON L5L 2V7	SCT
Established: Plant Size (ft²): Employment: --Details-- Description: SIC/NAICS Code:		1991 170 Sporting and Athletic Goods Manufacturing 339920			
15	5 of 16	ENE/23.4	158.1 / -0.76	CANGO GAS BAR 3018 WINSTON CHURCHILL BLVD MISSISSAUGA ON L5L 2V7	RST
Headcode: Headcode Desc: Phone: List Name: Description:		1186800 Service Stations-Gasoline, Oil & Natural Gas 9055690705			
15	6 of 16	ENE/23.4	158.1 / -0.76	D B RENTALS INC. 3018 WINSTON CHURCHILL BLVD. #4 MISSISSAUGA ON L5L 2V7	GEN
Generator No: SIC Code: SIC Description: Approval Years: PO Box No: Country: Status: Co Admin: Choice of Contact: Phone No Admin: Contaminated Facility: MHSW Facility:		ON1363000 9919 OTHER MACH. RENTAL 90			

Map Key	Number of Records	Direction/ Distance (m)	Elev/Diff (m)	Site	DB
<u>Detail(s)</u>					
Waste Class:		213			
Waste Class Name:		PETROLEUM DISTILLATES			
Waste Class:		252			
Waste Class Name:		WASTE OILS & LUBRICANTS			
<u>15</u>	7 of 16	ENE/23.4	158.1 / -0.76	D B RENTALS INC. 12-514 3018 WINSTON CHURCHILL BLVD. #4 MISSISSAUGA ON L5L 2V7	GEN
Generator No:		ON1363000			
SIC Code:		9919			
SIC Description:		OTHER MACH. RENTAL			
Approval Years:		92,93,94,95,96,97,98			
PO Box No:					
Country:					
Status:					
Co Admin:					
Choice of Contact:					
Phone No Admin:					
Contaminated Facility:					
MHSW Facility:					
<u>Detail(s)</u>					
Waste Class:		252			
Waste Class Name:		WASTE OILS & LUBRICANTS			
Waste Class:		213			
Waste Class Name:		PETROLEUM DISTILLATES			
<u>15</u>	8 of 16	ENE/23.4	158.1 / -0.76	3018 WINSTON CHURCHILL BLVD. Mississauga ON	WWIS
Well ID:	7116029			Flowing (Y/N):	
Construction Date:				Flow Rate:	
Use 1st:	Monitoring			Data Entry Status:	
Use 2nd:				Data Src:	
Final Well Status:	Test Hole			Date Received:	12/04/2008
Water Type:				Selected Flag:	TRUE
Casing Material:				Abandonment Rec:	
Audit No:	M03771			Contractor:	7241
Tag:	A077931			Form Version:	5
Constructn Method:				Owner:	
Elevation (m):				County:	PEEL
Elevatn Reliabilty:				Lot:	
Depth to Bedrock:				Concession:	
Well Depth:				Concession Name:	
Overburden/Bedrock:				Easting NAD83:	
Pump Rate:				Northing NAD83:	
Static Water Level:				Zone:	
Clear/Cloudy:				UTM Reliability:	
Municipality:		MISSISSAUGA CITY (PORT CREDIT)			
Site Info:					
<u>Additional Detail(s) (Map)</u>					
Bore Hole ID:	1002785888			Tag No:	A077931
Depth M:				Contractor:	7241
Year Completed:	2008			Latitude:	43.5227719274437

Map Key	Number of Records	Direction/ Distance (m)	Elev/Diff (m)	Site	DB
Well Completed Dt:	10/30/2008			Longitude:	-79.6820899683494
Audit No:	M03771			Y:	43.52277192437555
Path:				X:	-79.68208981798541
<u>Additional Detail(s) (Map)</u>					
Bore Hole ID:	1002785879			Tag No:	A077931
Depth M:				Contractor:	7241
Year Completed:	2008			Latitude:	43.5228892370893
Well Completed Dt:	10/30/2008			Longitude:	-79.6821121621737
Audit No:	M03771			Y:	43.52288923449185
Path:				X:	-79.68211201264373
<u>Additional Detail(s) (Map)</u>					
Bore Hole ID:	1001906335			Tag No:	A077931
Depth M:	4.5			Contractor:	7241
Year Completed:	2008			Latitude:	43.5229438188025
Well Completed Dt:	10/30/2008			Longitude:	-79.682160469686
Audit No:	M03771			Y:	43.522943816468455
Path:				X:	-79.68216032042628
<u>Bore Hole Information</u>					
Bore Hole ID:	1002785888			Elevation:	
DP2BR:				Elevrc:	
Spatial Status:				Zone:	17
Code OB:				East83:	606506.00
Code OB Desc:				North83:	4819714.00
Open Hole:				Org CS:	UTM83
Cluster Kind:	This is a record from cluster log sheet			UTMRC:	3
Date Completed:	10/30/2008			UTMRC Desc:	margin of error : 10 - 30 m
Remarks:				Location Method:	www
Location Method Desc:	on Water Well Record				
Elevrc Desc:					
Location Source Date:					
Improvement Location Source:					
Improvement Location Method:					
Source Revision Comment:					
Supplier Comment:					
<u>Annular Space/Abandonment Sealing Record</u>					
Plug ID:	1002785892				
Layer:					
Plug From:					
Plug To:					
Plug Depth UOM:					
<u>Method of Construction & Well Use</u>					
Method Construction ID:	1002785891				
Method Construction Code:					
Method Construction:					
Other Method Construction:	DRIVING				
<u>Pipe Information</u>					
Pipe ID:	1002785893				

Map Key	Number of Records	Direction/ Distance (m)	Elev/Diff (m)	Site	DB
Casing No: Comment: Alt Name:		0			
<u>Construction Record - Casing</u>					
Casing ID:		1002785895			
Layer:					
Material:		5			
Open Hole or Material:		PLASTIC			
Depth From:					
Depth To:		1.5			
Casing Diameter:					
Casing Diameter UOM:					
Casing Depth UOM:		m			
<u>Construction Record - Screen</u>					
Screen ID:		1002785894			
Layer:					
Slot:					
Screen Top Depth:		1.5			
Screen End Depth:		4.5			
Screen Material:					
Screen Depth UOM:		m			
Screen Diameter UOM:					
Screen Diameter:					
<u>Results of Well Yield Testing</u>					
Pumping Test Method Desc:					
Pump Test ID:		1002785896			
Pump Set At:					
Static Level:					
Final Level After Pumping:					
Recommended Pump Depth:					
Pumping Rate:					
Flowing Rate:					
Recommended Pump Rate:					
Levels UOM:					
Rate UOM:					
Water State After Test Code:					
Water State After Test:					
Pumping Test Method:					
Pumping Duration HR:					
Pumping Duration MIN:					
Flowing:					
<u>Hole Diameter</u>					
Hole ID:		1002785890			
Diameter:		8.25			
Depth From:					
Depth To:		4.5			
Hole Depth UOM:		m			
Hole Diameter UOM:		cm			
<u>Bore Hole Information</u>					
Bore Hole ID:	1002785879			Elevation:	
DP2BR:				Elevrc:	
Spatial Status:				Zone:	17

Map Key	Number of Records	Direction/ Distance (m)	Elev/Diff (m)	Site	DB
Code OB:				East83:	606504.00
Code OB Desc:				North83:	4819727.00
Open Hole:				Org CS:	UTM83
Cluster Kind:	This is a record from cluster log sheet			UTMRC:	3
Date Completed:	10/30/2008			UTMRC Desc:	margin of error : 10 - 30 m
Remarks:				Location Method:	wwr
Location Method Desc:	on Water Well Record				
Elevrc Desc:					
Location Source Date:					
Improvement Location Source:					
Improvement Location Method:					
Source Revision Comment:					
Supplier Comment:					
 <u>Annular Space/Abandonment</u>					
<u>Sealing Record</u>					
Plug ID:	1002785883				
Layer:					
Plug From:					
Plug To:					
Plug Depth UOM:					
 <u>Method of Construction & Well</u>					
<u>Use</u>					
Method Construction ID:	1002785882				
Method Construction Code:					
Method Construction:					
Other Method Construction:	DRIVING				
 <u>Pipe Information</u>					
Pipe ID:	1002785884				
Casing No:	0				
Comment:					
Alt Name:					
 <u>Construction Record - Casing</u>					
Casing ID:	1002785886				
Layer:					
Material:	5				
Open Hole or Material:	PLASTIC				
Depth From:					
Depth To:	1.5				
Casing Diameter:					
Casing Diameter UOM:					
Casing Depth UOM:	m				
 <u>Construction Record - Screen</u>					
Screen ID:	1002785885				
Layer:					
Slot:					
Screen Top Depth:	1.5				
Screen End Depth:	4.5				
Screen Material:					
Screen Depth UOM:	m				
Screen Diameter UOM:					
Screen Diameter:					

Map Key	Number of Records	Direction/ Distance (m)	Elev/Diff (m)	Site	DB
<u>Results of Well Yield Testing</u>					
Pumping Test Method Desc:					
Pump Test ID:	1002785887				
Pump Set At:					
Static Level:					
Final Level After Pumping:					
Recommended Pump Depth:					
Pumping Rate:					
Flowing Rate:					
Recommended Pump Rate:					
Levels UOM:					
Rate UOM:					
Water State After Test Code:					
Water State After Test:					
Pumping Test Method:					
Pumping Duration HR:					
Pumping Duration MIN:					
Flowing:					
<u>Hole Diameter</u>					
Hole ID:	1002785881				
Diameter:	8.25				
Depth From:					
Depth To:	4.5				
Hole Depth UOM:	m				
Hole Diameter UOM:	cm				
<u>Bore Hole Information</u>					
Bore Hole ID:	1001906335			Elevation:	
DP2BR:				Elevrc:	
Spatial Status:				Zone:	17
Code OB:				East83:	606500.00
Code OB Desc:				North83:	4819733.00
Open Hole:				Org CS:	UTM83
Cluster Kind:				UTMRC:	3
Date Completed:	10/30/2008			UTMRC Desc:	margin of error : 10 - 30 m
Remarks:				Location Method:	wwwr
Location Method Desc:	on Water Well Record				
Elevrc Desc:					
Location Source Date:					
Improvement Location Source:					
Improvement Location Method:					
Source Revision Comment:					
Supplier Comment:					
<u>Overburden and Bedrock</u>					
<u>Materials Interval</u>					
Formation ID:	1002785945				
Layer:	2				
Color:	6				
General Color:	BROWN				
Material 1:	06				
Material 1 Desc:	SILT				
Material 2:	08				
Material 2 Desc:	FINE SAND				
Material 3:	77				
Material 3 Desc:	LOOSE				
Formation Top Depth:	0.30000001192092896				

Map Key	Number of Records	Direction/ Distance (m)	Elev/Diff (m)	Site	DB
Formation End Depth:		3.0			
Formation End Depth UOM:		m			
 <u>Overburden and Bedrock Materials Interval</u>					
Formation ID:		1002785946			
Layer:		3			
Color:		6			
General Color:		BROWN			
Material 1:		28			
Material 1 Desc:		SAND			
Material 2:					
Material 2 Desc:					
Material 3:		91			
Material 3 Desc:		WATER-BEARING			
Formation Top Depth:		3.0			
Formation End Depth:		4.5			
Formation End Depth UOM:		m			
 <u>Overburden and Bedrock Materials Interval</u>					
Formation ID:		1002785944			
Layer:		1			
Color:		6			
General Color:		BROWN			
Material 1:		11			
Material 1 Desc:		GRAVEL			
Material 2:		28			
Material 2 Desc:		SAND			
Material 3:					
Material 3 Desc:					
Formation Top Depth:		0.0			
Formation End Depth:		0.30000001192092896			
Formation End Depth UOM:		m			
 <u>Annular Space/Abandonment Sealing Record</u>					
Plug ID:		1002785950			
Layer:		3			
Plug From:		2.0			
Plug To:		4.5			
Plug Depth UOM:		m			
 <u>Annular Space/Abandonment Sealing Record</u>					
Plug ID:		1002785949			
Layer:		2			
Plug From:		0.30000001192092896			
Plug To:		2.0			
Plug Depth UOM:		m			
 <u>Annular Space/Abandonment Sealing Record</u>					
Plug ID:		1002785948			
Layer:		1			
Plug From:		0.0			
Plug To:		0.30000001192092896			

Map Key	Number of Records	Direction/ Distance (m)	Elev/Diff (m)	Site	DB

Plug Depth UOM: m

Method of Construction & Well Use

Method Construction ID: 1002785954
Method Construction Code: 9
Method Construction: Driving
Other Method Construction:

Pipe Information

Pipe ID: 1002785943
Casing No: 0
Comment:
Alt Name:

Construction Record - Casing

Casing ID: 1002785951
Layer: 1
Material: 5
Open Hole or Material: PLASTIC
Depth From: 0.0
Depth To: 3.0
Casing Diameter: 4.0
Casing Diameter UOM: cm
Casing Depth UOM: m

Construction Record - Screen

Screen ID: 1002785952
Layer: 1
Slot: 10
Screen Top Depth:
Screen End Depth:
Screen Material: 5
Screen Depth UOM: m
Screen Diameter UOM: cm
Screen Diameter: 4.800000190734863

Hole Diameter

Hole ID: 1002785947
Diameter: 8.25
Depth From: 0.0
Depth To: 4.5
Hole Depth UOM: m
Hole Diameter UOM: cm

[15](#)

9 of 16

ENE/23.4

158.1 / -0.76

3018 Winston Churchill Blvd
Mississauga ON

EHS

Order No: 20110411041
Status: C
Report Type: Site Report
Report Date: 4/12/2011
Date Received: 4/11/2011 6:52:03 PM
Previous Site Name:
Lot/Building Size:
Additional Info Ordered:

Nearest Intersection:
Municipality:
Client Prov/State: ON
Search Radius (km): 0.25
X: -79.682597
Y: 43.5228

Map Key	Number of Records	Direction/ Distance (m)	Elev/Diff (m)	Site	DB
15	10 of 16	ENE/23.4	158.1 / -0.76	TRU VALUE GAS BARS CORP 3018 WINSTON CHURCHILL BLVD MISSISSAUGA ON L5L 2V7	DTNK
<u>Delisted Expired Fuel Safety Facilities</u>					
Instance No: 9832290		Expired Date: 11/30/2001			
Status: EXPIRED		Max Hazard Rank:			
Instance ID:		Facility Location:			
Instance Type: FS Facility		Facility Type:			
Instance Creation Dt:		Fuel Type 2:			
Instance Install Dt:		Fuel Type 3:			
Item Description:		Panam Related:			
Manufacturer:		Panam Venue Nm:			
Model:		External Identifier:			
Serial No:		Item:			
ULC Standard:		Piping Steel:			
Quantity:		Piping Galvanized:			
Unit of Measure:		Tank Single Wall St:			
Overfill Prot Type:		Piping Underground:			
Creation Date:		Tank Underground:			
Next Periodic Str DT:		Source:			
TSSA Base Sched Cycle 2:					
TSSAMax Hazard Rank 1:					
TSSA Risk Based Periodic Yn:					
TSSA Volume of Directives:					
TSSA Periodic Exempt:					
TSSA Statutory Interval:					
TSSA Recd Insp Interva:					
TSSA Recd Tolerance:					
TSSA Program Area:					
TSSA Program Area 2:					
Description:					
Original Source:		EXP			
Record Date:		Up to May 2013			
15	11 of 16	ENE/23.4	158.1 / -0.76	TRU VALUE GAS BARS CORP 3018 WINSTON CHURCHILL BLVD MISSISSAUGA ON	DTNK
<u>Delisted Expired Fuel Safety Facilities</u>					
Instance No: 10861426		Expired Date:			
Status: EXPIRED		Max Hazard Rank:			
Instance ID: 46668		Facility Location:			
Instance Type: FS Piping		Facility Type:			
Instance Creation Dt:		Fuel Type 2:			
Instance Install Dt:		Fuel Type 3:			
Item Description:		Panam Related:			
Manufacturer:		Panam Venue Nm:			
Model:		External Identifier:			
Serial No:		Item:			
ULC Standard:		Piping Steel:			
Quantity:		Piping Galvanized:			
Unit of Measure:		Tank Single Wall St:			
Overfill Prot Type:		Piping Underground:			
Creation Date:		Tank Underground:			

Map Key	Number of Records	Direction/ Distance (m)	Elev/Diff (m)	Site	DB
Next Periodic Str DT: TSSA Base Sched Cycle 2: TSSAMax Hazard Rank 1: TSSA Risk Based Periodic Yn: TSSA Volume of Directives: TSSA Periodic Exempt: TSSA Statutory Interval: TSSA Recd Insp Interva: TSSA Recd Tolerance: TSSA Program Area: TSSA Program Area 2: Description: Original Source: Record Date:		FS Piping EXP Up to Mar 2012		Source:	

15	12 of 16	ENE/23.4	158.1 / -0.76	TRU VALUE GAS BARS CORP 3018 WINSTON CHURCHILL BLVD MISSISSAUGA ON	DTNK

Delisted Expired Fuel Safety Facilities

Instance No:	10861442	Expired Date:	
Status:	EXPIRED	Max Hazard Rank:	
Instance ID:	46659	Facility Location:	
Instance Type:	FS Piping	Facility Type:	
Instance Creation Dt:		Fuel Type 2:	
Instance Install Dt:		Fuel Type 3:	
Item Description:		Panam Related:	
Manufacturer:		Panam Venue Nm:	
Model:		External Identifier:	
Serial No:		Item:	
ULC Standard:		Piping Steel:	
Quantity:		Piping Galvanized:	
Unit of Measure:		Tank Single Wall St:	
Overfill Prot Type:		Piping Underground:	
Creation Date:		Tank Underground:	
Next Periodic Str DT:		Source:	
TSSA Base Sched Cycle 2:			
TSSAMax Hazard Rank 1:			
TSSA Risk Based Periodic Yn:			
TSSA Volume of Directives:			
TSSA Periodic Exempt:			
TSSA Statutory Interval:			
TSSA Recd Insp Interva:			
TSSA Recd Tolerance:			
TSSA Program Area:			
TSSA Program Area 2:			
Description:	FS Piping		
Original Source:	EXP		
Record Date:	Up to Mar 2012		

15	13 of 16	ENE/23.4	158.1 / -0.76	TRU VALUE GAS BARS CORP 3018 WINSTON CHURCHILL BLVD MISSISSAUGA ON	DTNK

Delisted Expired Fuel Safety Facilities

Instance No:	10861459	Expired Date:	
Status:	EXPIRED	Max Hazard Rank:	

Map Key	Number of Records	Direction/ Distance (m)	Elev/Diff (m)	Site	DB
Instance ID: 47030 Instance Type: FS Piping Instance Creation Dt: Instance Install Dt: Item Description: Manufacturer: Model: Serial No: ULC Standard: Quantity: Unit of Measure: Overfill Prot Type: Creation Date: Next Periodic Str DT: TSSA Base Sched Cycle 2: TSSAMax Hazard Rank 1: TSSA Risk Based Periodic Yn: TSSA Volume of Directives: TSSA Periodic Exempt: TSSA Statutory Interval: TSSA Recd Insp Interva: TSSA Recd Tolerance: TSSA Program Area: TSSA Program Area 2: Description: FS Piping Original Source: EXP Record Date: Up to Mar 2012 Facility Location: Facility Type: Fuel Type 2: Fuel Type 3: Panam Related: Panam Venue Nm: External Identifier: Item: Piping Steel: Piping Galvanized: Tank Single Wall St: Piping Underground: Tank Underground: Source:					
15	14 of 16	ENE/23.4	158.1 / -0.76	TRU VALUE GAS BARS CORP 3018 WINSTON CHURCHILL BLVD MISSISSAUGA ON	EXP
Inventory No: 10861450 Inventory Status: EXPIRED Installation Year: 1987 Capacity: 25000 Capacity Unit: Tank Type: Manufacturer: Model: Description: UNDERGROUND TANK Previous Fuel Type: Gasoline Tank Material: Steel Corrosion Protect: Sacrificial anode Overfill Protection: Inventory Context: FS Liquid Fuel Tank Inventory Item: FS LIQUID FUEL TANK					
15	15 of 16	ENE/23.4	158.1 / -0.76	TRU VALUE GAS BARS CORP 3018 WINSTON CHURCHILL BLVD MISSISSAUGA ON	EXP
Inventory No: 10861417 Inventory Status: EXPIRED Installation Year: 1987 Capacity: 50000 Capacity Unit: Tank Type: Manufacturer: Model: Description: UNDERGROUND TANK Previous Fuel Type: Gasoline Tank Material: Steel Corrosion Protect: Sacrificial anode Overfill Protection: Inventory Context: FS Liquid Fuel Tank Inventory Item: FS LIQUID FUEL TANK					
15	16 of 16	ENE/23.4	158.1 / -0.76	TRU VALUE GAS BARS CORP 3018 WINSTON CHURCHILL BLVD MISSISSAUGA ON	EXP

Map Key	Number of Records	Direction/ Distance (m)	Elev/Diff (m)	Site	DB
Inventory No:	10861435			Tank Material:	Steel
Inventory Status:	EXPIRED			Corrosion Protect:	Sacrificial anode
Installation Year:	1987			Overfill Protection:	
Capacity:	50000			Inventory Context:	FS Liquid Fuel Tank
Capacity Unit:				Inventory Item:	FS LIQUID FUEL TANK
Tank Type:					
Manufacturer:					
Model:					
Description:		UNDERGROUND TANK			
Previous Fuel Type:		Gasoline			

16	1 of 1	E/24.3	158.5 / -0.37	2688 DUNDAS STREET WEST Mississauga ON	WWIS
Well ID:	7231984			Flowing (Y/N):	
Construction Date:				Flow Rate:	
Use 1st:				Data Entry Status:	
Use 2nd:				Data Src:	
Final Well Status:	Observation Wells			Date Received:	11/18/2014
Water Type:				Selected Flag:	TRUE
Casing Material:				Abandonment Rec:	
Audit No:	Z192011			Contractor:	7147
Tag:	A160983			Form Version:	7
Constructn Method:				Owner:	
Elevation (m):				County:	HALTON
Elevatn Reliabilty:				Lot:	
Depth to Bedrock:				Concession:	
Well Depth:				Concession Name:	
Overburden/Bedrock:				Easting NAD83:	
Pump Rate:				Northing NAD83:	
Static Water Level:				Zone:	
Clear/Cloudy:				UTM Reliability:	
Municipality:	OAKVILLE TOWN				
Site Info:					
PDF URL (Map):	https://d2khazk8e83rdv.cloudfront.net/moe_mapping/downloads/2Water/Wells_pdfs/723\7231984.pdf				

Additional Detail(s) (Map)

Well Completed Date: 11/06/2014
 Year Completed: 2014
 Depth (m): 6.1
 Latitude: 43.5224362906696
 Longitude: -79.6818745463111
 X: -79.68187439668844
 Y: 43.52243628869017
 Path: 723\7231984.pdf

Bore Hole Information

Bore Hole ID:	1005222249	Elevation:	
DP2BR:		Elevrc:	
Spatial Status:		Zone:	17
Code OB:		East83:	606524.00
Code OB Desc:		North83:	4819677.00
Open Hole:		Org CS:	UTM83
Cluster Kind:		UTMRC:	4
Date Completed:	11/06/2014	UTMRC Desc:	margin of error : 30 m - 100 m
Remarks:		Location Method:	wwr
Location Method Desc:	on Water Well Record		
Elevrc Desc:			

Map Key	Number of Records	Direction/ Distance (m)	Elev/Diff (m)	Site	DB
Location Source Date: Improvement Location Source: Improvement Location Method: Source Revision Comment: Supplier Comment:					
<u>Overburden and Bedrock</u> <u>Materials Interval</u>					
Formation ID:		1005411782			
Layer:		1			
Color:		8			
General Color:		BLACK			
Material 1:					
Material 1 Desc:					
Material 2:					
Material 2 Desc:					
Material 3:					
Material 3 Desc:					
Formation Top Depth:		0.0			
Formation End Depth:		0.10000000149011612			
Formation End Depth UOM:		m			
<u>Overburden and Bedrock</u> <u>Materials Interval</u>					
Formation ID:		1005411783			
Layer:		2			
Color:		6			
General Color:		BROWN			
Material 1:		01			
Material 1 Desc:		FILL			
Material 2:					
Material 2 Desc:					
Material 3:					
Material 3 Desc:					
Formation Top Depth:		0.10000000149011612			
Formation End Depth:		0.30000001192092896			
Formation End Depth UOM:		m			
<u>Overburden and Bedrock</u> <u>Materials Interval</u>					
Formation ID:		1005411784			
Layer:		3			
Color:		6			
General Color:		BROWN			
Material 1:		06			
Material 1 Desc:		SILT			
Material 2:		05			
Material 2 Desc:		CLAY			
Material 3:					
Material 3 Desc:					
Formation Top Depth:		0.30000001192092896			
Formation End Depth:		3.4000000953674316			
Formation End Depth UOM:		m			
<u>Overburden and Bedrock</u> <u>Materials Interval</u>					
Formation ID:		1005411785			
Layer:		4			

Map Key	Number of Records	Direction/ Distance (m)	Elev/Diff (m)	Site	DB
Color:		6			
General Color:		BROWN			
Material 1:		05			
Material 1 Desc:		CLAY			
Material 2:		06			
Material 2 Desc:		SILT			
Material 3:					
Material 3 Desc:					
Formation Top Depth:		3.4000000953674316			
Formation End Depth:		6.099999904632568			
Formation End Depth UOM:		m			
 <u>Annular Space/Abandonment Sealing Record</u>					
Plug ID:		1005411793			
Layer:		3			
Plug From:		2.5999999046325684			
Plug To:		6.099999904632568			
Plug Depth UOM:		m			
 <u>Annular Space/Abandonment Sealing Record</u>					
Plug ID:		1005411792			
Layer:		2			
Plug From:		0.30000001192092896			
Plug To:		2.5999999046325684			
Plug Depth UOM:		m			
 <u>Annular Space/Abandonment Sealing Record</u>					
Plug ID:		1005411791			
Layer:		1			
Plug From:		0.0			
Plug To:		0.30000001192092896			
Plug Depth UOM:		m			
 <u>Method of Construction & Well Use</u>					
Method Construction ID:		1005411790			
Method Construction Code:		6			
Method Construction:		Boring			
Other Method Construction:					
 <u>Pipe Information</u>					
Pipe ID:		1005411781			
Casing No:		0			
Comment:					
Alt Name:					
 <u>Construction Record - Casing</u>					
Casing ID:		1005411788			
Layer:		1			
Material:		5			
Open Hole or Material:		PLASTIC			
Depth From:		0.0			

Map Key	Number of Records	Direction/ Distance (m)	Elev/Diff (m)	Site	DB
Depth To: 3.0999999046325684 Casing Diameter: 5.0 Casing Diameter UOM: cm Casing Depth UOM: m					
<u>Construction Record - Screen</u>					
Screen ID: 1005411789 Layer: 1 Slot: .10 Screen Top Depth: 3.0999999046325684 Screen End Depth: 6.099999904632568 Screen Material: 5 Screen Depth UOM: m Screen Diameter UOM: cm Screen Diameter: 6.300000190734863					
<u>Water Details</u>					
Water ID: 1005411787 Layer: 1 Kind Code: 1 Kind: FRESH Water Found Depth: 3.0999999046325684 Water Found Depth UOM: m					
<u>Hole Diameter</u>					
Hole ID: 1005411786 Diameter: 16.5 Depth From: 0.0 Depth To: Hole Depth UOM: m Hole Diameter UOM: cm					
<u>17</u>	1 of 1	N/35.4	158.8 / 0.00	3022-3032 Winston Churchill (GP) Limited 3022-3032 Winston Churchill Blvd Mississauga ON	CA
Certificate #: 4879-7DRSLs Application Year: 2008 Issue Date: 4/18/2008 Approval Type: Municipal and Private Sewage Works Status: Approved Application Type: Client Name: Client Address: Client City: Client Postal Code: Project Description: Contaminants: Emission Control:					
<u>18</u>	1 of 2	N/35.5	158.8 / 0.00	3022-3032 Winston Churchill Blvd. Mississauga ON	EHS
Order No: 20071001019 Status: C Report Type: CAN - Complete Report Report Date: 10/11/2007 Date Received: 10/1/2007					
Nearest Intersection: Winston Churchill Blvd. and Dundas Street Municipality: Client Prov/State: Search Radius (km): 0.25 X: -79.68281					

Map Key	Number of Records	Direction/ Distance (m)	Elev/Diff (m)	Site	DB
Previous Site Name: Lot/Building Size: Additional Info Ordered:				Y: 43.52353	
18	2 of 2	N/35.5	158.8 / 0.00	3022-3032 Winston Churchill (GP) Limited 3022-3032 Winston Churchill Blvd Mississauga ON L4C 9Z3	ECA
Approval No: 4879-7DRSLS Approval Date: 2008-04-18 Status: Approved Record Type: ECA Link Source: IDS SWP Area Name: Credit Valley Approval Type: ECA-MUNICIPAL AND PRIVATE SEWAGE WORKS Project Type: MUNICIPAL AND PRIVATE SEWAGE WORKS Business Name: 3022-3032 Winston Churchill (GP) Limited Address: 3022-3032 Winston Churchill Blvd Full Address: Full PDF Link: https://www.accessenvironment.ene.gov.on.ca/instruments/9212-7DPTKS-14.pdf PDF Site Location:		MOE District: Halton-Peel City: Longitude: -79.68199 Latitude: 43.52298 Geometry X: Geometry Y:			
19	1 of 1	E/45.5	158.8 / 0.00	SERVICE STATION DUNDAS STREET & WINSTON CHURCHILL BLVD. (N.O.S.) MISSISSAUGA CITY ON	SPL
Ref No: 100901 Year: Incident Dt: 6/7/1994 Dt MOE Arvl on Scn: MOE Reported Dt: 6/7/1994 Dt Document Closed: Site No: MOE Response: Site County/District: Site Geo Ref Meth: Site District Office: Nearest Watercourse: Site Name: Site Address: Site Region: Site Municipality: MISSISSAUGA CITY Site Lot: Site Conc: Site Geo Ref Accu: Site Map Datum: Northing: Easting: Incident Cause: UNDERGROUND TANK LEAK Incident Event: Environment Impact: POSSIBLE Nature of Impact: Multi Media Pollution Contaminant Qty: System Facility Address: Client Name: Client Type: Source Type: Contaminant Code: Contaminant Name: Contaminant Limit 1: Contam Limit Freq 1:		Municipality No: 21102 Nature of Damage: Discharger Report: Material Group: Health/Env Conseq: Agency Involved: PEEL REGION,MCCR,MOEE.			

Map Key	Number of Records	Direction/ Distance (m)	Elev/Diff (m)	Site	DB
Contaminant UN No 1: Receiving Medium: LAND / WATER Incident Reason: UNKNOWN Incident Summary: RAINBOW STATION: GASOLINELEAK REACHED STORM SEWER SYSTEM,BOOMS INPLACE. Activity Preceding Spill: Property 2nd Watershed: Property Tertiary Watershed: Sector Type: SAC Action Class: Call Report Locatn Geodata:					

20	1 of 1	NNW/46.4	159.8 / 0.97	WINSTON CHURCHILL ON	WWIS
Well ID: 7291922 Construction Date: Use 1st: Monitoring Use 2nd: Final Well Status: Observation Wells Water Type: Casing Material: Audit No: Z265922 Tag: A226124 Constructn Method: Elevation (m): Elevatn Reliability: Depth to Bedrock: Well Depth: Overburden/Bedrock: Pump Rate: Static Water Level: Clear/Cloudy: Municipality: OAKVILLE TOWN Site Info: PDF URL (Map): https://d2khazk8e83rdv.cloudfront.net/moe_mapping/downloads/2Water/Wells_pdfs/729\7291922.pdf					

Additional Detail(s) (Map)

Well Completed Date: 06/07/2017
Year Completed: 2017
Depth (m): 6.096
Latitude: 43.5236719284918
Longitude: -79.6836171371354
X: -79.68361698753945
Y: 43.52367192581472
Path: 729\7291922.pdf

Bore Hole Information

Bore Hole ID: 1006697910 DP2BR: Spatial Status: Code OB: Code OB Desc: Open Hole: Cluster Kind: Date Completed: 06/07/2017 Remarks: Location Method Desc: on Water Well Record Elevrc Desc: Location Source Date:	Elevation: Elevrc: Zone: 17 East83: 606381.00 North83: 4819812.00 Org CS: UTM83 UTMRC: 4 UTMRC Desc: margin of error : 30 m - 100 m Location Method: wwr

Map Key	Number of Records	Direction/ Distance (m)	Elev/Diff (m)	Site	DB
Improvement Location Source: Improvement Location Method: Source Revision Comment: Supplier Comment:					
<u>Overburden and Bedrock</u>					
<u>Materials Interval</u>					
Formation ID:		1006799564			
Layer:		1			
Color:					
General Color:					
Material 1:		28			
Material 1 Desc:		SAND			
Material 2:		11			
Material 2 Desc:		GRAVEL			
Material 3:		73			
Material 3 Desc:		HARD			
Formation Top Depth:		0.0			
Formation End Depth:		20.0			
Formation End Depth UOM:		ft			
<u>Annular Space/Abandonment</u>					
<u>Sealing Record</u>					
Plug ID:		1006799571			
Layer:		1			
Plug From:		0.0			
Plug To:		6.0			
Plug Depth UOM:		ft			
<u>Method of Construction & Well</u>					
<u>Use</u>					
Method Construction ID:		1006799570			
Method Construction Code:		B			
Method Construction:		Other Method			
Other Method Construction:		AUGER			
<u>Pipe Information</u>					
Pipe ID:		1006799563			
Casing No:		0			
Comment:					
Alt Name:					
<u>Construction Record - Casing</u>					
Casing ID:		1006799567			
Layer:		1			
Material:		5			
Open Hole or Material:		PLASTIC			
Depth From:		0.0			
Depth To:		8.0			
Casing Diameter:		2.0			
Casing Diameter UOM:		inch			
Casing Depth UOM:		ft			
<u>Construction Record - Screen</u>					
Screen ID:		1006799568			

Map Key	Number of Records	Direction/ Distance (m)	Elev/Diff (m)	Site	DB
Layer:		1			
Slot:		.10			
Screen Top Depth:		8.0			
Screen End Depth:		18.0			
Screen Material:		5			
Screen Depth UOM:		ft			
Screen Diameter UOM:		inch			
Screen Diameter:		2.0			
 <u>Water Details</u>					
Water ID:		1006799566			
Layer:		1			
Kind Code:		8			
Kind:		Untested			
Water Found Depth:		12.0			
Water Found Depth UOM:		ft			
 <u>Hole Diameter</u>					
Hole ID:		1006799565			
Diameter:		6.0			
Depth From:		0.0			
Depth To:		20.0			
Hole Depth UOM:		ft			
Hole Diameter UOM:		inch			
<u>21</u>	1 of 5	WSW/49.3	160.8 / 2.00	KARL FAY INVESTMENTS LTD. (PRIVATE) 3055 DUNDAS STREET WEST MISSISSAUGA CITY ON L5L 3R8	CA
Certificate #:		3-1813-90-			
Application Year:		90			
Issue Date:		10/2/1990			
Approval Type:		Municipal sewage			
Status:		Approved			
Application Type:					
Client Name:					
Client Address:					
Client City:					
Client Postal Code:					
Project Description:					
Contaminants:					
Emission Control:					
<u>21</u>	2 of 5	WSW/49.3	160.8 / 2.00	KARL FAY INVESTMENTS LTD. (PRIVATE) 3055 DUNDAS STREET WEST MISSISSAUGA CITY ON L5L 3R8	CA
Certificate #:		7-1470-90-			
Application Year:		90			
Issue Date:		10/2/1990			
Approval Type:		Municipal water			
Status:		Approved			
Application Type:					
Client Name:					
Client Address:					
Client City:					
Client Postal Code:					
Project Description:					
Contaminants:					
Emission Control:					

Map Key	Number of Records	Direction/ Distance (m)	Elev/Diff (m)	Site	DB
21	3 of 5	WSW/49.3	160.8 / 2.00	BRUNSWICK INTERNATIONAL CANADA 3055 DUNDAS ST W UNIT 5 MISSISSAUGA ON L5L 3R8	SCT
Established:		1916			
Plant Size (ft²):		7			
Employment:					
--Details--					
Description:		SPORTING & RECREATIONAL GOODS & SUPPLIES			
SIC/NAICS Code:		5091			
21	4 of 5	WSW/49.3	160.8 / 2.00	TREEHELP LTD O/A URBAN NATURE STORE 3055 DUNDAS ST W MISSISSAUGA ON L5L 3R8	PES
Detail Licence No:		23-01-16100-0	Operator Box:		
Licence No:			Operator Class:		
Status:			Operator No:		
Approval Date:			Operator Type:		
Report Source:			Oper Area Code:		
Licence Type:		LIMITED	Oper Phone No:		
Licence Type Code:			Operator Ext:		
Licence Class:			Operator Lot:		
Licence Control:			Oper Concession:		
Latitude:			Operator Region:		
Longitude:			Operator District:		
Lot:			Operator County:		
Concession:			Op Municipality:		
Region:			Post Office Box:		
District:			MOE District:		
County:			SWP Area Name:		
Trade Name:					
PDF URL:					
21	5 of 5	WSW/49.3	160.8 / 2.00	TREEHELP LTD O/A URBAN NATURE STORE 3055 DUNDAS ST W MISSISSAUGA ON L5L3R8	PES
Detail Licence No:			Operator Box:		
Licence No:		16100	Operator Class:		
Status:			Operator No:		
Approval Date:			Operator Type:		
Report Source:		Legacy Licenses (Excluding TS)	Oper Area Code: 289		
Licence Type:		Limited Vendor	Oper Phone No: 9995477		
Licence Type Code:		23			
Licence Class:		01			
Licence Control:					
Latitude:					
Longitude:					
Lot:					
Concession:					
Region:					
District:					
County:					
Trade Name:					
PDF URL:					

Map Key	Number of Records	Direction/ Distance (m)	Elev/Diff (m)	Site	DB
22	1 of 1	NE/61.4	158.0 / -0.82	3022 Winston Churchill Blvd Mississauga ON L5L2V7	EHS
Order No: 20131011001		Nearest Intersection:			
Status: C		Municipality:			
Report Type: Custom Report		Client Prov/State: ON			
Report Date: 18-OCT-13		Search Radius (km): .25			
Date Received: 11-OCT-13		X: -79.682748			
Previous Site Name:		Y: 43.523282			
Lot/Building Size:					
Additional Info Ordered:					
23	1 of 7	ESE/64.9	158.8 / 0.00	RESTAURANT 2460 WINSTON CHURCHILL AT DUNDAS AT THE BURGER KING RESTAURANT (N.O.S.) MISSISSAUGA CITY ON	SPL
Ref No: 176032		Municipality No: 21102			
Year:		Nature of Damage:			
Incident Dt: 12/21/1999		Discharger Report:			
Dt MOE Arvl on Scn:		Material Group:			
MOE Reported Dt: 12/21/1999		Health/Env Conseq:			
Dt Document Closed:		Agency Involved: REGION OF PEEL.			
Site No:					
MOE Response:					
Site County/District:					
Site Geo Ref Meth:					
Site District Office:					
Nearest Watercourse:					
Site Name:					
Site Address:					
Site Region:					
Site Municipality: MISSISSAUGA CITY					
Site Lot:					
Site Conc:					
Site Geo Ref Accu:					
Site Map Datum:					
Northing:					
Easting:					
Incident Cause: WASTEWATER DISCHARGE TO WATERCOURSE					
Incident Event:					
Environment Impact: POSSIBLE					
Nature of Impact: Water course or lake					
Contaminant Qty:					
System Facility Address:					
Client Name:					
Client Type:					
Source Type:					
Contaminant Code:					
Contaminant Name:					
Contaminant Limit 1:					
Contam Limit Freq 1:					
Contaminant UN No 1:					
Receiving Medium: WATER					
Incident Reason: OTHER					
Incident Summary: BURGER KING- SANITARY SEWER PLUGGED WITH GREESE.BACKING UP TO STORM.					
Activity Preceding Spill:					
Property 2nd Watershed:					
Property Tertiary Watershed:					
Sector Type:					
SAC Action Class:					
Call Report Locatn Geodata:					

Map Key	Number of Records	Direction/ Distance (m)	Elev/Diff (m)	Site	DB
23	2 of 7	ESE/64.9	158.8 / 0.00	2460 Winston Churchill Blvd Oakville ON L6H6J5	EHS
Order No: 20160107057 Status: C Report Type: Custom Report Report Date: 13-JAN-16 Date Received: 07-JAN-16 Previous Site Name: Lot/Building Size: Additional Info Ordered:		Nearest Intersection: Municipality: Client Prov/State: ON Search Radius (km): .25 X: -79.681447 Y: 43.521017			
23	3 of 7	ESE/64.9	158.8 / 0.00	FGL Sports Limited Unit 2, 2460 Winston Churchill Blvd E Oakville ON L6H 6J5	GEN
Generator No: ON9491272 SIC Code: SIC Description: Approval Years: As of Dec 2018 PO Box No: Country: Canada Status: Registered Co Admin: Choice of Contact: Phone No Admin: Contaminated Facility: MHSW Facility:					
<u>Detail(s)</u>					
Waste Class: 212 L Waste Class Name: Aliphatic solvents and residues					
23	4 of 7	ESE/64.9	158.8 / 0.00	FGL SPORTS LIMITED 2460 Winston Churchill Blvd E Unit 2 Oakville ON L6H 6J5	GEN
Generator No: ON7328716 SIC Code: SIC Description: Approval Years: As of Dec 2017 PO Box No: Country: Canada Status: Registered Co Admin: Choice of Contact: Phone No Admin: Contaminated Facility: MHSW Facility:					
<u>Detail(s)</u>					
Waste Class: 212 L Waste Class Name: Aliphatic solvents and residues					
23	5 of 7	ESE/64.9	158.8 / 0.00	FGL Sports Limited Unit 2, 2460 Winston Churchill Blvd E Oakville ON L6H 6J5	GEN

Map Key	Number of Records	Direction/ Distance (m)	Elev/Diff (m)	Site	DB
Generator No: ON9491272 SIC Code: SIC Description: Approval Years: As of Jul 2020 PO Box No: Country: Canada Status: Registered Co Admin: Choice of Contact: Phone No Admin: Contaminated Facility: MHSW Facility:					
<u>Detail(s)</u>					
Waste Class: 212 L Waste Class Name: Aliphatic solvents and residues					
23	6 of 7	ESE/64.9	158.8 / 0.00	FGL Sports Limited Unit 2, 2460 Winston Churchill Blvd E Oakville ON L6H 6J5	GEN
Generator No: ON9491272 SIC Code: SIC Description: Approval Years: As of Nov 2021 PO Box No: Country: Canada Status: Registered Co Admin: Choice of Contact: Phone No Admin: Contaminated Facility: MHSW Facility:					
<u>Detail(s)</u>					
Waste Class: 212 L Waste Class Name: Aliphatic solvents and residues					
23	7 of 7	ESE/64.9	158.8 / 0.00	FGL Sports Limited Unit 2, 2460 Winston Churchill Blvd E Oakville ON L6H 6J5	GEN
Generator No: ON9491272 SIC Code: SIC Description: Approval Years: As of Oct 2022 PO Box No: Country: Canada Status: Registered Co Admin: Choice of Contact: Phone No Admin: Contaminated Facility: MHSW Facility:					
<u>Detail(s)</u>					
Waste Class: 212 L Waste Class Name: ALIPHATIC SOLVENTS					

Map Key	Number of Records	Direction/ Distance (m)	Elev/Diff (m)	Site	DB
Color:					
General Color:					
Material 1:		17			
Material 1 Desc:		SHALE			
Material 2:					
Material 2 Desc:					
Material 3:					
Material 3 Desc:					
Formation Top Depth:		12.0			
Formation End Depth:		65.0			
Formation End Depth UOM:		ft			
<u>Overburden and Bedrock</u>					
<u>Materials Interval</u>					
Formation ID:		932037111			
Layer:		1			
Color:		6			
General Color:		BROWN			
Material 1:		05			
Material 1 Desc:		CLAY			
Material 2:		13			
Material 2 Desc:		BOULDERS			
Material 3:					
Material 3 Desc:					
Formation Top Depth:		0.0			
Formation End Depth:		12.0			
Formation End Depth UOM:		ft			
<u>Method of Construction & Well</u>					
<u>Use</u>					
Method Construction ID:		964902220			
Method Construction Code:		1			
Method Construction:		Cable Tool			
Other Method Construction:					
<u>Pipe Information</u>					
Pipe ID:		10865633			
Casing No:		1			
Comment:					
Alt Name:					
<u>Construction Record - Casing</u>					
Casing ID:		930524030			
Layer:		1			
Material:		1			
Open Hole or Material:		STEEL			
Depth From:					
Depth To:		20.0			
Casing Diameter:		8.0			
Casing Diameter UOM:		inch			
Casing Depth UOM:		ft			
<u>Construction Record - Casing</u>					
Casing ID:		930524031			
Layer:		2			
Material:		4			
Open Hole or Material:		OPEN HOLE			

Map Key	Number of Records	Direction/ Distance (m)	Elev/Diff (m)	Site	DB
Depth From: Depth To: 65.0 Casing Diameter: 8.0 Casing Diameter UOM: inch Casing Depth UOM: ft					
<u>Results of Well Yield Testing</u>					
Pumping Test Method Desc: PUMP Pump Test ID: 994902220 Pump Set At: Static Level: 8.0 Final Level After Pumping: 65.0 Recommended Pump Depth: Pumping Rate: 1.0 Flowing Rate: Recommended Pump Rate: Levels UOM: ft Rate UOM: GPM Water State After Test Code: 1 Water State After Test: CLEAR Pumping Test Method: 1 Pumping Duration HR: 3 Pumping Duration MIN: 0 Flowing: No					
<u>Water Details</u>					
Water ID: 933790224 Layer: 1 Kind Code: 1 Kind: FRESH Water Found Depth: 12.0 Water Found Depth UOM: ft					
<u>Water Details</u>					
Water ID: 933790225 Layer: 2 Kind Code: 1 Kind: FRESH Water Found Depth: 55.0 Water Found Depth UOM: ft					
25	1 of 3	W/74.8	161.7 / 2.87	3058 Winston Churchill Boulevard Mississauga ON L5L 3J1	EHS
Order No: 23090600219 Status: C Report Type: RSC Report - Quote Report Date: 14-SEP-23 Date Received: 06-SEP-23 Previous Site Name: Lot/Building Size: Additional Info Ordered: Fire Insur. Maps and/or Site Plans					
Nearest Intersection: Municipality: Client Prov/State: ON Search Radius (km): .3 X: -79.68536294 Y: 43.52291311					
25	2 of 3	W/74.8	161.7 / 2.87	3058 Winston Churchill Boulevard Mississauga ON L5L 3J1	EHS
Order No: 23090600219 Status: C					
Nearest Intersection: Municipality:					

Map Key	Number of Records	Direction/ Distance (m)	Elev/Diff (m)	Site	DB
Report Type: RSC Report - Quote Report Date: 14-SEP-23 Date Received: 06-SEP-23 Previous Site Name: Lot/Building Size: Additional Info Ordered: Fire Insur. Maps and/or Site Plans					
Client Prov/State: ON Search Radius (km): .3 X: -79.68536294 Y: 43.52291311					
25	3 of 3	W/74.8	161.7 / 2.87	3058 Winston Churchill Boulevard Mississauga ON L5L 3J1	EHS
Order No: 23090600219 Status: C Report Type: RSC Report - Quote Report Date: 14-SEP-23 Date Received: 06-SEP-23 Previous Site Name: Lot/Building Size: Additional Info Ordered: Fire Insur. Maps and/or Site Plans					
Nearest Intersection: Municipality: Client Prov/State: ON Search Radius (km): .3 X: -79.68536294 Y: 43.52291311					
26	1 of 1	E/76.6	159.3 / 0.43	2688 DUNDAS ST. W. lot 35 con 1 Mississauga ON	WWIS
Well ID: 7147720 Construction Date: Use 1st: Test Hole Use 2nd: Final Well Status: Test Hole Water Type: Casing Material: Audit No: Z116308 Tag: A100061 Constructn Method: Elevation (m): Elevatn Reliabilty: Depth to Bedrock: Well Depth: Overburden/Bedrock: Pump Rate: Static Water Level: Clear/Cloudy: Municipality: MISSISSAUGA CITY Site Info:					
Flowing (Y/N): Flow Rate: Data Entry Status: Data Src: Date Received: 07/02/2010 Selected Flag: TRUE Abandonment Rec: Contractor: 7215 Form Version: 7 Owner: County: PEEL Lot: 035 Concession: 01 Concession Name: DS S Easting NAD83: Northing NAD83: Zone: UTM Reliability:					
PDF URL (Map): https://d2khazk8e83rdv.cloudfront.net/moe_mapping/downloads/2Water/Wells_pdfs/714\7147720.pdf					
<u>Additional Detail(s) (Map)</u>					
Well Completed Date: 06/10/2010 Year Completed: 2010 Depth (m): 6.096 Latitude: 43.5227706575205 Longitude: -79.6811990731558 X: -79.68119892306893 Y: 43.522770655467454 Path: 714\7147720.pdf					
<u>Bore Hole Information</u>					
Bore Hole ID: 1003100536 DP2BR: Spatial Status:					
Elevation: Elevrc: Zone: 17					

Map Key	Number of Records	Direction/ Distance (m)	Elev/Diff (m)	Site	DB
Code OB:				East83:	606578.00
Code OB Desc:				North83:	4819715.00
Open Hole:				Org CS:	UTM83
Cluster Kind:				UTMRC:	4
Date Completed:	06/10/2010			UTMRC Desc:	margin of error : 30 m - 100 m
Remarks:				Location Method:	wwr
Location Method Desc:		on Water Well Record			
Elevrc Desc:					
Location Source Date:					
Improvement Location Source:					
Improvement Location Method:					
Source Revision Comment:					
Supplier Comment:					
<u>Overburden and Bedrock</u>					
<u>Materials Interval</u>					
Formation ID:		1003156201			
Layer:		2			
Color:		6			
General Color:		BROWN			
Material 1:		05			
Material 1 Desc:		CLAY			
Material 2:		84			
Material 2 Desc:		SILTY			
Material 3:		68			
Material 3 Desc:		DRY			
Formation Top Depth:		4.0			
Formation End Depth:		11.0			
Formation End Depth UOM:		ft			
<u>Overburden and Bedrock</u>					
<u>Materials Interval</u>					
Formation ID:		1003156202			
Layer:		3			
Color:		6			
General Color:		BROWN			
Material 1:		05			
Material 1 Desc:		CLAY			
Material 2:		84			
Material 2 Desc:		SILTY			
Material 3:		27			
Material 3 Desc:		OTHER			
Formation Top Depth:		11.0			
Formation End Depth:		12.0			
Formation End Depth UOM:		ft			
<u>Overburden and Bedrock</u>					
<u>Materials Interval</u>					
Formation ID:		1003156204			
Layer:		5			
Color:		2			
General Color:		GREY			
Material 1:		05			
Material 1 Desc:		CLAY			
Material 2:		84			
Material 2 Desc:		SILTY			
Material 3:		27			
Material 3 Desc:		OTHER			
Formation Top Depth:		15.0			
Formation End Depth:		20.0			

Map Key	Number of Records	Direction/ Distance (m)	Elev/Diff (m)	Site	DB
Formation End Depth UOM:		ft			
<u>Overburden and Bedrock Materials Interval</u>					
Formation ID:		1003156200			
Layer:		1			
Color:		6			
General Color:		BROWN			
Material 1:		01			
Material 1 Desc:		FILL			
Material 2:					
Material 2 Desc:					
Material 3:		27			
Material 3 Desc:		OTHER			
Formation Top Depth:		0.0			
Formation End Depth:		4.0			
Formation End Depth UOM:		ft			
<u>Overburden and Bedrock Materials Interval</u>					
Formation ID:		1003156203			
Layer:		4			
Color:		2			
General Color:		GREY			
Material 1:		28			
Material 1 Desc:		SAND			
Material 2:		27			
Material 2 Desc:		OTHER			
Material 3:		91			
Material 3 Desc:		WATER-BEARING			
Formation Top Depth:		12.0			
Formation End Depth:		15.0			
Formation End Depth UOM:		ft			
<u>Annular Space/Abandonment Sealing Record</u>					
Plug ID:		1003156208			
Layer:		2			
Plug From:		9.5			
Plug To:		1.0			
Plug Depth UOM:		ft			
<u>Annular Space/Abandonment Sealing Record</u>					
Plug ID:		1003156209			
Layer:		3			
Plug From:		1.0			
Plug To:		0.0			
Plug Depth UOM:		ft			
<u>Annular Space/Abandonment Sealing Record</u>					
Plug ID:		1003156207			
Layer:		1			
Plug From:		20.0			
Plug To:		9.5			
Plug Depth UOM:		ft			

Map Key	Number of Records	Direction/ Distance (m)	Elev/Diff (m)	Site	DB
<u>Method of Construction & Well Use</u>					
Method Construction ID:		1003156215			
Method Construction Code:		2			
Method Construction:		Rotary (Convent.)			
Other Method Construction:					
<u>Pipe Information</u>					
Pipe ID:		1003156199			
Casing No:		0			
Comment:					
Alt Name:					
<u>Construction Record - Casing</u>					
Casing ID:		1003156212			
Layer:					
Material:					
Open Hole or Material:					
Depth From:					
Depth To:					
Casing Diameter:					
Casing Diameter UOM:		inch			
Casing Depth UOM:		ft			
<u>Construction Record - Screen</u>					
Screen ID:		1003156213			
Layer:		1			
Slot:		10			
Screen Top Depth:		10.0			
Screen End Depth:		20.0			
Screen Material:		5			
Screen Depth UOM:		ft			
Screen Diameter UOM:		inch			
Screen Diameter:		2.0			
<u>Water Details</u>					
Water ID:		1003156211			
Layer:					
Kind Code:					
Kind:					
Water Found Depth:					
Water Found Depth UOM:		ft			
<u>Hole Diameter</u>					
Hole ID:		1003156205			
Diameter:		4.0			
Depth From:		20.0			
Depth To:		1.0			
Hole Depth UOM:		ft			
Hole Diameter UOM:		inch			
<u>Hole Diameter</u>					

Map Key	Number of Records	Direction/ Distance (m)	Elev/Diff (m)	Site	DB
Hole ID: Diameter: Depth From: Depth To: Hole Depth UOM: Hole Diameter UOM:		1003156206 8.0 1.0 0.0 ft inch			
27	1 of 6	W/77.2	161.8 / 3.00	3058 Winston Churchill Blvd Mississauga ON L5L3J1	EHS
Order No: Status: Report Type: Report Date: Date Received: Previous Site Name: Lot/Building Size: Additional Info Ordered:		20131031050 C Custom Report 11-NOV-13 31-OCT-13		Nearest Intersection: Municipality: Client Prov/State: Search Radius (km): X: Y:	
				ON .25 -79.687066 43.52147	
27	2 of 6	W/77.2	161.8 / 3.00	3058 Winston Churchill Boulevard Mississauga ON L6H 6P5	EHS
Order No: Status: Report Type: Report Date: Date Received: Previous Site Name: Lot/Building Size: Additional Info Ordered:		23030701091 C Custom Report 10-MAR-23 07-MAR-23		Nearest Intersection: Municipality: Client Prov/State: Search Radius (km): X: Y:	
				ON .25 -79.68538915 43.52288706	
		Fire Insur. Maps and/or Site Plans			
27	3 of 6	W/77.2	161.8 / 3.00	3058 Winston Churchill Boulevard Mississauga ON L6H 6P5	EHS
Order No: Status: Report Type: Report Date: Date Received: Previous Site Name: Lot/Building Size: Additional Info Ordered:		23030701091 C Custom Report 10-MAR-23 07-MAR-23		Nearest Intersection: Municipality: Client Prov/State: Search Radius (km): X: Y:	
				ON .25 -79.68538915 43.52288706	
		Fire Insur. Maps and/or Site Plans			
27	4 of 6	W/77.2	161.8 / 3.00	3058 Winston Churchill Boulevard Mississauga ON L6H 6P5	EHS
Order No: Status: Report Type: Report Date: Date Received: Previous Site Name: Lot/Building Size: Additional Info Ordered:		23030701091 C Custom Report 10-MAR-23 07-MAR-23		Nearest Intersection: Municipality: Client Prov/State: Search Radius (km): X: Y:	
				ON .25 -79.68538915 43.52288706	
		Fire Insur. Maps and/or Site Plans			
27	5 of 6	W/77.2	161.8 / 3.00	3058 Winston Churchill Boulevard Mississauga ON L6H 6P5	EHS

Map Key	Number of Records	Direction/ Distance (m)	Elev/Diff (m)	Site	DB
Order No: 23030701091 Status: C Report Type: Custom Report Report Date: 10-MAR-23 Date Received: 07-MAR-23 Previous Site Name: Lot/Building Size: Additional Info Ordered: Fire Insur. Maps and/or Site Plans					
Nearest Intersection: Municipality: Client Prov/State: ON Search Radius (km): .25 X: -79.68538915 Y: 43.52288706					
27	6 of 6	W/77.2	161.8 / 3.00	3058 Winston Churchill Boulevard Mississauga ON L6H 6P5	EHS
Order No: 23030701091 Status: C Report Type: Custom Report Report Date: 10-MAR-23 Date Received: 07-MAR-23 Previous Site Name: Lot/Building Size: Additional Info Ordered: Fire Insur. Maps and/or Site Plans					
Nearest Intersection: Municipality: Client Prov/State: ON Search Radius (km): .25 X: -79.68538915 Y: 43.52288706					
28	1 of 1	E/78.0	159.3 / 0.43	2688 DUNDAS ST. W. lot 35 con 1 Mississauga ON	WWIS
Well ID: 7141666 Construction Date: Use 1st: Test Hole Use 2nd: Final Well Status: Test Hole Water Type: Casing Material: Audit No: Z110096 Tag: A095314 Constructn Method: Elevation (m): Elevatn Reliabilty: Depth to Bedrock: Well Depth: Overburden/Bedrock: Pump Rate: Static Water Level: Clear/Cloudy: Municipality: MISSISSAUGA CITY Site Info:					
Flowing (Y/N): Flow Rate: Data Entry Status: Data Src: Date Received: 03/19/2010 Selected Flag: TRUE Abandonment Rec: Contractor: 7215 Form Version: 7 Owner: County: PEEL Lot: 035 Concession: 01 Concession Name: DS S Easting NAD83: Northing NAD83: Zone: UTM Reliability:					
PDF URL (Map): https://d2khazk8e83rdv.cloudfront.net/moe_mapping/downloads/2Water/Wells_pdfs/714\7141666.pdf					
<u>Additional Detail(s) (Map)</u>					
Well Completed Date: 03/10/2010 Year Completed: 2010 Depth (m): 6.096 Latitude: 43.5226710660375 Longitude: -79.6811517472974 X: -79.68115159714863 Y: 43.522671063687426 Path: 714\7141666.pdf					
<u>Bore Hole Information</u>					
Bore Hole ID: 1002950905 Elevation:					

Map Key	Number of Records	Direction/ Distance (m)	Elev/Diff (m)	Site	DB
DP2BR:				Elevrc:	
Spatial Status:				Zone:	17
Code OB:				East83:	606582.00
Code OB Desc:				North83:	4819704.00
Open Hole:				Org CS:	UTM83
Cluster Kind:				UTMRC:	4
Date Completed:	03/10/2010			UTMRC Desc:	margin of error : 30 m - 100 m
Remarks:				Location Method:	wwr
Location Method Desc:		on Water Well Record			
Elevrc Desc:					
Location Source Date:					
Improvement Location Source:					
Improvement Location Method:					
Source Revision Comment:					
Supplier Comment:					
<u>Overburden and Bedrock</u>					
<u>Materials Interval</u>					
Formation ID:		1003143611			
Layer:		1			
Color:		6			
General Color:		BROWN			
Material 1:		01			
Material 1 Desc:		FILL			
Material 2:					
Material 2 Desc:					
Material 3:					
Material 3 Desc:					
Formation Top Depth:		0.0			
Formation End Depth:		4.0			
Formation End Depth UOM:		ft			
<u>Overburden and Bedrock</u>					
<u>Materials Interval</u>					
Formation ID:		1003143614			
Layer:		4			
Color:		2			
General Color:		GREY			
Material 1:		34			
Material 1 Desc:		TILL			
Material 2:					
Material 2 Desc:					
Material 3:		68			
Material 3 Desc:		DRY			
Formation Top Depth:		18.0			
Formation End Depth:		20.0			
Formation End Depth UOM:		ft			
<u>Overburden and Bedrock</u>					
<u>Materials Interval</u>					
Formation ID:		1003143613			
Layer:		3			
Color:		2			
General Color:		GREY			
Material 1:		28			
Material 1 Desc:		SAND			
Material 2:					
Material 2 Desc:					
Material 3:		91			
Material 3 Desc:		WATER-BEARING			

Map Key	Number of Records	Direction/ Distance (m)	Elev/Diff (m)	Site	DB
Formation Top Depth:		15.0			
Formation End Depth:		18.0			
Formation End Depth UOM:		ft			
<u>Overburden and Bedrock Materials Interval</u>					
Formation ID:		1003143612			
Layer:		2			
Color:		6			
General Color:		BROWN			
Material 1:		34			
Material 1 Desc:		TILL			
Material 2:					
Material 2 Desc:					
Material 3:		84			
Material 3 Desc:		SILTY			
Formation Top Depth:		4.0			
Formation End Depth:		15.0			
Formation End Depth UOM:		ft			
<u>Annular Space/Abandonment Sealing Record</u>					
Plug ID:		1003143618			
Layer:		2			
Plug From:		9.0			
Plug To:		1.0			
Plug Depth UOM:		ft			
<u>Annular Space/Abandonment Sealing Record</u>					
Plug ID:		1003143617			
Layer:		1			
Plug From:		20.0			
Plug To:		9.0			
Plug Depth UOM:		ft			
<u>Annular Space/Abandonment Sealing Record</u>					
Plug ID:		1003143619			
Layer:		3			
Plug From:		1.0			
Plug To:		0.0			
Plug Depth UOM:		ft			
<u>Method of Construction & Well Use</u>					
Method Construction ID:		1003143624			
Method Construction Code:		2			
Method Construction:		Rotary (Convent.)			
Other Method Construction:					
<u>Pipe Information</u>					
Pipe ID:		1003143610			
Casing No:		0			
Comment:					

Map Key	Number of Records	Direction/ Distance (m)	Elev/Diff (m)	Site	DB
Alt Name:					
<u>Construction Record - Casing</u>					
Casing ID:		1003143621			
Layer:					
Material:					
Open Hole or Material:					
Depth From:					
Depth To:					
Casing Diameter:					
Casing Diameter UOM:		inch			
Casing Depth UOM:		ft			
<u>Construction Record - Screen</u>					
Screen ID:		1003143622			
Layer:		1			
Slot:		10			
Screen Top Depth:		10.0			
Screen End Depth:		20.0			
Screen Material:		5			
Screen Depth UOM:		ft			
Screen Diameter UOM:		inch			
Screen Diameter:		2.0			
<u>Water Details</u>					
Water ID:		1003143620			
Layer:					
Kind Code:					
Kind:					
Water Found Depth:					
Water Found Depth UOM:		ft			
<u>Hole Diameter</u>					
Hole ID:		1003143616			
Diameter:		8.0			
Depth From:		1.0			
Depth To:		0.0			
Hole Depth UOM:		ft			
Hole Diameter UOM:		inch			
<u>Hole Diameter</u>					
Hole ID:		1003143615			
Diameter:		4.0			
Depth From:		20.0			
Depth To:		1.0			
Hole Depth UOM:		ft			
Hole Diameter UOM:		inch			
29	1 of 1	E/84.9	159.7 / 0.80	lot 35 con 1 ON	WWIS
Well ID:	7231962			Flowing (Y/N):	
Construction Date:				Flow Rate:	
Use 1st:				Data Entry Status:	Yes
Use 2nd:				Data Src:	
Final Well Status:				Date Received:	11/18/2014

Map Key	Number of Records	Direction/ Distance (m)	Elev/Diff (m)	Site	DB
Water Type:				Selected Flag:	TRUE
Casing Material:				Abandonment Rec:	
Audit No:	C26894			Contractor:	7147
Tag:	A161063			Form Version:	8
Constructn Method:				Owner:	
Elevation (m):				County:	PEEL
Elevatn Reliabilty:				Lot:	035
Depth to Bedrock:				Concession:	01
Well Depth:				Concession Name:	DS S
Overburden/Bedrock:				Easting NAD83:	
Pump Rate:				Northing NAD83:	
Static Water Level:				Zone:	
Clear/Cloudy:				UTM Reliability:	
Municipality:		MISSISSAUGA CITY			
Site Info:					
 <u>Additional Detail(s) (Map)</u>					
Bore Hole ID:	1005221298			Tag No:	A161063
Depth M:				Contractor:	7147
Year Completed:	2014			Latitude:	43.5226700669861
Well Completed Dt:	11/06/2014			Longitude:	-79.6810651517106
Audit No:	C26894			Y:	43.52267006448188
Path:				X:	-79.68106500227783
 <u>Bore Hole Information</u>					
Bore Hole ID:	1005221298			Elevation:	
DP2BR:				Elevrc:	
Spatial Status:				Zone:	17
Code OB:				East83:	606589.00
Code OB Desc:				North83:	4819704.00
Open Hole:				Org CS:	UTM83
Cluster Kind:				UTMRC:	4
Date Completed:	11/06/2014			UTMRC Desc:	margin of error : 30 m - 100 m
Remarks:				Location Method:	wwr
Location Method Desc:		on Water Well Record			
Elevrc Desc:					
Location Source Date:					
Improvement Location Source:					
Improvement Location Method:					
Source Revision Comment:					
Supplier Comment:					
30	1 of 1	NW/90.3	159.8 / 1.00	3058 WINSTON CHURCHILL ON	WWIS
Well ID:	7291921			Flowing (Y/N):	
Construction Date:				Flow Rate:	
Use 1st:	Monitoring			Data Entry Status:	
Use 2nd:				Data Src:	
Final Well Status:	Observation Wells			Date Received:	08/04/2017
Water Type:				Selected Flag:	TRUE
Casing Material:				Abandonment Rec:	
Audit No:	Z265920			Contractor:	7360
Tag:	A226123			Form Version:	7
Constructn Method:				Owner:	
Elevation (m):				County:	HALTON
Elevatn Reliabilty:				Lot:	
Depth to Bedrock:				Concession:	
Well Depth:				Concession Name:	
Overburden/Bedrock:				Easting NAD83:	
Pump Rate:				Northing NAD83:	

Map Key	Number of Records	Direction/ Distance (m)	Elev/Diff (m)	Site	DB
Static Water Level: Clear/Cloudy: Municipality: Site Info:			Zone: UTM Reliability:		
OAKVILLE TOWN					
PDF URL (Map):			https://d2khazk8e83rdv.cloudfront.net/moe_mapping/downloads/2Water/Wells_pdfs/729\7291921.pdf		
<u>Additional Detail(s) (Map)</u>					
Well Completed Date:			06/07/2017		
Year Completed:			2017		
Depth (m):			5.1816		
Latitude:			43.5240672695406		
Longitude:			-79.6843262426223		
X:			-79.6843260931099		
Y:			43.52406726763661		
Path:			729\7291921.pdf		
<u>Bore Hole Information</u>					
Bore Hole ID:			1006697867		
DP2BR:			Elevation:		
Spatial Status:			Elevrc:		
Code OB:			Zone:		
Code OB Desc:			East83:		
Open Hole:			North83:		
Cluster Kind:			Org CS:		
Date Completed:			UTMRC:		
Remarks:			UTMRC Desc:		
Location Method Desc:			Location Method:		
Elevrc Desc:			17		
Location Source Date:			606323.00		
Improvement Location Source:			4819855.00		
Improvement Location Method:			UTM83		
Source Revision Comment:			4		
Supplier Comment:			margin of error : 30 m - 100 m		
on Water Well Record			wwr		
<u>Overburden and Bedrock</u>					
<u>Materials Interval</u>					
Formation ID:			1006799555		
Layer:			1		
Color:					
General Color:					
Material 1:			11		
Material 1 Desc:			GRAVEL		
Material 2:			28		
Material 2 Desc:			SAND		
Material 3:			73		
Material 3 Desc:			HARD		
Formation Top Depth:			0.0		
Formation End Depth:			17.0		
Formation End Depth UOM:			ft		
<u>Annular Space/Abandonment</u>					
<u>Sealing Record</u>					
Plug ID:			1006799562		
Layer:			1		
Plug From:			0.0		
Plug To:			4.0		
Plug Depth UOM:			ft		

Map Key	Number of Records	Direction/ Distance (m)	Elev/Diff (m)	Site	DB
<u>Method of Construction & Well Use</u>					
Method Construction ID:		1006799561			
Method Construction Code:		B			
Method Construction:		Other Method			
Other Method Construction:		AUGER			
<u>Pipe Information</u>					
Pipe ID:		1006799554			
Casing No:		0			
Comment:					
Alt Name:					
<u>Construction Record - Casing</u>					
Casing ID:		1006799558			
Layer:		1			
Material:		5			
Open Hole or Material:		PLASTIC			
Depth From:		0.0			
Depth To:		6.0			
Casing Diameter:		2.0			
Casing Diameter UOM:		inch			
Casing Depth UOM:		ft			
<u>Construction Record - Screen</u>					
Screen ID:		1006799559			
Layer:		1			
Slot:		.10			
Screen Top Depth:		6.0			
Screen End Depth:		16.0			
Screen Material:		5			
Screen Depth UOM:		ft			
Screen Diameter UOM:		inch			
Screen Diameter:		2.0			
<u>Water Details</u>					
Water ID:		1006799557			
Layer:		1			
Kind Code:					
Kind:					
Water Found Depth:		16.0			
Water Found Depth UOM:		ft			
<u>Hole Diameter</u>					
Hole ID:		1006799556			
Diameter:		6.0			
Depth From:		0.0			
Depth To:		17.0			
Hole Depth UOM:		ft			
Hole Diameter UOM:		inch			
31	1 of 29	E/97.8	159.8 / 1.00	CDN PETROLEUMS LTD 2688 DUNDAS ST W	PRT

Map Key	Number of Records	Direction/ Distance (m)	Elev/Diff (m)	Site	DB
MISSISSAUGA ON L5K1S1					
Location ID:	9066				
Type:	retail				
Expiry Date:	1995-12-31				
Capacity (L):	0				
Licence #:	0050039001				
31	2 of 29	E/97.8	159.8 / 1.00	KOWAL MANAGEMENT 2688 DUNDAS ST W MISSISSAUGA ON L5K1S1	RST
Headcode:	1186800				
Headcode Desc:	Service Stations-Gasoline, Oil & Natural Gas				
Phone:	9058223210				
List Name:					
Description:					
31	3 of 29	E/97.8	159.8 / 1.00	RAINBOW ESSO 2688 DUNDAS ST W MISSISSAUGA ON L5K 1S1	RST
Headcode:	01186800				
Headcode Desc:	SERVICE STATIONS-GASOLINE, OIL & NATURAL GAS				
Phone:					
List Name:					
Description:					
31	4 of 29	E/97.8	159.8 / 1.00	1515422 ONTARIO INC 2688 DUNDAS ST W MISSISSAUGA ON L5K 1S1	FSTH
License Issue Date:	1/16/2003				
Tank Status:	Licensed				
Tank Status As Of:	August 2007				
Operation Type:	Retail Fuel Outlet				
Facility Type:	Gasoline Station - Self Serve				
<u>--Details--</u>					
Status:	Active				
Year of Installation:	1984				
Corrosion Protection:					
Capacity:	35000				
Tank Fuel Type:	Liquid Fuel Single Wall UST - Gasoline				
Status:	Active				
Year of Installation:	1984				
Corrosion Protection:					
Capacity:	35000				
Tank Fuel Type:	Liquid Fuel Single Wall UST - Gasoline				
Status:	Active				
Year of Installation:	1984				

Map Key	Number of Records	Direction/ Distance (m)	Elev/Diff (m)	Site	DB
Corrosion Protection: Capacity: 35000 Tank Fuel Type: Liquid Fuel Single Wall UST - Gasoline Status: Active Year of Installation: 1984 Corrosion Protection: Capacity: 35000 Tank Fuel Type: Liquid Fuel Single Wall UST - Gasoline					
31	5 of 29	E/97.8	159.8 / 1.00	1515422 ONTARIO INC 2688 DUNDAS ST W MISSISSAUGA ON L5K 1S1	FSTH
License Issue Date: 1/16/2003 2:35:00 PM Tank Status: Pending Renewal Tank Status As Of: December 2008 Operation Type: Retail Fuel Outlet Facility Type: Gasoline Station - Self Serve --Details-- Status: Active Year of Installation: 1984 Corrosion Protection: Capacity: 35000 Tank Fuel Type: Liquid Fuel Single Wall UST - Gasoline Status: Active Year of Installation: 1984 Corrosion Protection: Capacity: 35000 Tank Fuel Type: Liquid Fuel Single Wall UST - Gasoline Status: Active Year of Installation: 1984 Corrosion Protection: Capacity: 35000 Tank Fuel Type: Liquid Fuel Single Wall UST - Gasoline Status: Active Year of Installation: 1984 Corrosion Protection: Capacity: 35000 Tank Fuel Type: Liquid Fuel Single Wall UST - Gasoline Status: Active Year of Installation: 1984 Corrosion Protection: Capacity: 35000 Tank Fuel Type: Liquid Fuel Single Wall UST - Gasoline					
31	6 of 29	E/97.8	159.8 / 1.00	2688 DUNDAS STREET WEST MISSISSAUGA ON L5K 1S1	EHS
Order No: 20100106010 Status: C Report Type: Standard Report Report Date: 1/14/2010 Date Received: 1/6/2010 Previous Site Name: Lot/Building Size:					
Nearest Intersection: WINSTON CHURCHILL BOULEVARD Municipality: Client Prov/State: ON Search Radius (km): 0.25 X: -79.68101 Y: 43.522964					

Map Key	Number of Records	Direction/ Distance (m)	Elev/Diff (m)	Site	DB
Additional Info Ordered:		Aerial Photos;			
31	7 of 29	E/97.8	159.8 / 1.00	RAINBOW FUELS 2688 DUNDAS ST W MISSISSAUGA ON	DTNK
<u>Delisted Expired Fuel Safety Facilities</u>					
Instance No: 10148864 Status: EXPIRED Instance ID: 12780 Instance Type: FS Facility Instance Creation Dt: Instance Install Dt: Item Description: Manufacturer: Model: Serial No: ULC Standard: Quantity: Unit of Measure: Overfill Prot Type: Creation Date: Next Periodic Str DT: TSSA Base Sched Cycle 2: TSSAMax Hazard Rank 1: TSSA Risk Based Periodic Yn: TSSA Volume of Directives: TSSA Periodic Exempt: TSSA Statutory Interval: TSSA Recd Insp Interva: TSSA Recd Tolerance: TSSA Program Area: TSSA Program Area 2: Description: FS Propane Cylr Handling Facility Original Source: EXP Record Date: Up to Mar 2012		Expired Date: Max Hazard Rank: Facility Location: Facility Type: Fuel Type 2: Fuel Type 3: Panam Related: Panam Venue Nm: External Identifier: Item: Piping Steel: Piping Galvanized: Tank Single Wall St: Piping Underground: Tank Underground: Source:			
31	8 of 29	E/97.8	159.8 / 1.00	1515422 ONTARIO INC 2688 DUNDAS ST W MISSISSAUGA ON	DTNK
<u>Delisted Expired Fuel Safety Facilities</u>					
Instance No: 11508722 Status: EXPIRED Instance ID: 87644 Instance Type: FS Piping Instance Creation Dt: Instance Install Dt: Item Description: Manufacturer: Model: Serial No: ULC Standard: Quantity: Unit of Measure: Overfill Prot Type:		Expired Date: Max Hazard Rank: Facility Location: Facility Type: Fuel Type 2: Fuel Type 3: Panam Related: Panam Venue Nm: External Identifier: Item: Piping Steel: Piping Galvanized: Tank Single Wall St: Piping Underground:			

Map Key	Number of Records	Direction/ Distance (m)	Elev/Diff (m)	Site	DB
Creation Date:				Tank Underground:	
Next Periodic Str DT:				Source:	
TSSA Base Sched Cycle 2:					
TSSAMax Hazard Rank 1:					
TSSA Risk Based Periodic Yn:					
TSSA Volume of Directives:					
TSSA Periodic Exempt:					
TSSA Statutory Interval:					
TSSA Recd Insp Interva:					
TSSA Recd Tolerance:					
TSSA Program Area:					
TSSA Program Area 2:					
Description:		FS Piping			
Original Source:		EXP			
Record Date:		Up to Mar 2012			

Delisted Expired Fuel Safety Facilities

31	10 of 29	E/97.8	159.8 / 1.00	1515422 ONTARIO INC 2688 DUNDAS ST W MISSISSAUGA ON	DTNK

Delisted Expired Fuel Safety Facilities

Map Key	Number of Records	Direction/ Distance (m)	Elev/Diff (m)	Site	DB
Status: EXPIRED Instance ID: 82708 Instance Type: FS Piping Instance Creation Dt: Instance Install Dt: Item Description: Manufacturer: Model: Serial No: ULC Standard: Quantity: Unit of Measure: Overfill Prot Type: Creation Date: Next Periodic Str DT: TSSA Base Sched Cycle 2: TSSAMax Hazard Rank 1: TSSA Risk Based Periodic Yn: TSSA Volume of Directives: TSSA Periodic Exempt: TSSA Statutory Interval: TSSA Recd Insp Interva: TSSA Recd Tolerance: TSSA Program Area: TSSA Program Area 2: Description: FS Piping Original Source: EXP Record Date: Up to Mar 2012 Max Hazard Rank: Facility Location: Facility Type: Fuel Type 2: Fuel Type 3: Panam Related: Panam Venue Nm: External Identifier: Item: Piping Steel: Piping Galvanized: Tank Single Wall St: Piping Underground: Tank Underground: Source:					
31	11 of 29	E/97.8	159.8 / 1.00	1515422 Ontario Inc. 2688 Dundas Street West Mississauga ON L5K 1S1	GEN
Generator No: ON3007623 SIC Code: 447110 SIC Description: Gasoline Stations with Convenience Stores Approval Years: 2010 PO Box No: Country: Status: Co Admin: Choice of Contact: Phone No Admin: Contaminated Facility: MHSW Facility: <u>Detail(s)</u> Waste Class: 221 Waste Class Name: LIGHT FUELS					
31	12 of 29	E/97.8	159.8 / 1.00	1515422 Ontario Inc. 2688 Dundas Street West Mississauga ON L5K 1S1	GEN
Generator No: ON3007623 SIC Code: 447110 SIC Description: Gasoline Stations with Convenience Stores Approval Years: 2011 PO Box No: Country: Status: Co Admin:					

Map Key	Number of Records	Direction/ Distance (m)	Elev/Diff (m)	Site	DB
Choice of Contact: Phone No Admin: Contaminated Facility: MHSW Facility:					
<u>Detail(s)</u>					
Waste Class:		221			
Waste Class Name:		LIGHT FUELS			
31	13 of 29	E/97.8	159.8 / 1.00	DML Environmental <UNOFFICIAL> 2688 Dundas Street West Mississauga ON	SPL
Ref No: 6827-98MTXM Year: Incident Dt: 13-JUN-13 Dt MOE Arvl on Scn: MOE Reported Dt: 13-JUN-13 Dt Document Closed: Site No: MOE Response: Site County/District: Site Geo Ref Meth: Site District Office: Nearest Watercourse: Site Name: Rainbow ESSO<UNOFFICIAL> Site Address: 2688 Dundas Street West Site Region: Site Municipality: Mississauga Site Lot: Site Conc: Site Geo Ref Accu: Site Map Datum: Northing: Easting: Incident Cause: Unknown / N/A Incident Event: Environment Impact: Confirmed Nature of Impact: Groundwater Pollution; Soil Contamination Contaminant Qty: 0 other - see incident description System Facility Address: Client Name: DML Environmental <UNOFFICIAL> Client Type: Source Type: Contaminant Code: 12 Contaminant Name: GASOLINE Contaminant Limit 1: Contam Limit Freq 1: Contaminant UN No 1: Receiving Medium: Incident Reason: Unknown / N/A Incident Summary: Rainbow ESSO: Historical contamination discovered Activity Preceding Spill: Property 2nd Watershed: Property Tertiary Watershed: Sector Type: Unknown / N/A SAC Action Class: Land Spills Call Report Locatn Geodata:					
31	14 of 29	E/97.8	159.8 / 1.00	1515422 Ontario Inc. 2688 Dundas Street West	GEN

Map Key	Number of Records	Direction/ Distance (m)	Elev/Diff (m)	Site	DB
Mississauga ON L5K 1S1					
Generator No:		ON3007623			
SIC Code:		447110			
SIC Description:		Gasoline Stations with Convenience Stores			
Approval Years:		2012			
PO Box No:					
Country:					
Status:					
Co Admin:					
Choice of Contact:					
Phone No Admin:					
Contaminated Facility:					
MHSW Facility:					
Detail(s)					
Waste Class:		221			
Waste Class Name:		LIGHT FUELS			
31	15 of 29	E/97.8	159.8 / 1.00	ESSO RAINBOW 2688 DUNDAS ST W MISSISSAUGA ON L5K1S1	RST
Headcode:		01186800			
Headcode Desc:		SERVICE STATIONS GASOLINE OIL & NATURAL GAS			
Phone:		9058227241			
List Name:		INFO-DIRECT(TM) BUSINESS FILE			
Description:					
31	16 of 29	E/97.8	159.8 / 1.00	1515422 Ontario Inc. 2688 Dundas Street West Mississauga ON	GEN
Generator No:		ON3007623			
SIC Code:		447110			
SIC Description:					
Approval Years:		2013			
PO Box No:					
Country:					
Status:					
Co Admin:					
Choice of Contact:					
Phone No Admin:					
Contaminated Facility:					
MHSW Facility:					
Detail(s)					
Waste Class:		221			
Waste Class Name:		LIGHT FUELS			
31	17 of 29	E/97.8	159.8 / 1.00	1515422 ONTARIO INC. 2688 DUNDAS ST W MISSISSAUGA ON	INC
Incident No:	1129336			Any Health Impact:	No
Incident ID:				Any Enviro Impact:	Yes
Instance No:	9692351			Service Intrp:	No
Status Code:				Was Prop Damaged:	Yes

140 erisinfo.com | Environmental Risk Information Services Order No: 24053000329

Map Key	Number of Records	Direction/ Distance (m)	Elev/Diff (m)	Site	DB
Approval Years: 2015 PO Box No: Country: Canada Status: Co Admin: Paul Rew Choice of Contact: CO_OFFICIAL Phone No Admin: 519-924-0003 Ext. Contaminated Facility: No MHSW Facility: No					
<u>Detail(s)</u>					
Waste Class: 221 Waste Class Name: LIGHT FUELS					
31	20 of 29	E/97.8	159.8 / 1.00	1515422 Ontario Inc. 2688 Dundas Street West Mississauga ON L5K 1S1	GEN
Generator No: ON3007623 SIC Code: 447110 SIC Description: 447110 Approval Years: 2014 PO Box No: Country: Canada Status: Co Admin: Paul Rew Choice of Contact: CO_OFFICIAL Phone No Admin: 519-924-0003 Ext. Contaminated Facility: No MHSW Facility: No					
<u>Detail(s)</u>					
Waste Class: 221 Waste Class Name: LIGHT FUELS					
31	21 of 29	E/97.8	159.8 / 1.00	1515422 ONTARIO INC 2688 DUNDAS ST W,,MISSISSAUGA,ON,L5K 1S1,CA ON	INC
Incident No: 1129336 Incident ID: Instance No: Status Code: Incident Status: Incident Severity: Task No: Attribute Category: FS-Incident Context: Date of Occurrence: 6/14/2013 Time of Occurrence: Occr Insp Start Dt: Incident Creat On: Instance Creat Dt: Instance Install Dt: Approx Quant Rel: Tank Capacity: Fuels Occur Type: Occur Type Rpt: Occur Category: Fuel Type Involved:					
Any Health Impact: Any Enviro Impact: Service Intrap: Was Prop Damaged: Reside App. Type: Commer App. Type: Indus App. Type: Institut App. Type: Depth Ground Cover: Operation Pressure: Equipment Type: Equipment Model: Serial No: Cylinder Capacity: Cylinder Cap Units: Cylinder Mat Type: Pump Flow Rate Cap: Contam. Migrated: Near Body of Water: Drainage System: Sub Surface Contam:					

Map Key	Number of Records	Direction/ Distance (m)	Elev/Diff (m)	Site	DB
Fuel Type Reported: Enforcement Policy: Prc Escalation Req: Item: FS GASOLINE STATION - SELF SERVE Item Description: Device Installed Location: Venting Type: Vent Conn Mater: Vent Chimney Mater: Pipeline Type: Pipeline Involved: Pipe Material: Regulator Location: Regulator Type: Liquid Prop Make: Liquid Prop Model: Liquid Prop Serial No: Liquid Prop Notes: Inventory Address: 2688 DUNDAS ST W,,MISSISSAUGA,ON,L5K 1S1,CA Invent Postal Code: Notes: Contact Natural Env: Aff Prop Use Water: Occurence Narrative: Operation Type Involved:					
31	22 of 29	E/97.8	159.8 / 1.00	1515422 ONTARIO INC. 2688 DUNDAS ST W MISSISSAUGA ON	EXP
Inventory No: 11397659 Inventory Status: inactive Installation Year: 1984 Capacity: 35000 Capacity Unit: L Tank Type: Single Wall UST Manufacturer: Model: Description: 2009VBS Previous Fuel Type:					
Tank Material: Steel Corrosion Protect: Sacrificial Anode Overfill Protection: Inventory Context: FS Liquid Fuel Inventory Item: FS Liquid Fuel Tank					
31	23 of 29	E/97.8	159.8 / 1.00	1515422 ONTARIO INC. 2688 DUNDAS ST W MISSISSAUGA ON	EXP
Inventory No: 11397631 Inventory Status: inactive Installation Year: 1984 Capacity: 35000 Capacity Unit: L Tank Type: Single Wall UST Manufacturer: Model: Description: 2009VBS Previous Fuel Type:					
Tank Material: Steel Corrosion Protect: Sacrificial Anode Overfill Protection: Inventory Context: FS Liquid Fuel Inventory Item: FS Liquid Fuel Tank					
31	24 of 29	E/97.8	159.8 / 1.00	1515422 ONTARIO INC. 2688 DUNDAS ST W MISSISSAUGA ON	EXP

Map Key	Number of Records	Direction/ Distance (m)	Elev/Diff (m)	Site	DB
Inventory No: 11397600 Inventory Status: inactive Installation Year: 1984 Capacity: 35000 Capacity Unit: L Tank Type: Single Wall UST Manufacturer: Model: Description: 2009VBS Previous Fuel Type: Tank Material: Steel Corrosion Protect: Sacrificial Anode Overfill Protection: Inventory Context: FS Liquid Fuel Inventory Item: FS Liquid Fuel Tank					
31	25 of 29	E/97.8	159.8 / 1.00	1515422 ONTARIO INC. 2688 DUNDAS ST W MISSISSAUGA ON	EXP
Inventory No: 11508685 Inventory Status: inactive Installation Year: 1984 Capacity: 35000 Capacity Unit: L Tank Type: Single Wall UST Manufacturer: Model: Description: 2009VBS Previous Fuel Type: Tank Material: Steel Corrosion Protect: Sacrificial Anode Overfill Protection: Inventory Context: FS Liquid Fuel Inventory Item: FS Liquid Fuel Tank					
31	26 of 29	E/97.8	159.8 / 1.00	1515422 ONTARIO INC. 2688 DUNDAS ST W MISSISSAUGA ON	EXP
Inventory No: 11397562 Inventory Status: inactive Installation Year: 1984 Capacity: 35000 Capacity Unit: L Tank Type: Single Wall UST Manufacturer: Model: Description: 2009VBS Previous Fuel Type: Tank Material: Steel Corrosion Protect: Sacrificial Anode Overfill Protection: Inventory Context: FS Liquid Fuel Inventory Item: FS Liquid Fuel Tank					
31	27 of 29	E/97.8	159.8 / 1.00	1515422 ONTARIO INC. 2688 DUNDAS ST W MISSISSAUGA ON	FST
Inventory No: 100013436 Inventory Status: active Installation Year: 2022 Capacity: 100000 Capacity Unit: L Tank Type: Double Wall UST Manufacturer: Model: Description: Regular Tank Material: Fiberglass (FRP) Corrosion Protect: Fiberglass Overfill Protection: Inventory Context: FS Liquid Fuel Inventory Item: FS Liquid Fuel Tank					
31	28 of 29	E/97.8	159.8 / 1.00	1515422 ONTARIO INC. 2688 DUNDAS ST W MISSISSAUGA ON	FST

Map Key	Number of Records	Direction/ Distance (m)	Elev/Diff (m)	Site	DB
Inventory No: 9692351 Inventory Status: Active Installation Year: Capacity: 165000 Capacity Unit: L Tank Type: Manufacturer: Model: Description:					
Tank Material: Corrosion Protect: Overfill Protection: Inventory Context: Liquid Fuels Inventory Item: FS Gasoline Station - Self Serve					
31	29 of 29	E/97.8	159.8 / 1.00	1515422 ONTARIO INC. 2688 DUNDAS ST W MISSISSAUGA ON	FST
Inventory No: 100013437 Inventory Status: active Installation Year: 2022 Capacity: 65000 Capacity Unit: L Tank Type: Double Wall UST Manufacturer: Model: Description: Split tank: 35,000 Diesel / 30,000 Premium					
Tank Material: Fiberglass (FRP) Corrosion Protect: Fiberglass Overfill Protection: Inventory Context: FS Liquid Fuel Inventory Item: FS Liquid Fuel Tank					
32	1 of 1	E/112.9	159.8 / 1.00	lot 35 con 1 ON	WWIS
Well ID: 7228554 Construction Date: Use 1st: Use 2nd: Final Well Status: Water Type: Casing Material: Audit No: C26922 Tag: A160983 Constructn Method: Elevation (m): Elevatn Reliabilty: Depth to Bedrock: Well Depth: Overburden/Bedrock: Pump Rate: Static Water Level: Clear/Cloudy: Municipality: MISSISSAUGA CITY Site Info:					
Flowing (Y/N): Flow Rate: Data Entry Status: Yes Data Src: Date Received: 09/30/2014 Selected Flag: TRUE Abandonment Rec: Contractor: 7147 Form Version: 8 Owner: County: PEEL Lot: 035 Concession: 01 Concession Name: DS S Easting NAD83: Northing NAD83: Zone: UTM Reliability:					
<u>Additional Detail(s) (Map)</u>					
Bore Hole ID: 1005141001 Depth M: Year Completed: 2014 Well Completed Dt: 09/22/2014 Audit No: C26922 Path:					
Tag No: A160983 Contractor: 7147 Latitude: 43.5226840738718 Longitude: -79.6807183770226 Y: 43.522684071523734 X: -79.68071822753436					
<u>Bore Hole Information</u>					
Bore Hole ID: 1005141001 DP2BR:					
Elevation: Elevrc:					

Map Key	Number of Records	Direction/ Distance (m)	Elev/Diff (m)	Site	DB
Spatial Status:				Zone:	17
Code OB:				East83:	606617.00
Code OB Desc:				North83:	4819706.00
Open Hole:				Org CS:	UTM83
Cluster Kind:				UTMRC:	4
Date Completed:	09/22/2014			UTMRC Desc:	margin of error : 30 m - 100 m
Remarks:				Location Method:	wwr
Location Method Desc:		on Water Well Record			
Elevrc Desc:					
Location Source Date:					
Improvement Location Source:					
Improvement Location Method:					
Source Revision Comment:					
Supplier Comment:					

33	1 of 1	SW/115.9	160.8 / 2.00	3055, 3105, 3115 & 3125 Dundas Street West Mississauga ON	EHS
Order No:		20070904006		Nearest Intersection:	West of Winston Churchill Blvd
Status:		C		Municipality:	
Report Type:		CAN - Custom Report		Client Prov/State:	
Report Date:		9/12/2007		Search Radius (km):	0.25
Date Received:		9/4/2007		X:	-79.684332
Previous Site Name:				Y:	43.521398
Lot/Building Size:		12.35 acres			
Additional Info Ordered:					

34	1 of 1	W/118.4	161.8 / 3.00	3058 WINSTON CHURCHILL BLVD. Oakville ON	WWIS
Well ID:		7291825		Flowing (Y/N):	
Construction Date:				Flow Rate:	
Use 1st:		Test Hole		Data Entry Status:	
Use 2nd:		Monitoring		Data Src:	
Final Well Status:		Observation Wells		Date Received:	08/02/2017
Water Type:				Selected Flag:	TRUE
Casing Material:				Abandonment Rec:	
Audit No:		Z248436		Contractor:	6607
Tag:		A224557		Form Version:	7
Constructn Method:				Owner:	
Elevation (m):				County:	HALTON
Elevatn Reliabilty:				Lot:	
Depth to Bedrock:				Concession:	
Well Depth:				Concession Name:	
Overburden/Bedrock:				Easting NAD83:	
Pump Rate:				Northing NAD83:	
Static Water Level:				Zone:	
Clear/Cloudy:				UTM Reliability:	
Municipality:		OAKVILLE TOWN			
Site Info:					
PDF URL (Map):		https://d2khazk8e83rdv.cloudfront.net/moe_mapping/downloads/2Water/Wells_pdfs/729\7291825.pdf			

Additional Detail(s) (Map)

Well Completed Date:	06/13/2017
Year Completed:	2017
Depth (m):	10.6
Latitude:	43.5223444202258
Longitude:	-79.6856258208726
X:	-79.68562567119696
Y:	43.52234441791713

Map Key	Number of Records	Direction/ Distance (m)	Elev/Diff (m)	Site	DB
Path:		729\7291825.pdf			
<u>Bore Hole Information</u>					
Bore Hole ID:	1006687466			Elevation:	
DP2BR:				Elevrc:	
Spatial Status:				Zone:	17
Code OB:				East83:	606221.00
Code OB Desc:				North83:	4819662.00
Open Hole:				Org CS:	UTM83
Cluster Kind:				UTMRC:	4
Date Completed:	06/13/2017			UTMRC Desc:	margin of error : 30 m - 100 m
Remarks:				Location Method:	wwr
Location Method Desc:	on Water Well Record				
Elevrc Desc:					
Location Source Date:					
Improvement Location Source:					
Improvement Location Method:					
Source Revision Comment:					
Supplier Comment:					
<u>Overburden and Bedrock</u>					
<u>Materials Interval</u>					
Formation ID:	1006826815				
Layer:	3				
Color:	6				
General Color:	BROWN				
Material 1:	08				
Material 1 Desc:	FINE SAND				
Material 2:	11				
Material 2 Desc:	GRAVEL				
Material 3:					
Material 3 Desc:					
Formation Top Depth:	3.5999999046325684				
Formation End Depth:	5.699999809265137				
Formation End Depth UOM:	m				
<u>Overburden and Bedrock</u>					
<u>Materials Interval</u>					
Formation ID:	1006826814				
Layer:	2				
Color:	6				
General Color:	BROWN				
Material 1:	28				
Material 1 Desc:	SAND				
Material 2:					
Material 2 Desc:					
Material 3:					
Material 3 Desc:					
Formation Top Depth:	1.5				
Formation End Depth:	3.5999999046325684				
Formation End Depth UOM:	m				
<u>Overburden and Bedrock</u>					
<u>Materials Interval</u>					
Formation ID:	1006826817				
Layer:	5				
Color:	6				
General Color:	BROWN				

Map Key	Number of Records	Direction/ Distance (m)	Elev/Diff (m)	Site	DB
Material 1:		28			
Material 1 Desc:		SAND			
Material 2:		11			
Material 2 Desc:		GRAVEL			
Material 3:					
Material 3 Desc:					
Formation Top Depth:		7.5			
Formation End Depth:		9.100000381469727			
Formation End Depth UOM:		m			
<u>Overburden and Bedrock Materials Interval</u>					
Formation ID:		1006826813			
Layer:		1			
Color:		6			
General Color:		BROWN			
Material 1:		05			
Material 1 Desc:		CLAY			
Material 2:					
Material 2 Desc:					
Material 3:		84			
Material 3 Desc:		SILTY			
Formation Top Depth:		0.0			
Formation End Depth:		1.5			
Formation End Depth UOM:		m			
<u>Overburden and Bedrock Materials Interval</u>					
Formation ID:		1006826818			
Layer:		6			
Color:		6			
General Color:		BROWN			
Material 1:		17			
Material 1 Desc:		SHALE			
Material 2:					
Material 2 Desc:					
Material 3:		92			
Material 3 Desc:		WEATHERED			
Formation Top Depth:		9.100000381469727			
Formation End Depth:		10.600000381469727			
Formation End Depth UOM:		m			
<u>Overburden and Bedrock Materials Interval</u>					
Formation ID:		1006826816			
Layer:		4			
Color:		6			
General Color:		BROWN			
Material 1:		28			
Material 1 Desc:		SAND			
Material 2:		34			
Material 2 Desc:		TILL			
Material 3:		11			
Material 3 Desc:		GRAVEL			
Formation Top Depth:		5.699999809265137			
Formation End Depth:		7.5			
Formation End Depth UOM:		m			
<u>Annular Space/Abandonment</u>					

Map Key	Number of Records	Direction/ Distance (m)	Elev/Diff (m)	Site	DB
<u>Sealing Record</u>					
Plug ID:		1006826827			
Layer:		2			
Plug From:		0.30000001192092896			
Plug To:		6.900000095367432			
Plug Depth UOM:		m			
<u>Annular Space/Abandonment</u>					
<u>Sealing Record</u>					
Plug ID:		1006826826			
Layer:		1			
Plug From:		0.0			
Plug To:		0.30000001192092896			
Plug Depth UOM:		m			
<u>Method of Construction & Well</u>					
<u>Use</u>					
Method Construction ID:		1006826825			
Method Construction Code:		6			
Method Construction:		Boring			
Other Method Construction:					
<u>Pipe Information</u>					
Pipe ID:		1006826812			
Casing No:		0			
Comment:					
Alt Name:					
<u>Construction Record - Casing</u>					
Casing ID:		1006826821			
Layer:		1			
Material:		5			
Open Hole or Material:		PLASTIC			
Depth From:		0.0			
Depth To:		7.5			
Casing Diameter:		5.099999904632568			
Casing Diameter UOM:		cm			
Casing Depth UOM:		m			
<u>Construction Record - Screen</u>					
Screen ID:		1006826822			
Layer:		1			
Slot:		.1			
Screen Top Depth:		7.5			
Screen End Depth:		10.600000381469727			
Screen Material:		5			
Screen Depth UOM:		m			
Screen Diameter UOM:		cm			
Screen Diameter:		6.400000095367432			
<u>Water Details</u>					
Water ID:		1006826820			
Layer:		1			
Kind Code:					

Map Key	Number of Records	Direction/ Distance (m)	Elev/Diff (m)	Site	DB
Kind:					
Water Found Depth:		4.5			
Water Found Depth UOM:		m			
<u>Hole Diameter</u>					
Hole ID:		1006826819			
Diameter:		21.0			
Depth From:		0.0			
Depth To:		10.600000381469727			
Hole Depth UOM:		m			
Hole Diameter UOM:		cm			
35	1 of 1	ENE/124.5	159.2 / 0.31	DUNDAS ST W (75 M E OF WINSTON CHURCHILL BLVD) MISSISSAUGA ON	WWIS
Well ID:		7306453		Flowing (Y/N):	
Construction Date:				Flow Rate:	
Use 1st:		Monitoring		Data Entry Status:	
Use 2nd:				Data Src:	
Final Well Status:		Observation Wells		Date Received:	02/23/2018
Water Type:				Selected Flag:	TRUE
Casing Material:				Abandonment Rec:	
Audit No:		Z269017		Contractor:	7472
Tag:		A234923		Form Version:	7
Constructn Method:				Owner:	
Elevation (m):				County:	PEEL
Elevatn Reliabilty:				Lot:	
Depth to Bedrock:				Concession:	
Well Depth:				Concession Name:	
Overburden/Bedrock:				Easting NAD83:	
Pump Rate:				Northing NAD83:	
Static Water Level:				Zone:	
Clear/Cloudy:				UTM Reliability:	
Municipality:		MISSISSAUGA CITY			
Site Info:					
PDF URL (Map):		https://d2khazk8e83rdv.cloudfront.net/moe_mapping/downloads/2Water/Wells_pdfs/730\7306453.pdf			
<u>Additional Detail(s) (Map)</u>					
Well Completed Date:		10/03/2017			
Year Completed:		2017			
Depth (m):		4.572			
Latitude:		43.523371927703			
Longitude:		-79.6810251105404			
X:		-79.68102496162155			
Y:		43.52337192586121			
Path:		730\7306453.pdf			
<u>Bore Hole Information</u>					
Bore Hole ID:		1006992594		Elevation:	
DP2BR:				Elevrc:	
Spatial Status:				Zone:	17
Code OB:				East83:	606591.00
Code OB Desc:				North83:	4819782.00
Open Hole:				Org CS:	UTM83
Cluster Kind:				UTMRC:	4
Date Completed:		10/03/2017		UTMRC Desc:	margin of error : 30 m - 100 m
Remarks:				Location Method:	wwr

Map Key	Number of Records	Direction/ Distance (m)	Elev/Diff (m)	Site	DB
Location Method Desc:		on Water Well Record			
Elevrc Desc:					
Location Source Date:					
Improvement Location Source:					
Improvement Location Method:					
Source Revision Comment:					
Supplier Comment:					
<u>Overburden and Bedrock</u>					
<u>Materials Interval</u>					
Formation ID:		1007170351			
Layer:		1			
Color:		2			
General Color:		GREY			
Material 1:		27			
Material 1 Desc:		OTHER			
Material 2:					
Material 2 Desc:					
Material 3:		73			
Material 3 Desc:		HARD			
Formation Top Depth:		0.0			
Formation End Depth:		1.0			
Formation End Depth UOM:		ft			
<u>Overburden and Bedrock</u>					
<u>Materials Interval</u>					
Formation ID:		1007170352			
Layer:		2			
Color:		6			
General Color:		BROWN			
Material 1:		05			
Material 1 Desc:		CLAY			
Material 2:		28			
Material 2 Desc:		SAND			
Material 3:		79			
Material 3 Desc:		PACKED			
Formation Top Depth:		1.0			
Formation End Depth:		15.0			
Formation End Depth UOM:		ft			
<u>Annular Space/Abandonment</u>					
<u>Sealing Record</u>					
Plug ID:		1007170359			
Layer:		1			
Plug From:		0.0			
Plug To:		9.0			
Plug Depth UOM:		ft			
<u>Annular Space/Abandonment</u>					
<u>Sealing Record</u>					
Plug ID:		1007170360			
Layer:		2			
Plug From:		9.0			
Plug To:		15.0			
Plug Depth UOM:		ft			
<u>Method of Construction & Well</u>					
<u>Use</u>					

Map Key	Number of Records	Direction/ Distance (m)	Elev/Diff (m)	Site	DB
Method Construction ID: 1007170358 Method Construction Code: 6 Method Construction: Boring Other Method Construction:					
<u>Pipe Information</u>					
Pipe ID: 1007170350 Casing No: 0 Comment: Alt Name:					
<u>Construction Record - Casing</u>					
Casing ID: 1007170355 Layer: 1 Material: 5 Open Hole or Material: PLASTIC Depth From: 0.0 Depth To: 10.0 Casing Diameter: 2.0 Casing Diameter UOM: inch Casing Depth UOM: ft					
<u>Construction Record - Screen</u>					
Screen ID: 1007170356 Layer: 1 Slot: 10 Screen Top Depth: 10.0 Screen End Depth: 15.0 Screen Material: 5 Screen Depth UOM: ft Screen Diameter UOM: inch Screen Diameter: 2.5					
<u>Water Details</u>					
Water ID: 1007170354 Layer: Kind Code: Kind: Water Found Depth: Water Found Depth UOM: ft					
<u>Hole Diameter</u>					
Hole ID: 1007170353 Diameter: 6.0 Depth From: 0.0 Depth To: 15.0 Hole Depth UOM: ft Hole Diameter UOM: inch					
36	1 of 1	E/130.1	159.8 / 1.00	ON	WWIS
Well ID: 7270631 Construction Date: Use 1st:					
Flowing (Y/N): Flow Rate: Data Entry Status: Yes					

Map Key	Number of Records	Direction/ Distance (m)	Elev/Diff (m)	Site	DB
Use 2nd: Final Well Status: Water Type: Casing Material: Audit No: C21165 Tag: A145041 Constructn Method: Elevation (m): Elevatn Reliabilty: Depth to Bedrock: Well Depth: Overburden/Bedrock: Pump Rate: Static Water Level: Clear/Cloudy: Municipality: MISSISSAUGA CITY Site Info: Data Src: Date Received: 09/08/2016 Selected Flag: TRUE Abandonment Rec: Contractor: 7215 Form Version: 8 Owner: County: PEEL Lot: Concession: Concession Name: Easting NAD83: Northing NAD83: Zone: UTM Reliability:					
Additional Detail(s) (Map)					
Bore Hole ID: 1006233842 Depth M: Year Completed: 2013 Well Completed Dt: 04/22/2013 Audit No: C21165 Path: Tag No: A145041 Contractor: 7215 Latitude: 43.5225284720692 Longitude: -79.6804990384843 Y: 43.522528469487014 X: -79.68049888866985					
Bore Hole Information					
Bore Hole ID: 1006233842 DP2BR: Spatial Status: Code OB: Code OB Desc: Open Hole: Cluster Kind: Date Completed: 04/22/2013 Remarks: Location Method Desc: on Water Well Record Elevrc Desc: Location Source Date: Improvement Location Source: Improvement Location Method: Source Revision Comment: Supplier Comment: Elevation: Elevrc: Zone: 17 East83: 606635.00 North83: 4819689.00 Org CS: UTM83 UTMRC: 4 UTMRC Desc: margin of error : 30 m - 100 m Location Method: wwr					
37	1 of 2	N/131.4	159.8 / 1.00	3087 Winston Churchill Boulevard Mississauga ON	EHS
Order No: 20110603020 Status: C Report Type: Site Report Report Date: 6/6/2011 Date Received: 6/3/2011 12:17:06 PM Previous Site Name: Lot/Building Size: Additional Info Ordered: City Directory Nearest Intersection: Municipality: Client Prov/State: ON Search Radius (km): 0.25 X: -79.683603 Y: 43.524475					
37	2 of 2	N/131.4	159.8 / 1.00	3087 Winston Churchill Blvd Mississauga ON L5L2V8	EHS
Order No: 20131010027 Nearest Intersection:					

Map Key	Number of Records	Direction/ Distance (m)	Elev/Diff (m)	Site	DB
Status:	C			Municipality:	
Report Type:	Standard Report			Client Prov/State:	ON
Report Date:	22-OCT-13			Search Radius (km):	.25
Date Received:	10-OCT-13			X:	-79.683603
Previous Site Name:				Y:	43.524475
Lot/Building Size:					
Additional Info Ordered:					

38	1 of 1	ENE/131.6	159.4 / 0.59	- Dundas Street West lot 35 con 1 Mississauga ON	WWIS
Well ID:	7333134			Flowing (Y/N):	
Construction Date:				Flow Rate:	
Use 1st:	Not Used			Data Entry Status:	
Use 2nd:				Data Src:	
Final Well Status:	Abandoned-Other			Date Received:	05/23/2019
Water Type:				Selected Flag:	TRUE
Casing Material:				Abandonment Rec:	Yes
Audit No:	IVFUDB8O			Contractor:	7147
Tag:	_NO_TAG			Form Version:	9
Constructn Method:				Owner:	
Elevation (m):				County:	PEEL
Elevatn Reliabilty:				Lot:	035
Depth to Bedrock:				Concession:	01
Well Depth:				Concession Name:	DS S
Overburden/Bedrock:				Easting NAD83:	
Pump Rate:				Northing NAD83:	
Static Water Level:				Zone:	
Clear/Cloudy:				UTM Reliability:	
Municipality:	MISSISSAUGA CITY				
Site Info:					
PDF URL (Map):	https://d2khazk8e83rdv.cloudfront.net/moe_mapping/downloads/2Water/Wells_pdfs/733\7333134.pdf				

Additional Detail(s) (Map)

Well Completed Date:	05/10/2019
Year Completed:	2019
Depth (m):	
Latitude:	43.5234253680016
Longitude:	-79.6809744498197
X:	-79.68097430024419
Y:	43.523425365559184
Path:	733\7333134.pdf

Bore Hole Information

Bore Hole ID:	1007397991	Elevation:	
DP2BR:		Elevrc:	
Spatial Status:		Zone:	17
Code OB:		East83:	606595.00
Code OB Desc:		North83:	4819788.00
Open Hole:		Org CS:	UTM83
Cluster Kind:		UTMRC:	4
Date Completed:	05/10/2019	UTMRC Desc:	margin of error : 30 m - 100 m
Remarks:		Location Method:	wwr
Location Method Desc:	on Water Well Record		
Elevrc Desc:			
Location Source Date:			
Improvement Location Source:			
Improvement Location Method:			
Source Revision Comment:			

Map Key	Number of Records	Direction/ Distance (m)	Elev/Diff (m)	Site	DB
Supplier Comment:					
<u>Overburden and Bedrock Materials Interval</u>					
Formation ID:		1007398238			
Layer:		1			
Color:					
General Color:					
Material 1:					
Material 1 Desc:					
Material 2:					
Material 2 Desc:					
Material 3:					
Material 3 Desc:					
Formation Top Depth:		0.0			
Formation End Depth:					
Formation End Depth UOM:		m			
<u>Annular Space/Abandonment Sealing Record</u>					
Plug ID:		1007398375			
Layer:		1			
Plug From:					
Plug To:					
Plug Depth UOM:		m			
<u>Annular Space/Abandonment Sealing Record</u>					
Plug ID:		1007398460			
Layer:		2			
Plug From:		0.30000001192092896			
Plug To:		4.599999904632568			
Plug Depth UOM:		m			
<u>Annular Space/Abandonment Sealing Record</u>					
Plug ID:		1007398459			
Layer:		1			
Plug From:		0.0			
Plug To:		0.30000001192092896			
Plug Depth UOM:		m			
<u>Pipe Information</u>					
Pipe ID:		1007398072			
Casing No:		0			
Comment:					
Alt Name:					
<u>Construction Record - Casing</u>					
Casing ID:		1007398278			
Layer:		1			
Material:		5			
Open Hole or Material:		PLASTIC			
Depth From:		0.0			
Depth To:		3.0999999046325684			

Map Key	Number of Records	Direction/ Distance (m)	Elev/Diff (m)	Site	DB
Casing Diameter:		5.0			
Casing Diameter UOM:		cm			
Casing Depth UOM:		m			
 <u>Construction Record - Screen</u>					
Screen ID:		1007398311			
Layer:		1			
Slot:					
Screen Top Depth:		3.0999999046325684			
Screen End Depth:		4.599999904632568			
Screen Material:		5			
Screen Depth UOM:		m			
Screen Diameter UOM:		cm			
Screen Diameter:		6.300000190734863			
 <u>Results of Well Yield Testing</u>					
Pumping Test Method Desc:					
Pump Test ID:		1007398073			
Pump Set At:					
Static Level:					
Final Level After Pumping:					
Recommended Pump Depth:					
Pumping Rate:					
Flowing Rate:					
Recommended Pump Rate:					
Levels UOM:		m			
Rate UOM:		LPM			
Water State After Test Code:					
Water State After Test:					
Pumping Test Method:					
Pumping Duration HR:					
Pumping Duration MIN:					
Flowing:					
 <u>Water Details</u>					
Water ID:		1007398167			
Layer:		1			
Kind Code:		8			
Kind:		Untested			
Water Found Depth:		3.299999952316284			
Water Found Depth UOM:		m			

39	1 of 5	NE/132.7	157.9 / -0.92	A Alert Drain Ltd. 3015 Winston Churchill Boulevard Mississauga ON	SPL
Ref No:	8083-ASYS9C			Municipality No:	
Year:				Nature of Damage:	
Incident Dt:	2017/11/10			Discharger Report:	
Dt MOE Arvl on Scn:	2017/11/17			Material Group:	
MOE Reported Dt:	2017/11/10			Health/Env Conseq:	2 - Minor Environment
Dt Document Closed:				Agency Involved:	
Site No:	NA				
MOE Response:	Yes				
Site County/District:	Regional Municipality of Peel				
Site Geo Ref Meth:					
Site District Office:	Halton-Peel				
Nearest Watercourse:					
Site Name:	Commercial Plaza<UNOFFICIAL>				

Map Key	Number of Records	Direction/ Distance (m)	Elev/Diff (m)	Site	DB
Site Address: 3015 Winston Churchill Boulevard Site Region: Central Site Municipality: Mississauga Site Lot: Site Conc: Site Geo Ref Accu: Site Map Datum: Northing: 4819733.26 Easting: 606540.05 Incident Cause: Incident Event: Overflow/Surcharge Environment Impact: Nature of Impact: Contaminant Qty: 200 L System Facility Address: Client Name: A Alert Drain Ltd. Client Type: Corporation Source Type: Sewer (Private or Municipal) Contaminant Code: 44 Contaminant Name: SEWAGE,RAW UNCHLORINATED Contaminant Limit 1: Contam Limit Freq 1: Contaminant UN No 1: n/a Receiving Medium: Land Incident Reason: Operator/Human Error Incident Summary: Region of Peel: 200L communal sewage to storm drain Activity Preceding Spill: Property 2nd Watershed: Property Tertiary Watershed: Sector Type: Miscellaneous Communal SAC Action Class: Land Spills Call Report Locatn Geodata:					
39	2 of 5	NE/132.7	157.9 / -0.92	2622696 ONTARIO INC. Unit 101A-3015 Winston Churchill Blvd. Mississauga ON L5L 2V8	GEN
Generator No: ON9406252 SIC Code: SIC Description: Approval Years: As of Dec 2018 PO Box No: Country: Canada Status: Registered Co Admin: Choice of Contact: Phone No Admin: Contaminated Facility: MHSW Facility:					
<u>Detail(s)</u>					
Waste Class: 261 A Waste Class Name: Pharmaceuticals Waste Class: 312 P Waste Class Name: Pathological wastes					
39	3 of 5	NE/132.7	157.9 / -0.92	2622696 ONTARIO INC. Unit 101A-3015 Winston Churchill Blvd. Mississauga ON L5L 2V8	GEN

Map Key	Number of Records	Direction/ Distance (m)	Elev/Diff (m)	Site	DB
Generator No: ON9406252 SIC Code: SIC Description: Approval Years: As of Jul 2020 PO Box No: Country: Canada Status: Registered Co Admin: Choice of Contact: Phone No Admin: Contaminated Facility: MHSW Facility:					
<u>Detail(s)</u>					
Waste Class: 312 P Waste Class Name: Pathological wastes Waste Class: 261 A Waste Class Name: Pharmaceuticals					
39	4 of 5	NE/132.7	157.9 / -0.92	2622696 ONTARIO INC. Unit 101A-3015 Winston Churchill Blvd. Mississauga ON L5L 2V8	GEN
Generator No: ON9406252 SIC Code: SIC Description: Approval Years: As of Nov 2021 PO Box No: Country: Canada Status: Registered Co Admin: Choice of Contact: Phone No Admin: Contaminated Facility: MHSW Facility:					
<u>Detail(s)</u>					
Waste Class: 261 A Waste Class Name: Pharmaceuticals Waste Class: 312 P Waste Class Name: Pathological wastes					
39	5 of 5	NE/132.7	157.9 / -0.92	2622696 ONTARIO INC. Unit 101A-3015 Winston Churchill Blvd. Mississauga ON L5L 2V8	GEN
Generator No: ON9406252 SIC Code: SIC Description: Approval Years: As of Oct 2022 PO Box No: Country: Canada Status: Registered Co Admin: Choice of Contact: Phone No Admin: Contaminated Facility: MHSW Facility:					

Map Key	Number of Records	Direction/ Distance (m)	Elev/Diff (m)	Site	DB
<u>Detail(s)</u>					
Waste Class:		261 A			
Waste Class Name:		PHARMACEUTICALS			
Waste Class:		312 P			
Waste Class Name:		PATHOLOGICAL WASTES			
40	1 of 1	WNW/136.2	160.8 / 1.99	ON	WWIS
Well ID:	7218641			Flowing (Y/N):	
Construction Date:				Flow Rate:	
Use 1st:				Data Entry Status:	Yes
Use 2nd:				Data Src:	
Final Well Status:				Date Received:	03/28/2014
Water Type:				Selected Flag:	TRUE
Casing Material:				Abandonment Rec:	
Audit No:	C25355			Contractor:	7230
Tag:	A153749			Form Version:	8
Constructn Method:				Owner:	
Elevation (m):				County:	PEEL
Elevatn Reliabilty:				Lot:	
Depth to Bedrock:				Concession:	
Well Depth:				Concession Name:	
Overburden/Bedrock:				Easting NAD83:	
Pump Rate:				Northing NAD83:	
Static Water Level:				Zone:	
Clear/Cloudy:				UTM Reliability:	
Municipality:		MISSISSAUGA CITY (TRAFALGAR)			
Site Info:					
<u>Additional Detail(s) (Map)</u>					
Bore Hole ID:	1004727506			Tag No:	A153749
Depth M:				Contractor:	7230
Year Completed:	2013			Latitude:	43.5238214414417
Well Completed Dt:	11/13/2013			Longitude:	-79.6856556193549
Audit No:	C25355			Y:	43.52382143870264
Path:				X:	-79.68565546907362
<u>Bore Hole Information</u>					
Bore Hole ID:	1004727506			Elevation:	
DP2BR:				Elevrc:	
Spatial Status:				Zone:	17
Code OB:				East83:	606216.00
Code OB Desc:				North83:	4819826.00
Open Hole:				Org CS:	UTM83
Cluster Kind:				UTMRC:	4
Date Completed:	11/13/2013			UTMRC Desc:	margin of error : 30 m - 100 m
Remarks:				Location Method:	wwr
Location Method Desc:		on Water Well Record			
Elevrc Desc:					
Location Source Date:					
Improvement Location Source:					
Improvement Location Method:					
Source Revision Comment:					
Supplier Comment:					
41	1 of 1	ENE/165.8	158.8 / 0.00	BEAVER LUMBER-PRIVATE 2651 & 2661 DUNDAS ST. W.	CA

Map Key	Number of Records	Direction/ Distance (m)	Elev/Diff (m)	Site	DB
MISSISSAUGA CITY ON					
Certificate #: Application Year: Issue Date: Approval Type: Status: Application Type: Client Name: Client Address: Client City: Client Postal Code: Project Description: Contaminants: Emission Control:		3-0360-90-90 5/10/1990 Municipal sewage Approved			
42	1 of 1	N/173.6	159.8 / 1.00	3087 Winston Churchill Blvd, Units 9-10 Mississauga ON L5L2V8	EHS
Order No: Status: Report Type: Report Date: Date Received: Previous Site Name: Lot/Building Size: Additional Info Ordered:		20170919092 C Standard Report 26-SEP-17 19-SEP-17 Nearest Intersection: Municipality: Client Prov/State: ON Search Radius (km): .25 X: -79.683076 Y: 43.524753			
43	1 of 46	NW/173.6	160.8 / 2.00	PIONEER PETROLEUMS ATTN LOLA LAURIE 3100 WINSTON CHURCHILL BLVD MISSISSAUGA ON L5L 2V7	PRT
Location ID: Type: Expiry Date: Capacity (L): Licence #:		9289 retail 1995-05-31 158900 0076391796			
43	2 of 46	NW/173.6	160.8 / 2.00	PIONEER PETROLEUMS LTD. 3100 WINSTON CHURCHILL BLVD, WEST SIDE, 1 BLOCK NORTH OF DUNDAS ST SERVICE STATION MISSISSAUGA CITY ON L5L 2V7	SPL
Ref No: Year: Incident Dt: Dt MOE Arvl on Scn: MOE Reported Dt: Dt Document Closed: Site No: MOE Response: Site County/District: Site Geo Ref Meth: Site District Office: Nearest Watercourse: Site Name: Site Address: Site Region: Site Municipality:		168264 5/29/1999 5/29/1999 Municipality No: 21102 Nature of Damage: Discharger Report: Material Group: Health/Env Conseq: Agency Involved: MISSISSAUGA CITY			

Map Key	Number of Records	Direction/ Distance (m)	Elev/Diff (m)	Site	DB
Site Lot: Site Conc: Site Geo Ref Accu: Site Map Datum: Northing: Easting: Incident Cause: PIPE/HOSE LEAK Incident Event: Environment Impact: NOT ANTICIPATED Nature of Impact: Contaminant Qty: System Facility Address: Client Name: Client Type: Source Type: Contaminant Code: Contaminant Name: Contaminant Limit 1: Contam Limit Freq 1: Contaminant UN No 1: Receiving Medium: LAND / WATER Incident Reason: ERROR Incident Summary: PIONEER STATION-25 L GAS-OLINE TO PVMT, CONTAINED TO C-BASIN. TO PUMP OUT. Activity Preceding Spill: Property 2nd Watershed: Property Tertiary Watershed: Sector Type: SAC Action Class: Call Report Locatn Geodata:					
43	3 of 46	NW/173.6	160.8 / 2.00	3100 Winston Churchill Boulevard Mississauga ON L5L 2V7	EHS
Order No: 20020417001w Status: C Report Type: Online Mapless Report Report Date: 4/17/02 Date Received: 4/17/02 Previous Site Name: Lot/Building Size: Additional Info Ordered:					
Nearest Intersection: Municipality: Client Prov/State: ON Search Radius (km): 0.25 X: 0 Y: 0					
43	4 of 46	NW/173.6	160.8 / 2.00	DANDY CLEANERS 12-660 3100 WINSTON CHURCHILL BLVD. UNIT #4 MISSISSAUGA ON L5L 2V7	GEN
Generator No: ON0552501 SIC Code: 9721 SIC Description: POWER LAUND./CLEANER Approval Years: 92,93,94,95,96,97,98 PO Box No: Country: Status: Co Admin: Choice of Contact: Phone No Admin: Contaminated Facility: MHSW Facility:					
<u>Detail(s)</u>					

Map Key	Number of Records	Direction/ Distance (m)	Elev/Diff (m)	Site	DB
Waste Class: Waste Class Name:		241 HALOGENATED SOLVENTS			
43	5 of 46	NW/173.6	160.8 / 2.00	DANDY CLEANERS 3100 WINSTON CHURCHILL BOULEVARD UNIT #4 MISSISSAUGA ON L5L 2V7	GEN
Generator No:		ON0552501			
SIC Code:		9721			
SIC Description:		POWER LAUND./CLEANERS			
Approval Years:		99,00,01,02,03,04,05,06,07,08			
PO Box No:					
Country:					
Status:					
Co Admin:					
Choice of Contact:					
Phone No Admin:					
Contaminated Facility:					
MHSW Facility:					
<u>Detail(s)</u>					
Waste Class:		213			
Waste Class Name:		PETROLEUM DISTILLATES			
Waste Class:		241			
Waste Class Name:		HALOGENATED SOLVENTS			
43	6 of 46	NW/173.6	160.8 / 2.00	ATWORTH COMPUTER IMAGE 3100 WINSTON CHURCHILL BLVD. #5 MISSISSAUGA ON L5L 2V7	GEN
Generator No:		ON1729900			
SIC Code:		6571			
SIC Description:		CAMERA/PHOTO. SUPPLY			
Approval Years:		93,96,97,98			
PO Box No:					
Country:					
Status:					
Co Admin:					
Choice of Contact:					
Phone No Admin:					
Contaminated Facility:					
MHSW Facility:					
<u>Detail(s)</u>					
Waste Class:		264			
Waste Class Name:		PHOTOPROCESSING WASTES			
43	7 of 46	NW/173.6	160.8 / 2.00	1 HR PHOTO CLUB 3100 WINSTON CHURCHILL BLVD. MISSISSAUGA ON L5L 2V7	GEN
Generator No:		ON1729900			
SIC Code:		6571			
SIC Description:		CAMERA/PHOTO. SUPPLY			
Approval Years:		94,95			
PO Box No:					
Country:					
Status:					

Map Key	Number of Records	Direction/ Distance (m)	Elev/Diff (m)	Site	DB
Co Admin: Choice of Contact: Phone No Admin: Contaminated Facility: MHSW Facility:					
<u>Detail(s)</u>					
Waste Class:		264			
Waste Class Name:		PHOTOPROCESSING WASTES			
43	8 of 46	NW/173.6	160.8 / 2.00	BIG SCORE PHOTO 3100 WINSTON CHURCHILL BLVD., UNIT 5 MISSISSAUGA ON L5L 2V7	GEN
Generator No:		ON2199900			
SIC Code:		6571			
SIC Description:		CAMERA/PHOTO. SUPPLY			
Approval Years:		97,98			
PO Box No:					
Country:					
Status:					
Co Admin:					
Choice of Contact:					
Phone No Admin:					
Contaminated Facility:					
MHSW Facility:					
<u>Detail(s)</u>					
Waste Class:		264			
Waste Class Name:		PHOTOPROCESSING WASTES			
43	9 of 46	NW/173.6	160.8 / 2.00	ATWORTH COMPUTER IMAGE 3100 WINSTON CHURCHILL BOULEVARD, UNIT 5 MISSISSAUGA ON L5L 2V7	GEN
Generator No:		ON1729900			
SIC Code:		6571			
SIC Description:		CAMERA/PHOTO. SUPPLY			
Approval Years:		99,00,01			
PO Box No:					
Country:					
Status:					
Co Admin:					
Choice of Contact:					
Phone No Admin:					
Contaminated Facility:					
MHSW Facility:					
<u>Detail(s)</u>					
Waste Class:		264			
Waste Class Name:		PHOTOPROCESSING WASTES			
43	10 of 46	NW/173.6	160.8 / 2.00	BIG SCORE PHOTO 3100 WINSTON CHURCHILL BOULEVARD, UNIT 5 MISSISSAUGA ON L5L 2V7	GEN

Map Key	Number of Records	Direction/ Distance (m)	Elev/Diff (m)	Site	DB
Generator No: SIC Code: SIC Description: Approval Years: PO Box No: Country: Status: Co Admin: Choice of Contact: Phone No Admin: Contaminated Facility: MHSW Facility:		ON2199900 6571 CAMERA/PHOTO. SUPPLY 99,00,01			
<u>Detail(s)</u>					
Waste Class: Waste Class Name:		264 PHOTOPROCESSING WASTES			
<u>43</u>	11 of 46	NW/173.6	160.8 / 2.00	PIONEER PETROLEUMS MANAGEMENT INC** 3100 WINSTON CHURCHILL BLVD MISSISSAUGA ON L5L 2V7	FSTH
License Issue Date: Tank Status: Tank Status As Of: Operation Type: Facility Type:		4/26/2002 Licensed August 2007 Retail Fuel Outlet Gasoline Station - Self Serve			
<u>--Details--</u>					
Status: Year of Installation: Corrosion Protection: Capacity: Tank Fuel Type:		Active 1988 45000 Liquid Fuel Single Wall UST - Gasoline			
Status: Year of Installation: Corrosion Protection: Capacity: Tank Fuel Type:		Active 1988 45000 Liquid Fuel Single Wall UST - Gasoline			
Status: Year of Installation: Corrosion Protection: Capacity: Tank Fuel Type:		Active 1988 45000 Liquid Fuel Single Wall UST - Gasoline			
Status: Year of Installation: Corrosion Protection: Capacity: Tank Fuel Type:		Active 1988 20000 Liquid Fuel Single Wall UST - Gasoline			
<u>43</u>	12 of 46	NW/173.6	160.8 / 2.00	PIONEER PETROLEUMS MANAGEMENT INC** 3100 WINSTON CHURCHILL BLVD MISSISSAUGA ON L5L 2V7	FSTH
License Issue Date: Tank Status: Tank Status As Of: Operation Type: Facility Type:		4/26/2002 Licensed December 2008 Retail Fuel Outlet Gasoline Station - Self Serve			

Map Key	Number of Records	Direction/ Distance (m)	Elev/Diff (m)	Site	DB
--Details--					
Status:		Active			
Year of Installation:		1988			
Corrosion Protection:					
Capacity:		45000			
Tank Fuel Type:		Liquid Fuel Single Wall UST - Gasoline			
Status:		Active			
Year of Installation:		1988			
Corrosion Protection:					
Capacity:		45000			
Tank Fuel Type:		Liquid Fuel Single Wall UST - Gasoline			
Status:		Active			
Year of Installation:		1988			
Corrosion Protection:					
Capacity:		45000			
Tank Fuel Type:		Liquid Fuel Single Wall UST - Gasoline			
Status:		Active			
Year of Installation:		1988			
Corrosion Protection:					
Capacity:		20000			
Tank Fuel Type:		Liquid Fuel Single Wall UST - Gasoline			
43	13 of 46	NW/173.6	160.8 / 2.00	PIONEER ENERGY MANAGEMENT INC. 3100 WINSTON CHURCHILL BLVD MISSISSAUGA ON	DTNK

**Delisted Expired Fuel Safety
Facilities**

Instance No:	10110647	Expired Date:
Status:	EXPIRED	Max Hazard Rank:
Instance ID:	12154	Facility Location:
Instance Type:	FS Facility	Facility Type:
Instance Creation Dt:		Fuel Type 2:
Instance Install Dt:		Fuel Type 3:
Item Description:		Panam Related:
Manufacturer:		Panam Venue Nm:
Model:		External Identifier:
Serial No:		Item:
ULC Standard:		Piping Steel:
Quantity:		Piping Galvanized:
Unit of Measure:		Tank Single Wall St:
Overfill Prot Type:		Piping Underground:
Creation Date:		Tank Underground:
Next Periodic Str DT:		Source:
TSSA Base Sched Cycle 2:		
TSSAMax Hazard Rank 1:		
TSSA Risk Based Periodic Yn:		
TSSA Volume of Directives:		
TSSA Periodic Exempt:		
TSSA Statutory Interval:		
TSSA Recd Insp Interva:		
TSSA Recd Tolerance:		
TSSA Program Area:		
TSSA Program Area 2:		
Description:	FS Cylinder Exchange	
Original Source:	EXP	

Map Key	Number of Records	Direction/ Distance (m)	Elev/Diff (m)	Site	DB
Record Date:		Up to Mar 2012			
43	14 of 46	NW/173.6	160.8 / 2.00	PIONEER ENERGY MANAGEMENT INC. 3100 WINSTON CHURCHILL BLVD MISSISSAUGA ON	DTNK
<u>Delisted Expired Fuel Safety Facilities</u>					
Instance No:		10861591	Expired Date:		
Status:		EXPIRED	Max Hazard Rank:		
Instance ID:		46693	Facility Location:		
Instance Type:		FS Piping	Facility Type:		
Instance Creation Dt:			Fuel Type 2:		
Instance Install Dt:			Fuel Type 3:		
Item Description:			Panam Related:		
Manufacturer:			Panam Venue Nm:		
Model:			External Identifier:		
Serial No:			Item:		
ULC Standard:			Piping Steel:		
Quantity:			Piping Galvanized:		
Unit of Measure:			Tank Single Wall St:		
Overfill Prot Type:			Piping Underground:		
Creation Date:			Tank Underground:		
Next Periodic Str DT:			Source:		
TSSA Base Sched Cycle 2:					
TSSAMax Hazard Rank 1:					
TSSA Risk Based Periodic Yn:					
TSSA Volume of Directives:					
TSSA Periodic Exempt:					
TSSA Statutory Interval:					
TSSA Recd Insp Interva:					
TSSA Recd Tolerance:					
TSSA Program Area:					
TSSA Program Area 2:					
Description:		FS Piping			
Original Source:		EXP			
Record Date:		Up to Mar 2012			
43	15 of 46	NW/173.6	160.8 / 2.00	PIONEER ENERGY MANAGEMENT INC. 3100 WINSTON CHURCHILL BLVD MISSISSAUGA ON	DTNK
<u>Delisted Expired Fuel Safety Facilities</u>					
Instance No:		10861576	Expired Date:		
Status:		EXPIRED	Max Hazard Rank:		
Instance ID:		46941	Facility Location:		
Instance Type:		FS Piping	Facility Type:		
Instance Creation Dt:			Fuel Type 2:		
Instance Install Dt:			Fuel Type 3:		
Item Description:			Panam Related:		
Manufacturer:			Panam Venue Nm:		
Model:			External Identifier:		
Serial No:			Item:		
ULC Standard:			Piping Steel:		
Quantity:			Piping Galvanized:		
Unit of Measure:			Tank Single Wall St:		
Overfill Prot Type:			Piping Underground:		
Creation Date:			Tank Underground:		

Map Key	Number of Records	Direction/ Distance (m)	Elev/Diff (m)	Site	DB
Next Periodic Str DT:				Source:	
TSSA Base Sched Cycle 2:					
TSSAMax Hazard Rank 1:					
TSSA Risk Based Periodic Yn:					
TSSA Volume of Directives:					
TSSA Periodic Exempt:					
TSSA Statutory Interval:					
TSSA Recd Insp Interva:					
TSSA Recd Tolerance:					
TSSA Program Area:					
TSSA Program Area 2:					
Description:		FS Piping			
Original Source:		EXP			
Record Date:		Up to Mar 2012			

Delisted Expired Fuel Safety Facilities

43	17 of 46	NW/173.6	160.8 / 2.00	PIONEER ENERGY MANAGEMENT INC. 3100 WINSTON CHURCHILL BLVD MISSISSAUGA ON	DTNK

Instance No: 10861558 **Expired Date:**
Status: EXPIRED **Max Hazard Rank:**

Map Key	Number of Records	Direction/ Distance (m)	Elev/Diff (m)	Site	DB
Instance ID:	47227			Facility Location:	
Instance Type:	FS Piping			Facility Type:	
Instance Creation Dt:				Fuel Type 2:	
Instance Install Dt:				Fuel Type 3:	
Item Description:				Panam Related:	
Manufacturer:				Panam Venue Nm:	
Model:				External Identifier:	
Serial No:				Item:	
ULC Standard:				Piping Steel:	
Quantity:				Piping Galvanized:	
Unit of Measure:				Tank Single Wall St:	
Overfill Prot Type:				Piping Underground:	
Creation Date:				Tank Underground:	
Next Periodic Str DT:				Source:	
TSSA Base Sched Cycle 2:					
TSSAMax Hazard Rank 1:					
TSSA Risk Based Periodic Yn:					
TSSA Volume of Directives:					
TSSA Periodic Exempt:					
TSSA Statutory Interval:					
TSSA Recd Insp Interva:					
TSSA Recd Tolerance:					
TSSA Program Area:					
TSSA Program Area 2:					
Description:		FS Piping			
Original Source:		EXP			
Record Date:		Up to Mar 2012			

43	18 of 46	NW/173.6	160.8 / 2.00	DANDY CLEANERS 3100 WINSTON CHURCHILL BOULEVARD UNIT #4 MISSISSAUGA ON L5L 2V7	GEN

Generator No:	ON0552501
SIC Code:	812320
SIC Description:	Dry Cleaning and Laundry Services (except Coin-Operated)
Approval Years:	2009
PO Box No:	
Country:	
Status:	
Co Admin:	
Choice of Contact:	
Phone No Admin:	
Contaminated Facility:	
MHSW Facility:	

Detail(s)

Waste Class:	213
Waste Class Name:	PETROLEUM DISTILLATES
Waste Class:	241
Waste Class Name:	HALOGENATED SOLVENTS

43	19 of 46	NW/173.6	160.8 / 2.00	3100 Winston Churchill Blvd Mississauga ON	EHS

Order No:	20130325014	Nearest Intersection:	
Status:	C	Municipality:	
Report Type:	Standard Report	Client Prov/State:	ON
Report Date:	26-MAR-13	Search Radius (km):	.25
Date Received:	25-MAR-13	X:	-79.684686
Previous Site Name:		Y:	43.524849

Map Key	Number of Records	Direction/ Distance (m)	Elev/Diff (m)	Site	DB
Lot/Building Size: Additional Info Ordered:					
43	20 of 46	NW/173.6	160.8 / 2.00	DANDY CLEANERS 3100 WINSTON CHURCHILL BOULEVARD UNIT #4 MISSISSAUGA ON L5L 2V7	GEN
Generator No:		ON0552501			
SIC Code:		812320			
SIC Description:		Dry Cleaning and Laundry Services (except Coin-Operated)			
Approval Years:		2010			
PO Box No:					
Country:					
Status:					
Co Admin:					
Choice of Contact:					
Phone No Admin:					
Contaminated Facility:					
MHSW Facility:					
<u>Detail(s)</u>					
Waste Class:		241			
Waste Class Name:		HALOGENATED SOLVENTS			
Waste Class:		213			
Waste Class Name:		PETROLEUM DISTILLATES			
43	21 of 46	NW/173.6	160.8 / 2.00	DANDY CLEANERS 3100 WINSTON CHURCHILL BOULEVARD UNIT #4 MISSISSAUGA ON L5L 2V7	GEN
Generator No:		ON0552501			
SIC Code:		812320			
SIC Description:		Dry Cleaning and Laundry Services (except Coin-Operated)			
Approval Years:		2011			
PO Box No:					
Country:					
Status:					
Co Admin:					
Choice of Contact:					
Phone No Admin:					
Contaminated Facility:					
MHSW Facility:					
<u>Detail(s)</u>					
Waste Class:		213			
Waste Class Name:		PETROLEUM DISTILLATES			
Waste Class:		241			
Waste Class Name:		HALOGENATED SOLVENTS			
43	22 of 46	NW/173.6	160.8 / 2.00	PARKLAND CORPORATION 3100 WINSTON CHURCHILL BLVD MISSISSAUGA ON	FST
Inventory No:		10861552		Tank Material:	Fiberglass (FRP)
Inventory Status:		active		Corrosion Protect:	Fiberglass

Map Key	Number of Records	Direction/ Distance (m)	Elev/Diff (m)	Site	DB
Installation Year: 1988 Capacity: 45000 Capacity Unit: L Tank Type: Single Wall UST Manufacturer: Model: Description: 2009VBS UNDERGROUND TANK Overfill Protection: Inventory Context: FS Liquid Fuel Inventory Item: FS Liquid Fuel Tank					
43	23 of 46	NW/173.6	160.8 / 2.00	PARKLAND CORPORATION 3100 WINSTON CHURCHILL BLVD MISSISSAUGA ON	FST
Inventory No: 10861567 Inventory Status: active Installation Year: 1988 Capacity: 45000 Capacity Unit: L Tank Type: Single Wall UST Manufacturer: Model: Description: 2009VBS UNDERGROUND TANK Tank Material: Fiberglass (FRP) Corrosion Protect: Fiberglass Overfill Protection: Inventory Context: FS Liquid Fuel Inventory Item: FS Liquid Fuel Tank					
43	24 of 46	NW/173.6	160.8 / 2.00	PARKLAND CORPORATION 3100 WINSTON CHURCHILL BLVD MISSISSAUGA ON	FST
Inventory No: 10861534 Inventory Status: active Installation Year: 1988 Capacity: 45000 Capacity Unit: L Tank Type: Single Wall UST Manufacturer: Model: Description: 2009VBS UNDERGROUND TANK Tank Material: Fiberglass (FRP) Corrosion Protect: Fiberglass Overfill Protection: Inventory Context: FS Liquid Fuel Inventory Item: FS Liquid Fuel Tank					
43	25 of 46	NW/173.6	160.8 / 2.00	PARKLAND CORPORATION 3100 WINSTON CHURCHILL BLVD MISSISSAUGA ON	FST
Inventory No: 10861582 Inventory Status: active Installation Year: 1988 Capacity: 20000 Capacity Unit: L Tank Type: Single Wall UST Manufacturer: Model: Description: 2009VBS UNDERGROUND TANK Tank Material: Fiberglass (FRP) Corrosion Protect: Fiberglass Overfill Protection: Inventory Context: FS Liquid Fuel Inventory Item: FS Liquid Fuel Tank					
43	26 of 46	NW/173.6	160.8 / 2.00	DANDY CLEANERS 3100 WINSTON CHURCHILL BOULEVARD UNIT #4 MISSISSAUGA ON L5L 2V7	GEN

Map Key	Number of Records	Direction/ Distance (m)	Elev/Diff (m)	Site	DB
Generator No: ON0552501 SIC Code: 812320 SIC Description: Dry Cleaning and Laundry Services (except Coin-Operated) Approval Years: 2012 PO Box No: Country: Status: Co Admin: Choice of Contact: Phone No Admin: Contaminated Facility: MHSW Facility:					
<u>Detail(s)</u>					
Waste Class: 241 Waste Class Name: HALOGENATED SOLVENTS Waste Class: 213 Waste Class Name: PETROLEUM DISTILLATES					
43	27 of 46	NW/173.6	160.8 / 2.00	3100 Winston Churchill Blvd. Mississauga ON	EHS
Order No: 20140106064 Status: C Report Type: Site Report Report Date: 07-JAN-14 Date Received: 06-JAN-14 Previous Site Name: Lot/Building Size: Additional Info Ordered:					
Nearest Intersection: Municipality: Client Prov/State: ON Search Radius (km): .001 X: -79.685038 Y: 43.52462					
43	28 of 46	NW/173.6	160.8 / 2.00	DANDY CLEANERS 3100 WINSTON CHURCHILL BOULEVARD UNIT #4 MISSISSAUGA ON	GEN
Generator No: ON0552501 SIC Code: 812320 SIC Description: DRY CLEANING AND LAUNDRY SERVICES (EXCEPT COIN-OPERATED) Approval Years: 2013 PO Box No: Country: Status: Co Admin: Choice of Contact: Phone No Admin: Contaminated Facility: MHSW Facility:					
<u>Detail(s)</u>					
Waste Class: 241 Waste Class Name: HALOGENATED SOLVENTS Waste Class: 213 Waste Class Name: PETROLEUM DISTILLATES					
43	29 of 46	NW/173.6	160.8 / 2.00	3100 Winston Churchill Blvd Mississauga ON	SPL

Map Key	Number of Records	Direction/ Distance (m)	Elev/Diff (m)	Site	DB
Ref No: 5477-9YMM93 Year: Incident Dt: 7/21/2015 Dt MOE Arvl on Scn: MOE Reported Dt: 7/21/2015 Dt Document Closed: 7/29/2015 Site No: NA MOE Response: No Site County/District: Site Geo Ref Meth: Site District Office: Nearest Watercourse: Site Name: retail (gas stn car wash restaurant) plaza<UNOFFICIAL> Site Address: 3100 Winston Churchill Blvd Site Region: Site Municipality: Mississauga Site Lot: Site Conc: Site Geo Ref Accu: Site Map Datum: Northing: Easting: Incident Cause: Incident Event: Environment Impact: Nature of Impact: Contaminant Qty: 0 other - see incident description System Facility Address: Client Name: Client Type: Source Type: Contaminant Code: 99 Contaminant Name: WATER Contaminant Limit 1: Contam Limit Freq 1: Contaminant UN No 1: Receiving Medium: Incident Reason: Unknown / N/A Incident Summary: RofPeel: Water valve leak, potable water to ground Activity Preceding Spill: Property 2nd Watershed: Property Tertiary Watershed: Sector Type: Miscellaneous Industrial SAC Action Class: Land Spills Call Report Locatn Geodata: Municipality No: Nature of Damage: Discharger Report: Material Group: Health/Env Conseq: Agency Involved:					

43	30 of 46	NW/173.6	160.8 / 2.00	Sana Dentistry 3100 Winston Churchill Blvd. Unit #8 Mississauga ON L5L2V7	GEN
Generator No: ON6559537 SIC Code: 621210 SIC Description: OFFICES OF DENTISTS Approval Years: 2016 PO Box No: Country: Canada Status: Co Admin: Marwan Al Rayes Choice of Contact: CO_OFFICIAL Phone No Admin: 289-800-7111 Ext. Contaminated Facility: No MHSW Facility: No					

Map Key	Number of Records	Direction/ Distance (m)	Elev/Diff (m)	Site	DB
<u>Detail(s)</u>					
Waste Class:		312			
Waste Class Name:		PATHOLOGICAL WASTES			
43	31 of 46	NW/173.6	160.8 / 2.00	DANDY CLEANERS 3100 WINSTON CHURCHILL BOULEVARD UNIT #4 MISSISSAUGA ON L5L 2V7	GEN
Generator No:		ON0552501			
SIC Code:		812320			
SIC Description:		DRY CLEANING AND LAUNDRY SERVICES (EXCEPT COIN-OPERATED)			
Approval Years:		2016			
PO Box No:					
Country:		Canada			
Status:					
Co Admin:					
Choice of Contact:		CO_OFFICIAL			
Phone No Admin:					
Contaminated Facility:		No			
MHSW Facility:		No			
<u>Detail(s)</u>					
Waste Class:		241			
Waste Class Name:		HALOGENATED SOLVENTS			
Waste Class:		213			
Waste Class Name:		PETROLEUM DISTILLATES			
43	32 of 46	NW/173.6	160.8 / 2.00	Sana Dentistry 3100 Winston Churchill Blvd. Unit #8 Mississauga ON L5L2V7	GEN
Generator No:		ON6559537			
SIC Code:		621210			
SIC Description:		OFFICES OF DENTISTS			
Approval Years:		2015			
PO Box No:					
Country:		Canada			
Status:					
Co Admin:		Marwan Al Rayes			
Choice of Contact:		CO_OFFICIAL			
Phone No Admin:		289-800-7111 Ext.			
Contaminated Facility:		No			
MHSW Facility:		No			
<u>Detail(s)</u>					
Waste Class:		312			
Waste Class Name:		PATHOLOGICAL WASTES			
43	33 of 46	NW/173.6	160.8 / 2.00	DANDY CLEANERS 3100 WINSTON CHURCHILL BOULEVARD UNIT #4 MISSISSAUGA ON L5L 2V7	GEN
Generator No:		ON0552501			
SIC Code:		812320			
SIC Description:		DRY CLEANING AND LAUNDRY SERVICES (EXCEPT COIN-OPERATED)			

Map Key	Number of Records	Direction/ Distance (m)	Elev/Diff (m)	Site	DB
Approval Years: 2015 PO Box No: Country: Canada Status: Co Admin: Choice of Contact: CO_OFFICIAL Phone No Admin: Contaminated Facility: No MHSW Facility: No					
<u>Detail(s)</u>					
Waste Class: 241 Waste Class Name: HALOGENATED SOLVENTS					
Waste Class: 213 Waste Class Name: PETROLEUM DISTILLATES					
43	34 of 46	NW/173.6	160.8 / 2.00	DANDY CLEANERS 3100 WINSTON CHURCHILL BOULEVARD UNIT #4 MISSISSAUGA ON L5L 2V7	GEN
Generator No: ON0552501 SIC Code: 812320 SIC Description: DRY CLEANING AND LAUNDRY SERVICES (EXCEPT COIN-OPERATED) Approval Years: 2014 PO Box No: Country: Canada Status: Co Admin: Choice of Contact: CO_OFFICIAL Phone No Admin: Contaminated Facility: No MHSW Facility: No					
<u>Detail(s)</u>					
Waste Class: 241 Waste Class Name: HALOGENATED SOLVENTS					
Waste Class: 213 Waste Class Name: PETROLEUM DISTILLATES					
43	35 of 46	NW/173.6	160.8 / 2.00	DANDY CLEANERS 3100 WINSTON CHURCHILL BOULEVARD UNIT #4 MISSISSAUGA ON L5L 2V7	GEN
Generator No: ON0552501 SIC Code: SIC Description: Approval Years: As of Dec 2018 PO Box No: Country: Canada Status: Registered Co Admin: Choice of Contact: Phone No Admin: Contaminated Facility: MHSW Facility:					

Map Key	Number of Records	Direction/ Distance (m)	Elev/Diff (m)	Site	DB
<u>Detail(s)</u>					
Waste Class:		213 L			
Waste Class Name:		Petroleum distillates			
43	36 of 46	NW/173.6	160.8 / 2.00	Sana Dentistry 3100 Winston Churchill Blvd. Unit #8 Mississauga ON L5L2V7	GEN
Generator No:		ON6559537			
SIC Code:					
SIC Description:					
Approval Years:		As of Dec 2018			
PO Box No:					
Country:		Canada			
Status:		Registered			
Co Admin:					
Choice of Contact:					
Phone No Admin:					
Contaminated Facility:					
MHSW Facility:					
<u>Detail(s)</u>					
Waste Class:		312 P			
Waste Class Name:		Pathological wastes			
43	37 of 46	NW/173.6	160.8 / 2.00	Dandy Cleaners 4-3100 Winston Churchill Blvd Mississauga ON L5L2V7	CDRY
Legal Name of Company:					
Region:					
Type of Reporter:					
<u>Waste Quantity by Year</u>					
Reporting Year:		2006			
Quantity of PERC (kg):		97.28			
Total Waste Water (kg):		200			
Total Waste Water (L):		-			
Total Residue (kg):		200			
Total Residue (L):		-			
Total Mix (kg):		0			
Total Mix (L):		-			
Request for Confidentiality:		No			
Reason For Confidentiality:		N/A			
43	38 of 46	NW/173.6	160.8 / 2.00	Sana Dentistry 3100 Winston Churchill Blvd. Unit #8 Mississauga ON L5L2V7	GEN
Generator No:		ON6559537			
SIC Code:					
SIC Description:					
Approval Years:		As of Jul 2020			
PO Box No:					
Country:		Canada			
Status:		Registered			
Co Admin:					
Choice of Contact:					
Phone No Admin:					

Map Key	Number of Records	Direction/ Distance (m)	Elev/Diff (m)	Site	DB
Contaminated Facility: MHSW Facility:					
Detail(s)					
Waste Class:		312 P			
Waste Class Name:		Pathological wastes			
43	39 of 46	NW/173.6	160.8 / 2.00	DANDY CLEANERS 3100 WINSTON CHURCHILL BOULEVARD UNIT #4 MISSISSAUGA ON L5L 2V7	GEN
Generator No:		ON0552501			
SIC Code:					
SIC Description:					
Approval Years:		As of Jul 2020			
PO Box No:					
Country:		Canada			
Status:		Registered			
Co Admin:					
Choice of Contact:					
Phone No Admin:					
Contaminated Facility:					
MHSW Facility:					
Detail(s)					
Waste Class:		213 L			
Waste Class Name:		Petroleum distillates			
43	40 of 46	NW/173.6	160.8 / 2.00	NZA Management Inc. 3100 Winston Churchill Blvd Mississauga ON L5L 1P5	GEN
Generator No:		ON9275375			
SIC Code:					
SIC Description:					
Approval Years:		As of Jul 2020			
PO Box No:					
Country:		Canada			
Status:		Registered			
Co Admin:					
Choice of Contact:					
Phone No Admin:					
Contaminated Facility:					
MHSW Facility:					
Detail(s)					
Waste Class:		252 L			
Waste Class Name:		Waste crankcase oils and lubricants			
Waste Class:		252 C			
Waste Class Name:		Waste crankcase oils and lubricants			
Waste Class:		263 L			
Waste Class Name:		Misc. waste organic chemicals			
43	41 of 46	NW/173.6	160.8 / 2.00	DANDY CLEANERS 3100 WINSTON CHURCHILL BOULEVARD UNIT	GEN

Map Key	Number of Records	Direction/ Distance (m)	Elev/Diff (m)	Site	DB
				#4 MISSISSAUGA ON L5L 2V7	
Generator No:		ON0552501			
SIC Code:					
SIC Description:					
Approval Years:		As of Nov 2021			
PO Box No:					
Country:		Canada			
Status:		Registered			
Co Admin:					
Choice of Contact:					
Phone No Admin:					
Contaminated Facility:					
MHSW Facility:					
 <u>Detail(s)</u>					
Waste Class:		213 L			
Waste Class Name:		Petroleum distillates			
43	42 of 46	NW/173.6	160.8 / 2.00	NZA Management Inc. 3100 Winston Churchill Blvd Mississauga ON L5L 1P5	GEN
Generator No:		ON9275375			
SIC Code:					
SIC Description:					
Approval Years:		As of Jan 2021			
PO Box No:					
Country:		Canada			
Status:		Registered			
Co Admin:					
Choice of Contact:					
Phone No Admin:					
Contaminated Facility:					
MHSW Facility:					
 <u>Detail(s)</u>					
Waste Class:		252 L			
Waste Class Name:		Waste crankcase oils and lubricants			
Waste Class:		252 C			
Waste Class Name:		Waste crankcase oils and lubricants			
Waste Class:		263 L			
Waste Class Name:		Misc. waste organic chemicals			
43	43 of 46	NW/173.6	160.8 / 2.00	Sana Dentistry 3100 Winston Churchill Blvd. Unit #8 Mississauga ON L5L2V7	GEN
Generator No:		ON6559537			
SIC Code:					
SIC Description:					
Approval Years:		As of Jan 2021			
PO Box No:					
Country:		Canada			
Status:		Registered			
Co Admin:					
Choice of Contact:					
Phone No Admin:					

Map Key	Number of Records	Direction/ Distance (m)	Elev/Diff (m)	Site	DB
Contaminated Facility: MHSW Facility:					
<u>Detail(s)</u>					
Waste Class:		312 P			
Waste Class Name:		Pathological wastes			
43	44 of 46	NW/173.6	160.8 / 2.00	DANDY CLEANERS 3100 WINSTON CHURCHILL BOULEVARD UNIT #4 MISSISSAUGA ON L5L 2V7	GEN
Generator No:		ON0552501			
SIC Code:					
SIC Description:					
Approval Years:		As of Oct 2022			
PO Box No:					
Country:		Canada			
Status:		Registered			
Co Admin:					
Choice of Contact:					
Phone No Admin:					
Contaminated Facility:					
MHSW Facility:					
<u>Detail(s)</u>					
Waste Class:		213 L			
Waste Class Name:		PETROLEUM DISTILLATES			
43	45 of 46	NW/173.6	160.8 / 2.00	Sana Dentistry 3100 Winston Churchill Blvd. Unit #8 Mississauga ON L5L2V7	GEN
Generator No:		ON6559537			
SIC Code:					
SIC Description:					
Approval Years:		As of Oct 2022			
PO Box No:					
Country:		Canada			
Status:		Registered			
Co Admin:					
Choice of Contact:					
Phone No Admin:					
Contaminated Facility:					
MHSW Facility:					
<u>Detail(s)</u>					
Waste Class:		312 P			
Waste Class Name:		PATHOLOGICAL WASTES			
43	46 of 46	NW/173.6	160.8 / 2.00	PARKLAND CORPORATION 3100 WINSTON CHURCHILL BLVD MISSISSAUGA ON	FST
Inventory No:	9822277			Tank Material:	
Inventory Status:	Active			Corrosion Protect:	
Installation Year:				Overfill Protection:	
Capacity:	155000			Inventory Context:	Liquid Fuels

Map Key	Number of Records	Direction/ Distance (m)	Elev/Diff (m)	Site	DB
Capacity Unit: Tank Type: Manufacturer: Model: Description:	L			Inventory Item:	FS Gasoline Station - Self Serve
44	1 of 2	WNW/178.1	161.8 / 3.00	ON	WWIS
Well ID:	7241745			Flowing (Y/N):	
Construction Date:				Flow Rate:	
Use 1st:				Data Entry Status:	Yes
Use 2nd:				Data Src:	
Final Well Status:				Date Received:	05/25/2015
Water Type:				Selected Flag:	TRUE
Casing Material:				Abandonment Rec:	
Audit No:	C28987			Contractor:	6926
Tag:	A162897			Form Version:	8
Constructn Method:				Owner:	
Elevation (m):				County:	PEEL
Elevatn Reliability:				Lot:	
Depth to Bedrock:				Concession:	
Well Depth:				Concession Name:	
Overburden/Bedrock:				Easting NAD83:	
Pump Rate:				Northing NAD83:	
Static Water Level:				Zone:	
Clear/Cloudy:				UTM Reliability:	
Municipality:		MISSISSAUGA CITY (TRAFALGAR)			
Site Info:					
<u>Additional Detail(s) (Map)</u>					
Bore Hole ID:	1005374415			Tag No:	A162897
Depth M:				Contractor:	6926
Year Completed:	2015			Latitude:	43.5236056364222
Well Completed Dt:	02/12/2015			Longitude:	-79.6864646218248
Audit No:	C28987			Y:	43.52360563383421
Path:				X:	-79.68646447271563
<u>Bore Hole Information</u>					
Bore Hole ID:	1005374415			Elevation:	
DP2BR:				Elevrc:	
Spatial Status:				Zone:	17
Code OB:				East83:	606151.00
Code OB Desc:				North83:	4819801.00
Open Hole:				Org CS:	UTM83
Cluster Kind:				UTMRC:	4
Date Completed:	02/12/2015			UTMRC Desc:	margin of error : 30 m - 100 m
Remarks:				Location Method:	wwr
Location Method Desc:		on Water Well Record			
Elevrc Desc:					
Location Source Date:					
Improvement Location Source:					
Improvement Location Method:					
Source Revision Comment:					
Supplier Comment:					
44	2 of 2	WNW/178.1	161.8 / 3.00	ON	WWIS
Well ID:	7241747			Flowing (Y/N):	

Map Key	Number of Records	Direction/ Distance (m)	Elev/Diff (m)	Site	DB
Construction Date:				Flow Rate:	
Use 1st:				Data Entry Status:	Yes
Use 2nd:				Data Src:	
Final Well Status:				Date Received:	05/25/2015
Water Type:				Selected Flag:	TRUE
Casing Material:				Abandonment Rec:	Yes
Audit No:		C29003		Contractor:	6926
Tag:		A162897		Form Version:	8
Constructn Method:				Owner:	
Elevation (m):				County:	PEEL
Elevatn Reliabilty:				Lot:	
Depth to Bedrock:				Concession:	
Well Depth:				Concession Name:	
Overburden/Bedrock:				Easting NAD83:	
Pump Rate:				Northing NAD83:	
Static Water Level:				Zone:	
Clear/Cloudy:				UTM Reliability:	
Municipality:		MISSISSAUGA CITY (TRAFALGAR)			
Site Info:					

Additional Detail(s) (Map)

Bore Hole ID:	1005374421	Tag No:	A162897
Depth M:		Contractor:	6926
Year Completed:	2015	Latitude:	43.5236056364222
Well Completed Dt:	03/26/2015	Longitude:	-79.6864646218248
Audit No:	C29003	Y:	43.52360563383421
Path:		X:	-79.68646447271563

Bore Hole Information

Bore Hole ID:	1005374421	Elevation:	
DP2BR:		Elevrc:	
Spatial Status:		Zone:	17
Code OB:		East83:	606151.00
Code OB Desc:		North83:	4819801.00
Open Hole:		Org CS:	UTM83
Cluster Kind:		UTMRC:	4
Date Completed:	03/26/2015	UTMRC Desc:	margin of error : 30 m - 100 m
Remarks:		Location Method:	www
Location Method Desc:	on Water Well Record		
Elevrc Desc:			
Location Source Date:			
Improvement Location Source:			
Improvement Location Method:			
Source Revision Comment:			
Supplier Comment:			

45	1 of 1	N/180.0	159.8 / 1.00	3087 WINSTON CHURCHILL BLVD MISSISSAUGA ON	WWIS
Well ID:		7298910	Flowing (Y/N):		
Construction Date:			Flow Rate:		
Use 1st:		Test Hole	Data Entry Status:		
Use 2nd:			Data Src:		
Final Well Status:		Test Hole	Date Received:		
Water Type:			Selected Flag:		
Casing Material:			Abandonment Rec:		
Audit No:	Z266534			Contractor:	7215
Tag:	A238262			Form Version:	7
Constructn Method:				Owner:	
Elevation (m):				County:	PEEL
Elevatn Reliabilty:				Lot:	

Map Key	Number of Records	Direction/ Distance (m)	Elev/Diff (m)	Site	DB
Depth to Bedrock: Well Depth: Overburden/Bedrock: Pump Rate: Static Water Level: Clear/Cloudy: Municipality: Site Info:			Concession: Concession Name: Easting NAD83: Northing NAD83: Zone: UTM Reliability:		
MISSISSAUGA CITY					
PDF URL (Map):		https://d2khazk8e83rdv.cloudfront.net/moe_mapping/downloads/2Water/Wells_pdfs/729\7298910.pdf			
<u>Additional Detail(s) (Map)</u>					
Well Completed Date:		10/24/2017			
Year Completed:		2017			
Depth (m):		7.62			
Latitude:		43.5248654743307			
Longitude:		-79.6832694463908			
X:		-79.68326929641073			
Y:		43.524865471652944			
Path:		729\7298910.pdf			
<u>Bore Hole Information</u>					
Bore Hole ID:		1006792977		Elevation:	
DP2BR:				Elevrc:	
Spatial Status:				Zone:	
Code OB:				East83:	
Code OB Desc:				North83:	
Open Hole:				Org CS:	
Cluster Kind:				UTMRC:	
Date Completed:		10/24/2017		UTMRC Desc:	
Remarks:				Location Method:	
Location Method Desc:		on Water Well Record		margin of error : 30 m - 100 m	
Elevrc Desc:				wwr	
Location Source Date:					
Improvement Location Source:					
Improvement Location Method:					
Source Revision Comment:					
Supplier Comment:					
<u>Overburden and Bedrock Materials Interval</u>					
Formation ID:		1007024201			
Layer:		3			
Color:		2			
General Color:		GREY			
Material 1:		06			
Material 1 Desc:		SILT			
Material 2:		28			
Material 2 Desc:		SAND			
Material 3:					
Material 3 Desc:					
Formation Top Depth:		18.0			
Formation End Depth:		25.0			
Formation End Depth UOM:		ft			
<u>Overburden and Bedrock Materials Interval</u>					
Formation ID:		1007024200			

Map Key	Number of Records	Direction/ Distance (m)	Elev/Diff (m)	Site	DB
Layer:		2			
Color:		7			
General Color:		RED			
Material 1:		05			
Material 1 Desc:		CLAY			
Material 2:		06			
Material 2 Desc:		SILT			
Material 3:					
Material 3 Desc:					
Formation Top Depth:		2.0			
Formation End Depth:		18.0			
Formation End Depth UOM:		ft			
 <u>Overburden and Bedrock</u>					
<u>Materials Interval</u>					
Formation ID:		1007024199			
Layer:		1			
Color:		2			
General Color:		GREY			
Material 1:		28			
Material 1 Desc:		SAND			
Material 2:		11			
Material 2 Desc:		GRAVEL			
Material 3:					
Material 3 Desc:					
Formation Top Depth:		0.0			
Formation End Depth:		2.0			
Formation End Depth UOM:		ft			
 <u>Annular Space/Abandonment</u>					
<u>Sealing Record</u>					
Plug ID:		1007024209			
Layer:		2			
Plug From:		0.0			
Plug To:		14.0			
Plug Depth UOM:		ft			
 <u>Annular Space/Abandonment</u>					
<u>Sealing Record</u>					
Plug ID:		1007024208			
Layer:		1			
Plug From:		14.0			
Plug To:		25.0			
Plug Depth UOM:		ft			
 <u>Method of Construction & Well</u>					
<u>Use</u>					
Method Construction ID:		1007024207			
Method Construction Code:		2			
Method Construction:		Rotary (Convent.)			
Other Method Construction:					
 <u>Pipe Information</u>					
Pipe ID:		1007024198			
Casing No:		0			
Comment:					
Alt Name:					

Map Key	Number of Records	Direction/ Distance (m)	Elev/Diff (m)	Site	DB
<u>Construction Record - Casing</u>					
Casing ID:		1007024204			
Layer:		1			
Material:		5			
Open Hole or Material:		PLASTIC			
Depth From:		0.0			
Depth To:		15.0			
Casing Diameter:		2.0			
Casing Diameter UOM:		inch			
Casing Depth UOM:		ft			
<u>Construction Record - Screen</u>					
Screen ID:		1007024205			
Layer:		1			
Slot:		10			
Screen Top Depth:		15.0			
Screen End Depth:		25.0			
Screen Material:		5			
Screen Depth UOM:		ft			
Screen Diameter UOM:		inch			
Screen Diameter:		2.0			
<u>Water Details</u>					
Water ID:		1007024203			
Layer:		1			
Kind Code:					
Kind:					
Water Found Depth:		20.0			
Water Found Depth UOM:		ft			
<u>Hole Diameter</u>					
Hole ID:		1007024202			
Diameter:		5.0			
Depth From:		0.0			
Depth To:		25.0			
Hole Depth UOM:		ft			
Hole Diameter UOM:		inch			
<u>46</u>	1 of 1	WNW/183.1	162.5 / 3.63	ON	WWIS
Well ID:	7241746			Flowing (Y/N):	
Construction Date:				Flow Rate:	
Use 1st:				Data Entry Status:	Yes
Use 2nd:				Data Src:	
Final Well Status:				Date Received:	05/25/2015
Water Type:				Selected Flag:	TRUE
Casing Material:				Abandonment Rec:	
Audit No:	C29717			Contractor:	6926
Tag:	A162898			Form Version:	8
Constructn Method:				Owner:	
Elevation (m):				County:	PEEL
Elevatn Reliabilty:				Lot:	
Depth to Bedrock:				Concession:	
Well Depth:				Concession Name:	
Overburden/Bedrock:				Easting NAD83:	
Pump Rate:				Northing NAD83:	

Map Key	Number of Records	Direction/ Distance (m)	Elev/Diff (m)	Site	DB
Static Water Level: Clear/Cloudy: Municipality: Site Info:				Zone: UTM Reliability:	
MISSISSAUGA CITY (TRAFALGAR)					
Additional Detail(s) (Map)					
Bore Hole ID:	1005374418			Tag No:	A162898
Depth M:				Contractor:	6926
Year Completed:	2015			Latitude:	43.5234900331882
Well Completed Dt:	04/01/2015			Longitude:	-79.6865908712222
Audit No:	C29717			Y:	43.52349003038135
Path:				X:	-79.68659072101741
Bore Hole Information					
Bore Hole ID:	1005374418			Elevation:	
DP2BR:				Elevrc:	
Spatial Status:				Zone:	17
Code OB:				East83:	606141.00
Code OB Desc:				North83:	4819788.00
Open Hole:				Org CS:	UTM83
Cluster Kind:				UTMRC:	4
Date Completed:	04/01/2015			UTMRC Desc:	margin of error : 30 m - 100 m
Remarks:				Location Method:	wwr
Location Method Desc:	on Water Well Record				
Elevrc Desc:					
Location Source Date:					
Improvement Location Source:					
Improvement Location Method:					
Source Revision Comment:					
Supplier Comment:					
47	1 of 1	SSE/193.3	158.8 / 0.00	2501 Hampshire Gate, Oakville, On Oakville ON	EHS
Order No:	20151106034			Nearest Intersection:	
Status:	C			Municipality:	
Report Type:	Custom Report			Client Prov/State:	ON
Report Date:	11-NOV-15			Search Radius (km):	.25
Date Received:	06-NOV-15			X:	-79.682472
Previous Site Name:				Y:	43.520138
Lot/Building Size:					
Additional Info Ordered:					
48	1 of 1	SSW/198.1	160.8 / 2.00	PURPLE KNIGHTS DEV. INC. (HWY. #5) DUNDAS ST./HAMPSHIRE GATE OAKVILLE TOWN ON	CA
Certificate #:	3-0345-92-				
Application Year:	92				
Issue Date:	4/9/1992				
Approval Type:	Municipal sewage				
Status:	Approved				
Application Type:					
Client Name:					
Client Address:					
Client City:					
Client Postal Code:					
Project Description:					
Contaminants:					
Emission Control:					

Map Key	Number of Records	Direction/ Distance (m)	Elev/Diff (m)	Site	DB
49	1 of 3	NE/211.7	159.3 / 0.46	Nor-Line Plumbing & Mechanical Ltd. 2657 Dundas Street W. Mississauga ON L4C 3G3	GEN
Generator No: SIC Code: SIC Description: Approval Years: PO Box No: Country: Status: Co Admin: Choice of Contact: Phone No Admin: Contaminated Facility: MHSW Facility:		ON2004738 04,05			
<u>Detail(s)</u>					
Waste Class: Waste Class Name:		213 PETROLEUM DISTILLATES			
49	2 of 3	NE/211.7	159.3 / 0.46	Elgin Mills Investments Limited 2657 Dundas Street West Mississauga ON	CA
Certificate #: Application Year: Issue Date: Approval Type: Status: Application Type: Client Name: Client Address: Client City: Client Postal Code: Project Description: Contaminants: Emission Control:		2496-5WGS8K 2004 2/25/2004 Municipal and Private Sewage Works Approved			
49	3 of 3	NE/211.7	159.3 / 0.46	Elgin Mills Investments Limited 2657 Dundas Street West Mississauga ON M3C 2K7	ECA
Approval No: Approval Date: Status: Record Type: Link Source: SWP Area Name: Approval Type: Project Type: Business Name: Address: Full Address: Full PDF Link: PDF Site Location:		2496-5WGS8K 2004-02-25 Approved ECA IDS Credit Valley ECA-MUNICIPAL AND PRIVATE SEWAGE WORKS MUNICIPAL AND PRIVATE SEWAGE WORKS Elgin Mills Investments Limited 2657 Dundas Street West	MOE District: City: Longitude: Latitude: Geometry X: Geometry Y:	Halton-Peel -79.68156 43.524857	
		https://www.accessenvironment.ene.gov.on.ca/instruments/9065-5WCQYU-14.pdf			

Map Key	Number of Records	Direction/ Distance (m)	Elev/Diff (m)	Site	DB
50	1 of 1	NW/213.0	160.8 / 2.00	ON	WWIS
Well ID: 7202221 Construction Date: Use 1st: Use 2nd: Final Well Status: Water Type: Casing Material: Audit No: C21899 Tag: A145081 Constructn Method: Elevation (m): Elevatn Reliabilty: Depth to Bedrock: Well Depth: Overburden/Bedrock: Pump Rate: Static Water Level: Clear/Cloudy: Municipality: MISSISSAUGA CITY (TRAFALGAR) Site Info: Flowing (Y/N): Flow Rate: Data Entry Status: Yes Data Src: Date Received: 05/29/2013 Selected Flag: TRUE Abandonment Rec: Contractor: 7215 Form Version: 8 Owner: County: PEEL Lot: Concession: Concession Name: Easting NAD83: Northing NAD83: Zone: UTM Reliability:					
<u>Additional Detail(s) (Map)</u>					
Bore Hole ID: 1004317346 Depth M: Year Completed: 2013 Well Completed Dt: 04/03/2013 Audit No: C21899 Path: Tag No: A145081 Contractor: 7215 Latitude: 43.5249867077818 Longitude: -79.6851972126804 Y: 43.52498670539733 X: -79.68519706331878					
<u>Bore Hole Information</u>					
Bore Hole ID: 1004317346 DP2BR: Spatial Status: Code OB: Code OB Desc: Open Hole: Cluster Kind: Date Completed: 04/03/2013 Remarks: Location Method Desc: on Water Well Record Elevrc Desc: Location Source Date: Improvement Location Source: Improvement Location Method: Source Revision Comment: Supplier Comment: Elevation: Elevrc: Zone: 17 East83: 606251.00 North83: 4819956.00 Org CS: UTM83 UTMRC: 4 UTMRC Desc: margin of error : 30 m - 100 m Location Method: wwr					
51	1 of 10	SW/225.5	162.8 / 4.00	WHITE ROSE HOME & GARDEN CENTRES LIMITED 3115 DUNDAS ST W MISSISSAUGA ON L5L3R8	PES
Detail Licence No: 23-01-10261-0 Licence No: 10261 Status: Approval Date: Report Source: Legacy Licenses (Excluding TS) Licence Type: Limited Vendor Operator Box: Operator Class: Operator No: Operator Type: Oper Area Code: 905 Oper Phone No: 5690909					

186 erisinfo.com | Environmental Risk Information Services Order No: 24053000329

Map Key	Number of Records	Direction/ Distance (m)	Elev/Diff (m)	Site	DB
51	3 of 10	SW/225.5	162.8 / 4.00	3115 Dundas St West Mississauga ON	SPL
Ref No: 8355-9XNQVV Year: Incident Dt: 6/20/2015 Dt MOE Arvl on Scn: MOE Reported Dt: 6/20/2015 Dt Document Closed: 6/30/2015 Site No: NA MOE Response: N Site County/District: Site Geo Ref Meth: Site District Office: Nearest Watercourse: Site Name: Starksy<UNOFFICIAL> Site Address: 3115 Dundas St West Site Region: Site Municipality: Mississauga Site Lot: Site Conc: Site Geo Ref Accu: Site Map Datum: Northing: Easting: Incident Cause: Leak/Break Incident Event: Environment Impact: Nature of Impact: Air Contaminant Qty: 113 kg System Facility Address: Client Name: Client Type: Source Type: Contaminant Code: 38 Contaminant Name: REFRIGERANT GAS, N.O.S. Contaminant Limit 1: Contam Limit Freq 1: Contaminant UN No 1: Receiving Medium: Incident Reason: Equipment Failure Incident Summary: Starsky: 250 lb R404 to atmosphere Activity Preceding Spill: Property 2nd Watershed: Property Tertiary Watershed: Sector Type: SAC Action Class: Air Spills - Gases and Vapours Call Report Locatn Geodata: Municipality No: Nature of Damage: Discharger Report: Material Group: Health/Env Conseq: Agency Involved:					
51	4 of 10	SW/225.5	162.8 / 4.00	3115 Dundas Street West Mississauga ON	SPL
Ref No: 7675-9YJ44J Year: Incident Dt: 7/17/2015 Dt MOE Arvl on Scn: MOE Reported Dt: 7/17/2015 Dt Document Closed: 7/29/2015 Site No: NA MOE Response: No Site County/District: Site Geo Ref Meth: Site District Office: Municipality No: Nature of Damage: Discharger Report: Material Group: Health/Env Conseq: Agency Involved:					

Map Key	Number of Records	Direction/ Distance (m)	Elev/Diff (m)	Site	DB
Nearest Watercourse:					
Site Name:		Starksy's<UNOFFICIAL>			
Site Address:		3115 Dundas Street West			
Site Region:					
Site Municipality:		Mississauga			
Site Lot:					
Site Conc:					
Site Geo Ref Accu:					
Site Map Datum:					
Northing:					
Easting:					
Incident Cause:					
Incident Event:					
Environment Impact:					
Nature of Impact:					
Contaminant Qty:		0 other - see incident description			
System Facility Address:					
Client Name:					
Client Type:					
Source Type:					
Contaminant Code:		n/a			
Contaminant Name:		REFRIGERANT GAS R12			
Contaminant Limit 1:					
Contam Limit Freq 1:					
Contaminant UN No 1:					
Receiving Medium:					
Incident Reason:		Material Failure - Poor Design/Substandard Material			
Incident Summary:		Energy Refrigeration: R404 to atm			
Activity Preceding Spill:					
Property 2nd Watershed:					
Property Tertiary Watershed:					
Sector Type:		Miscellaneous Industrial			
SAC Action Class:		Air Spills - Gases and Vapours			
Call Report Locatn Geodata:					
51	5 of 10	SW/225.5	162.8 / 4.00	Starsky Fine Foods 3115 Dundas St W Mississauga ON L5L 3K8	SPL
Ref No:		8042-AY4QS5		Municipality No:	
Year:				Nature of Damage:	
Incident Dt:		2018/04/23		Discharger Report:	
Dt MOE Arvl on Scn:				Material Group:	
MOE Reported Dt:		2018/04/23		Health/Env Conseq:	
Dt Document Closed:				2 - Minor Environment	
Site No:		1701-AY8N8Z		Agency Involved:	
MOE Response:		No			
Site County/District:		Regional Municipality of Peel			
Site Geo Ref Meth:		1-10 metres eg. Good Quality GPS			
Site District Office:		Halton-Peel			
Nearest Watercourse:					
Site Name:		3115 Dundas Street West			
Site Address:		3115 Dundas St W			
Site Region:		Central			
Site Municipality:		Mississauga			
Site Lot:					
Site Conc:		NA			
Site Geo Ref Accu:		Map			
Site Map Datum:		NAD83			
Northing:		4819600			
Easting:		606287			
Incident Cause:					
Incident Event:		Leak/Break			
Environment Impact:					

Map Key	Number of Records	Direction/ Distance (m)	Elev/Diff (m)	Site	DB
Nature of Impact: Contaminant Qty: 181 kg System Facility Address: Client Name: Starsky Fine Foods Corporation Client Type: Valve/Fitting/Piping Source Type: 38 Contaminant Code: REFRIGERANT GAS, N.O.S. Contaminant Name: Contaminant Limit 1: Contam Limit Freq 1: n/a Contaminant UN No 1: 1078 Receiving Medium: Air Incident Reason: Equipment Failure Incident Summary: Starsky 400 lbs of R404A to atm Activity Preceding Spill: Property 2nd Watershed: Property Tertiary Watershed: Sector Type: Other SAC Action Class: Air Spills - Gases and Vapours Call Report Locatn Geodata:					
51	6 of 10	SW/225.5	162.8 / 4.00	WHITE ROSE HOME & GARDEN CENTRES LIMITED 3115 DUNDAS ST W MISSISSAUGA ON L5L3R8	PES
Detail Licence No: Licence No: 10261 Status: Approval Date: Report Source: Legacy Licenses (Excluding TS) Licence Type: Retail Vendor Class 03 Licence Type Code: 21 Licence Class: 03 Licence Control: Latitude: Longitude: Lot: Concession: Region: District: County: Trade Name: PDF URL:					
Operator Box: Operator Class: Operator No: Operator Type: Oper Area Code: 905 Oper Phone No: 5690909 Operator Ext: Operator Lot: Oper Concession: Operator Region: Operator District: Operator County: Op Municipality: Post Office Box: MOE District: SWP Area Name:					
51	7 of 10	SW/225.5	162.8 / 4.00	Refrigeration Energy Solution Limited<UNOFFICIAL> 3115 Dundas St West Mississauga ON	SPL
Ref No: 6024-BN7QXJ Year: Incident Dt: 2020/03/30 Dt MOE Arvl on Scn: MOE Reported Dt: 2020/03/30 Dt Document Closed: 2020/07/29 Site No: NA MOE Response: No Site County/District: Regional Municipality of Peel Site Geo Ref Meth: Site District Office: Halton-Peel Nearest Watercourse:					
Municipality No: Nature of Damage: Discharger Report: Material Group: Health/Env Conseq: 2 - Minor Environment Agency Involved:					

Map Key	Number of Records	Direction/ Distance (m)	Elev/Diff (m)	Site	DB
Site Name: Starsky Fine Foods<UNOFFICIAL> Site Address: 3115 Dundas St West Site Region: Central Site Municipality: Mississauga Site Lot: Site Conc: Site Geo Ref Accu: Site Map Datum: Northing: 4819444 Easting: 606334 Incident Cause: Incident Event: Leak/Break Environment Impact: Nature of Impact: Contaminant Qty: 181 kg System Facility Address: Client Name: Refrigeration Energy Solution Limited<UNOFFICIAL> Client Type: Partnership Source Type: Pipeline/Components Contaminant Code: 38 Contaminant Name: REFRIGERANT GAS, N.O.S. Contaminant Limit 1: Contam Limit Freq 1: Contaminant UN No 1: 1078 Receiving Medium: Air Incident Reason: Equipment Failure Incident Summary: Startsky: ~ 181 kg of R404A to atm Activity Preceding Spill: Property 2nd Watershed: Property Tertiary Watershed: Sector Type: Miscellaneous Industrial SAC Action Class: Air Spills - Gases and Vapours Call Report Locatn Geodata:					
51	8 of 10	SW/225.5	162.8 / 4.00	Refrigeration Energy Solutions<UNOFFICIAL> 3115 Dundas St W Mississauga ON	SPL
Ref No: 4233-BWAMHX Year: Incident Dt: 12/14/2020 Dt MOE Arvl on Scn: MOE Reported Dt: 12/14/2020 Dt Document Closed: 9/29/2021 Site No: NA MOE Response: No Site County/District: Regional Municipality of Peel Site Geo Ref Meth: Site District Office: Halton-Peel Nearest Watercourse: Site Name: SKys Fine Foods<UNOFFICIAL> Site Address: 3115 Dundas St W Site Region: Central Site Municipality: Mississauga Site Lot: Site Conc: Site Geo Ref Accu: Site Map Datum: Northing: Easting: Incident Cause: Incident Event: Leak/Break Environment Impact: Nature of Impact:					
				Municipality No: Nature of Damage: Discharger Report: Material Group: Health/Env Conseq: 2 - Minor Environment Agency Involved:	

Map Key	Number of Records	Direction/ Distance (m)	Elev/Diff (m)	Site	DB
Contaminant Qty: 180 kg System Facility Address: Client Name: Refrigeration Energy Solutions<UNOFFICIAL> Client Type: Source Type: Container/Drum/Tote Contaminant Code: 38 Contaminant Name: REFRIGERANT GAS, N.O.S. Contaminant Limit 1: Contam Limit Freq 1: Contaminant UN No 1: 1078 Receiving Medium: Air Incident Reason: Equipment Failure Incident Summary: ~180 kg of R404A to atm Activity Preceding Spill: Property 2nd Watershed: Property Tertiary Watershed: Sector Type: Miscellaneous Communal SAC Action Class: Air Spills - Gases and Vapours Call Report Locatn Geodata:					
51	9 of 10	SW/225.5	162.8 / 4.00	3115 Dundas Street West, Mississauga MISSISSAUGA ON	SPL
Ref No: 1-190E31 Year: Incident Dt: Dt MOE Arvl on Scn: MOE Reported Dt: 9/13/2021 2:08:28 PM Dt Document Closed: 11/9/2021 8:03:04 AM Site No: MOE Response: Desktop Response Site County/District: Site Geo Ref Meth: Site District Office: Halton-Peel District Office Nearest Watercourse: Site Name: Site Address: 3115 Dundas Street West, Mississauga Site Region: REGIONAL MUNICIPALITY OF PEEL Site Municipality: MISSISSAUGA Site Lot: Site Conc: Site Geo Ref Accu: Site Map Datum: Northing: Easting: Incident Cause: Incident Event: Leak/Break Environment Impact: 1 Minor Impact Nature of Impact: Contaminant Qty: 180 kilogram (kg) System Facility Address: Client Name: Client Type: Source Type: Valve/Fitting/Piping Contaminant Code: Contaminant Name: REFRIGERANT GASES (N.O.S.) Contaminant Limit 1: Contam Limit Freq 1: Contaminant UN No 1: Receiving Medium: Air Incident Reason: Incident Summary: Refrigeration Energy Solutions: 180kg of R404A to atmosphere Activity Preceding Spill: Normal operations Property 2nd Watershed: Lake Ontario and Niagara Peninsula					

Map Key	Number of Records	Direction/ Distance (m)	Elev/Diff (m)	Site	DB
Property Tertiary Watershed: Sector Type: SAC Action Class: Call Report Locatn Geodata:		02HB-Credit - 16 Mile DEPARTMENT STORES {"integration_ids":["PR00000796701"],"wks":["POINT (-79.6859041000 43.5211401000)","creation_date":"2021-09-13"}			
51	10 of 10	SW/225.5	162.8 / 4.00	3115 Dundas St West, Mississauga MISSISSAUGA ON	SPL
Ref No: Year: Incident Dt: Dt MOE Arvl on Scn: MOE Reported Dt: Dt Document Closed: Site No: MOE Response: Site County/District: Site Geo Ref Meth: Site District Office: Nearest Watercourse: Site Name: Site Address: Site Region: Site Municipality: Site Lot: Site Conc: Site Geo Ref Accu: Site Map Datum: Northing: Easting: Incident Cause: Incident Event: Environment Impact: Nature of Impact: Contaminant Qty: System Facility Address: Client Name: Client Type: Source Type: Contaminant Code: Contaminant Name: Contaminant Limit 1: Contam Limit Freq 1: Contaminant UN No 1: Receiving Medium: Incident Reason: Incident Summary: Activity Preceding Spill: Property 2nd Watershed: Property Tertiary Watershed: Sector Type: SAC Action Class: Call Report Locatn Geodata:		1-3E0000 4/13/2023 5:00:01 PM 4/24/2023 12:35:55 PM Desktop Response Halton-Peel District Office 3115 Dundas St West, Mississauga REGIONAL MUNICIPALITY OF PEEL MISSISSAUGA 3115 Dundas St West, Mississauga REGIONAL MUNICIPALITY OF PEEL MISSISSAUGA Leak/Break 1 Minor Impact 181.437 kilogram (kg) STARKY FINE FOODS MISSISSAUGA INC. Private Business Pipeline/Components REFRIGERANT GAS R 404A Air Equipment failure/malfunction Refrigeration Energy Solution - 400lbs/181kg of 404A refrigerant to atmosphere - 3115 Dundas St W, Mississauga Normal operations Lake Ontario and Niagara Peninsula 02HB-Credit - 16 Mile REFRIGERATED WAREHOUSING AND STORAGE {"integration_ids":["PR00000796701"],"wks":["POINT (-79.6857828000 43.5212121000)","creation_date":"2023-04-13"}			
52	1 of 1	W/229.2	163.8 / 5.00	ON	WWIS
Well ID: Construction Date: Use 1st:		7216317 Flowing (Y/N): Flow Rate: Data Entry Status:			
		Yes			

Map Key	Number of Records	Direction/ Distance (m)	Elev/Diff (m)	Site	DB
Use 2nd:				Data Src:	
Final Well Status:				Date Received:	02/14/2014
Water Type:				Selected Flag:	TRUE
Casing Material:				Abandonment Rec:	
Audit No:	C20125			Contractor:	6988
Tag:	A118423			Form Version:	8
Constructn Method:				Owner:	
Elevation (m):				County:	PEEL
Elevatn Reliabilty:				Lot:	
Depth to Bedrock:				Concession:	
Well Depth:				Concession Name:	
Overburden/Bedrock:				Easting NAD83:	
Pump Rate:				Northing NAD83:	
Static Water Level:				Zone:	
Clear/Cloudy:				UTM Reliability:	
Municipality:		MISSISSAUGA CITY (TRAFALGAR)			
Site Info:					
 <u>Additional Detail(s) (Map)</u>					
Bore Hole ID:	1004708307			Tag No:	A118423
Depth M:				Contractor:	6988
Year Completed:	2013			Latitude:	43.5222080199652
Well Completed Dt:	11/29/2013			Longitude:	-79.6870765188658
Audit No:	C20125			Y:	43.52220801761887
Path:				X:	-79.68707636908317
 <u>Bore Hole Information</u>					
Bore Hole ID:	1004708307			Elevation:	
DP2BR:				Elevrc:	
Spatial Status:				Zone:	17
Code OB:				East83:	606104.00
Code OB Desc:				North83:	4819645.00
Open Hole:				Org CS:	UTM83
Cluster Kind:				UTMRC:	4
Date Completed:	11/29/2013			UTMRC Desc:	margin of error : 30 m - 100 m
Remarks:				Location Method:	wwr
Location Method Desc:		on Water Well Record			
Elevrc Desc:					
Location Source Date:					
Improvement Location Source:					
Improvement Location Method:					
Source Revision Comment:					
Supplier Comment:					
53	1 of 2	SW/233.7	161.8 / 3.00	Karl Fay Investments Ltd. Rockfay Developments Inc. 3125 Dundas St W Mississauga ON L5L 3R8	GEN
Generator No:		ON7642521			
SIC Code:					
SIC Description:					
Approval Years:		As of Jul 2020			
PO Box No:					
Country:		Canada			
Status:		Registered			
Co Admin:					
Choice of Contact:					
Phone No Admin:					
Contaminated Facility:					
MHSW Facility:					

Map Key	Number of Records	Direction/ Distance (m)	Elev/Diff (m)	Site	DB
<u>Detail(s)</u>					
Waste Class:		252 L			
Waste Class Name:		Waste crankcase oils and lubricants			
53	2 of 2	SW/233.7	161.8 / 3.00	Karl Fay Investments Ltd. Rockfay Developments Inc. 3125 Dundas St W Mississauga ON L5L 3R8	GEN
Generator No:		ON7642521			
SIC Code:					
SIC Description:					
Approval Years:		As of Jan 2021			
PO Box No:					
Country:		Canada			
Status:		Registered			
Co Admin:					
Choice of Contact:					
Phone No Admin:					
Contaminated Facility:					
MHSW Facility:					
<u>Detail(s)</u>					
Waste Class:		252 L			
Waste Class Name:		Waste crankcase oils and lubricants			
54	1 of 1	NNW/238.7	160.8 / 2.00	Winston Churchill Blvd Mississauga ON	WWIS
Well ID:		7360068		Flowing (Y/N):	
Construction Date:				Flow Rate:	
Use 1st:		Monitoring and Test Hole		Data Entry Status:	
Use 2nd:				Data Src:	
Final Well Status:		Monitoring and Test Hole		Date Received:	06/08/2020
Water Type:				Selected Flag:	TRUE
Casing Material:				Abandonment Rec:	
Audit No:		Z334480		Contractor:	7644
Tag:		A291657		Form Version:	7
Constructn Method:				Owner:	
Elevation (m):				County:	PEEL
Elevatn Reliabilty:				Lot:	
Depth to Bedrock:				Concession:	
Well Depth:				Concession Name:	
Overburden/Bedrock:				Easting NAD83:	
Pump Rate:				Northing NAD83:	
Static Water Level:				Zone:	
Clear/Cloudy:				UTM Reliability:	
Municipality:		MISSISSAUGA CITY			
Site Info:					
PDF URL (Map):		https://d2khazk8e83rdv.cloudfront.net/moe_mapping/downloads/2Water/Wells_pdfs/736\7360068.pdf			
<u>Additional Detail(s) (Map)</u>					
Well Completed Date:		03/11/2020			
Year Completed:		2020			
Depth (m):		5.1816			
Latitude:		43.5253086412136			
Longitude:		-79.6850046027294			

Map Key	Number of Records	Direction/ Distance (m)	Elev/Diff (m)	Site	DB
X:			-79.68500445377495		
Y:			43.52530863893498		
Path:			736\7360068.pdf		

Bore Hole Information

Bore Hole ID:	1008304058	Elevation:	
DP2BR:		Elevrc:	
Spatial Status:		Zone:	17
Code OB:		East83:	606266.00
Code OB Desc:		North83:	4819992.00
Open Hole:		Org CS:	UTM83
Cluster Kind:		UTMRC:	4
Date Completed:	03/11/2020	UTMRC Desc:	margin of error : 30 m - 100 m
Remarks:		Location Method:	wwr
Location Method Desc:	on Water Well Record		
Elevrc Desc:			
Location Source Date:			
Improvement Location Source:			
Improvement Location Method:			
Source Revision Comment:			
Supplier Comment:			

Overburden and Bedrock

Materials Interval

Formation ID:	1009035470
Layer:	1
Color:	8
General Color:	BLACK
Material 1:	27
Material 1 Desc:	OTHER
Material 2:	
Material 2 Desc:	
Material 3:	
Material 3 Desc:	
Formation Top Depth:	0.0
Formation End Depth:	0.5
Formation End Depth UOM:	ft

Overburden and Bedrock

Materials Interval

Formation ID:	1009035471
Layer:	2
Color:	6
General Color:	BROWN
Material 1:	01
Material 1 Desc:	FILL
Material 2:	
Material 2 Desc:	
Material 3:	
Material 3 Desc:	
Formation Top Depth:	0.5
Formation End Depth:	4.0
Formation End Depth UOM:	ft

Overburden and Bedrock

Materials Interval

Formation ID:	1009035472
Layer:	3

Map Key	Number of Records	Direction/ Distance (m)	Elev/Diff (m)	Site	DB
Color:		2			
General Color:		GREY			
Material 1:		06			
Material 1 Desc:		SILT			
Material 2:		28			
Material 2 Desc:		SAND			
Material 3:					
Material 3 Desc:					
Formation Top Depth:		4.0			
Formation End Depth:		17.0			
Formation End Depth UOM:		ft			
<u>Annular Space/Abandonment Sealing Record</u>					
Plug ID:		1009036341			
Layer:		1			
Plug From:		0.0			
Plug To:		6.0			
Plug Depth UOM:		ft			
<u>Annular Space/Abandonment Sealing Record</u>					
Plug ID:		1009036342			
Layer:		2			
Plug From:		6.0			
Plug To:		17.0			
Plug Depth UOM:		ft			
<u>Method of Construction & Well Use</u>					
Method Construction ID:		1009037302			
Method Construction Code:		B			
Method Construction:		Other Method			
Other Method Construction:		auger			
<u>Pipe Information</u>					
Pipe ID:		1009034534			
Casing No:		0			
Comment:					
Alt Name:					
<u>Construction Record - Casing</u>					
Casing ID:		1009037668			
Layer:		1			
Material:		5			
Open Hole or Material:		PLASTIC			
Depth From:		0.0			
Depth To:		7.0			
Casing Diameter:		2.0			
Casing Diameter UOM:		Inch			
Casing Depth UOM:		ft			
<u>Construction Record - Screen</u>					
Screen ID:		1009038000			
Layer:		1			

Map Key	Number of Records	Direction/ Distance (m)	Elev/Diff (m)	Site	DB
Slot:		010			
Screen Top Depth:		7.0			
Screen End Depth:		17.0			
Screen Material:		5			
Screen Depth UOM:		ft			
Screen Diameter UOM:		Inch			
Screen Diameter:		2.375			
<u>Results of Well Yield Testing</u>					
Pumping Test Method Desc:					
Pump Test ID:		1009038481			
Pump Set At:					
Static Level:					
Final Level After Pumping:					
Recommended Pump Depth:					
Pumping Rate:					
Flowing Rate:					
Recommended Pump Rate:					
Levels UOM:		ft			
Rate UOM:		GPM			
Water State After Test Code:					
Water State After Test:					
Pumping Test Method:		0			
Pumping Duration HR:					
Pumping Duration MIN:					
Flowing:					
<u>Water Details</u>					
Water ID:		1009038284			
Layer:		1			
Kind Code:		8			
Kind:		Untested			
Water Found Depth:		16.0			
Water Found Depth UOM:		ft			
<u>Hole Diameter</u>					
Hole ID:		1009036880			
Diameter:		6.0			
Depth From:		0.0			
Depth To:		17.0			
Hole Depth UOM:		ft			
Hole Diameter UOM:		Inch			
55	1 of 5	NE/239.0	159.9 / 1.03	2657 Dundas St W Mississauga ON L5L 5V8	EHS
Order No:	21030400420			Nearest Intersection:	
Status:	C			Municipality:	
Report Type:	RSC Report (Urban)			Client Prov/State:	ON
Report Date:	09-MAR-21			Search Radius (km):	.3
Date Received:	04-MAR-21			X:	-79.68149184
Previous Site Name:				Y:	43.52482701
Lot/Building Size:					
Additional Info Ordered:	Fire Insur. Maps and/or Site Plans; Aerial Photos				
55	2 of 5	NE/239.0	159.9 / 1.03	2657 Dundas St W Mississauga ON L5L 5V8	EHS

Map Key	Number of Records	Direction/ Distance (m)	Elev/Diff (m)	Site	DB
Order No: Status: Report Type: Report Date: Date Received: Previous Site Name: Lot/Building Size: Additional Info Ordered:	21030400420 C RSC Report (Urban) 09-MAR-21 04-MAR-21 Fire Insur. Maps and/or Site Plans; Aerial Photos			Nearest Intersection: Municipality: Client Prov/State: Search Radius (km): X: Y:	 ON .3 -79.68149184 43.52482701
55	3 of 5	NE/239.0	159.9 / 1.03	2657 Dundas St W Mississauga ON L5L 5V8	EHS
Order No: Status: Report Type: Report Date: Date Received: Previous Site Name: Lot/Building Size: Additional Info Ordered:	21030400420 C RSC Report (Urban) 09-MAR-21 04-MAR-21 Fire Insur. Maps and/or Site Plans; Aerial Photos			Nearest Intersection: Municipality: Client Prov/State: Search Radius (km): X: Y:	 ON .3 -79.68149184 43.52482701
55	4 of 5	NE/239.0	159.9 / 1.03	2657 Dundas St W Mississauga ON L5L 5V8	EHS
Order No: Status: Report Type: Report Date: Date Received: Previous Site Name: Lot/Building Size: Additional Info Ordered:	21030400420 C RSC Report (Urban) 09-MAR-21 04-MAR-21 Fire Insur. Maps and/or Site Plans; Aerial Photos			Nearest Intersection: Municipality: Client Prov/State: Search Radius (km): X: Y:	 ON .3 -79.68149184 43.52482701
55	5 of 5	NE/239.0	159.9 / 1.03	2657 Dundas St W Mississauga ON L5L 5V8	EHS
Order No: Status: Report Type: Report Date: Date Received: Previous Site Name: Lot/Building Size: Additional Info Ordered:	21030400420 C RSC Report (Urban) 09-MAR-21 04-MAR-21 Fire Insur. Maps and/or Site Plans; Aerial Photos			Nearest Intersection: Municipality: Client Prov/State: Search Radius (km): X: Y:	 ON .3 -79.68149184 43.52482701
56	1 of 1	WSW/250.6	162.8 / 4.00	355 -2125 DUNDAS ST. W. MISSISSAUGA ON	WWIS
Well ID: Construction Date: Use 1st: Use 2nd: Final Well Status: Water Type: Casing Material: Audit No: Tag: Constructn Method: Elevation (m):	7101110 Monitoring Test Hole Z60483 A059213 			Flowing (Y/N): Flow Rate: Data Entry Status: Data Src: Date Received: Selected Flag: Abandonment Rec: Contractor: Form Version: Owner: County:	 01/09/2008 TRUE 6607 4 PEEL

Map Key	Number of Records	Direction/ Distance (m)	Elev/Diff (m)	Site	DB
Elevatn Reliabilty: Depth to Bedrock: Well Depth: Overburden/Bedrock: Pump Rate: Static Water Level: Clear/Cloudy: Municipality: Site Info:			MISSISSAUGA CITY	Lot: Concession: Concession Name: Easting NAD83: Northing NAD83: Zone: UTM Reliability:	
PDF URL (Map):		https://d2khazk8e83rdv.cloudfront.net/moe_mapping/downloads/2Water/Wells_pdfs/710\7101110.pdf			
<u>Additional Detail(s) (Map)</u>					
Well Completed Date:		10/23/2007			
Year Completed:		2007			
Depth (m):		4.8			
Latitude:		43.520862378708			
Longitude:		-79.6859425910695			
X:		-79.68594244145054			
Y:		43.52086237655386			
Path:		710\7101110.pdf			
<u>Bore Hole Information</u>					
Bore Hole ID:		1000068139		Elevation:	
DP2BR:				Elevrc:	
Spatial Status:				Zone:	17
Code OB:				East83:	606198.00
Code OB Desc:				North83:	4819497.00
Open Hole:				Org CS:	UTM83
Cluster Kind:				UTMRC:	3
Date Completed:		10/23/2007		UTMRC Desc:	margin of error : 10 - 30 m
Remarks:				Location Method:	wwr
Location Method Desc:		on Water Well Record			
Elevrc Desc:					
Location Source Date:					
Improvement Location Source:					
Improvement Location Method:					
Source Revision Comment:					
Supplier Comment:					
<u>Overburden and Bedrock Materials Interval</u>					
Formation ID:		1001536268			
Layer:		4			
Color:		7			
General Color:		RED			
Material 1:		06			
Material 1 Desc:		SILT			
Material 2:		28			
Material 2 Desc:		SAND			
Material 3:		91			
Material 3 Desc:		WATER-BEARING			
Formation Top Depth:		3.5999999046325684			
Formation End Depth:		4.800000190734863			
Formation End Depth UOM:		m			
<u>Overburden and Bedrock Materials Interval</u>					

Map Key	Number of Records	Direction/ Distance (m)	Elev/Diff (m)	Site	DB
Formation ID:		1001536265			
Layer:		1			
Color:		6			
General Color:		BROWN			
Material 1:		01			
Material 1 Desc:		FILL			
Material 2:					
Material 2 Desc:					
Material 3:					
Material 3 Desc:					
Formation Top Depth:		0.0			
Formation End Depth:		0.8999999761581421			
Formation End Depth UOM:		m			
<u>Overburden and Bedrock Materials Interval</u>					
Formation ID:		1001536267			
Layer:		3			
Color:		7			
General Color:		RED			
Material 1:		06			
Material 1 Desc:		SILT			
Material 2:		28			
Material 2 Desc:		SAND			
Material 3:					
Material 3 Desc:					
Formation Top Depth:		3.0			
Formation End Depth:		3.5999999046325684			
Formation End Depth UOM:		m			
<u>Overburden and Bedrock Materials Interval</u>					
Formation ID:		1001536266			
Layer:		2			
Color:		6			
General Color:		BROWN			
Material 1:		28			
Material 1 Desc:		SAND			
Material 2:		06			
Material 2 Desc:		SILT			
Material 3:					
Material 3 Desc:					
Formation Top Depth:		0.8999999761581421			
Formation End Depth:		3.0			
Formation End Depth UOM:		m			
<u>Annular Space/Abandonment Sealing Record</u>					
Plug ID:		1001536271			
Layer:		2			
Plug From:		0.15000000596046448			
Plug To:		1.5			
Plug Depth UOM:		m			
<u>Annular Space/Abandonment Sealing Record</u>					
Plug ID:		1001536270			
Layer:		1			

Map Key	Number of Records	Direction/ Distance (m)	Elev/Diff (m)	Site	DB
Plug From:		0.0			
Plug To:		0.15000000596046448			
Plug Depth UOM:		m			
<u>Method of Construction & Well Use</u>					
Method Construction ID:		1001536276			
Method Construction Code:		B			
Method Construction:		Other Method			
Other Method Construction:		AUGER			
<u>Pipe Information</u>					
Pipe ID:		1001536263			
Casing No:		0			
Comment:					
Alt Name:					
<u>Construction Record - Casing</u>					
Casing ID:		1001536273			
Layer:					
Material:		5			
Open Hole or Material:		PLASTIC			
Depth From:					
Depth To:		1.7999999523162842			
Casing Diameter:		5.099999904632568			
Casing Diameter UOM:		cm			
Casing Depth UOM:		m			
<u>Construction Record - Screen</u>					
Screen ID:		1001536274			
Layer:					
Slot:					
Screen Top Depth:					
Screen End Depth:					
Screen Material:		5			
Screen Depth UOM:					
Screen Diameter UOM:					
Screen Diameter:					
<u>Results of Well Yield Testing</u>					
Pumping Test Method Desc:					
Pump Test ID:		1001536264			
Pump Set At:					
Static Level:					
Final Level After Pumping:					
Recommended Pump Depth:					
Pumping Rate:					
Flowing Rate:					
Recommended Pump Rate:					
Levels UOM:		m			
Rate UOM:		LPM			
Water State After Test Code:		0			
Water State After Test:					
Pumping Test Method:		0			
Pumping Duration HR:					
Pumping Duration MIN:					
Flowing:		No			

Map Key	Number of Records	Direction/ Distance (m)	Elev/Diff (m)	Site	DB
<u>Water Details</u>					
Water ID:		1001536272			
Layer:		1			
Kind Code:					
Kind:					
Water Found Depth:		3.5999999046325684			
Water Found Depth UOM:		m			
<u>Hole Diameter</u>					
Hole ID:		1001536269			
Diameter:		21.0			
Depth From:					
Depth To:		4.800000190734863			
Hole Depth UOM:		m			
Hole Diameter UOM:		cm			
57	1 of 1	E/252.8	158.8 / 0.00	Enersource Hydro Mississauga Inc. 2550 Hayford Court Mississauga ON	SPL
Ref No:	1241-9ZDQMY			Municipality No:	
Year:				Nature of Damage:	
Incident Dt:	8/14/2015			Discharger Report:	
Dt MOE Arvl on Scn:				Material Group:	
MOE Reported Dt:	8/14/2015			Health/Env Conseq:	
Dt Document Closed:	10/17/2015			Agency Involved:	
Site No:	NA				
MOE Response:	No				
Site County/District:					
Site Geo Ref Meth:					
Site District Office:					
Nearest Watercourse:					
Site Name:	residential site<UNOFFICIAL>				
Site Address:	2550 Hayford Court				
Site Region:					
Site Municipality:	Mississauga				
Site Lot:					
Site Conc:					
Site Geo Ref Accu:					
Site Map Datum:					
Northing:	4819725				
Easting:	606783				
Incident Cause:					
Incident Event:					
Environment Impact:					
Nature of Impact:					
Contaminant Qty:	213 L				
System Facility Address:					
Client Name:	Enersource Hydro Mississauga Inc.				
Client Type:					
Source Type:					
Contaminant Code:	15				
Contaminant Name:	TRANSFORMER OIL (N.O.S.)				
Contaminant Limit 1:					
Contam Limit Freq 1:					
Contaminant UN No 1:					
Receiving Medium:					
Incident Reason:	Equipment Failure				
Incident Summary:	Enersource, Transformer oil spill, 213 L to land, clng				
Activity Preceding Spill:					

Map Key	Number of Records	Direction/ Distance (m)	Elev/Diff (m)	Site	DB
Property 2nd Watershed:					
Property Tertiary Watershed:					
Sector Type:		Miscellaneous Industrial			
SAC Action Class:		Land Spills			
Call Report Locatn Geodata:					
58	1 of 1	W/254.6	164.6 / 5.77	3058 WINSTON CHURCHILL BLVD. Oakville ON	WWIS
Well ID:		7291824		Flowing (Y/N):	
Construction Date:				Flow Rate:	
Use 1st:		Test Hole		Data Entry Status:	
Use 2nd:		Monitoring		Data Src:	
Final Well Status:		Observation Wells		Date Received: 08/02/2017	
Water Type:				Selected Flag: TRUE	
Casing Material:				Abandonment Rec:	
Audit No:		Z248335		Contractor: 6607	
Tag:		A224448		Form Version: 7	
Constructn Method:				Owner:	
Elevation (m):				County: HALTON	
Elevatn Reliability:				Lot:	
Depth to Bedrock:				Concession:	
Well Depth:				Concession Name:	
Overburden/Bedrock:				Easting NAD83:	
Pump Rate:				Northing NAD83:	
Static Water Level:				Zone:	
Clear/Cloudy:				UTM Reliability:	
Municipality:		OAKVILLE TOWN			
Site Info:					
PDF URL (Map):		https://d2khazk8e83rdv.cloudfront.net/moe_mapping/downloads/2Water/Wells_pdfs/729\7291824.pdf			
<u>Additional Detail(s) (Map)</u>					
Well Completed Date:		06/12/2017			
Year Completed:		2017			
Depth (m):		12			
Latitude:		43.521958097791			
Longitude:		-79.6872675459055			
X:		-79.68726739668793			
Y:		43.521958095615055			
Path:		729\7291824.pdf			
<u>Bore Hole Information</u>					
Bore Hole ID:		1006687463		Elevation:	
DP2BR:				Elevrc:	
Spatial Status:				Zone: 17	
Code OB:				East83: 606089.00	
Code OB Desc:				North83: 4819617.00	
Open Hole:				Org CS: UTM83	
Cluster Kind:				UTMRC: 4	
Date Completed:		06/12/2017		UTMRC Desc: margin of error : 30 m - 100 m	
Remarks:				Location Method: wwr	
Location Method Desc:		on Water Well Record			
Elevrc Desc:					
Location Source Date:					
Improvement Location Source:					
Improvement Location Method:					
Source Revision Comment:					
Supplier Comment:					

Map Key	Number of Records	Direction/ Distance (m)	Elev/Diff (m)	Site	DB
<u>Overburden and Bedrock Materials Interval</u>					
Formation ID:		1006826800			
Layer:		3			
Color:		6			
General Color:		BROWN			
Material 1:		28			
Material 1 Desc:		SAND			
Material 2:		11			
Material 2 Desc:		GRAVEL			
Material 3:		84			
Material 3 Desc:		SILTY			
Formation Top Depth:		3.5999999046325684			
Formation End Depth:		5.400000095367432			
Formation End Depth UOM:		m			
<u>Overburden and Bedrock Materials Interval</u>					
Formation ID:		1006826802			
Layer:		5			
Color:		6			
General Color:		BROWN			
Material 1:		17			
Material 1 Desc:		SHALE			
Material 2:					
Material 2 Desc:					
Material 3:		92			
Material 3 Desc:		WEATHERED			
Formation Top Depth:		10.600000381469727			
Formation End Depth:		12.0			
Formation End Depth UOM:		m			
<u>Overburden and Bedrock Materials Interval</u>					
Formation ID:		1006826801			
Layer:		4			
Color:		6			
General Color:		BROWN			
Material 1:		06			
Material 1 Desc:		SILT			
Material 2:		34			
Material 2 Desc:		TILL			
Material 3:		81			
Material 3 Desc:		SANDY			
Formation Top Depth:		5.400000095367432			
Formation End Depth:		10.600000381469727			
Formation End Depth UOM:		m			
<u>Overburden and Bedrock Materials Interval</u>					
Formation ID:		1006826798			
Layer:		1			
Color:		6			
General Color:		BROWN			
Material 1:		05			
Material 1 Desc:		CLAY			
Material 2:					
Material 2 Desc:					

Map Key	Number of Records	Direction/ Distance (m)	Elev/Diff (m)	Site	DB
Material 3:		84			
Material 3 Desc:		SILTY			
Formation Top Depth:		0.0			
Formation End Depth:		1.7999999523162842			
Formation End Depth UOM:		m			
<u>Overburden and Bedrock</u>					
<u>Materials Interval</u>					
Formation ID:		1006826799			
Layer:		2			
Color:		6			
General Color:		BROWN			
Material 1:		28			
Material 1 Desc:		SAND			
Material 2:					
Material 2 Desc:					
Material 3:					
Material 3 Desc:					
Formation Top Depth:		1.7999999523162842			
Formation End Depth:		3.5999999046325684			
Formation End Depth UOM:		m			
<u>Annular Space/Abandonment</u>					
<u>Sealing Record</u>					
Plug ID:		1006826810			
Layer:		1			
Plug From:		0.0			
Plug To:		0.30000001192092896			
Plug Depth UOM:		m			
<u>Annular Space/Abandonment</u>					
<u>Sealing Record</u>					
Plug ID:		1006826811			
Layer:		2			
Plug From:		0.30000001192092896			
Plug To:		8.5			
Plug Depth UOM:		m			
<u>Method of Construction & Well</u>					
<u>Use</u>					
Method Construction ID:		1006826809			
Method Construction Code:		6			
Method Construction:		Boring			
Other Method Construction:					
<u>Pipe Information</u>					
Pipe ID:		1006826797			
Casing No:		0			
Comment:					
Alt Name:					
<u>Construction Record - Casing</u>					
Casing ID:		1006826805			
Layer:		1			
Material:		5			

Map Key	Number of Records	Direction/ Distance (m)	Elev/Diff (m)	Site	DB
Open Hole or Material:		PLASTIC			
Depth From:		0.0			
Depth To:		9.100000381469727			
Casing Diameter:		5.099999904632568			
Casing Diameter UOM:		cm			
Casing Depth UOM:		m			
<u>Construction Record - Screen</u>					
Screen ID:		1006826806			
Layer:		1			
Slot:		.1			
Screen Top Depth:		9.100000381469727			
Screen End Depth:		12.0			
Screen Material:		5			
Screen Depth UOM:		m			
Screen Diameter UOM:		cm			
Screen Diameter:		6.400000095367432			
<u>Water Details</u>					
Water ID:		1006826804			
Layer:		1			
Kind Code:					
Kind:					
Water Found Depth:		5.099999904632568			
Water Found Depth UOM:		m			
<u>Hole Diameter</u>					
Hole ID:		1006826803			
Diameter:		21.0			
Depth From:		0.0			
Depth To:		12.0			
Hole Depth UOM:		m			
Hole Diameter UOM:		cm			
59	1 of 1	NNW/254.7	160.8 / 2.00	3143 Winston Churchill Blvd. lot 35 con 1 Mississauga ON	WWIS
Well ID:		7387207		Flowing (Y/N):	
Construction Date:				Flow Rate:	
Use 1st:		Monitoring		Data Entry Status:	
Use 2nd:				Data Src:	
Final Well Status:		Abandoned-Other		Date Received:	05/13/2021
Water Type:				Selected Flag:	TRUE
Casing Material:				Abandonment Rec:	Yes
Audit No:		Z360319		Contractor:	7731
Tag:				Form Version:	7
Constructn Method:				Owner:	
Elevation (m):				County:	PEEL
Elevatn Reliabilty:				Lot:	035
Depth to Bedrock:				Concession:	01
Well Depth:				Concession Name:	DS N
Overburden/Bedrock:				Easting NAD83:	
Pump Rate:				Northing NAD83:	
Static Water Level:				Zone:	
Clear/Cloudy:				UTM Reliability:	
Municipality:		MISSISSAUGA CITY			
Site Info:					

Additional Detail(s) (Map)

Map Key	Number of Records	Direction/ Distance (m)	Elev/Diff (m)	Site	DB
Bore Hole ID:	1008665536			Tag No:	
Depth M:				Contractor:	7731
Year Completed:	2021			Latitude:	43.5255304148893
Well Completed Dt:	04/26/2021			Longitude:	-79.6847151711308
Audit No:	Z360319			Y:	43.52553041246912
Path:				X:	-79.68471502115447
 <u>Bore Hole Information</u>					
Bore Hole ID:	1008665536			Elevation:	
DP2BR:				Elevrc:	
Spatial Status:				Zone:	17
Code OB:				East83:	606289.00
Code OB Desc:				North83:	4820017.00
Open Hole:				Org CS:	UTM83
Cluster Kind:				UTMRC:	4
Date Completed:	04/26/2021			UTMRC Desc:	margin of error : 30 m - 100 m
Remarks:				Location Method:	wwr
Location Method Desc:	on Water Well Record				
Elevrc Desc:					
Location Source Date:					
Improvement Location Source:					
Improvement Location Method:					
Source Revision Comment:					
Supplier Comment:					
 <u>Annular Space/Abandonment</u>					
<u>Sealing Record</u>					
Plug ID:	1009877890				
Layer:	1				
Plug From:	0.0				
Plug To:	20.0				
Plug Depth UOM:	ft				
 <u>Pipe Information</u>					
Pipe ID:	1009723020				
Casing No:	0				
Comment:					
Alt Name:					
 <u>Results of Well Yield Testing</u>					
Pumping Test Method Desc:					
Pump Test ID:	1009879392				
Pump Set At:					
Static Level:					
Final Level After Pumping:					
Recommended Pump Depth:					
Pumping Rate:					
Flowing Rate:					
Recommended Pump Rate:					
Levels UOM:	ft				
Rate UOM:	GPM				
Water State After Test Code:					
Water State After Test:					
Pumping Test Method:	0				
Pumping Duration HR:					
Pumping Duration MIN:					
Flowing:					

Map Key	Number of Records	Direction/ Distance (m)	Elev/Diff (m)	Site	DB
60	1 of 1	W/258.5	164.9 / 6.04	ON	WWIS
Well ID: 7216577 Construction Date: Use 1st: Use 2nd: Final Well Status: Water Type: Casing Material: Audit No: C22130 Tag: A146723 Constructn Method: Elevation (m): Elevatn Reliabilty: Depth to Bedrock: Well Depth: Overburden/Bedrock: Pump Rate: Static Water Level: Clear/Cloudy: Municipality: MISSISSAUGA CITY (TRAFALGAR) Site Info: Flowing (Y/N): Flow Rate: Data Entry Status: Yes Data Src: Date Received: 02/19/2014 Selected Flag: TRUE Abandonment Rec: Contractor: 6607 Form Version: 8 Owner: County: PEEL Lot: Concession: Concession Name: Easting NAD83: Northing NAD83: Zone: UTM Reliability:					
Additional Detail(s) (Map)					
Bore Hole ID: 1004712727 Depth M: Year Completed: 2013 Well Completed Dt: 08/14/2013 Audit No: C22130 Path: Tag No: A146723 Contractor: 6607 Latitude: 43.5224024577105 Longitude: -79.687542508113 Y: 43.522402455355476 X: -79.68754235829341					
Bore Hole Information					
Bore Hole ID: 1004712727 DP2BR: Spatial Status: Code OB: Code OB Desc: Open Hole: Cluster Kind: Date Completed: 08/14/2013 Remarks: Location Method Desc: on Water Well Record Elevrc Desc: Location Source Date: Improvement Location Source: Improvement Location Method: Source Revision Comment: Supplier Comment: Elevation: Elevrc: Zone: 17 East83: 606066.00 North83: 4819666.00 Org CS: UTM83 UTMRC: 4 UTMRC Desc: margin of error : 30 m - 100 m Location Method: wwr					
61	1 of 1	WSW/263.7	163.7 / 4.81	3145 Dundas St N Mississauga ON	WWIS
Well ID: 7395406 Construction Date: Use 1st: Monitoring and Test Hole Use 2nd: Final Well Status: Monitoring and Test Hole Water Type: Casing Material: Flowing (Y/N): Flow Rate: Data Entry Status: Data Src: Date Received: 08/26/2021 Selected Flag: TRUE Abandonment Rec:					

Map Key	Number of Records	Direction/ Distance (m)	Elev/Diff (m)	Site	DB
Audit No:	Z367823			Contractor:	7644
Tag:	A327324			Form Version:	7
Constructn Method:				Owner:	
Elevation (m):				County:	PEEL
Elevatn Reliabilty:				Lot:	
Depth to Bedrock:				Concession:	
Well Depth:				Concession Name:	
Overburden/Bedrock:				Easting NAD83:	
Pump Rate:				Northing NAD83:	
Static Water Level:				Zone:	
Clear/Cloudy:				UTM Reliability:	
Municipality:		MISSISSAUGA CITY (TRAFALGAR)			
Site Info:					

Additional Detail(s) (Map)

Bore Hole ID:	1008774364	Tag No:	A327324
Depth M:		Contractor:	7644
Year Completed:	2021	Latitude:	43.5210845373352
Well Completed Dt:	07/21/2021	Longitude:	-79.6864698328022
Audit No:	Z367823	Y:	43.52108453450534
Path:		X:	-79.68646968316482

Bore Hole Information

Bore Hole ID:	1008774364	Elevation:	
DP2BR:		Elevrc:	
Spatial Status:		Zone:	17
Code OB:		East83:	606155.00
Code OB Desc:		North83:	4819521.00
Open Hole:		Org CS:	UTM83
Cluster Kind:		UTMRC:	4
Date Completed:	07/21/2021	UTMRC Desc:	margin of error : 30 m - 100 m
Remarks:		Location Method:	wwr
Location Method Desc:	on Water Well Record		
Elevrc Desc:			
Location Source Date:			
Improvement Location Source:			
Improvement Location Method:			
Source Revision Comment:			
Supplier Comment:			

Overburden and Bedrock

Materials Interval

Formation ID:	1009999906
Layer:	1
Color:	6
General Color:	BROWN
Material 1:	28
Material 1 Desc:	SAND
Material 2:	11
Material 2 Desc:	GRAVEL
Material 3:	66
Material 3 Desc:	DENSE
Formation Top Depth:	0.0
Formation End Depth:	10.0
Formation End Depth UOM:	ft

Overburden and Bedrock

Materials Interval

Map Key	Number of Records	Direction/ Distance (m)	Elev/Diff (m)	Site	DB
Formation ID:		1009999907			
Layer:		2			
Color:		2			
General Color:		GREY			
Material 1:		05			
Material 1 Desc:		CLAY			
Material 2:		06			
Material 2 Desc:		SILT			
Material 3:					
Material 3 Desc:					
Formation Top Depth:		10.0			
Formation End Depth:		25.0			
Formation End Depth UOM:		ft			
 <u>Annular Space/Abandonment Sealing Record</u>					
Plug ID:		1010001182			
Layer:		1			
Plug From:		0.0			
Plug To:		13.0			
Plug Depth UOM:		ft			
 <u>Annular Space/Abandonment Sealing Record</u>					
Plug ID:		1010001183			
Layer:		2			
Plug From:		13.0			
Plug To:		25.0			
Plug Depth UOM:		ft			
 <u>Method of Construction & Well Use</u>					
Method Construction ID:		1010002367			
Method Construction Code:		E			
Method Construction:		Auger			
Other Method Construction:					
 <u>Pipe Information</u>					
Pipe ID:		1009769307			
Casing No:		0			
Comment:					
Alt Name:					
 <u>Construction Record - Casing</u>					
Casing ID:		1010002825			
Layer:		1			
Material:		5			
Open Hole or Material:		PLASTIC			
Depth From:		0.0			
Depth To:		15.0			
Casing Diameter:		2.0			
Casing Diameter UOM:		Inch			
Casing Depth UOM:		ft			
 <u>Construction Record - Screen</u>					

Map Key	Number of Records	Direction/ Distance (m)	Elev/Diff (m)	Site	DB
Screen ID:		1010003349			
Layer:		1			
Slot:		10			
Screen Top Depth:		15.0			
Screen End Depth:		25.0			
Screen Material:		5			
Screen Depth UOM:		ft			
Screen Diameter UOM:		Inch			
Screen Diameter:		2.375			
<u>Results of Well Yield Testing</u>					
Pumping Test Method Desc:					
Pump Test ID:		1010003993			
Pump Set At:					
Static Level:					
Final Level After Pumping:					
Recommended Pump Depth:					
Pumping Rate:					
Flowing Rate:					
Recommended Pump Rate:					
Levels UOM:		ft			
Rate UOM:		GPM			
Water State After Test Code:					
Water State After Test:					
Pumping Test Method:		0			
Pumping Duration HR:					
Pumping Duration MIN:					
Flowing:		No			
<u>Water Details</u>					
Water ID:		1010003484			
Layer:		1			
Kind Code:		8			
Kind:		Untested			
Water Found Depth:		15.0			
Water Found Depth UOM:		ft			
<u>Hole Diameter</u>					
Hole ID:		1010001847			
Diameter:		8.0			
Depth From:		0.0			
Depth To:		25.0			
Hole Depth UOM:		ft			
Hole Diameter UOM:		Inch			

[62](#)

1 of 1

WSW/263.8

163.3 / 4.44

ON

WWIS

Well ID:	7164836	Flowing (Y/N):	
Construction Date:		Flow Rate:	
Use 1st:		Data Entry Status:	Yes
Use 2nd:		Data Src:	
Final Well Status:		Date Received:	07/06/2011
Water Type:		Selected Flag:	TRUE
Casing Material:		Abandonment Rec:	
Audit No:	M08498	Contractor:	6607
Tag:	A110430	Form Version:	5
Constructn Method:		Owner:	
Elevation (m):		County:	PEEL

Map Key	Number of Records	Direction/ Distance (m)	Elev/Diff (m)	Site	DB
Elevatn Reliabilty: Depth to Bedrock: Well Depth: Overburden/Bedrock: Pump Rate: Static Water Level: Clear/Cloudy: Municipality: Site Info: MISSISSAUGA CITY (TRAFALGAR) Lot: Concession: Concession Name: Easting NAD83: Northing NAD83: Zone: UTM Reliability:					
<u>Additional Detail(s) (Map)</u>					
Bore Hole ID: Depth M: Year Completed: Well Completed Dt: Audit No: Path: 1003528960 2011 05/11/2011 M08498 Tag No: Contractor: Latitude: Longitude: Y: X: A110430 6607 43.5209930969302 -79.6863480812468 43.52099309466621 -79.68634793094787					
<u>Bore Hole Information</u>					
Bore Hole ID: DP2BR: Spatial Status: Code OB: Code OB Desc: Open Hole: Cluster Kind: Date Completed: Remarks: Location Method Desc: Elevrc Desc: Location Source Date: Improvement Location Source: Improvement Location Method: Source Revision Comment: Supplier Comment: 1003528960 05/11/2011 on Water Well Record Elevation: Elevrc: Zone: East83: North83: Org CS: UTMRC: UTMRC Desc: Location Method: 17 606165.00 4819511.00 UTM83 3 margin of error : 10 - 30 m wwr					
63	1 of 1	W/264.3	164.9 / 6.10	ON	WWIS
Well ID: Construction Date: Use 1st: Use 2nd: Final Well Status: Water Type: Casing Material: Audit No: Tag: Constructn Method: Elevation (m): Elevatn Reliabilty: Depth to Bedrock: Well Depth: Overburden/Bedrock: Pump Rate: Static Water Level: Clear/Cloudy: Municipality: Site Info: 7212271 C20897 A141617 MISSISSAUGA CITY (TRAFALGAR) Flowing (Y/N): Flow Rate: Data Entry Status: Data Src: Date Received: Selected Flag: Abandonment Rec: Contractor: Form Version: Owner: County: Lot: Concession: Concession Name: Easting NAD83: Northing NAD83: Zone: UTM Reliability: Yes 12/02/2013 TRUE 6607 8 PEEL 					

Map Key	Number of Records	Direction/ Distance (m)	Elev/Diff (m)	Site	DB
<u>Additional Detail(s) (Map)</u>					
Bore Hole ID:	1004659153			Tag No:	A141617
Depth M:				Contractor:	6607
Year Completed:	2013			Latitude:	43.5224033098352
Well Completed Dt:	05/15/2013			Longitude:	-79.6876167327663
Audit No:	C20897			Y:	43.522403308006034
Path:				X:	-79.68761658336672
<u>Bore Hole Information</u>					
Bore Hole ID:	1004659153			Elevation:	
DP2BR:				Elevrc:	
Spatial Status:				Zone:	17
Code OB:				East83:	606060.00
Code OB Desc:				North83:	4819666.00
Open Hole:				Org CS:	UTM83
Cluster Kind:				UTMRC:	4
Date Completed:	05/15/2013			UTMRC Desc:	margin of error : 30 m - 100 m
Remarks:				Location Method:	wwr
Location Method Desc:	on Water Well Record				
Elevrc Desc:					
Location Source Date:					
Improvement Location Source:					
Improvement Location Method:					
Source Revision Comment:					
Supplier Comment:					
<u>64</u>	1 of 1	NNW/264.6	160.8 / 2.00	3143 Winston Churchill Blvd. lot 35 con 1 Mississauga ON	WWIS
Well ID:	7387208			Flowing (Y/N):	
Construction Date:				Flow Rate:	
Use 1st:	Monitoring			Data Entry Status:	
Use 2nd:				Data Src:	
Final Well Status:	Abandoned-Other			Date Received:	05/13/2021
Water Type:				Selected Flag:	TRUE
Casing Material:				Abandonment Rec:	Yes
Audit No:	Z360320			Contractor:	7731
Tag:				Form Version:	7
Constructn Method:				Owner:	
Elevation (m):				County:	PEEL
Elevatn Reliabilty:				Lot:	035
Depth to Bedrock:				Concession:	01
Well Depth:				Concession Name:	DS N
Overburden/Bedrock:				Easting NAD83:	
Pump Rate:				Northing NAD83:	
Static Water Level:				Zone:	
Clear/Cloudy:				UTM Reliability:	
Municipality:	MISSISSAUGA CITY				
Site Info:					
<u>Additional Detail(s) (Map)</u>					
Bore Hole ID:	1008665539			Tag No:	
Depth M:				Contractor:	7731
Year Completed:	2021			Latitude:	43.5256541636528
Well Completed Dt:	04/26/2021			Longitude:	-79.6845144896626
Audit No:	Z360320			Y:	43.52565416154695
Path:				X:	-79.68451434026784
<u>Bore Hole Information</u>					

Map Key	Number of Records	Direction/ Distance (m)	Elev/Diff (m)	Site	DB
Bore Hole ID: 1008665539 DP2BR: Spatial Status: Code OB: Code OB Desc: Open Hole: Cluster Kind: Date Completed: 04/26/2021 Remarks: Location Method Desc: on Water Well Record Elevrc Desc: Location Source Date: Improvement Location Source: Improvement Location Method: Source Revision Comment: Supplier Comment: Elevation: Elevrc: Zone: 17 East83: 606305.00 North83: 4820031.00 Org CS: UTM83 UTMRC: 4 UTMRC Desc: margin of error : 30 m - 100 m Location Method: wwr					
<u>Annular Space/Abandonment</u> <u>Sealing Record</u>					
Plug ID: 1009877891 Layer: 1 Plug From: 0.0 Plug To: 17.5 Plug Depth UOM: ft					
<u>Pipe Information</u>					
Pipe ID: 1009723021 Casing No: 0 Comment: Alt Name:					
<u>Results of Well Yield Testing</u>					
Pumping Test Method Desc: Pump Test ID: 1009879393 Pump Set At: Static Level: Final Level After Pumping: Recommended Pump Depth: Pumping Rate: Flowing Rate: Recommended Pump Rate: Levels UOM: ft Rate UOM: GPM Water State After Test Code: Water State After Test: Pumping Test Method: 0 Pumping Duration HR: Pumping Duration MIN: Flowing:					
65	1 of 1	NW/268.7	161.4 / 2.57	PIONEER PETROLEUMS LTD. WINSTON CHURCHILL & LAIRD SERVICE STATION OAKVILLE TOWN ON	SPL
Ref No: 28936 Year: Incident Dt: 12/16/1989 Municipality No: 14403 Nature of Damage: Discharger Report:					

Map Key	Number of Records	Direction/ Distance (m)	Elev/Diff (m)	Site	DB
Dt MOE Arvl on Scn: MOE Reported Dt: 12/16/1989 Dt Document Closed: Site No: MOE Response: Site County/District: Site Geo Ref Meth: Site District Office: Nearest Watercourse: Site Name: Site Address: Site Region: Site Municipality: OAKVILLE TOWN Site Lot: Site Conc: Site Geo Ref Accu: Site Map Datum: Northing: Easting: Incident Cause: CONTAINER OVERFLOW Incident Event: Environment Impact: Nature of Impact: Contaminant Qty: System Facility Address: Client Name: Client Type: Source Type: Contaminant Code: Contaminant Name: Contaminant Limit 1: Contam Limit Freq 1: Contaminant UN No 1: Receiving Medium: LAND Incident Reason: ERROR Incident Summary: PIONEER- CC TRANSPOR'N SPILLED 7 LTR GASOLINE DURING UNLOADING Activity Preceding Spill: Property 2nd Watershed: Property Tertiary Watershed: Sector Type: SAC Action Class: Call Report Locatn Geodata:					
66	1 of 1	W/270.6	164.9 / 6.10	3031 LAIRD DRIVE Mississauga ON	WWIS
Well ID: 7203027 Construction Date: Use 1st: Use 2nd: Final Well Status: 0 Water Type: Casing Material: Audit No: Z172291 Tag: A098641 Constructn Method: Elevation (m): Elevatn Reliabilty: Depth to Bedrock: Well Depth: Overburden/Bedrock: Pump Rate: Static Water Level: Clear/Cloudy:					
Flowing (Y/N): Flow Rate: Data Entry Status: Data Src: Date Received: 06/11/2013 Selected Flag: TRUE Abandonment Rec: Contractor: 7241 Form Version: 7 Owner: County: PEEL Lot: Concession: Concession Name: Easting NAD83: Northing NAD83: Zone: UTM Reliability:					

Map Key	Number of Records	Direction/ Distance (m)	Elev/Diff (m)	Site	DB
Municipality:		MISSISSAUGA CITY (TRAFALGAR)			
Site Info:					
PDF URL (Map):		https://d2khazk8e83rdv.cloudfront.net/moe_mapping/downloads/2Water/Wells_pdfs/720\7203027.pdf			
<u>Additional Detail(s) (Map)</u>					
Well Completed Date:		05/25/2013			
Year Completed:		2013			
Depth (m):		7.62			
Latitude:		43.5223228608004			
Longitude:		-79.6876679722877			
X:		-79.687667822363			
Y:		43.522322858849215			
Path:		720\7203027.pdf			
<u>Bore Hole Information</u>					
Bore Hole ID:		1004339896	Elevation:		
DP2BR:			Elevrc:		
Spatial Status:			Zone:		17
Code OB:			East83:		606056.00
Code OB Desc:			North83:		4819657.00
Open Hole:			Org CS:		UTM83
Cluster Kind:			UTMRC:		4
Date Completed:		05/25/2013	UTMRC Desc:		margin of error : 30 m - 100 m
Remarks:			Location Method:		wwr
Location Method Desc:		on Water Well Record			
Elevrc Desc:					
Location Source Date:					
Improvement Location Source:					
Improvement Location Method:					
Source Revision Comment:					
Supplier Comment:					
<u>Overburden and Bedrock</u>					
<u>Materials Interval</u>					
Formation ID:		1004928367			
Layer:		1			
Color:		6			
General Color:		BROWN			
Material 1:		06			
Material 1 Desc:		SILT			
Material 2:		26			
Material 2 Desc:		ROCK			
Material 3:					
Material 3 Desc:					
Formation Top Depth:		0.0			
Formation End Depth:		19.0			
Formation End Depth UOM:		ft			
<u>Overburden and Bedrock</u>					
<u>Materials Interval</u>					
Formation ID:		1004928368			
Layer:		2			
Color:		6			
General Color:		BROWN			
Material 1:		28			
Material 1 Desc:		SAND			
Material 2:		91			

Map Key	Number of Records	Direction/ Distance (m)	Elev/Diff (m)	Site	DB
Material 2 Desc:		WATER-BEARING			
Material 3:					
Material 3 Desc:					
Formation Top Depth:		19.0			
Formation End Depth:		25.0			
Formation End Depth UOM:		ft			
<u>Annular Space/Abandonment Sealing Record</u>					
Plug ID:		1004928375			
Layer:		1			
Plug From:		0.0			
Plug To:		1.0			
Plug Depth UOM:		ft			
<u>Annular Space/Abandonment Sealing Record</u>					
Plug ID:		1004928376			
Layer:		2			
Plug From:		1.0			
Plug To:		14.0			
Plug Depth UOM:		ft			
<u>Annular Space/Abandonment Sealing Record</u>					
Plug ID:		1004928377			
Layer:		3			
Plug From:		14.0			
Plug To:		25.0			
Plug Depth UOM:		ft			
<u>Method of Construction & Well Use</u>					
Method Construction ID:		1004928374			
Method Construction Code:		2			
Method Construction:		Rotary (Convent.)			
Other Method Construction:					
<u>Pipe Information</u>					
Pipe ID:		1004928366			
Casing No:		0			
Comment:					
Alt Name:					
<u>Construction Record - Casing</u>					
Casing ID:		1004928372			
Layer:		1			
Material:		5			
Open Hole or Material:		PLASTIC			
Depth From:		0.0			
Depth To:		15.0			
Casing Diameter:		2.0			
Casing Diameter UOM:		inch			
Casing Depth UOM:		ft			

Map Key	Number of Records	Direction/ Distance (m)	Elev/Diff (m)	Site	DB
<u>Construction Record - Screen</u>					
Screen ID:			1004928373		
Layer:			1		
Slot:			10		
Screen Top Depth:			15.0		
Screen End Depth:			25.0		
Screen Material:			5		
Screen Depth UOM:			ft		
Screen Diameter UOM:			inch		
Screen Diameter:			2.25		
<u>Water Details</u>					
Water ID:			1004928371		
Layer:					
Kind Code:					
Kind:					
Water Found Depth:					
Water Found Depth UOM:			ft		
<u>Hole Diameter</u>					
Hole ID:			1004928369		
Diameter:			10.0		
Depth From:			0.0		
Depth To:			5.0		
Hole Depth UOM:			ft		
Hole Diameter UOM:			inch		
<u>Hole Diameter</u>					
Hole ID:			1004928370		
Diameter:			6.0		
Depth From:			5.0		
Depth To:			25.0		
Hole Depth UOM:			ft		
Hole Diameter UOM:			inch		
<u>67</u>	1 of 1	WSW/275.8	163.8 / 5.00	3145 Dundas St W Mississauga ON	WWIS
Well ID:	7395385			Flowing (Y/N):	
Construction Date:				Flow Rate:	
Use 1st:	Monitoring and Test Hole			Data Entry Status:	
Use 2nd:				Data Src:	
Final Well Status:	Observation Wells			Date Received:	08/26/2021
Water Type:				Selected Flag:	TRUE
Casing Material:				Abandonment Rec:	
Audit No:	Z370451			Contractor:	7644
Tag:	A309604			Form Version:	7
Constructn Method:				Owner:	
Elevation (m):				County:	PEEL
Elevatn Reliability:				Lot:	
Depth to Bedrock:				Concession:	
Well Depth:				Concession Name:	
Overburden/Bedrock:				Easting NAD83:	
Pump Rate:				Northing NAD83:	
Static Water Level:				Zone:	
Clear/Cloudy:				UTM Reliability:	
Municipality:		MISSISSAUGA CITY (TRAFALGAR)			
Site Info:					

Map Key	Number of Records	Direction/ Distance (m)	Elev/Diff (m)	Site	DB
<u>Additional Detail(s) (Map)</u>					
Bore Hole ID:	1008774301			Tag No:	A309604
Depth M:				Contractor:	7644
Year Completed:	2021			Latitude:	43.520986369268
Well Completed Dt:	07/29/2021			Longitude:	-79.6865462042756
Audit No:	Z370451			Y:	43.52098636648774
Path:				X:	-79.68654605432138
<u>Bore Hole Information</u>					
Bore Hole ID:	1008774301			Elevation:	
DP2BR:				Elevrc:	
Spatial Status:				Zone:	17
Code OB:				East83:	606149.00
Code OB Desc:				North83:	4819510.00
Open Hole:				Org CS:	UTM83
Cluster Kind:				UTMRC:	4
Date Completed:	07/29/2021			UTMRC Desc:	margin of error : 30 m - 100 m
Remarks:				Location Method:	www
Location Method Desc:	on Water Well Record				
Elevrc Desc:					
Location Source Date:					
Improvement Location Source:					
Improvement Location Method:					
Source Revision Comment:					
Supplier Comment:					
<u>Overburden and Bedrock</u>					
<u>Materials Interval</u>					
Formation ID:	1009999841				
Layer:	2				
Color:	6				
General Color:	BROWN				
Material 1:	01				
Material 1 Desc:	FILL				
Material 2:	28				
Material 2 Desc:	SAND				
Material 3:					
Material 3 Desc:					
Formation Top Depth:	1.0				
Formation End Depth:	5.0				
Formation End Depth UOM:	ft				
<u>Overburden and Bedrock</u>					
<u>Materials Interval</u>					
Formation ID:	1009999843				
Layer:	4				
Color:	2				
General Color:	GREY				
Material 1:	06				
Material 1 Desc:	SILT				
Material 2:	28				
Material 2 Desc:	SAND				
Material 3:					
Material 3 Desc:					
Formation Top Depth:	17.0				
Formation End Depth:	25.0				
Formation End Depth UOM:	ft				

Map Key	Number of Records	Direction/ Distance (m)	Elev/Diff (m)	Site	DB
<u>Overburden and Bedrock Materials Interval</u>					
Formation ID:		1009999842			
Layer:		3			
Color:		6			
General Color:		BROWN			
Material 1:		28			
Material 1 Desc:		SAND			
Material 2:					
Material 2 Desc:					
Material 3:					
Material 3 Desc:					
Formation Top Depth:		5.0			
Formation End Depth:		17.0			
Formation End Depth UOM:		ft			
<u>Overburden and Bedrock Materials Interval</u>					
Formation ID:		1009999840			
Layer:		1			
Color:		8			
General Color:		BLACK			
Material 1:		27			
Material 1 Desc:		OTHER			
Material 2:					
Material 2 Desc:					
Material 3:					
Material 3 Desc:					
Formation Top Depth:		0.0			
Formation End Depth:		1.0			
Formation End Depth UOM:		ft			
<u>Annular Space/Abandonment Sealing Record</u>					
Plug ID:		1010001120			
Layer:		1			
Plug From:		0.0			
Plug To:		1.0			
Plug Depth UOM:		ft			
<u>Annular Space/Abandonment Sealing Record</u>					
Plug ID:		1010001122			
Layer:		3			
Plug From:		14.0			
Plug To:		25.0			
Plug Depth UOM:		ft			
<u>Annular Space/Abandonment Sealing Record</u>					
Plug ID:		1010001121			
Layer:		2			
Plug From:		1.0			
Plug To:		14.0			
Plug Depth UOM:		ft			

Map Key	Number of Records	Direction/ Distance (m)	Elev/Diff (m)	Site	DB
<u>Method of Construction & Well Use</u>					
Method Construction ID:	1010002340				
Method Construction Code:	6				
Method Construction:	Boring				
Other Method Construction:					
<u>Method of Construction & Well Use</u>					
Method Construction ID:	1010002339				
Method Construction Code:	2				
Method Construction:	Rotary (Convent.)				
Other Method Construction:					
<u>Pipe Information</u>					
Pipe ID:	1009769286				
Casing No:	0				
Comment:					
Alt Name:					
<u>Construction Record - Casing</u>					
Casing ID:	1010002804				
Layer:	1				
Material:	5				
Open Hole or Material:	PLASTIC				
Depth From:	0.0				
Depth To:	15.0				
Casing Diameter:	2.0				
Casing Diameter UOM:	Inch				
Casing Depth UOM:	ft				
<u>Construction Record - Screen</u>					
Screen ID:	1010003328				
Layer:	1				
Slot:	.10				
Screen Top Depth:	15.0				
Screen End Depth:	25.0				
Screen Material:	5				
Screen Depth UOM:	ft				
Screen Diameter UOM:	Inch				
Screen Diameter:	2.375				
<u>Results of Well Yield Testing</u>					
Pumping Test Method Desc:					
Pump Test ID:	1010003972				
Pump Set At:					
Static Level:					
Final Level After Pumping:					
Recommended Pump Depth:					
Pumping Rate:					
Flowing Rate:					
Recommended Pump Rate:					
Levels UOM:	ft				
Rate UOM:	GPM				
Water State After Test Code:					

Map Key	Number of Records	Direction/ Distance (m)	Elev/Diff (m)	Site	DB
Water State After Test: Pumping Test Method: Pumping Duration HR: Pumping Duration MIN: Flowing:					
		0			
		No			
<u>Water Details</u>					
Water ID:		1010003477			
Layer:		1			
Kind Code:		8			
Kind:		Untested			
Water Found Depth:		17.0			
Water Found Depth UOM:		ft			
<u>Hole Diameter</u>					
Hole ID:		1010001818			
Diameter:		6.0			
Depth From:		0.0			
Depth To:		25.0			
Hole Depth UOM:		ft			
Hole Diameter UOM:		Inch			
<u>68</u>	1 of 14	NNW/277.0	160.8 / 2.00	CANADIAN TIRE CORP LTD PETROLEUM DIVISION - MELISS 3143 WINSTON CHURCHILL BLVD MISSISSAUGA ON L5L2W1	PRT
Location ID:		9285			
Type:		retail			
Expiry Date:		1995-06-30			
Capacity (L):		23987			
Licence #:		0055891001			
<u>68</u>	2 of 14	NNW/277.0	160.8 / 2.00	CANADIAN TIRE PETROLEUM GAS BAR 3143 WINSTON CHURCHILL BLVD MISSISSAUGA ON L5L 2W1	RST
Headcode:		01186800			
Headcode Desc:		SERVICE STATIONS-GASOLINE, OIL & NATURAL GAS			
Phone:					
List Name:					
Description:					
<u>68</u>	3 of 14	NNW/277.0	160.8 / 2.00	CANADIAN TIRE CORP LTD ** 3143 WINSTON CHURCHILL BLVD MISSISSAUGA ON L5L 2W1	FSTH
License Issue Date:		5/24/2002			
Tank Status:		Licensed			
Tank Status As Of:		August 2007			
Operation Type:		Retail Fuel Outlet			
Facility Type:		Gasoline Station - Self Serve			
<u>--Details--</u>					
Status:		Active			
Year of Installation:		1989			
Corrosion Protection:					

Map Key	Number of Records	Direction/ Distance (m)	Elev/Diff (m)	Site	DB
Capacity: Tank Fuel Type: Status: Year of Installation: Corrosion Protection: Capacity: Tank Fuel Type: Status: Year of Installation: Corrosion Protection: Capacity: Tank Fuel Type: Status: Year of Installation: Corrosion Protection: Capacity: Tank Fuel Type: 22730 Liquid Fuel Single Wall UST - Gasoline Active 1989 22730 Liquid Fuel Single Wall UST - Gasoline Active 1989 22730 Liquid Fuel Single Wall UST - Gasoline Active 1989 22730 Liquid Fuel Single Wall UST - Gasoline					
68	4 of 14	NNW/277.0	160.8 / 2.00	CANADIAN TIRE CORP LTD C/O Canadian Tire Petroleum 17 Flr 3143 WINSTON CHURCHILL BLVD MISSISSAUGA ON L5L 2W1	FSTH
License Issue Date: Tank Status: Tank Status As Of: Operation Type: Facility Type: --Details-- Status: Year of Installation: Corrosion Protection: Capacity: Tank Fuel Type: Status: Year of Installation: Corrosion Protection: Capacity: Tank Fuel Type: Status: Year of Installation: Corrosion Protection: Capacity: Tank Fuel Type: 5/24/2002 Licensed December 2008 Retail Fuel Outlet Gasoline Station - Self Serve Active 1989 22730 Liquid Fuel Single Wall UST - Gasoline Active 1989 22730 Liquid Fuel Single Wall UST - Gasoline Active 1989 22730 Liquid Fuel Single Wall UST - Gasoline					
68	5 of 14	NNW/277.0	160.8 / 2.00	CANADIAN TIRE PETROLEUM GAS BAR 3143 WINSTON CHURCHILL BLVD MISSISSAUGA ON L5L2W1	RST

Map Key	Number of Records	Direction/ Distance (m)	Elev/Diff (m)	Site	DB
Headcode: Headcode Desc: Phone: List Name: Description:		01186800		SERVICE STATIONS GASOLINE OIL & NATURAL	
		9055696955			
68	6 of 14	NNW/277.0	160.8 / 2.00	CANADIAN TIRE GAS BAR 3143 WINSTON CHURCHILL BLVD MISSISSAUGA ON L5L2W1	RST
Headcode: Headcode Desc: Phone: List Name: Description:		01186800		SERVICE STATIONS GASOLINE OIL & NATURAL GAS	
		9055696955			
		INFO-DIRECT(TM) BUSINESS FILE			
68	7 of 14	NNW/277.0	160.8 / 2.00	Canadian Tire Corporation, Limited 3143 Winston Churchill Blvd Mississauga ON L5L 2W1	GEN
Generator No:		ON9792465			
SIC Code:					
SIC Description:					
Approval Years:		As of Nov 2021			
PO Box No:					
Country:		Canada			
Status:		Registered			
Co Admin:					
Choice of Contact:					
Phone No Admin:					
Contaminated Facility:					
MHSW Facility:					
<u>Detail(s)</u>					
Waste Class:		221 I			
Waste Class Name:		Light fuels			
Waste Class:		221 L			
Waste Class Name:		Light fuels			
Waste Class:		252 L			
Waste Class Name:		Waste crankcase oils and lubricants			
68	8 of 14	NNW/277.0	160.8 / 2.00	CANADIAN TIRE CORPORATION LIMITED 3143 WINSTON CHURCHILL BLVD MISSISSAUGA ON	FST
Inventory No:		64999803		Tank Material:	Fiberglass (FRP)
Inventory Status:		active		Corrosion Protect:	Fiberglass
Installation Year:		2021		Overfill Protection:	Gravity
Capacity:		75000		Inventory Context:	FS Liquid Fuel
Capacity Unit:		L		Inventory Item:	FS Liquid Fuel Tank
Tank Type:		Double Wall UST			
Manufacturer:					
Model:					
Description:		compartment 50 kL reg; 25 kL diesel			

Map Key	Number of Records	Direction/ Distance (m)	Elev/Diff (m)	Site	DB
68	9 of 14	NNW/277.0	160.8 / 2.00	CANADIAN TIRE CORPORATION LIMITED 3143 WINSTON CHURCHILL BLVD MISSISSAUGA ON	FST
Inventory No: 64999804				Tank Material: Fiberglass (FRP)	
Inventory Status: active				Corrosion Protect: Fiberglass	
Installation Year: 2021				Overfill Protection: Gravity	
Capacity: 75000				Inventory Context: FS Liquid Fuel	
Capacity Unit: L				Inventory Item: FS Liquid Fuel Tank	
Tank Type: Double Wall UST					
Manufacturer:					
Model:					
Description: compartment 50 kL reg; 25 kL premium					
68	10 of 14	NNW/277.0	160.8 / 2.00	CANADIAN TIRE CORPORATION LIMITED 3143 WINSTON CHURCHILL BLVD MISSISSAUGA ON	EXP
Inventory No: 10861466				Tank Material: Fiberglass (FRP)	
Inventory Status: EXPIRED				Corrosion Protect: Fiberglass	
Installation Year:				Overfill Protection:	
Capacity:				Inventory Context: FS Liquid Fuel Tank	
Capacity Unit:				Inventory Item: FS LIQUID FUEL TANK	
Tank Type:					
Manufacturer:					
Model:					
Description: 2009VBS					
Previous Fuel Type:					
68	11 of 14	NNW/277.0	160.8 / 2.00	CANADIAN TIRE CORPORATION LIMITED 3143 WINSTON CHURCHILL BLVD MISSISSAUGA ON	EXP
Inventory No: 11508883				Tank Material: Fiberglass (FRP)	
Inventory Status: EXPIRED				Corrosion Protect: Fiberglass	
Installation Year:				Overfill Protection:	
Capacity:				Inventory Context: FS Liquid Fuel Tank	
Capacity Unit:				Inventory Item: FS LIQUID FUEL TANK	
Tank Type:					
Manufacturer:					
Model:					
Description: 2009VBS					
Previous Fuel Type:					
68	12 of 14	NNW/277.0	160.8 / 2.00	CANADIAN TIRE CORPORATION LIMITED 3143 WINSTON CHURCHILL BLVD MISSISSAUGA ON	EXP
Inventory No: 11508863				Tank Material: Fiberglass (FRP)	
Inventory Status: EXPIRED				Corrosion Protect: Fiberglass	
Installation Year:				Overfill Protection:	
Capacity:				Inventory Context: FS Liquid Fuel Tank	
Capacity Unit:				Inventory Item: FS LIQUID FUEL TANK	
Tank Type:					
Manufacturer:					
Model:					
Description: 2009VBS					
Previous Fuel Type:					

Map Key	Number of Records	Direction/ Distance (m)	Elev/Diff (m)	Site	DB
68	13 of 14	NNW/277.0	160.8 / 2.00	CANADIAN TIRE CORPORATION LIMITED 3143 WINSTON CHURCHILL BLVD MISSISSAUGA ON	EXP
Inventory No: 11508843 Inventory Status: EXPIRED Installation Year: Capacity: Capacity Unit: Tank Type: Manufacturer: Model: Description: 2009VBS Previous Fuel Type:		Tank Material: Fiberglass (FRP) Corrosion Protect: Fiberglass Overfill Protection: Inventory Context: FS Liquid Fuel Tank Inventory Item: FS LIQUID FUEL TANK			
68	14 of 14	NNW/277.0	160.8 / 2.00	CANADIAN TIRE CORPORATION LIMITED 3143 WINSTON CHURCHILL BLVD MISSISSAUGA ON	FST
Inventory No: 9823228 Inventory Status: Active Installation Year: Capacity: 150000 Capacity Unit: L Tank Type: Manufacturer: Model: Description:		Tank Material: Corrosion Protect: Overfill Protection: Inventory Context: Liquid Fuels Inventory Item: FS Gasoline Station - Self Serve			
69	1 of 9	W/277.0	164.9 / 6.02	THE AUTO SPA 3130 LAIRD RD UNIT 1 MISSISSAUGA ON L5L 5X4	SCT
Established: 1989 Plant Size (ft²): 5000 Employment: 5					
--Details--					
Description: Motor Vehicle Body Manufacturing SIC/NAICS Code: 336211					
Description: Marinas SIC/NAICS Code: 713930					
Description: Car Washes SIC/NAICS Code: 811192					
Description: All Other Automotive Repair and Maintenance SIC/NAICS Code: 811199					
69	2 of 9	W/277.0	164.9 / 6.02	DAVANTI WOODWORKING INC. 3130 LAIRD RD UNIT 9-10 MISSISSAUGA ON L5L 5X4	SCT
Established: 0000 Plant Size (ft²): 0 Employment: 5					
--Details--					

Map Key	Number of Records	Direction/ Distance (m)	Elev/Diff (m)	Site	DB
Description: SIC/NAICS Code:		Other Millwork 321919			
Description: SIC/NAICS Code:		Other Wood Household Furniture Manufacturing 337123			
Description: SIC/NAICS Code:		Wood Office Furniture, including Custom Architectural Woodwork, Manufacturing 337213			
Description: SIC/NAICS Code:		Wood Window and Door Manufacturing 321911			
69	3 of 9	W/277.0	164.9 / 6.02	CITY-WIDE PRINTING SERVICES 3130 LAIRD RD UNIT 5 MISSISSAUGA ON L5L 5X4	SCT
Established: Plant Size (ft²): Employment:		1982 3000 8			
--Details-- Description: SIC/NAICS Code:		COMMERCIAL PRINTING, LITHOGRAPHIC 2752			
Description: SIC/NAICS Code:		COMMERCIAL PRINTING, NOT ELSEWHERE CLASSIFIED 2759			
69	4 of 9	W/277.0	164.9 / 6.02	Erin Mills Glass & Mirror Ltd. 3130 Laird Rd Unit 9-10 Mississauga ON L5L 5X4	SCT
Established: Plant Size (ft²): Employment:		01-JUL-78 2000			
--Details-- Description: SIC/NAICS Code:		Glass Product Manufacturing from Purchased Glass 327215			
69	5 of 9	W/277.0	164.9 / 6.02	20 Vic Management Inc. / Societe de Gestion 20 Vic Inc.; 3130 Laird Road Mississauga ON	SPL
Ref No: Year: Incident Dt: Dt MOE Arvl on Scn: MOE Reported Dt: Dt Document Closed: Site No: MOE Response: Site County/District: Site Geo Ref Meth: Site District Office: Nearest Watercourse: Site Name: Site Address: Site Region:		5844-7F5RAB 5/30/2008 7/22/2008 Referral to others Halton-Peel The Auto Spa<UNOFFICIAL>			Municipality No: Nature of Damage: Discharger Report: Material Group: Health/Env Conseq: Agency Involved:

Map Key	Number of Records	Direction/ Distance (m)	Elev/Diff (m)	Site	DB
Site Municipality: Mississauga Site Lot: Site Conc: Site Geo Ref Accu: Site Map Datum: Northing: Easting: Incident Cause: Unknown Incident Event: Environment Impact: Confirmed Nature of Impact: Other Impact(s) Contaminant Qty: 204.6 L System Facility Address: Client Name: 20 Vic Management Inc. / Societe de Gestion 20 Vic Inc.; The Auto Spa<UNOFFICIAL> Client Type: Source Type: Contaminant Code: 13 Contaminant Name: HYDROCARBON Contaminant Limit 1: Contam Limit Freq 1: Contaminant UN No 1: Receiving Medium: Incident Reason: Vandalism - Illegal/deliberate (incl. sabotage) Incident Summary: The Auto Spa, 45 gall (204.6L) hydrocarbon to drains, clnd Activity Preceding Spill: Property 2nd Watershed: Property Tertiary Watershed: Sector Type: Unknown SAC Action Class: Land Spills Call Report Locatn Geodata:					
69	6 of 9	W/277.0	164.9 / 6.02	OPB REALTY INC. 3130 LAIRD ROAD MISSISSAUGA ON L5L 5X4	EASR
Approval No: R-003-2235139102 Status: REGISTERED Date: 2012-10-25 Record Type: EASR Link Source: MOFA Project Type: Heating System Full Address: Approval Type: EASR-Heating System SWP Area Name: Credit Valley PDF URL: PDF Site Location:					
MOE District: Halton-Peel Municipality: MISSISSAUGA Latitude: 43.52236 Longitude: -79.687775 Geometry X: Geometry Y:					
69	7 of 9	W/277.0	164.9 / 6.02	3130 Laird Rd Mississauga ON	EHS
Order No: 20130410027 Status: C Report Type: Custom Report Report Date: 11-APR-13 Date Received: 10-APR-13 Previous Site Name: Lot/Building Size: Additional Info Ordered:					
Nearest Intersection: Municipality: Client Prov/State: ON Search Radius (km): .32 X: 0 Y: 0					

Map Key	Number of Records	Direction/ Distance (m)	Elev/Diff (m)	Site	DB
69	8 of 9	W/277.0	164.9 / 6.02	3130 LAIRD RD Mississauga ON	WWIS
Well ID:7203024 Construction Date: Use 1st:Monitoring and Test Hole Use 2nd: Final Well Status:Test Hole Water Type: Casing Material: Audit No:Z172286 Tag:A148861 Constructn Method: Elevation (m): Elevatn Reliabilty: Depth to Bedrock: Well Depth: Overburden/Bedrock: Pump Rate: Static Water Level: Clear/Cloudy: Municipality:MISSISSAUGA CITY (TRAFALGAR) Site Info: Flowing (Y/N): Flow Rate: Data Entry Status: Data Src: Date Received:06/11/2013 Selected Flag:TRUE Abandonment Rec: Contractor:7241 Form Version:7 Owner: County:PEEL Lot: Concession: Concession Name: Easting NAD83: Northing NAD83: Zone: UTM Reliability:					
PDF URL (Map):		https://d2khazk8e83rdv.cloudfront.net/moe_mapping/downloads/2Water/Wells_pdfs/720\7203024.pdf			
<u>Additional Detail(s) (Map)</u>					
Well Completed Date:		05/27/2013			
Year Completed:		2013			
Depth (m):					
Latitude:		43.5223328567442			
Longitude:		-79.6877543724632			
X:		-79.68775422229866			
Y:		43.52233285483336			
Path:		720\7203024.pdf			
<u>Bore Hole Information</u>					
Bore Hole ID:		1004339834		Elevation:	
DP2BR:				Elevrc:	
Spatial Status:				Zone:	
Code OB:				17	
Code OB Desc:				East83:	
Open Hole:				606049.00	
Cluster Kind:				North83:	
Date Completed:		05/27/2013		4819658.00	
Remarks:				Org CS:	
Location Method Desc:		on Water Well Record		UTM83	
Elevrc Desc:				UTMRC:	
Location Source Date:				4	
Improvement Location Source:				UTMRC Desc:	
Improvement Location Method:				margin of error : 30 m - 100 m	
Source Revision Comment:				Location Method:	
Supplier Comment:				wwr	
<u>Overburden and Bedrock</u>					
<u>Materials Interval</u>					
Formation ID:		1004928326			
Layer:		1			
Color:					
General Color:					

Map Key	Number of Records	Direction/ Distance (m)	Elev/Diff (m)	Site	DB
Material 1:					
Material 1 Desc:					
Material 2:					
Material 2 Desc:					
Material 3:					
Material 3 Desc:					
Formation Top Depth:		0.0			
Formation End Depth:					
Formation End Depth UOM:		ft			
<u>Annular Space/Abandonment Sealing Record</u>					
Plug ID:		1004928336			
Layer:		1			
Plug From:		0.0			
Plug To:		0.5			
Plug Depth UOM:		ft			
<u>Annular Space/Abandonment Sealing Record</u>					
Plug ID:		1004928337			
Layer:		2			
Plug From:		0.5			
Plug To:		16.0			
Plug Depth UOM:		ft			
<u>Annular Space/Abandonment Sealing Record</u>					
Plug ID:		1004928334			
Layer:		1			
Plug From:		0.0			
Plug To:		1.0			
Plug Depth UOM:		ft			
<u>Annular Space/Abandonment Sealing Record</u>					
Plug ID:		1004928338			
Layer:		3			
Plug From:		16.0			
Plug To:		22.0			
Plug Depth UOM:		ft			
<u>Annular Space/Abandonment Sealing Record</u>					
Plug ID:		1004928335			
Layer:		2			
Plug From:		1.0			
Plug To:		22.0			
Plug Depth UOM:		ft			
<u>Method of Construction & Well Use</u>					
Method Construction ID:		1004928333			
Method Construction Code:		D			
Method Construction:		Direct Push			

Map Key	Number of Records	Direction/ Distance (m)	Elev/Diff (m)	Site	DB
Other Method Construction:					
<u>Pipe Information</u>					
Pipe ID:		1004928325			
Casing No:		0			
Comment:					
Alt Name:					
<u>Construction Record - Casing</u>					
Casing ID:		1004928329			
Layer:		1			
Material:		5			
Open Hole or Material:		PLASTIC			
Depth From:		0.0			
Depth To:		17.0			
Casing Diameter:		2.0			
Casing Diameter UOM:		inch			
Casing Depth UOM:		ft			
<u>Construction Record - Screen</u>					
Screen ID:		1004928330			
Layer:		1			
Slot:		10			
Screen Top Depth:		17.0			
Screen End Depth:		22.0			
Screen Material:		5			
Screen Depth UOM:		ft			
Screen Diameter UOM:		inch			
Screen Diameter:		2.25			
<u>Water Details</u>					
Water ID:		1004928328			
Layer:					
Kind Code:					
Kind:					
Water Found Depth:					
Water Found Depth UOM:		ft			
<u>Hole Diameter</u>					
Hole ID:		1004928327			
Diameter:		6.0			
Depth From:		0.0			
Depth To:		22.0			
Hole Depth UOM:		ft			
Hole Diameter UOM:		inch			
<u>69</u>	9 of 9	W/277.0	164.9 / 6.02	The Regional Municipality of Peel 3130 Laird Rd. Mississauga ON	SPL
Ref No:	1171-BYWPGT			Municipality No:	
Year:				Nature of Damage:	
Incident Dt:	2021/03/04			Discharger Report:	
Dt MOE Arvl on Scn:				Material Group:	
MOE Reported Dt:	2021/03/08			Health/Env Conseq:	2 - Minor Environment
Dt Document Closed:	2021/05/19			Agency Involved:	

70	1 of 1	E/278.9	158.8 / 0.00	The Regional Municipality of Peel Horngate Drive and Hayford Court Mississauga ON	SPL
Ref No:	2837-9YTM4R			Municipality No:	
Year:				Nature of Damage:	
Incident Dt:	7/27/2015			Discharger Report:	
Dt MOE Arvl on Scn:				Material Group:	
MOE Reported Dt:	7/27/2015			Health/Env Conseq:	
Dt Document Closed:	7/29/2015			Agency Involved:	
Site No:	NA				
MOE Response:	No				
Site County/District:					
Site Geo Ref Meth:					
Site District Office:					
Nearest Watercourse:	Unknown Name				
Site Name:	Water main break<UNOFFICIAL>				
Site Address:	Horngate Drive and Hayford Court				
Site Region:					
Site Municipality:	Mississauga				
Site Lot:					
Site Conc:					
Site Geo Ref Accu:					
Site Map Datum:					

Map Key	Number of Records	Direction/ Distance (m)	Elev/Diff (m)	Site	DB
<u>Bore Hole Information</u>					
Bore Hole ID:	1003505997			Elevation:	
DP2BR:				Elevrc:	
Spatial Status:				Zone:	17
Code OB:				East83:	606167.00
Code OB Desc:				North83:	4819485.00
Open Hole:				Org CS:	UTM83
Cluster Kind:				UTMRC:	3
Date Completed:	02/23/2011			UTMRC Desc:	margin of error : 10 - 30 m
Remarks:				Location Method:	wwr
Location Method Desc:	on Water Well Record				
Elevrc Desc:					
Location Source Date:					
Improvement Location Source:					
Improvement Location Method:					
Source Revision Comment:					
Supplier Comment:					
72	1 of 5	S/281.0	160.3 / 1.40	2500 Hampshire Gate Oakville ON L6H 6A2	EHS
Order No:	20282000138			Nearest Intersection:	
Status:	C			Municipality:	
Report Type:	Standard Report			Client Prov/State:	ON
Report Date:	25-AUG-20			Search Radius (km):	.25
Date Received:	20-AUG-20			X:	-79.6838357
Previous Site Name:				Y:	43.5194047
Lot/Building Size:					
Additional Info Ordered:					
72	2 of 5	S/281.0	160.3 / 1.40	2500 Hampshire Gate Oakville ON L6H 6A2	EHS
Order No:	20282000138			Nearest Intersection:	
Status:	C			Municipality:	
Report Type:	Standard Report			Client Prov/State:	ON
Report Date:	25-AUG-20			Search Radius (km):	.25
Date Received:	20-AUG-20			X:	-79.6838357
Previous Site Name:				Y:	43.5194047
Lot/Building Size:					
Additional Info Ordered:					
72	3 of 5	S/281.0	160.3 / 1.40	2500 Hampshire Gate Oakville ON L6H 6A2	EHS
Order No:	20282000138			Nearest Intersection:	
Status:	C			Municipality:	
Report Type:	Standard Report			Client Prov/State:	ON
Report Date:	25-AUG-20			Search Radius (km):	.25
Date Received:	20-AUG-20			X:	-79.6838357
Previous Site Name:				Y:	43.5194047
Lot/Building Size:					
Additional Info Ordered:					
72	4 of 5	S/281.0	160.3 / 1.40	2500 Hampshire Gate Oakville ON L6H 6A2	EHS
Order No:	20282000138			Nearest Intersection:	

Map Key	Number of Records	Direction/ Distance (m)	Elev/Diff (m)	Site	DB
Status: C Report Type: Standard Report Report Date: 25-AUG-20 Date Received: 20-AUG-20 Previous Site Name: Lot/Building Size: Additional Info Ordered: Municipality: Client Prov/State: ON Search Radius (km): .25 X: -79.6838357 Y: 43.5194047					
72	5 of 5	S/281.0	160.3 / 1.40	2500 Hampshire Gate Oakville ON L6H 6A2	EHS
Order No: 20282000138 Status: C Report Type: Standard Report Report Date: 25-AUG-20 Date Received: 20-AUG-20 Previous Site Name: Lot/Building Size: Additional Info Ordered: Nearest Intersection: Municipality: Client Prov/State: ON Search Radius (km): .25 X: -79.6838357 Y: 43.5194047					
73	1 of 1	NW/281.5	161.8 / 3.00	Winston Churchill Blvd Mississauga ON	WWIS
Well ID: 7360069 Construction Date: Use 1st: Monitoring and Test Hole Use 2nd: Final Well Status: Monitoring and Test Hole Water Type: Casing Material: Audit No: Z334479 Tag: A291658 Constructn Method: Elevation (m): Elevatn Reliabilty: Depth to Bedrock: Well Depth: Overburden/Bedrock: Pump Rate: Static Water Level: Clear/Cloudy: Municipality: MISSISSAUGA CITY Site Info: Flowing (Y/N): Flow Rate: Data Entry Status: Data Src: Date Received: 06/08/2020 Selected Flag: TRUE Abandonment Rec: Contractor: 7644 Form Version: 7 Owner: County: PEEL Lot: Concession: Concession Name: Easting NAD83: Northing NAD83: Zone: UTM Reliability:					
PDF URL (Map):		https://d2khazk8e83rdv.cloudfront.net/moe_mapping/downloads/2Water/Wells_pdfs/736\7360069.pdf			
Additional Detail(s) (Map)					
Well Completed Date:		03/17/2020			
Year Completed:		2020			
Depth (m):		4.572			
Latitude:		43.5255926796047			
Longitude:		-79.6854315394391			
X:		-79.68543138963103			
Y:		43.52559267788094			
Path:		736\7360069.pdf			
Bore Hole Information					
Bore Hole ID:		1008304061			
DP2BR:		Elevation:			
		Elevrc:			

Map Key	Number of Records	Direction/ Distance (m)	Elev/Diff (m)	Site	DB
Spatial Status:				Zone:	17
Code OB:				East83:	606231.00
Code OB Desc:				North83:	4820023.00
Open Hole:				Org CS:	UTM83
Cluster Kind:				UTMRC:	4
Date Completed:		03/17/2020	UTMRC Desc:		margin of error : 30 m - 100 m
Remarks:		Location Method:		wwr	
Location Method Desc:		on Water Well Record			
Elevrc Desc:					
Location Source Date:					
Improvement Location Source:					
Improvement Location Method:					
Source Revision Comment:					
Supplier Comment:					
<u>Overburden and Bedrock</u>					
<u>Materials Interval</u>					
Formation ID:		1009035473			
Layer:		1			
Color:		8			
General Color:		BLACK			
Material 1:		27			
Material 1 Desc:		OTHER			
Material 2:					
Material 2 Desc:					
Material 3:					
Material 3 Desc:					
Formation Top Depth:		0.0			
Formation End Depth:		0.5			
Formation End Depth UOM:		ft			
<u>Overburden and Bedrock</u>					
<u>Materials Interval</u>					
Formation ID:		1009035474			
Layer:		2			
Color:		6			
General Color:		BROWN			
Material 1:		01			
Material 1 Desc:		FILL			
Material 2:					
Material 2 Desc:					
Material 3:					
Material 3 Desc:					
Formation Top Depth:		0.5			
Formation End Depth:		4.0			
Formation End Depth UOM:		ft			
<u>Overburden and Bedrock</u>					
<u>Materials Interval</u>					
Formation ID:		1009035475			
Layer:		3			
Color:		2			
General Color:		GREY			
Material 1:		28			
Material 1 Desc:		SAND			
Material 2:		06			
Material 2 Desc:		SILT			
Material 3:					
Material 3 Desc:					
Formation Top Depth:		4.0			

Map Key	Number of Records	Direction/ Distance (m)	Elev/Diff (m)	Site	DB
Formation End Depth:		15.0			
Formation End Depth UOM:		ft			
 <u>Annular Space/Abandonment Sealing Record</u>					
Plug ID:		1009036344			
Layer:		2			
Plug From:		4.0			
Plug To:		15.0			
Plug Depth UOM:		ft			
 <u>Annular Space/Abandonment Sealing Record</u>					
Plug ID:		1009036343			
Layer:		1			
Plug From:		0.0			
Plug To:		4.0			
Plug Depth UOM:		ft			
 <u>Method of Construction & Well Use</u>					
Method Construction ID:		1009037303			
Method Construction Code:		B			
Method Construction:		Other Method			
Other Method Construction:		auger			
 <u>Pipe Information</u>					
Pipe ID:		1009034535			
Casing No:		0			
Comment:					
Alt Name:					
 <u>Construction Record - Casing</u>					
Casing ID:		1009037669			
Layer:		1			
Material:		5			
Open Hole or Material:		PLASTIC			
Depth From:		0.0			
Depth To:		5.0			
Casing Diameter:		2.0			
Casing Diameter UOM:		Inch			
Casing Depth UOM:		ft			
 <u>Construction Record - Screen</u>					
Screen ID:		1009038001			
Layer:		1			
Slot:		010			
Screen Top Depth:		5.0			
Screen End Depth:		15.0			
Screen Material:		5			
Screen Depth UOM:		ft			
Screen Diameter UOM:		Inch			
Screen Diameter:		2.380000114440918			

Map Key	Number of Records	Direction/ Distance (m)	Elev/Diff (m)	Site	DB
<u>Results of Well Yield Testing</u>					
Pumping Test Method Desc:					
Pump Test ID:		1009038482			
Pump Set At:					
Static Level:					
Final Level After Pumping:					
Recommended Pump Depth:					
Pumping Rate:					
Flowing Rate:					
Recommended Pump Rate:					
Levels UOM:		ft			
Rate UOM:		GPM			
Water State After Test Code:					
Water State After Test:					
Pumping Test Method:		0			
Pumping Duration HR:					
Pumping Duration MIN:					
Flowing:					
<u>Water Details</u>					
Water ID:		1009038285			
Layer:		1			
Kind Code:		8			
Kind:		Untested			
Water Found Depth:		13.0			
Water Found Depth UOM:		ft			
<u>Hole Diameter</u>					
Hole ID:		1009036881			
Diameter:		6.0			
Depth From:		0.0			
Depth To:		15.0			
Hole Depth UOM:		ft			
Hole Diameter UOM:		Inch			
74	1 of 1	WSW/286.5	163.8 / 5.00	3145 Dundas St W ON	WWIS
Well ID:	7395407			Flowing (Y/N):	
Construction Date:				Flow Rate:	
Use 1st:	Monitoring and Test Hole			Data Entry Status:	
Use 2nd:				Data Src:	
Final Well Status:	Abandoned-Other			Date Received:	08/26/2021
Water Type:				Selected Flag:	TRUE
Casing Material:				Abandonment Rec:	
Audit No:	Z366933			Contractor:	7644
Tag:	A320851			Form Version:	7
Constructn Method:				Owner:	
Elevation (m):				County:	PEEL
Elevatn Reliability:				Lot:	
Depth to Bedrock:				Concession:	
Well Depth:				Concession Name:	
Overburden/Bedrock:				Easting NAD83:	
Pump Rate:				Northing NAD83:	
Static Water Level:				Zone:	
Clear/Cloudy:				UTM Reliability:	
Municipality:	MISSISSAUGA CITY (TRAFALGAR)				
Site Info:					

Map Key	Number of Records	Direction/ Distance (m)	Elev/Diff (m)	Site	DB
<u>Additional Detail(s) (Map)</u>					
Bore Hole ID:	1008774367			Tag No:	A320851
Depth M:				Contractor:	7644
Year Completed:	2021			Latitude:	43.5208056206649
Well Completed Dt:	07/24/2021			Longitude:	-79.6864882583324
Audit No:	Z366933			Y:	43.520805618381786
Path:				X:	-79.68648810852832
<u>Bore Hole Information</u>					
Bore Hole ID:	1008774367			Elevation:	
DP2BR:				Elevrc:	
Spatial Status:				Zone:	17
Code OB:				East83:	606154.00
Code OB Desc:				North83:	4819490.00
Open Hole:				Org CS:	UTM83
Cluster Kind:				UTMRC:	4
Date Completed:	07/24/2021			UTMRC Desc:	margin of error : 30 m - 100 m
Remarks:				Location Method:	wwr
Location Method Desc:	on Water Well Record				
Elevrc Desc:					
Location Source Date:					
Improvement Location Source:					
Improvement Location Method:					
Source Revision Comment:					
Supplier Comment:					
<u>Overburden and Bedrock</u>					
<u>Materials Interval</u>					
Formation ID:	1009999908				
Layer:	1				
Color:	8				
General Color:	BLACK				
Material 1:	27				
Material 1 Desc:	OTHER				
Material 2:					
Material 2 Desc:					
Material 3:					
Material 3 Desc:					
Formation Top Depth:	0.0				
Formation End Depth:	1.0				
Formation End Depth UOM:	ft				
<u>Overburden and Bedrock</u>					
<u>Materials Interval</u>					
Formation ID:	1009999909				
Layer:	2				
Color:	6				
General Color:	BROWN				
Material 1:	01				
Material 1 Desc:	FILL				
Material 2:	28				
Material 2 Desc:	SAND				
Material 3:					
Material 3 Desc:					
Formation Top Depth:	1.0				
Formation End Depth:	3.0				
Formation End Depth UOM:	ft				

Map Key	Number of Records	Direction/ Distance (m)	Elev/Diff (m)	Site	DB
<u>Annular Space/Abandonment Sealing Record</u>					
Plug ID:		1010001184			
Layer:		1			
Plug From:		0.0			
Plug To:		1.0			
Plug Depth UOM:		ft			
<u>Annular Space/Abandonment Sealing Record</u>					
Plug ID:		1010001185			
Layer:		2			
Plug From:		1.0			
Plug To:		3.0			
Plug Depth UOM:		ft			
<u>Pipe Information</u>					
Pipe ID:		1009769308			
Casing No:		0			
Comment:					
Alt Name:					
<u>Construction Record - Casing</u>					
Casing ID:		1010002826			
Layer:		1			
Material:		5			
Open Hole or Material:		PLASTIC			
Depth From:		0.0			
Depth To:		3.0			
Casing Diameter:		2.0			
Casing Diameter UOM:		Inch			
Casing Depth UOM:		ft			
<u>Construction Record - Screen</u>					
Screen ID:		1010003350			
Layer:		1			
Slot:		10			
Screen Top Depth:		3.0			
Screen End Depth:		13.0			
Screen Material:		5			
Screen Depth UOM:		ft			
Screen Diameter UOM:		Inch			
Screen Diameter:		2.375			
<u>Results of Well Yield Testing</u>					
Pumping Test Method Desc:					
Pump Test ID:		1010003994			
Pump Set At:					
Static Level:					
Final Level After Pumping:					
Recommended Pump Depth:					
Pumping Rate:					
Flowing Rate:					
Recommended Pump Rate:					
Levels UOM:		ft			
Rate UOM:		GPM			

Map Key	Number of Records	Direction/ Distance (m)	Elev/Diff (m)	Site	DB
Water State After Test Code:					
Water State After Test:					
Pumping Test Method:	0				
Pumping Duration HR:					
Pumping Duration MIN:					
Flowing:	No				
Hole Diameter					
Hole ID: 1010001848					
Diameter: 6.0					
Depth From: 0.0					
Depth To: 13.0					
Hole Depth UOM: ft					
Hole Diameter UOM: Inch					
75	1 of 1	NW/287.2	161.8 / 3.00	WINSTON CHURCHILL BLVD MISSISSAUGA ON	WWIS
Well ID: 7306456		Flowing (Y/N):			
Construction Date:		Flow Rate:			
Use 1st: Monitoring		Data Entry Status:			
Use 2nd:		Data Src:			
Final Well Status: Observation Wells		Date Received: 02/23/2018			
Water Type:		Selected Flag: TRUE			
Casing Material:		Abandonment Rec:			
Audit No: Z269014		Contractor: 7472			
Tag: A234926		Form Version: 7			
Constructn Method:		Owner:			
Elevation (m):		County: PEEL			
Elevatn Reliabilty:		Lot:			
Depth to Bedrock:		Concession:			
Well Depth:		Concession Name:			
Overburden/Bedrock:		Easting NAD83:			
Pump Rate:		Northing NAD83:			
Static Water Level:		Zone:			
Clear/Cloudy:		UTM Reliability:			
Municipality: MISSISSAUGA CITY (TRAFALGAR)					
Site Info:					
PDF URL (Map):		https://d2khazk8e83rdv.cloudfront.net/moe_mapping/downloads/2Water/Wells_pdfs/730\7306456.pdf			
Additional Detail(s) (Map)					
Well Completed Date: 10/03/2017					
Year Completed: 2017					
Depth (m): 6.096					
Latitude: 43.5255856692474					
Longitude: -79.6856049347683					
X: -79.68560478508758					
Y: 43.525585666882					
Path: 730\7306456.pdf					
Bore Hole Information					
Bore Hole ID: 1006992603		Elevation:			
DP2BR:		Elevrc:			
Spatial Status:		Zone: 17			
Code OB:		East83: 606217.00			
Code OB Desc:		North83: 4820022.00			
Open Hole:		Org CS: UTM83			
Cluster Kind:		UTMRC: 4			

Map Key	Number of Records	Direction/ Distance (m)	Elev/Diff (m)	Site	DB
Date Completed:		10/03/2017		UTMRC Desc:	margin of error : 30 m - 100 m
Remarks:				Location Method:	wwr
Location Method Desc:		on Water Well Record			
Elevrc Desc:					
Location Source Date:					
Improvement Location Source:					
Improvement Location Method:					
Source Revision Comment:					
Supplier Comment:					
<u>Overburden and Bedrock</u>					
<u>Materials Interval</u>					
Formation ID:		1007170386			
Layer:		2			
Color:		6			
General Color:		BROWN			
Material 1:		01			
Material 1 Desc:		FILL			
Material 2:		28			
Material 2 Desc:		SAND			
Material 3:					
Material 3 Desc:					
Formation Top Depth:		1.0			
Formation End Depth:		10.0			
Formation End Depth UOM:		ft			
<u>Overburden and Bedrock</u>					
<u>Materials Interval</u>					
Formation ID:		1007170387			
Layer:		3			
Color:		2			
General Color:		GREY			
Material 1:		34			
Material 1 Desc:		TILL			
Material 2:		05			
Material 2 Desc:		CLAY			
Material 3:					
Material 3 Desc:					
Formation Top Depth:		10.0			
Formation End Depth:		20.0			
Formation End Depth UOM:		ft			
<u>Overburden and Bedrock</u>					
<u>Materials Interval</u>					
Formation ID:		1007170385			
Layer:		1			
Color:		2			
General Color:		GREY			
Material 1:		27			
Material 1 Desc:		OTHER			
Material 2:					
Material 2 Desc:					
Material 3:		73			
Material 3 Desc:		HARD			
Formation Top Depth:		0.0			
Formation End Depth:		1.0			
Formation End Depth UOM:		ft			
Annular Space/Abandonment					

Map Key	Number of Records	Direction/ Distance (m)	Elev/Diff (m)	Site	DB
<u>Sealing Record</u>					
Plug ID:		1007170394			
Layer:		1			
Plug From:		0.0			
Plug To:		9.0			
Plug Depth UOM:		ft			
<u>Annular Space/Abandonment</u>					
<u>Sealing Record</u>					
Plug ID:		1007170395			
Layer:		2			
Plug From:		9.0			
Plug To:		20.0			
Plug Depth UOM:		ft			
<u>Method of Construction & Well</u>					
<u>Use</u>					
Method Construction ID:		1007170393			
Method Construction Code:		6			
Method Construction:		Boring			
Other Method Construction:					
<u>Pipe Information</u>					
Pipe ID:		1007170384			
Casing No:		0			
Comment:					
Alt Name:					
<u>Construction Record - Casing</u>					
Casing ID:		1007170390			
Layer:		1			
Material:		5			
Open Hole or Material:		PLASTIC			
Depth From:		0.0			
Depth To:		10.0			
Casing Diameter:		2.0			
Casing Diameter UOM:		inch			
Casing Depth UOM:		ft			
<u>Construction Record - Screen</u>					
Screen ID:		1007170391			
Layer:		1			
Slot:		10			
Screen Top Depth:		10.0			
Screen End Depth:		20.0			
Screen Material:		5			
Screen Depth UOM:		ft			
Screen Diameter UOM:		inch			
Screen Diameter:		2.5			
<u>Water Details</u>					
Water ID:		1007170389			
Layer:					
Kind Code:					

Map Key	Number of Records	Direction/ Distance (m)	Elev/Diff (m)	Site	DB
Kind: Water Found Depth: Water Found Depth UOM: ft					
<u>Hole Diameter</u>					
Hole ID: 1007170388 Diameter: 6.0 Depth From: 0.0 Depth To: 20.0 Hole Depth UOM: ft Hole Diameter UOM: inch					
76	1 of 8	SW/290.1	162.5 / 3.66	CLUB EXPRESS CLEANERS INC. O/A MASTERS GARMENT CARE 3145 DUNDAS STREET WEST, UNIT 12A MISSISSAUGA ON L5L 5V8	GEN
Generator No: ON2060700 SIC Code: 9721 SIC Description: POWER LAUND./CLEANERS Approval Years: 95,96,97,98 PO Box No: Country: Status: Co Admin: Choice of Contact: Phone No Admin: Contaminated Facility: MHSW Facility:					
<u>Detail(s)</u>					
Waste Class: 241 Waste Class Name: HALOGENATED SOLVENTS					
76	2 of 8	SW/290.1	162.5 / 3.66	CLUB EXPRESS CLEANERS INC. 3145 DUNDAS STREET WEST, UNIT 12A MISSISSAUGA ON L5L 3R9	GEN
Generator No: ON2060700 SIC Code: 9721 SIC Description: POWER LAUND./CLEANERS Approval Years: 99,00,01,02,03,04,05 PO Box No: Country: Status: Co Admin: Choice of Contact: Phone No Admin: Contaminated Facility: MHSW Facility:					
<u>Detail(s)</u>					
Waste Class: 241 Waste Class Name: HALOGENATED SOLVENTS					
76	3 of 8	SW/290.1	162.5 / 3.66	CLUB EXPRESS CLEANERS INC. MASTERS GARMENT CARE 3145 DUNDAS STREET WEST, UNIT 12A	GEN

Map Key	Number of Records	Direction/ Distance (m)	Elev/Diff (m)	Site	DB
MISSISSAUGA ON L5L 5V8					
Generator No:		ON2060700			
SIC Code:		812320			
SIC Description:		Dry Cleaning and Laundry Services (except Coin-Ope			
Approval Years:		06,07,08			
PO Box No:					
Country:					
Status:					
Co Admin:					
Choice of Contact:					
Phone No Admin:					
Contaminated Facility:					
MHSW Facility:					
<u>Detail(s)</u>					
Waste Class:		241			
Waste Class Name:		HALOGENATED SOLVENTS			
76	4 of 8	SW/290.1	162.5 / 3.66	CLUB EXPRESS CLEANERS INC. MASTERS GARMENT CARE 3145 DUNDAS STREET WEST, UNIT 12A MISSISSAUGA ON L5L 5V8	GEN
Generator No:		ON2060700			
SIC Code:		812320			
SIC Description:		Dry Cleaning and Laundry Services (except Coin-Operated)			
Approval Years:		2009			
PO Box No:					
Country:					
Status:					
Co Admin:					
Choice of Contact:					
Phone No Admin:					
Contaminated Facility:					
MHSW Facility:					
<u>Detail(s)</u>					
Waste Class:		241			
Waste Class Name:		HALOGENATED SOLVENTS			
76	5 of 8	SW/290.1	162.5 / 3.66	CLUB EXPRESS CLEANERS INC. MASTERS GARMENT CARE 3145 DUNDAS STREET WEST, UNIT 12A MISSISSAUGA ON L5L 5V8	GEN
Generator No:		ON2060700			
SIC Code:		812320			
SIC Description:		Dry Cleaning and Laundry Services (except Coin-Operated)			
Approval Years:		2010			
PO Box No:					
Country:					
Status:					
Co Admin:					
Choice of Contact:					
Phone No Admin:					
Contaminated Facility:					
MHSW Facility:					

Map Key	Number of Records	Direction/ Distance (m)	Elev/Diff (m)	Site	DB
<u>Detail(s)</u>					
Waste Class:		241			
Waste Class Name:		HALOGENATED SOLVENTS			
76	6 of 8	SW/290.1	162.5 / 3.66	Metrus Properties II Inc. 3145 Dundas Street, West Mississauga ON L5L 5V8	GEN
Generator No:		ON7765208			
SIC Code:		811310			
SIC Description:					
Approval Years:		2011			
PO Box No:					
Country:					
Status:					
Co Admin:					
Choice of Contact:					
Phone No Admin:					
Contaminated Facility:					
MHSW Facility:					
76	7 of 8	SW/290.1	162.5 / 3.66	Masters Garment Care 3145 Dundas St W Mississauga ON L5L5V8	CDRY
Legal Name of Company:					
Region:					
Type of Reporter:					
<u>Waste Quantity by Year</u>					
Reporting Year:		2009			
Quantity of PERC (kg):		1476			
Total Waste Water (kg):		0			
Total Waste Water (L):		-			
Total Residue (kg):		297			
Total Residue (L):		-			
Total Mix (kg):		0			
Total Mix (L):		-			
Request for Confidentiality:		No			
Reason For Confidentiality:					
Reporting Year:		2008			
Quantity of PERC (kg):		825			
Total Waste Water (kg):		0			
Total Waste Water (L):		-			
Total Residue (kg):		-			
Total Residue (L):		615			
Total Mix (kg):		0			
Total Mix (L):		-			
Request for Confidentiality:		No			
Reason For Confidentiality:					
Reporting Year:		2007			
Quantity of PERC (kg):		276			
Total Waste Water (kg):		0			
Total Waste Water (L):		-			
Total Residue (kg):		410			
Total Residue (L):		-			
Total Mix (kg):		0			
Total Mix (L):		-			
Request for Confidentiality:		No			

Map Key	Number of Records	Direction/ Distance (m)	Elev/Diff (m)	Site	DB
Reason For Confidentiality:		N/A			
Reporting Year:		2005			
Quantity of PERC (kg):		226.8			
Total Waste Water (kg):		0			
Total Waste Water (L):		-			
Total Residue (kg):		0			
Total Residue (L):		-			
Total Mix (kg):		0			
Total Mix (L):		-			
Request for Confidentiality:		No			
Reason For Confidentiality:		N/A			
Reporting Year:		2004			
Quantity of PERC (kg):		388.8			
Total Waste Water (kg):		0			
Total Waste Water (L):		-			
Total Residue (kg):		0			
Total Residue (L):		-			
Total Mix (kg):		0			
Total Mix (L):		-			
Request for Confidentiality:		No			
Reason For Confidentiality:		N/A			
76	8 of 8	SW/290.1	162.5 / 3.66	Metrus Properties 3145 Dundas Street West Mississauga ON L5L 5V8	GEN
Generator No:		ON8663172			
SIC Code:					
SIC Description:					
Approval Years:		As of Nov 2021			
PO Box No:					
Country:		Canada			
Status:		Registered			
Co Admin:					
Choice of Contact:					
Phone No Admin:					
Contaminated Facility:					
MHSW Facility:					
<u>Detail(s)</u>					
Waste Class:		241 L			
Waste Class Name:		Halogenated solvents and residues			
77	1 of 5	N/293.1	159.8 / 0.98	AQUA PURE SYSTEMS 3105 Winston Churchill Blvd Unit 4 Mississauga ON L5L 5S3	SCT
Established:		2000			
Plant Size (ft²):		0			
Employment:		0			
<u>--Details--</u>					
Description:		Soft Drink and Ice Manufacturing			
SIC/NAICS Code:		312110			
Description:		All Other Miscellaneous Chemical Product Manufacturing			
SIC/NAICS Code:		325999			

Map Key	Number of Records	Direction/ Distance (m)	Elev/Diff (m)	Site	DB
77	2 of 5	N/293.1	159.8 / 0.98	Aqua Pure Systems - Div. of 1404016 Ontario Ltd. 3105 Winston Churchill Blvd Unit 4 Mississauga ON L5L 5S3	SCT
Established:		2000			
Plant Size (ft²):					
Employment:		4			
--Details--					
Description:		Commercial and Service Industry Machinery Manufacturing			
SIC/NAICS Code:		333310			
77	3 of 5	N/293.1	159.8 / 0.98	Polcan & Delicatessen Ltd 3105 Winston Churchill Blvd Unit 23 Mississauga ON L5L 5S3	SCT
Established:		01-JUN-89			
Plant Size (ft²):		2000			
Employment:					
--Details--					
Description:		Rendering and Meat Processing from Carcasses			
SIC/NAICS Code:		311614			
Description:		Rendering and Meat Processing from Carcasses			
SIC/NAICS Code:		311614			
77	4 of 5	N/293.1	159.8 / 0.98	3105 Winston Churchill Blvd Mississauga ON L5L5S3	EHS
Order No:		20161116057		Nearest Intersection:	
Status:		C		Municipality:	
Report Type:		Custom Report		Client Prov/State:	ON
Report Date:		17-NOV-16		Search Radius (km):	.25
Date Received:		16-NOV-16		X:	-79.683829
Previous Site Name:				Y:	43.525882
Lot/Building Size:					
Additional Info Ordered:					
77	5 of 5	N/293.1	159.8 / 0.98	The Regional Municipality of Peel 3105 Winston Churchill Blvd Mississauga ON L5L 5S3	SPL
Ref No:		2255-B6237T		Municipality No:	
Year:				Nature of Damage:	
Incident Dt:		2018/10/29		Discharger Report:	
Dt MOE Arvl on Scn:				Material Group:	
MOE Reported Dt:		2018/10/29		Health/Env Conseq:	2 - Minor Environment
Dt Document Closed:		2018/12/07		Agency Involved:	
Site No:		4359-B62G62			
MOE Response:		No			
Site County/District:		Regional Municipality of Peel			
Site Geo Ref Meth:		NA			
Site District Office:		Halton-Peel			
Nearest Watercourse:					
Site Name:		Polcan Meat & Deli			
Site Address:		3105 Winston Churchill Blvd			
Site Region:		Central			

Map Key	Number of Records	Direction/ Distance (m)	Elev/Diff (m)	Site	DB
Site Municipality:		Mississauga			
Site Lot:					
Site Conc:		NA			
Site Geo Ref Accu:		NA			
Site Map Datum:		NA			
Northing:		NA			
Easting:		NA			
Incident Cause:					
Incident Event:		Leak/Break			
Environment Impact:					
Nature of Impact:					
Contaminant Qty:		0 other - see incident description			
System Facility Address:					
Client Name:		The Regional Municipality of Peel			
Client Type:		Municipal Government			
Source Type:		Valve/Fitting/Piping			
Contaminant Code:		43			
Contaminant Name:		SEDIMENT(SUSPENDED SOLIDS/ SAND/ SILT)			
Contaminant Limit 1:					
Contam Limit Freq 1:					
Contaminant UN No 1:		n/a			
Receiving Medium:		Land; Surface Water; Source Water Zone			
Incident Reason:		Unknown / N/A			
Incident Summary:		RoP: Polcan Meats water main break, Loyalist Creek tributary			
Activity Preceding Spill:					
Property 2nd Watershed:					
Property Tertiary Watershed:					
Sector Type:		Miscellaneous Industrial			
SAC Action Class:		Watercourse Spills			
Call Report Locatn Geodata:					

78	1 of 1	NNW/293.9	160.8 / 2.00	ON	WWIS
Well ID:	7367332			Flowing (Y/N):	
Construction Date:				Flow Rate:	
Use 1st:				Data Entry Status:	Yes
Use 2nd:				Data Src:	
Final Well Status:				Date Received:	09/10/2020
Water Type:				Selected Flag:	TRUE
Casing Material:				Abandonment Rec:	
Audit No:	C47217			Contractor:	7215
Tag:	A284252			Form Version:	8
Constructn Method:				Owner:	
Elevation (m):				County:	PEEL
Elevatn Reliabilty:				Lot:	
Depth to Bedrock:				Concession:	
Well Depth:				Concession Name:	
Overburden/Bedrock:				Easting NAD83:	
Pump Rate:				Northing NAD83:	
Static Water Level:				Zone:	
Clear/Cloudy:				UTM Reliability:	
Municipality:		MISSISSAUGA CITY			
Site Info:					
<u>Additional Detail(s) (Map)</u>					
Bore Hole ID:	1008471931			Tag No:	A284252
Depth M:				Contractor:	7215
Year Completed:	2020			Latitude:	43.5258653348764
Well Completed Dt:	01/14/2020			Longitude:	-79.6848687623008
Audit No:	C47217			Y:	43.5258653327058
Path:				X:	-79.68486861232843

Map Key	Number of Records	Direction/ Distance (m)	Elev/Diff (m)	Site	DB
<u>Bore Hole Information</u>					
Bore Hole ID:	1008471931			Elevation:	
DP2BR:				Elevrc:	
Spatial Status:				Zone:	17
Code OB:				East83:	606276.00
Code OB Desc:				North83:	4820054.00
Open Hole:				Org CS:	UTM83
Cluster Kind:				UTMRC:	4
Date Completed:	01/14/2020			UTMRC Desc:	margin of error : 30 m - 100 m
Remarks:				Location Method:	wwr
Location Method Desc:	on Water Well Record				
Elevrc Desc:					
Location Source Date:					
Improvement Location Source:					
Improvement Location Method:					
Source Revision Comment:					
Supplier Comment:					
79	1 of 11	SSW/296.0	160.8 / 2.00	MCDONALD'S REST. OF CANADA LTD. 2510 HAMPSHIRE GATE OAKVILLE TOWN ON L6H 6A2	CA
Certificate #:	8-3072-93-				
Application Year:	93				
Issue Date:	4/16/1993				
Approval Type:	Industrial air				
Status:	Approved				
Application Type:					
Client Name:					
Client Address:					
Client City:					
Client Postal Code:					
Project Description:	HEATING/COOLING UNIT AND EXHAUST SYSTEM				
Contaminants:	Tin (As Stannous Chloride), Nitrogen Oxides				
Emission Control:	No Controls				
79	2 of 11	SSW/296.0	160.8 / 2.00	Ontario Addiction Treatment Centre 2510 Hampshire Gate Unit 2 Oakville ON	GEN
Generator No:	ON4154360				
SIC Code:	621110				
SIC Description:	Offices of Physicians				
Approval Years:	2012				
PO Box No:					
Country:					
Status:					
Co Admin:					
Choice of Contact:					
Phone No Admin:					
Contaminated Facility:					
MHSW Facility:					
79	3 of 11	SSW/296.0	160.8 / 2.00	2510 Hampshire Gate Oakville ON L6H6A2	EHS
Order No:	20131113017			Nearest Intersection:	
Status:	C			Municipality:	Municipality of Halton
Report Type:	Standard Report			Client Prov/State:	ON
Report Date:	21-NOV-13			Search Radius (km):	.25

Map Key	Number of Records	Direction/ Distance (m)	Elev/Diff (m)	Site	DB
Date Received: 13-NOV-13 Previous Site Name: Lot/Building Size: Additional Info Ordered:					
				X: -79.68386 Y: 43.51894	
79	4 of 11	SSW/296.0	160.8 / 2.00	Ontario Addiction Treatment Centre 2510 Hampshire Gate Unit 2 Oakville ON	GEN
Generator No: ON4154360 SIC Code: 621110 SIC Description: OFFICES OF PHYSICIANS Approval Years: 2013 PO Box No: Country: Status: Co Admin: Choice of Contact: Phone No Admin: Contaminated Facility: MHSW Facility:					
<u>Detail(s)</u>					
Waste Class:		312			
Waste Class Name:		PATHOLOGICAL WASTES			
79	5 of 11	SSW/296.0	160.8 / 2.00	Ontario Addiction Treatment Centre 2510 Hampshire Gate Unit 2 Oakville ON L6H6A2	GEN
Generator No: ON4154360 SIC Code: 621110 SIC Description: OFFICES OF PHYSICIANS Approval Years: 2016 PO Box No: Country: Canada Status: Co Admin: Rhonda Daiter Choice of Contact: CO_OFFICIAL Phone No Admin: 4168166110 Ext. Contaminated Facility: No MHSW Facility: No					
<u>Detail(s)</u>					
Waste Class:		312			
Waste Class Name:		PATHOLOGICAL WASTES			
79	6 of 11	SSW/296.0	160.8 / 2.00	Ontario Addiction Treatment Centre 2510 Hampshire Gate Unit 2 Oakville ON L6H6A2	GEN
Generator No: ON4154360 SIC Code: 621110 SIC Description: OFFICES OF PHYSICIANS Approval Years: 2015 PO Box No: Country: Canada Status: Co Admin: Rhonda Daiter					

Map Key	Number of Records	Direction/ Distance (m)	Elev/Diff (m)	Site	DB
Choice of Contact: Phone No Admin: Contaminated Facility: MHSW Facility:		CO_OFFICIAL 4168166110 Ext. No No			
<u>Detail(s)</u>					
Waste Class: Waste Class Name:		312 PATHOLOGICAL WASTES			
79	7 of 11	SSW/296.0	160.8 / 2.00	Ontario Addiction Treatment Centre 2510 Hampshire Gate Unit 2 Oakville ON L6H6A2	GEN
Generator No: SIC Code: SIC Description: Approval Years: PO Box No: Country: Status: Co Admin: Choice of Contact: Phone No Admin: Contaminated Facility: MHSW Facility:		ON4154360 621110 OFFICES OF PHYSICIANS 2014 Canada Rhonda Daiter CO_OFFICIAL 4168166110 Ext. No No			
<u>Detail(s)</u>					
Waste Class: Waste Class Name:		312 PATHOLOGICAL WASTES			
79	8 of 11	SSW/296.0	160.8 / 2.00	Canadian Addiction Treatment Clinics LP 2510 Hampshire Gate Unit 2 Oakville ON L6H6A2	GEN
Generator No: SIC Code: SIC Description: Approval Years: PO Box No: Country: Status: Co Admin: Choice of Contact: Phone No Admin: Contaminated Facility: MHSW Facility:		ON4154360 As of Dec 2018 Canada Registered			
<u>Detail(s)</u>					
Waste Class: Waste Class Name:		312 P Pathological wastes			
79	9 of 11	SSW/296.0	160.8 / 2.00	Canadian Addiction Treatment Clinics LP 2510 Hampshire Gate Unit 2 Oakville ON L6H6A2	GEN
Generator No: SIC Code: SIC Description:		ON4154360			

Map Key	Number of Records	Direction/ Distance (m)	Elev/Diff (m)	Site	DB
Approval Years: PO Box No: Country: Status: Co Admin: Choice of Contact: Phone No Admin: Contaminated Facility: MHSW Facility:		As of Jul 2020 Canada Registered			
<u>Detail(s)</u>					
Waste Class: Waste Class Name:		312 P Pathological wastes			
79	10 of 11	SSW/296.0	160.8 / 2.00	Canadian Addiction Treatment Clinics LP 2510 Hampshire Gate Unit 2 Oakville ON L6H6A2	GEN
Generator No: SIC Code: SIC Description: Approval Years: PO Box No: Country: Status: Co Admin: Choice of Contact: Phone No Admin: Contaminated Facility: MHSW Facility:		ON4154360 As of Nov 2021 Canada Registered			
<u>Detail(s)</u>					
Waste Class: Waste Class Name:		312 P Pathological wastes			
79	11 of 11	SSW/296.0	160.8 / 2.00	Canadian Addiction Treatment Clinics LP 2510 Hampshire Gate Unit 2 Oakville ON L6H6A2	GEN
Generator No: SIC Code: SIC Description: Approval Years: PO Box No: Country: Status: Co Admin: Choice of Contact: Phone No Admin: Contaminated Facility: MHSW Facility:		ON4154360 As of Oct 2022 Canada Registered			
<u>Detail(s)</u>					
Waste Class: Waste Class Name:		312 P PATHOLOGICAL WASTES			
80	1 of 1	SSE/297.0	159.8 / 1.00	2496 Bristol Circle Oakville ON L6H 5S1	EHS

Map Key	Number of Records	Direction/ Distance (m)	Elev/Diff (m)	Site	DB
Order No: 20050209009 Status: C Report Type: Report Date: 2/18/2005 Date Received: 2/9/2005 Previous Site Name: Lot/Building Size: Additional Info Ordered:					
Nearest Intersection: Bristol Circle and Hampshire Gate Municipality: Halton Client Prov/State: ON Search Radius (km): 0.25 X: -79.681619 Y: 43.51944					
81	1 of 14	S/298.1	159.8 / 1.00	Savers, Inc. 2500 HAMPSHIRE GATE RD. STORE #2095 OAKVILLE ON	GEN
Generator No: ON3774333 SIC Code: 448199 SIC Description: All Other Clothing Stores Approval Years: 06 PO Box No: Country: Status: Co Admin: Choice of Contact: Phone No Admin: Contaminated Facility: MHSW Facility:					
<u>Detail(s)</u>					
Waste Class: 148 Waste Class Name: INORGANIC LABORATORY CHEMICALS					
Waste Class: 112 Waste Class Name: ACID WASTE - HEAVY METALS					
Waste Class: 122 Waste Class Name: ALKALINE WASTES - OTHER METALS					
Waste Class: 145 Waste Class Name: PAINT/PIGMENT/COATING RESIDUES					
Waste Class: 242 Waste Class Name: HALOGENATED PESTICIDES					
Waste Class: 263 Waste Class Name: ORGANIC LABORATORY CHEMICALS					
Waste Class: 331 Waste Class Name: WASTE COMPRESSED GASES					
81	2 of 14	S/298.1	159.8 / 1.00	Value Village Stores, Inc. 2500 HAMPSHIRE GATE RD. STORE #2095 OAKVILLE ON L6H 6A2	GEN
Generator No: ON3774333 SIC Code: 448199 SIC Description: All Other Clothing Stores Approval Years: 07,08 PO Box No: Country: Status: Co Admin: Choice of Contact:					

Map Key	Number of Records	Direction/ Distance (m)	Elev/Diff (m)	Site	DB
Phone No Admin: Contaminated Facility: MHSW Facility:					
<u>Detail(s)</u>					
Waste Class:		331			
Waste Class Name:		WASTE COMPRESSED GASES			
Waste Class:		112			
Waste Class Name:		ACID WASTE - HEAVY METALS			
Waste Class:		122			
Waste Class Name:		ALKALINE WASTES - OTHER METALS			
Waste Class:		145			
Waste Class Name:		PAINT/PIGMENT/COATING RESIDUES			
Waste Class:		148			
Waste Class Name:		INORGANIC LABORATORY CHEMICALS			
Waste Class:		242			
Waste Class Name:		HALOGENATED PESTICIDES			
Waste Class:		263			
Waste Class Name:		ORGANIC LABORATORY CHEMICALS			
Waste Class:		312			
Waste Class Name:		PATHOLOGICAL WASTES			
<u>81</u>	3 of 14	S/298.1	159.8 / 1.00	Value Village Stores, Inc. 2500 HAMPSHIRE GATE RD. STORE #2095 OAKVILLE ON	GEN
Generator No:		ON3774333			
SIC Code:		448199			
SIC Description:		All Other Clothing Stores			
Approval Years:		2009			
PO Box No:					
Country:					
Status:					
Co Admin:					
Choice of Contact:					
Phone No Admin:					
Contaminated Facility:					
MHSW Facility:					
<u>Detail(s)</u>					
Waste Class:		112			
Waste Class Name:		ACID WASTE - HEAVY METALS			
Waste Class:		145			
Waste Class Name:		PAINT/PIGMENT/COATING RESIDUES			
Waste Class:		122			
Waste Class Name:		ALKALINE WASTES - OTHER METALS			
Waste Class:		312			
Waste Class Name:		PATHOLOGICAL WASTES			
Waste Class:		148			
Waste Class Name:		INORGANIC LABORATORY CHEMICALS			

Map Key	Number of Records	Direction/ Distance (m)	Elev/Diff (m)	Site	DB
Waste Class: Waste Class Name: 242 HALOGENATED PESTICIDES					
Waste Class: Waste Class Name: 263 ORGANIC LABORATORY CHEMICALS					
Waste Class: Waste Class Name: 331 WASTE COMPRESSED GASES					
81	4 of 14	S/298.1	159.8 / 1.00	Value Village Stores, Inc. 2500 HAMPSHIRE GATE RD. STORE #2095 OAKVILLE ON	GEN
Generator No: SIC Code: SIC Description: Approval Years: PO Box No: Country: Status: Co Admin: Choice of Contact: Phone No Admin: Contaminated Facility: MHSW Facility: ON3774333 448199 All Other Clothing Stores 2010					
<u>Detail(s)</u>					
Waste Class: Waste Class Name: 312 PATHOLOGICAL WASTES					
Waste Class: Waste Class Name: 331 WASTE COMPRESSED GASES					
Waste Class: Waste Class Name: 148 INORGANIC LABORATORY CHEMICALS					
Waste Class: Waste Class Name: 122 ALKALINE WASTES - OTHER METALS					
Waste Class: Waste Class Name: 263 ORGANIC LABORATORY CHEMICALS					
Waste Class: Waste Class Name: 242 HALOGENATED PESTICIDES					
Waste Class: Waste Class Name: 112 ACID WASTE - HEAVY METALS					
Waste Class: Waste Class Name: 145 PAINT/PIGMENT/COATING RESIDUES					
81	5 of 14	S/298.1	159.8 / 1.00	Value Village Stores, Inc. 2500 HAMPSHIRE GATE RD. STORE #2095 OAKVILLE ON	GEN
Generator No: SIC Code: SIC Description: Approval Years: PO Box No: Country: ON3774333 448199 All Other Clothing Stores 2011					

Map Key	Number of Records	Direction/ Distance (m)	Elev/Diff (m)	Site	DB
Status: Co Admin: Choice of Contact: Phone No Admin: Contaminated Facility: MHSW Facility:					
<u>Detail(s)</u>					
Waste Class:		312			
Waste Class Name:		PATHOLOGICAL WASTES			
Waste Class:		122			
Waste Class Name:		ALKALINE WASTES - OTHER METALS			
Waste Class:		263			
Waste Class Name:		ORGANIC LABORATORY CHEMICALS			
Waste Class:		242			
Waste Class Name:		HALOGENATED PESTICIDES			
Waste Class:		145			
Waste Class Name:		PAINT/PIGMENT/COATING RESIDUES			
Waste Class:		112			
Waste Class Name:		ACID WASTE - HEAVY METALS			
Waste Class:		148			
Waste Class Name:		INORGANIC LABORATORY CHEMICALS			
Waste Class:		331			
Waste Class Name:		WASTE COMPRESSED GASES			
<u>81</u>	6 of 14	S/298.1	159.8 / 1.00	Value Village Stores 2500 HAMPSHIRE GATE RD. STORE #2095 OAKVILLE ON L6H 6A2	GEN
Generator No:		ON3774333			
SIC Code:		448199			
SIC Description:		All Other Clothing Stores			
Approval Years:		2012			
PO Box No:					
Country:					
Status:					
Co Admin:					
Choice of Contact:					
Phone No Admin:					
Contaminated Facility:					
MHSW Facility:					
<u>Detail(s)</u>					
Waste Class:		145			
Waste Class Name:		PAINT/PIGMENT/COATING RESIDUES			
Waste Class:		312			
Waste Class Name:		PATHOLOGICAL WASTES			
Waste Class:		148			
Waste Class Name:		INORGANIC LABORATORY CHEMICALS			
Waste Class:		242			
Waste Class Name:		HALOGENATED PESTICIDES			

Map Key	Number of Records	Direction/ Distance (m)	Elev/Diff (m)	Site	DB
Waste Class: Waste Class Name: 263 ORGANIC LABORATORY CHEMICALS Waste Class: Waste Class Name: 331 WASTE COMPRESSED GASES Waste Class: Waste Class Name: 122 ALKALINE WASTES - OTHER METALS Waste Class: Waste Class Name: 112 ACID WASTE - HEAVY METALS					
81	7 of 14	S/298.1	159.8 / 1.00	Value Village Stores 2500 HAMPSHIRE GATE RD. STORE #2095 OAKVILLE ON	GEN
Generator No: SIC Code: SIC Description: Approval Years: PO Box No: Country: Status: Co Admin: Choice of Contact: Phone No Admin: Contaminated Facility: MHSW Facility: ON3774333 448199 ALL OTHER CLOTHING STORES 2013					
<u>Detail(s)</u>					
Waste Class: Waste Class Name: 242 HALOGENATED PESTICIDES Waste Class: Waste Class Name: 145 PAINT/PIGMENT/COATING RESIDUES Waste Class: Waste Class Name: 148 INORGANIC LABORATORY CHEMICALS Waste Class: Waste Class Name: 312 PATHOLOGICAL WASTES Waste Class: Waste Class Name: 112 ACID WASTE - HEAVY METALS Waste Class: Waste Class Name: 263 ORGANIC LABORATORY CHEMICALS Waste Class: Waste Class Name: 331 WASTE COMPRESSED GASES Waste Class: Waste Class Name: 122 ALKALINE WASTES - OTHER METALS					
81	8 of 14	S/298.1	159.8 / 1.00	2500 Hampshire Gate Oakville ON	EHS
Order No: Status: Report Type: Report Date: 20141014008 C Custom Report 17-OCT-14 Nearest Intersection: Municipality: Client Prov/State: Search Radius (km): ON .25					

Map Key	Number of Records	Direction/ Distance (m)	Elev/Diff (m)	Site	DB
Date Received:	14-OCT-14			X: -79.682853	
Previous Site Name:				Y: 43.519164	
Lot/Building Size:					
Additional Info Ordered:					

81	9 of 14	S/298.1	159.8 / 1.00	Value Village Stores 2500 HAMPSHIRE GATE RD. STORE #2095 OAKVILLE ON L6H 6A2	GEN
Generator No:	ON3774333				
SIC Code:	448199				
SIC Description:	ALL OTHER CLOTHING STORES				
Approval Years:	2015				
PO Box No:					
Country:	Canada				
Status:					
Co Admin:					
Choice of Contact:	CO_OFFICIAL				
Phone No Admin:					
Contaminated Facility:	No				
MHSW Facility:	No				
<u>Detail(s)</u>					
Waste Class:	242				
Waste Class Name:	HALOGENATED PESTICIDES				
Waste Class:	331				
Waste Class Name:	WASTE COMPRESSED GASES				
Waste Class:	112				
Waste Class Name:	ACID WASTE - HEAVY METALS				
Waste Class:	312				
Waste Class Name:	PATHOLOGICAL WASTES				
Waste Class:	122				
Waste Class Name:	ALKALINE WASTES - OTHER METALS				
Waste Class:	263				
Waste Class Name:	ORGANIC LABORATORY CHEMICALS				
Waste Class:	148				
Waste Class Name:	INORGANIC LABORATORY CHEMICALS				
Waste Class:	145				
Waste Class Name:	PAINT/PIGMENT/COATING RESIDUES				

81	10 of 14	S/298.1	159.8 / 1.00	Value Village Stores 2500 HAMPSHIRE GATE RD. STORE #2095 OAKVILLE ON L6H 6A2	GEN
Generator No:	ON3774333				
SIC Code:	448199				
SIC Description:	ALL OTHER CLOTHING STORES				
Approval Years:	2016				
PO Box No:					
Country:	Canada				
Status:					
Co Admin:					
Choice of Contact:	CO_OFFICIAL				
Phone No Admin:					

Map Key	Number of Records	Direction/ Distance (m)	Elev/Diff (m)	Site	DB
Contaminated Facility:		No			
MHSW Facility:		No			
<u>Detail(s)</u>					
Waste Class:		122			
Waste Class Name:		ALKALINE WASTES - OTHER METALS			
Waste Class:		146			
Waste Class Name:		OTHER SPECIFIED INORGANICS			
Waste Class:		312			
Waste Class Name:		PATHOLOGICAL WASTES			
Waste Class:		263			
Waste Class Name:		ORGANIC LABORATORY CHEMICALS			
Waste Class:		212			
Waste Class Name:		ALIPHATIC SOLVENTS			
Waste Class:		252			
Waste Class Name:		WASTE OILS & LUBRICANTS			
Waste Class:		269			
Waste Class Name:		NON-HALOGENATED PESTICIDES			
Waste Class:		148			
Waste Class Name:		INORGANIC LABORATORY CHEMICALS			
Waste Class:		261			
Waste Class Name:		PHARMACEUTICALS			
Waste Class:		145			
Waste Class Name:		PAINT/PIGMENT/COATING RESIDUES			
Waste Class:		331			
Waste Class Name:		WASTE COMPRESSED GASES			
Waste Class:		112			
Waste Class Name:		ACID WASTE - HEAVY METALS			
Waste Class:		262			
Waste Class Name:		DETERGENTS/SOAPS			
Waste Class:		242			
Waste Class Name:		HALOGENATED PESTICIDES			

81

11 of 14

S/298.1

159.8 / 1.00

**Value Village Stores
2500 HAMPSHIRE GATE RD. STORE #2095
OAKVILLE ON L6H 6A2**

GEN

Generator No: ON3774333
SIC Code: 448199
SIC Description: ALL OTHER CLOTHING STORES
Approval Years: 2014
PO Box No:
Country: Canada
Status:
Co Admin:
Choice of Contact: CO_OFFICIAL
Phone No Admin:
Contaminated Facility: No
MHSW Facility: No

Map Key	Number of Records	Direction/ Distance (m)	Elev/Diff (m)	Site	DB
<u>Detail(s)</u>					
Waste Class:		242			
Waste Class Name:		HALOGENATED PESTICIDES			
Waste Class:		145			
Waste Class Name:		PAINT/PIGMENT/COATING RESIDUES			
Waste Class:		263			
Waste Class Name:		ORGANIC LABORATORY CHEMICALS			
Waste Class:		122			
Waste Class Name:		ALKALINE WASTES - OTHER METALS			
Waste Class:		148			
Waste Class Name:		INORGANIC LABORATORY CHEMICALS			
Waste Class:		331			
Waste Class Name:		WASTE COMPRESSED GASES			
Waste Class:		312			
Waste Class Name:		PATHOLOGICAL WASTES			
Waste Class:		112			
Waste Class Name:		ACID WASTE - HEAVY METALS			
81	12 of 14	S/298.1	159.8 / 1.00	Value Village Stores 2500 HAMPSHIRE GATE RD. STORE #2095 OAKVILLE ON L6H 6A2	GEN
Generator No:		ON3774333			
SIC Code:					
SIC Description:					
Approval Years:		As of Dec 2018			
PO Box No:					
Country:		Canada			
Status:		Registered			
Co Admin:					
Choice of Contact:					
Phone No Admin:					
Contaminated Facility:					
MHSW Facility:					
<u>Detail(s)</u>					
Waste Class:		112 C			
Waste Class Name:		Acid solutions - containing heavy metals			
Waste Class:		122 C			
Waste Class Name:		Alkaline slutions - containing other metals and non-metals (not cyanide)			
Waste Class:		145 I			
Waste Class Name:		Wastes from the use of pigments, coatings and paints			
Waste Class:		145 L			
Waste Class Name:		Wastes from the use of pigments, coatings and paints			
Waste Class:		146 T			
Waste Class Name:		Other specified inorganic sludges, slurries or solids			
Waste Class:		148 A			
Waste Class Name:		Misc. wastes and inorganic chemicals			

<i>Map Key</i>	<i>Number of Records</i>	<i>Direction/ Distance (m)</i>	<i>Elev/Diff (m)</i>	<i>Site</i>	<i>DB</i>
Waste Class: Waste Class Name:		148 C Misc. wastes and inorganic chemicals			
Waste Class: Waste Class Name:		148 I Misc. wastes and inorganic chemicals			
Waste Class: Waste Class Name:		212 I Aliphatic solvents and residues			
Waste Class: Waste Class Name:		212 L Aliphatic solvents and residues			
Waste Class: Waste Class Name:		242 L Halogenated pesticides and herbicides			
Waste Class: Waste Class Name:		242 T Halogenated pesticides and herbicides			
Waste Class: Waste Class Name:		252 L Waste crankcase oils and lubricants			
Waste Class: Waste Class Name:		261 A Pharmaceuticals			
Waste Class: Waste Class Name:		261 I Pharmaceuticals			
Waste Class: Waste Class Name:		261 L Pharmaceuticals			
Waste Class: Waste Class Name:		262 C Detergents and soaps			
Waste Class: Waste Class Name:		262 L Detergents and soaps			
Waste Class: Waste Class Name:		263 A Misc. waste organic chemicals			
Waste Class: Waste Class Name:		312 P Pathological wastes			
Waste Class: Waste Class Name:		331 I Waste compressed gases including cylinders			
Waste Class: Waste Class Name:		263 I Misc. waste organic chemicals			
Waste Class: Waste Class Name:		263 L Misc. waste organic chemicals			
Waste Class: Waste Class Name:		269 L Organic non-halogenated pesticide and herbicide wastes			
Waste Class: Waste Class Name:		269 T Organic non-halogenated pesticide and herbicide wastes			
Waste Class: Waste Class Name:		331 L Waste compressed gases including cylinders			
81	13 of 14	S/298.1	159.8 / 1.00	Value Village Stores 2500 HAMPSHIRE GATE RD. STORE #2095 OAKVILLE ON L6H 6A2	GEN
Generator No:		ON3774333			

Map Key	Number of Records	Direction/ Distance (m)	Elev/Diff (m)	Site	DB
SIC Code:					
SIC Description:					
Approval Years:		As of Jul 2020			
PO Box No:					
Country:		Canada			
Status:		Registered			
Co Admin:					
Choice of Contact:					
Phone No Admin:					
Contaminated Facility:					
MHSW Facility:					
<u>Detail(s)</u>					
Waste Class:		263 A			
Waste Class Name:		Misc. waste organic chemicals			
Waste Class:		312 P			
Waste Class Name:		Pathological wastes			
Waste Class:		146 T			
Waste Class Name:		Other specified inorganic sludges, slurries or solids			
Waste Class:		148 C			
Waste Class Name:		Misc. wastes and inorganic chemicals			
Waste Class:		269 L			
Waste Class Name:		Organic non-halogenated pesticide and herbicide wastes			
Waste Class:		269 T			
Waste Class Name:		Organic non-halogenated pesticide and herbicide wastes			
Waste Class:		112 C			
Waste Class Name:		Acid solutions - containing heavy metals			
Waste Class:		331 L			
Waste Class Name:		Waste compressed gases including cylinders			
Waste Class:		242 T			
Waste Class Name:		Halogenated pesticides and herbicides			
Waste Class:		263 L			
Waste Class Name:		Misc. waste organic chemicals			
Waste Class:		145 L			
Waste Class Name:		Wastes from the use of pigments, coatings and paints			
Waste Class:		212 L			
Waste Class Name:		Aliphatic solvents and residues			
Waste Class:		262 C			
Waste Class Name:		Detergents and soaps			
Waste Class:		263 I			
Waste Class Name:		Misc. waste organic chemicals			
Waste Class:		242 L			
Waste Class Name:		Halogenated pesticides and herbicides			
Waste Class:		145 I			
Waste Class Name:		Wastes from the use of pigments, coatings and paints			
Waste Class:		331 I			
Waste Class Name:		Waste compressed gases including cylinders			

Map Key	Number of Records	Direction/ Distance (m)	Elev/Diff (m)	Site	DB
Waste Class: Waste Class Name:		262 L Detergents and soaps			
Waste Class: Waste Class Name:		261 A Pharmaceuticals			
Waste Class: Waste Class Name:		148 A Misc. wastes and inorganic chemicals			
Waste Class: Waste Class Name:		261 I Pharmaceuticals			
Waste Class: Waste Class Name:		148 I Misc. wastes and inorganic chemicals			
Waste Class: Waste Class Name:		122 C Alkaline slutions - containing other metals and non-metals (not cyanide)			
Waste Class: Waste Class Name:		261 L Pharmaceuticals			
Waste Class: Waste Class Name:		212 I Aliphatic solvents and residues			
Waste Class: Waste Class Name:		252 L Waste crankcase oils and lubricants			
81	14 of 14	S/298.1	159.8 / 1.00	Value Village Stores 2500 HAMPSHIRE GATE RD. STORE #2095 OAKVILLE ON L6H 6A2	GEN
Generator No: SIC Code: SIC Description: Approval Years: PO Box No: Country: Status: Co Admin: Choice of Contact: Phone No Admin: Contaminated Facility: MHSW Facility:		ON3774333 As of Nov 2021 Canada Registered			
<u>Detail(s)</u>					
Waste Class: Waste Class Name:		263 I Misc. waste organic chemicals			
Waste Class: Waste Class Name:		312 P Pathological wastes			
Waste Class: Waste Class Name:		212 I Aliphatic solvents and residues			
Waste Class: Waste Class Name:		146 T Other specified inorganic sludges, slurries or solids			
Waste Class: Waste Class Name:		261 A Pharmaceuticals			
Waste Class: Waste Class Name:		269 L Organic non-halogenated pesticide and herbicide wastes			

Map Key	Number of Records	Direction/ Distance (m)	Elev/Diff (m)	Site	DB
Waste Class: Waste Class Name:		148 A			
		Misc. wastes and inorganic chemicals			
Waste Class: Waste Class Name:		261 I			
		Pharmaceuticals			
Waste Class: Waste Class Name:		145 I			
		Wastes from the use of pigments, coatings and paints			
Waste Class: Waste Class Name:		148 I			
		Misc. wastes and inorganic chemicals			
Waste Class: Waste Class Name:		148 C			
		Misc. wastes and inorganic chemicals			
Waste Class: Waste Class Name:		263 A			
		Misc. waste organic chemicals			
Waste Class: Waste Class Name:		242 L			
		Halogenated pesticides and herbicides			
Waste Class: Waste Class Name:		263 L			
		Misc. waste organic chemicals			
Waste Class: Waste Class Name:		269 T			
		Organic non-halogenated pesticide and herbicide wastes			
Waste Class: Waste Class Name:		331 L			
		Waste compressed gases including cylinders			
Waste Class: Waste Class Name:		212 L			
		Aliphatic solvents and residues			
Waste Class: Waste Class Name:		261 L			
		Pharmaceuticals			
Waste Class: Waste Class Name:		252 L			
		Waste crankcase oils and lubricants			
Waste Class: Waste Class Name:		262 L			
		Detergents and soaps			
Waste Class: Waste Class Name:		112 C			
		Acid solutions - containing heavy metals			
Waste Class: Waste Class Name:		331 I			
		Waste compressed gases including cylinders			
Waste Class: Waste Class Name:		262 C			
		Detergents and soaps			
Waste Class: Waste Class Name:		122 C			
		Alkaline slutions - containing other metals and non-metals (not cyanide)			
Waste Class: Waste Class Name:		242 T			
		Halogenated pesticides and herbicides			
Waste Class: Waste Class Name:		145 L			
		Wastes from the use of pigments, coatings and paints			

Unplottable Summary

Total: **58** Unplottable sites

DB	Company Name/Site Name	Address	City	Postal
CA	JAMES LUCAS PROPETIES LTD.	WINSTON CHURCHILL BLVD	MISSISSAUGA CITY ON	
CA	GARNET LANE DEVELOPMENTS LTD. PH.III	DUNDAS ST. W. SHERWOOD HILL	MISSISSAUGA CITY ON	
CA	THE ERIN MILLS DEVELOPMENT CORP.	STREET B/W.CHURCHILL BLVD/ST.A	MISSISSAUGA ON	
CA	ERIN MILLS DEVELOPMENT CORP.	WINSTON CHURCHILL BLVD.	MISSISSAUGA CITY ON	
CA	THE ANTREX GROUP-PT.LOTS 2&3, CONC. 1	ST. A.I/BRISTOL RD./BLKS.24&25	MISSISSAUGA CITY ON	
CA	RIVERGROVE DEVELOPMENT CORPORATION LTD.	BRISTOL RD. RIVER RUN II	MISSISSAUGA CITY ON	
CA	ERIN MILLS DEVELOPMENT CORP.	WINSTON CHURCHILL BLVD.	MISSISSAUGA CITY ON	
CA	JAMES LUCAS PROPERTIES LTD.	WINSTON CHURCHILL BLVD.	MISSISSAUGA CITY ON	
CA	ANTREX DEVELOPMENT CORP.-LOT 2/CONC. 1	EASEMENT/BRISTOL ROAD	MISSISSAUGA CITY ON	
CA	DROF BUILDINGS LTD.	WINSTON CHURCHILL BLVD. SUBD.	MISSISSAUGA CITY ON	
CA	LAKEVIEW ESTATES LIMITED	BRISTOL RD. W.	MISSISSAUGA CITY ON	
CA	The Corporation of the City of Mississauga	Lot 1 and Conc. 1	Mississauga ON	
CA	R.M. OF PEEL	WINSTON CHURCHILL BLVD.	MISSISSAUGA CITY ON	
CA	DOMSONS INVESTMENTS LTD.	DUNDAS ST.W./EASEMENT	MISSISSAUGA ON	
CA	Jungfrau Developments Limited	North of Dundas Street	Mississauga ON	
CA	ERIN MILLS DEV. CORP.	WINSTON CHURCHILL BLVD.	MISSISSAUGA ON	

CA	ERIN MILLS DEV. CORP.	LAIRD RD.	MISSISSAUGA ON	
CA	Mississauga Gateway Centre	Part of Lot 1, Concession 1	Mississauga ON	
CA		Dundas Street	Mississauga ON	
CA		Dundas Street	Mississauga ON	
CA	MISSISSAUGA CITY CREDIT VALLEY RD.	WINSTON CHURCHILL BLVD.	MISSISSAUGA CITY ON	
CA	W. FUJARCZUK	SOUTH DUNDAS ST. ROYAL WINDSOR	MISSISSAUGA CITY ON	
CA	DANIELS ANNEX CORPORATION	WINSTON CHURCHILL BLVD.	MISSISSAUGA CITY ON	
CA	THE ERIN MILLS DEVELOPMENT CORPORATION	WINSTON CHURCHILL BLVD. T86106	MISSISSAUGA CITY ON	
CA	ERIN MILLS DEVELOPMENT CORP.NGHB.205&206	WINSTON CHURCHILL BLVD.	MISSISSAUGA CITY ON	
CA	The Erin Mills Development Corporation	Laird Road	Mississauga ON	
CA	ERIN MILLS DEV. CORP.	LAIRD RD.	MISSISSAUGA ON	
ECA	Canadian Tire Corporation, Limited		Mississauga ON	M4P 2V8
ECA	The Regional Municipality of Peel	Dundas St W	Mississauga ON	L6T 4B9
ECA	Sedona Lifestyles (Rometown) Inc.	South of Dundas Street	Mississauga ON	L4L 5Z5
ECA	2001209 Ontario Inc.	Part of Lot 1, Concession 1	Mississauga ON	L4W 4X7
ECA	The Corporation of the City of Mississauga	Winston Churchill Boulevard	Mississauga ON	L5B 2T4
EHS		Winston Churchill Blvd	Mississauga ON	
GEN	Enbridge Gas Distribution Inc.	Part of Lot 35, Conc. 1, South of Dundas St. E side of Winston Churchill, N of Sheridan Park Dr	Mississauga ON	
GEN	Metrolinx GO Transit	Winston Churchill Boulevard	Mississauga ON	L5M 7R4
GEN	CONSUMERS GAS COMPANY	SHERIDAN FEEDER STATION PART LOT 35, CONCESSION 1	MISSISSAUGA ON	
GEN	Metrolinx GO Transit	Winston Churchill Boulevard	Mississauga ON	L5M 7R4
GEN	Enbridge Gas Distribution Inc.	Part of Lot 35, Conc. 1, South of Dundas St. E side of Winston Churchill, N of Sheridan Park Dr	Mississauga ON	

GEN	Metrolinx GO Transit	Winston Churchill Boulevard	Mississauga ON	L5M 7R4
LIMO	77081 Ontario Limited	Lot 2, Concession 1	Mississauga ON	
NPRI	ENBRIDGE GAS DISTRIBUTION INC	1 WINSTON CHURCHILL Avenue	MISSISSAUGA ON	L5L3R5
PRT	U HAUL COMPANY OF ONTARIO	WINSTON CHURCHILL BLVD	MISSISSAUGA ON	
SPL	Chrysler Transport<UNOFFICIAL>	just East of Winston Churchill Blvd	Mississauga ON	
SPL	Canada Cartage Systems Limited	Winston Churchill Blvd	Mississauga ON	NA
SPL	CONSUMERS GAS	LISGARD STN. WINSTON CHURCHILL BLVD REGULATOR/COMPRESSOR STATION	MISSISSAUGA CITY ON	
SPL	UNION GAS LTD.	WINSTON CHURCHILL BL. PIPELINE/COMPRESSOR STATION	MISSISSAUGA CITY ON	
SPL		Right ditch, east of Winston Churchill, Eastbound lanes	Mississauga ON	
SPL	Hwy 403 EB <UNOFFICIAL>	near Winston Churchill Blvd	Mississauga ON	
SPL		Winston Churchill Blvd	Mississauga ON	
SPL		E-bound lane at Winston Churchill Blvd.	Mississauga ON	
WDS		NORTH OF DUNDAS ST.	MISSISSAUGA ON	
WDS		NORTH OF DUNDAS ST.	MISSISSAUGA ON	
WDS		NORTH OF DUNDAS ST.	MISSISSAUGA ON	
WDS	JANNOCK LIMITED	NORTH OF DUNDAS ST.	MISSISSAUGA ON	
WDS	JANNOCK LIMITED	NORTH OF DUNDAS ST.	MISSISSAUGA ON	
WDS		NORTH OF DUNDAS ST.	MISSISSAUGA ON	
WWIS		lot 2	ON	
WWIS		lot 2 con 1	ON	

Unplottable Report

Site: JAMES LUCAS PROPETIES LTD.
WINSTON CHURCHILL BLVD MISSISSAUGA CITY ON

Database:
CA

Certificate #: 3-0752-86-
Application Year: 86
Issue Date: 6/13/1986
Approval Type: Municipal sewage
Status: Approved
Application Type:
Client Name:
Client Address:
Client City:
Client Postal Code:
Project Description:
Contaminants:
Emission Control:

Site: GARNET LANE DEVELOPMENTS LTD. PH.III
DUNDAS ST. W. SHERWOOD HILL MISSISSAUGA CITY ON

Database:
CA

Certificate #: 3-1956-87-
Application Year: 87
Issue Date: 11/6/1987
Approval Type: Municipal sewage
Status: Approved
Application Type:
Client Name:
Client Address:
Client City:
Client Postal Code:
Project Description:
Contaminants:
Emission Control:

Site: THE ERIN MILLS DEVELOPMENT CORP.
STREET B/W.CHURCHILL BLVD/ST.A MISSISSAUGA ON

Database:
CA

Certificate #: 3-1779-98-
Application Year: 98
Issue Date: 12/9/1998
Approval Type: Municipal sewage
Status: Approved
Application Type:
Client Name:
Client Address:
Client City:
Client Postal Code:
Project Description:
Contaminants:
Emission Control:

Site: ERIN MILLS DEVELOPMENT CORP.
WINSTON CHURCHILL BLVD. MISSISSAUGA CITY ON

Database:
CA

Certificate #: 7-0826-89-

Application Year: 89
Issue Date: 6/7/1989
Approval Type: Municipal water
Status: Approved
Application Type:
Client Name:
Client Address:
Client City:
Client Postal Code:
Project Description:
Contaminants:
Emission Control:

Site: THE ANTREX GROUP-PT.LOTS 2&3, CONC. 1
ST. A./BRISTOL RD./BLKS.24&25 MISSISSAUGA CITY ON

Database:
CA

Certificate #: 7-1378-91-
Application Year: 91
Issue Date: 11/1/1991
Approval Type: Municipal water
Status: Approved
Application Type:
Client Name:
Client Address:
Client City:
Client Postal Code:
Project Description:
Contaminants:
Emission Control:

Site: RIVERGROVE DEVELOPMENT CORPORATION LTD.
BRISTOL RD. RIVER RUN II MISSISSAUGA CITY ON

Database:
CA

Certificate #: 7-1992-88-
Application Year: 88
Issue Date: 12/12/1988
Approval Type: Municipal water
Status: Approved
Application Type:
Client Name:
Client Address:
Client City:
Client Postal Code:
Project Description:
Contaminants:
Emission Control:

Site: ERIN MILLS DEVELOPMENT CORP.
WINSTON CHURCHILL BLVD. MISSISSAUGA CITY ON

Database:
CA

Certificate #: 7-1837-88-
Application Year: 88
Issue Date: 10/30/1988
Approval Type: Municipal water
Status: Approved
Application Type:
Client Name:
Client Address:
Client City:
Client Postal Code:
Project Description:
Contaminants:
Emission Control:

Site: JAMES LUCAS PROPERTIES LTD.
WINSTON CHURCHILL BLVD. MISSISSAUGA CITY ON

Database:
CA

Certificate #: 7-0592-86-
Application Year: 86
Issue Date: 6/13/1986
Approval Type: Municipal water
Status: Approved
Application Type:
Client Name:
Client Address:
Client City:
Client Postal Code:
Project Description:
Contaminants:
Emission Control:

Site: ANTREX DEVELOPMENT CORP.-LOT 2/CONC. 1
EASEMENT/BRISTOL ROAD MISSISSAUGA CITY ON

Database:
CA

Certificate #: 3-1999-90-
Application Year: 90
Issue Date: 11/6/1990
Approval Type: Municipal sewage
Status: Approved
Application Type:
Client Name:
Client Address:
Client City:
Client Postal Code:
Project Description:
Contaminants:
Emission Control:

Site: DROF BUILDINGS LTD.
WINSTON CHURCHILL BLVD. SUBD. MISSISSAUGA CITY ON

Database:
CA

Certificate #: 3-1336-89-
Application Year: 89
Issue Date: 7/14/1989
Approval Type: Municipal sewage
Status: Approved
Application Type:
Client Name:
Client Address:
Client City:
Client Postal Code:
Project Description:
Contaminants:
Emission Control:

Site: LAKEVIEW ESTATES LIMITED
BRISTOL RD. W. MISSISSAUGA CITY ON

Database:
CA

Certificate #: 3-1275-89-
Application Year: 89
Issue Date: 7/14/1989
Approval Type: Municipal sewage
Status: Approved
Application Type:
Client Name:
Client Address:

Client City:
Client Postal Code:
Project Description:
Contaminants:
Emission Control:

Site: *The Corporation of the City of Mississauga
Lot 1 and Conc. 1 Mississauga ON*

Database:
CA

Certificate #: 2093-8EXP5F
Application Year: 2011
Issue Date: 6/21/2011
Approval Type: Municipal and Private Sewage Works
Status: Approved
Application Type:
Client Name:
Client Address:
Client City:
Client Postal Code:
Project Description:
Contaminants:
Emission Control:

Site: *R.M. OF PEEL
WINSTON CHURCHILL BLVD. MISSISSAUGA CITY ON*

Database:
CA

Certificate #: 7-0720-97-
Application Year: 97
Issue Date: 7/29/1997
Approval Type: Municipal water
Status: Approved
Application Type:
Client Name:
Client Address:
Client City:
Client Postal Code:
Project Description:
Contaminants:
Emission Control:

Site: *DOMSONS INVESTMENTS LTD.
DUNDAS ST.W./EASEMENT MISSISSAUGA ON*

Database:
CA

Certificate #: 3-0518-85-006
Application Year: 85
Issue Date: 6/7/85
Approval Type: Municipal sewage
Status: Approved
Application Type:
Client Name:
Client Address:
Client City:
Client Postal Code:
Project Description:
Contaminants:
Emission Control:

Site: *Jungfrau Developments Limited
North of Dundas Street Mississauga ON*

Database:
CA

Certificate #: 7216-7DBRES
Application Year: 2008

Issue Date: 4/4/2008
Approval Type: Municipal and Private Sewage Works
Status: Approved
Application Type:
Client Name:
Client Address:
Client City:
Client Postal Code:
Project Description:
Contaminants:
Emission Control:

Site: **ERIN MILLS DEV. CORP.**
WINSTON CHURCHILL BLVD. MISSISSAUGA ON

Database:
CA

Certificate #: 7-0649-85-006
Application Year: 85
Issue Date: 8/6/85
Approval Type: Municipal water
Status: Approved
Application Type:
Client Name:
Client Address:
Client City:
Client Postal Code:
Project Description:
Contaminants:
Emission Control:

Site: **ERIN MILLS DEV. CORP.**
LAIRD RD. MISSISSAUGA ON

Database:
CA

Certificate #: 3-0809-85-006
Application Year: 85
Issue Date: 7/25/85
Approval Type: Municipal sewage
Status: Approved
Application Type:
Client Name:
Client Address:
Client City:
Client Postal Code:
Project Description:
Contaminants:
Emission Control:

Site: **Mississauga Gateway Centre**
Part of Lot 1, Concession 1 Mississauga ON

Database:
CA

Certificate #: 4058-4Z6L3T
Application Year: 01
Issue Date: 8/28/01
Approval Type: Municipal & Private sewage
Status: Approved
Application Type: New Certificate of Approval
Client Name: 2001209 Ontario Inc.
Client Address: 2810 Matheson Boulevard East, Suite 200
Client City: Mississauga
Client Postal Code: L4W 4X7
Project Description: Construction of a Stormwater Management Pond for both quality and quantity.
Contaminants:
Emission Control:

Site: Dundas Street Mississauga ON **Database:** CA

Certificate #: 0230-4LYLE7
Application Year: 00
Issue Date: 7/7/00
Approval Type: Municipal & Private sewage
Status: Approved
Application Type: New Certificate of Approval
Client Name: Corporation of the City of Mississauga
Client Address: 3185 Mavis Road
Client City: Mississauga
Client Postal Code: L5C 1T7
Project Description: Construction of storm sewers on Dundas Street.
Contaminants:
Emission Control:

Site: Dundas Street Mississauga ON **Database:** CA

Certificate #: 6626-4LYMZ6
Application Year: 00
Issue Date: 7/7/00
Approval Type: Municipal & Private sewage
Status: Approved
Application Type: New Certificate of Approval
Client Name: Corporation of the Regional Municipality of Peel
Client Address: 10 Peel Centre Drive
Client City: Brampton
Client Postal Code: L6T 4B9
Project Description: Construction of a sanitary sewer on Dundas Street.
Contaminants:
Emission Control:

Site: MISSISSAUGA CITY CREDIT VALLEY RD.
WINSTON CHURCHILL BLVD. MISSISSAUGA CITY ON **Database:** CA

Certificate #: 3-0120-87-
Application Year: 87
Issue Date: 2/20/1987
Approval Type: Municipal sewage
Status: Approved
Application Type:
Client Name:
Client Address:
Client City:
Client Postal Code:
Project Description:
Contaminants:
Emission Control:

Site: W. FUJARCZUK
SOUTH DUNDAS ST. ROYAL WINDSOR MISSISSAUGA CITY ON **Database:** CA

Certificate #: 3-0145-88-
Application Year: 88
Issue Date: 2/23/1988
Approval Type: Municipal sewage
Status: Approved
Application Type:
Client Name:
Client Address:
Client City:

Client Postal Code:
Project Description:
Contaminants:
Emission Control:

Site: DANIELS ANNEX CORPORATION
WINSTON CHURCHILL BLVD. MISSISSAUGA CITY ON

Database:
CA

Certificate #: 3-0606-88-
Application Year: 88
Issue Date: 5/5/1988
Approval Type: Municipal sewage
Status: Approved
Application Type:
Client Name:
Client Address:
Client City:
Client Postal Code:
Project Description:
Contaminants:
Emission Control:

Site: THE ERIN MILLS DEVELOPMENT CORPORATION
WINSTON CHURCHILL BLVD. T86106 MISSISSAUGA CITY ON

Database:
CA

Certificate #: 3-0468-89-
Application Year: 89
Issue Date: 3/29/1989
Approval Type: Municipal sewage
Status: Approved
Application Type:
Client Name:
Client Address:
Client City:
Client Postal Code:
Project Description:
Contaminants:
Emission Control:

Site: ERIN MILLS DEVELOPMENT CORP.NGHB.205&206
WINSTON CHURCHILL BLVD. MISSISSAUGA CITY ON

Database:
CA

Certificate #: 3-1138-89-
Application Year: 89
Issue Date: 6/28/1989
Approval Type: Municipal sewage
Status: Approved
Application Type:
Client Name:
Client Address:
Client City:
Client Postal Code:
Project Description:
Contaminants:
Emission Control:

Site: The Erin Mills Development Corporation
Laird Road Mississauga ON

Database:
CA

Certificate #: 0653-6DNNBD
Application Year: 2005
Issue Date: 6/28/2005

Approval Type: Municipal and Private Sewage Works
Status: Approved
Application Type:
Client Name:
Client Address:
Client City:
Client Postal Code:
Project Description:
Contaminants:
Emission Control:

Site: **ERIN MILLS DEV. CORP.**
LAIRD RD. MISSISSAUGA ON

Database:
CA

Certificate #: 7-0583-85-006
Application Year: 85
Issue Date: 7/25/85
Approval Type: Municipal water
Status: Approved
Application Type:
Client Name:
Client Address:
Client City:
Client Postal Code:
Project Description:
Contaminants:
Emission Control:

Site: **Canadian Tire Corporation, Limited**
Mississauga ON M4P 2V8

Database:
ECA

Approval No: 5223-AGPT3P
Approval Date: 2017-03-30
Status: Approved
Record Type: ECA
Link Source: IDS
SWP Area Name:
Approval Type: ECA-INDUSTRIAL SEWAGE WORKS
Project Type: INDUSTRIAL SEWAGE WORKS
Business Name: Canadian Tire Corporation, Limited
Address:
Full Address:
Full PDF Link: <https://www.accessenvironment.ene.gov.on.ca/instruments/6921-A8TPL5-14.pdf>
PDF Site Location:

MOE District:
City:
Longitude:
Latitude:
Geometry X:
Geometry Y:

Site: **The Regional Municipality of Peel**
Dundas St W Mississauga ON L6T 4B9

Database:
ECA

Approval No: 1887-BBJLF7
Approval Date: 2019-05-01
Status: Approved
Record Type: ECA
Link Source: IDS
SWP Area Name:
Approval Type: ECA-MUNICIPAL AND PRIVATE SEWAGE WORKS
Project Type: MUNICIPAL AND PRIVATE SEWAGE WORKS
Business Name: The Regional Municipality of Peel
Address: Dundas St W
Full Address:
Full PDF Link: <https://www.accessenvironment.ene.gov.on.ca/instruments/9246-BB2MRQ-14.pdf>
PDF Site Location:

MOE District:
City:
Longitude:
Latitude:
Geometry X:
Geometry Y:

Site: Sedona Lifestyles (Rometown) Inc.
South of Dundas Street Mississauga ON L4L 5Z5

Database:
ECA

Approval No: 1472-94DSVJ
Approval Date: 2013-02-08
Status: Approved
Record Type: ECA
Link Source: IDS
SWP Area Name:
Approval Type: ECA-MUNICIPAL AND PRIVATE SEWAGE WORKS
Project Type: MUNICIPAL AND PRIVATE SEWAGE WORKS
Business Name: Sedona Lifestyles (Rometown) Inc.
Address: South of Dundas Street
Full Address:
Full PDF Link: <https://www.accessenvironment.ene.gov.on.ca/instruments/0482-943SGK-14.pdf>
PDF Site Location:

MOE District:
City:
Longitude:
Latitude:
Geometry X:
Geometry Y:

Site: 2001209 Ontario Inc.
Part of Lot 1, Concession 1 Mississauga ON L4W 4X7

Database:
ECA

Approval No: 4058-4Z6L3T
Approval Date: 2001-08-28
Status: Approved
Record Type: ECA
Link Source: IDS
SWP Area Name:
Approval Type: ECA-MUNICIPAL AND PRIVATE SEWAGE WORKS
Project Type: MUNICIPAL AND PRIVATE SEWAGE WORKS
Business Name: 2001209 Ontario Inc.
Address: Part of Lot 1, Concession 1
Full Address:
Full PDF Link: <https://www.accessenvironment.ene.gov.on.ca/instruments/7851-4YPSNX-14.pdf>
PDF Site Location:

MOE District:
City:
Longitude:
Latitude:
Geometry X:
Geometry Y:

Site: The Corporation of the City of Mississauga
Winston Churchill Boulevard Mississauga ON L5B 2T4

Database:
ECA

Approval No: 5659-96EQU8
Approval Date: 2013-04-10
Status: Approved
Record Type: ECA
Link Source: IDS
SWP Area Name:
Approval Type: ECA-MUNICIPAL AND PRIVATE SEWAGE WORKS
Project Type: MUNICIPAL AND PRIVATE SEWAGE WORKS
Business Name: The Corporation of the City of Mississauga
Address: Winston Churchill Boulevard
Full Address:
Full PDF Link: <https://www.accessenvironment.ene.gov.on.ca/instruments/6069-95JQFZ-14.pdf>
PDF Site Location:

MOE District:
City:
Longitude:
Latitude:
Geometry X:
Geometry Y:

Site: Winston Churchill Blvd Mississauga ON

Database:
EHS

Order No: 20130306016
Status: C
Report Type: Custom Report
Report Date: 15-MAR-13
Date Received: 06-MAR-13
Previous Site Name:
Lot/Building Size:
Additional Info Ordered:

Nearest Intersection:
Municipality:
Client Prov/State: ON
Search Radius (km): .25
X: -79.69161
Y: 1

Site: *Enbridge Gas Distribution Inc.
Part of Lot 35, Conc. 1, South of Dundas St. E side of Winston Churchill, N of Sheridan Park Dr Mississauga ON*

Database:
GEN

Generator No: ON6134180
SIC Code: 221210
SIC Description: Natural Gas Distribution
Approval Years: 2012
PO Box No:
Country:
Status:
Co Admin:
Choice of Contact:
Phone No Admin:
Contaminated Facility:
MHSW Facility:

Site: *Metrolinx GO Transit
Winston Churchill Boulevard Mississauga ON L5M 7R4*

Database:
GEN

Generator No: ON5228387
SIC Code:
SIC Description:
Approval Years: As of Dec 2018
PO Box No:
Country: Canada
Status: Registered
Co Admin:
Choice of Contact:
Phone No Admin:
Contaminated Facility:
MHSW Facility:

Detail(s)

Waste Class: 251 L
Waste Class Name: Waste oils/sludges (petroleum based)

Site: *CONSUMERS GAS COMPANY
SHERIDAN FEEDER STATION PART LOT 35, CONCESSION 1 MISSISSAUGA ON*

Database:
GEN

Generator No: ON0060828
SIC Code: 4921
SIC Description: GAS DISTIRB. SYS.
Approval Years: 95,96,97,98,99,00,01
PO Box No:
Country:
Status:
Co Admin:
Choice of Contact:
Phone No Admin:
Contaminated Facility:
MHSW Facility:

Detail(s)

Waste Class: 212
Waste Class Name: ALIPHATIC SOLVENTS

Site: *Metrolinx GO Transit
Winston Churchill Boulevard Mississauga ON L5M 7R4*

Database:
GEN

Generator No: ON5228387
SIC Code:
SIC Description:
Approval Years: As of Oct 2022

PO Box No:
Country: Canada
Status: Registered
Co Admin:
Choice of Contact:
Phone No Admin:
Contaminated Facility:
MHSW Facility:

Detail(s)

Waste Class: 251 L
Waste Class Name: OIL SKIMMINGS & SLUDGES

Site: *Enbridge Gas Distribution Inc.
Part of Lot 35, Conc. 1, South of Dundas St. E side of Winston Churchill, N of Sheridan Park Dr Mississauga ON*

Database:
[GEN](#)

Generator No: ON6134180
SIC Code: 221210
SIC Description: NATURAL GAS DISTRIBUTION
Approval Years: 2013
PO Box No:
Country:
Status:
Co Admin:
Choice of Contact:
Phone No Admin:
Contaminated Facility:
MHSW Facility:

Detail(s)

Waste Class: 243
Waste Class Name: PCBS

Waste Class: 251
Waste Class Name: OIL SKIMMINGS & SLUDGES

Site: *Metrolinx GO Transit
Winston Churchill Boulevard Mississauga ON L5M 7R4*

Database:
[GEN](#)

Generator No: ON5228387
SIC Code:
SIC Description:
Approval Years: As of Nov 2021
PO Box No:
Country: Canada
Status: Registered
Co Admin:
Choice of Contact:
Phone No Admin:
Contaminated Facility:
MHSW Facility:

Detail(s)

Waste Class: 251 L
Waste Class Name: Waste oils/sludges (petroleum based)

Site: *77081 Ontario Limited
Lot 2, Concession 1 Mississauga ON*

Database:
[LIMO](#)

ECA/Instrument No: A220104
Operation Status: Closed

Natural Attenuation:
Liners:

C of A Issue Date:
C of A Issued to:
Lndfl Gas Mgmt (P):
Lndfl Gas Mgmt (F):
Lndfl Gas Mgmt (E):
Lndfl Gas Mgmt Sys:
Landfill Gas Mntr:
Leachate Coll Sys:
ERC Est Vol (m3):
ERC Volume Unit:
ERC Dt Last Det:
Landfill Type:
Source File Type:
Fill Rate:
Fill Rate Unit:
Tot Fill Area (ha):
Tot Site Area (ha):
Footprint:
Tot Apprv Cap (m3):
Contam Atten Zone:
Grndwtr Mntr:
Surf Wtr Mntr:
Air Emis Monitor:
Approved Waste Type:
Client Site Name:
ERC Methodology:
Site Name: 77081 Ontario Limited
Site Location Details:
Service Area:
Page URL:

Cover Material:
Leachate Off-Site:
Leachate On Site:
Req Coll Lndfl Gas:
Lndfl Gas Coll:
Total Waste Rec:
TWR Methodology:
TWR Unit:
Tot Aprv Cap Unit:
Financial Assurance:
Last Report Year:
Region: Central
District Office: Halton-Peel
Site County:
Lot:
Concession:
Latitude:
Longitude:
Easting:
Northing:
UTM Zone:
Data Source:

Site: ENBRIDGE GAS DISTRIBUTION INC
1 WINSTON CHURCHILL Avenue MISSISSAUGA ON L5L3R5

Database:
NPRI

NPRI ID: 8800000601
Other ID:
No Other ID:
Track ID:
Report ID:
Report Type:
Rpt Type ID:
Report Year: 2004
Not-Current Rpt?:
Yr of Last Filed Rpt:
Fac ID:
Fac Name: LISGAR GATE STATION
Fac Address1:
Fac Address2:
Fac Postal Zip:
Facility Lat:
Facility Long:
DLS (Last Filed Rpt):
Facility DLS:
Datum:
Facility Cmnts:
URL:
No of Empl.: 1
Parent Co.:
No Parent Co.:
Pollut Prev Cmnts:
Stacks:
No of Stacks:
Canadian SIC Code (2 digit):
Canadian SIC Code:
SIC Code Description:
American SIC Code:
NAICS Code (2 digit): 22

Org ID:
Submit Date:
Last Modified:
Contact ID:
Cont Type: MED
Contact Title: Ms.
Cont First Name: MICHELLE
Cont Last Name: ADAMS
Contact Position: EHS Specialist
Contact Fax:
Contact Ph.:
Cont Area Code: 416
Contact Tel.: 4956487
Contact Ext.:
Cont Fax Area Cde: 416
Contact Fax: 4955523
Contact Email: michelle.adams@enbridge.com
Latitude:
Longitude:
UTM Zone:
UTM Northing:
UTM Easting:
Waste Streams:
No Streams:
Waste Off Sites:
No Off Sites:
Shutdown:
No of Shutdown:

NAICS 2 Description: Utilities
NAICS Code (4 digit): 2212
NAICS 4 Description: Natural Gas Distribution
NAICS Code (6 digit): 221210
NAICS 6 Description: Natural Gas Distribution

Substance Release Report

CAS No: NA - M10
Report ID:
Rpt Period: 2004
Subst Released: PM2.5 - Particulate Matter <= 2.5 Microns
Air:
Water:
Land:
Total Releases:
Units: tonnes

CAS No: 11104-93-1
Report ID:
Rpt Period: 2004
Subst Released: Nitrogen oxides (expressed as NO2)
Air:
Water:
Land:
Total Releases:
Units: tonnes

CAS No: 630-08-0
Report ID:
Rpt Period: 2004
Subst Released: Carbon monoxide
Air:
Water:
Land:
Total Releases:
Units: tonnes

CAS No: 811-97-2
Report ID:
Rpt Period: 2004
Subst Released: HFC-134a Hydrofluorocarbon
Air:
Water:
Land:
Total Releases:
Units: tonnes

CAS No: 10024-97-2
Report ID:
Rpt Period: 2004
Subst Released: Nitrous oxide
Air:
Water:
Land:
Total Releases:
Units: tonnes

CAS No: 74-82-8
Report ID:
Rpt Period: 2004
Subst Released: Methane
Air:
Water:
Land:
Total Releases:
Units: tonnes

CAS No: NA - M08
Report ID:
Rpt Period: 2004
Subst Released: PM - Total Particulate Matter
Air:
Water:
Land:
Total Releases:
Units: tonnes

CAS No: 124-38-9
Report ID:
Rpt Period: 2004
Subst Released: Carbon dioxide
Air:
Water:
Land:
Total Releases:
Units: tonnes

CAS No: 7446-09-5
Report ID:
Rpt Period: 2004
Subst Released: Sulphur dioxide
Air:
Water:
Land:
Total Releases:
Units: tonnes

CAS No: NA - M09
Report ID:
Rpt Period: 2004
Subst Released: PM10 - Particulate Matter <= 10 Microns
Air:
Water:
Land:
Total Releases:
Units: tonnes

CAS No: NA - M16
Report ID:
Rpt Period: 2004
Subst Released: Volatile Organic Compounds (VOCs)
Air:
Water:
Land:
Total Releases:
Units: tonnes

Site: U HAUL COMPANY OF ONTARIO
WINSTON CHURCHILL BLVD MISSISSAUGA ON

Database:
PRT

Location ID: 9282
Type: retail
Expiry Date: 1995-02-28
Capacity (L): 2000
Licence #: 0033602001

Site: Chrysler Transport<UNOFFICIAL>
just East of Winston Churchill Blvd Mississauga ON

Database:
SPL

Ref No: 7087-9SX57T
Year:
Incident Dt: 1/19/2015
Dt MOE Arvl on Scn:
MOE Reported Dt: 1/19/2015

Municipality No:
Nature of Damage:
Discharger Report:
Material Group:
Health/Env Conseq:

Dt Document Closed:
Site No: NA
MOE Response: N
Site County/District:
Site Geo Ref Meth:
Site District Office:
Nearest Watercourse:
Site Name: Highway 401 Eastbound<UNOFFICIAL>
Site Address: just East of Winston Churchill Blvd
Site Region:
Site Municipality: Mississauga
Site Lot:
Site Conc:
Site Geo Ref Accu:
Site Map Datum:
Northings:
Easting:
Incident Cause: Collision/Accident
Incident Event:
Environment Impact:
Nature of Impact:
Contaminant Qty: 300 L
System Facility Address:
Client Name: Chrysler Transport<UNOFFICIAL>
Client Type:
Source Type:
Contaminant Code: 13
Contaminant Name: DIESEL FUEL
Contaminant Limit 1:
Contam Limit Freq 1:
Contaminant UN No 1:
Receiving Medium:
Incident Reason: Road Conditions
Incident Summary: Hwy 401 Mississauga 300 L of dsl to shoulder
Activity Preceding Spill:
Property 2nd Watershed:
Property Tertiary Watershed:
Sector Type:
SAC Action Class: Highway Spills (usually highway accidents)
Call Report Locatn Geodata:

Site: Canada Cartage Systems Limited
 Winston Churchill Blvd Mississauga ON NA

Database:
 SPL

Ref No: 1046-BNJBNN Year: Incident Dt: 2020/04/10 Dt MOE Arvl on Scn: MOE Reported Dt: 2020/04/10 Dt Document Closed: 2020/05/12 Site No: 2232-BP4G2H MOE Response: No Site County/District: Regional Municipality of Peel Site Geo Ref Meth: NA Site District Office: Halton-Peel Nearest Watercourse: Site Name: Winston Churchill Boulevard Site Address: Winston Churchill Blvd Site Region: Central Site Municipality: Mississauga Site Lot: Site Conc: NA Site Geo Ref Accu: NA Site Map Datum: NA Northings: NA Easting: NA Incident Cause:	Municipality No: Nature of Damage: Discharger Report: Material Group: Health/Env Conseq: 2 - Minor Environment Agency Involved:

Incident Event: Collision/Accident
Environment Impact:
Nature of Impact:
Contaminant Qty: 30 L
System Facility Address:
Client Name: Canada Cartage Systems Limited
Client Type: Corporation
Source Type: Truck - Only Saddle Tanks
Contaminant Code: 13
Contaminant Name: DIESEL FUEL
Contaminant Limit 1:
Contam Limit Freq 1: n/a
Contaminant UN No 1: 1202
Receiving Medium: Land; Surface Water; Source Water Zone
Incident Reason: Operator/Human Error
Incident Summary: Canada Cartage: TT rollover, 10-30L diesel, CB
Activity Preceding Spill:
Property 2nd Watershed:
Property Tertiary Watershed:
Sector Type: Miscellaneous Industrial
SAC Action Class: Watercourse Spills
Call Report Locatn Geodata:

Site: CONSUMERS GAS
 LISGARD STN. WINSTON CHURCHILL BLVD REGULATOR/COMPRESSOR STATION MISSISSAUGA CITY ON

Database:
 SPL

Ref No:	141	Municipality No:	21102
Year:		Nature of Damage:	
Incident Dt:	2/8/1988	Discharger Report:	
Dt MOE Arvl on Scn:		Material Group:	
MOE Reported Dt:	2/8/1988	Health/Env Conseq:	
Dt Document Closed:		Agency Involved:	
Site No:			
MOE Response:			
Site County/District:			
Site Geo Ref Meth:			
Site District Office:			
Nearest Watercourse:			
Site Name:			
Site Address:			
Site Region:			
Site Municipality:	MISSISSAUGA CITY		
Site Lot:			
Site Conc:			
Site Geo Ref Accu:			
Site Map Datum:			
Northing:			
Easting:			
Incident Cause:	PROCESS UPSET		
Incident Event:			
Environment Impact:	NOT ANTICIPATED		
Nature of Impact:	OTHER		
Contaminant Qty:			
System Facility Address:			
Client Name:			
Client Type:			
Source Type:			
Contaminant Code:			
Contaminant Name:			
Contaminant Limit 1:			
Contam Limit Freq 1:			
Contaminant UN No 1:			
Receiving Medium:	AIR		
Incident Reason:	OTHER		
Incident Summary:	SMALL GAS LEAK		
Activity Preceding Spill:			
Property 2nd Watershed:			

Property Tertiary Watershed:
Sector Type:
SAC Action Class:
Call Report Locatn Geodata:

Site: UNION GAS LTD.
WINSTON CHURCHILL BL. PIPELINE/COMPRESSOR STATION MISSISSAUGA CITY ON

Database:
SPL

Ref No: 40087 **Municipality No:** 21102
Year: **Nature of Damage:**
Incident Dt: 8/30/1990 **Discharger Report:**
Dt MOE Arvl on Scn: **Material Group:**
MOE Reported Dt: 8/30/1990 **Health/Env Conseq:**
Dt Document Closed: **Agency Involved:** F.D.'S,
Site No:
MOE Response:
Site County/District:
Site Geo Ref Meth:
Site District Office:
Nearest Watercourse:
Site Name:
Site Address:
Site Region:
Site Municipality: MISSISSAUGA CITY
Site Lot:
Site Conc:
Site Geo Ref Accu:
Site Map Datum:
Northing:
Easting:
Incident Cause: PIPE/HOSE LEAK
Incident Event:
Environment Impact: POSSIBLE
Nature of Impact: Human health
Contaminant Qty:
System Facility Address:
Client Name:
Client Type:
Source Type:
Contaminant Code:
Contaminant Name:
Contaminant Limit 1:
Contam Limit Freq 1:
Contaminant UN No 1:
Receiving Medium: AIR
Incident Reason: UNKNOWN
Incident Summary: UNION GAS -MAJOR GAS-LINEBREAK, STRONG ODOURS THROUGHOUT MISSISSAUGA.
Activity Preceding Spill:
Property 2nd Watershed:
Property Tertiary Watershed:
Sector Type:
SAC Action Class:
Call Report Locatn Geodata:

Site: Right ditch, east of Winston Churchill, Eastbound lanes Mississauga ON

Database:
SPL

Ref No: 7010-652LUA **Municipality No:**
Year: **Nature of Damage:**
Incident Dt: 9/21/2004 **Discharger Report:**
Dt MOE Arvl on Scn: **Material Group:** Oil
MOE Reported Dt: 9/21/2004 **Health/Env Conseq:**
Dt Document Closed: **Agency Involved:**
Site No:
MOE Response:
Site County/District:

Site Geo Ref Meth:
Site District Office: Halton-Peel
Nearest Watercourse:
Site Name: HWY 403, EASTBOUND<UNOFFICIAL>
Site Address:
Site Region: Central
Site Municipality: Mississauga
Site Lot:
Site Conc:
Site Geo Ref Accu:
Site Map Datum:
Northing:
Easting:
Incident Cause: Overturn - Truck Or Trailer
Incident Event:
Environment Impact: Possible
Nature of Impact: Soil Contamination
Contaminant Qty: 250 L
System Facility Address:
Client Name:
Client Type:
Source Type:
Contaminant Code: 13
Contaminant Name: DIESEL FUEL
Contaminant Limit 1:
Contam Limit Freq 1:
Contaminant UN No 1:
Receiving Medium: Land
Incident Reason:
Incident Summary: MVA: 250L diesel to hwy. Truck rollover. MTO.
Activity Preceding Spill:
Property 2nd Watershed:
Property Tertiary Watershed:
Sector Type: Transport Truck
SAC Action Class: Spill to Highway (Accident)
Call Report Locatn Geodata:

Site: Hwy 403 EB <UNOFFICIAL>
 near Winston Churchill Blvd Mississauga ON

Database:
 SPL

Ref No:	0714-6S594W	Municipality No:
Year:		Nature of Damage:
Incident Dt:	7/28/2006	Discharger Report:
Dt MOE Arvl on Scn:		Material Group:
MOE Reported Dt:	7/28/2006	Health/Env Conseq:
Dt Document Closed:		Agency Involved:
Site No:		
MOE Response:		
Site County/District:		
Site Geo Ref Meth:		
Site District Office:	Halton-Peel	
Nearest Watercourse:		
Site Name:	Hwy 403 EB <UNOFFICIAL>	
Site Address:	near Winston Churchill Blvd	
Site Region:		
Site Municipality:	Mississauga	
Site Lot:		
Site Conc:		
Site Geo Ref Accu:		
Site Map Datum:		
Northing:		
Easting:		
Incident Cause:		
Incident Event:		
Environment Impact:	Possible	
Nature of Impact:		
Contaminant Qty:	18 L	

System Facility Address:
Client Name:
Client Type:
Source Type: Other Motor Vehicle
Contaminant Code: 15
Contaminant Name: HYDRAULIC OIL
Contaminant Limit 1:
Contam Limit Freq 1:
Contaminant UN No 1:
Receiving Medium:
Incident Reason: Other - Reason not otherwise defined
Incident Summary: MVA Hwy 403: 4 gal of hydr. oil on grnd
Activity Preceding Spill:
Property 2nd Watershed:
Property Tertiary Watershed:
Sector Type:
SAC Action Class:
Call Report Locatn Geodata:

Site: Winston Churchill Blvd Mississauga ON

Database:
SPL

Ref No:	8340-6Y3N2K	Municipality No:	
Year:		Nature of Damage:	
Incident Dt:		Discharger Report:	
Dt MOE Arvl on Scn:		Material Group:	Oil
MOE Reported Dt:	2/3/2007	Health/Env Conseq:	
Dt Document Closed:	6/21/2007	Agency Involved:	
Site No:			
MOE Response:	No Field Response		
Site County/District:			
Site Geo Ref Meth:			
Site District Office:			
Nearest Watercourse:			
Site Name:	Winston Churchill		
Site Address:			
Site Region:			
Site Municipality:	Mississauga		
Site Lot:			
Site Conc:			
Site Geo Ref Accu:			
Site Map Datum:			
Northing:	NA		
Easting:	NA		
Incident Cause:	Other Transport Accident		
Incident Event:			
Environment Impact:	Confirmed		
Nature of Impact:	Soil Contamination		
Contaminant Qty:	30 L		
System Facility Address:			
Client Name:			
Client Type:			
Source Type:			
Contaminant Code:	13		
Contaminant Name:	DIESEL FUEL		
Contaminant Limit 1:			
Contam Limit Freq 1:			
Contaminant UN No 1:			
Receiving Medium:	Land		
Incident Reason:	Error- Operator error		
Incident Summary:	TT: roll-over on QEW- 20 to 30L diesel to grnd & snow		
Activity Preceding Spill:			
Property 2nd Watershed:			
Property Tertiary Watershed:			
Sector Type:	Transport Truck		
SAC Action Class:			
Call Report Locatn Geodata:			

Site:**E-bound lane at Winston Churchill Blvd. Mississauga ON****Database:****SPL**

Ref No:	3751-7WFSDR	Municipality No:	
Year:		Nature of Damage:	
Incident Dt:		Discharger Report:	
Dt MOE Arvl on Scn:		Material Group:	
MOE Reported Dt:	10/2/2009	Health/Env Conseq:	
Dt Document Closed:	11/20/2009	Agency Involved:	
Site No:			
MOE Response:	Referral to others		
Site County/District:			
Site Geo Ref Meth:			
Site District Office:			
Nearest Watercourse:			
Site Name:	Hwy. 407<UNOFFICIAL>		
Site Address:			
Site Region:			
Site Municipality:			
Site Lot:			
Site Conc:			
Site Geo Ref Accu:			
Site Map Datum:			
Northing:			
Easting:			
Incident Cause:	Container Leak (Fuel Tank Barrels)		
Incident Event:			
Environment Impact:	Not Anticipated		
Nature of Impact:			
Contaminant Qty:	200 L		
System Facility Address:			
Client Name:			
Client Type:			
Source Type:			
Contaminant Code:	13		
Contaminant Name:	DIESEL FUEL		
Contaminant Limit 1:			
Contam Limit Freq 1:			
Contaminant UN No 1:			
Receiving Medium:			
Incident Reason:	Equipment Failure		
Incident Summary:	Tractor trailer (N.O.S.) - <200 L of diesel to Hwy. 407.		
Activity Preceding Spill:			
Property 2nd Watershed:			
Property Tertiary Watershed:			
Sector Type:	Transport Truck		
SAC Action Class:	Highway Spills (usually highway accidents)		
Call Report Locatn Geodata:			

Site:**NORTH OF DUNDAS ST. MISSISSAUGA ON****Database:****WDS**

Approval No:	A220113	Total Area (ha):	0
Mob Unit Cert No:		Landfill Cap (m³):	0
EBR Registry No:		Transfer Area (ha):	0
Status:	Approved	Transfer Cap (m³):	0
Facility Type:	Landfill	Transfer Cert No:	
Record Type:		Inciner. Area (ha):	0
Link Source:		Inciner. Cap (t):	0
Project Type:		Process Area (m³):	0
Application Status:		Process Cap (m³/d):	0
Issue Date:	12/15/1981	Process Vol (m³):	0
Input Date:	4/25/97	Process Feed (m³):	0
Date Received:		Site Concession:	1
Est Closure Date:		Site Region/County:	

Mobile Capacity:	0	SWP Area Name:	
Mobile Units:		MOE District:	
Mobile Description:		District Office:	Halton-Peel
Prop City:	MISSISSAUGA, ONTARIO	Latitude:	
Prop Postal:	L5C-1T7	Longitude:	
Prop Phone:		Geometry X:	
Serial Link:	220113	Geometry Y:	
Approval Type:			
Proponent:	DOMTAR INC.		
Prop Address:	3065 MAVIS ROAD		
Proponent County/District:			
Full Address:			
Site Lot:	18, 19 AND 20,PT		
Waste Class Code:			
Waste Class:			
Waste Type:			
Waste Type Other:	No		
Waste Description:			
Landfill Monitoring:			
Landfill Ctrl Type:			
Site Closing Description:			
Project Description:			
Municipalities Served:			
Approval Description:			
Other Approvals/Permits:			
PDF URL:			
PDF Site Location:			

Site:	NORTH OF DUNDAS ST. MISSISSAUGA ON	Database:	WDS

Approval No:	A220113	Total Area (ha):	0
Mob Unit Cert No:		Landfill Cap (m³):	0
EBR Registry No:		Transfer Area (ha):	0
Status:	Approved	Transfer Cap (m³):	0
Facility Type:	Landfill	Transfer Cert No:	
Record Type:		Inciner. Area (ha):	0
Link Source:		Inciner. Cap (t):	0
Project Type:		Process Area (m³):	0
Application Status:		Process Cap (m³/d):	0
Issue Date:	07/14/1982	Process Vol (m³):	0
Input Date:	4/25/97	Process Feed (m³):	0
Date Received:		Site Concession:	1
Est Closure Date:		Site Region/County:	
Mobile Capacity:	0	SWP Area Name:	
Mobile Units:		MOE District:	
Mobile Description:		District Office:	Halton-Peel
Prop City:	MISSISSAUGA, ONTARIO	Latitude:	
Prop Postal:	L5C-1T7	Longitude:	
Prop Phone:		Geometry X:	
Serial Link:	220113	Geometry Y:	
Approval Type:			
Proponent:	DOMTAR INC.		
Prop Address:	3065 MAVIS ROAD		
Proponent County/District:			
Full Address:			
Site Lot:	18, 19 AND 20,PT		
Waste Class Code:			
Waste Class:			
Waste Type:			
Waste Type Other:	No		
Waste Description:			
Landfill Monitoring:			
Landfill Ctrl Type:			
Site Closing Description:			
Project Description:			
Municipalities Served:			

Approval Description:
Other Approvals/Permits:
PDF URL:
PDF Site Location:

Site: NORTH OF DUNDAS ST. MISSISSAUGA ON		Database: WDS	
Approval No:	A220113	Total Area (ha):	0
Mob Unit Cert No:		Landfill Cap (m³):	0
EBR Registry No:		Transfer Area (ha):	0
Status:	Approved	Transfer Cap (m³):	0
Facility Type:	Landfill	Transfer Cert No:	
Record Type:		Inciner. Area (ha):	0
Link Source:		Inciner. Cap (t):	0
Project Type:		Process Area (m³):	0
Application Status:		Process Cap (m³/d):	0
Issue Date:	12/16/1983	Process Vol (m³):	0
Input Date:	4/25/97	Process Feed (m³):	0
Date Received:		Site Concession:	1
Est Closure Date:		Site Region/County:	
Mobile Capacity:	0	SWP Area Name:	
Mobile Units:		MOE District:	
Mobile Description:		District Office:	Halton-Peel
Prop City:	MISSISSAUGA, ONTARIO	Latitude:	
Prop Postal:	L5C-1T7	Longitude:	
Prop Phone:		Geometry X:	
Serial Link:	220113	Geometry Y:	
Approval Type:			
Proponent:	DOMTAR INC.		
Prop Address:	3065 MAVIS ROAD		
Proponent County/District:			
Full Address:			
Site Lot:	18, 19 AND 20,PT		
Waste Class Code:			
Waste Class:			
Waste Type:			
Waste Type Other:	No		
Waste Description:			
Landfill Monitoring:			
Landfill Ctrl Type:			
Site Closing Description:			
Project Description:			
Municipalities Served:			
Approval Description:			
Other Approvals/Permits:			
PDF URL:			
PDF Site Location:			

Site: JANNOCK LIMITED NORTH OF DUNDAS ST. MISSISSAUGA ON		Database: WDS	
Approval No:	A220113	Total Area (ha):	0
Mob Unit Cert No:		Landfill Cap (m³):	0
EBR Registry No:		Transfer Area (ha):	0
Status:	Approved	Transfer Cap (m³):	0
Facility Type:	Landfill	Transfer Cert No:	
Record Type:		Inciner. Area (ha):	0
Link Source:		Inciner. Cap (t):	0
Project Type:		Process Area (m³):	0
Application Status:		Process Cap (m³/d):	0
Issue Date:	12/30/1985	Process Vol (m³):	0
Input Date:	4/25/97	Process Feed (m³):	0
Date Received:		Site Concession:	1
Est Closure Date:		Site Region/County:	PEEL
Mobile Capacity:	0	SWP Area Name:	

Mobile Units:		MOE District:	
Mobile Description:		District Office:	Halton-Peel
Prop City:	MISSISSAUGA, ONTARIO	Latitude:	
Prop Postal:	L5C-1T7	Longitude:	
Prop Phone:		Geometry X:	
Serial Link:	220113	Geometry Y:	
Approval Type:			
Proponent:	CANADA BRICK COMPANY/JANNOCK		
Prop Address:	3065 MAVIS ROAD		
Proponent County/District:			
Full Address:			
Site Lot:	18, 19 AND 20,PT		
Waste Class Code:			
Waste Class:			
Waste Type:			
Waste Type Other:	No		
Waste Description:			
Landfill Monitoring:			
Landfill Ctrl Type:			
Site Closing Description:			
Project Description:			
Municipalities Served:			
Approval Description:			
Other Approvals/Permits:			
PDF URL:			
PDF Site Location:			

Site: JANNOCK LIMITED
NORTH OF DUNDAS ST. MISSISSAUGA ON

Database:
WDS

Approval No:	A220113	Total Area (ha):	0
Mob Unit Cert No:		Landfill Cap (m³):	0
EBR Registry No:		Transfer Area (ha):	0
Status:	Approved	Transfer Cap (m³):	0
Facility Type:	Landfill	Transfer Cert No:	
Record Type:		Inciner. Area (ha):	0
Link Source:		Inciner. Cap (t):	0
Project Type:		Process Area (m³):	0
Application Status:		Process Cap (m³/d):	0
Issue Date:	09/18/1998	Process Vol (m³):	0
Input Date:	9/18/98	Process Feed (m³):	0
Date Received:	4/25/97	Site Concession:	1
Est Closure Date:		Site Region/County:	PEEL
Mobile Capacity:	0	SWP Area Name:	
Mobile Units:		MOE District:	
Mobile Description:		District Office:	Halton-Peel
Prop City:	MISSISSAUGA, ONTARIO	Latitude:	
Prop Postal:	L5C-1T7	Longitude:	
Prop Phone:		Geometry X:	
Serial Link:	220113	Geometry Y:	
Approval Type:			
Proponent:	JANNOCK LIMITED		
Prop Address:	3065 MAVIS ROAD		
Proponent County/District:			
Full Address:			
Site Lot:	18, 19 AND 20,PT		
Waste Class Code:			
Waste Class:			
Waste Type:			
Waste Type Other:	No		
Waste Description:			
Landfill Monitoring:			
Landfill Ctrl Type:			
Site Closing Description:			
Project Description:			
Municipalities Served:			
Approval Description:			

Other Approvals/Permits:**PDF URL:****PDF Site Location:****Site:****NORTH OF DUNDAS ST. MISSISSAUGA ON****Database:****WDS**

Approval No:	A220113	Total Area (ha):	0
Mob Unit Cert No:		Landfill Cap (m³):	0
EBR Registry No:		Transfer Area (ha):	0
Status:	Approved	Transfer Cap (m³):	0
Facility Type:	Landfill	Transfer Cert No:	
Record Type:		Inciner. Area (ha):	0
Link Source:		Inciner. Cap (t):	0
Project Type:		Process Area (m³):	0
Application Status:		Process Cap (m³/d):	0
Issue Date:	08/18/1981	Process Vol (m³):	0
Input Date:	4/25/97	Process Feed (m³):	0
Date Received:	7/18/80	Site Concession:	1
Est Closure Date:		Site Region/County:	
Mobile Capacity:	0	SWP Area Name:	
Mobile Units:		MOE District:	
Mobile Description:		District Office:	Halton-Peel
Prop City:	MISSISSAUGA, ONTARIO	Latitude:	
Prop Postal:	L5C-1T7	Longitude:	
Prop Phone:		Geometry X:	
Serial Link:	220113	Geometry Y:	
Approval Type:			
Proponent:	DOMTAR INC.		
Prop Address:	3065 MAVIS ROAD		
Proponent County/District:			
Full Address:			
Site Lot:	18, 19 AND 20,PT		
Waste Class Code:			
Waste Class:			
Waste Type:			
Waste Type Other:	No		
Waste Description:			
Landfill Monitoring:			
Landfill Ctrl Type:			
Site Closing Description:			
Project Description:			
Municipalities Served:			
Approval Description:			
Other Approvals/Permits:			
PDF URL:			
PDF Site Location:			

Site:**lot 2 ON****Database:****WWIS**

Well ID:	6713515	Flowing (Y/N):	
Construction Date:		Flow Rate:	
Use 1st:	Domestic	Data Entry Status:	
Use 2nd:		Data Src:	1
Final Well Status:	Water Supply	Date Received:	10/03/2000
Water Type:		Selected Flag:	TRUE
Casing Material:		Abandonment Rec:	
Audit No:	220638	Contractor:	2663
Tag:		Form Version:	1
Constructn Method:		Owner:	
Elevation (m):		County:	WELLINGTON
Elevatn Reliability:		Lot:	002
Depth to Bedrock:		Concession:	
Well Depth:		Concession Name:	
Overburden/Bedrock:		Easting NAD83:	

Pump Rate:
Static Water Level:
Clear/Cloudy:
Municipality: PEEL TOWNSHIP
Site Info:

Northing NAD83:
Zone:
UTM Reliability:

Bore Hole Information

Bore Hole ID:	10477348	Elevation:	
DP2BR:		Elevrc:	
Spatial Status:		Zone:	17
Code OB:		East83:	
Code OB Desc:		North83:	
Open Hole:		Org CS:	
Cluster Kind:		UTMRC:	9
Date Completed:	09/25/2000	UTMRC Desc:	unknown UTM
Remarks:		Location Method:	na
Location Method Desc:	Not Applicable i.e. no UTM		
Elevrc Desc:			
Location Source Date:			
Improvement Location Source:			
Improvement Location Method:			
Source Revision Comment:			
Supplier Comment:			

Overburden and Bedrock
Materials Interval

Formation ID:	932662558
Layer:	3
Color:	
General Color:	
Material 1:	11
Material 1 Desc:	GRAVEL
Material 2:	
Material 2 Desc:	
Material 3:	
Material 3 Desc:	
Formation Top Depth:	211.0
Formation End Depth:	213.0
Formation End Depth UOM:	ft

Overburden and Bedrock
Materials Interval

Formation ID:	932662556
Layer:	1
Color:	
General Color:	
Material 1:	02
Material 1 Desc:	TOPSOIL
Material 2:	
Material 2 Desc:	
Material 3:	
Material 3 Desc:	
Formation Top Depth:	0.0
Formation End Depth:	8.0
Formation End Depth UOM:	ft

Overburden and Bedrock
Materials Interval

Formation ID:	932662557
Layer:	2
Color:	2

General Color: GREY
Material 1: 05
Material 1 Desc: CLAY
Material 2:
Material 2 Desc:
Material 3:
Material 3 Desc:
Formation Top Depth: 8.0
Formation End Depth: 211.0
Formation End Depth UOM: ft

**Annular Space/Abandonment
Sealing Record**

Plug ID: 933211459
Layer: 1
Plug From: 0.0
Plug To: 20.0
Plug Depth UOM: ft

**Method of Construction & Well
Use**

Method Construction ID: 966713515
Method Construction Code: 4
Method Construction: Rotary (Air)
Other Method Construction:

Pipe Information

Pipe ID: 11025918
Casing No: 1
Comment:
Alt Name:

Construction Record - Casing

Casing ID: 930777780
Layer: 1
Material: 1
Open Hole or Material: STEEL
Depth From:
Depth To:
Casing Diameter: 6.0
Casing Diameter UOM: inch
Casing Depth UOM: ft

Construction Record - Casing

Casing ID: 930777781
Layer: 2
Material:
Open Hole or Material:
Depth From:
Depth To:
Casing Diameter:
Casing Diameter UOM: inch
Casing Depth UOM: ft

Results of Well Yield Testing

Pumping Test Method Desc: PUMP
Pump Test ID: 996713515
Pump Set At:

Static Level: 33.0
Final Level After Pumping: 35.0
Recommended Pump Depth:
Pumping Rate: 30.0
Flowing Rate:
Recommended Pump Rate:
Levels UOM: ft
Rate UOM: GPM
Water State After Test Code: 1
Water State After Test: CLEAR
Pumping Test Method: 1
Pumping Duration HR: 1
Pumping Duration MIN:
Flowing: No

Draw Down & Recovery

Pump Test Detail ID: 934355635
Test Type: Draw Down
Test Duration: 15
Test Level: 35.0
Test Level UOM: ft

Draw Down & Recovery

Pump Test Detail ID: 934872464
Test Type: Draw Down
Test Duration: 45
Test Level: 35.0
Test Level UOM: ft

Draw Down & Recovery

Pump Test Detail ID: 934620200
Test Type: Draw Down
Test Duration: 30
Test Level: 35.0
Test Level UOM: ft

Draw Down & Recovery

Pump Test Detail ID: 935133519
Test Type: Draw Down
Test Duration: 60
Test Level: 35.0
Test Level UOM: ft

Water Details

Water ID: 933968308
Layer: 1
Kind Code: 1
Kind: FRESH
Water Found Depth: 213.0
Water Found Depth UOM: ft

Site:

lot 2 con 1 ON

Database:
[WWIS](#)

Well ID: 4907749
Construction Date:
Use 1st: Not Used
Use 2nd:
Final Well Status: Abandoned-Supply

Flowing (Y/N):
Flow Rate:
Data Entry Status:
Data Src: 1
Date Received: 06/21/1993

Water Type:
Casing Material:
Audit No: 118232
Tag:
Constructn Method:
Elevation (m):
Elevatn Reliabilty:
Depth to Bedrock:
Well Depth:
Overburden/Bedrock:
Pump Rate:
Static Water Level:
Clear/Cloudy:
Municipality: MISSISSAUGA CITY
Site Info:

Selected Flag: TRUE
Abandonment Rec:
Contractor: 4005
Form Version: 1
Owner:
County: PEEL
Lot: 002
Concession: 01
Concession Name: DS S
Easting NAD83:
Northing NAD83:
Zone:
UTM Reliability:

Bore Hole Information

Bore Hole ID: 10322308
DP2BR:
Spatial Status:
Code OB:
Code OB Desc:
Open Hole:
Cluster Kind:
Date Completed: 06/15/1993
Remarks:
Location Method Desc: Not Applicable i.e. no UTM
Elevrc Desc:
Location Source Date:
Improvement Location Source:
Improvement Location Method:
Source Revision Comment:
Supplier Comment:

Elevation:
Elevrc:
Zone: 17
East83:
North83:
Org CS:
UTMRC: 9
UTMRC Desc: unknown UTM
Location Method: na

**Annular Space/Abandonment
Sealing Record**

Plug ID: 933170507
Layer: 2
Plug From: 1.0
Plug To: 9.0
Plug Depth UOM: ft

**Annular Space/Abandonment
Sealing Record**

Plug ID: 933170506
Layer: 1
Plug From: 0.0
Plug To: 1.0
Plug Depth UOM: ft

**Annular Space/Abandonment
Sealing Record**

Plug ID: 933170508
Layer: 3
Plug From: 9.0
Plug To: 10.0
Plug Depth UOM: ft

**Method of Construction & Well
Use**

Method Construction ID: 964907749
Method Construction Code: 0
Method Construction: Not Known
Other Method Construction:

Pipe Information

Pipe ID: 10870878
Casing No: 1
Comment:
Alt Name:

Appendix: Database Descriptions

*Environmental Risk Information Services (ERIS) can search the following databases. The extent of historical information varies with each database and current information is determined by what is publicly available to ERIS at the time of update. **Note:** Databases denoted with " * " indicates that the database will no longer be updated. See the individual database description for more information.*

Abandoned Aggregate Inventory:

Provincial [AAGR](#)

The MAAP Program maintains a database of abandoned pits and quarries. Please note that the database is only referenced by lot and concession and city/town location. The database provides information regarding the location, type, size, land use, status and general comments.*

Government Publication Date: Sept 2002*

Aggregate Inventory:

Provincial [AGR](#)

This database of licensed and permitted pits and quarries is maintained by the Ontario Ministry of Natural Resources and Forestry (MNRF), as regulated under the Aggregate Resources Act, R.S.O. 1990. Aggregate site data has been divided into active and inactive sites. Active sites may be further subdivided into partial surrenders. In partial surrenders, defined areas of a site are inactive while the rest of the site remains active.

Government Publication Date: Up to Nov 2023

Abandoned Mine Information System:

Provincial [AMIS](#)

The Abandoned Mines Information System contains data on known abandoned and inactive mines located on both Crown and privately held lands. The information was provided by the Ministry of Northern Development and Mines (MNDM), with the following disclaimer: "the database provided has been compiled from various sources, and the Ministry of Northern Development and Mines makes no representation and takes no responsibility that such information is accurate, current or complete". Reported information includes official mine name, status, background information, mine start/end date, primary commodity, mine features, hazards and remediation.

Government Publication Date: 1800-Mar 2022

Anderson's Waste Disposal Sites:

Private [ANDR](#)

The information provided in this database was collected by examining various historical documents which aimed to characterize the likely position of former waste disposal sites from 1860 to present. The research initiative behind the creation of this database was to identify those sites that are missing from the Ontario MOE Waste Disposal Site Inventory, as well as to provide revisions and corrections to the positions and descriptions of sites currently listed in the MOE inventory. In addition to historic waste disposal facilities, the database also identifies certain auto wreckers and scrap yards that have been extrapolated from documentary sources. Please note that the data is not warranted to be complete, exhaustive or authoritative. The information was collected for research purposes only.

Government Publication Date: 1860s-Present

Aboveground Storage Tanks:

Provincial [AST](#)

Historical listing of aboveground storage tanks made available by the Department of Natural Resources and Forestry. Includes tanks used to hold water or petroleum. This dataset has been retired as of September 25, 2014 and will no longer be updated.

Government Publication Date: May 31, 2014

Automobile Wrecking & Supplies:

Private [AUWR](#)

This database provides an inventory of known locations that are involved in the scrap metal, automobile wrecking/recycling, and automobile parts & supplies industry. Information is provided on the company name, location and business type.

Government Publication Date: 1999-Apr 30, 2024

Borehole:

Provincial [BORE](#)

A borehole is the generalized term for any narrow shaft drilled in the ground, either vertically or horizontally. The information here includes geotechnical investigations or environmental site assessments, mineral exploration, or as a pilot hole for installing piers or underground utilities. Information is from many sources such as the Ministry of Transportation (MTO) boreholes from engineering reports and projects from the 1950 to 1990's in Southern Ontario. Boreholes from the Ontario Geological Survey (OGS) including The Urban Geology Analysis Information System (UGAIS) and the York Peel Durham Toronto (YPDT) database of the Conservation Authority Moraine Coalition. This database will include fields such as location, stratigraphy, depth, elevation, year drilled, etc. For all water well data or oil and gas well data for Ontario please refer to WWIS and OOGW.

Government Publication Date: 1875-Jul 2018

Certificates of Approval:

Provincial CA

This database contains the following types of approvals: Air & Noise, Industrial Sewage, Municipal & Private Sewage, Waste Management Systems and Renewable Energy Approvals. The MOE in Ontario states that any facility that releases emissions to the atmosphere, discharges contaminants to ground or surface water, provides potable water supplies, or stores, transports or disposes of waste, must have a Certificate of Approval before it can operate lawfully. Fields include approval number, business name, address, approval date, approval type and status. This database will no longer be updated, as CofA's have been replaced by either Environmental Activity and Sector Registry (EASR) or Environmental Compliance Approval (ECA). Please refer to those individual databases for any information after Oct.31, 2011.

Government Publication Date: 1985-Oct 30, 2011*

Dry Cleaning Facilities:

Federal CDRY

List of dry cleaning facilities made available by Environment and Climate Change Canada. Environment and Climate Change Canada's Tetrachloroethylene (Use in Dry Cleaning and Reporting Requirements) Regulations (SOR/2003-79) are intended to reduce releases of tetrachloroethylene to the environment from dry cleaning facilities.

Government Publication Date: Jan 2004-Dec 2022

Commercial Fuel Oil Tanks:

Provincial CFOT

Locations of commercial underground fuel oil tanks. This is not a comprehensive or complete inventory of commercial fuel tanks in the province; this listing is a copy of records of registered commercial underground fuel oil tanks obtained under Access to Public Information.

Note that the following types of tanks do not require registration: waste oil tanks in apartments, office buildings, residences, etc.; aboveground gas or diesel tanks. Records are not verified for accuracy or completeness.

Government Publication Date: Oct 2023

Chemical Manufacturers and Distributors:

Private CHEM

This database includes information from both a one time study conducted in 1992 and private source and is a listing of facilities that manufacture or distribute chemicals. The production of these chemical substances may involve one or more chemical reactions and/or chemical separation processes (i.e. fractionation, solvent extraction, crystallization, etc.).

Government Publication Date: 1999-Jan 31, 2020

Chemical Register:

Private CHM

This database includes a listing of locations of facilities within the Province or Territory that either manufacture and/or distributes chemicals.

Government Publication Date: 1999-Apr 30, 2024

Compressed Natural Gas Stations:

Private CNG

Canada has a network of public access compressed natural gas (CNG) refuelling stations. These stations dispense natural gas in compressed form at 3,000 pounds per square inch (psi), the pressure which is allowed within the current Canadian codes and standards. The majority of natural gas refuelling is located at existing retail gasoline that have a separate refuelling island for natural gas. This list of stations is made available by the Canadian Natural Gas Vehicle Alliance.

Government Publication Date: Dec 2012 -Nov 2023

Inventory of Coal Gasification Plants and Coal Tar Sites:

Provincial COAL

This inventory includes both the "Inventory of Coal Gasification Plant Waste Sites in Ontario-April 1987" and the Inventory of Industrial Sites Producing or Using Coal Tar and Related Tars in Ontario-November 1988) collected by the MOE. It identifies industrial sites that produced and continue to produce or use coal tar and other related tars. Detailed information is available and includes: facility type, size, land use, information on adjoining properties, soil condition, site operators/occupants, site description, potential environmental impacts and historic maps available. This was a one-time inventory.*

Government Publication Date: Apr 1987 and Nov 1988*

Compliance and Convictions:

Provincial CONV

This database summarizes the fines and convictions handed down by the Ontario courts beginning in 1989. Companies and individuals named here have been found guilty of environmental offenses in Ontario courts of law.

Government Publication Date: 1989-Mar 2024

Certificates of Property Use:

Provincial CPU

This is a subset taken from Ontario's Environmental Registry (EBR) database. It will include CPU's on the registry such as (EPA s. 168.6) - Certificate of Property Use.

Government Publication Date: 1994 - Mar 31, 2024

Drill Hole Database:

Provincial

[DRL](#)

The Ontario Drill Hole Database contains information on more than 113,000 percussion, overburden, sonic and diamond drill holes from assessment files on record with the department of Mines and Minerals. Please note that limited data is available for southern Ontario, as it was the last area to be completed. The database was created when surveys submitted to the Ministry were converted in the Assessment File Research Image Database (AFRI) project. However, the degree of accuracy (coordinates) as to the exact location of drill holes is dependent upon the source document submitted to the MNDM. Levels of accuracy used to locate holes are: centering on the mining claim; a sketch of the mining claim; a 1:50,000 map; a detailed company map; or from submitted a "Report of Work".

Government Publication Date: 1886 - Aug 2023

Delisted Fuel Tanks:

Provincial

[DTNK](#)

List of fuel storage tank sites that were once found in - and have since been removed from - the list of fuel storage tanks made available by the regulatory agency under Access to Public Information.

Government Publication Date: Oct 2023

Environmental Activity and Sector Registry:

Provincial

[EASR](#)

On October 31, 2011, a smarter, faster environmental approvals system came into effect in Ontario. The EASR allows businesses to register certain activities with the ministry, rather than apply for an approval. The registry is available for common systems and processes, to which preset rules of operation can be applied. The EASR is currently available for: heating systems, standby power systems and automotive refinishing. Businesses whose activities aren't subject to the EASR may apply for an ECA (Environmental Compliance Approval). Please see our ECA database.

Government Publication Date: Oct 2011-Mar 31, 2024

Environmental Registry:

Provincial

[EBR](#)

The Environmental Registry lists proposals, decisions and exceptions regarding policies, Acts, instruments, or regulations that could significantly affect the environment. Through the Registry, thirteen provincial ministries notify the public of upcoming proposals and invite their comments. For example, if a local business is requesting a permit, license, or certificate of approval to release substances into the air or water; these are notified on the registry. Data includes: Approval for discharge into the natural environment other than water (i.e. Air) - EPA s. 9, Approval for sewage works - OWRA s. 53(1), and EPA s. 27 - Approval for a waste disposal site. For information regarding Permit to Take Water (PTTW), Certificate of Property Use (CPU) and (ORD) Orders please refer to those individual databases.

Government Publication Date: 1994 - Mar 31, 2024

Environmental Compliance Approval:

Provincial

[ECA](#)

On October 31, 2011, a smarter, faster environmental approvals system came into effect in Ontario. In the past, a business had to apply for multiple approvals (known as certificates of approval) for individual processes and pieces of equipment. Today, a business either registers itself, or applies for a single approval, depending on the types of activities it conducts. Businesses whose activities aren't subject to the EASR may apply for an ECA. A single ECA addresses all of a business's emissions, discharges and wastes. Separate approvals for air, noise and waste are no longer required. This database will also include Renewable Energy Approvals. For certificates of approval prior to Nov 1st, 2011, please refer to the CA database. For all Waste Disposal Sites please refer to the WDS database.

Government Publication Date: Oct 2011-Mar 31, 2024

Environmental Effects Monitoring:

Federal

[EEM](#)

The Environmental Effects Monitoring program assesses the effects of effluent from industrial or other sources on fish, fish habitat and human usage of fisheries resources. Since 1992, pulp and paper mills have been required to conduct EEM studies under the Pulp and Paper Effluent Regulations. This database provides information on the mill name, geographical location and sub-lethal toxicity data.

Government Publication Date: 1992-2007*

ERIS Historical Searches:

Private

[EHS](#)

ERIS has compiled a database of all environmental risk reports completed since March 1999. Available fields for this database include: site location, date of report, type of report, and search radius. As per all other databases, the ERIS database can be referenced on both the map and "Statistical Profile" page.

Government Publication Date: 1999-Mar 31, 2024

Environmental Issues Inventory System:

Federal

[EIIS](#)

The Environmental Issues Inventory System was developed through the implementation of the Environmental Issues and Remediation Plan. This plan was established to determine the location and severity of contaminated sites on inhabited First Nation reserves, and where necessary, to remediate those that posed a risk to health and safety; and to prevent future environmental problems. The EIIS provides information on the reserve under investigation, inventory number, name of site, environmental issue, site action (Remediation, Site Assessment), and date investigation completed.

Government Publication Date: 1992-2001*

Emergency Management Historical Event:

Provincial

EMHE

List of locations of historical occurrences of emergency events, including those assigned to the Ministry of Natural Resources by Order-In-Council (OIC) under the Emergency Management and Civil Protection Act, as well as events where MNR provided requested emergency response assistance. Many of these events will have involved community evacuations, significant structural loss, and/or involvement of MNR emergency response staff. These events fall into one of ten (10) type categories: Dam Failure; Drought / Low Water; Erosion; Flood; Forest Fire; Soil and Bedrock Instability; Petroleum Resource Center Event, EMO Requested Assistance, Continuity of Operations Event, Other Requested Assistance. EMHE record details are reproduced by ERIIS under License with the Ontario Ministry of Natural Resources © Queen's Printer for Ontario, 2017.

Government Publication Date: Apr 30, 2022

Environmental Penalty Annual Report:

Provincial

EPAR

This database contains data from Ontario's annual environmental penalty report published by the Ministry of the Environment and Climate Change. These reports provide information on environmental penalties for land or water violations issued to companies in one of the nine industrial sectors covered by the Municipal Industrial Strategy for Abatement (MISA) regulations.

Government Publication Date: Jan 1, 2011 - Dec 31, 2022

List of Expired Fuels Safety Facilities:

Provincial

EXP

List of facilities and tanks for which there was once a fuel registration. This is not a comprehensive or complete inventory of expired tanks/tank facilities in the province; this listing is a copy of previously registered tanks and facilities obtained under Access to Public Information. Includes private fuel outlets, bulk plants, fuel oil tanks, gasoline stations, marinas, propane filling stations, liquid fuel tanks, piping systems, etc; includes tanks which have been removed from the ground.

Notes: registration was not required for private fuel underground/aboveground storage tanks prior to January 1990, nor for furnace oil tanks prior to May 1, 2002; registration is not required for waste oil tanks in apartments, office buildings, residences, etc., or aboveground gas or diesel tanks. Records are not verified for accuracy or completeness.

Government Publication Date: Oct 2023

Federal Convictions:

Federal

FCON

Environment Canada maintains a database referred to as the "Environmental Registry" that details prosecutions under the Canadian Environmental Protection Act (CEPA) and the Fisheries Act (FA). Information is provided on the company name, location, charge date, offence and penalty.

Government Publication Date: 1988-Jun 2007*

Contaminated Sites on Federal Land:

Federal

FCS

The Federal Contaminated Sites Inventory includes information on known federal contaminated sites under the custodianship of departments, agencies and consolidated Crown corporations as well as those that are being or have been investigated to determine whether they have contamination arising from past use that could pose a risk to human health or the environment. The inventory also includes non-federal contaminated sites for which the Government of Canada has accepted some or all financial responsibility. It does not include sites where contamination has been caused by, and which are under the control of, enterprise Crown corporations, private individuals, firms or other levels of government. Includes fire training sites and sites at which Per- and Polyfluoroalkyl Substances (PFAS) are a concern.

Government Publication Date: Jun 2000-Mar 2024

Fisheries & Oceans Fuel Tanks:

Federal

FOFT

Fisheries & Oceans Canada maintains an inventory of aboveground & underground fuel storage tanks located on Fisheries & Oceans property or controlled by DFO. Our inventory provides information on the site name, location, tank owner, tank operator, facility type, storage tank location, tank contents & capacity, and date of tank installation.

Government Publication Date: 1964-Sep 2019

Federal Identification Registry for Storage Tank Systems (FIRSTS):

Federal

FRST

A list of federally regulated Storage tanks from the Federal Identification Registry for Storage Tank Systems (FIRSTS). FIRSTS is Environment and Climate Change Canada's database of storage tank systems subject to the Storage Tank for Petroleum Products and Allied Petroleum Products Regulations. The main objective of the Regulations is to prevent soil and groundwater contamination from storage tank systems located on federal and aboriginal lands. Storage tank systems that do not have a valid identification number displayed in a readily visible location on or near the storage tank system may be refused product delivery.

Government Publication Date: Oct 31, 2021

Fuel Storage Tank:

Provincial

FST

List of registered private and retail fuel storage tanks. This is not a comprehensive or complete inventory of private and retail fuel storage tanks in the province; this listing is a copy of registered private and retail fuel storage tanks, obtained under Access to Public Information.

Notes: registration was not required for private fuel underground/aboveground storage tanks prior to January 1990, nor for furnace oil tanks prior to May 1, 2002; registration is not required for waste oil tanks in apartments, office buildings, residences, etc., or aboveground gas or diesel tanks. Records are not verified for accuracy or completeness.

Government Publication Date: Oct 2023

Fuel Storage Tank - Historic:

Provincial

FSTH

The Fuels Safety Branch of the Ontario Ministry of Consumer and Commercial Relations maintained a database of all registered private fuel storage tanks. Public records of private fuel storage tanks are only available since the registration became effective in September 1989. This information is now collected by the Technical Standards and Safety Authority.

Government Publication Date: Pre-Jan 2010*

Ontario Regulation 347 Waste Generators Summary:

Provincial

GEN

Regulation 347 of the Ontario EPA defines a waste generation site as any site, equipment and/or operation involved in the production, collection, handling and/or storage of regulated wastes. A generator of regulated waste is required to register the waste generation site and each waste produced, collected, handled, or stored at the site. This database contains the registration number, company name and address of registered generators including the types of hazardous wastes generated. It includes data on waste generating facilities such as: drycleaners, waste treatment and disposal facilities, machine shops, electric power distribution etc. This information is a summary of all years from 1986 including the most currently available data. Some records may contain, within the company name, the phrase "See & Use..." followed by a series of letters and numbers. This occurs when one company is amalgamated with or taken over by another registered company. The number listed as "See & Use", refers to the new ownership and the other identification number refers to the original ownership. This phrase serves as a link between the 2 companies until operations have been fully transferred.

Government Publication Date: 1986-Oct 31, 2022

Greenhouse Gas Emissions from Large Facilities:

Federal

GHG

List of greenhouse gas emissions from large facilities made available by Environment Canada. Greenhouse gas emissions in kilotonnes of carbon dioxide equivalents (kt CO₂ eq).

Government Publication Date: 2013-Dec 2021

TSSA Historic Incidents:

Provincial

HINC

List of historic incidences of spills and leaks of diesel, fuel oil, gasoline, natural gas, propane, and hydrogen recorded by the TSSA in their previous incident tracking system. The TSSA's Fuels Safety Program administers the Technical Standards & Safety Act 2000, providing fuel-related safety services associated with the safe transportation, storage, handling and use of fuels such as gasoline, diesel, propane, natural gas and hydrogen. Under this Act, the TSSA regulates fuel suppliers, storage facilities, transport trucks, pipelines, contractors and equipment or appliances that use fuels. Records are not verified for accuracy or completeness. This is not a comprehensive or complete inventory of historical fuel spills and leaks in the province. This listing is a copy of the data captured at one moment in time and is hence limited by the record date provided here.

Government Publication Date: 2006-June 2009*

Indian & Northern Affairs Fuel Tanks:

Federal

IAFT

The Department of Indian & Northern Affairs Canada (INAC) maintains an inventory of aboveground & underground fuel storage tanks located on both federal and crown land. Our inventory provides information on the reserve name, location, facility type, site/facility name, tank type, material & ID number, tank contents & capacity, and date of tank installation.

Government Publication Date: 1950-Aug 2003*

Fuel Oil Spills and Leaks:

Provincial

INC

Listing of spills and leaks of diesel, fuel oil, gasoline, natural gas, propane, and hydrogen reported to the Spills Action Centre (SAC). This is not a comprehensive or complete inventory of fuel-related leaks, spills, and incidents in the province; this listing is a copy of incidents reported to the SAC, obtained under Access to Public Information. Includes incidents from fuel-related hazards such as spills, fires, and explosions. Records are not verified for accuracy or completeness.

Government Publication Date: 31 Oct, 2023

Landfill Inventory Management Ontario:

Provincial

LIMO

The Landfill Inventory Management Ontario (LIMO) database is updated every year, as the Ministry of the Environment, Conservation and Parks compiles new and updated information. Includes small and large landfills currently operating as well as those which are closed and historic. Operators of larger landfills provide landfill information for the previous operating year to the ministry for LIMO including: estimated amount of total waste received, landfill capacity, estimated total remaining landfill capacity, fill rates, engineering designs, reporting and monitoring details, size of location, service area, approved waste types, leachate of site treatment, contaminant attenuation zone and more. The small landfills include information such as site owner, site location and certificate of approval # and status.

Government Publication Date: Mar 31, 2022

Canadian Mine Locations:

Private

MINE

This information is collected from the Canadian & American Mines Handbook. The Mines database is a national database that provides over 290 listings on mines (listed as public companies) dealing primarily with precious metals and hard rocks. Listed are mines that are currently in operation, closed, suspended, or are still being developed (advanced projects). Their locations are provided as geographic coordinates (x, y and/or longitude, latitude). As of 2002, data pertaining to Canadian smelters and refineries has been appended to this database.

Government Publication Date: 1998-2009*

Mineral Occurrences:

Provincial

MNR

In the early 70's, the Ministry of Northern Development and Mines created an inventory of approximately 19,000 mineral occurrences in Ontario, in regard to metallic and industrial minerals, as well as some information on building stones and aggregate deposits. Please note that the "Horizontal Positional Accuracy" is approximately +/- 200 m. Many reference elements for each record were derived from field sketches using pace or chain/tape measurements against claim posts or topographic features in the area. The primary limiting factor for the level of positional accuracy is the scale of the source material. The testing of horizontal accuracy of the source materials was accomplished by comparing the plan metric (X and Y) coordinates of that point with the coordinates of the same point as defined from a source of higher accuracy.

Government Publication Date: 1846-Feb 2024

National Analysis of Trends in Emergencies System (NATES):

Federal

NATE

In 1974 Environment Canada established the National Analysis of Trends in Emergencies System (NATES) database, for the voluntary reporting of significant spill incidents. The data was to be used to assist in directing the work of the emergencies program. NATES ran from 1974 to 1994. Extensive information is available within this database including company names, place where the spill occurred, date of spill, cause, reason and source of spill, damage incurred, and amount, concentration, and volume of materials released.

Government Publication Date: 1974-1994*

Non-Compliance Reports:

Provincial

NCPL

The Ministry of the Environment provides information about non-compliant discharges of contaminants to air and water that exceed legal allowable limits, from regulated industrial and municipal facilities. A reported non-compliance failure may be in regard to a Control Order, Certificate of Approval, Sectoral Regulation or specific regulation/act.

Government Publication Date: Dec 31, 2022

National Defense & Canadian Forces Fuel Tanks:

Federal

NDFT

The Department of National Defense and the Canadian Forces maintains an inventory of all aboveground & underground fuel storage tanks located on DND lands. Our inventory provides information on the base name, location, tank type & capacity, tank contents, tank class, date of tank installation, date tank last used, and status of tank as of May 2001. This database will no longer be updated due to the new National Security protocols which have prohibited any release of this database.

Government Publication Date: Up to May 2001*

National Defense & Canadian Forces Spills:

Federal

NDSP

The Department of National Defense and the Canadian Forces maintains an inventory of spills to land and water. All spill sites have been classified under the "Transportation of Dangerous Goods Act - 1992". Our inventory provides information on the facility name, location, spill ID #, spill date, type of spill, as well as the quantity of substance spilled & recovered.

Government Publication Date: Mar 1999-Nov 2023

National Defence & Canadian Forces Waste Disposal Sites:

Federal

NDWD

The Department of National Defence and the Canadian Forces maintains an inventory of waste disposal sites located on DND lands. Where available, our inventory provides information on the base name, location, type of waste received, area of site, depth of site, year site opened/closed and status.

Government Publication Date: 2001-Apr 2007*

National Energy Board Pipeline Incidents:

Federal

NEBI

Locations of pipeline incidents from 2008 to present, made available by the Canada Energy Regulator (CER) - previously the National Energy Board (NEB). Includes incidents reported under the Onshore Pipeline Regulations and the Processing Plant Regulations related to pipelines under federal jurisdiction, does not include incident data related to pipelines under provincial or territorial jurisdiction.

Government Publication Date: 2008-Jun 30, 2021

National Energy Board Wells:

Federal

NEBP

The NEBW database contains information on onshore & offshore oil and gas wells that are outside provincial jurisdiction(s) and are thereby regulated by the National Energy Board. Data is provided regarding the operator, well name, well ID No./UWI, status, classification, well depth, spud and release date.

Government Publication Date: 1920-Feb 2003*

National Environmental Emergencies System (NEES):

Federal

[NEES](#)

In 2000, the Emergencies program implemented NEES, a reporting system for spills of hazardous substances. For the most part, this system only captured data from the Atlantic Provinces, some from Quebec and Ontario and a portion from British Columbia. Data for Alberta, Saskatchewan, Manitoba and the Territories was not captured. However, NEES is also a repository for previous Environment Canada spill datasets. NEES is composed of the historic datasets ' or Trends ' which dates from approximately 1974 to present. NEES Trends is a compilation of historic databases, which were merged and includes data from NATES (National Analysis of Trends in Emergencies System), ARTS (Atlantic Regional Trends System), and NEES. In 2001, the Emergencies Program determined that variations in reporting regimes and requirements between federal and provincial agencies made national spill reporting and trend analysis difficult to achieve. As a consequence, the department has focused efforts on capturing data on spills of substances which fall under its legislative authority only (CEPA and FA). As such, the NEES database will be decommissioned in December 2004.

Government Publication Date: 1974-2003***National PCB Inventory:**

Federal

[NPCB](#)

Environment Canada's National PCB inventory includes information on in-use PCB containing equipment in Canada including federal, provincial and private facilities. Federal out-of-service PCB containing equipment and PCB waste owned by the federal government or by federally regulated industries such as airlines, railway companies, broadcasting companies, telephone and telecommunications companies, pipeline companies, etc. are also listed. Although it is not Environment Canada's mandate to collect data on non-federal PCB waste, the National PCB inventory includes some information on provincial and private PCB waste and storage sites. Some addresses provided may be Head Office addresses and are not necessarily the location of where the waste is being used or stored.

Government Publication Date: 1988-2008***National Pollutant Release Inventory 1993-2020:**

Federal

[NPR2](#)

The National Pollutant Release Inventory (NPRI) is Canada's public inventory of pollutant releases (to air, water and land), disposals, and transfers for recycling. The inventory, managed by Environment and Climate Change Canada, tracks over 300 substances. Under the authority of the Canadian Environmental Protection Act (CEPA), owners or operators of facilities that meet published reporting requirements are required to report to the NPRI.

Government Publication Date: Sep 2020**National Pollutant Release Inventory - Historic:**

Federal

[NPRI](#)

Environment Canada has defined the National Pollutant Release Inventory ("NPRI") as a federal government initiative designed to collect comprehensive national data regarding releases to air, water, or land, and waste transfers for recycling for more than 300 listed substances. This data holds historic records; current records are found in NPR2.

Government Publication Date: 1993-May 2017**Oil and Gas Wells:**

Private

[OGWE](#)

The Nickle's Energy Group (publisher of the Daily Oil Bulletin) collects information on drilling activity including operator and well statistics. The well information database includes name, location, class, status and depth. The main Nickle's database is updated on a daily basis, however, this database is updated on a monthly basis. More information is available at www.nickles.com.

Government Publication Date: 1988-Feb 29, 2024**Ontario Oil and Gas Wells:**

Provincial

[OOGW](#)

In 1998, the MNR handed over to the Ontario Oil, Gas and Salt Resources Corporation, the responsibility of maintaining a database of oil and gas wells drilled in Ontario. The OGSR Library has over 20,000+ wells in their database. Information available for all wells in the ERIS database include well owner/operator, location, permit issue date, and well cap date, license No., status, depth and the primary target (rock unit) of the well being drilled. All geology/stratigraphy table information, plus all water table information is also provide for each well record.

Government Publication Date: 1800-Aug 2023**Inventory of PCB Storage Sites:**

Provincial

[OPCB](#)

The Ontario Ministry of Environment, Waste Management Branch, maintains an inventory of PCB storage sites within the province. Ontario Regulation 11/82 (Waste Management - PCB) and Regulation 347 (Generator Waste Management) under the Ontario EPA requires the registration of inactive PCB storage equipment and/or disposal sites of PCB waste with the Ontario Ministry of Environment. This database contains information on: 1) waste quantities; 2) major and minor sites storing liquid or solid waste; and 3) a waste storage inventory.

Government Publication Date: 1987-Oct 2004; 2012-Dec 2013**Orders:**

Provincial

[ORD](#)

This is a subset taken from Ontario's Environmental Registry (EBR) database. It will include Orders on the registry such as (EPA s. 17) - Order for remedial work, (EPA s. 18) - Order for preventative measures, (EPA s. 43) - Order for removal of waste and restoration of site, (EPA s. 44) - Order for conformity with Act for waste disposal sites, (EPA s. 136) - Order for performance of environmental measures.

Government Publication Date: 1994 - Mar 31, 2024

Canadian Pulp and Paper:

Private

[PAP](#)

This information is part of the Pulp and Paper Canada Directory. The Directory provides a comprehensive listing of the locations of pulp and paper mills and the products that they produce.

Government Publication Date: 1999, 2002, 2004, 2005, 2009-2014

Parks Canada Fuel Storage Tanks:

Federal

[PCFT](#)

Canadian Heritage maintains an inventory of known fuel storage tanks operated by Parks Canada, in both National Parks and at National Historic Sites. The database details information on site name, location, tank install/removal date, capacity, fuel type, facility type, tank design and owner/operator.

Government Publication Date: 1920-Jan 2005*

Pesticide Register:

Provincial

[PES](#)

The Ontario Ministry of the Environment and Climate Change maintains a database of licensed operators and vendors of registered pesticides.

Government Publication Date: Oct 2011-Mar 31, 2024

NPRI Reporters - PFAS Substances:

Federal

[PFCH](#)

The National Pollutant Release Inventory (NPRI) is Canada's public inventory of releases, disposals, and transfers, tracking over 320 pollutants. Per- and polyfluoroalkyl substances (PFAS) are a group of over 4,700 human-made substances for which adverse environmental and health effects have been observed. This listing of PFAS substance reporters includes those NPRI facilities that reported substances that are found in either: a) the Comprehensive Global Database of PFASs compiled by the Organisation for Economic Co-operation and Development (OECD), b) the US Environmental Protection Agency (US EPA) Master List of PFAS Substances, c) the US EPA list of PFAS chemicals without explicit structures, or d) the US EPA list of PFAS structures (encompassing the largest set of structures having sufficient levels of fluorination to potentially impart PFAS-type properties).

Government Publication Date: Sep 2020

Potential PFAS Handlers from NPRI:

Federal

[PFHA](#)

The National Pollutant Release Inventory (NPRI) is Canada's public inventory of releases, disposals, and transfers, tracking over 320 pollutants. Per- and polyfluoroalkyl substances (PFAS) are a group of over 4,700 human-made substances for which adverse environmental and health effects have been observed. This list of potential PFAS handlers includes those NPRI facilities that reported business activity (NAICS code) included in the US Environmental Protection Agency (US EPA) list of Potential PFAS-Handling Industry Sectors, further described as operating in industry sectors where literature reviews indicate that PFAS may be handled and/or released. Inclusion of a facility in this listing does not indicate that PFAS are being manufactured, processed, used, or released by the facility - these are facilities that potentially handle PFAS based on their industrial profile.

Government Publication Date: Sep 2020

Pipeline Incidents:

Provincial

[PINC](#)

List of pipeline incidents (strikes, leaks, spills). This is not a comprehensive or complete inventory of pipeline incidents in the province; this listing is an historical copy of records previously obtained under Access to Public Information. Records are not verified for accuracy or completeness.

Government Publication Date: Feb 28, 2021

Private and Retail Fuel Storage Tanks:

Provincial

[PRT](#)

The Fuels Safety Branch of the Ontario Ministry of Consumer and Commercial Relations maintained a database of all registered private fuel storage tanks and licensed retail fuel outlets. This database includes an inventory of locations that have gasoline, oil, waste oil, natural gas and/or propane storage tanks on their property. The MCCR no longer collects this information. This information is now collected by the Technical Standards and Safety Authority (TSSA).

Government Publication Date: 1989-1996*

Permit to Take Water:

Provincial

[PTTW](#)

This is a subset taken from Ontario's Environmental Registry (EBR) database. It will include PTTW's on the registry such as OWRA s. 34 - Permit to take water.

Government Publication Date: 1994 - Mar 31, 2024

Ontario Regulation 347 Waste Receivers Summary:

Provincial

[REC](#)

Part V of the Ontario Environmental Protection Act ("EPA") regulates the disposal of regulated waste through an operating waste management system or a waste disposal site operated or used pursuant to the terms and conditions of a Certificate of Approval or a Provisional Certificate of Approval. Regulation 347 of the Ontario EPA defines a waste receiving site as any site or facility to which waste is transferred by a waste carrier. A receiver of regulated waste is required to register the waste receiving facility. This database represents registered receivers of regulated wastes, identified by registration number, company name and address, and includes receivers of waste such as: landfills, incinerators, transfer stations, PCB storage sites, sludge farms and water pollution control plants. This information is a summary of all years from 1986 including the most currently available data.

Government Publication Date: 1986-1990, 1992-2021

Record of Site Condition:

Provincial

[RSC](#)

The Record of Site Condition (RSC) is part of the Ministry of the Environment's Brownfields Environmental Site Registry. Protection from environmental cleanup orders for property owners is contingent upon documentation known as a record of site condition (RSC) being filed in the Environmental Site Registry. In order to file an RSC, the property must have been properly assessed and shown to meet the soil, sediment and groundwater standards appropriate for the use (such as residential) proposed to take place on the property. The Record of Site Condition Regulation (O. Reg. 153/04) details requirements related to site assessment and clean up. RSCs filed after July 1, 2011 will also be included as part of the new (O.Reg. 511/09). The Government of Ontario states that it is not responsible for the accuracy of the information in this Registry.

Government Publication Date: 1997-Sept 2001, Oct 2004-Apr 2024

Retail Fuel Storage Tanks:

Private

[RST](#)

This database includes an inventory of retail fuel outlet locations (including marinas) that have on their property gasoline, oil, waste oil, natural gas and / or propane storage tanks.

Government Publication Date: 1999-Apr 30, 2024

Scott's Manufacturing Directory:

Private

[SCT](#)

Scott's Directories is a data bank containing information on over 200,000 manufacturers across Canada. Even though Scott's listings are voluntary, it is the most comprehensive database of Canadian manufacturers available. Information concerning a company's address, plant size, and main products are included in this database.

Government Publication Date: 1992-Mar 2011*

Ontario Spills:

Provincial

[SPL](#)

List of spills and incidents made available by the Ministry of the Environment, Conservation and Parks. This database identifies information such as location (approximate), type and quantity of contaminant, date of spill, environmental impact, cause, nature of impact, etc. Information from 1988-2002 was part of the ORIS (Occurrence Reporting Information System). The SAC (Spills Action Centre) handles all spills reported in Ontario. Regulations for spills in Ontario are part of the MOE's Environmental Protection Act, Part X. The Ministry of the Environment, Conservation and Parks cites the coronavirus pandemic as an explanation for delays in releasing data pursuant to requests. This database includes spill incidents that occurred in Mar 2023-Dec 2023 and Jan 29, 2024-Feb 29, 2024 in addition to those listed in the Government Publication Date.

Government Publication Date: 1988-Jan 2023; see description

Wastewater Discharger Registration Database:

Provincial

[SRDS](#)

Facilities that report either municipal treated wastewater effluent or industrial wastewater discharges under the Effluent Monitoring and Effluent Limits (EMEL) and Municipal/Industrial Strategy for Abatement Regulations. The Municipal/Industrial Strategy for Abatement (MISA) division of the Ontario Ministry of Environment keeps record of direct dischargers of toxic pollutants within nine sectors including: Electric Power Generation, Mining, Petroleum Refining, Organic Chemicals, Inorganic Chemicals, Pulp & Paper, Metal Casting, Iron & Steel, and Quarries.

Government Publication Date: 1990-Dec 31, 2021

Anderson's Storage Tanks:

Private

[TANK](#)

The information provided in this database was collected by examining various historical documents, which identified the location of former storage tanks, containing substances such as fuel, water, gas, oil, and other various types of miscellaneous products. Information is available in regard to business operating at tank site, tank location, permit year, permit & installation type, no. of tanks installed & configuration and tank capacity. Data contained within this database pertains only to the city of Toronto and is not warranted to be complete, exhaustive or authoritative. The information was collected for research purposes only.

Government Publication Date: 1915-1953*

Transport Canada Fuel Storage Tanks:

Federal

[TCFT](#)

List of fuel storage tanks currently or previously owned or operated by Transport Canada. This inventory also includes tanks on The Pickering Lands, which refers to 7,530 hectares (18,600 acres) of land in Pickering, Markham, and Uxbridge owned by the Government of Canada since 1972; properties on this land has been leased by the government since 1975, and falls under the Site Management Policy of Transport Canada, but is administered by Public Works and Government Services Canada. This inventory provides information on the site name, location, tank age, capacity and fuel type.

Government Publication Date: 1970 - Apr 2023

Variances for Abandonment of Underground Storage Tanks:

Provincial

[VAR](#)

Listing of variances granted for storage tank abandonment. This is not a comprehensive or complete inventory of tank abandonment variances in the province; this listing is a copy of tank abandonment variance records previously obtained under Access to Public Information. In Ontario, registered underground storage tanks must be removed within two years of disuse; if removal of a tank is not feasible, an application may be sought for a variance from this code requirement.

Records are not verified for accuracy or completeness.

Government Publication Date: Feb 28, 2022

Waste Disposal Sites - MOE CA Inventory:

Provincial

[WDS](#)

The Ontario Ministry of Environment, Waste Management Branch, maintains an inventory of known open (active or inactive) and closed disposal sites in the Province of Ontario. Active sites maintain a Certificate of Approval, are approved to receive and are receiving waste. Inactive sites maintain Certificate(s) of Approval but are not receiving waste. Closed sites are not receiving waste. The data contained within this database was compiled from the MOE's Certificate of Approval database. Locations of these sites may be cross-referenced to the Anderson database described under ERIS's Private Source Database section, by the CA number. All new Environmental Compliance Approvals handed out after Oct 31, 2011 for Waste Disposal Sites will still be found in this database.

Government Publication Date: Oct 2011-Mar 31, 2024

Waste Disposal Sites - MOE 1991 Historical Approval Inventory:

Provincial

[WDSH](#)

In June 1991, the Ontario Ministry of Environment, Waste Management Branch, published the "June 1991 Waste Disposal Site Inventory", of all known active and closed waste disposal sites as of October 30st, 1990. For each "active" site as of October 31st 1990, information is provided on site location, site/CA number, waste type, site status and site classification. For each "closed" site as of October 31st 1990, information is provided on site location, site/CA number, closure date and site classification. Locations of these sites may be cross-referenced to the Anderson database described under ERIS's Private Source Database section, by the CA number.

Government Publication Date: Up to Oct 1990*

Water Well Information System:

Provincial

[WWIS](#)

This database describes locations and characteristics of water wells found within Ontario in accordance with Regulation 903. It includes such information as coordinates, construction date, well depth, primary and secondary use, pump rate, static water level, well status, etc. Also included are detailed stratigraphy information, approximate depth to bedrock and the approximate depth to the water table.

Government Publication Date: Dec 31 2023

Definitions

Database Descriptions: This section provides a detailed explanation for each database including: source, information available, time coverage, and acronyms used. They are listed in alphabetic order.

Detail Report: This is the section of the report which provides the most detail for each individual record. Records are summarized by location, starting with the project property followed by records in closest proximity.

Distance: The distance value is the distance between plotted points, not necessarily the distance between the sites' boundaries. All values are an approximation.

Direction: The direction value is the compass direction of the site in respect to the project property and/or center point of the report.

Elevation: The elevation value is taken from the location at which the records for the site address have been plotted. All values are an approximation. Source: Google Elevation API.

Executive Summary: This portion of the report is divided into 3 sections:

'Report Summary'- Displays a chart indicating how many records fall on the project property and, within the report search radii.

'Site Report Summary'-Project Property'- This section lists all the records which fall on the project property. For more details, see the 'Detail Report' section.

'Site Report Summary-Surrounding Properties'- This section summarizes all records on adjacent properties, listing them in order of proximity from the project property. For more details, see the 'Detail Report' section.

Map Key: The map key number is assigned according to closest proximity from the project property. Map Key numbers always start at #1. The project property will always have a map key of '1' if records are available. If there is a number in brackets beside the main number, this will indicate the number of records on that specific property. If there is no number in brackets, there is only one record for that property.

The symbol and colour used indicates 'elevation': the red inverted triangle will dictate 'ERIS Sites with Lower Elevation', the yellow triangle will dictate 'ERIS Sites with Higher Elevation' and the orange square will dictate 'ERIS Sites with Same Elevation.'

Unplottables: These are records that could not be mapped due to various reasons, including limited geographic information. These records may or may not be in your study area, and are included as reference.

Reference 4: MECP FOI Response

(Not yet received as of the date of this report)

Reference 5: TSSA Response



Talent Huang <thuang@safetechenv.com>

RE: 1-2240044 - Tank record search - 3033 Dundas Street West, Mississauga

1 message

Public Information Services <publicinformationsservices@tssa.org>
To: Talent Huang <thuang@safetechenv.com>

Thu, Jun 27, 2024 at 9:47 AM

Hello ,

RECORD FOUND IN CURRENT DATABASE:

- We confirm that there are **elevating devices** in our database of at the subject address(es).

Inventory Number	Address	City	Province	Postal Code	Reason Code	Asset Class / Inventory Context	Asset Type / Inventory Item
64463957	3022-3032 WINSTON CHURCHILL BLVD	MISSISSAUGA	ON	L5L 3J1	Active	Elevating Devices	ED Elevator
88544	3022-3032 WINSTON CHURCHILL BLVD	MISSISSAUGA	ON	L5L 3J1	Active	Elevating Devices	ED Elevator

Inventory Number	Address	City	Province	Postal Code	Reason Code	Asset Class / Inventory Context	Asset Type / Inventory Item
33639	3058 Winston Churchill Blvd	MISSISSAUGA	ON	L5L 3J1	Active	Elevating Devices	ED Elevator
33648	3058 Winston Churchill Blvd	MISSISSAUGA	ON	L5L 3J1	Active	Elevating Devices	ED Elevator

-
- We confirm that there are **boilers/pressure vessels** in our database at the subject address(es).
- 2460 WINSTON CHURCHILL BLVD
- 3058 WINSTON CHURCHILL BLVD
- 3055 Dundas Street West

- We confirm that there are **fuels records** in our database at the subject address(es).

Inventory Number	Address	City	Province	Postal Code	Reason Code	Asset Class / Inventory Context	Asset Type / Inventory Item
10861417	3018 WINSTON CHURCHILL BLVD	MISSISSAUGA	ON	L5L 2V7	EXPIRED	FS Liquid Fuel Tank	FS LIQUID FUEL TANK
10861435	3018 WINSTON CHURCHILL BLVD	MISSISSAUGA	ON	L5L 2V7	EXPIRED	FS Liquid Fuel Tank	FS LIQUID FUEL TANK
10861450	3018 WINSTON CHURCHILL BLVD	MISSISSAUGA	ON	L5L 2V7	EXPIRED	FS Liquid Fuel Tank	FS LIQUID FUEL TANK
9832290	3018 WINSTON CHURCHILL BLVD	MISSISSAUGA	ON	L5L 2V7	EXPIRED	FS Facility	FS GASOLINE STATION - FULL SERVE

-

This is not a confirmation that there are no records in the archives. For a further search in our archives, please go to the [TSSA Client Portal](#) to complete an Application for Release of Public Information.

Please refer to [How to Submit a Public Information Request \(tssa.org\)](#) for instructions.

The associated fee must be paid via credit card (Visa or MasterCard).

Once all steps have been successfully completed you will receive your payment receipt via email.

TSSA does not make any representations or warranties with respect to the accuracy or completeness of any records released. The requestor assumes all risk in using or relying on the information provided.

If you have any questions or concerns, please do not hesitate to contact our Public Information Release team at publicinformationsservices@tssa.org.

Kind regards,

Slavka Zahrebelny | Public Information & Records Agent

Public Information



345 Carlingview Drive

Toronto, Ontario M9W 6N9

Tel: +1 416-734-3585 | Fax: +1 416-734-6242 | E-Mail: szahrebelny@tssa.orgwww.tssa.org**Winner of 2024 5-Star Safety Cultures Award****From:** Talent Huang <thuang@safetechenv.com>**Sent:** Wednesday, June 26, 2024 4:54 PM**To:** Public Information Services <publicinformationservices@tssa.org>**Cc:** 'Giovanni Bambara' <gbambara@safetechenv.com>; 'Yuyang Pang' <ypang@safetechenv.com>**Subject:** 1-2240044 - Tank record search - 3033 Dundas Street West, Mississauga**Importance:** High**[CAUTION]:** This email originated outside the organisation.

Please do not click links or open attachments unless you recognise the source of this email and know the content is safe.

Hi,

I would like to request a search of all tank, elevator, and dry cleaner records for the following properties in Mississauga and Oakville:

2460, 3010, 3012, 3018, 3022, 3032, 3058, [3070 WINSTON CHURCHILL BLVD](#); and[3033, 3055](#), Dundas Street West

Thank you

If you have any questions or concerns, feel free to contact me.

Best regards,

Talent Huang, [M.Env.Sc.](#), P.Geo., QP_{ESA}**Professional Geoscientist****Environmental Services Group****Safetech Environmental Limited - Head Office**[3045 Southcreek Road, Unit #14](#)[Mississauga, ON L4X 2X7](#)**TEL** 905.624.2722 Ext. 279**CELL** 647.823.8090thuang@safetechenv.comwww.safetechenv.com

Asbestos • Building Science • Environmental Services • Hazardous Building Materials • Indoor Air Quality • Mould & Water Damage • Occupational Hygiene • Training

6/27/24, 10:24 AM

Safetech Environmental Ltd. Mail - RE: 1-2240044 - Tank record search - 3033 Dundas Street West, Mississauga

This electronic message and any attached documents are intended only for the named recipients. This communication from the Technical Standards and Safety Authority may contain information that is privileged, confidential or otherwise protected from disclosure and it must not be disclosed, copied, forwarded or distributed without authorization. If you have received this message in error, please notify the sender immediately and delete the original message.

Reference 6: City Directories



CITY DIRECTORY

Project Property: 1-2240044 - 3033 Dundas Street W
3033 Dundas St W
Mississauga, ON L5L 3R8

Project No: 1-2240044

Requested By: Safetech Environmental Ltd.

Order No: 24053000329

Date Completed: June 06, 2024

Environmental Risk Information Services

A division of Glacier Media Inc.

1.866.517.5204 | info@erisinfo.com | erisinfo.com

June 06, 2024
RE: CITY DIRECTORY RESEARCH
3033 Dundas St W
Mississauga, ON L5L 3R8

Thank you for contacting ERIS regarding our City Directory Search services. Our staff has conducted a reverse listing City Directory search to determine prior occupants of the subject site and adjacent properties. When searching a range of addresses, all civic addresses within that range found in the Directory are included.

Note: Reverse Listing Directories generally are focused on highly developed areas, while newly developed areas may be covered in the more recent years, older directories tend to cover only "central" parts of the city. To complete the search, we have either utilized the Toronto Reference Library, Library & Archives Canada and multiple digitized directories. While these do not claim to be a complete collection of all reverse listing city directories produced, ERIS has made every effort to provide accurate and complete information. ERIS shall not be held liable for missing, incomplete, or inaccurate information. If you believe there are additional addresses or streets that require searching, please contact us.

Search Criteria:

2765-2790 of Barnstone Crescent
2655-3125 of Dundas Street W
2500-2525 of Hampshire Gate
2610-2680 of Hayford Court
2570-2605 of Hornsgate Drive
2460-3145 of Winston Churchill Boulevard

Search Notes:

Search Results Summary

Data from 2012 to 2021 does not include residential information

Date	Source	Comment
2021	DIGITAL BUSINESS DIRECTORY	
2017	DIGITAL BUSINESS DIRECTORY	
2012	DIGITAL BUSINESS DIRECTORY	
2008	COLE	
2001	POLKS	
1996	MIGHTS	
1991	MIGHTS	
1985	MIGHTS	
1981	MIGHTS	
1975	MIGHTS	
1970-71	MIGHTS	
1966	MIGHTS	
1958	MIGHTS	

Environmental Risk Information Services

A division of Glacier Media Inc.

1.866.517.5204 | info@erisinfo.com | erisinfo.com

NO LISTING FOUND

2657 LA-Z-BOY FURNITURE GALLERIES...FURNITURE-DEALERS-RETAIL
2661 MONEY MART...LOANS
2661 WATAN KABOB...FOODS-CARRY OUT
2661 WESTERN UNION AGENT LOCATION...MONEY ORDER SYSTEMS
2681 HARVEY'S...FOODS-CARRY OUT
2688 RAINBOW ESSO...ALTERNATIVE FUELS
3055 BEATA HAIR STUDIO SPA...BEAUTY SALONS
3055 CLASSIC BOWL...BOWLING APPAREL & ACCESSORIES
3055 CLASSIC BOWLER'S PIT STOP...SPORTING GOODS-RETAIL
3055 FEDEX AUTHORIZED SHIP CTR...MAILING & SHIPPING SERVICES
3055 HR BLOCK...TAX RETURN PREPARATION & FILING
3055 J J Q'S BILLIARD BAR...BILLIARD PARLORS
3055 MY FRENCH CLUB...EDUCATIONAL CONSULTANTS
3055 PLAY IT AGAIN SPORTS...SPORTING GOODS-RETAIL
3055 POSTNET DUNDAS...COMMERCIAL PRINTING NEC (MFRS)
3055 SYMPOSIUM CAFE...FOODS-CARRY OUT
3055 TRAINERS ADVISORY NETWORK...FEDERAL GOVERNMENT CONTRACTORS
3055 UNITED FAMILY MARTIAL ARTS...MARTIAL ARTS INSTRUCTION
3055 URBAN NATURE STORE...HARDWARE-RETAIL
3105 ALLSTATE INSURANCE CO-CANADA...INSURANCE
3105 DOC WELLNESS...MASSAGE THERAPISTS
3105 JAYA INTERNATIONAL HIGH SCHOOL...SCHOOLS
3105 MANDARIN RESTAURANT...FOODS-CARRY OUT
3105 SSCI...COMPUTERS-NETWORKING
3105 TND CANADA.COM...ADVERTISING-COMPUTER
3115 CAFE PREGO...COFFEE SHOPS
3115 DOMATOR HOMES...REAL ESTATE INSPECTION
3115 EURO OPTICAL INC...OPTICAL GOODS-RETAIL
3115 LAPEGAS FLOWER BOUTIQUE...FLORISTS-RETAIL
3115 NOVA DERMA...LINGERIE
3115 PEGAZ ART GIFT STORE...BOOK DEALERS-RETAIL
3115 QUEEN SYRENA TRAVEL INC...TRAVEL AGENCIES & BUREAUS
3115 SMART FURNITURE...FURNITURE-DEALERS-RETAIL
3115 STARKY FINE FOODS...GROCERS-RETAIL
3125 CIBC...REAL ESTATE LOANS

2500 KITCHEN BATH...FEDERAL GOVERNMENT CONTRACTORS
2501 COMPURESOURCE...COMPUTERS-DEALERS-USED
2501 FABRICLAND DISTRIBUTORS...FABRIC SHOPS
2501 GINO'S PIZZA...HOTELS & MOTELS
2501 LIVING LIGHTING...LIGHTING FIXTURES-RETAIL
2501 MR GREEK MEDITERRANEAN GRILL...CATERERS
2501 PIER 1 IMPORTS...SOCIAL SERVICE & WELFARE ORGANIZATIONS
2501 SLEEP COUNTRY CANADA...FURNITURE-DEALERS-RETAIL
2501 WOOD SENSE INTERIORS INC...FURNITURE-DEALERS-RETAIL
2506 VALUE VILLAGE...SECOND HAND STORES
2508 ST LOUIS BAR GRILL...BARS
2510 MC DONALD'S...FOODS-CARRY OUT
2510 OATC OAKVILLE...ADDICTION TREATMENT CENTERS
2510 ONTARIO ADDICTION TREATMENT...DENTISTS
2525 BOMBAY BHEL RESTAURANT...FOODS-CARRY OUT
2525 MOONSTONE DENTAL CTR...DENTISTS
2525 POPEYE'S SUPPLEMENTS...HEALTH & DIET FOODS-RETAIL
2525 ZOUP! FRESH SOUP CO...FOODS-CARRY OUT

NO LISTING FOUND

NO LISTING FOUND

2460 BURGER KING...FOODS-CARRY OUT
2460 RBC ROYAL BANK...REAL ESTATE LOANS
2460 SPORT CHEK...SPORTING GOODS-RETAIL
2460 STAPLES...FEDERAL GOVERNMENT CONTRACTORS
2460 STAPLES PRINT MARKETING SVC...COMMERCIAL PRINTING NEC (MFRS)
2460 WINNERS...WOMEN'S APPAREL-RETAIL
3015 ALLSTATE INSURANCE CO-CANADA...INSURANCE
3015 BUDUCHNIST CREDIT UNION...FEDERALLY CHARTERED CREDIT UNIONS
3015 COSMO'S HAIR DESIGN...BEAUTY SALONS
3015 INSTANT IMPRINTS...SCREEN PRINTING (MFRS)
3015 KFC...FOODS-CARRY OUT
3015 LOTUS NAIL SPA...BEAUTY SALONS
3015 MR SUB...FOODS-CARRY OUT
3015 SEHNI JAPANESE RESTAURANT...FOODS-CARRY OUT
3015 SUMMIT GARDEN CHINESE CUISINE...FOODS-CARRY OUT
3015 SUNWAY DENTAL...DENTISTS
3015 WINSTON CHURCHILL CONVENIENCE...CONVENIENCE STORES
3018 CALIFORNIA SANDWICHES...FOODS-CARRY OUT
3018 TOP HAT CLEANERS...CLEANERS
3018 TRAVEL IMMUNIZATION CLINIC...PHYSICIANS & SURGEONS
3022 PUBLIC STORAGE...STORAGE
3058 UKRAINIAN HOME FOR THE AGED...REST HOMES
3087 ANYTIME FITNESS...HEALTH & FITNESS PROGRAM CONSULTANTS
3087 FUNC MONK...NONCLASSIFIED ESTABLISHMENTS
3087 MIKE'S SERVICE CTR...TIRE-DEALERS-RETAIL
3087 PHYSIOMED MISSISSAUGA-WINSTON...SPORTS MEDICINE & INJURIES
3087 PHYSIOMED WINSTON CHURCHILL...MASSAGE THERAPISTS
3087 POPEYES LOUISIANA KITCHEN...FOODS-CARRY OUT
3100 AMY BEAUTY CTR...PATIO & DECK BUILDERS
3100 BURRITO BOYZ...FOODS-CARRY OUT
3100 DANDY CLEANERS...CLEANERS
3100 LITTLE CAESARS PIZZA...FOODS-CARRY OUT
3100 NATIONAL BANK OF CANADA...REAL ESTATE LOANS
3105 AAIMSAFE INSURANCE...INSURANCE
3105 ACADEMY-MARTIAL ARTS-MSSSSG...MARTIAL ARTS INSTRUCTION
3105 CHURCHILL MEDICAL CTR...WEIGHT CONTROL SERVICES
3105 CHURCHILL PHYSIOTHERAPY CLINIC...PHYSIOTHERAPISTS
3105 DAI ICHI SUSHI...FOODS-CARRY OUT
3105 DAIICHI JAPANESE RESTAURANT...FOODS-CARRY OUT
3105 HAUSER CO STORES...FURNITURE-OUTDOOR
3105 LUXOR NAILS SPA INC...MANICURING
3105 MISSISSAUGA-OAKVILLE BRIDGE...CLUBS
3105 RADICAS HOT SPICY...FOODS-CARRY OUT
3105 TWISTED COIL VAPES...ELECTRONIC EQUIPMENT & SUPPLIES-RETAIL
3105 WINNERS EDGE...CATERERS
3115 POLCAN SKLEP...FOODS-CARRY OUT
3115 REGGAE FUSION CARIBBEAN RSTRNT...REST HOMES
3115 TWICE THE DEAL PIZZA...BAKERS-RETAIL
3143 CANADIAN TIRE GAS+...ALTERNATIVE FUELS

NO LISTING FOUND

2657 LA-Z-BOY FURNITURE GALLERIES...FURNITURE STORES
2661 MONEY MART...FINANCIAL TRANSACTION PROCESSING & CLEARING
2661 SPICE AVENUE...FULLSERVICE RESTAURANTS
2661 WESTERN UNION...FINANCIAL TRANSACTION PROCESSING & CLEARING
2681 HARVEY'S...LIMITEDSERVICE RESTAURANTS
2688 RAINBOW ESSO...OTHER GASOLINE STATIONS
3033 HALTON MOTEL...ALL OTHER TRAVELER ACCOMMODATION
3055 CLASSIC BOWL...BOWLING CENTERS
3055 CLASSIC BOWLER'S PIT STOP...SPORTING GOODS STORES
3055 EUROLINE DELICATESSEN LTD...LIMITEDSERVICE RESTAURANTS
3055 FANATICS SPORTS BAR...BOWLING CENTERS
3055 FOX & FIDDLE RESTAURANT...FULL-SERVICE RESTAURANTS
3055 H & R BLOCK CANADA INC...TAX PREPARATION SVCS
3055 HR BLOCK...TAX PREPARATION SVCS
3055 J J Q'S BILLIARD BAR...SPORTS & RECREATION INSTRUCTION
3055 KARACHI BOY RESTAURANT...FULLSERVICE RESTAURANTS
3055 PLAY IT AGAIN SPORTS...SPORTING GOODS STORES
3055 QUEEN SYRENA TRAVEL INC...TRAVEL AGENCIES
3055 SYMPOSIUM CAFE...FULLSERVICE RESTAURANTS
3055 UNITED FAMILY MARTIAL ARTS...SPORTS & RECREATION INSTRUCTION
3105 ALLSTATE INSURANCE CO-CANADA...INSURANCE AGENCIES & BROKERAGES
3105 DECOR FLOORS...PLUMBING & HVAC CONTRS
3105 HOME FASHION MARKET...FURNITURE STORES
3105 MANDARIN RESTAURANT...FULL-SERVICE RESTAURANTS
3105 REAL TIME PERSONNEL INC...HUMAN RESOURCE CONSULTING SVCS
3105 ROGERS WIRELESS...RADIO, TV & OTHER ELECTRONICS STORES
3105 S S C I...COMPUTER CONSULTANTS
3105 TRAINERS ADVISORY NETWORK LTD...COMPUTER TRAINING
3115 CAFE PREGO...SNACK & NONALCOHOLIC BEVERAGE BARS
3115 DOMATOR HOMES...OFFICES OF REAL ESTATE AGENTS & BROKERS
3115 EURO OPTICAL...OPTICAL GOODS STORES
3115 LAPEGAS FLOWER BOUTIQUE...INTERIOR DESIGN SVCS
3115 PEGAZ ART GIFT STORE...MARKING DEVICE MFG
3115 SMART FURNITURE...GENERAL RENTAL CENTERS
3115 SPARKLE JEWELLERS...JEWELRY STORES
3115 WHITE ROSE HOME & GARDEN CTR...NURSERY, GARDEN, & FARM SUPPLY
STORES
3125 CIBC...COMMERCIAL BANKING
3125 KIMV DATA...UNCLASSIFIED

2500

KITCHEN BATH...RESIDENTIAL REMODELERS

2501

AEROMAKE SYSTEMS...INDUSTRIAL MACHINERY MERCHANT WHOLS

2501

BOUCLAIR INC...OTHER NONDURABLE GOODS MERCHANT WHOLS

2501

COMPURESOURCE...COMPUTER & SOFTWARE STORES

2501

MR GREEK MEDITERRANEAN GRILL...FULL-SERVICE RESTAURANTS

2501

PIER 1 IMPORTS...DISCOUNT DEPARTMENT STORES

2501

POPEYE'S CHICKEN & BISCUITS...FULL-SERVICE RESTAURANTS

2501

SLEEP COUNTRY CANADA...FURNITURE STORES

2501

SMITTY'S FAMILY RESTAURANT...FULLSERVICE RESTAURANTS

2501

SOLUTIONS INC...ALL OTHER SUPPORT SVCS

2501

STRUCTUBE...FURNITURE STORES

2501

WOOD SENSE INTERIORS INC...FURNITURE STORES

2506

VALUE VILLAGE...DISCOUNT DEPARTMENT STORES

2508

ST LOUIS BAR & GRILL...FULL-SERVICE RESTAURANTS

2510

COFFEE TIME...FULL-SERVICE RESTAURANTS

2510

DOLLAR BLITZ...DISCOUNT DEPARTMENT STORES

2510

MC DONALD'S...LIMITEDSERVICE RESTAURANTS

2525

AREN'T WE NAUGHTY...STORE RETAILERS NOT SPECIFIED ELSEWHERE

2525

BELL CANADA...RADIO, TV & OTHER ELECTRONICS STORES

2525

BOMBAY BHEL RESTAURANT...FULLSERVICE RESTAURANTS

2525

CANADIAN POWER INC...ALL OTHER HOME FURNISHINGS STORES

2525

CURVES...FITNESS & RECREATIONAL SPORTS CENTERS

2525

MAYTAG STORE...HOUSEHOLD APPLIANCE STORES

2525

NATIONAL CELLULAR...WIRED TELECOMMUNICATIONS CARRIERS

2525

POPEYE'S SUPPLEMENTS...FOOD, HEALTH, SUPPLEMENT STORES

2525

POPEYES LOUISIANA KITCHEN...FULL-SERVICE RESTAURANTS

2525

STEAMIES RESTAURANT...INDUSTRIAL PROCESS VARIABLE INSTRUMENTS

2525

ZOUP! FRESH SOUP CO...RESTAURANTS

NO LISTING FOUND

2594 CLEAN SCREEN AUTO GLASS...OTHER BUILDING MATERIAL DEALERS

65 total records. Part 1 of 2

2460 BURGER KING...FULLSERVICE RESTAURANTS
2460 BUSINESS DEPOT LTD...OFFICE SUPPLIES & STATIONERY STORES
2460 EAST WEST FUTONS...FURNITURE STORES
2460 RBC ROYAL BANK...COMMERCIAL BANKING
2460 ROYAL BANK FINANCIAL GROUP...COMMERCIAL BANKING
2460 SPORT CHEK...SPORTING GOODS STORES
2460 STAPLES...OFFICE SUPPLIES & STATIONERY STORES
2460 WINNERS APPAREL LTD...WOMEN'S CLOTHING STORES
3015 BUDUCHNIST CREDIT UNION LTD...CREDIT UNIONS
3015 COSMO'S HAIR DESIGN...BEAUTY SALONS
3015 FABRICLAND DISTRIBUTORS...SEWING, NEEDLEWORK, & PIECE GOODS STORES
3015 INSTANT IMPRINTS...SIGN MFG
3015 KFC...LIMITEDSERVICE RESTAURANTS
3015 MR SUB...FULLSERVICE RESTAURANTS
3015 ROGERS VIDEO...VIDEO TAPE & DISC RENTAL
3015 SUMMIT GARDEN CHINESE CUISINE...FULL-SERVICE RESTAURANTS
3015 SUNWAY DENTAL...CLINICS
3015 SUSHI BAR GRILL...FULLSERVICE RESTAURANTS
3015 WINSTON CHURCHILL CONVENIENCE...SUPERMARKETS & OTHER GROCERY STORES
3015 YULHAE JAPANESE RESTAURANT...FULLSERVICE RESTAURANTS
3018 CALIFORNIA SANDWICHES...OTHER GROCERY PROD MERCHANT WHOLS
3018 DRYCLEANERS ETC...DRYCLEANING & LAUNDRY SVCS
3018 FLITE HOCKEY...SPORTING GOODS MERCHANT WHOLS
3018 SUPPER ENCOUNTERS INC...CATERERS
3022 ISTOR DRIVE THRU SELF STORAGE...MINIWAREHOUSE & SELFSTORAGE UNIT OPERATORS
3022 PUBLIC STORAGE...MINIWAREHOUSE & SELF-STORAGE UNIT OPERATORS
3058 IVAN FRANKO HOME...NURSING CARE FACILITIES
3058 UKRAINIAN HOME FOR THE AGED...NURSING CARE FACILITIES
3087 ANYTIME FITNESS...HEALTH CLUBS STUDIOS & GYMNASIUMS
3087 MIKE'S SERVICE CTR...TIRE DEALERS
3100 DANDY CLEANERS...DRYCLEANING & LAUNDRY SVCS
3100 DIRECT CASH ATM...UNCLASSIFIED
3100 FAMILY CONVENIENCE...SUPERMARKETS & OTHER GROCERY STORES
3100 LITTLE CAESARS PIZZA...FULLSERVICE RESTAURANTS
3100 MIRROR IMAGE INC SALON SPA...BEAUTY SALONS
3100 NATIONAL BANK OF CANADA...COMMERCIAL BANKING
3100 OHE BOMBAY...FULLSERVICE RESTAURANTS
3100 PIONEER PETROLEUMS...OTHER GASOLINE STATIONS
3105 1210010 ONTARIO INC...FULLSERVICE RESTAURANTS
3105 AAIMSAFE INSURANCE...INSURANCE AGENCIES & BROKERAGES
3105 ALLSTATE INSURANCE CO-CANADA...INSURANCE AGENCIES & BROKERAGES
3105 CARIBBEAN MASSALA RESTAURANT...FULLSERVICE RESTAURANTS
3105 CHURCHILL MEDICAL CTR...FREESTANDING EMERGENCY MEDICAL CENTERS
3105 CHURCHILL PHYSIOTHERAPY CLINIC...VOCATIONAL REHABILITATION SVCS
3105 DAI ICHI SUSHI RESTAURANT...FULLSERVICE RESTAURANTS
3105 EDWARD JONES...MISC INTERMEDIATION
3105 FABUTAN SUN TAN STUDIOS...OTHER PERSONAL CARE SVCS
3105 FIGUEIRA NICHOLAS...MISC INTERMEDIATION
3105 GAZETA INC...BOOK PUBLISHERS
3105 GUARDIAN CHURCHILL PHARMACY...PHARMACIES & DRUG STORES
3105 HAUSER CO STORES...FURNITURE STORES
3105 HIGH-CUT UNISEX HAIR DESIGN...BEAUTY SALONS
3105 LUXOR NAILS SPA INC...NAIL SALONS
3105 MISSISSAUGA-OAKVILLE BRIDGE...CIVIL & SOCIAL ORGANIZATIONS
3105 PHILOPATEER CLEANERS...DRYCLEANING & LAUNDRY SVCS
3105 RADICAS HOT SPICY...RESTAURANTS
3105 RHEUMATOLOGY CLINIC...CLINICS
3105 TASTE OF PORTUGAL...FULLSERVICE RESTAURANTS
3105 TWISTED COIL VAPES...ELECTRONIC EQUIPMENT & SUPPLIES-RETAIL
3105 WINNERS EDGE...FULL-SERVICE RESTAURANTS
3115 POLCAN MEAT...LIMITEDSERVICE RESTAURANTS
3115 SUKO THAI RESTAURANT...FOOD STORES
3115 TWICE THE DEAL PIZZA...FULLSERVICE RESTAURANTS
3143 CANADIAN TIRE GAS BAR...AUTOMOTIVE PARTS & ACCESSORIES STORES

Part 2 of 2

3143 CANADIAN TIRE GAS+...OTHER GASOLINE STATIONS

NO LISTING FOUND

2661 KALLY'S RESTAURANT MISSISSAUGA...FULL-SERVICE RESTAURANTS
2661 MONEY MART...FINANCIAL TRANSACTION PROCESSING & CLEARING
2681 HARVEY'S...FULL-SERVICE RESTAURANTS
2688 KOWAL MANAGEMENT...OTHER GASOLINE STATIONS
2688 RAINBOW ESSO...OTHER GASOLINE STATIONS
3033 HALTON MOTEL...HOTELS & MOTELS, EXCEPT CASINO HOTELS
3055 CLASSIC BOWL...BOWLING CENTERS
3055 CLASSIC BOWLER'S PIT STOP...SPORTING GOODS STORES
3055 EUROLINE DELICATESSEN LTD...LIMITED-SERVICE RESTAURANTS
3055 FOX & FIDDLE RESTAURANT...FULL-SERVICE RESTAURANTS
3055 H & R BLOCK CANADA INC...TAX PREPARATION SVCS
3055 J J Q'S BILLIARD & SNOOKER CLB...SPORTS & RECREATION INSTRUCTION
3055 KARACHI BOY RESTAURANT...FULL-SERVICE RESTAURANTS
3055 MIKADO CAFFE...CAFETERIAS
3055 PLAY IT AGAIN SPORTS...SPORTING GOODS STORES
3055 QUEEN-SYRENA TRAVEL INC...TRAVEL AGENCIES
3055 UNITED FAMILY MARTIAL ARTS...SPORTS & RECREATION INSTRUCTION
3105 COLOR YOUR WORLD...PAINT & WALLPAPER STORES
3105 HOME FASHION MARKET...FURNITURE STORES
3105 MANDARIN RESTAURANT...FULL-SERVICE RESTAURANTS
3105 ORLANA TRADING...UNCLASSIFIED
3105 PACIFIC CARPET & FLOORING...FLOOR COVERING STORES
3105 PACIFIC FLOORING...FLOORING CONTRS
3105 REAL TIME PERSONNEL INC...HUMAN RESOURCE CONSULTING SVCS
3105 ROGERS AT & T...RADIO, TV & OTHER ELECTRONICS STORES
3105 STAN ADAMS & ASSOC...MANAGEMENT TRAINING
3105 STAN WEST INTERIORS...INTERIOR DESIGN SVCS
3105 TRAINERS ADVISORY NETWORK LTD...COMPUTER TRAINING
3115 WHITE ROSE HOME & GARDEN CTR...NURSERY, GARDEN, & FARM SUPPLY
STORES
3125 CIBC...COMMERCIAL BANKING
3125 KMV DATA...UNCLASSIFIED

2500 MC DONALD'S...FULL-SERVICE RESTAURANTS
2501 BOUCLAIR...OTHER NONDURABLE GOODS MERCHANT WHOLS
2501 COMPURESOURCE...COMPUTER & SOFTWARE STORES
2501 GINO'S PIZZA...FULL-SERVICE RESTAURANTS
2501 MR GREEK MEDITERRANEAN GRILL...FULL-SERVICE RESTAURANTS
2501 PIER 1 IMPORTS...DISCOUNT DEPARTMENT STORES
2501 POPEYE'S CHICKEN & BISCUITS...FULL-SERVICE RESTAURANTS
2501 SLEEP COUNTRY CANADA...FURNITURE STORES
2501 SMITTY'S FAMILY RESTAURANT...FULL-SERVICE RESTAURANTS
2506 VALUE VILLAGE...DISCOUNT DEPARTMENT STORES
2508 ST LOUIS BAR & GRILL...FULL-SERVICE RESTAURANTS
2510 CLEO'S MEDITERRANEAN CUISINE...FULL-SERVICE RESTAURANTS
2510 COFFEE TIME...FULL-SERVICE RESTAURANTS
2510 DOLLAR BLITZ...DISCOUNT DEPARTMENT STORES
2510 KITCHEN CENTRE INC...WOOD KITCHEN CABINET & COUNTERTOP MFG
2510 ONTARIO CAR & TRUCK RENTAL...PASSENGER CARS RENTAL
2510 SHOE CLUB INC...SHOE STORES
2525 AREN'T WE NAUGHTY...STORE RETAILERS NOT SPECIFIED ELSEWHERE
2525 BOMBAY BHEL RESTAURANT...FULL-SERVICE RESTAURANTS
2525 CURVES FOR WOMEN...FITNESS & RECREATIONAL SPORTS CENTERS
2525 GLOBO INC...SHOE STORES
2525 MAYTAG STORE...HOUSEHOLD APPLIANCE STORES
2525 MENSWEAR CO...MEN'S CLOTHING STORES
2525 NATIONAL CELLULAR...WIRED TELECOMMUNICATIONS CARRIERS
2525 PARTY STORE...GIFT, NOVELTY, & SOUVENIR STORES
2525 SOLUTIONS INC...ALL OTHER SUPPORT SVCS
2525 STRUCTUBE...FURNITURE STORES
2525 WOOD SENSE INTERIORS INC...FURNITURE STORES

NO LISTING FOUND

NO LISTING FOUND

2460	BURGER KING...FULL-SERVICE RESTAURANTS
2460	BUSINESS DEPOT LTD...OFFICE SUPPLIES & STATIONERY STORES
2460	EAST WEST FUTONS...FURNITURE STORES
2460	ROYAL BANK FINANCIAL GROUP...COMMERCIAL BANKING
2460	SPORT CHEK...SPORTING GOODS STORES
2460	WINNERS APPAREL LTD...WOMEN'S CLOTHING STORES
3015	BURN'S TV & VIDEO...RADIO, TV & OTHER ELECTRONICS STORES
3015	BURNS' TV...RADIO, TV & OTHER ELECTRONICS STORES
3015	COSMO'S HAIR DESIGN...BEAUTY SALONS
3015	FABRICLAND DISTRIBUTORS...SEWING, NEEDLEWORK, & PIECE GOODS STORES
3015	KFC...FULL-SERVICE RESTAURANTS
3015	MR SUBMARINE PARTY ORDERS...FULL-SERVICE RESTAURANTS
3015	PAT'S PAMPERING CORNER...BEAUTY SALONS
3015	ROGERS VIDEO...VIDEO TAPE & DISC RENTAL
3015	SUMMIT GARDEN CHINESE CUISINE...FULL-SERVICE RESTAURANTS
3015	SUSHI BAR GRILL...FULL-SERVICE RESTAURANTS
3015	WINSTON CHURCHILL CONVENIENCE...SUPERMARKETS & OTHER GROCERY STORES
3015	YULHAE JAPANESE RESTAURANT...FULL-SERVICE RESTAURANTS
3018	CALIFORNIA SANDWICHES...FULL-SERVICE RESTAURANTS
3018	CANGO GAS STATION...OTHER GASOLINE STATIONS
3018	DRYCLEANERS ETC...DRYCLEANING & LAUNDRY SVCS
3018	FLITE HOCKEY...SPORTING GOODS MERCHANT WHOLS
3058	IVAN FRANKO HOME...NURSING CARE FACILITIES
3087	SANDY'S AUTOMOTIVE...TIRE DEALERS
3100	DANDY CLEANERS...DRYCLEANING & LAUNDRY SVCS
3100	DIRECT CASH ATM...UNCLASSIFIED
3100	FAMILY CONVENIENCE...SUPERMARKETS & OTHER GROCERY STORES
3100	GAMENOW...HOBBY, TOY, & GAME STORES
3100	HAIR BY JEFFERY...BEAUTY SALONS
3100	LITTLE CAESARS PIZZA...FULL-SERVICE RESTAURANTS
3100	MICROPLAY VIDEO GAMES...RADIO, TV & OTHER ELECTRONICS STORES
3100	MIRROR IMAGE INC SALON & SPA...BEAUTY SALONS
3100	NATIONAL BANK OF CANADA...COMMERCIAL BANKING
3100	PIONEER PETROLEUMS...OTHER GASOLINE STATIONS
3105	1210010 ONTARIO INC...FULL-SERVICE RESTAURANTS
3105	ALLSTATE INSURANCE...INSURANCE AGENCIES & BROKERAGES
3105	AQUA PURE...ALL OTHER BUSINESS SUPPORT SVCS
3105	B K DOLLAR PLUS...UNCLASSIFIED
3105	CARIBBEAN MASSALA RESTAURANT...FULL-SERVICE RESTAURANTS
3105	CHURCHILL MEDICAL CTR...FREESTANDING EMERGENCY MEDICAL CENTERS
3105	CHURCHILL PHYSIOTHERAPY CLINIC...OTHER PERSONAL CARE SVCS
3105	DAI ICHI SUSHI RESTAURANT...FULL-SERVICE RESTAURANTS
3105	EDWARD D JONES & CO...MISC INTERMEDIATION
3105	FABUTAN SUN TAN STUDIO...OTHER PERSONAL CARE SVCS
3105	GAZETA INC...BOOK PUBLISHERS
3105	GUARDIAN CHURCHILL PHARMACY...PHARMACIES & DRUG STORES
3105	HAUSER CO STORES...FURNITURE STORES
3105	HIGH-CUT UNISEX HAIR DESIGN...BEAUTY SALONS
3105	LUXOR NAILS & SPA INC...NAIL SALONS
3105	MISSISSAUGA-OAKVILLE BRIDGE...CIVIL & SOCIAL ORGANIZATIONS
3105	PHILOPATEER CLEANERS...DRYCLEANING & LAUNDRY SVCS
3105	SYLIVA'S PERSONAL TOUCH...UNCLASSIFIED
3105	WINNERS EDGE...FULL-SERVICE RESTAURANTS
3115	ALL SPICE BAKERY CAFE...FULL-SERVICE RESTAURANTS
3115	JUST GREEK RESTAURANT...FULL-SERVICE RESTAURANTS
3115	POLCAN MEAT...LIMITED-SERVICE RESTAURANTS
3115	THAI RESTAURANT...FULL-SERVICE RESTAURANTS
3115	TIM HORTON DONUTS...ALL OTHER SPECIALTY FOOD STORES
3115	TWICE THE DEAL PIZZA...FULL-SERVICE RESTAURANTS
3143	CANADIAN TIRE GAS BAR...AUTOMOTIVE PARTS & ACCESSORIES STORES

ALL RESIDENTIAL

2657 LAZBOY
2661 FRIENDLY GREEK RESTAURANT THE
2661 KALLYS RESTAURANT MISSISSAUGA
2661 MONEY MART FINANCIAL SERVICES
2681 HARVEYS RESTAURANTS
2681 TUMBLING DICE FOODS INC
2685 STADIUM SERVICE CENTRE
2688 RAINBOW ESSO
3033 HALTON MOTEL
3033 RESIDENTIAL (2 TENANTS)
3055 CLASSIC BOWL
3055 CLASSIC BOWLERS PIT STOP
3055 EUROLINE DELICATESSEN
3055 EUROLINE DELICATESSEN LTD
3055 EXECUTIVE TAX SERVICE
3055 FANATICS SPORTS BAR & GRILL
3055 FOX AND FIDDLE RESTAURANT
3055 H & R BLOCK
3055 J J QS BILLIARD & BAR
3055 KARACHI BOY RESTAURANT
3055 PLAY IT AGAIN SPORTS
3055 QUEENSYRENA TRAVEL INC
3055 UNITED FAMILY MARTIAL ARTS
3105 MANDARIN RESTAURANT
3105 PACIFIC CARPET & FLOORING
3105 PACIFIC CARPET & FLOORING LTD
3105 RESIDENTIAL (1 TENANT)
3105 ROGERS
3105 STAN WEST INTERIORS
3105 THE TRAINERS ADVISORY NETWORK LTD
3125 CIBC
3125 KMV DATA

2525 NATIONAL CELLULAR

ALL RESIDENTIAL

2574

KEITHS GOURMET CATERING
ALL RESIDENTIAL

2008 WINSTON CHURCHILL BOULEVARD

SOURCE: COLE

2460 ACCELERATED CONNECTIONS
3015 BURNS TV & VIDEO
3015 COSMOS HAIR DESIGN
3015 FABRICLAND DISTRIBUTORS
3015 KFC
3015 MR SUB
3015 ROGERS
3015 SUMMIT GARDEN CHINESE
3015 WINSTON CHURCHILL CONVENIENCE
3015 YULHAЕ JAPANESE RESTAURANT
3018 CALIFORNIA SANDWICHES
3018 DRYCLEANERS ETC
3018 FLITE HOCKEY
3058 UKRAINIAN HOME FOR THE AGED
3087 BARGAIN TIRE AUTO CENTRE
3100 DANDY CLEANERS
3100 DIRECT CASH ATM
3100 FAMILY CONVENIENCE
3100 GAMENOW
3100 LITTLE CAESARS PIZZA
3100 MIRROR IMAGE SALON & SPA
3100 NATIONAL BANK OF CANADA
3105 1210010 ONTARIO INC
3105 ALLSTATE INSURANCE CO OF CANADA
3105 ALLSTATE INSURANCE COMPANY OF CANADA
3105 AQUA PURE SYSTEMS MISSISSAUGA
3105 BK DOLLAR PLUS
3105 CAMPBELL KEVIN J DR DENTIST
3105 CARIBBEAN MASSALA RESTAURANT & BAR
3105 CHURCHILL MEDICAL CENTRE
3105 CHURCHILL PHYSIOTHERAPY CLINIC
3105 DAI ICHI SUSHI RESTAURANT
3105 ECOWATER
3105 FABUTAN SUN TAN STUDIOS
3105 HAUSER COMPANY STORES
3105 HAUSER FACTORY OUTLET
3105 HIGH CUT UNISEX HAIR DESIGN
3105 LUXOR NAILS & SPA
3105 MARTEL & WALSH INSURANCE AGENTS
3105 MISSISSAUGAOAKVILLE BRIDGE CENTRE
3105 PHILOPATEER CLEANERS
3105 WINNERS EDGE
3115 ALL SPICE BAKERY CAFE
3115 POLCAN MEAT
3115 THAI RESTAURANT
3115 TWICE THE DEAL PIZZA
3143 CANADIAN TIRE ASSOCIATE STORES
3143 CANADIAN TIRE PETROLEUM GAS BAR
ALL RESIDENTIAL

2001 BARNSTONE CRESCENT

SOURCE: POLKS

2770 COUNTRY WARMTH AT HOME
ALL RESIDENTIAL

2001**DUNDAS STREET W**

SOURCE: POLKS

2681	HARVEY'S RESTAURANTS
2681	TUMBLING DICE FOODS INC
2685	STADIUM SERVICE CENTRE
2688	KOWAL MANAGEMENT
3033	HALTON MOTEL
3033	RESIDENTIAL (2 TENANTS)
3055	BLOCK H & R
3055	CLASSIC BOWL
3055	EUROLINE DELICATESSEN LTD
3055	EXECUTIVE TAX SERVICE
3055	FANATICS SPORTS BAR & GRILL
3055	FOX AND FIDDLE RESTAURANT
3055	J J Q'S BILLIARD & SNOOKER CLUB
3055	MIKADO CAFFE
3055	PLAY IT AGAIN SPORTS
3055	QUEEN-SYRENA TRAVEL INC
3055	UNITED FAMILY MARTIAL ARTS
3105	CANTEL AT & T STORE
3105	CANTEL COMPLETE COMMUNICATION
3105	COLOR YOUR WORLD
3105	GHL MARKETING INC
3105	MANDARIN RESTAURANT
3105	RESIDENTIAL (1 TENANT)
3105	THE TRAINERS ADVISORY NETWORK LTD
3115	WHITE ROSE CRAFTS AND NURSERY SALES LTD

2001**HAMPSHIRE GATE**

SOURCE: POLKS

2500	MCDONALD'S RESTAURANTS BURNHAMTHORPE & WOLFDAL
2501	POPEYES CHICKEN & BISCUIT
2501	RESIDENTIAL (1 TENANT)
2501	SMITTY'S FAMILY RESTAURANT
2510	CLEO'S
2510	COFFEE TIME
2510	KITCHEN CENTRE INC THE
2510	MC DONALD'S RESTAURANTS
2510	SHOE CLUB INC THE
2525	COMPUTER RENAISSANCE
2525	MAYTAG STORE THE

ALL RESIDENTIAL

2574 KEITH'S GOURMET CATERING
ALL RESIDENTIAL

2001 WINSTON CHURCHILL BOULEVARD

SOURCE: POLKS

3015 BURNS'
3015 COSMO'S HAIR DESIGN
3015 FABRICLAND DISTRIBUTORS
3015 GIOVANNI'S PIZZERIA
3015 KFC
3015 MR SUB
3015 ROGERS VIDEO
3015 SUMMIT GARDEN CHINESE
3015 WINSTON CHURCHILL CONVENIENCE STORE
3018 CALIFORNIA SANDWICHES
3018 SUNYS PETROLEUM
3018 TOP HAT CLEANERS
3052 IVAN FRANKO HOME
3058 UKRAINIAN HOME FOR THE AGED
3058 WHITE
3087 BARGAIN TIRE AUTO CENTRES
3087 ITALTILE INC
3087 PLANET WORKOUT 2000
3100 1354491 ONTARIO INC
3100 BIG SCORE PHOTO
3100 DANDY CLEANERS
3100 FAMILY CONVENIENCE
3100 LITTLE CAESARS PIZZA
3100 MICROPLAY VIDEO GAMES
3100 NATIONAL BANK OF CANADA
3100 PIONEER PETROLEUMS
3105 1210010 ONTARIO INC
3105 1303887 ONT INC
3105 ALLSTATE INSURANCE CO OF CANADA
3105 CAVES FINE INDIAN CUISINE
3105 CHURCHILL MEDICAL CENTRE
3105 CHURCHILL PHARMACY LTD
3105 GAZETA INC
3105 HAUSER COMPANY STORES
3105 HAUSER FACTORY OUTLET
3105 HIGH CUT UNISEX HAIR DESIGN
3105 MARTEL & WALSH INSURANCE AGENTS
3105 MISSISSAUGA-OAKVILLE BRIDGE CENTRE INC
3105 SUPERKLEEN CLEANERS 3105
3105 SYLIVA'S PERSONAL TOUCH
3105 WINE MAKING PLACE LTD THE
3105 WINNERS EDGE
3115 DELI SNACK VISTULA
3115 JUST GREEK RESTAURANT
3115 PIZZA AROMA
3115 TIM HORTON DONUTS
3143 CANADIAN TIRE PETROLEUM GAS BAR
ALL RESIDENTIAL

1996 BARNSTONE CRESCENT

SOURCE: MIGHTS

ALL RESIDENTIAL

2681

HARVEY'S

2688

RAINBOW GAS BAR

3033

HALTON MOTEL

3055

BRUNSWICK INTERNATIONAL LTD

3055

CLASSIC BOWL

3055

FOX & FIDDLE RESTAURANT

3055

FUTON WORLD

3055

J J Q'S BILLIARD & SNOOKER CLB

3055

MIKADO CAFFE

3055

PLAY IT AGAIN SPORTS

3055

TRADERS ENTERTAINMENT GROUP

3105

CANTEL CANADA'S COMMUNICATION

3105

COLOR YOUR WORLD

3105

K R MILLS DDS

3105

MANDARIN RESTAURANT

3115

WHITE ROSE CRAFTS & NURSERY

3125

CIBC

ALL RESIDENTIAL

STREET NOT LISTED

2617

GRAHAM & ASSOC
ALL RESIDENTIAL

2574

KEITH'S CATERING
ALL RESIDENTIAL

3015 COSMO'S HAIR DESIGN
3015 DOLLAR MANIAC
3015 FABRICLAND DISTRIBUTORS
3015 GIOVANNI'S PIZZERIA
3015 KFC
3015 MR SUBMARINE PARTY ORDERS
3015 WINNERS APPAREL LTD
3015 WINSTON CHURCHILL CONVENIENCE
3018 BAKERS DOZEN
3018 BURNS' DRIVE-IN SVC CTRS
3018 D B RENTALS INC
3018 SEARLE FUEL PRODUCTS
3018 TOP HAT CLEANERS
3058 IVAN FRANKO HOME
3058 UKRAINIAN HOME FOR THE AGED
3087 ACTION SELF DEFENSE
3087 BARGAIN TIRE AUTO CTR
3100 DANDY CLEANERS
3100 FAMILY CONVENIENCE
3100 LITTLE CAESARS PIZZA
3100 PHOTO CLUB
3100 PICK-A-FLICK VIDEO
3100 PIONEER PETROLEUMS
3105 CADET CLEANERS
3105 CHURCHILL PHARMACY LTD
3105 D MALINOWSKI MD
3105 DANUTA J MILINOWSKI MD
3105 MARS BLINDS
3105 MUSSANI LAW OFFICE
3105 ROGERS VIDEO
3115 DELI SNACK VISTULA
3115 TIM HORTON DONUTS
3143 CANADIAN TIRE ASSOC STORE
3143 CANADIAN TIRE GAS BAR
ALL RESIDENTIAL

ALL RESIDENTIAL

2681

TUMBLING DICE FOODS INC

2685

STADIUM SERVICE CENTRE

2688

RAINBOW GAS BAR

3033

HALTON MOTEL

3033

RESIDENTIAL (1 TENANT)

STREET NOT LISTED

ALL RESIDENTIAL

ALL RESIDENTIAL

3058RESIDENTIAL (3 TENANTS)

ALL RESIDENTIAL

2661

J W P PLUMBING & HEATING

2681

HARVEY'S RESTAURANTS

2685

STADIUM SERVICE CENTRE

2688

BILL'S AUTO REPAIR

2688

C D N PETROLEUMS LTD

2688

RESIDENTIAL (1 TENANT)

STREET NOT LISTED

ALL RESIDENTIAL

ALL RESIDENTIAL

3012 EXCEL EXCAVATING LTD
3015 COSMO'S HAIR DESIGN
3015 FABRICLAND DISTRIBUTORS
3015 NUTCRACKER SWEET
3015 SCOTT'S CHICKEN VILLA
3015 SIELSKI'S COUNTRY DELI & CATERING
3015 VIDEOFLICKS
3015 WILLY WONDERFUL LTD
3015 WINSTON CHURCHILL CONVENIENCE STORE
3058 UKRAINIAN HOME FOR THE AGED
ALL RESIDENTIAL

ALL RESIDENTIAL

2688 RESIDENTIAL (1 TENANT)

STREET NOT LISTED

ALL RESIDENTIAL

ALL RESIDENTIAL

ALL RESIDENTIAL

ALL RESIDENTIAL

1975

DUNDAS STREET W

SOURCE: MIGHTS

2688

RESIDENTIAL (1 TENANT)

1975

HAMPSHIRE GATE

SOURCE: MIGHTS

STREET NOT LISTED

ALL RESIDENTIAL

ALL RESIDENTIAL

3018 WINDUN SALES & SERVICE
ALL RESIDENTIAL

STREET NOT LISTED

2661 RESIDENTIAL (1 TENANT)
2688 RESIDENTIAL (1 TENANT)

STREET NOT LISTED

STREET NOT LISTED

STREET NOT LISTED

ALL RESIDENTIAL

STREET NOT LISTED

1966

DUNDAS STREET W

SOURCE: MIGHTS

2661

RESIDENTIAL (1 TENANT)

1966

HAMPSHIRE GATE

SOURCE: MIGHTS

STREET NOT LISTED

STREET NOT LISTED

STREET NOT LISTED

STREET NOT LISTED

STREET NOT LISTED

1958

DUNDAS STREET W

SOURCE: MIGHTS

STREET NOT LISTED

1958

HAMPSHIRE GATE

SOURCE: MIGHTS

STREET NOT LISTED

STREET NOT LISTED

STREET NOT LISTED

STREET NOT LISTED

Reference 7: MECP Well Records

A194730

Measurements recorded in: ☐ Metric ☒ Imperial

Well Owner's Information

First Name: D'Orazio Last Name / Organization: Infrastructure E-mail Address: [Redacted] ☐ Well Constructed by Well Owner
Mailing Address (Street Number/Name): [Redacted] Municipality: [Redacted] Province: [Redacted] Postal Code: [Redacted] Telephone No. (inc. area code): [Redacted]

Well Location

Address of Well Location (Street Number/Name): 3033 Dundas St W Township: [Redacted] Lot: [Redacted] Concession: [Redacted]
County/District/Municipality: [Redacted] City/Town/Village: Mississauga Province: Ontario Postal Code: L5L 3R8
UTM Coordinates: Zone: Easting: Northing: NAD 83 117 79 40 58 43 3 12 09 Municipal Plan and Sublot Number: [Redacted] Other: [Redacted]

Overburden and Bedrock Materials/Abandonment Sealing Record (see instructions on the back of this form)

General Colour	Most Common Material	Other Materials	General Description	Depth (m)
Brown	fill		Dry	0 10
Reddish	fill	Sand	moist	10 15
Red	Sand	cobble	wet	15 20

Annular Space			
Depth Set at (m)	Type of Sealant Used (Material and Type)	Volume Placed (m³/ft³)	
0 9	3/8 Bentonite		

Method of Construction		Well Use	
☐ Cable Tool	☐ Diamond	☐ Public	☐ Commercial
☐ Rotary (Conventional)	☐ Jetting	☐ Domestic	☐ Municipal
☐ Rotary (Reverse)	☐ Driving	☐ Livestock	☐ Test Hole
☒ Boring	☐ Digging	☐ Irrigation	☒ Monitoring
☐ Air percussion		☐ Industrial	☐ Cooling & Air Conditioning
☐ Other, specify		☐ Other, specify	

Construction Record - Casing				Status of Well	
Inside Diameter (cm)	Open Hole OR Material (Galvanized, Fibreglass, Concrete, Plastic, Steel)	Wall Thickness (cm)	Depth (m)		
1.8	Plastic	.2	0 10	☐ Water Supply	☐ Replacement Well
				☐ Test Hole	☐ Recharge Well
				☐ Dewatering Well	☒ Observation and/or Monitoring Hole
				☐ Alteration (Construction)	☐ Abandoned, Insufficient Supply
				☐ Abandoned, Poor Water Quality	☐ Abandoned, other, specify
				☐ Other, specify	

Construction Record - Screen			
Outside Diameter (cm)	Material (Plastic, Galvanized, Steel)	Slot No.	Depth (m)
2	Plastic	10	10 20

Water Details		Hole Diameter	
Water found at Depth (m)	Kind of Water: ☐ Fresh ☐ Untested ☐ Gas ☐ Other, specify	Depth (m)	Diameter (cm)
0 20		0 20	6

Well Contractor and Well Technician Information

Business Name of Well Contractor: Determination Drilling Well Contractor's Licence No.: 72915
Business Address (Street Number/Name): 2493 Hendershot Rd Municipality: Hamilton
Province: ONT Postal Code: L0R1C0 Business E-mail Address: dan@determinationdrilling.com
Bus. Telephone No. (inc. area code): 905 692 2481 Name of Well Technician (Last Name, First Name): Anderson, Nick
Well Technician's Licence No.: 2696 Signature of Technician and/or Contractor: [Signature] Date Submitted: 20160102

Results of Well Yield Testing					
After test of well yield, water was: ☐ Clear and sand free ☐ Other, specify		Draw Down		Recovery	
		Time (min)	Water Level (m/ft)	Time (min)	Water Level (m/ft)
If pumping discontinued, give reason:		Static Level			
		1		1	
Pump intake set at (m/ft)		2		2	
Pumping rate (l/min / GPM)		3		3	
Duration of pumping		4		4	
hrs + min		5		5	
Final water level end of pumping (m/ft)		10		10	
If flowing give rate (l/min / GPM)		15		15	
Recommended pump depth (m/ft)		20		20	
		25		25	
Recommended pump rate (l/min / GPM)		30		30	
Well production (l/min / GPM)		40		40	
Disinfected?		50		50	
☐ Yes ☐ No		60		60	

Map of Well Location

Please provide a map below following instructions on the back.
[Hand-drawn map showing location of well at 3033 Dundas St W, marked with a star and labeled 'motel #3033'. A north arrow points towards the top right.]

Ministry Use Only	
Audit No. 2204849	Date Package Delivered: 20151027
Date Work Completed: 20151027	

Notice of Collection of Personal Information

Personal information contained on this form is collected pursuant to sections 35-50 and 75(2) of the *Ontario Water Resources Act* and section 16.3 of the Wells Regulation. This information will be used for the purpose of maintaining a public record of wells in Ontario. This form and the information contained on the form will be stored in the Ministry's well record database and made publicly available. Questions about this collection should be directed to the Water Well Customer Service Representative at the Wells Help Desk, 125 Resources Road, Toronto Ontario M9P 3V6, at 1-888-396-9355 or wellshelpdesk@ontario.ca.

Fields marked with an asterisk (*) are mandatory.

Well Tag Number *

A341749

Type *

☒ Construction ☐ Abandonment

Measurement recorded in: *

☐ Metric ☒ Imperial

1. Well Owner's Information

Last Name and First Name, or Organization is mandatory. *

Last Name	First Name
Organization Zando Development	Email Address

Current Address

Unit Number	Street Number * 1210	Street Name * Christie Circle	City/Town/Village Milton
Country	Province	Postal Code L9T 6V5	Telephone Number

2. Well Location

Address of Well Location

Unit Number	Street Number * 3033	Street Name * Dundas Street West	Township
Lot	Concession	County/District/Municipality	
City/Town Mississauga	Province Ontario	Postal Code	
UTM Coordinates NAD 83	Zone * 17	Easting * 606488	Northing * 4819689
			Municipal Plan and Sublot Number Test UTM in Map

Other

3. Overburden and Bedrock Material *

Well Depth * 60	(ft)				
General Colour	Most Common Material	Other Materials	General Description	Depth From	Depth To

				(ft)	(ft)
Grey	Clay	Sand	Packed	0	30
Grey	Shale		Hard	30	60

4. Annular Space *

Depth From (ft)	Depth To (ft)	Type of Sealant Used (Material and Type)	Volume Placed (cubic feet)
0	49	Bentonite	8.1
49	60	Sand Pack	1.8

5. Method of Construction *

- ☐ Cable Tool ☐ Rotary (Conventional) ☐ Rotary (Reverse) ☐ Boring ☐ Air percussion ☐ Diamond
☐ Jetting ☐ Driving ☐ Digging ☐ Rotary (Air) ☒ Augering ☐ Direct Push
☐ Other (specify) _____

6. Well Use *

- ☐ Public ☐ Industrial ☐ Cooling & Air Conditioning
☐ Domestic ☐ Commercial ☐ Not Used
☐ Livestock ☐ Municipal ☒ Monitoring
☐ Irrigation ☐ Test Hole ☐ Dewatering
☐ Other (specify) _____

7. Status of Well *

- ☐ Water Supply ☐ Replacement Well ☐ Test Hole
☐ Recharge Well ☐ Dewatering Well ☒ Observation and/or Monitoring Hole
☐ Alteration (Construction) ☐ Abandoned, Insufficient Supply ☐ Abandoned, Poor Water Quality
☐ Abandoned, other (specify) _____
☐ Other (specify) _____

8. Construction Record - Casing * (use negative number(s) to indicate depth above ground surface)

Inside Diameter (in)	Open Hole or Material (Galvanized, Fibreglass, Concrete, Plastic, Steel)	Wall Thickness	Depth From (ft)	Depth To (ft)
2	Plastic	0.2	0	50

9. Construction Record - Screen

Outside Diameter (in)	Material (Plastic, Galvanized, Steel)	Slot Number	Depth From (ft)	Depth To (ft)
2.5	Plastic	10	50	60

10. Water Details

Water found at Depth (ft) ☐ Gas Kind of water ☐ Fresh ☐ Untested ☐ Other

11. Hole Diameter

Depth From (ft)	Depth To (ft)	Diameter (in)
0	20	7.5
20	60	4

12. Results of Well Yield Testing

☐ Pumping Discontinued

Explain _____

If flowing give rate

☐ Flowing _____ (GPM)

Draw down

Time (min)	Static Level	1	2	3	4	5	10	15	20	25	30	40	50	60
Water Level (ft)														

Recovery

Time (min)	1	2	3	4	5	10	15	20	25	30	40	50	60
Water Level (ft)													

After test of well yield, water was


☐ Clear and sand free ☐ Other (specify)

Pump intake set at (ft)	Pumping rate (GPM)	Duration of pumping hrs + min	Final water level end of pumping (ft)	Disinfected? * ☐ Yes ☒ No
Recommended pump depth (ft)	Recommended pump rate (GPM)	Well production (GPM)		

13. Map of Well Location *

Map 1. Please Click the map area below to import an image file to use as the map.

☒ Make map area bigger

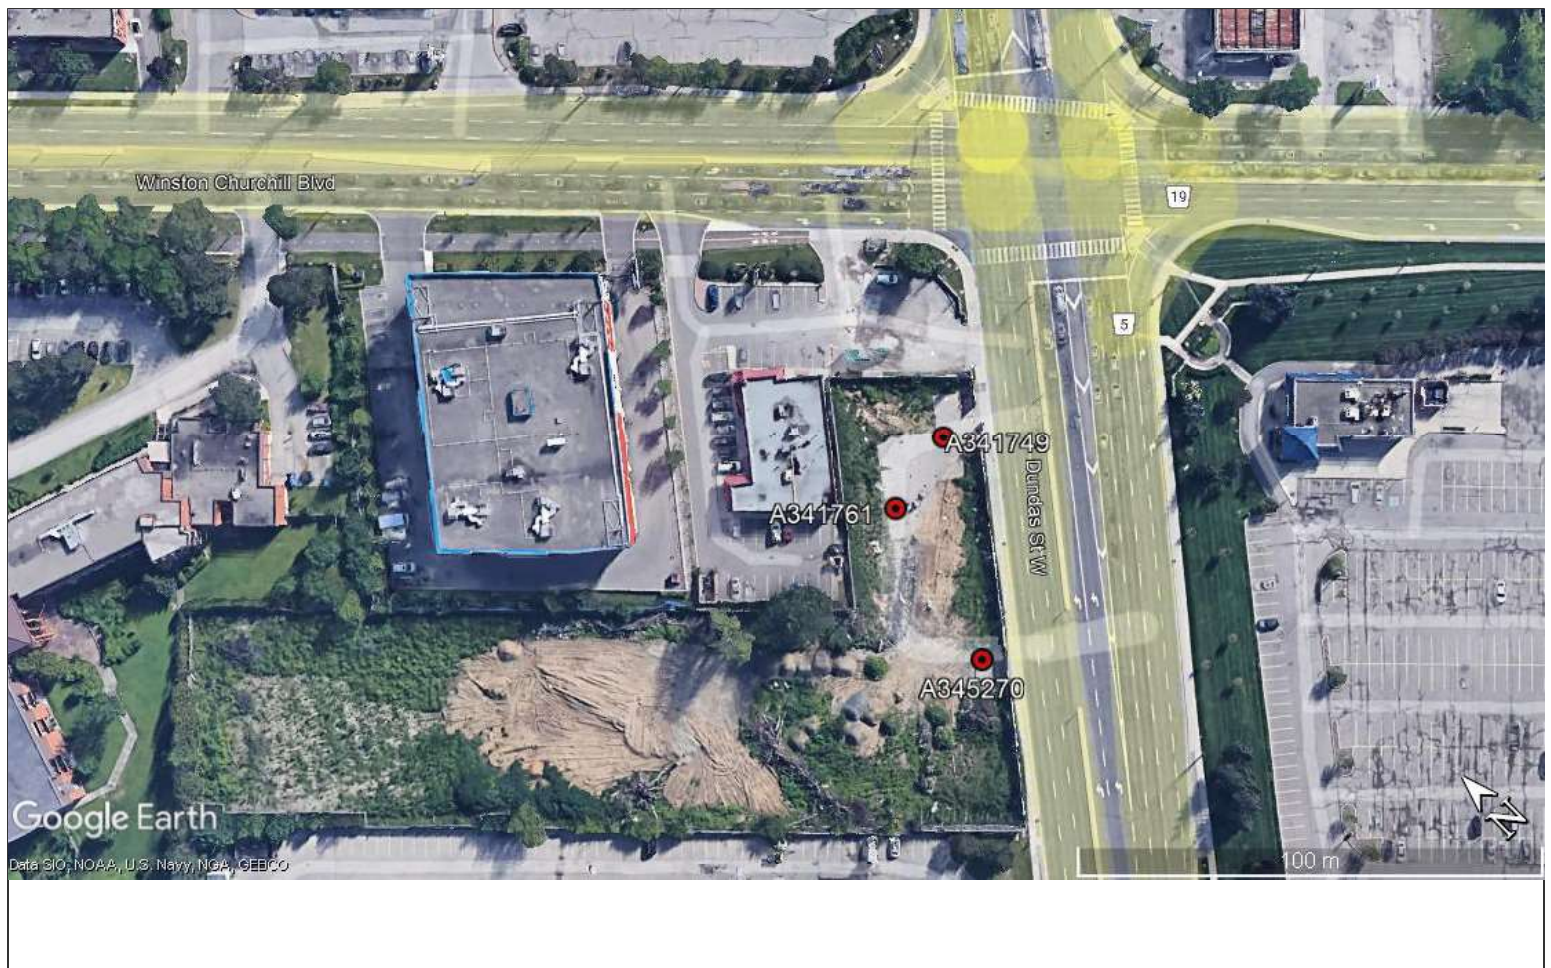

14. Information

Well owner's information package delivered ☐ Yes ☒ No	Date Package Delivered (yyyy/mm/dd)	Date Work Completed (yyyy/mm/dd) *
Comments		2022/01/26

15. Well Contractor and Well Technician Information

Business Name of Well Contractor *		Well Contractor's License Number *	
Davis Drilling Ltd		7472	
Business Address			
Unit Number	Street Number	Street Name *	
	873	Nipissing Rd	
City/Town/Village *		Province	Postal Code *
Milton		ON	L9T 4Z4
Business Telephone Number	Business Email Address		
905-299-6915	davisdrilling@bellnet.ca		
Last Name of Well Technician *	First Name of Well Technician *	Well Technician's License Number *	
Kerr	Michael	4026	

16. Declaration *

☒ I hereby confirm that I am the person who constructed the well and I hereby confirm that the information on the form is correct and accurate.

Last Name Kerr	First Name Michael	Email Address davisdrilling@bellnet.ca
Signature Michael Kerr	 Digitally signed by Michael Kerr Date: 2022.02.15 08:44:20 -05'00'	Date Submitted (yyyy/mm/dd) 2022/02/15

17. Ministry Use Only

Audit Number

SDF9 GQMJ

Notice of Collection of Personal Information

Personal information contained on this form is collected pursuant to sections 35-50 and 75(2) of the *Ontario Water Resources Act* and section 16.3 of the Wells Regulation. This information will be used for the purpose of maintaining a public record of wells in Ontario. This form and the information contained on the form will be stored in the Ministry's well record database and made publicly available. Questions about this collection should be directed to the Water Well Customer Service Representative at the Wells Help Desk, 125 Resources Road, Toronto Ontario M9P 3V6, at 1-888-396-9355 or wellshelpdesk@ontario.ca.

Fields marked with an asterisk (*) are mandatory.

Well Tag Number *

A341761

Type *

☒ Construction ☐ Abandonment

Measurement recorded in: *

☐ Metric ☒ Imperial

1. Well Owner's Information

Last Name and First Name, or Organization is mandatory. *

Last Name	First Name
Organization Zando Development	Email Address

Current Address

Unit Number	Street Number * 1210	Street Name * Christie Circle	City/Town/Village Milton
Country	Province	Postal Code L9T 6V5	Telephone Number

2. Well Location

Address of Well Location

Unit Number	Street Number * 3033	Street Name * Dundas Street West	Township
Lot	Concession	County/District/Municipality	
City/Town Mississauga	Province Ontario	Postal Code	
UTM Coordinates NAD 83	Zone * 17	Easting * 606470	Northing * 4819685
			Municipal Plan and Sublot Number Test UTM in Map

Other

3. Overburden and Bedrock Material *

Well Depth * 25	(ft)				
General Colour	Most Common Material	Other Materials	General Description	Depth From	Depth To

				(ft)	(ft)
Grey	Clay	Sand	Packed	0	25

4. Annular Space *

Depth From (ft)	Depth To (ft)	Type of Sealant Used (Material and Type)	Volume Placed (cubic feet)
0	14	Bentonite	2.3
14	25	Sand Pack	1.8

5. Method of Construction *

- ☐ Cable Tool ☐ Rotary (Conventional) ☐ Rotary (Reverse) ☐ Boring ☐ Air percussion ☐ Diamond
☐ Jetting ☐ Driving ☐ Digging ☐ Rotary (Air) ☒ Augering ☐ Direct Push
☐ Other (specify) _____

6. Well Use *

- ☐ Public ☐ Industrial ☐ Cooling & Air Conditioning
☐ Domestic ☐ Commercial ☐ Not Used
☐ Livestock ☐ Municipal ☒ Monitoring
☐ Irrigation ☐ Test Hole ☐ Dewatering
☐ Other (specify) _____

7. Status of Well *

- ☐ Water Supply ☐ Replacement Well ☐ Test Hole
☐ Recharge Well ☐ Dewatering Well ☒ Observation and/or Monitoring Hole
☐ Alteration (Construction) ☐ Abandoned, Insufficient Supply ☐ Abandoned, Poor Water Quality
☐ Abandoned, other (specify) _____
☐ Other (specify) _____

8. Construction Record - Casing * (use negative number(s) to indicate depth above ground surface)

Inside Diameter (in)	Open Hole or Material (Galvanized, Fibreglass, Concrete, Plastic, Steel)	Wall Thickness	Depth From (ft)	Depth To (ft)
2	Plastic	0.2	0	15

9. Construction Record - Screen

Outside Diameter (in)	Material (Plastic, Galvanized, Steel)	Slot Number	Depth From (ft)	Depth To (ft)
2.5	Plastic	10	15	25

10. Water Details

Water found at Depth (ft) ☐ Gas Kind of water ☐ Fresh ☐ Untested ☐ Other

11. Hole Diameter

Depth From (ft)	Depth To (ft)	Diameter (in)
0	25	7.5

12. Results of Well Yield Testing

☐ Pumping Discontinued

Explain _____

If flowing give rate

☐ Flowing _____ (GPM)

Draw down

Time (min)	Static Level	1	2	3	4	5	10	15	20	25	30	40	50	60
Water Level (ft)														

Recovery

Time (min)	1	2	3	4	5	10	15	20	25	30	40	50	60
Water Level (ft)													


After test of well yield, water was

☐ Clear and sand free ☐ Other (specify)

Pump intake set at (ft)	Pumping rate (GPM)	Duration of pumping hrs + min	Final water level end of pumping (ft)	Disinfected? * ☐ Yes ☒ No
Recommended pump depth (ft)	Recommended pump rate (GPM)	Well production (GPM)		

13. Map of Well Location *

Map 1. Please Click the map area below to import an image file to use as the map. ☒ Make map area bigger

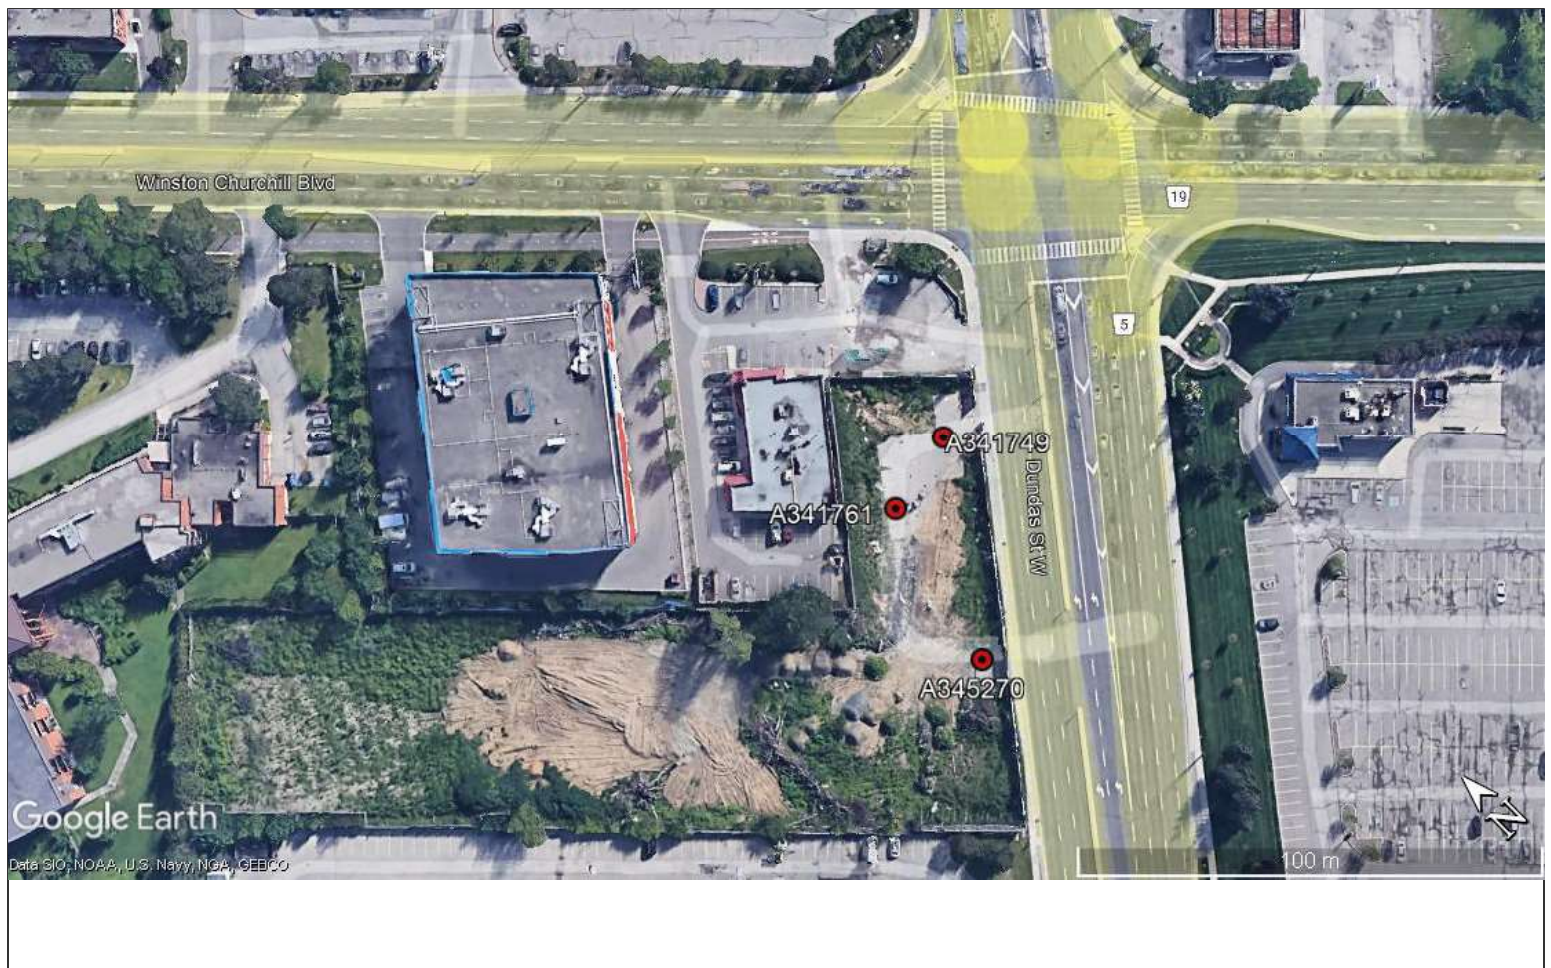

14. Information

Well owner's information package delivered ☐ Yes ☒ No	Date Package Delivered (yyyy/mm/dd)	Date Work Completed (yyyy/mm/dd) *
Comments		2022/01/26

15. Well Contractor and Well Technician Information

Business Name of Well Contractor *		Well Contractor's License Number *	
Davis Drilling Ltd		7472	
Business Address			
Unit Number	Street Number	Street Name *	
	873	Nipissing Rd	
City/Town/Village *		Province	Postal Code *
Milton		ON	L9T 4Z4
Business Telephone Number	Business Email Address		
905-299-6915	davisdrilling@bellnet.ca		
Last Name of Well Technician *	First Name of Well Technician *	Well Technician's License Number *	
Kerr	Michael	4026	

16. Declaration *

☒ I hereby confirm that I am the person who constructed the well and I hereby confirm that the information on the form is correct and accurate.

Last Name Kerr	First Name Michael	Email Address davisdrilling@bellnet.ca
Signature Michael Kerr	 Digitally signed by Michael Kerr Date: 2022.02.15 08:44:08 -05'00'	Date Submitted (yyyy/mm/dd) 2022/02/15

17. Ministry Use Only

Audit Number

ILBO EQN4

Notice of Collection of Personal Information

Personal information contained on this form is collected pursuant to sections 35-50 and 75(2) of the *Ontario Water Resources Act* and section 16.3 of the Wells Regulation. This information will be used for the purpose of maintaining a public record of wells in Ontario. This form and the information contained on the form will be stored in the Ministry's well record database and made publicly available. Questions about this collection should be directed to the Water Well Customer Service Representative at the Wells Help Desk, 125 Resources Road, Toronto Ontario M9P 3V6, at 1-888-396-9355 or wellshelpdesk@ontario.ca.

Fields marked with an asterisk (*) are mandatory.

Well Tag Number *

A 345270

Type *

☒ Construction ☐ Abandonment

Measurement recorded in: *

☐ Metric ☒ Imperial

1. Well Owner's Information

Last Name and First Name, or Organization is mandatory. *

Last Name	First Name
Organization Zando Development	Email Address

Current Address

Unit Number	Street Number * 1210	Street Name * Christie Circle	City/Town/Village Milton
Country	Province	Postal Code L9T 6V5	Telephone Number

2. Well Location

Address of Well Location

Unit Number	Street Number * 3033	Street Name * Dundas Street West	Township
Lot	Concession	County/District/Municipality	
City/Town Mississauga	Province Ontario	Postal Code	
UTM Coordinates NAD 83	Zone * 17	Easting * 606461	Northing * 4819649
			Municipal Plan and Sublot Number Test UTM in Map

Other

3. Overburden and Bedrock Material *

Well Depth * 25	(ft)				
General Colour	Most Common Material	Other Materials	General Description	Depth From	Depth To

				(ft)	(ft)
Grey	Clay	Sand	Packed	0	25

4. Annular Space *

Depth From (ft)	Depth To (ft)	Type of Sealant Used (Material and Type)	Volume Placed (cubic feet)
0	14	Bentonite	2.3
14	25	Sand Pack	1.8

5. Method of Construction *

- ☐ Cable Tool ☐ Rotary (Conventional) ☐ Rotary (Reverse) ☐ Boring ☐ Air percussion ☐ Diamond
☐ Jetting ☐ Driving ☐ Digging ☐ Rotary (Air) ☒ Augering ☐ Direct Push
☐ Other (specify) _____

6. Well Use *

- ☐ Public ☐ Industrial ☐ Cooling & Air Conditioning
☐ Domestic ☐ Commercial ☐ Not Used
☐ Livestock ☐ Municipal ☒ Monitoring
☐ Irrigation ☐ Test Hole ☐ Dewatering
☐ Other (specify) _____

7. Status of Well *

- ☐ Water Supply ☐ Replacement Well ☐ Test Hole
☐ Recharge Well ☐ Dewatering Well ☒ Observation and/or Monitoring Hole
☐ Alteration (Construction) ☐ Abandoned, Insufficient Supply ☐ Abandoned, Poor Water Quality
☐ Abandoned, other (specify) _____
☐ Other (specify) _____

8. Construction Record - Casing * (use negative number(s) to indicate depth above ground surface)

Inside Diameter (in)	Open Hole or Material (Galvanized, Fibreglass, Concrete, Plastic, Steel)	Wall Thickness	Depth From (ft)	Depth To (ft)
2	Plastic	0.2	0	15

9. Construction Record - Screen

Outside Diameter (in)	Material (Plastic, Galvanized, Steel)	Slot Number	Depth From (ft)	Depth To (ft)
2.5	Plastic	10	15	25

10. Water Details

Water found at Depth (ft) ☐ Gas Kind of water ☐ Fresh ☐ Untested ☐ Other

11. Hole Diameter

Depth From (ft)	Depth To (ft)	Diameter (in)
0	25	7.5

12. Results of Well Yield Testing

☐ Pumping Discontinued

Explain _____

If flowing give rate

☐ Flowing _____ (GPM)

Draw down

Time (min)	Static Level	1	2	3	4	5	10	15	20	25	30	40	50	60
Water Level (ft)														

Recovery

Time (min)	1	2	3	4	5	10	15	20	25	30	40	50	60
Water Level (ft)													

After test of well yield, water was


☐ Clear and sand free ☐ Other (specify)

Pump intake set at (ft)	Pumping rate (GPM)	Duration of pumping hrs + min	Final water level end of pumping (ft)	Disinfected? * ☐ Yes ☒ No
Recommended pump depth (ft)	Recommended pump rate (GPM)	Well production (GPM)		

13. Map of Well Location *

Map 1. Please Click the map area below to import an image file to use as the map.

☒ Make map area bigger

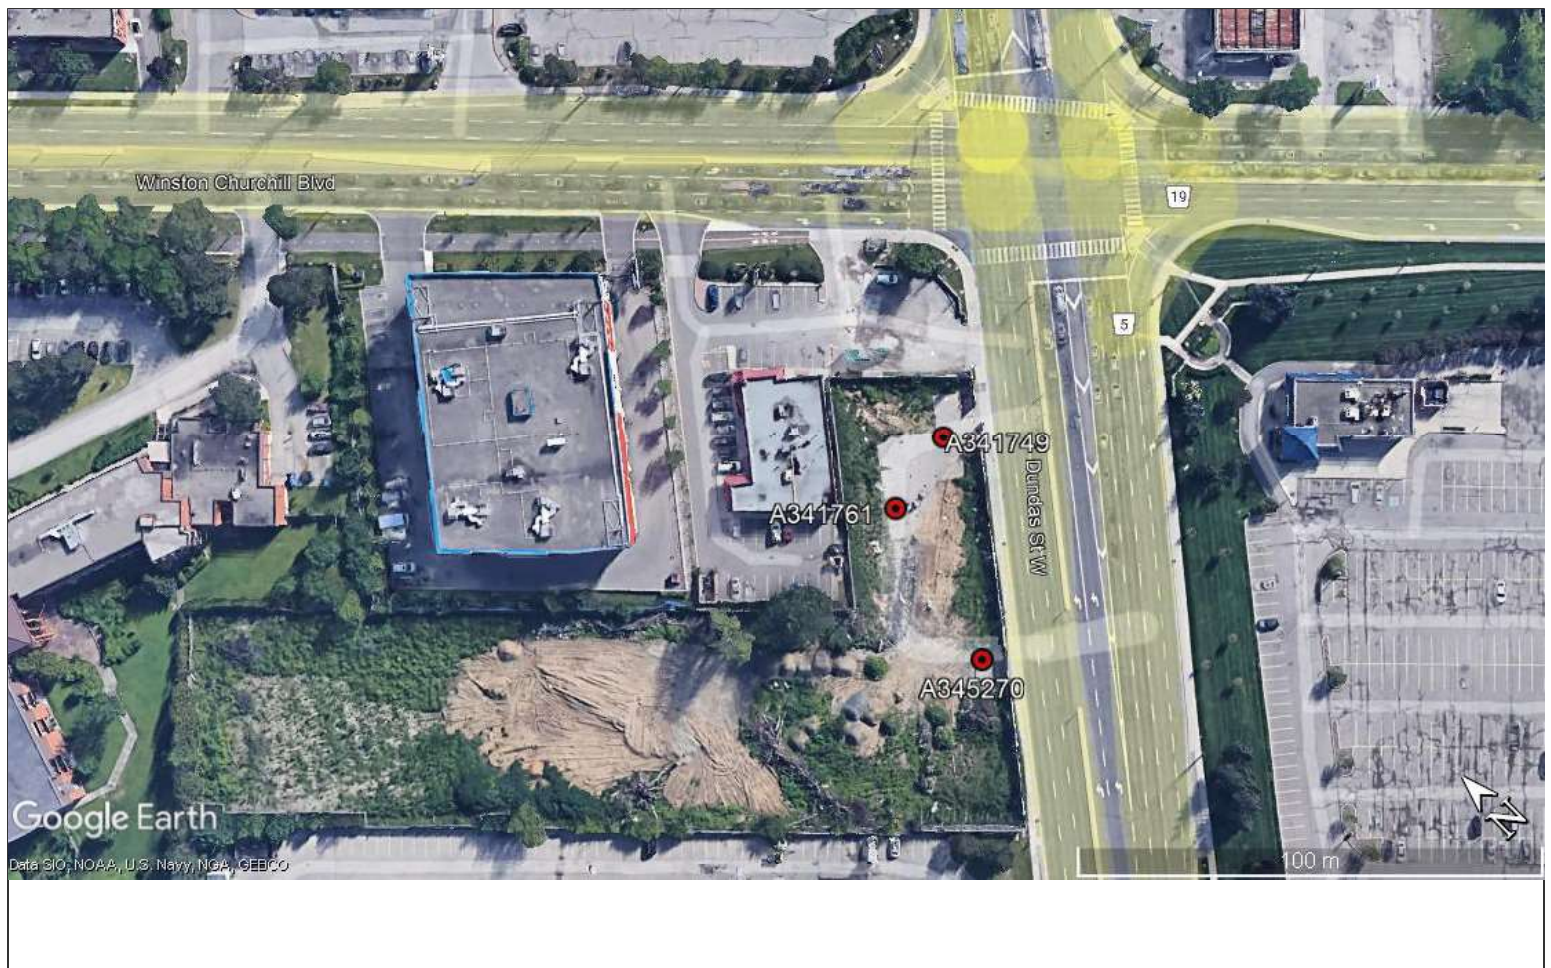

14. Information

Well owner's information package delivered ☐ Yes ☒ No	Date Package Delivered (yyyy/mm/dd)	Date Work Completed (yyyy/mm/dd) *
Comments		2022/01/26

15. Well Contractor and Well Technician Information

Business Name of Well Contractor *		Well Contractor's License Number *	
Davis Drilling Ltd		7472	
Business Address			
Unit Number	Street Number	Street Name *	
	873	Nipissing Rd	
City/Town/Village *		Province	Postal Code *
Milton		ON	L9T 4Z4
Business Telephone Number	Business Email Address		
905-299-6915	davisdrilling@bellnet.ca		
Last Name of Well Technician *	First Name of Well Technician *	Well Technician's License Number *	
Horvat	Peter	3759	

16. Declaration *

☒ I hereby confirm that I am the person who constructed the well and I hereby confirm that the information on the form is correct and accurate.

Last Name Horvat	First Name Peter	Email Address davisdrilling@bellnet.ca
Signature Peter Horvat	 Digitally signed by Peter Horvat Date: 2022.02.15 08:45:09 -05'00'	Date Submitted (yyyy/mm/dd) 2022/02/15

17. Ministry Use Only

Audit Number
MLCR YMTE

49 № 2220

5_R 4 8 1 9 5 3 3_N



GROUND WATER BRANCH

JAN 27 1959

ONTARIO WATER
RESOURCES COMMISSION

The Water-well Drillers Act, 1954
Department of Mines

Water-Well Record

MISSISSAUGA

p, Village, (Town) or City.....(Toronto).....

Village, Town or City).....

Owner Address 800 Bay St., Toronto

Date completed 15 Nov. 1958
(day) (month) (year)

Pipe and Casing Record

Pumping Test

Casing diameter(s)	8"	Static level	8'
Length(s)	~~15~~ 20	Pumping rate	50 gph.
Type of screen		Pumping level	65'
Length of screen		Duration of test	3hr.

Well Log

Water Record

[illegible]

For what purpose(s) is the water to be used?

.....service station.....

Is water clear or cloudy?.....clear.....

Is well on upland, in valley, or on hillside?.....

.....hillside.....

Drilling firm C.H. Rutledge.....

Address Nobleton.....

Name of Driller same

Address


Licence Number.....

I certify that the foregoing
statements of fact are true.

Date Jan 20 C H Kullage
Signature of Licensee

Location of Well

In diagram below show distances of well from road and lot line. Indicate north by arrow.

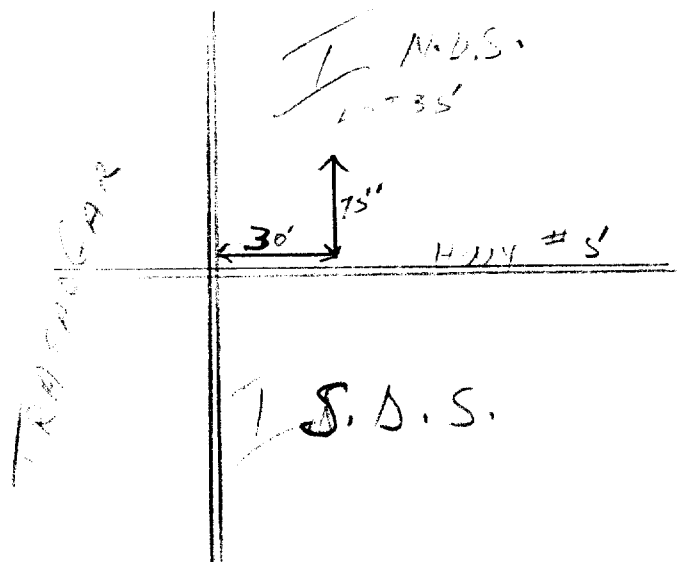

Reference 8: Site Photographs



Photograph 1: View of the south portion of the Phase One Property, looking east with respect to reference north



Photograph 2: View of the north portion of the Phase One Property, looking south with respect to reference north



Photograph 3: View of a old water well covered by a tree on the central portion of the Phase One Property, looking east with respect to reference north



Photograph 4: View of garbage and debris that was found scattered throughout the property



Photograph 5: View of the north and south portions of the Phase One Property from the southwest portion, looking northeast with respect to reference north



Photograph 6: View of two (2) of three (3) of the monitoring wells installed by others, looking west with respect to reference north



Photograph 7: View of more debris found on the Phase One Property



Photograph 8: View of the gate entrance to the Phase One Property, looking south with respect to reference north

Reference 9: Historial Aerial Photographs



HISTORICAL AERIALS

Project Property: 1-2240044 - 3033 Dundas
Street W

3033 Dundas St W
Mississauga ON L5L 3R8

Project No: 1-2240044

Requested By: Safetech Environmental Ltd.

Order No: 24053000329

Date Completed: June 05, 2024

Aerial Maps included in this report are produced by the sources listed above and are to be used for research purposes including a phase I report. Maps are not to be resold as commercial property. ERIS provides no warranty of accuracy or liability. The information contained in this report has been produced using aerial photos listed in above sources by ERIS Information Inc. (in the US) and ERIS Information Limited Partnership (in Canada), both doing business as 'ERIS'. The maps contained in this report do not purport to be and do not constitute a guarantee of the accuracy of the information contained herein. Although ERIS has endeavored to present information that is accurate, ERIS disclaims, any and all liability for any errors, omissions, or inaccuracies in such information and data, whether attributable to inadvertence, negligence or otherwise, and for any consequences arising therefrom. Liability on the part of ERIS is limited to the monetary value paid for this report.

Environmental Risk Information Services

A division of Glacier Media Inc.

1.866.517.5204 | info@erisinfo.com | erisinfo.com

Date	Source	Scale	Comments
2023	Maxar Technologies	10,000	
1946	National Air Photo Library	10,000	
1934	National Air Photo Library	10,000	
1920	Decade Coverage Unavailable	10,000	

250
Meters



Year: 2023
Source: MAXAR
Scale: 10,000
Comment:

Address: 3033 Dundas St W, Mississauga, ON
Approx Center: -79.68329808,43.52257967

Order No: 24053000329



250
Meters




Year: 1946
Source: NAPL
Scale: 10,000
Comment:

Address: 3033 Dundas St W, Mississauga, ON
Approx Center: -79.68329808,43.52257967

Order No: 24053000329



250
Meters


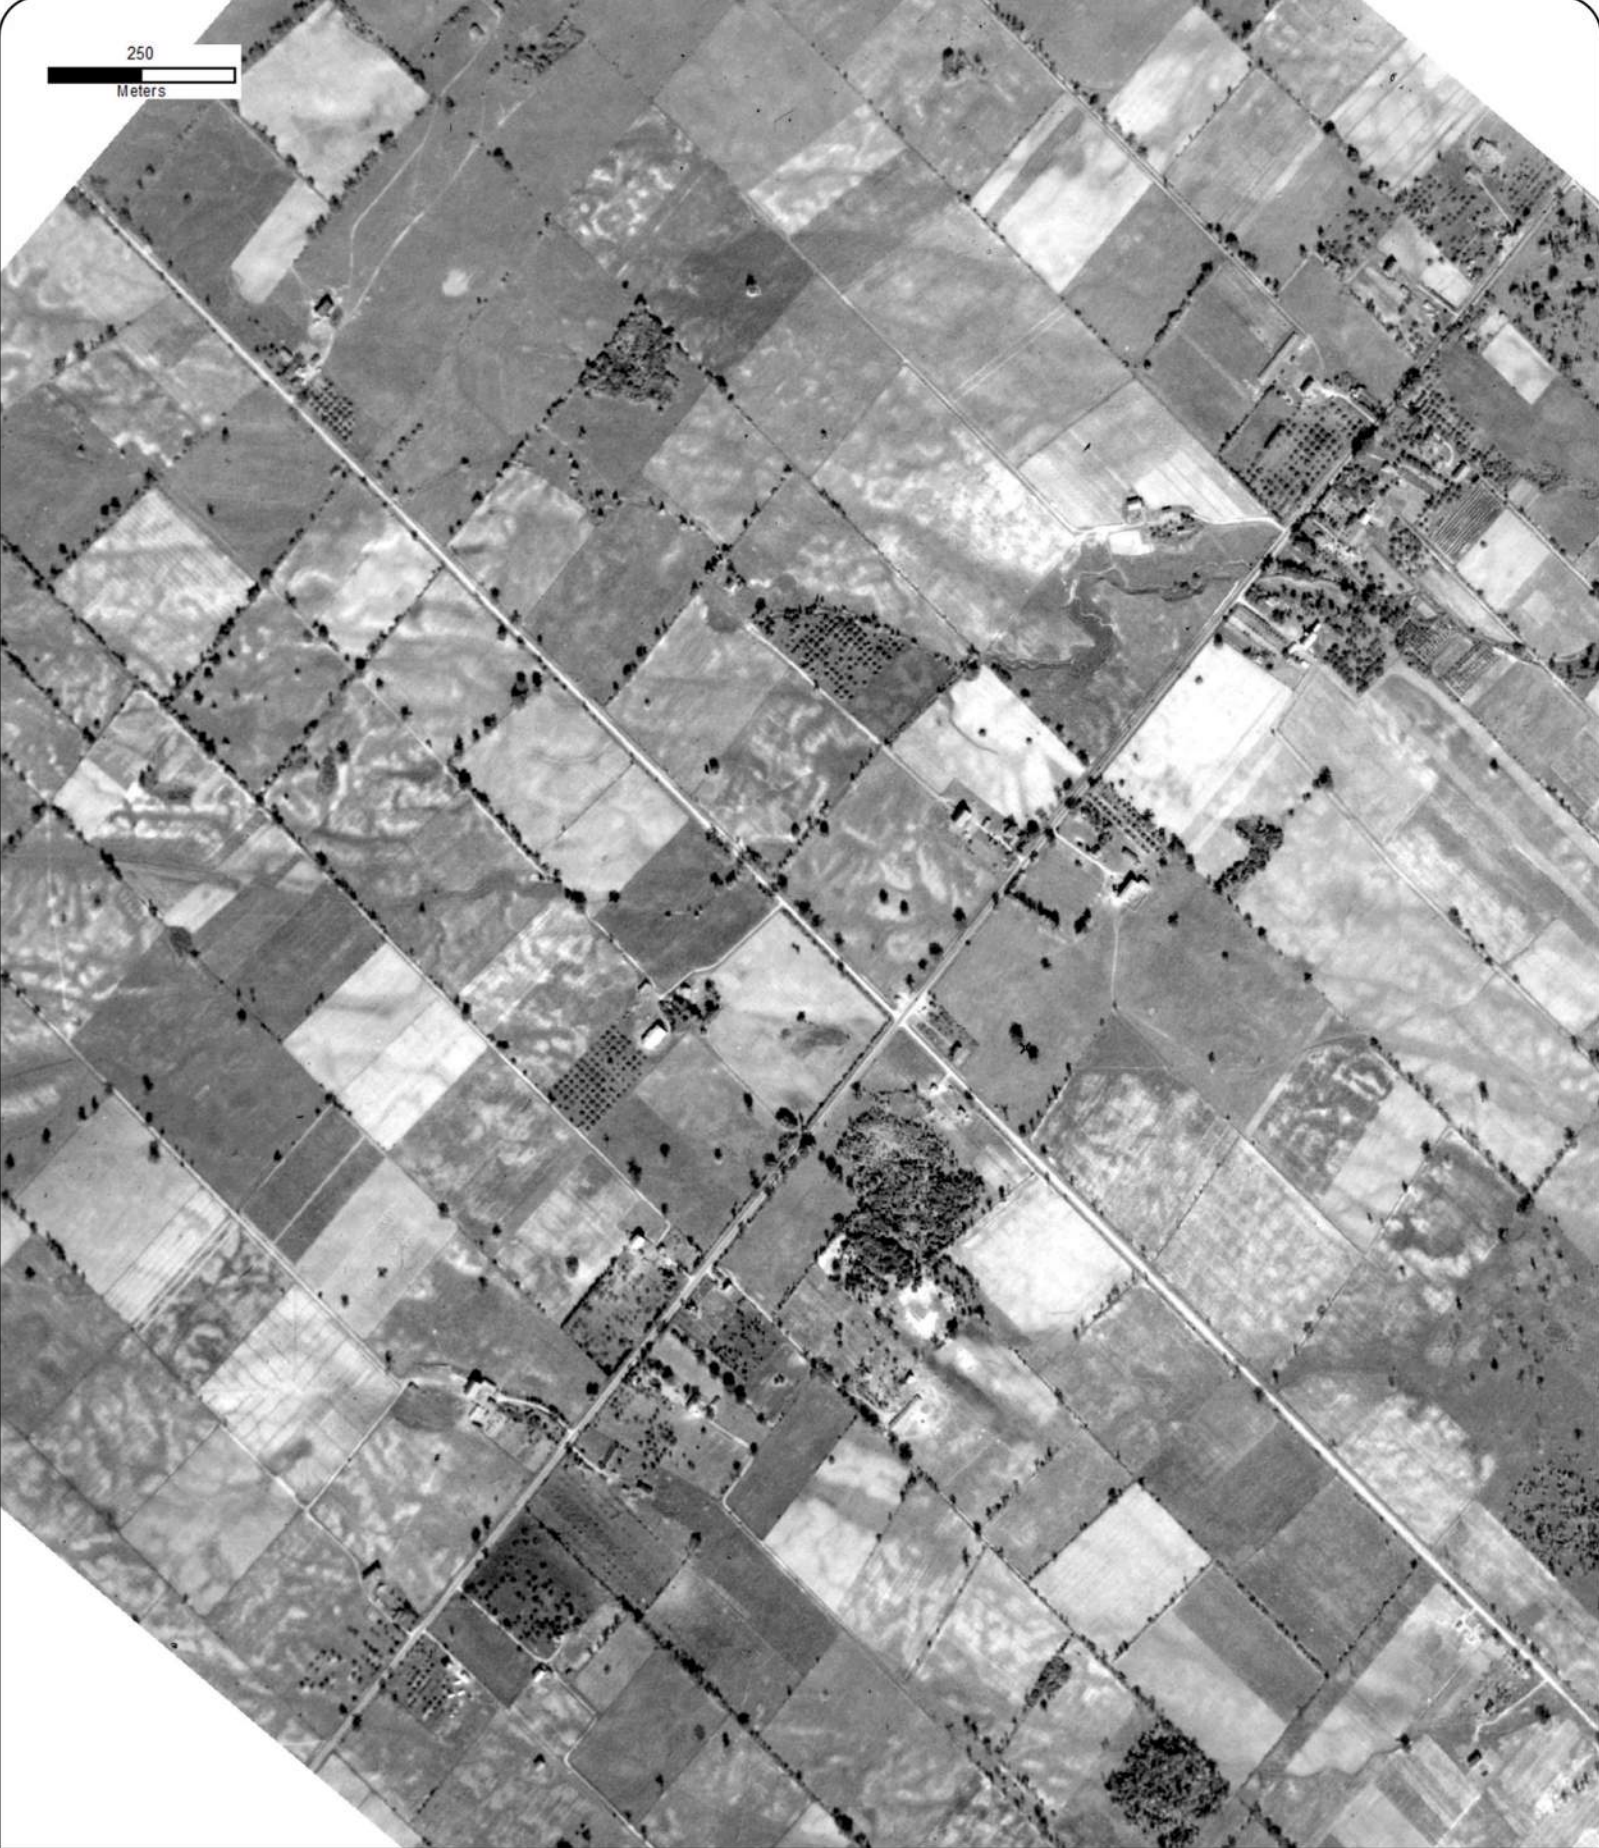


Year: 1934
Source: NAPL
Scale: 10,000
Comment:

Address: 3033 Dundas St W, Mississauga, ON
Approx Center: -79.68329808,43.52257967

Order No: 24053000329



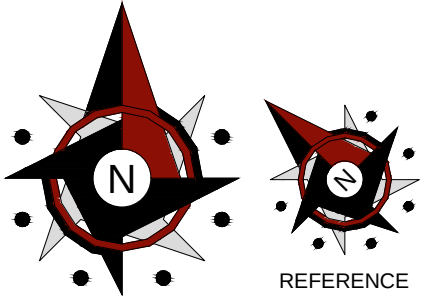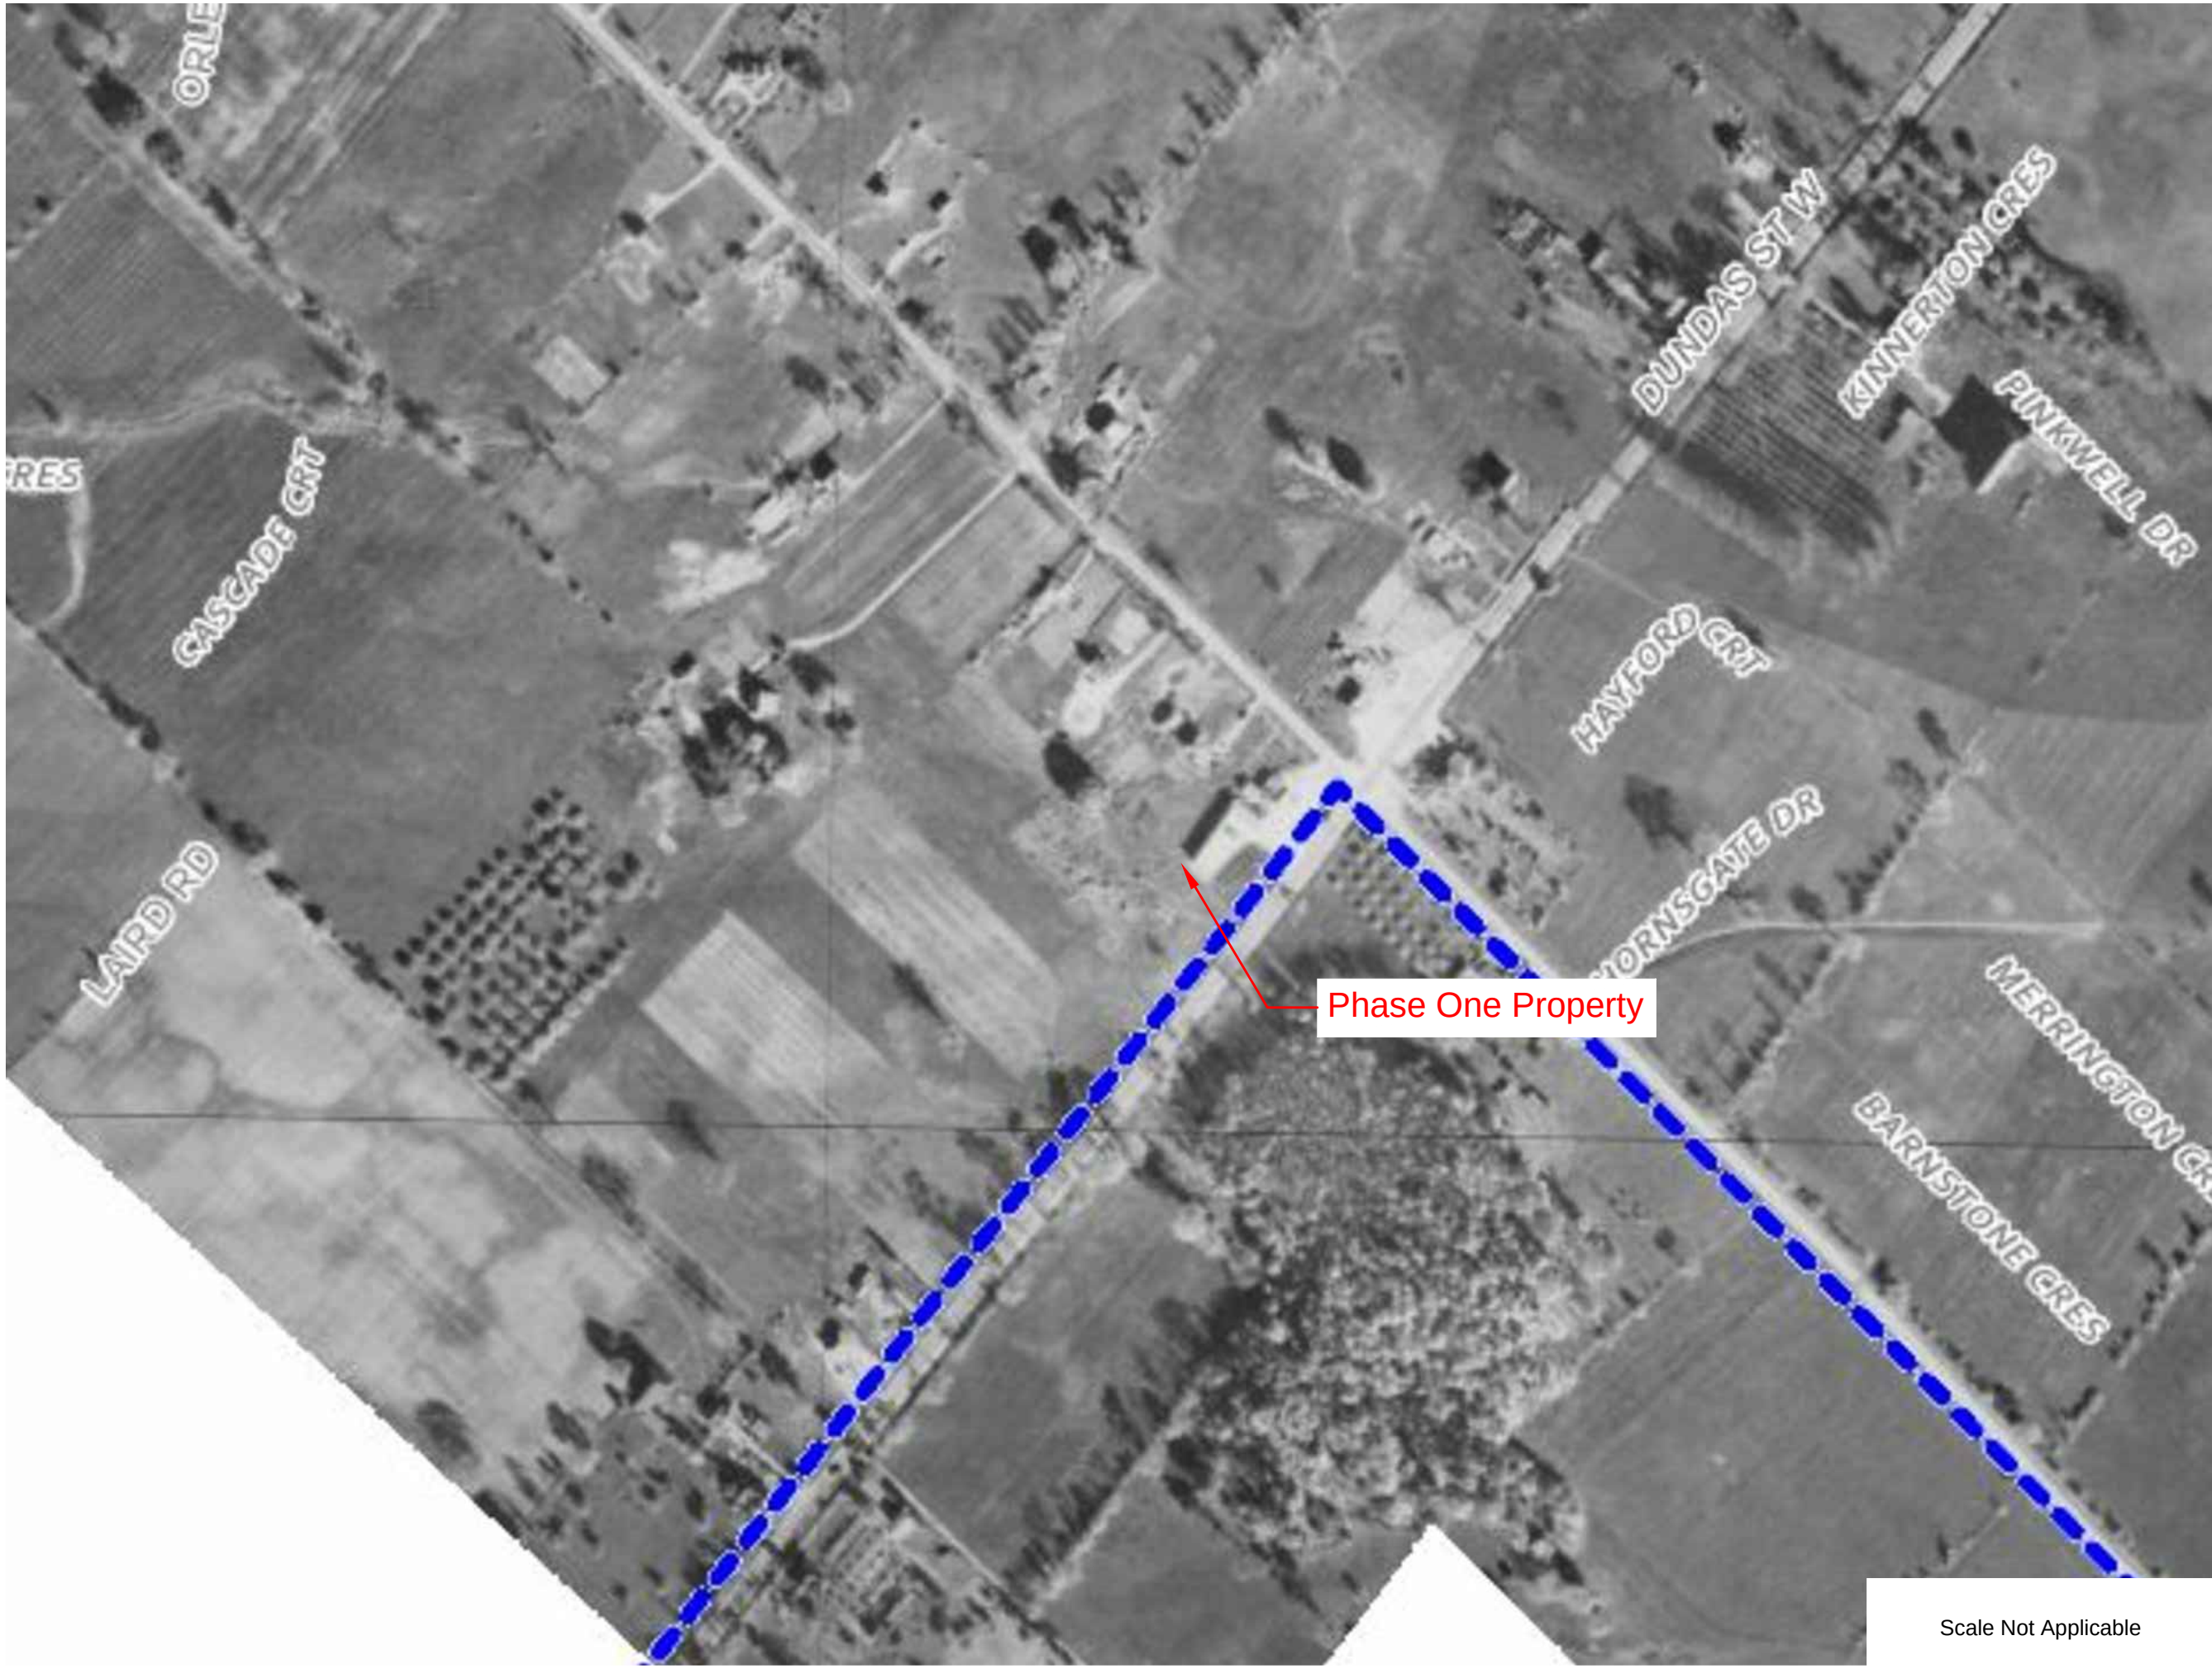

NOTES:



Safetech Environmental Limited does not assume credit for the base map used in this figure. The information presented is for the sole purpose of identifying the location of the project site. The base map was taken from Openstreet Map, Google Earth, Municipal Interactive Map and/or Google Map.

The information should not be used for architectural, structural or other purposes that require exact scales and dimensions. All scales are assumed approximate.

LOCATION:


3033 DUNDAS STREET WEST
MISSISSAUGA, ONTARIO

TITLE:

HISTORIC AERIAL PHOTOGRAPH

Scale Not Applicable

PROJECT No: 1-2240044	DATE: JUNE 2024
YEAR: 1954	DRAWN BY: TH

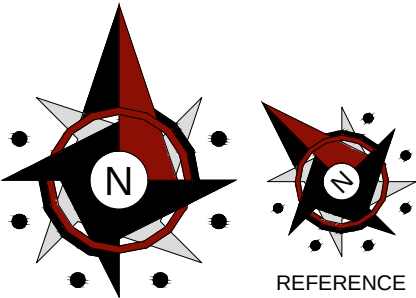

NOTES:



Safetech Environmental Limited does not assume credit for the base map used in this figure. The information presented is for the sole purpose of identifying the location of the project site. The base map was taken from Openstreet Map, Google Earth, Municipal Interactive Map and/or Google Map.

The information should not be used for architectural, structural or other purposes that require exact scales and dimensions. All scales are assumed approximate.

LOCATION:


3033 DUNDAS STREET WEST
MISSISSAUGA, ONTARIO

TITLE:

HISTORIC AERIAL PHOTOGRAPH

Scale Not Applicable

PROJECT No: 1-2240044	DATE: JUNE 2024
YEAR: 1966	DRAWN BY: GB

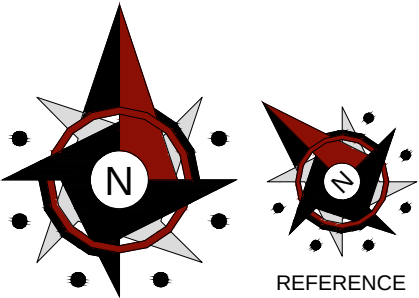

NOTES:



Safetech Environmental Limited does not assume credit for the base map used in this figure. The information presented is for the sole purpose of identifying the location of the project site. The base map was taken from Openstreet Map, Google Earth, Municipal Interactive Map and/or Google Map.

The information should not be used for architectural, structural or other purposes that require exact scales and dimensions. All scales are assumed approximate.

LOCATION:

3033 DUNDAS STREET WEST
MISSISSAUGA, ONTARIO

TITLE:


HISTORIC AERIAL PHOTOGRAPH

Scale Not Applicable

PROJECT No: 1-2240044	DATE: JUNE 2024
YEAR: 1975	DRAWN BY: GB



Scale Not Applicable

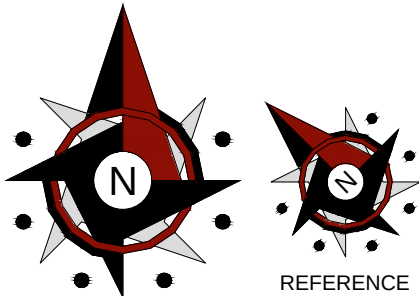

NOTES:



Safetech Environmental Limited does not assume credit for the base map used in this figure. The information presented is for the sole purpose of identifying the location of the project site. The base map was taken from Openstreet Map, Google Earth, Municipal Interactive Map and/or Google Map.

The information should not be used for architectural, structural or other purposes that require exact scales and dimensions. All scales are assumed approximate.


LOCATION:

3033 DUNDAS STREET WEST
MISSISSAUGA, ONTARIO

TITLE:

HISTORIC AERIAL PHOTOGRAPH

PROJECT No: 1-2240044	DATE: JUNE 2024
YEAR: 1985	DRAWN BY: GB

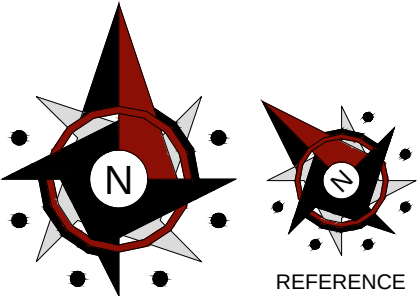

NOTES:



Safetech Environmental Limited does not assume credit for the base map used in this figure. The information presented is for the sole purpose of identifying the location of the project site. The base map was taken from Openstreet Map, Google Earth, Municipal Interactive Map and/or Google Map.

The information should not be used for architectural, structural or other purposes that require exact scales and dimensions. All scales are assumed approximate.

LOCATION:


3033 DUNDAS STREET WEST
MISSISSAUGA, ONTARIO

TITLE:

HISTORIC AERIAL PHOTOGRAPH

Scale Not Applicable

PROJECT No: 1-2240044	DATE: JUNE 2024
YEAR: 1995	DRAWN BY: GB

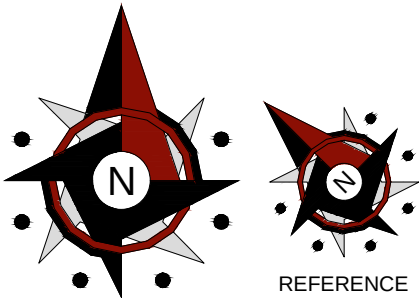

NOTES:



Safetech Environmental Limited does not assume credit for the base map used in this figure. The information presented is for the sole purpose of identifying the location of the project site. The base map was taken from Openstreet Map, Google Earth, Municipal Interactive Map and/or Google Map.

The information should not be used for architectural, structural or other purposes that require exact scales and dimensions. All scales are assumed approximate.

LOCATION:


3033 DUNDAS STREET WEST
MISSISSAUGA, ONTARIO

TITLE:

HISTORIC AERIAL PHOTOGRAPH

Scale Not Applicable

PROJECT No: 1-2240044	DATE: JUNE 2024
YEAR: 2005	DRAWN BY: GB

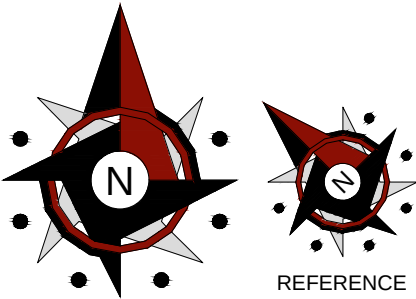

NOTES:



Safetech Environmental Limited does not assume credit for the base map used in this figure. The information presented is for the sole purpose of identifying the location of the project site. The base map was taken from Openstreet Map, Google Earth, Municipal Interactive Map and/or Google Map.

The information should not be used for architectural, structural or other purposes that require exact scales and dimensions. All scales are assumed approximate.

LOCATION:



3033 DUNDAS STREET WEST
MISSISSAUGA, ONTARIO

TITLE:

HISTORIC AERIAL PHOTOGRAPH

Scale Not Applicable

PROJECT No: 1-2240044	DATE: JUNE 2024
YEAR: 2015	DRAWN BY: GB

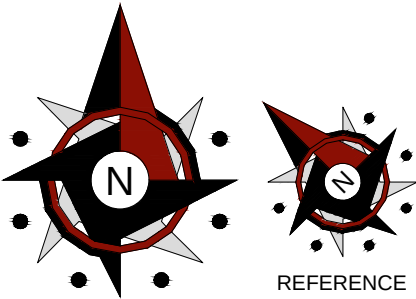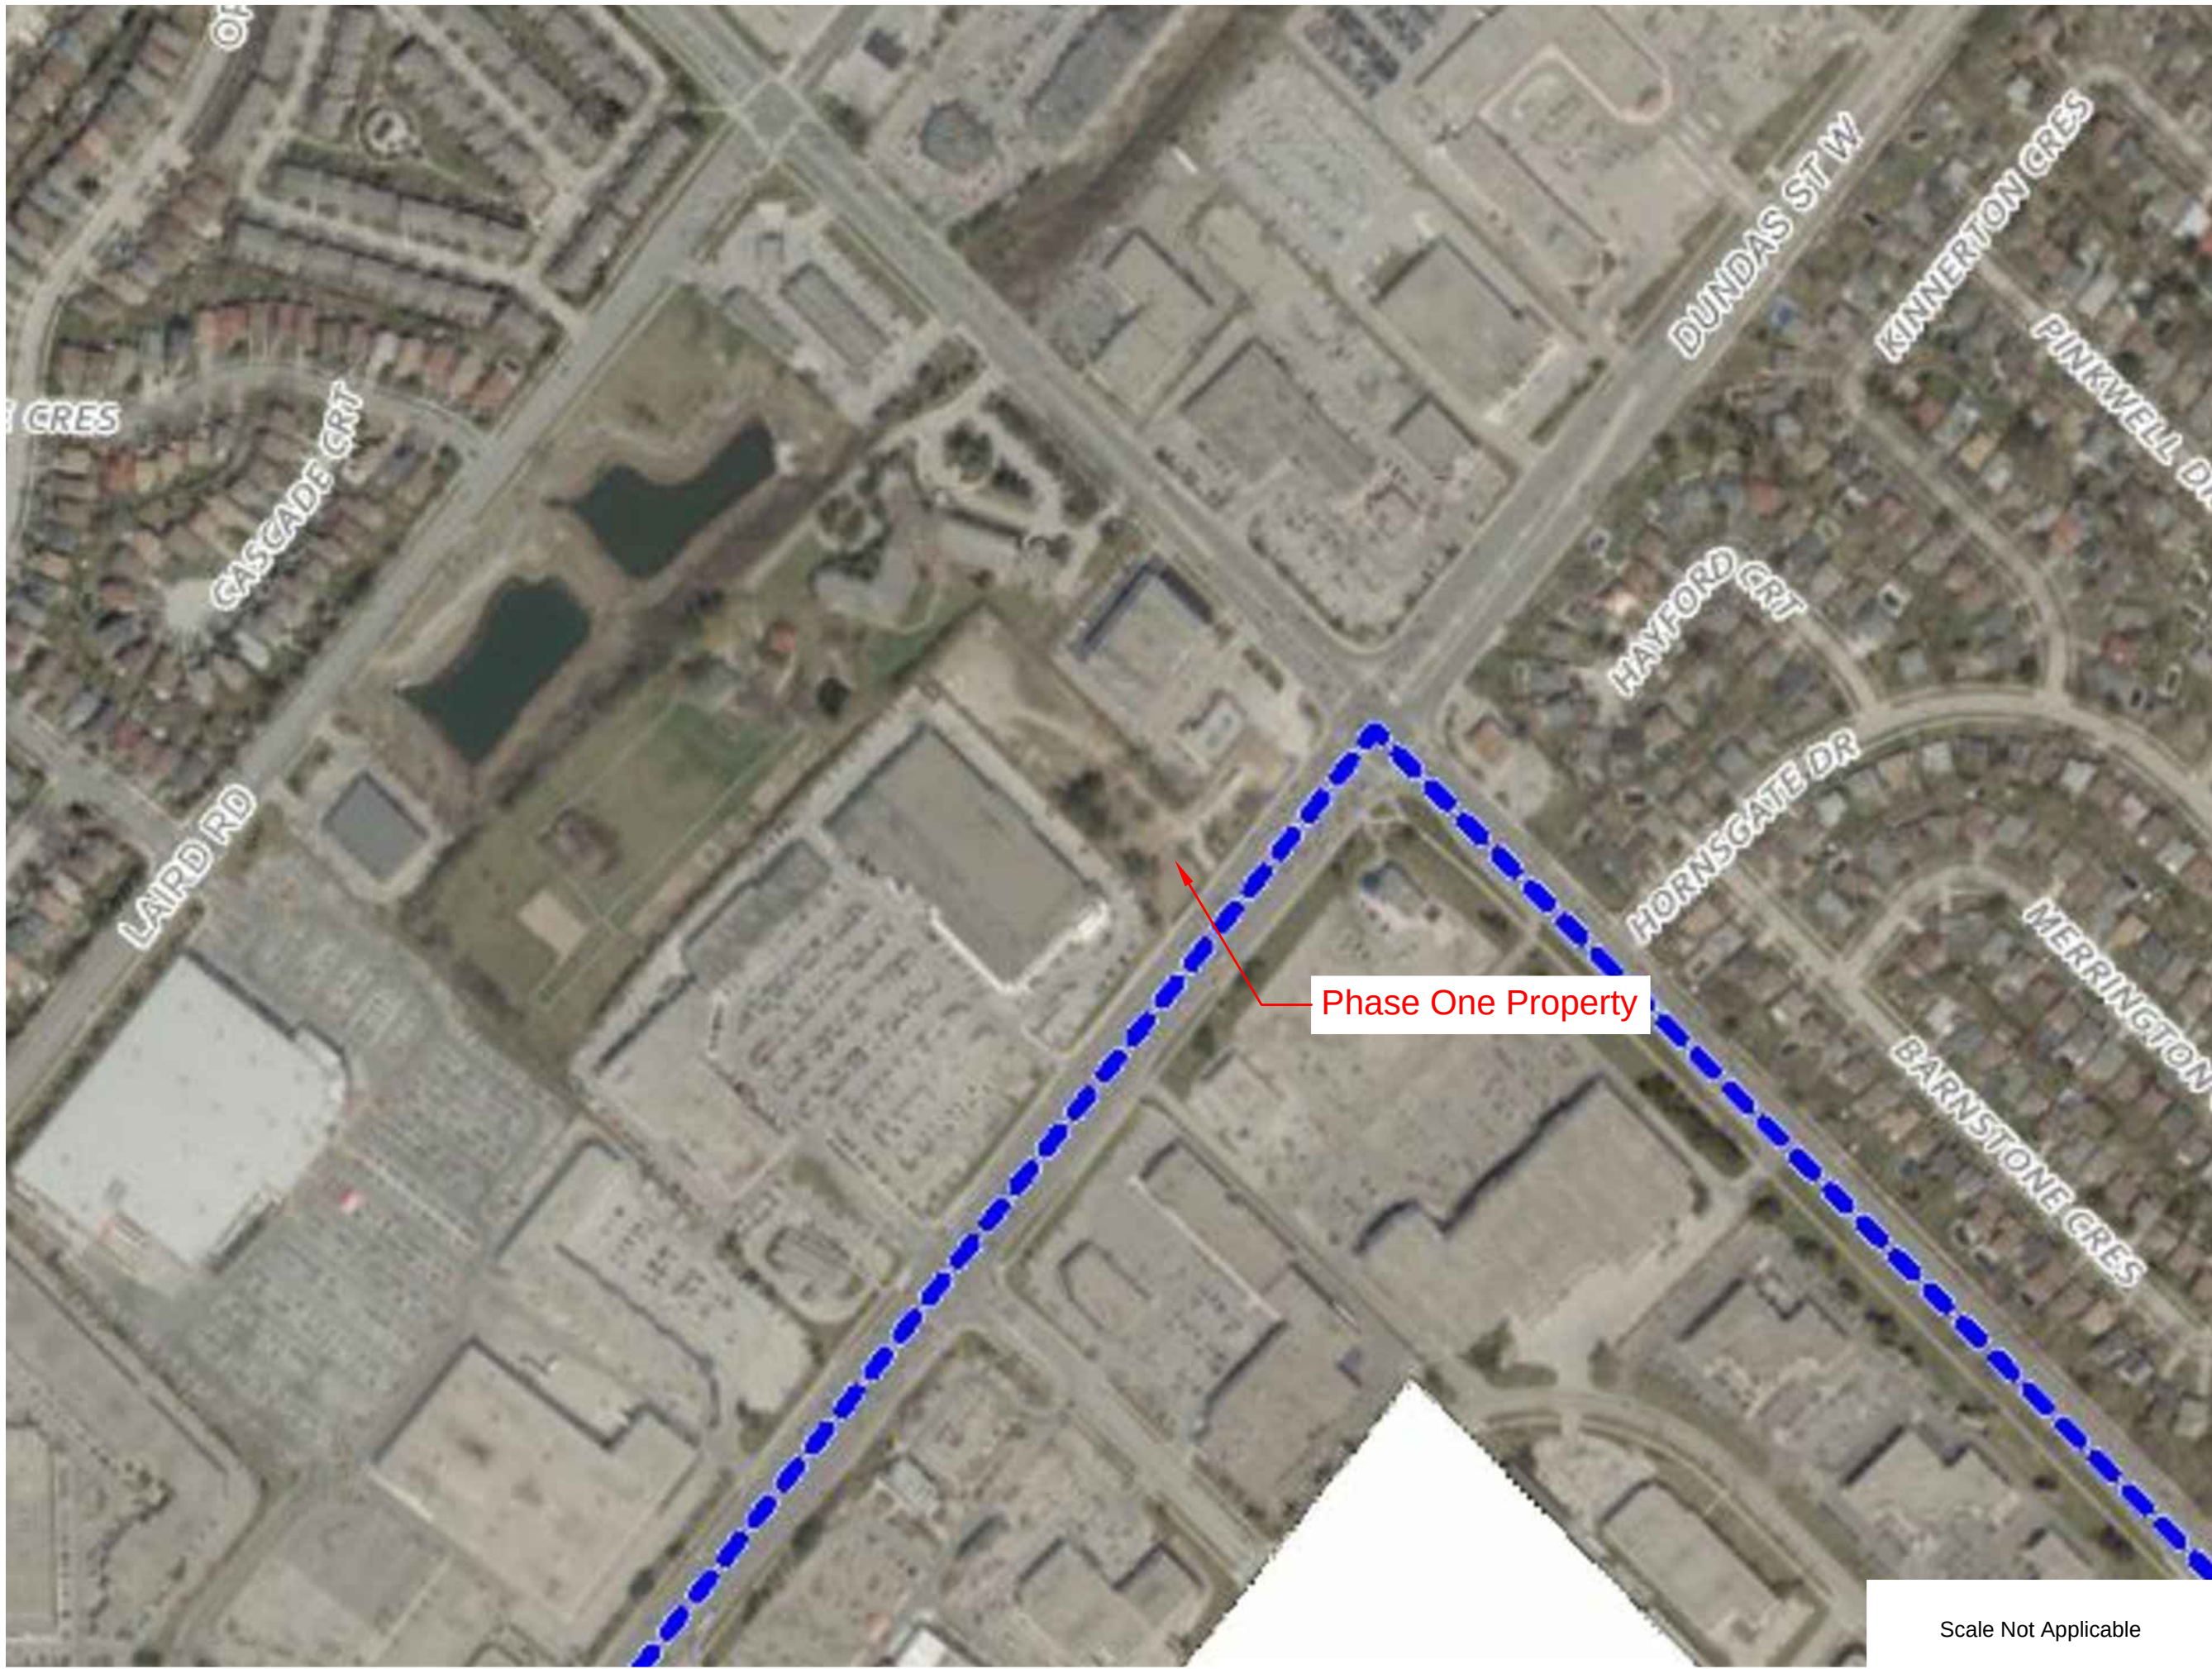

NOTES:



Safetech Environmental Limited does not assume credit for the base map used in this figure. The information presented is for the sole purpose of identifying the location of the project site. The base map was taken from Openstreet Map, Google Earth, Municipal Interactive Map and/or Google Map.

The information should not be used for architectural, structural or other purposes that require exact scales and dimensions. All scales are assumed approximate.

LOCATION:

3033 DUNDAS STREET WEST
MISSISSAUGA, ONTARIO

TITLE:

HISTORIC AERIAL PHOTOGRAPH

Scale Not Applicable

PROJECT No: 1-2240044	DATE: JUNE 2024
YEAR: 2017	DRAWN BY: TH