

SITE PLAN NOTES


1	PEDESTRIAN PORTAL/BIKE GATE.
2	BI-FOLDING GATES
3	PREFAB GUARD HOUSE
4	OUTDOOR GENERATOUR YARD EQUIPMENT ON CONCRETE PADS, SEE ELECTRICAL
5	8' AMERISTAR SECURITY FENCE
6	PEDESTRIAN CONCRETE WALKWAY.
7	AUTOMATED K-RATED BARRIER ARM BAR.
8	GARBAGE BIN WITH SOLID SCREEN SWINGING GATES AND SOLID BIN ENCLOSURE, 2438MM HEIGHT.
9	EV PARKING DUAL CHARGER.
10	2.85m WIDE X 6.0m WIDE MIN. PARKING SPACE, PAINTED STRIPING PER MUNICIPAL STANDARDS.
11	ACCESSIBLE PARKING SPACE, PAINTED STRIPING PER MUNICIPAL STANDARDS.
12	ACCESSIBLE PARKING SIGN. SIGNS AT TYPE A TO INCLUDE "VAN ACCESSIBLE" DESIGNATION.
13	ACCESSIBLE CURB RAMP TYPICAL.
14	8' CHAINLINK FENCE.
15	PEDESTRIAN CONCRETE CROSSWALK.
16	0.15M HIGH CONCRETE CURB.
17	SWING GATE
18	SAFETY BOLLARD
19	KNOX BOX

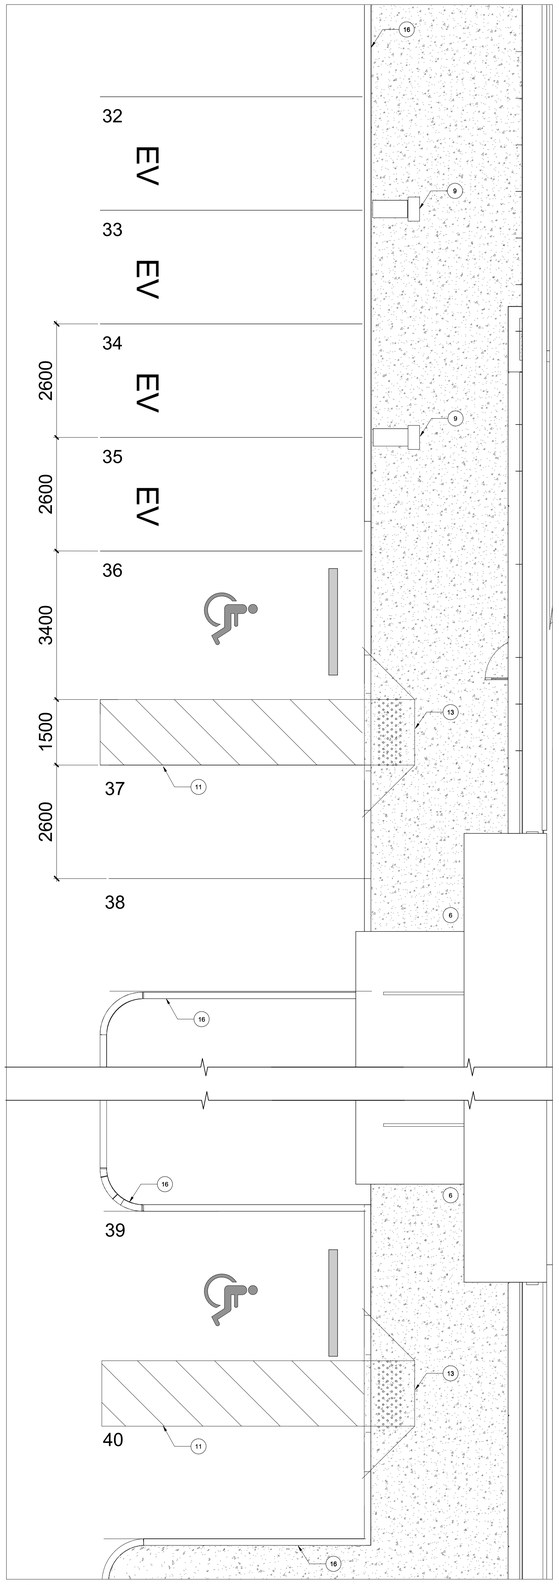


1 ACCESSIBLE PARKING ENLARGED PLAN
SPA-A-103 1:50

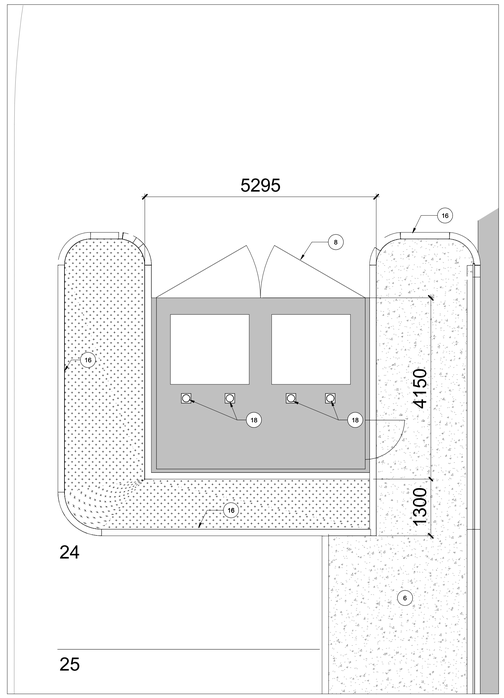


2 GARBAGE BIN ENCLOSURE ENLARGED PLAN
SPA-A-103 1:50

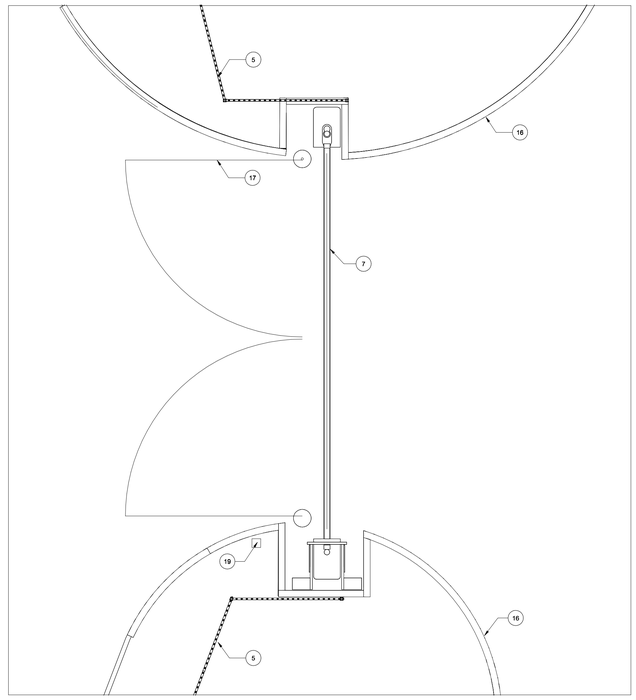

3 SITE EXIT ENLARGED PLAN
SPA-A-103 1:50

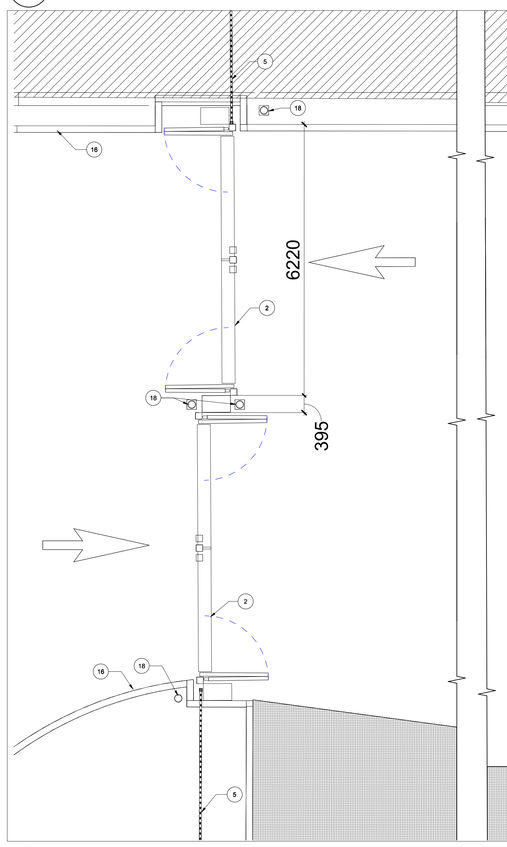

5 SITE ENTRY/GUARD HOUSE ENLARGED PLAN
SPA-A-103 1:50

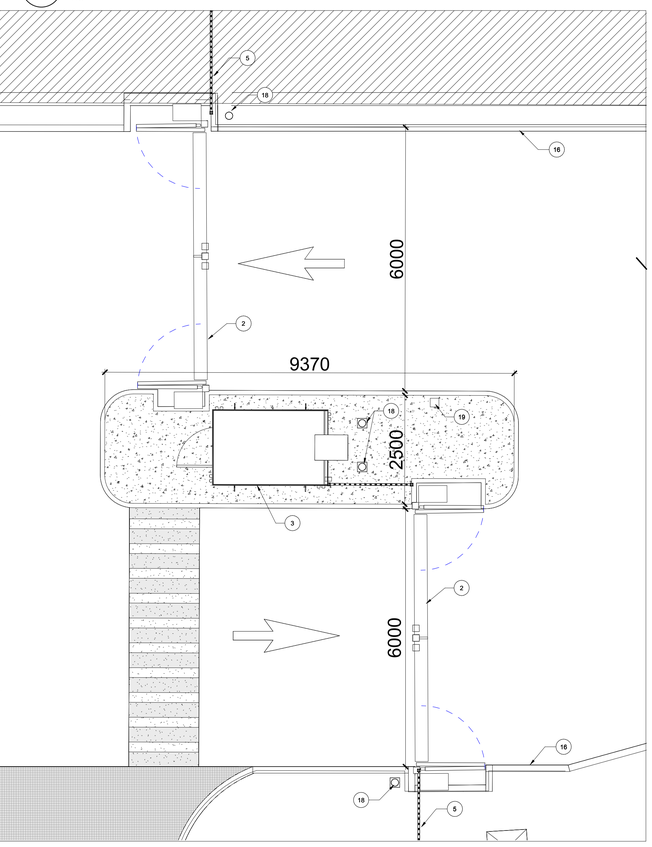


PETROFF
PETROFF PARTNERSHIP ARCHITECTS

10 AVIVA WAY
SUITE 400
MARKHAM, ONTARIO
L6G 0G1
T 905.470.7000
F 905.470.2500

www.petroff.com

PROJECT LOCATION

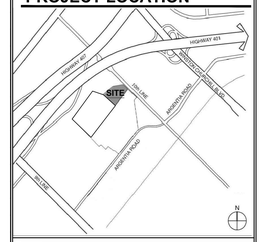

LEGAL DESCRIPTION

FOR LEGAL SURVEY INFORMATION REFER TO:
PART OF LOT 14
CONCESSION 10, NEW SURVEY
GEOGRAPHIC TOWNSHIP OF TRAFALGAR
CITY OF MISSISSAUGA
REGIONAL MUNICIPALITY OF PEEL
PREPARED BY GENESIS LAND SURVEYING INC.,
10 FOUR SEASONS PLACE, 10TH FLOOR,
TORONTO, ON M9B 6H7 DATED OCTOBER 16, 2024,

SITE SPECIFIC ZONING TO BE VERIFIED UPON CONSULTATION WITH CITY OF MISSISSAUGA. LAYOUT IS SUBJECT TO IMPLEMENTATION OF ENVIRONMENTAL, STORM WATER MANAGEMENT, ETC. REQUIREMENTS UPON CONSULTATION WITH AUTHORITIES HAVING JURISDICTION

ADDITIONAL SITE WORKS

NOTE:
FOR LANDSCAPE AND SITE FURNITURE INFORMATION, REFER TO DRAWINGS BY MHBC LANDSCAPE.

FOR GRADING AND SERVICING INFORMATION, REFER TO DRAWINGS BY MTE CONSULTANTS.

FOR SITE PHOTOMETRIC AND ELECTRICAL INFORMATION, REFER TO DRAWINGS BY HAMMERSCHLAG & JOFFE.

FOR TRAFFIC SIGNAGE AND DESIGN REFER TO DRAWINGS BY TYLIN.

NOTE:
FIRE ACCESS ROUTE TO BE DESIGNED TO SUPPORT A LOAD OF NOT LESS THAN 11,363 KG PER AXLE AND HAVE A CHANGE IN GRADIENT OF NOT MORE THAN 1 IN 12.5 OVER A MINIMUM DISTANCE OF 15M.

ROUTE TO BE DESIGNATED AS PER BYLAW 1036-81 AS AMENDED

REV #	DATE	REVISION TITLE
1	AUG 15, 2025	ISSUED FOR SPA
2	MAR 4, 2026	ISSUED FOR SPA
3	JULY 4, 2026	ISSUED FOR SPA

PROJECT NO: 25026.00
DRAWN BY: TY
CHECKED BY: RCB

■ NOT RELEASED FOR CONSTRUCTION
□ RELEASED FOR CONSTRUCTION

PROJECT TITLE:

7700 TENTH LINE WEST
MISSISSAUGA, ON
TOR00394
INDUSTRIAL DEVELOPMENT

PROLOGIS

Prologis Inc. (Canada)
185 The West Mall, Suite 700, Toronto
647-258-2600
Tony Nguyen: Tnguyen4@prologis.com
https://www.prologis.com

SHEET TITLE:

ENLARGED SITE PLANS

SITE PLAN APPLICATION NUMBER:
SP 25-63 W9

SEAL:

ONTARIO ASSOCIATION ARCHITECTS
ALI HANDY
LICENCE 6768

SHEET NO.

A.100-5