
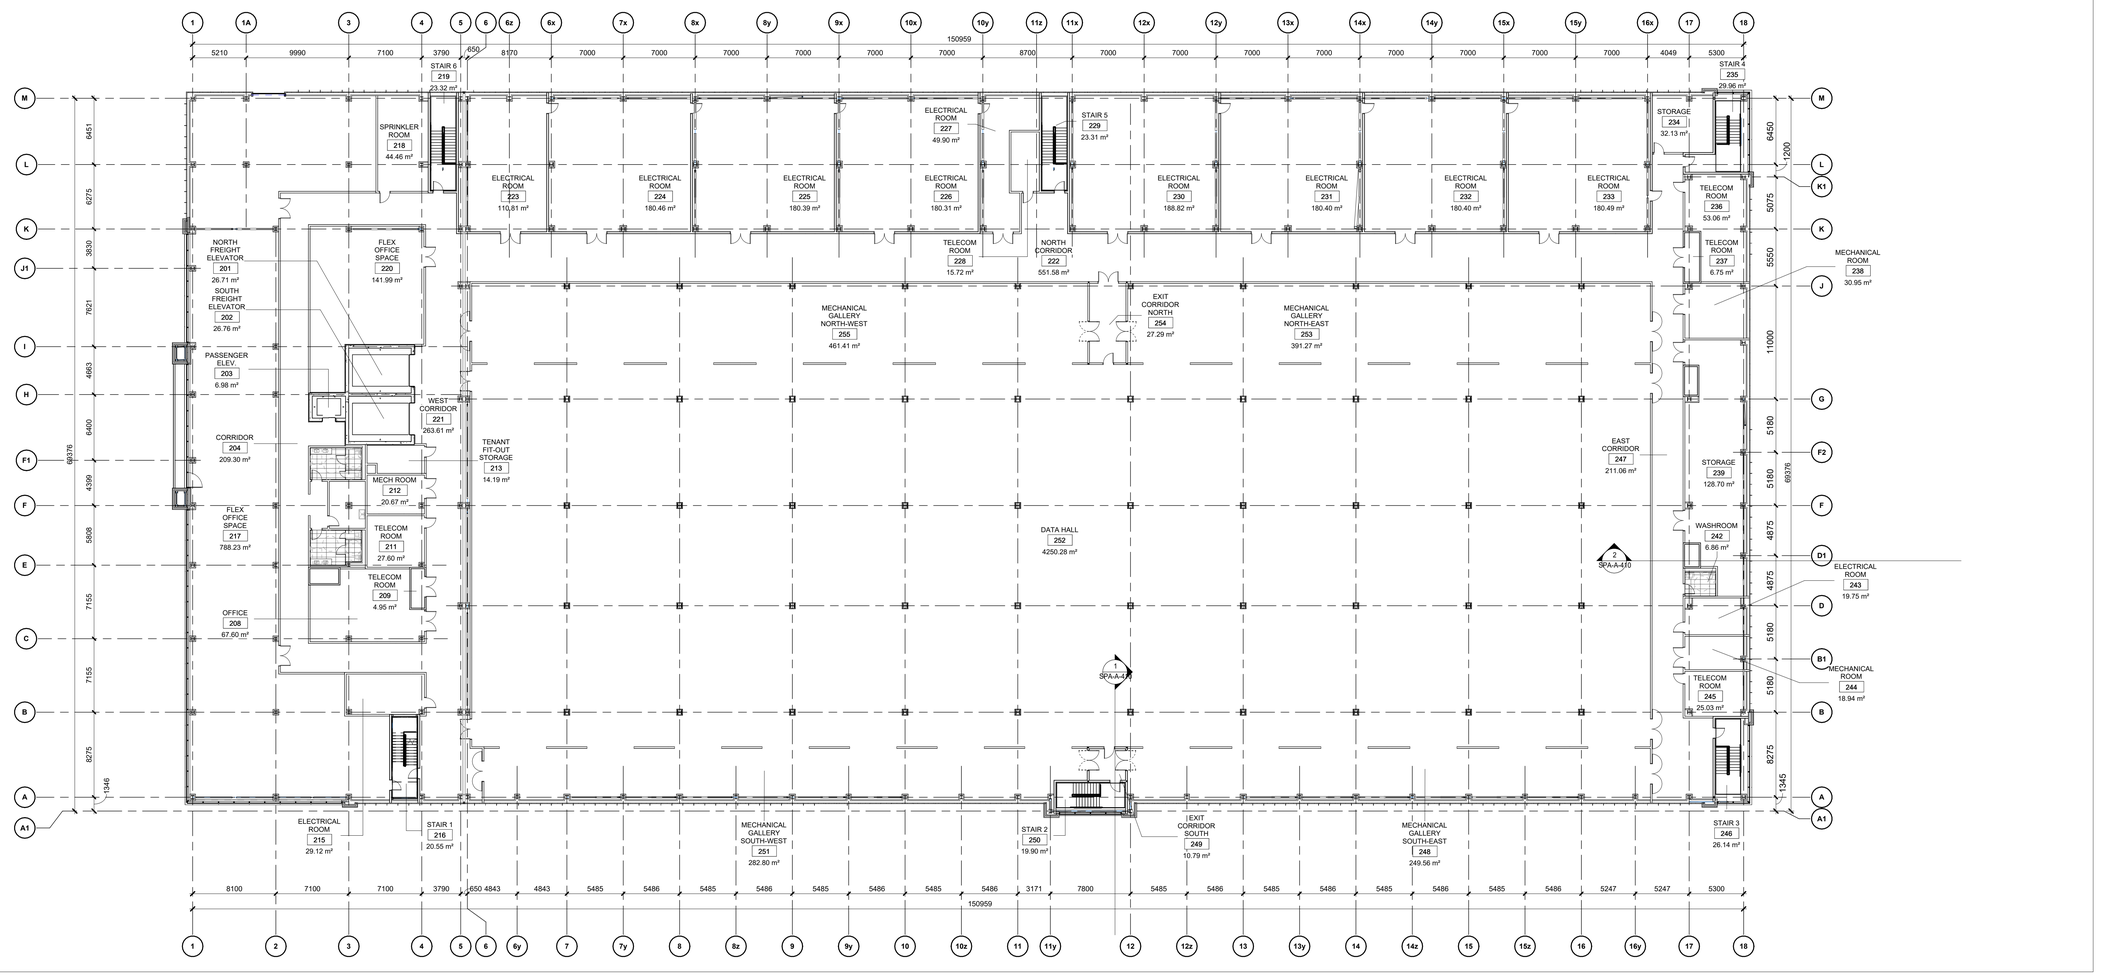


1 OVERALL PLAN - LEVEL 02
SPA-A-220 1:200

Key Plan

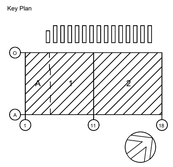


PETROFF
PETROFF PARTNERSHIP ARCHITECTS

10 AVIVA WAY
SUITE 400
MARKHAM, ONTARIO
L6G 0G1
T 905.470.7000
F 905.470.2500

www.petroff.com

PROJECT LOCATION

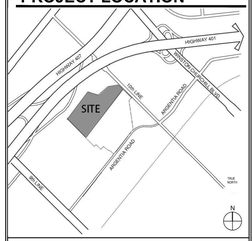

LEGAL DESCRIPTION

FOR LEGAL SURVEY INFORMATION REFER TO:
PART OF LOT 14
CONCESSION 10, NEW SURVEY
GEOGRAPHIC TOWNSHIP OF TRAFALGAR
CITY OF MISSISSAUGA
REGIONAL MUNICIPALITY OF PEEL
PREPARED BY GENESIS LAND SURVEYING INC.,
10 FOUR SEASONS PLACE, 10TH FLOOR,
TORONTO, ON M9B 6H7 DATED OCTOBER 16, 2024,

SITE SPECIFIC ZONING TO BE VERIFIED UPON CONSULTATION WITH CITY OF MISSISSAUGA. LAYOUT IS SUBJECT TO IMPLEMENTATION OF ENVIRONMENTAL, STORM WATER MANAGEMENT, ETC. REQUIREMENTS UPON CONSULTATION WITH AUTHORITIES HAVING JURISDICTION

ADDITIONAL SITE WORKS

NOTE:
FOR LANDSCAPE AND SITE FURNITURE INFORMATION, REFER TO DRAWINGS BY MHBC LANDSCAPE.


FOR GRADING AND SERVICING INFORMATION, REFER TO DRAWINGS BY MTE CONSULTANTS.

FOR SITE PHOTOMETRIC AND ELECTRICAL INFORMATION, REFER TO DRAWINGS BY HAMMERSCHLAG & JOFFE.

FOR TRAFFIC SIGNAGE AND DESIGN REFER TO DRAWINGS BY TYLIN.

NOTE:
FIRE ACCESS ROUTE TO BE DESIGNED TO SUPPORT A LOAD OF NOT LESS THAN 11,363 KG PER AXLE AND HAVE A CHANGE IN GRADIENT OF NOT MORE THAN 1 IN 12.5 OVER A MINIMUM DISTANCE OF 15M. ROUTE TO BE DESIGNATED AS PER BYLAW 1036-81

KEY PLAN

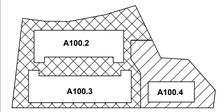

BLOCK 1
BLOCK 2

N

REV #	DATE	REVISION TITLE
1	AUG 15, 2025	ISSUED FOR SPA
2	MAR 4, 2026	ISSUED FOR SPA
3	JULY 4, 2026	ISSUED FOR SPA

PROJECT NO: 25026.00
DRAWN BY: TY
CHECKED BY: RCB

■ NOT RELEASED FOR CONSTRUCTION
□ RELEASED FOR CONSTRUCTION

PROJECT TITLE:

7700 TENTH LINE WEST
MISSISSAUGA, ON

TOR00394

INDUSTRIAL DEVELOPMENT

PROLOGIS

Prologis Inc. (Canada)
185 The West Mall, Suite 700, Toronto
647-258-2600

Tony Nguyen: Tnguyen4@prologis.com
https://www.prologis.com

SHEET TITLE:

OVERALL FLOOR PLAN
LEVEL 2 DATA CENTRE

SEAL:

ONTARIO ASSOCIATION ARCHITECTS
ALI HAMDY
LICENCE 6766

SHEET NO.

A.220