



A A201 DC5-SOUTH ELEVATION

Scale.1 : 400

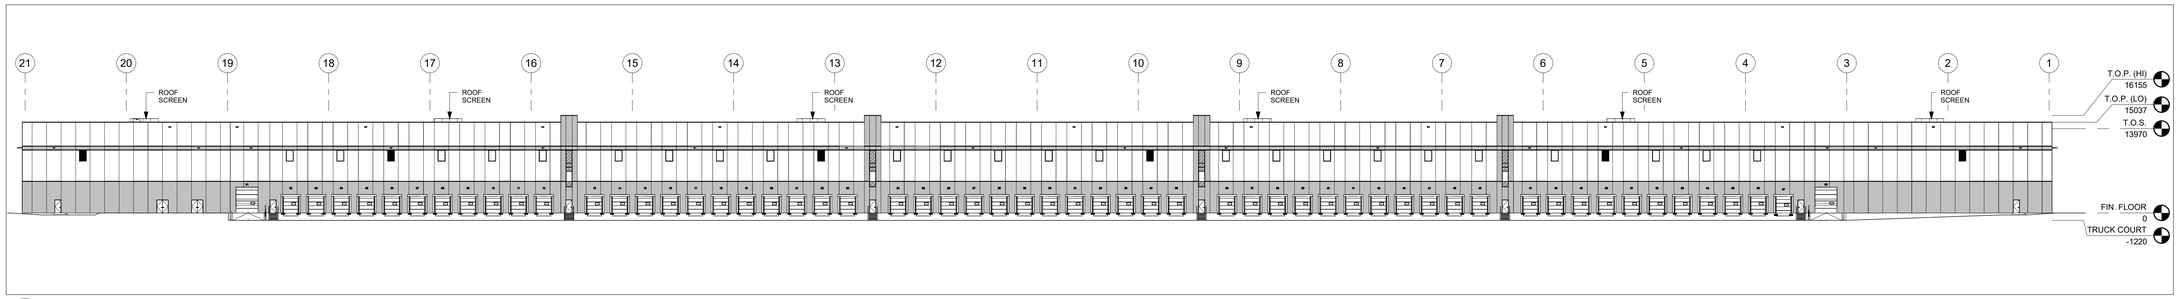


B A201 DC5-NORTH ELEVATION

Scale.1 : 400

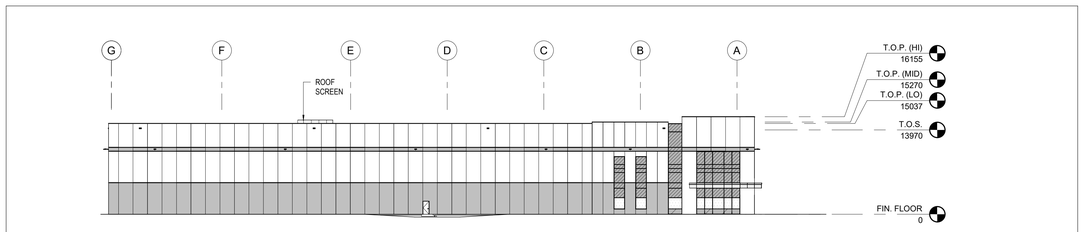


C A201 DC5-WEST ELEVATION

Scale.1 : 400

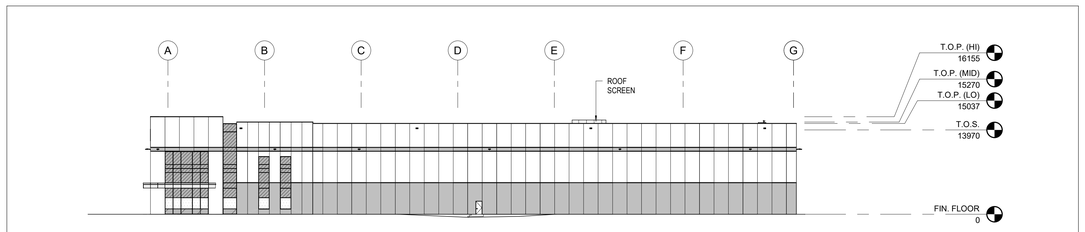


D A201 DC5-EAST ELEVATION

Scale.1 : 400

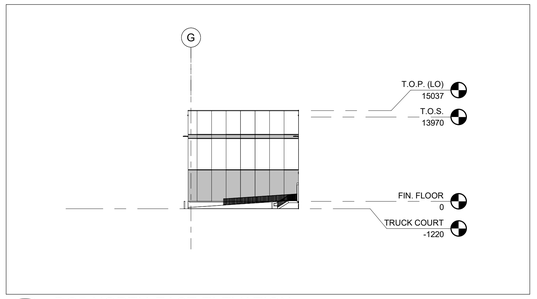

E A201 DC5-NORTH-EAST ELEVATION

Scale.1 : 400

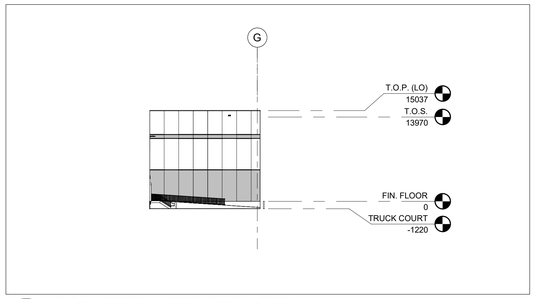

F A201 DC5-NORTH-WEST ELEVATION

Scale.1 : 400



G A201 DC5 - SOUTHEAST VIEW

Scale.

NOTE: ARTIST RENDERING OF BUILDING ISSUED FOR MASSING AND BUILDING CHARACTER ONLY. REFER TO DRAWINGS FOR ALL SPECIFIC DIMENSIONS, GRADING, LIGHTING, LANDSCAPING, SIGNAGE, ETC.

*NOTE: PANELS SHALL RECEIVE HIGH-BUILD ACRYLIC COATING, SHERWIN WILLIAMS ULTRACRETE, ONE COAT PRIMER PLUS 2 FINISH COATS AS RECOMMENDED BY PAINT MANUFACTURER.

EXTERIOR WALLS TO INCLUDE 4 BASIC COLOURS, WITH ONE ADDITIONAL ACCENT COLOUR AS SHOWN ON EXTERIOR ELEVATIONS. NO TEXTURE.

**NOTE: G.C. TO PROVIDE ALTERNATE PRICE FOR PIGMENTED CONCRETE (STAINING) FOR EXTERIOR PRECAST WALL PANELS INSTEAD OF PAINTING.

***NOTE: WAREHOUSE INTERIOR WALL PANTING TO RECEIVE ONE COAT OF FLAT LATEX PAINT - WHITE.

PETROFF

10 AVIVA WAY, SUITE 400
MARKHAM, ONTARIO
L6G 0G1
T 905.470.7000
F 905.470.2500

www.petroff.com

MATERIALS LEGEND AND GENERAL NOTES

A. REF ENLARGED ELEVATIONS FOR ADDITIONAL INFORMATION.

- ALUMINUM / PREFINISHED METAL
- PRECAST CONCRETE - (DARK) GRAY PAINT - ACCENT
- PRECAST CONCRETE - (LIGHT) GRAY PAINT - BASE
- GLAZING - SPANDREL IGU
- GLAZING - VISION IGU WITH VISUAL MARKERS***

***NOTE:
EXTERIOR BUILDING GLAZING TO INCLUDE SEALED GLASS UNITS PROVIDED WITH AN APPROVED VISUAL MARKER (CERAMIC FRIT DOT PATTERN) WITH A MAXIMUM SPACING OF 50mm X 50mm WITH A MINIMUM OF 6mm IN DIAMETER ON SURFACE #1 TYPICAL.

REV #	DATE	REVISION TITLE
1	AUG 15, 2025	ISSUED FOR SPA
2	DEC 05, 2025	ISSUED FOR COORDINATION
3	2026-03-25	ISSUED FOR SPA RESUBMISSION
4	2026-09-17	ISSUED FOR SPA RESUBMISSION

PROJECT NO: 25026
DRAWN BY: TL
CHECKED BY: RBC

■ NOT RELEASED FOR CONSTRUCTION
□ RELEASED FOR CONSTRUCTION

PROJECT TITLE:

MEADOWVALE DC5

TOR00394
3261 Argentia Road
MISSISSAUGA, ONTARIO

PROLOGIS®
Prologis Inc. (Canada)
185 The West Mall, Suite 700, Toronto
647-258-2600
https://www.prologis.com

SHEET TITLE:

BUILDING DC5 - OVERALL BUILDING ELEVATIONS

SEAL:

ONTARIO ASSOCIATION OF ARCHITECTS
ALY HAMDY
LICENCE 6765

SHEET NO.

A201