
P:\V\60549_001\[60549_001-C2.DWG


MATCHLINE. SEE CONTINUATION ON C2.2A

MATCHLINE. SEE CONTINUATION ON C2.2B

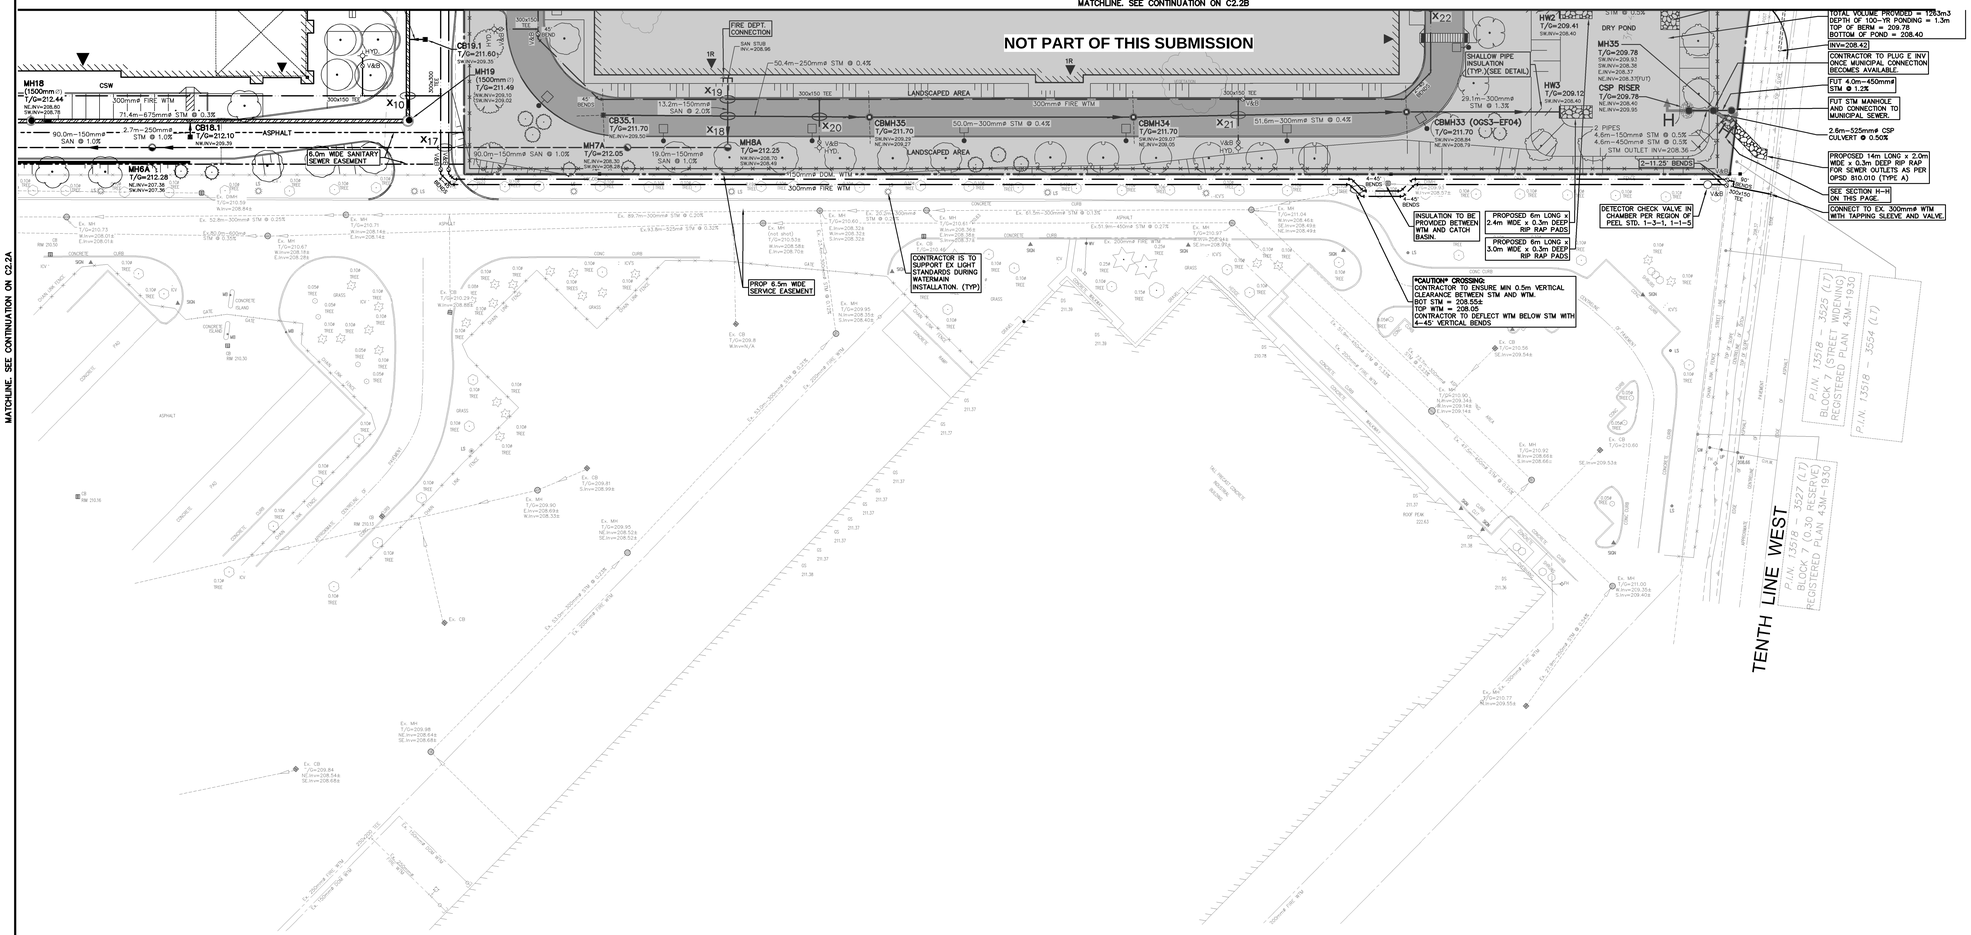

NOTES TO CONTRACTOR:

1. INSPECTION
   CONTRACTOR IS RESPONSIBLE FOR CONTACTING ENGINEER & CITY INSPECTION STAFF 48 HRS PRIOR TO COMMENCING WORK TO ARRANGE FOR INSPECTION & OFF-SITE WORKS. ENGINEER TO DETERMINE DEGREE OF INSPECTION AND TESTING REQUIRED FOR CERTIFICATION OF UNDERGROUND SERVICE INSTALLATION AS MANDATED BY ONTARIO BUILDING CODE DIVISION C, PART 1, SECTION 1.2.2, GENERAL REVIEW. FAILURE TO NOTIFY ENGINEER WILL RESULT IN EXTENSIVE POST CONSTRUCTION INSPECTION AT CONTRACTORS EXPENSE.
2. CONFIRMATION OF EXISTING INVERTS
   72 HOURS PRIOR TO THE START OF CONSTRUCTION, THE CONTRACTOR IS TO LOCATE, EXPOSE AND VERIFY INVERTS OF EXISTING SEWERS AT CONNECTION POINTS AND REPORT FINDINGS TO MTE. SHOULD THE CONTRACTOR PROCEED WITHOUT COMPLETING THESE LOCATES, EXTRA COSTS RESULTING FROM DELAYS AND STANDBY TIME WILL NOT BE CONSIDERED.

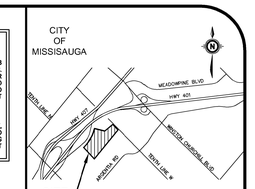

KEY PLAN N.T.S.

GEODETIC BENCHMARK ELEV. = 208.076m

ELEVATIONS ARE REFERRED TO THE CITY OF MISSISSAUGA BENCHMARK No. 1045, LOCATED AT THE BASE OF A 750mmø CONCRETE TRAFFIC POLE AT THE SOUTH-WEST CORNER OF ARGENTIA ROAD AND PLAZA ENTRANCE (WALMART), HAVING A PUBLISHED ELEVATION OF 208.076 METRES.

SITE BENCHMARK ELEV. = m

SEE GEODETIC BENCHMARK

NOTE TO CONTRACTOR :

DO NOT SCALE DRAWINGS.

CONTRACTORS MUST CHECK AND VERIFY ALL DIMENSIONS AND REPORT ANY DISCREPANCIES TO THE ENGINEER BEFORE PROCEEDING WITH THE WORK.

ALL DRAWINGS REMAIN THE PROPERTY OF THE ENGINEER AND SHALL NOT BE REPRODUCED OR REUSED WITHOUT THE ENGINEER'S WRITTEN PERMISSION.

THE OWNER/ARCHITECT/CONTRACTOR IS ADVISED THAT M.T.E. CONSULTANTS INC. CANNOT CERTIFY ANY COMPONENT OF THE SITE WORKS NOT INSPECTED DURING CONSTRUCTION. IT IS THE RESPONSIBILITY OF THE GENERAL CONTRACTOR TO NOTIFY M.T.E. CONSULTANTS INC. PRIOR TO COMMENCEMENT OF CONSTRUCTION TO ARRANGE FOR INSPECTION.

NOTE:

REFER TO SITEPLAN/LANDSCAPE PLAN FOR ALL SURFACE TYPES AND DETAILS

LEGEND OF EXISTING FEATURES

- SITE BOUNDARY
- EASEMENT
- EXISTING SANITARY SEWER (Ex. 300mmø SAN; Ex. MH)
- EXISTING WATERMAIN (Ex. 200mmø WTM; Ex. HYD. SET)
- EXISTING STORM SEWER (Ex. 375mmø STM; Ex. MH)
- EXISTING CURB (Ex. Drop Curb)
- EXISTING FENCE
- EXISTING EMBANKMENT (SLOPE AS NOTED) (TOP) (BOTTOM)

LEGEND OF PROPOSED FEATURES

- EMBANKMENT (SLOPE AS NOTED) (TOP) 3:1 (BOTTOM)
- SANITARY SEWER (MH; 14.6m–200mmø SAN @ 1.5%)
- STORM SEWER (MH; 21.3m–300mmø STM @ 1.3%)
- PERFORATED BIG 'O' SUBDRAIN (SEE DETAIL)
- WATERMAIN (200mmø WTM; HYD. SET; TEE)
- PROPOSED BUILDING
- OVERHEAD DOOR
- MAN DOOR
- FENCE
- CONCRETE CURB (DROP CURB)
- RETAINING WALL
- SHALLOW PIPE INSULATION (SEE DETAIL)
- FCRD — FLOW CONTROL ROOF DRAIN ZURN MODEL ZYQ5* SINGLE NOTCH *OR APPROVED EQUAL
- RIP RAP (SIZE & TYPE AS NOTED)
- LIGHT POLE (SEE SITE PLAN)
- WM — WATER METER
- BP — BACKFLOW PREVENTER
- SAW CUT c/w LAP JOINT (SEE DETAIL)
- PROPOSED TREE (SEE LANDSCAPE PLAN)

No.	REVISION	BY	YYYY-MM-DD
16.	ISSUED FOR SPA RE-SUBMISSION	RDZ	2026-09-25
15.	ISSUED FOR SPA RE-SUBMISSION	RDZ	2026-09-10
14.	CONTRACT DOCUMENTS (100%) SUBMISSION	RDZ	2026-08-20
13.	CONTRACT DOCUMENTS (90%) SUBMISSION	RDZ	2026-07-22
12.	ISSUED FOR SPA RE-SUBMISSION	RDZ	2026-07-06
11.	CONTRACT DOCUMENTS (75%) SUBMISSION	RDZ	2026-06-30
10.	ADDENDUM #01 (EARLY WORKS)	RDZ	2026-06-29
9.	ISSUED FOR 2ND RESUBMISSION	RDZ	2026-06-16
8.	CONTRACT DOCUMENTS (50%) SUBMISSION	RDZ	2026-05-29
7.	ISSUED FOR BUILDING PERMIT	RDZ	2026-05-12
6.	ISSUED FOR SPA RE-SUBMISSION	RDZ	2026-03-25
5.	ISSUED FOR SPA RE-SUBMISSION	RDZ	2026-03-04
4.	RE-ISSUED FOR GRADING PERMIT	RDZ	2026-02-06
3.	RE-ISSUED FOR GRADING PERMIT	RDZ	2025-10-28
2.	ISSUED FOR SPA	RDZ	2025-08-06
1.	ISSUED FOR GRADING PERMIT	RDZ	2025-06-30

MTE
Engineers, Scientists, Surveyors
905-639-2552

LICENSED PROFESSIONAL ENGINEER 2026-09-25 R.D.ZHOU 100567167 PROVINCE OF ONTARIO

NOT FOR CONSTRUCTION

CLIENT
PETROFF PARTNERSHIP ARCHITECTS
10 AVIVA WAY SUITE 400 MARKHAM

PROJECT
PROLOGIS MEADOWVALE DC4/DC5 & DATA CENTRE
3261/3265 ARGENTIA ROAD (DC5/DC4)
7700 TENTH LINE WEST (DATA CENTER) MISSISSAUGA

DRAWING
SITE SERVICING PLAN 3
SP 25-063 W9 (DATA CENTER)
SP 25-065 W9 (DC5/DC4)

Project Manager	R.ZHOU	Job No.	60549_001
Design By	NZR	Checked By	RDZ
Drawn By	AXG	Checked By	NZR
Surveyed By	Others	Drawing No.	C2.2C
Date	Jun.11/25		
Scale	1:400	Sheet 6 of 8	

September 25, 2026 - 11:58:32 AM - Plotted By: Alla Gorkin