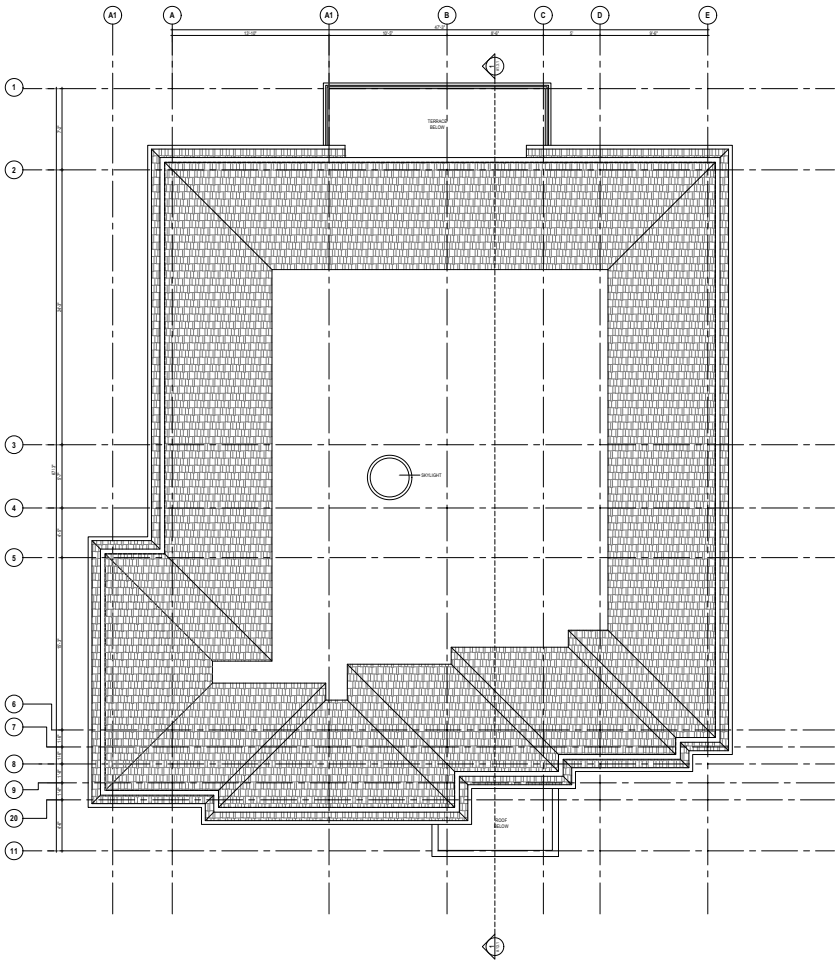

PROJECTED NORTH | TRUE NORTH

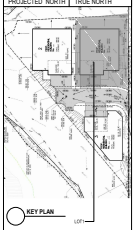

REV	ISSUED FOR	DATE
R0	SITE PLAN APP.	2021-02-23

PROJECT NAME AND ADDRESS :

PROPOSED NEW 2 STOREY DWELLING

PROPOSED SINGLE FAMILY RESIDENTIAL HOUSES AT 44-45 LONGVIEW PLACE, MISSISSAUGA ,ON

LEAD CONSULTANT :

technoarch

2250 Bovaird Drive E, Suite 612 ,
Brampton, ON L6R 0W3, Canada
Tel : +1-905-792-0039
Cell : +1-416-729-9454
Email: hbhons@technoarch.ca
www.technoarch.ca

ONTARIO ASSOCIATION OF ARCHITECTS
2021-02-22
HARPREET SINGH BHONS
LICENCE
6942

STRUCTURAL CONSULTANT :

MEP CONSULTANT :

DRAWING TITLE :
PROPOSED ROOF PLAN (LOT 1)

DRAWN BY	HT
CHECKED BY	HK
APPROVED BY	HB
SCALE 1/4"=1'-0"	SIZE A1
SHEET NO A1.1.5	STAGE SITE PLAN APP.
PHASE 00	REV R0
ISSUED DATE	2021-02-23