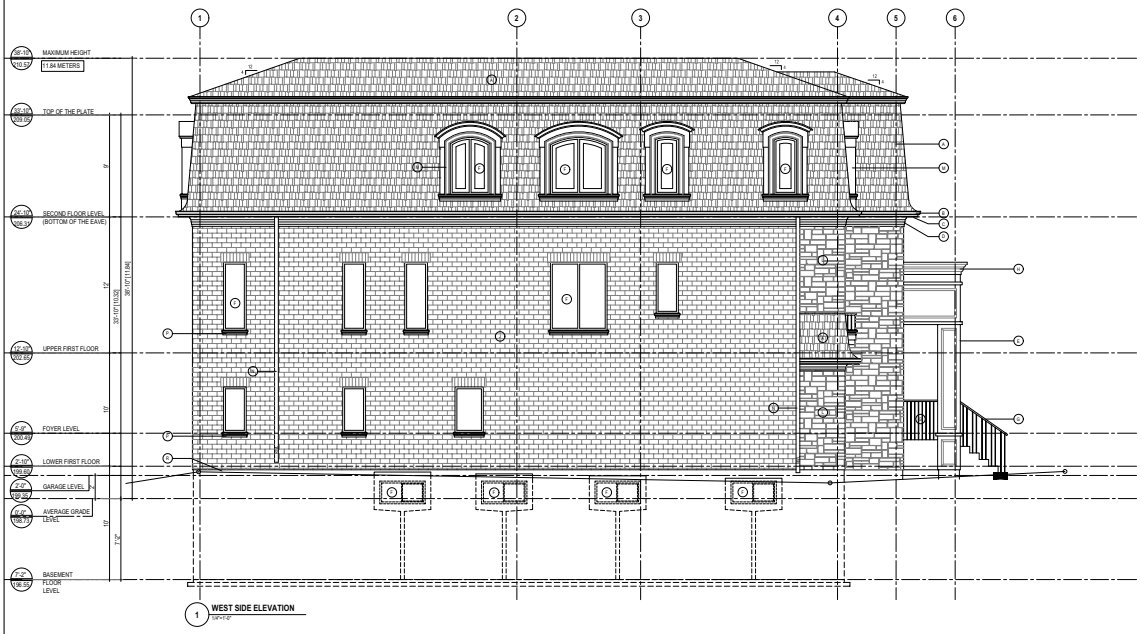

1 **WEST SIDE ELEVATION**
SCALE 1/4"=1'-0"

TYPICAL EXTERIOR MATERIAL & COLOR SCHEDULE

	IMAGE	MATERIAL ITEM	FINISH/COLOR	DESCRIPTION / SIZE
A		ASPHALT SHINGLES (RED HERALDIC)	COLOR: CHARCOAL BLACK	
B		ALUMINUM GUTTER ATTACHED TO BARGEBOARD	COLOR TO MATCH ROOF SHINGLES	6" ALUMINUM GUTTER
C		SOFFIT & FASCIA	BLACK SOFFIT	VENTILATED EAVE PANELS
D		VERTIC STRUCTURAL PVC RIBBON BOARD	COLOR TO BE MATCH WITH WINDOW CASING	10" HEIGHT RIBBON BOARD
E		PRECAST PORCH COLUMN		
F		WINDOW AND WINDOW FRAME	BLACK COLOR FRAME	CLEAR GLASS SEALED DOUBLE GLAZED WINDOW
G		METAL RAILING		TOP OF RAILING 42" FROM FLOOR Hollie
H		12" THICK PRE CAST MOULDING		
I		BRICK	VENEER	
J		STUCCO	COLOUR TO BE MATCH WITH PORCH COLUMN COLOR	EGG SHELL FINISH

TYPICAL EXTERIOR MATERIAL & COLOR SCHEDULE

	IMAGE	MATERIAL ITEM	FINISH/COLOR	DESCRIPTION / SIZE
L		ROUGH STONE		
M		WINDOW CASING	DARK BEIGE	5" WIDE CASING
N		RAIN WATER LEADER	COLOR TO MATCH GUTTER	DOWNSPOUT WITH 12"X12" CONCRETE SPLASH PAD
O		STONE SILL	COLOR TO BE MATCH WITH WINDOW CASING	
P		EXPOSED FOUNDATION	CONCRETE FINISH	CONCRETE WALL TO BE MAXIMUM 7'-6" HIGH FROM GRADE LEVEL
Q		GARAGE DOOR	DOOR TEXTURE BACK FINISH	CUSTOM MADE GARAGE DOOR
R		WALL LIGHT	RUST FINISH CLEAR BEVELED GLASS	LIGHT : RED STYLE : TRADITIONAL
S		CUSTOM WOODEN DOOR WITH GLASS	NATURAL WOOD COLOR	
T		OUTDOOR HANGING LIGHT	BLACK WITH CLEAR GLASS	LIGHT : RED STYLE : TRADITIONAL

PROJECTED NORTH | TRUE NORTH

REV	ISSUED FOR	DATE
RG	SITE PLAN APP.	2021-02-23

PROJECT NAME AND ADDRESS :
PROPOSED NEW DWELLINGS
PROPOSED SINGLE FAMILY RESIDENTIAL HOUSES AT 44-45 LONGVIEW PLACE, MISSISSAUGA ,ON

LEAD CONSULTANT :
technoarch
2250 Bovaird Drive E, Suite 612 ,
Brampton, ON L6R 0W3, Canada
Tel : +1-905-792-0038
Cell : +1-416-729-9454
Email: hbhons@technoarch.ca
www.technoarch.ca

ONTARIO ASSOCIATION OF ARCHITECTS
2021-02-22
SHARPREET SINGH BHONS
LICENCE
6942

STRUCTURAL CONSULTANT :

MEP CONSULTANT :

DRAWING TITLE :
PROPOSED WEST SIDE ELEVATION LOT3

DRAWN BY	RB
CHECKED BY	HK
APPROVED BY	HB
SCALE 1/4"=1'-0"	SIZE A1
SHEET NO A3.2.2	STAGE SITE PLAN APP.
PHASE 00	REV R0
ISSUED DATE	2021-02-23