METRIC
ALL DIMENSIONS IN METRES

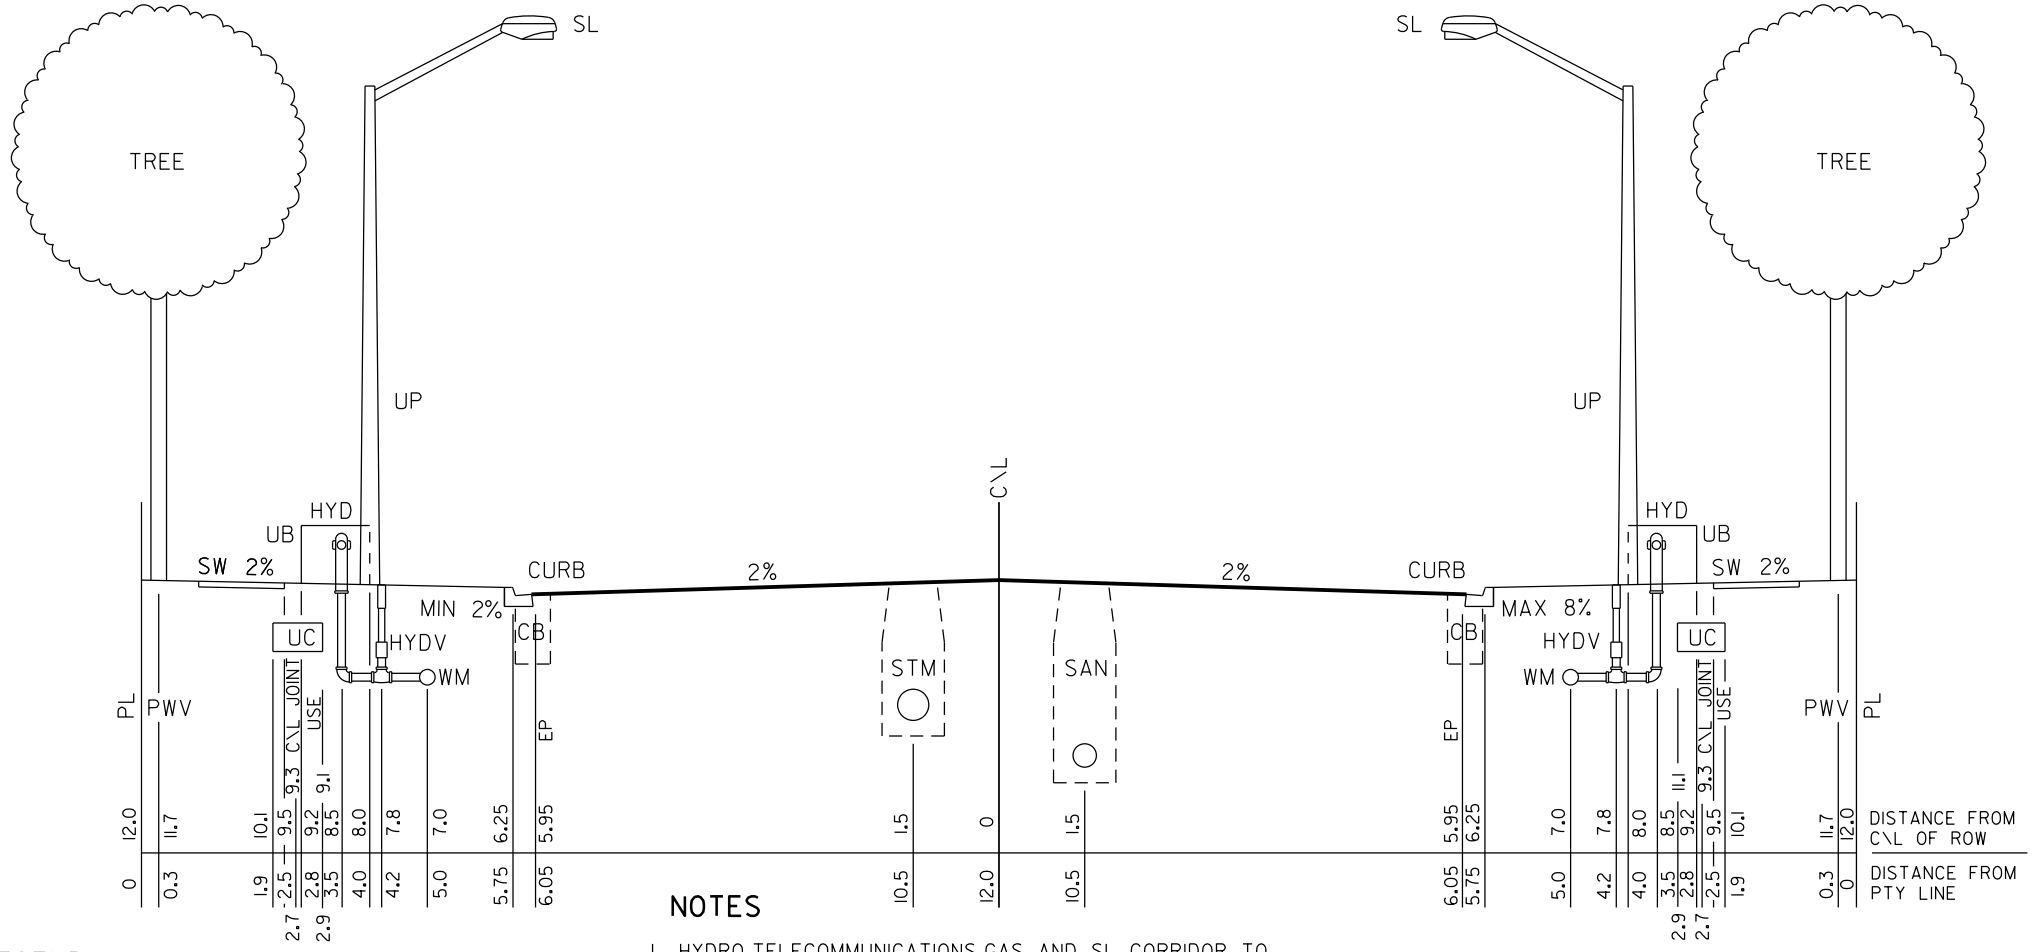

LEGEND

EP - EDGE OF PAVEMENT
CB - CATCH BASIN
CURB - CURB OR CURB AND GUTTER
C/L - CENTRELINE
GAS - GAS MAIN
HYD - FIRE HYDRANT
HYDV - FIRE HYDRANT VALVE
PWV - PRIVATE WATER VALVE
PL - PROPERTY LINE
SL - STREETLIGHT
SW - SIDEWALK
SAN - SANITARY SEWER
STM - STORM SEWER
UB - UTIITY BOX (HYDRO,TELECOMMUNICATIONS)
UC - UTILITY CORRIDOR (HYDRO,TELECOMM,GAS,SL)
UP - UTILITY POLE
WM - WATERMAIN

NOTES

1. HYDRO,TELECOMMUNICATIONS,GAS AND SL CORRIDOR TO HAVE A MINIMUM COVER OF 0.965 m.
2. WATERMAIN TO HAVE A MINIMUM COVER OF 1.7m.
3. IF UTILITIES CANNOT BE INSTALLED ACCORDING TO THIS STANDARD THEY ARE TO BE INSTALLED AS CLOSE AS POSSIBLE TO THE PRESCRIBED LOCATION SUBJECT TO THE APPROVAL OF THE TRANSPORTATION AND WORKS DEPARTMENT OF THE CITY OF MISSISSAUGA.
4. A 0.4m - 0.6m CLEARANCE MUST BE MAINTAINED BETWEEN CABLES AND HYDRANTS
5. A 0.3m CLEARANCE MUST BE MAINTAINED BETWEEN WATERMAINS AND UTILITY POLES.
6. ROAD WIDTH IS MEASURED FROM FACE OF CURB TO FACE OF CURB AS DEFINED ON OPSD STD. 600.040 CURB & GUTTER. PAVEMENT WIDTH IS MEASURED FROM EDGE OF PAVEMENT (EP) TO EDGE OF PAVEMENT (EP).
7. FOR LOCATION OF GAS MAIN WITHIN UTILITY CORRIDOR REFER TO STD. 2211.280

MISSISSAUGA

STANDARD
LOCAL INDUSTRIAL ROAD
12.5m ROAD ON 24m ROW

EFF. DATE		2002-01-01	SCALE	N.T.S.
REV.	9	2015-06-05	STANDARD No.	2211.090