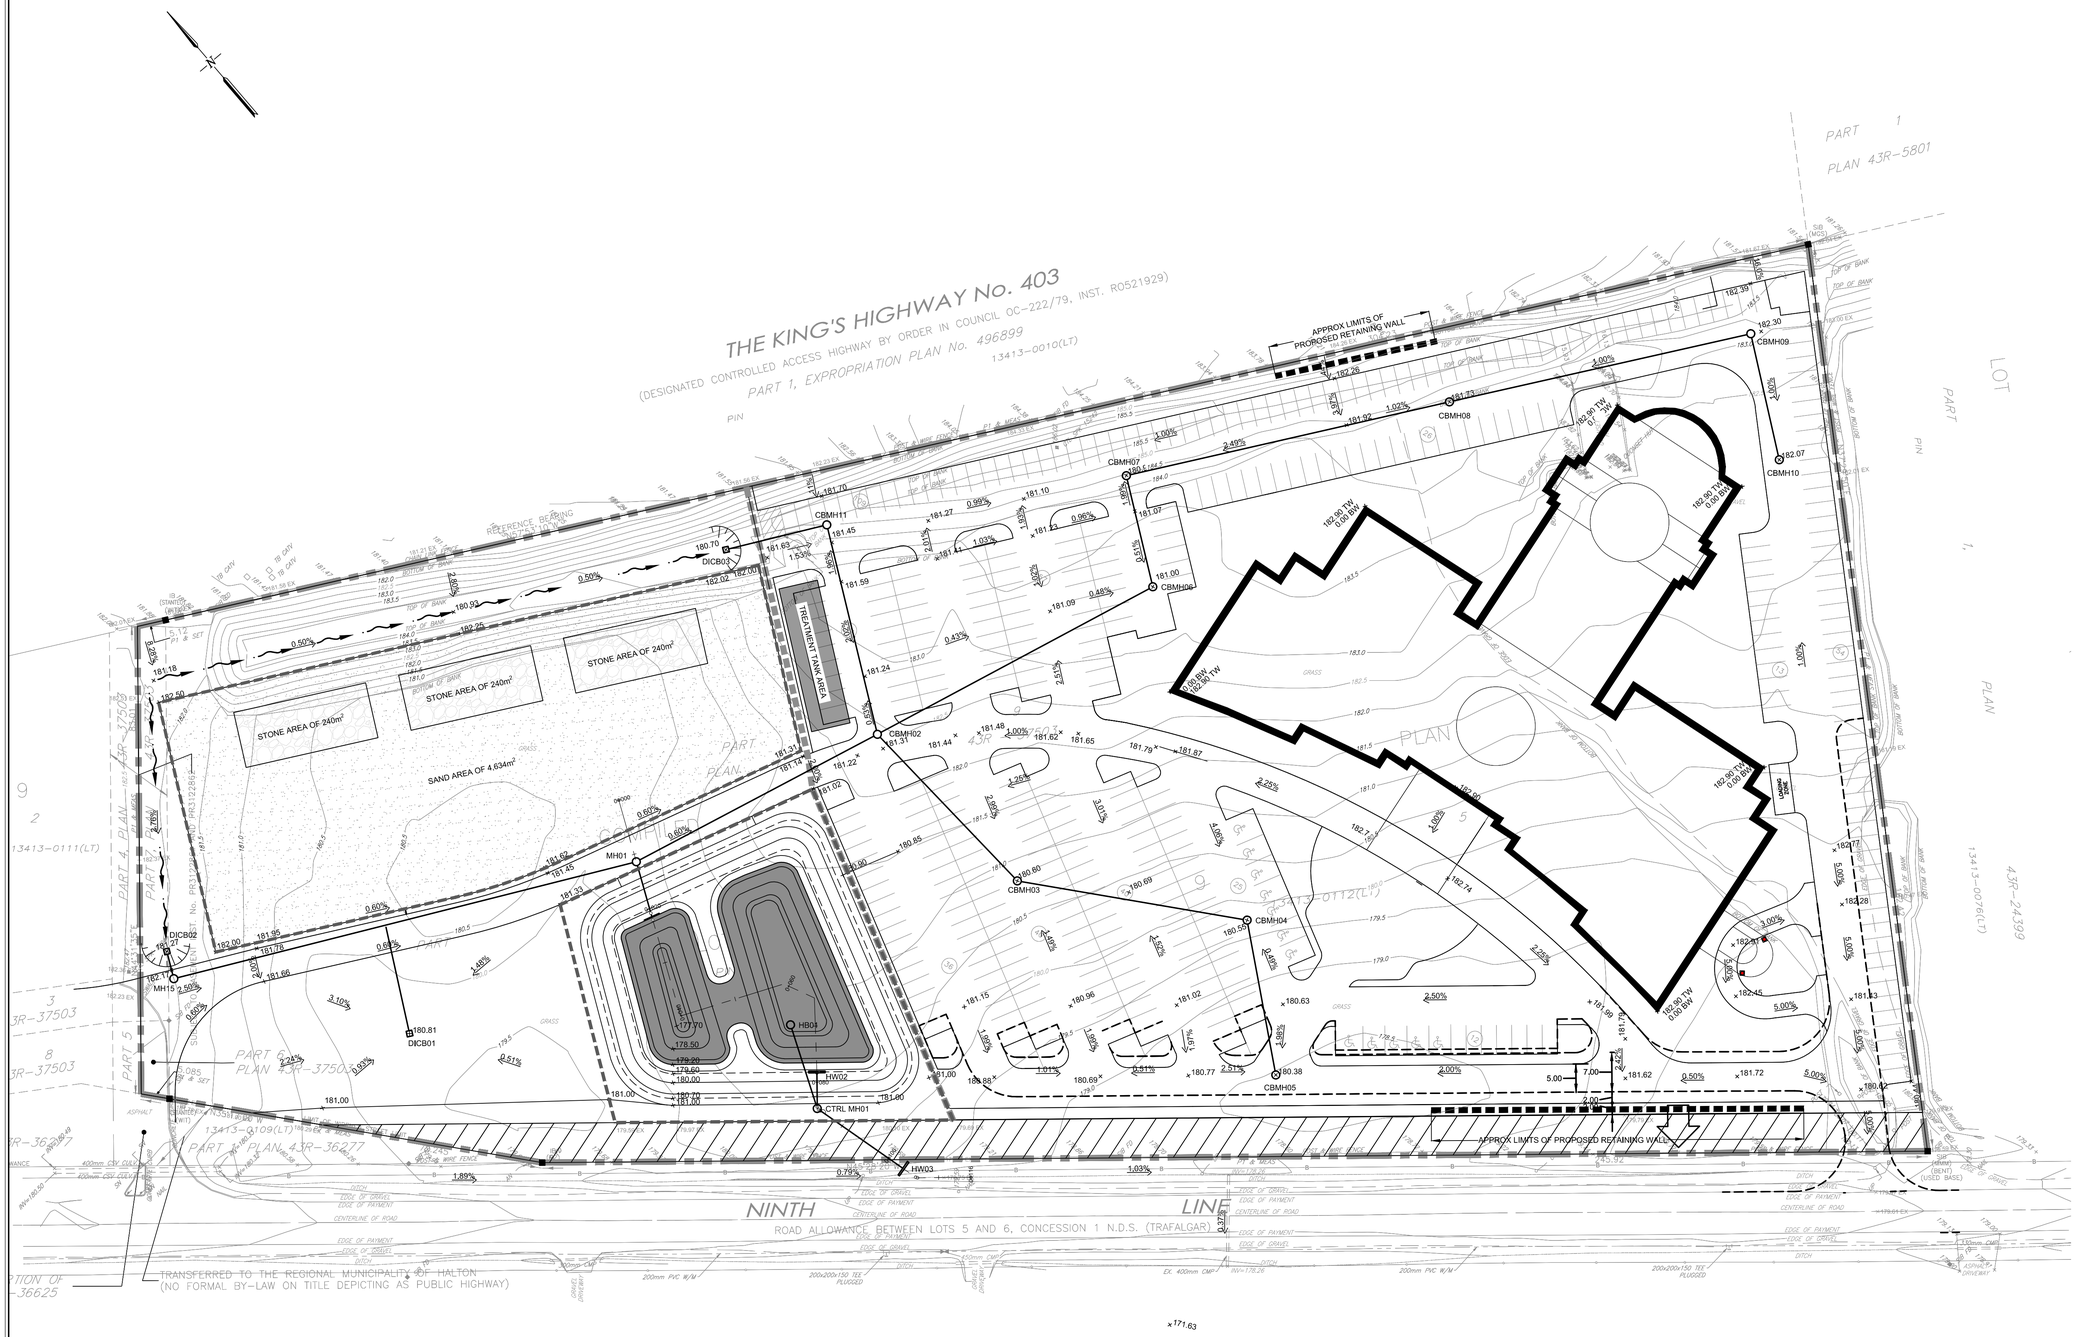

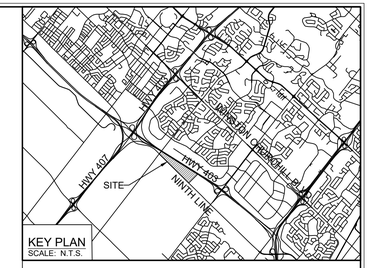

LEGEND

- SITE PROPERTY LINE
- EXISTING CONTOURS
- 180.50 PROPOSED CONTOURS
- ×166.22 PROPOSED GRADE
- 164.08 EX EXISTING GRADE
- OVERLAND FLOW ROUTE
- PROPOSED STORM MANHOLE
- PROPOSED SANITARY MANHOLE

BENCHMARK
ELEVATIONS ARE REFERRED TO THE CANADIAN GEODETIC VERTICAL DATUM (CGVD-1928: PRE 1978) AND ARE DERIVED FROM CITY OF MISSISSAUGA BENCHMARK MONUMENT No. 1065, HAVING A PUBLISHED ELEVATION OF 178.912 METRES.

Notes
1. This drawing is the exclusive property of R. J. Burnside & Associates Limited. The reproduction of any part without prior written consent of this office is strictly prohibited.
2. The contractor shall verify all dimensions, levels, and datums on site and report any discrepancies or omissions to this office prior to construction.
3. This drawing is to be read and understood in conjunction with all other plans and documents applicable to this project.

NOT FOR CONSTRUCTION

No.	Issue / Revision	Date	Auth.
0	FOR CLIENT REVIEW	----	

BURNSIDE
R.J. Burnside & Associates Limited
292 Speedvale Avenue West, Unit 20
Guelph, Ontario N1H 1C4
telephone (519) 823-1995
fax (519) 823-1997
web www.burnside.com

Client
THE DIOCESE OF MISSISSAUGA
VANCOUVER, AND WESTERN CANADA

Drawing Title
NINTH LINE MISSISSAUGA

GRADING PLAN

PRELIMINARY

Drawn	Designed	Checked	Date	Drawing No.
RS	RS	JS	20/02/14	G1
Project No. 300044	Contract No. CONTRACT NO.		Revision No. 0	
Scale 1:500	0 5.0 10.0 20.0 30.0m			

File: \\burnsidenet\Work Areas\Guelph_Work Area Folders\Projects\3 Proj\300044\Drg\CAD\G1_CAD.dwg, Date Printed: March 6, 2020 - 1:54 PM