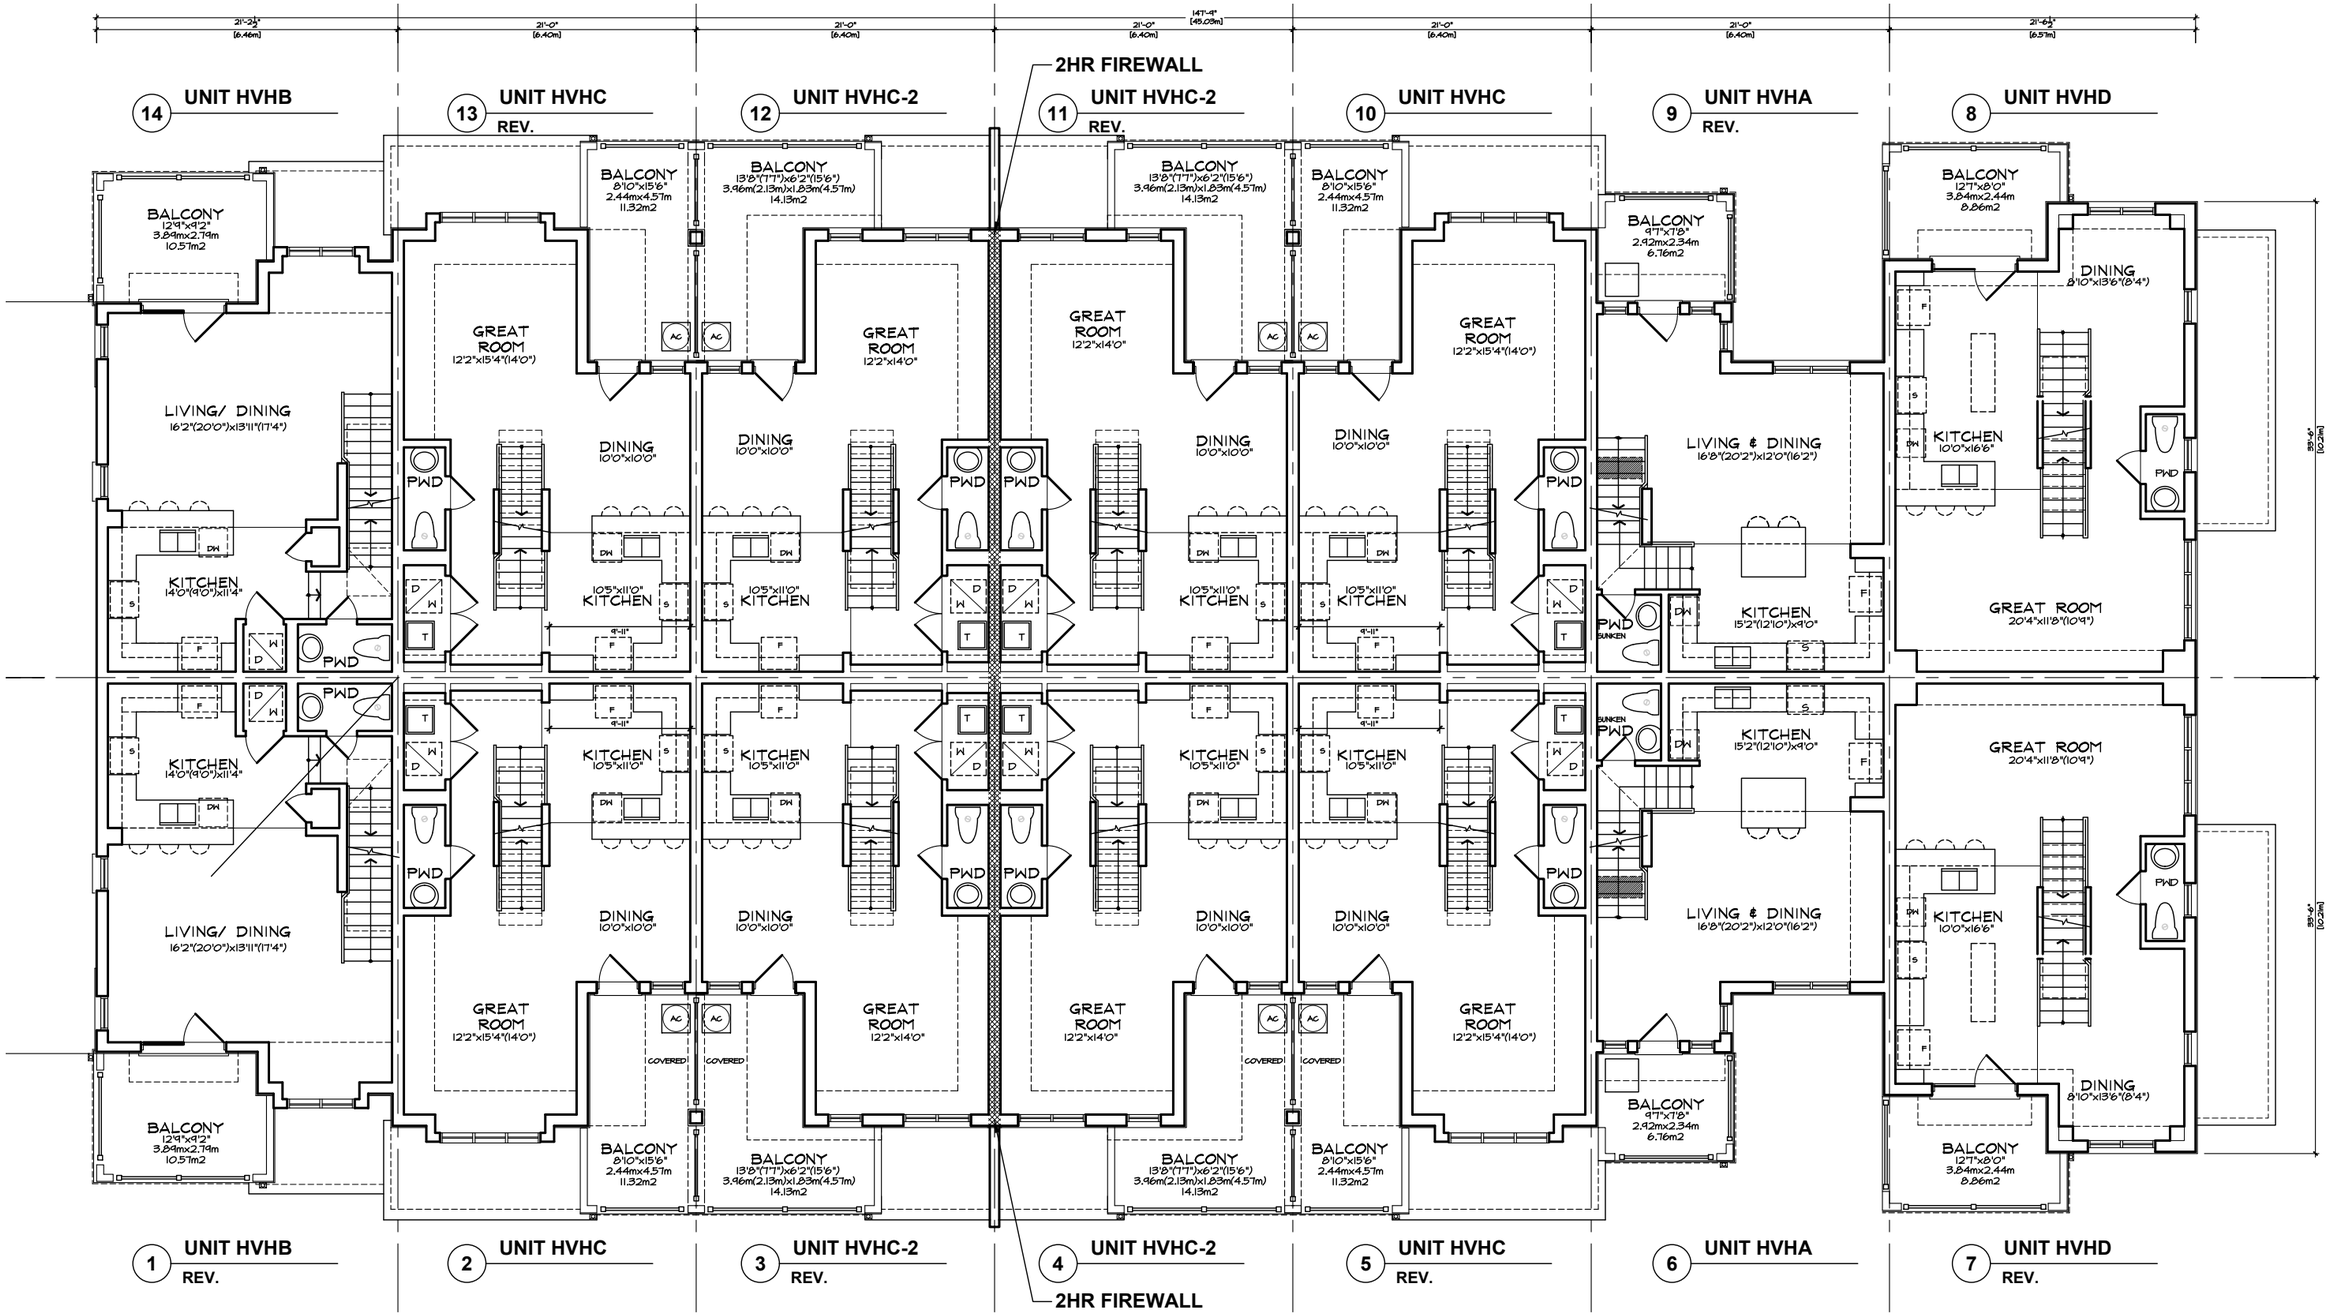

MAIN FLOOR PLAN 'FM'
VILLAGE HOMES
BLOCK 23

1	ISSUED FOR FINAL CLIENT REVIEW	20.10.16 **DJS**

Q4A ARCHITECTS

5150 NINTH LINE

MISSISSAUGA, ONTARIO

ONTARIO ASSOCIATION OF ARCHITECTS
FRANCES MARTIN DI GIUSEPPE
LICENCE 7216

MATTAMY HOMES

BLOCK PLANS

Proj. No.	16050	2020.10.16	VILLAGE
Scale	NTS	Rev. 1	**HOMES BLOCK 23**