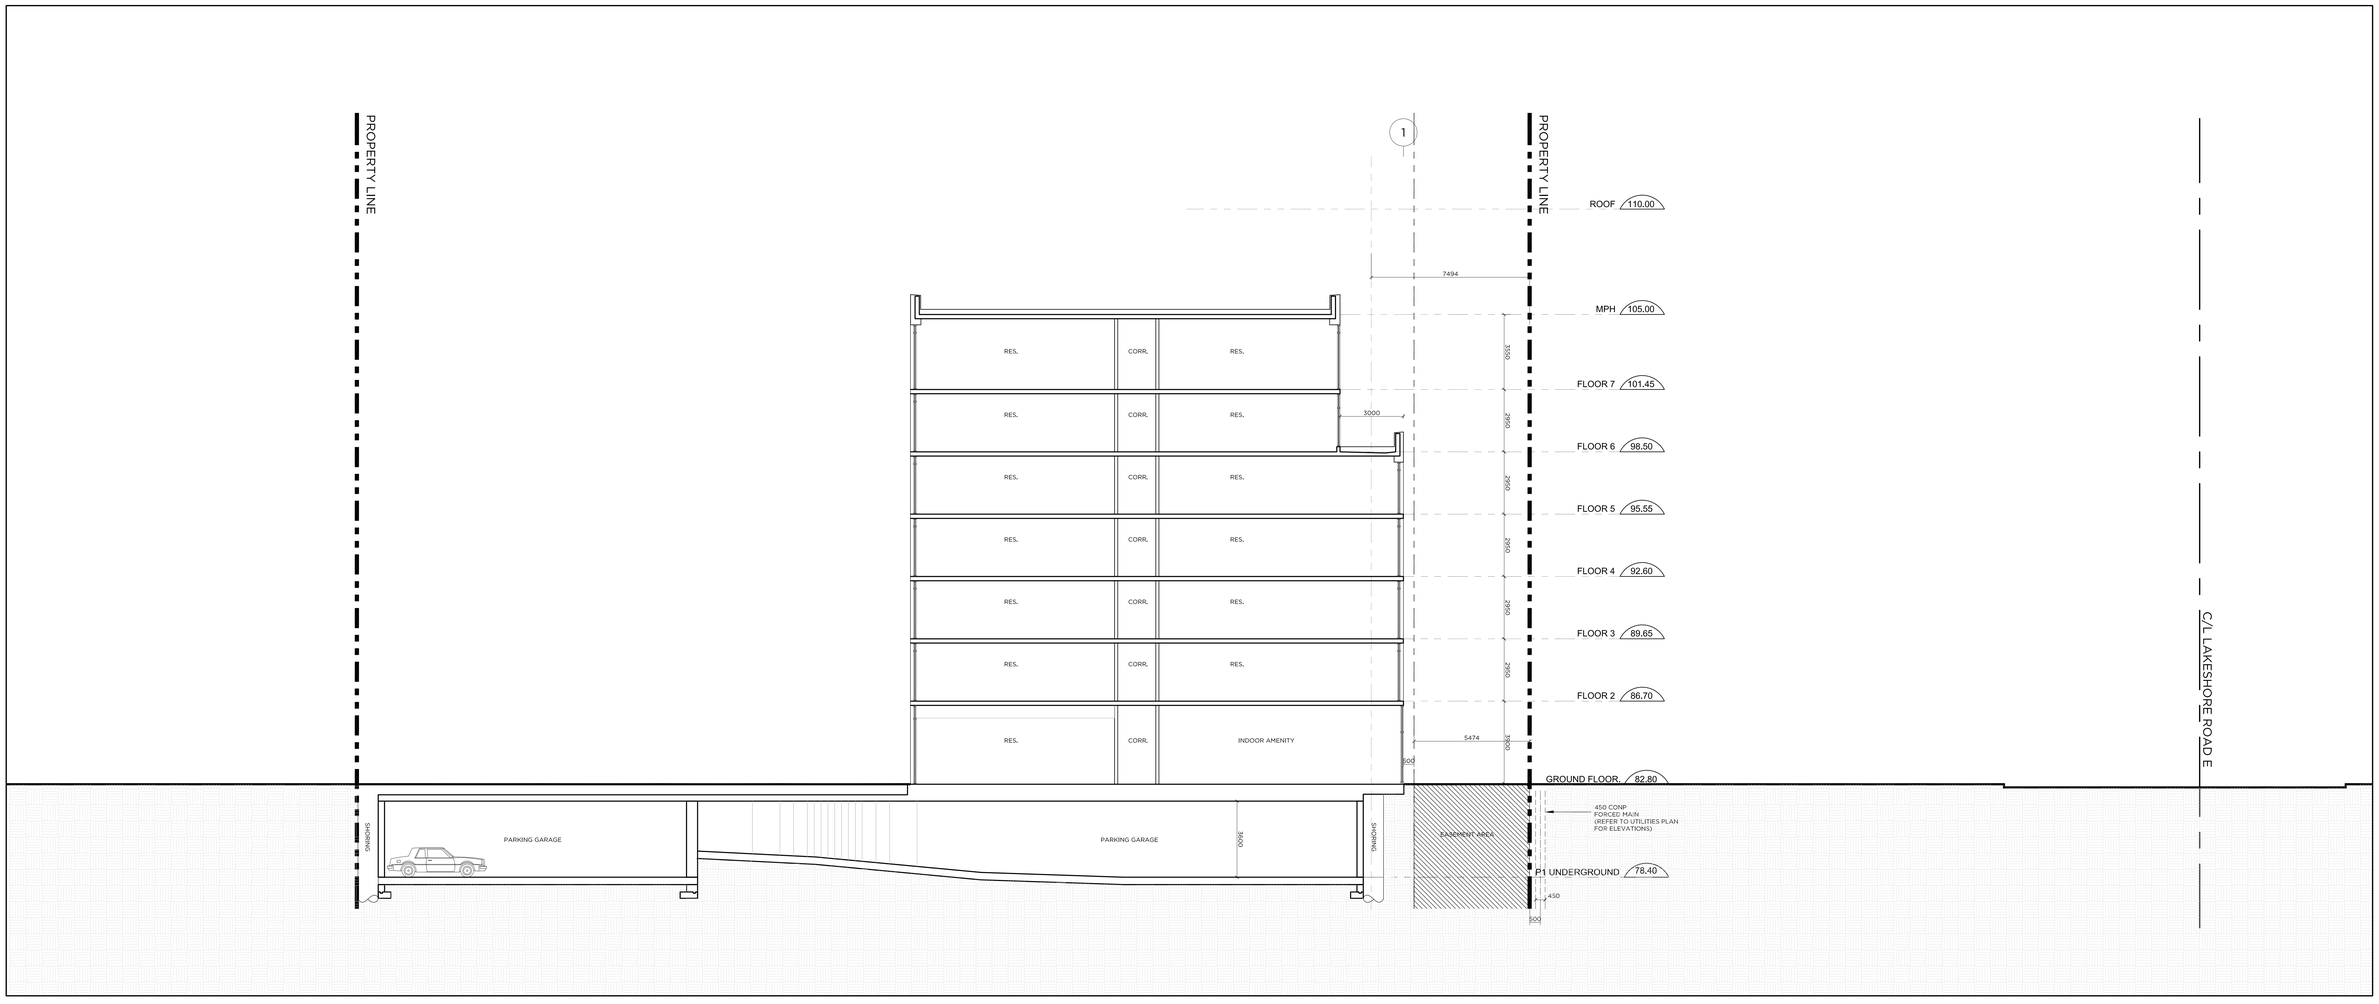

1 BUILDING SECTION
SCALE 1:100

O:\19006 958 East Avenue Mississauga\Drawings\Current\19006 958 East Ave Mississauga_Architectural Drawings 20210329.dwg / Sunday, April 25, 2021 5:40:58 PM

This drawing is the property of the Architect and may not be reproduced and used without the express consent of the Architect. The Contractor is responsible for checking and verifying all levels and dimensions and shall report all discrepancies to the Architect and obtain clarification prior to commencing work.

ISSUED RECORD

2020.03.27 - ISSUED FOR OPA/RZ
2020.05.26 - REISSUED FOR OPA/RZ
2021.04.26 - REISSUED FOR OPA/RZ

REVISION RECORD

NORTH

405-317 ADELAIDE STREET WEST
TORONTO CANADA M5V 1P9
+1 416.599.9729
WWW.RAWDESIGN.CA

19006

958-960 EAST AVE.
MISSISSAUGA

REGION OF PEEL

SECTIONS

1:100

A502