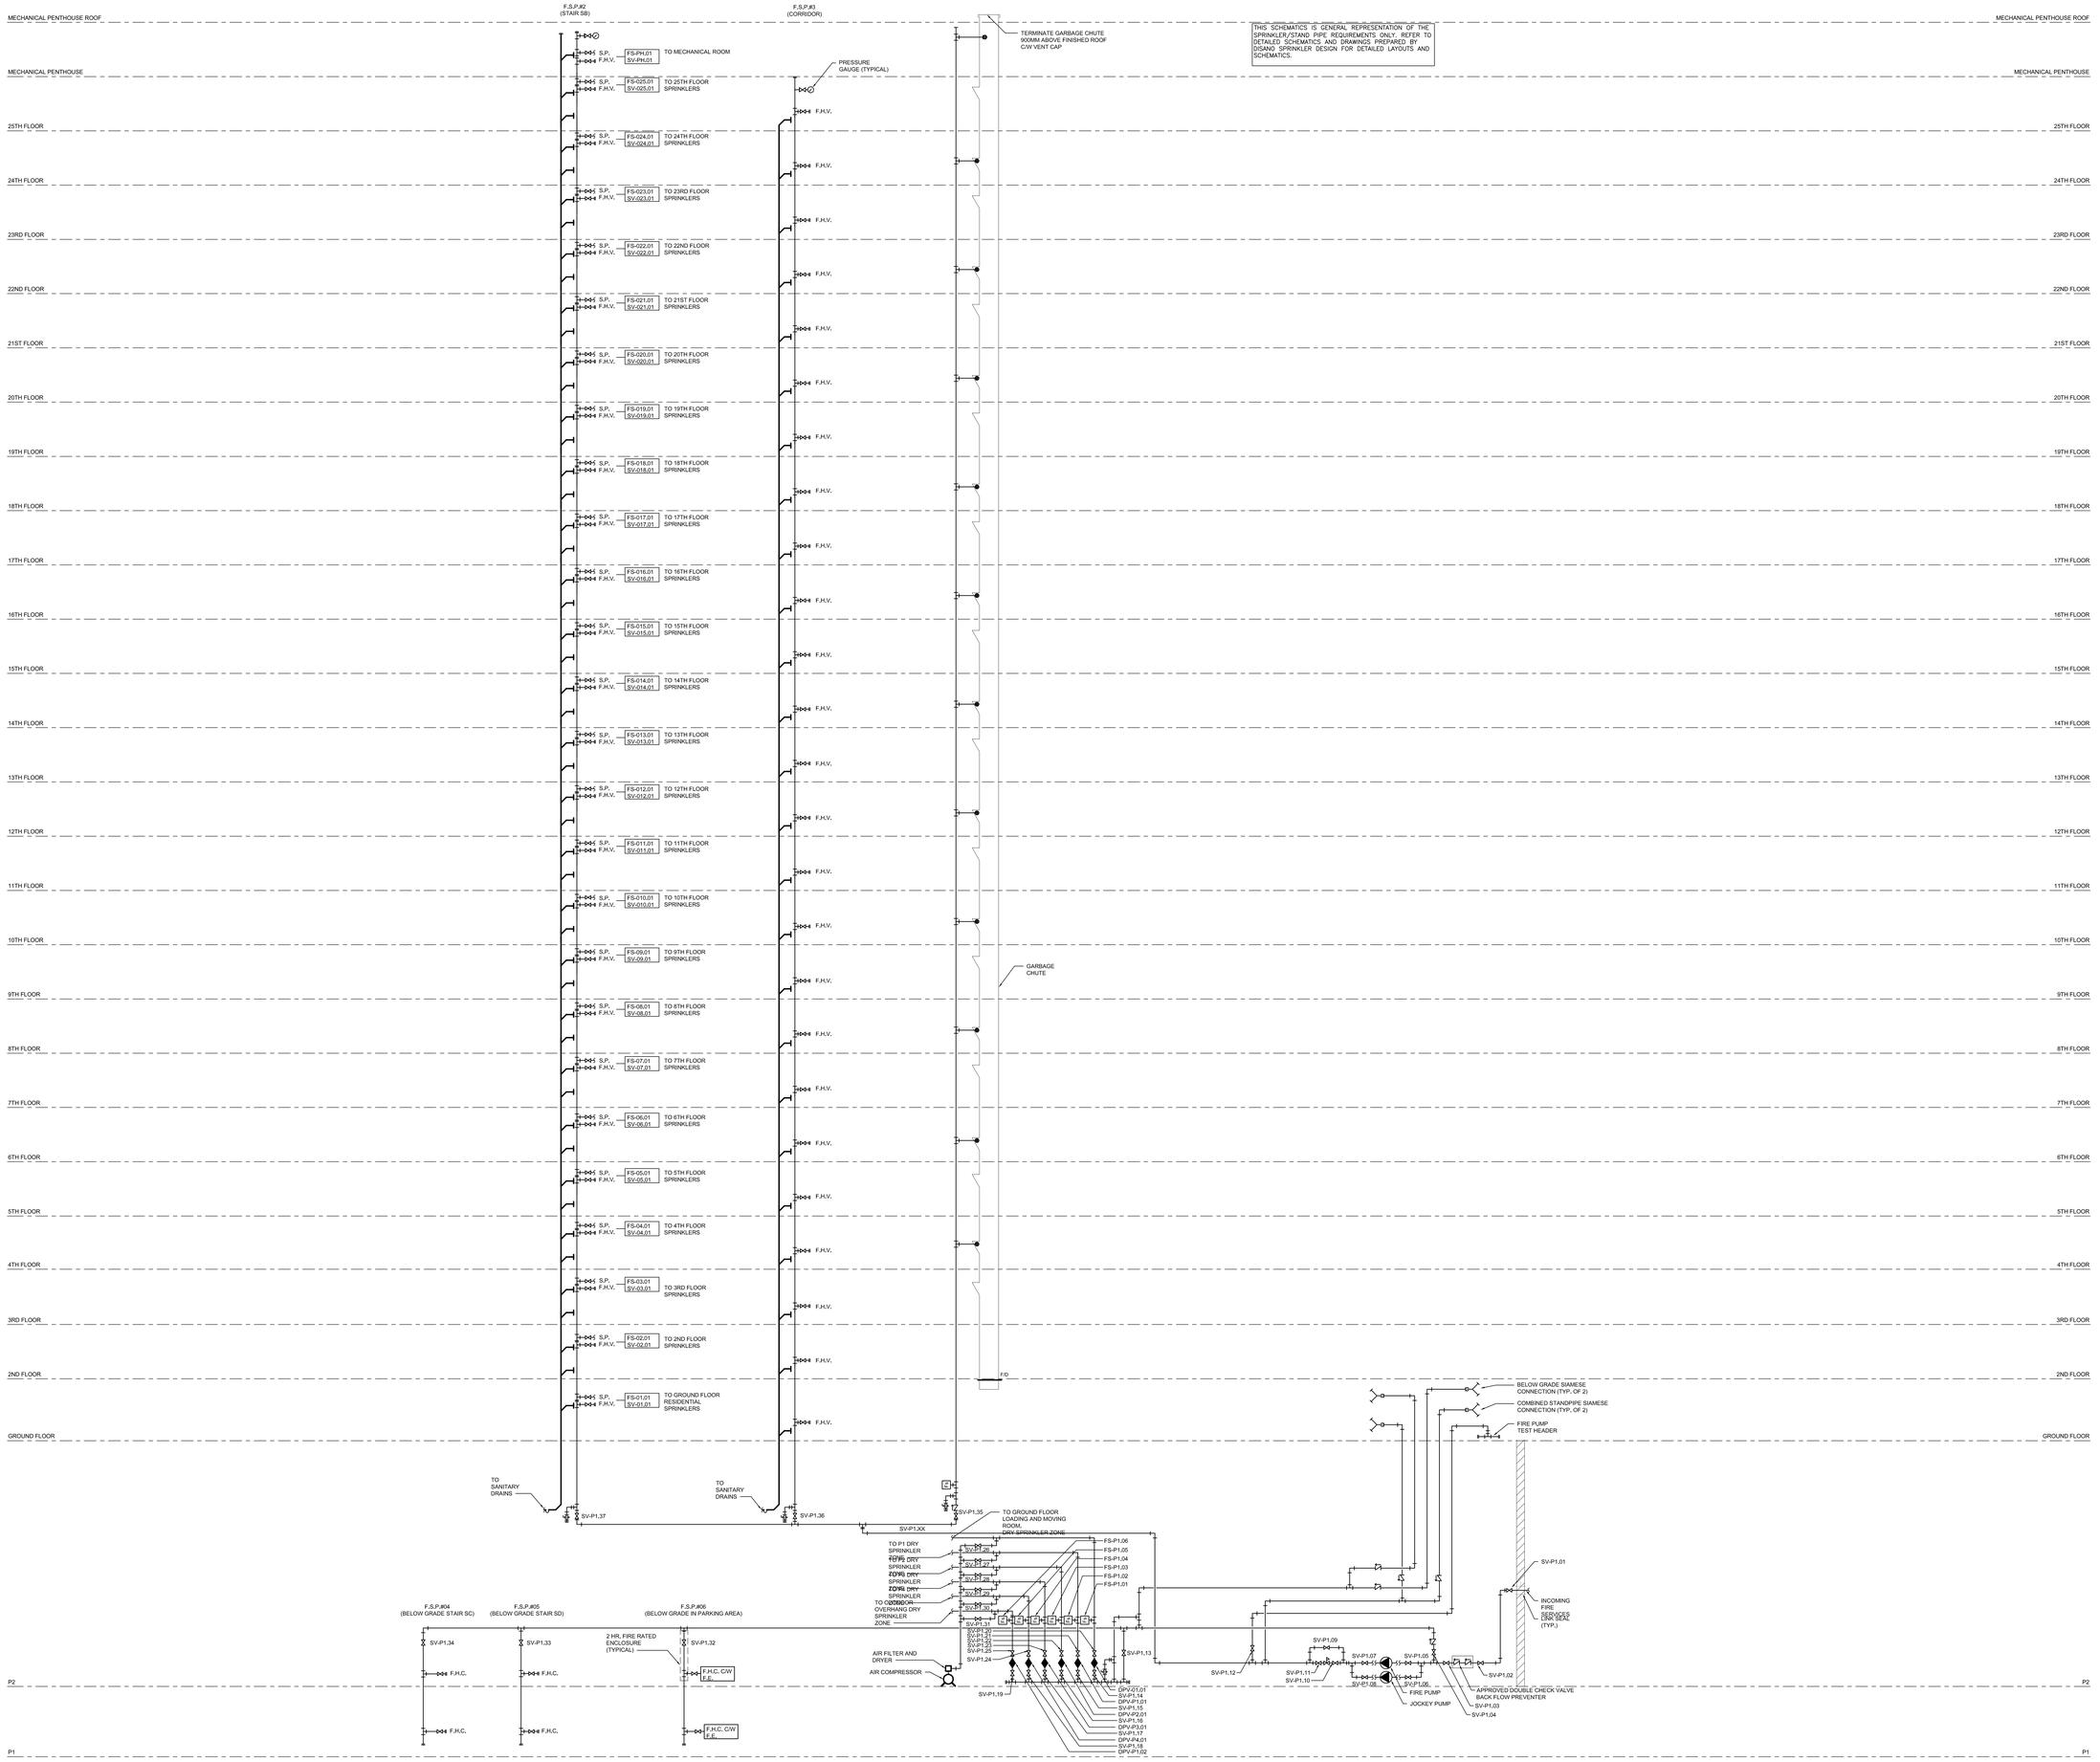

THIS DRAWING IS THE PROPERTY OF SMITH + ANDERSEN.

DO NOT SCALE THIS DRAWING.

CONTRACTOR MUST CHECK AND VERIFY ALL DIMENSIONS ON THE JOB, AND REPORT ANY DISCREPANCIES TO SMITH + ANDERSEN BEFORE PROCEEDING WITH THE WORK.

Smith + Andersen
1100 - 100 Sheppard Ave East, Toronto ON, M2N 6N5
t.416 487 8151 smithandandersen.com

REV	DESCRIPTION	DATE
2	RE-ISSUED FOR SPA	2021/04/16
1	ISSUED FOR SPA	2020/04/24

REVISIONS & ISSUES

Hanseatic Holdings Limited

ADDRESS
POSTAL CODE
T. XXX XXX XXXX

NORTH ARROW

SEAL

PROJECT TITLE
600-620 Lolita Gardens

Mississauga, ON

DRAWING TITLE
FIRE PROTECTION SYSTEM SCHEMATIC

SCALE
NTS.

DATE
02/12/20

PROJECT NUMBER
20105.000

DRAWING NUMBER
M206