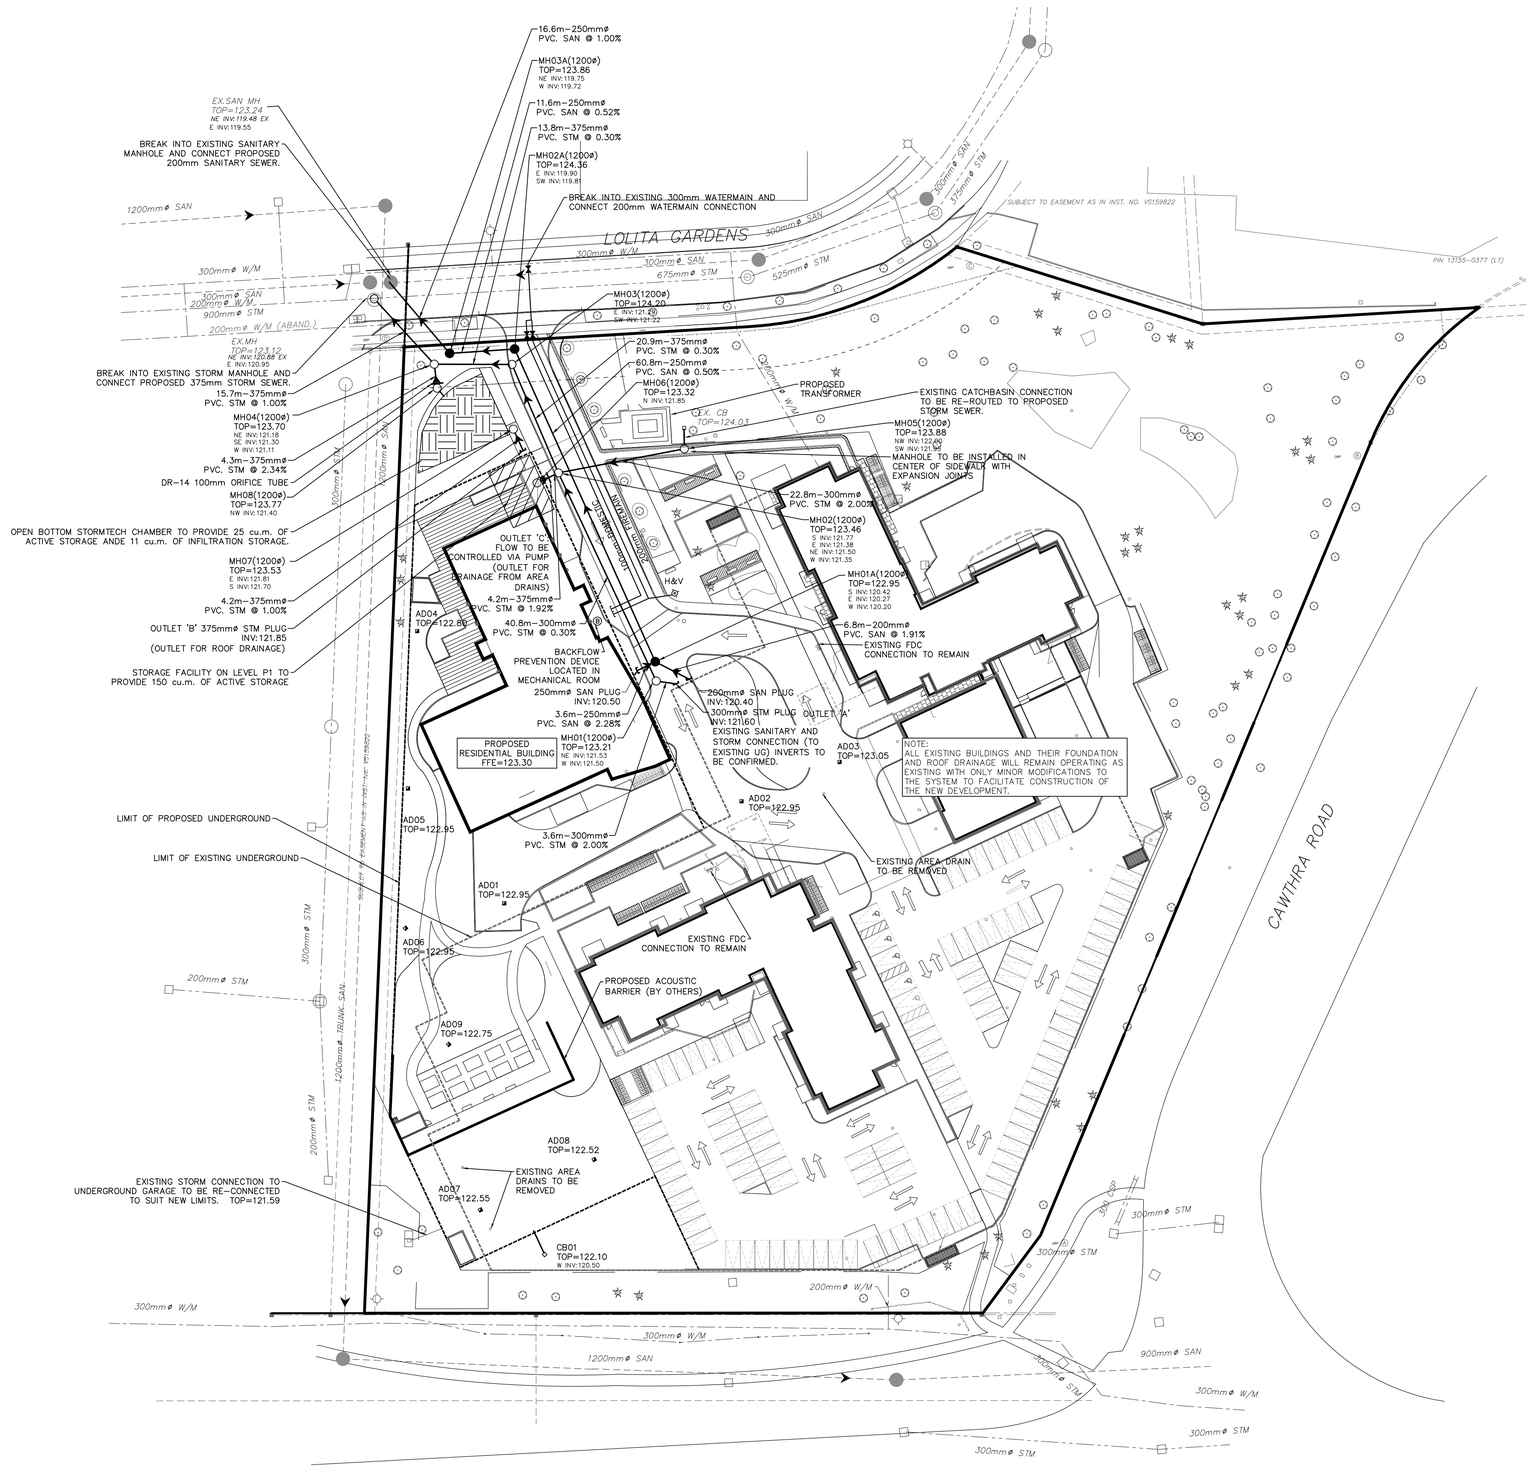

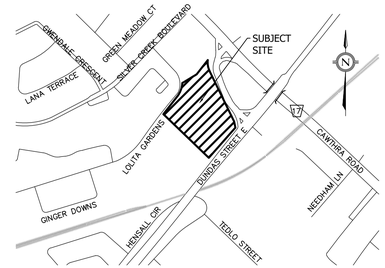

KEY PLAN

LEGEND

- EXISTING HYDRANT
- EXISTING STORM SEWER
- EXISTING SANITARY SEWER
- EXISTING WATERMAIN
- PROPOSED STORM SEWER AND MH
- PROPOSED SANITARY SEWER AND MH
- H&V — PROPOSED HYDRANT AND VALVE
- V&B — PROPOSED VALVE AND BOX
- D — PROPOSED DETECTOR ASSEMBLY
- B — PROPOSED BACKFLOW PREVENTOR
- W — PROPOSED WATER METER
- PROPOSED WATERMAIN
- PROPERTY LINE

LEGAL & TOPOGRAPHY

PROVIDED BY: SPEIGHT, VAN NOSTRAND & GIBSON
750 OAKDALE ROAD, UNITS 65 & 66
TORONTO, ON M3N 2Z4
PHONE: 416749–7864

ELEVATION NOTE
ELEVATIONS ARE GEODETIC AND ARE DERIVED FROM THE CITY OF MISSISSAUGA BENCHMARK No. 94

LOCATION: ON THE EAST FACE OF THE EAST PARAPET WALL OF THE EAST STEPS OF THE ST. JOHN THE BAPTIST, ANGELICAN CHURCH ON THE NORTH SIDE OF DUNDAS ST. EAST (HIGHWAY NO.5), 200' EAST OF CAWTHRA ROAD.

ELEVATION:
PUBLISHED ELEVATION = 126.861

No.	REVISIONS/ISSUED	DATE	BY	CITY
3.	ISSUED FOR REZONING/1st SPA SUBMISSION	2021/05/26	PT	
2.	ISSUED FOR RE–ZONING APPROVAL–2nd SUBMISSION	2020/08/14	PT	
1.	ISSUED FOR RE–ZONING APPROVAL	2019/07/19	PT	

counterpoint ENGINEERING
COUNTERPOINT ENGINEERING INC.
8395 Jane St., Suite 100, Vaughan, ON L4K 5Y2 Phone 905.326.1404 Fax 905.326.1405

LICENSED PROFESSIONAL ENGINEER P. A. TURNER 100073887 24/09/19 PROVINCE OF ONTARIO
ENGINEER'S STAMP

APPLICANT:
HANSEATIC HOLDINGS LIMITED
16 ESNA PARK DRIVE SUITE 200
MARKHAM, ONTARIO
PHONE: (905) 940-0310

SITE LOCATION:
600-620 LOLITA GARDENS
MISSISSAUGA, ONTARIO

CONCEPTUAL SITE SERVICING PLAN

DESIGNED BY: ES	CHECKED BY: PT	DATE: JULY 2019
DRAWING BY: ES	CHECKED BY: PT	PROJECT NO. 18080
SWM BY: ES	CHECKED BY: PT	
SCALE: 1:500m (0m 5m 10m 20m 30m)		DRAWING NO. C2

REGION FILE No.: