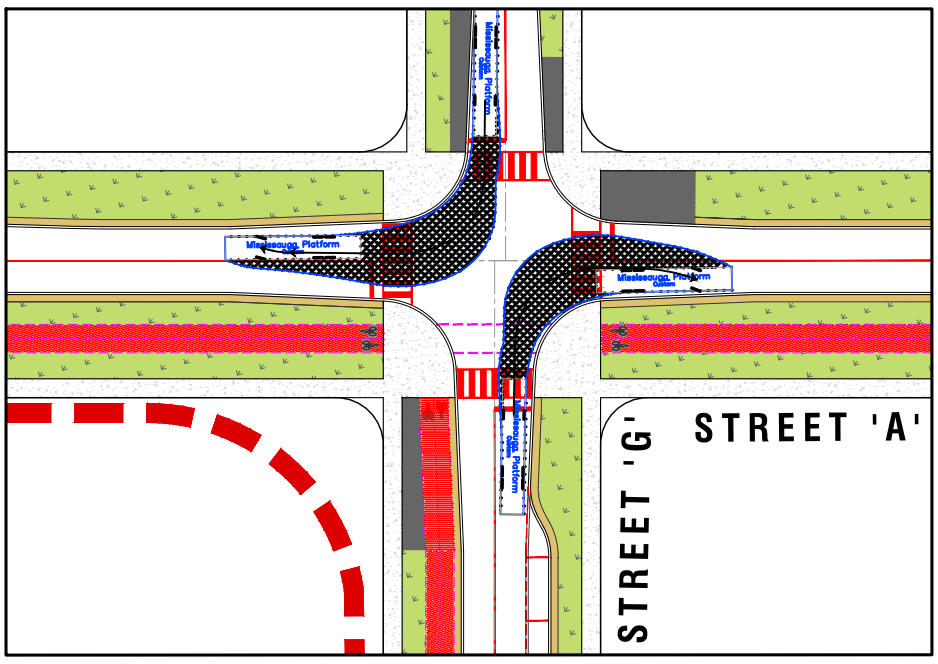

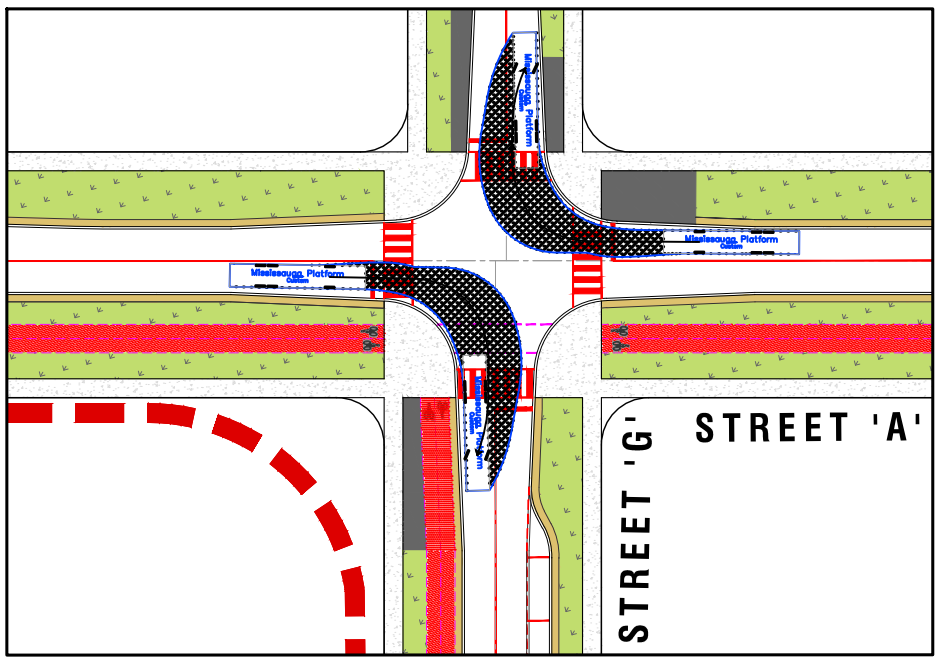

STREET 'A' & STREET 'G' INTERSECTION

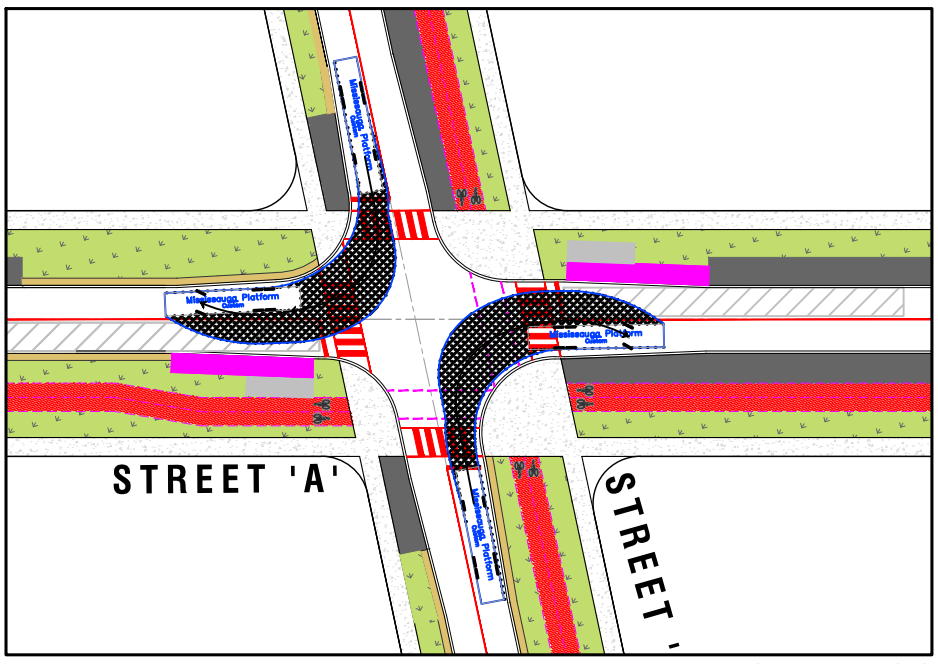

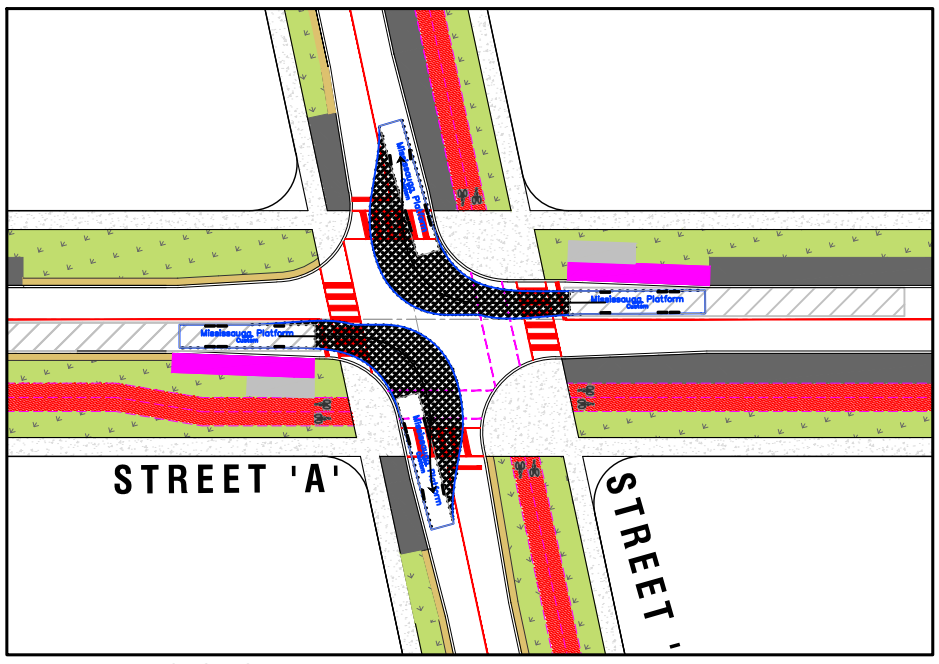

STREET 'A' & STREET 'F' INTERSECTION

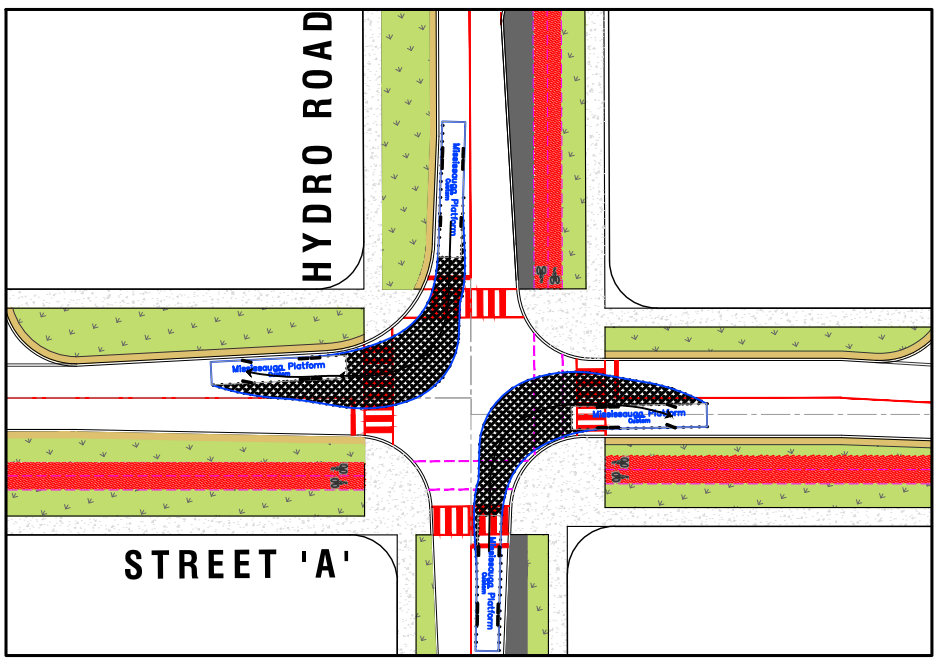

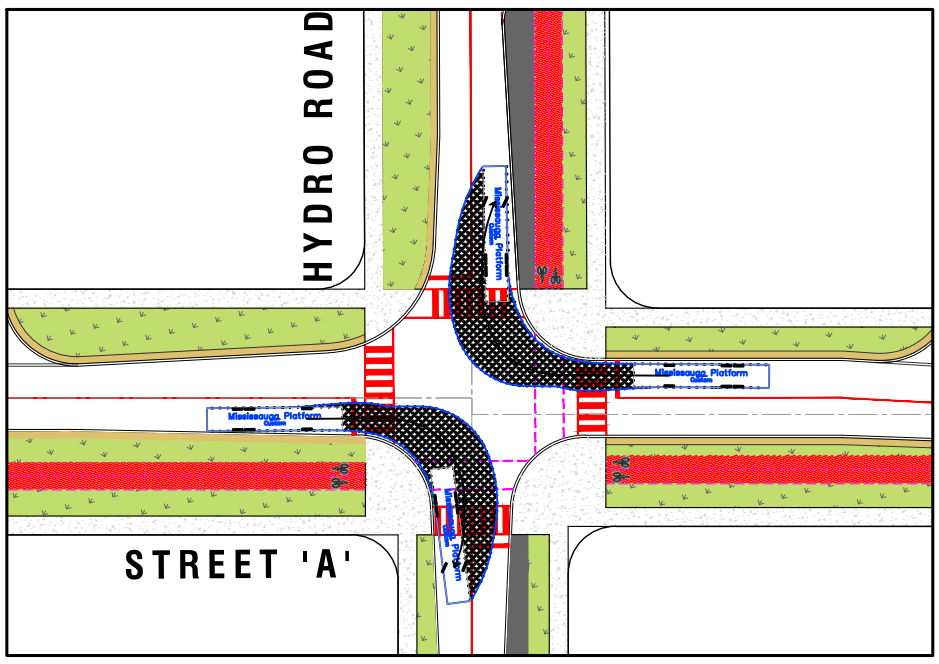

STREET 'A' & HYDRO ROAD INTERSECTION

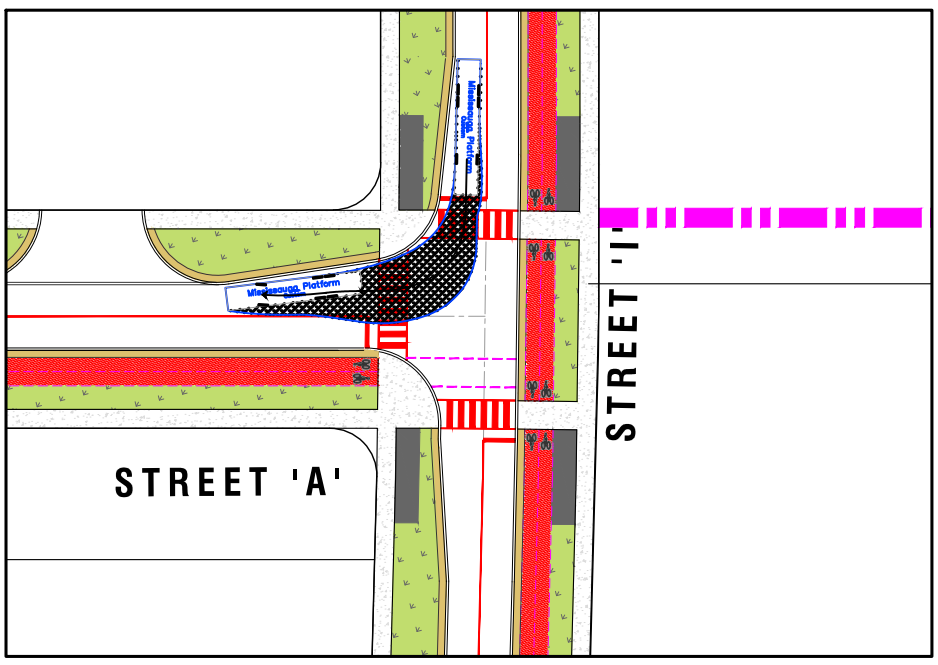

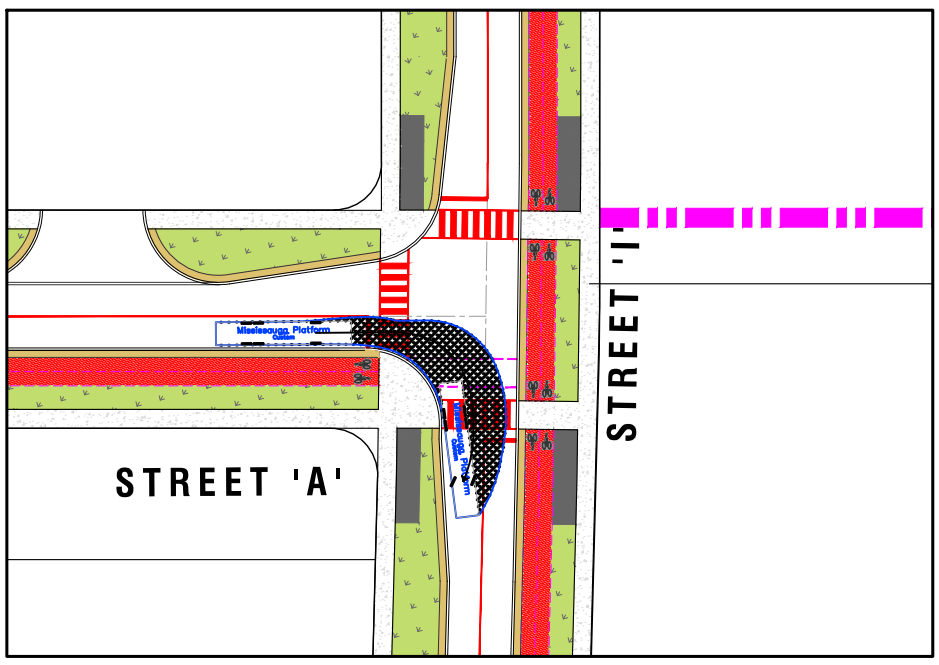

STREET 'A' & STREET 'I' INTERSECTION

TMIG
The Municipal Infrastructure Group Ltd
8800 Dufferin Street,
Suite 200
Vaughan, ON
L4K 0C5
p: 905.738.5700
f: 905.738.0065

STREET 'A' VEHICLE SWEPT PATHS
PLATFORM FIRE TRUCK
LAKEVIEW MISSISAUGA

SCALE: 1 : 800			PROJECT No. 17201
DATE: APRIL 2021			
DESIGNED BY: S.V.	DRAWN BY: S.V.		FIGURE No. VMD-1
CHECKED BY: M.D.	CHECKED BY: M.D.		

File : G:\Projects\2017\17201 - Lakeview Community - Mississauga\Transportation\Drawings\Planview ROW\2021-04-20_Composite Plan_9m Radial\17201_Composite Plan_Intersection Design_(2021-04-20)_7.9m_version2.dwg, Layout : VMD FIRE -1 STREET A Date :Apr 23, 2021 - 1:07pm, Edit By : NKAMMAH

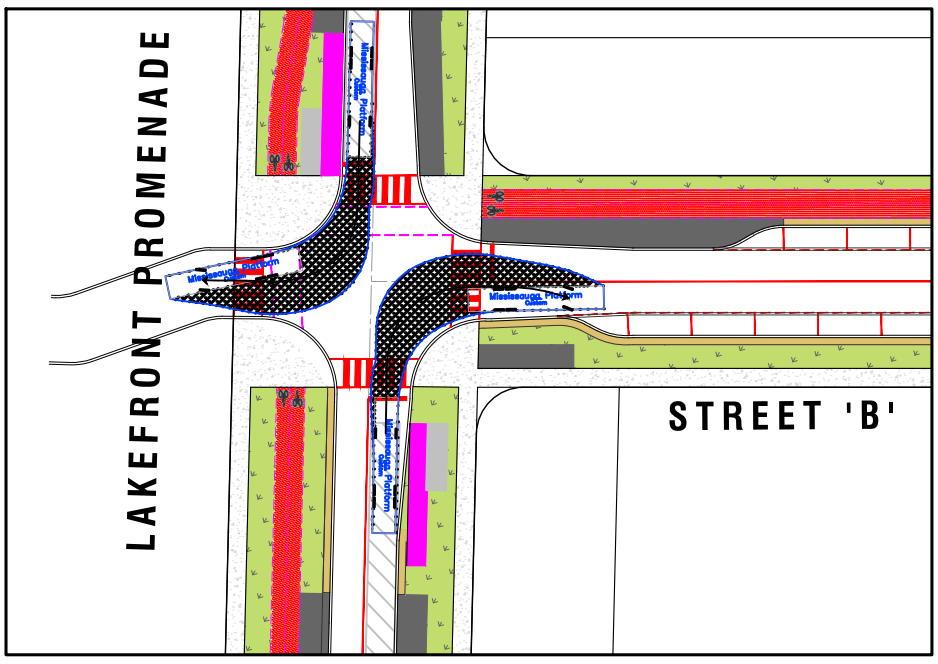

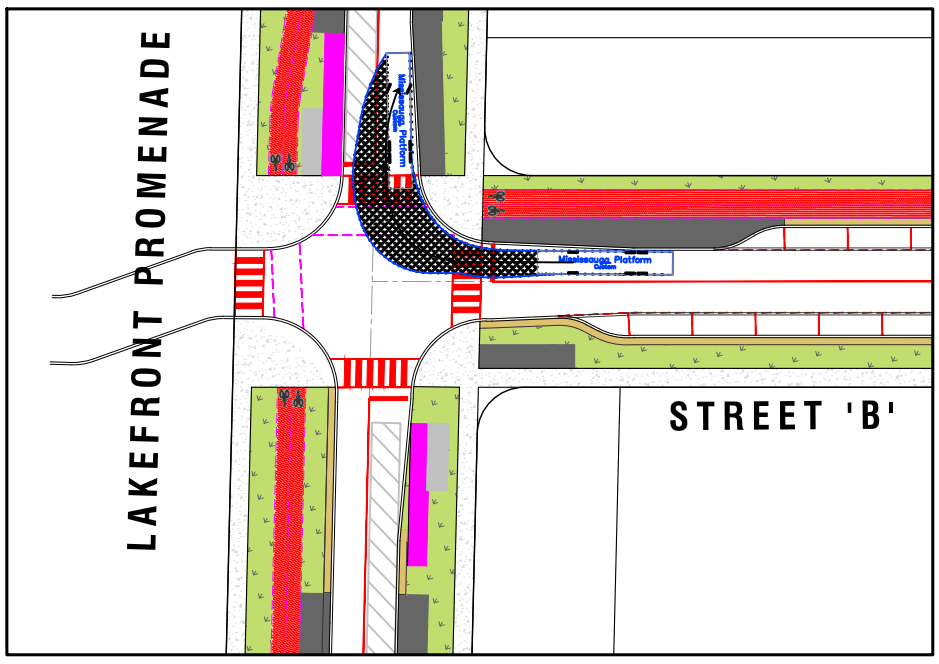

STREET 'B' & LAKEFRONT PROMENADE INTERSECTION

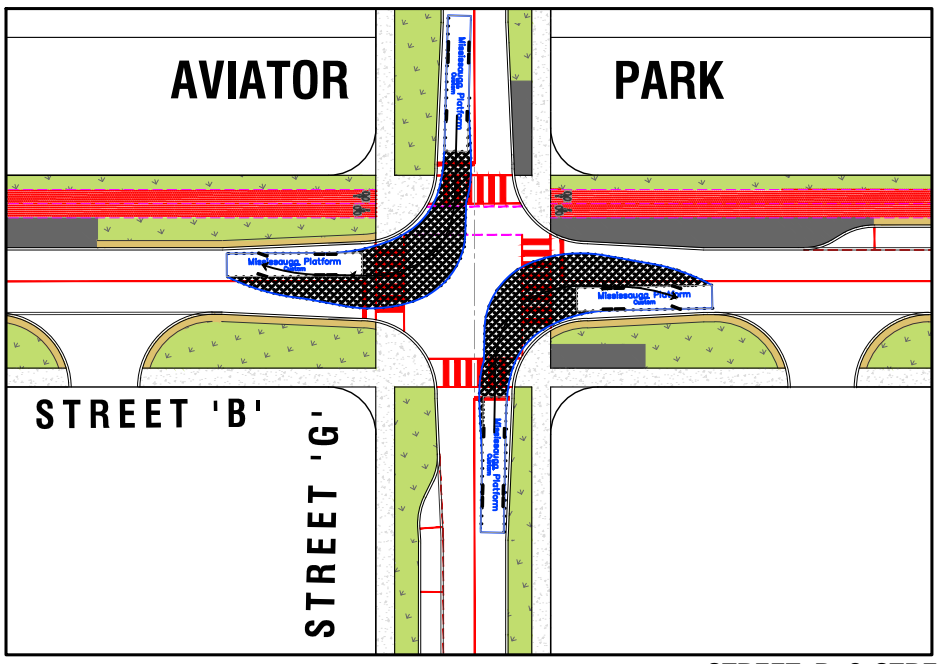

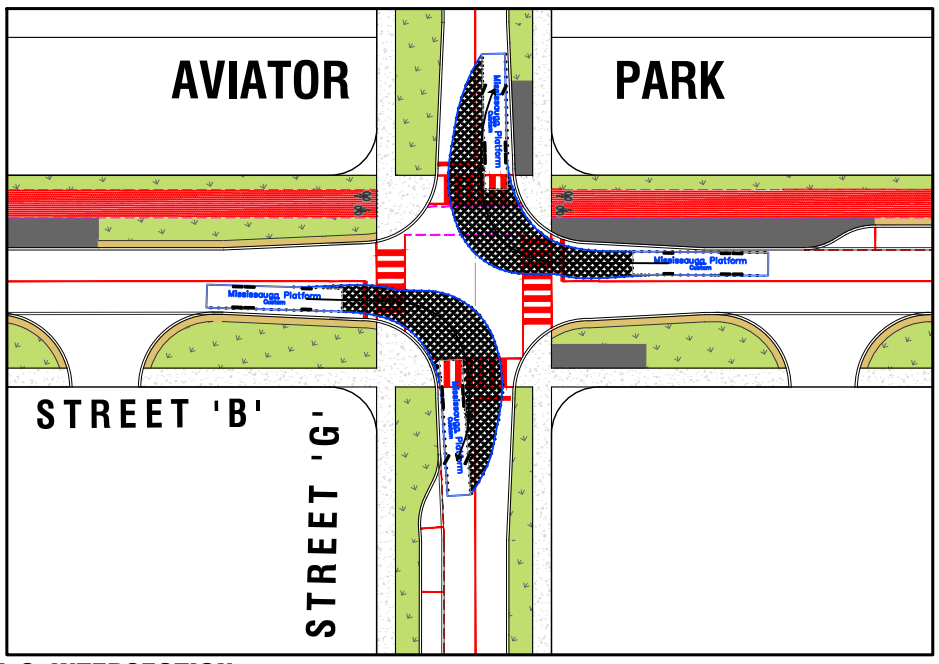

STREET 'B' & STREET 'G' INTERSECTION

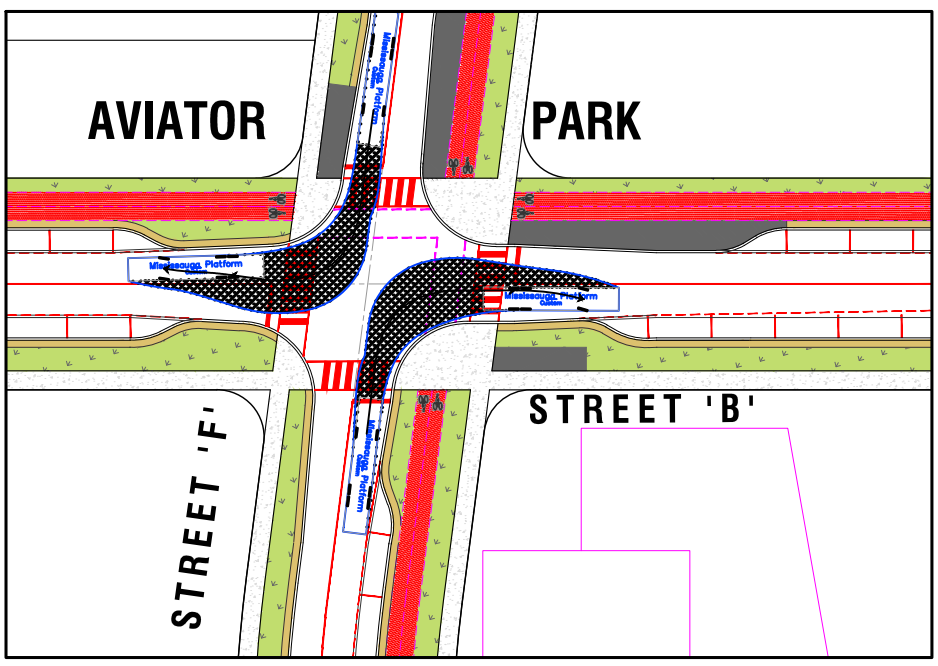

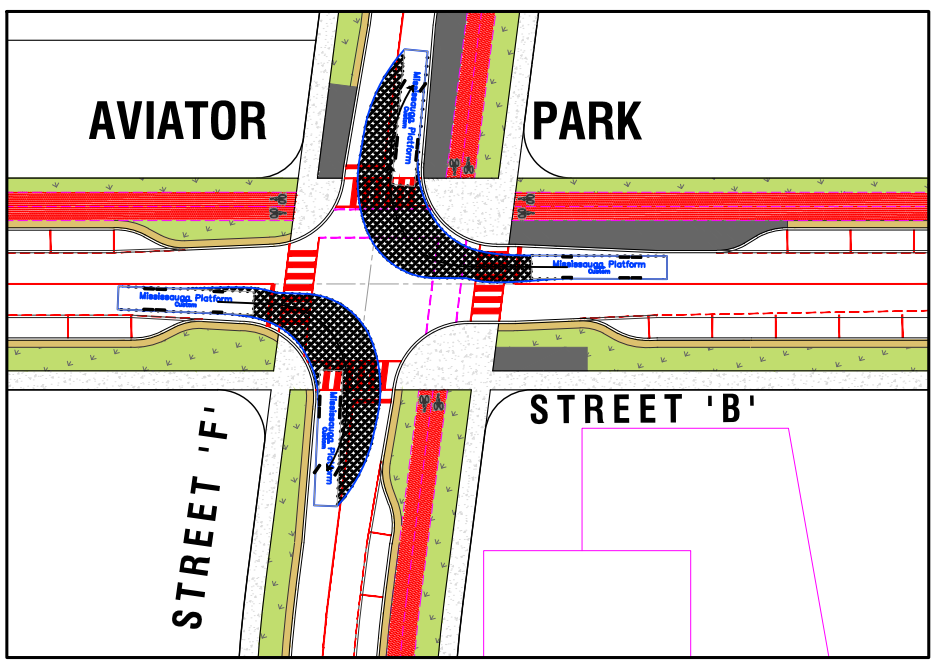

STREET 'B' & STREET 'F' INTERSECTION

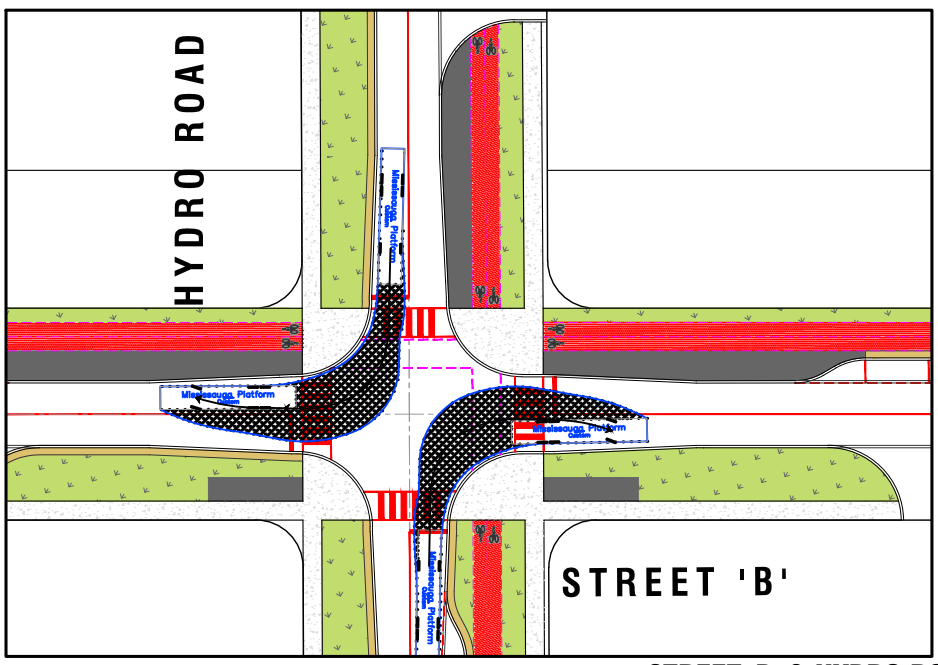

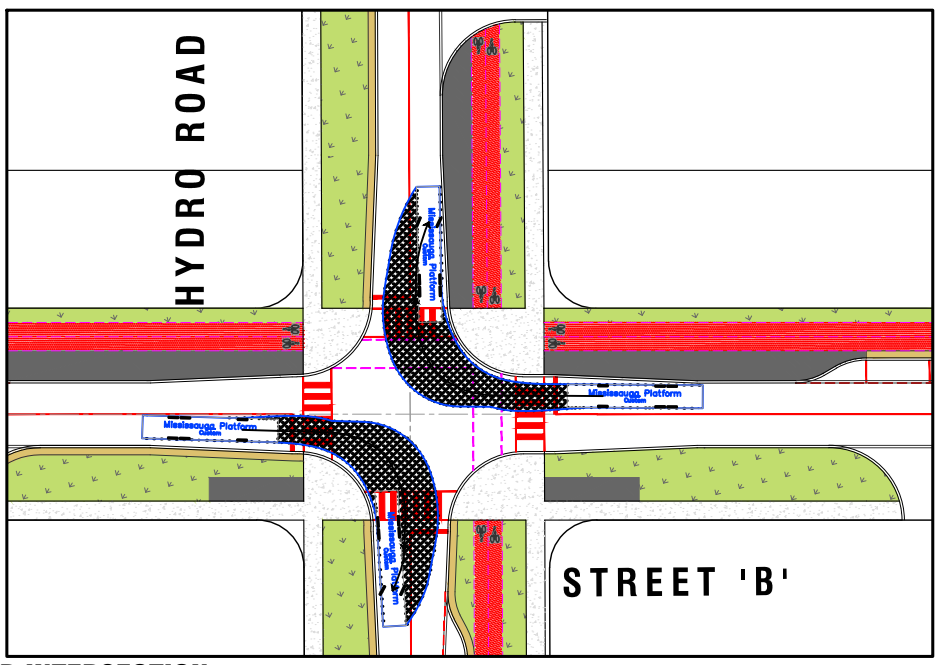

STREET 'B' & HYDRO ROAD INTERSECTION

TMIG
The Municipal Infrastructure Group Ltd
8800 Dufferin Street,
Suite 200
Vaughan, ON
L4K 0C5
p: 905.738.5700
f: 905.738.0065

STREET 'B' VEHICLE SWEPT PATHS
PLATFORM FIRE TRUCK
LAKEVIEW MISSISAUGA

SCALE: 1 : 800			PROJECT No. 17201
DATE: APRIL 2021			
DESIGNED BY: S.V.	DRAWN BY: S.V.		FIGURE No. VMD-2
CHECKED BY: M.D.	CHECKED BY: M.D.		

File : G:\Projects\2017\17201 - Lakeview Community - Mississauga\Transportation\Drawings\Planview ROW\2021-04-20_Composite Plan_9m Radial\17201_Composite Plan_Intersection Design_(2021-04-20)_7.9m_version2.dwg, Layout : VMD FIRE -2 STREET B Date :Apr 23, 2021 - 1:07pm, Edit By : NKAMMAH

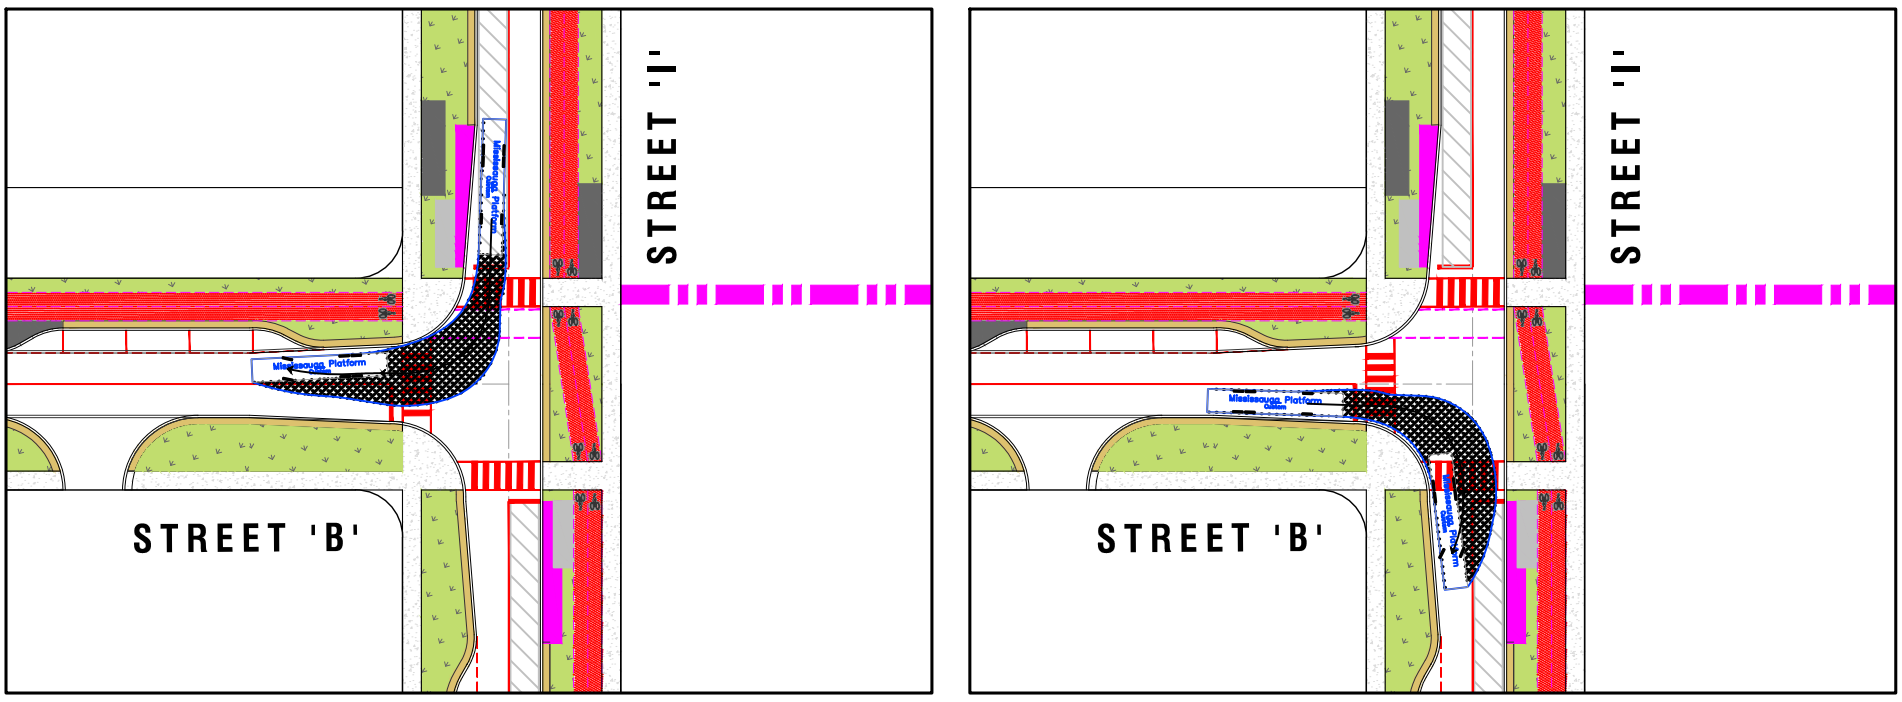

STREET 'B' & STREET 'I' INTERSECTION

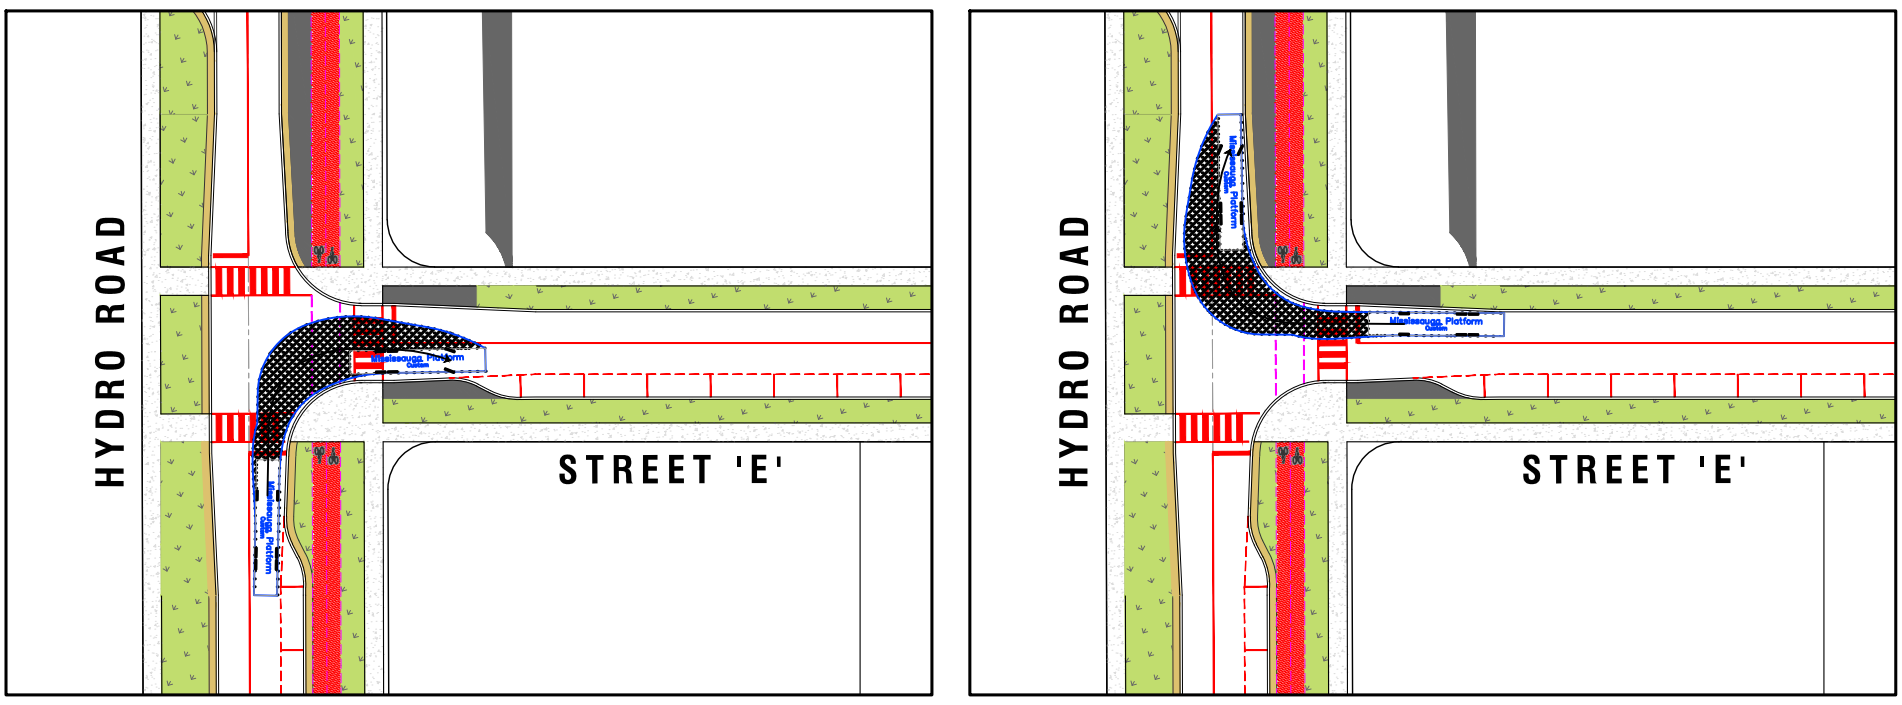

STREET 'E' & HYDRO ROAD INTERSECTION

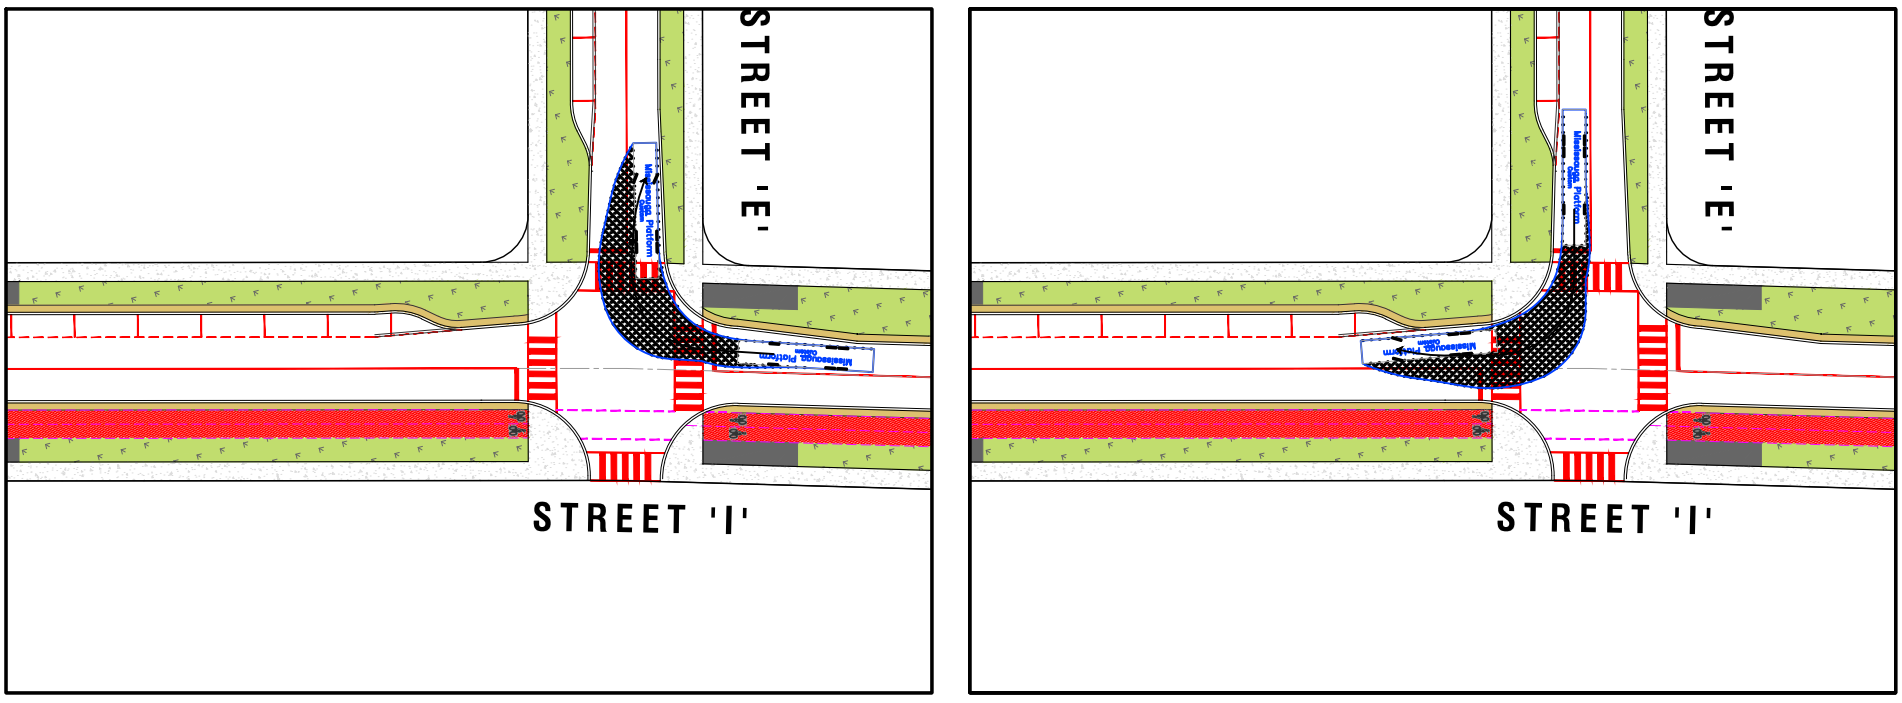

STREET 'E' & STREET 'I' INTERSECTION

TMIG
The Municipal Infrastructure Group Ltd
8800 Dufferin Street,
Suite 200
Vaughan, ON
L4K 0C5
p: 905.738.5700
f: 905.738.0065

STREET 'E' VEHICLE SWEPT PATHS
PLATFORM FIRE TRUCK
LAKEVIEW MISSISAUGA

SCALE: 1 : 800			PROJECT No. 17201
DATE: APRIL 2021			
DESIGNED BY: S.V.	DRAWN BY: S.V.		FIGURE No. VMD-3
CHECKED BY: M.D.	CHECKED BY: M.D.		

File : G:\Projects\2017\17201 - Lakeview Community - Mississauga\Transportation\Drawings\Planview ROW\2021-04-20_Composite Plan_8m Radial\17201_Composite Plan_Intersection Design_(2021-04-20)_7.9m_version2.dwg, Layout : VMD FIRE -3 STREET B & E Date :Apr 23, 2021 - 1:07pm, Edit By : NKAMMAH

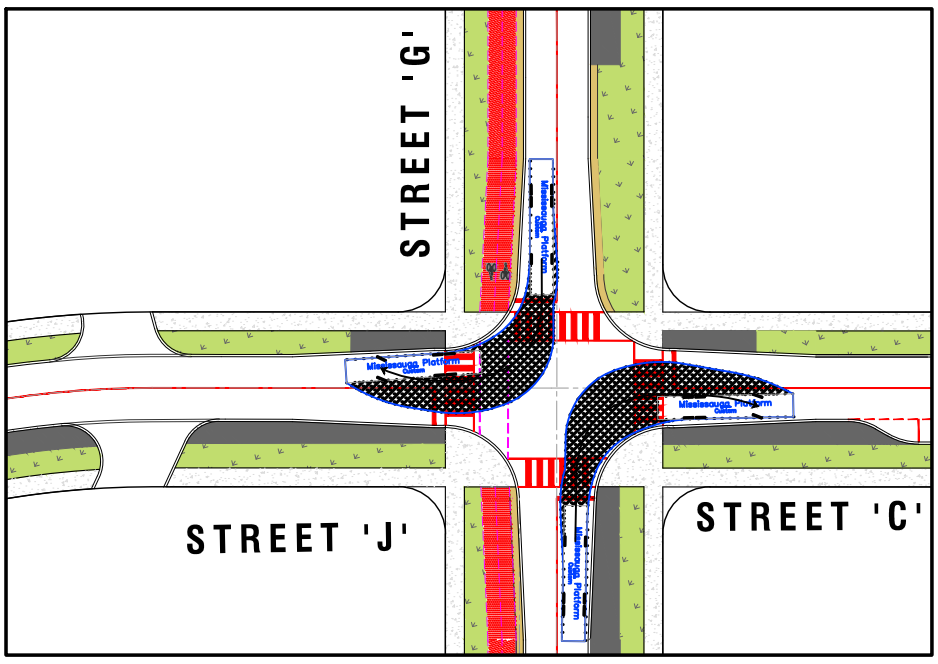

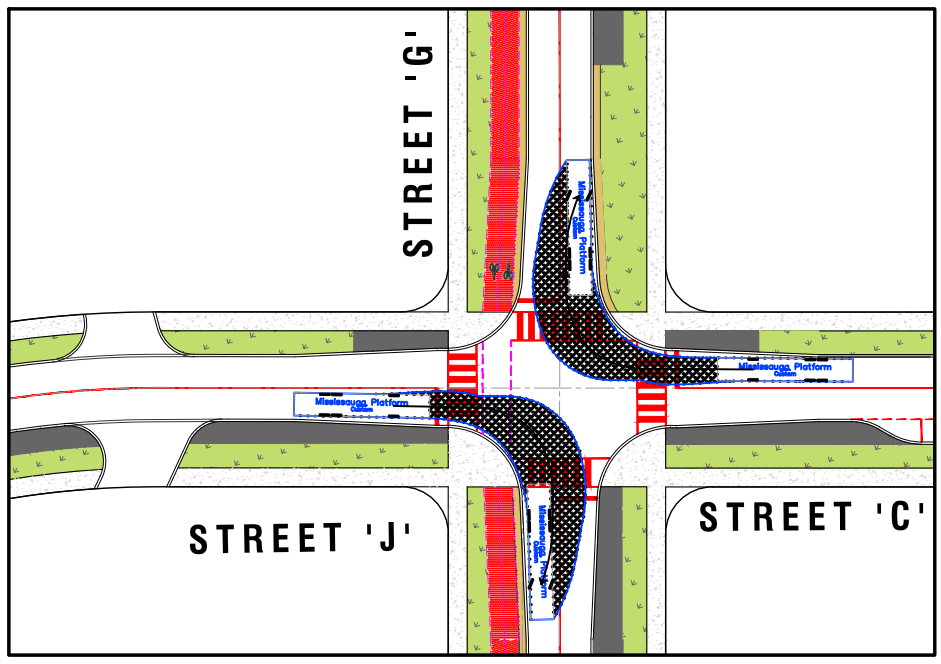

STREET 'J' , STREET 'C' & STREET 'G' INTERSECTION

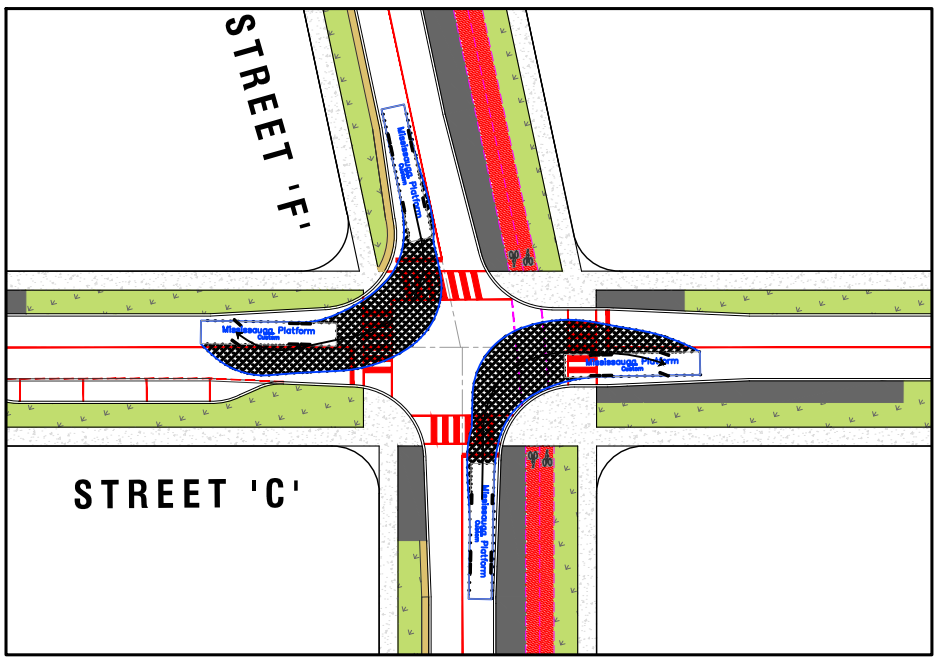

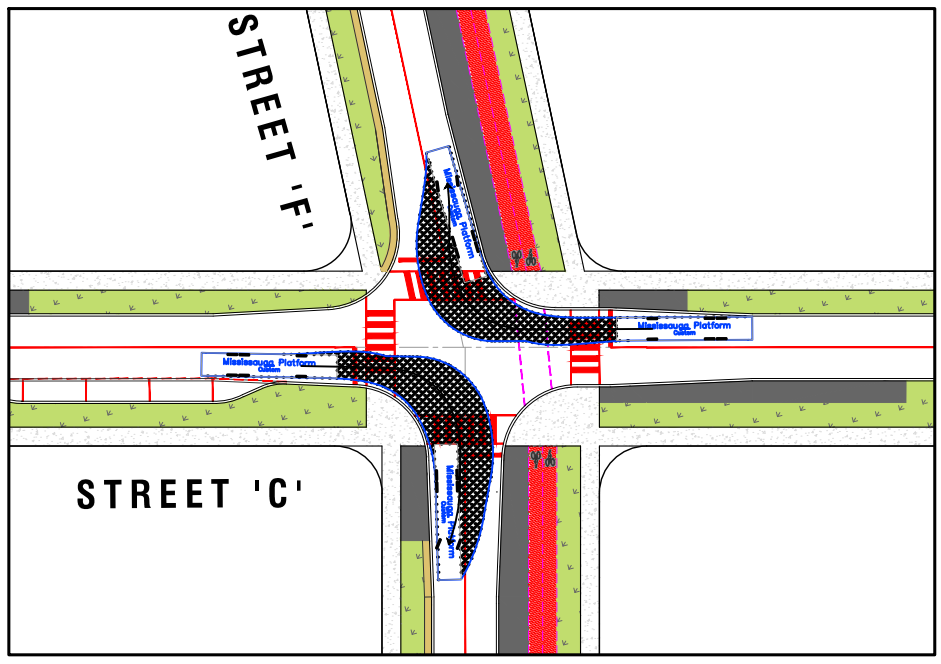

STREET 'C' & STREET 'F' INTERSECTION

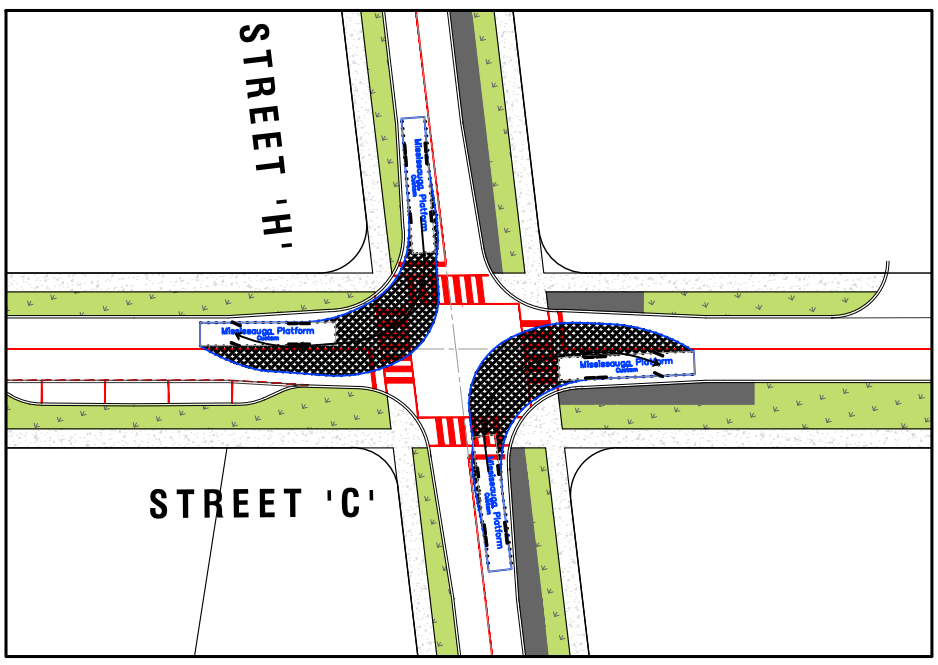

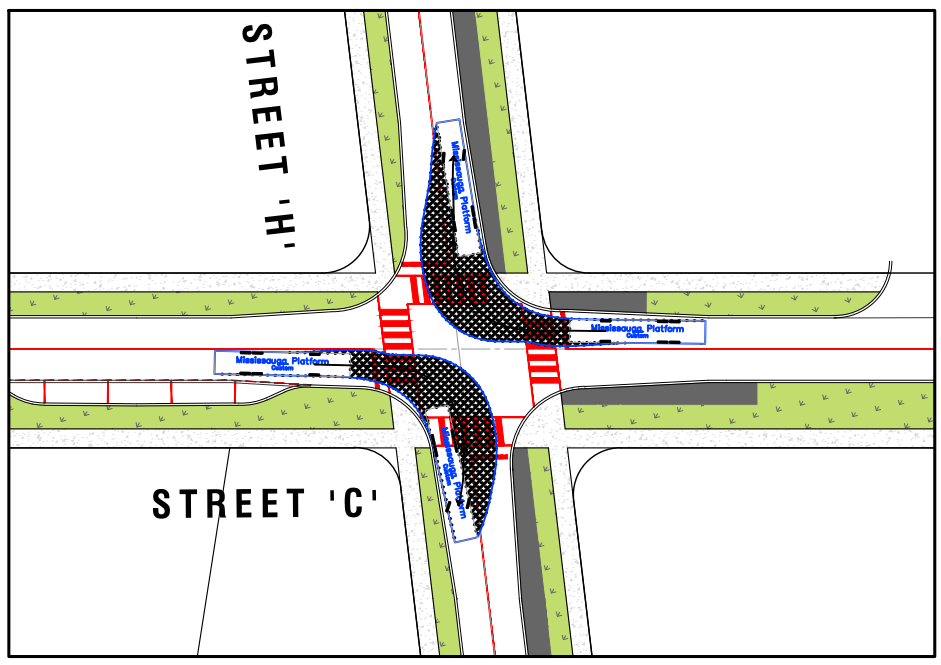

STREET 'C' & STREET 'H' INTERSECTION

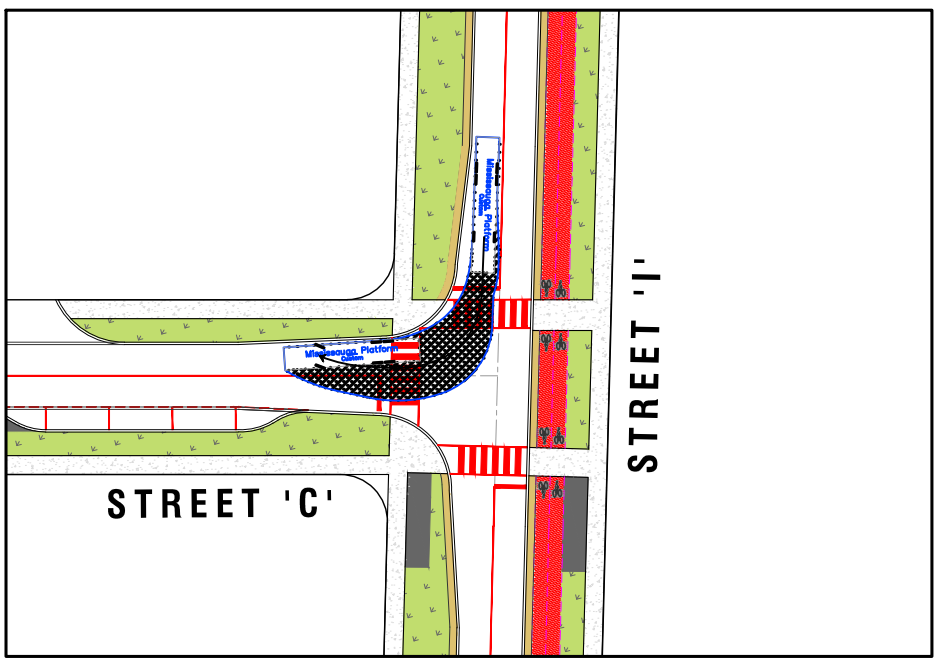

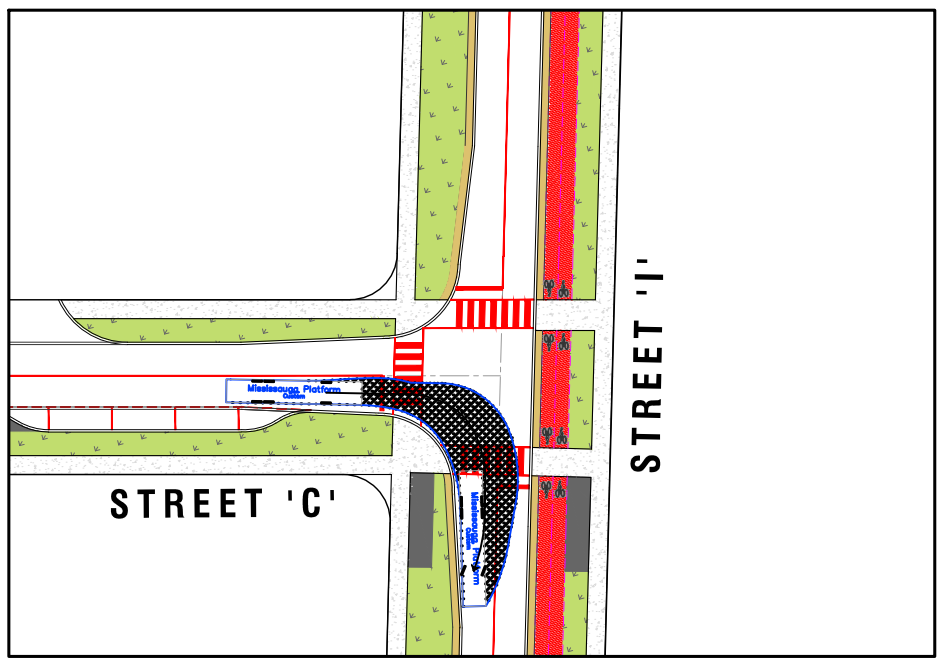

STREET 'C' &STREET 'I' INTERSECTION

TMIG
The Municipal Infrastructure Group Ltd
8800 Dufferin Street,
Suite 200
Vaughan, ON
L4K 0C5
p: 905.738.5700
f: 905.738.0065

STREET 'C' VEHICLE SWEPT PATHS
PLATFORM FIRE TRUCK
LAKEVIEW MISSISAUGA

SCALE: 1 : 800			PROJECT No. 17201
DATE: APRIL 2021			
DESIGNED BY: S.V.	DRAWN BY: S.V.		FIGURE No. VMD-4
CHECKED BY: M.D.	CHECKED BY: M.D.		

File : G:\Projects\2017\17201 - Lakeview Community - Mississauga\Transportation\Drawings\Planview ROW\2021-04-20_Composite Plan_9m Radial\17201_Composite Plan_Intersection Design_(2021-04-20)_7.9m_version2.dwg, Layout : VMD FIRE -4 STREET C Date: Apr 23, 2021 - 1:07pm, Edit By : NKAMMAH

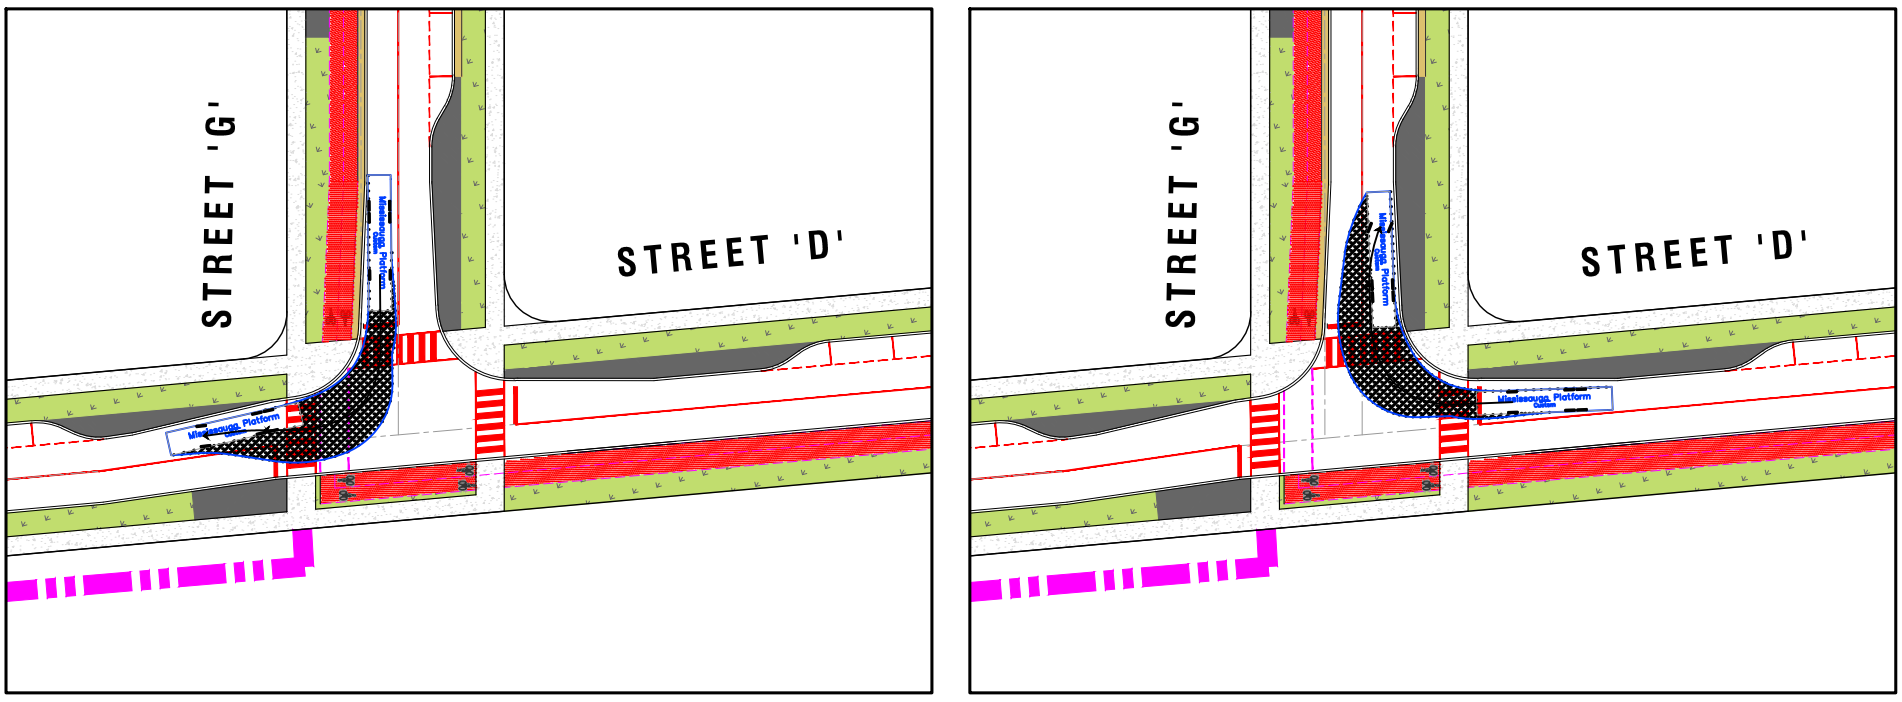

STREET 'D' & STREET 'G' INTERSECTION

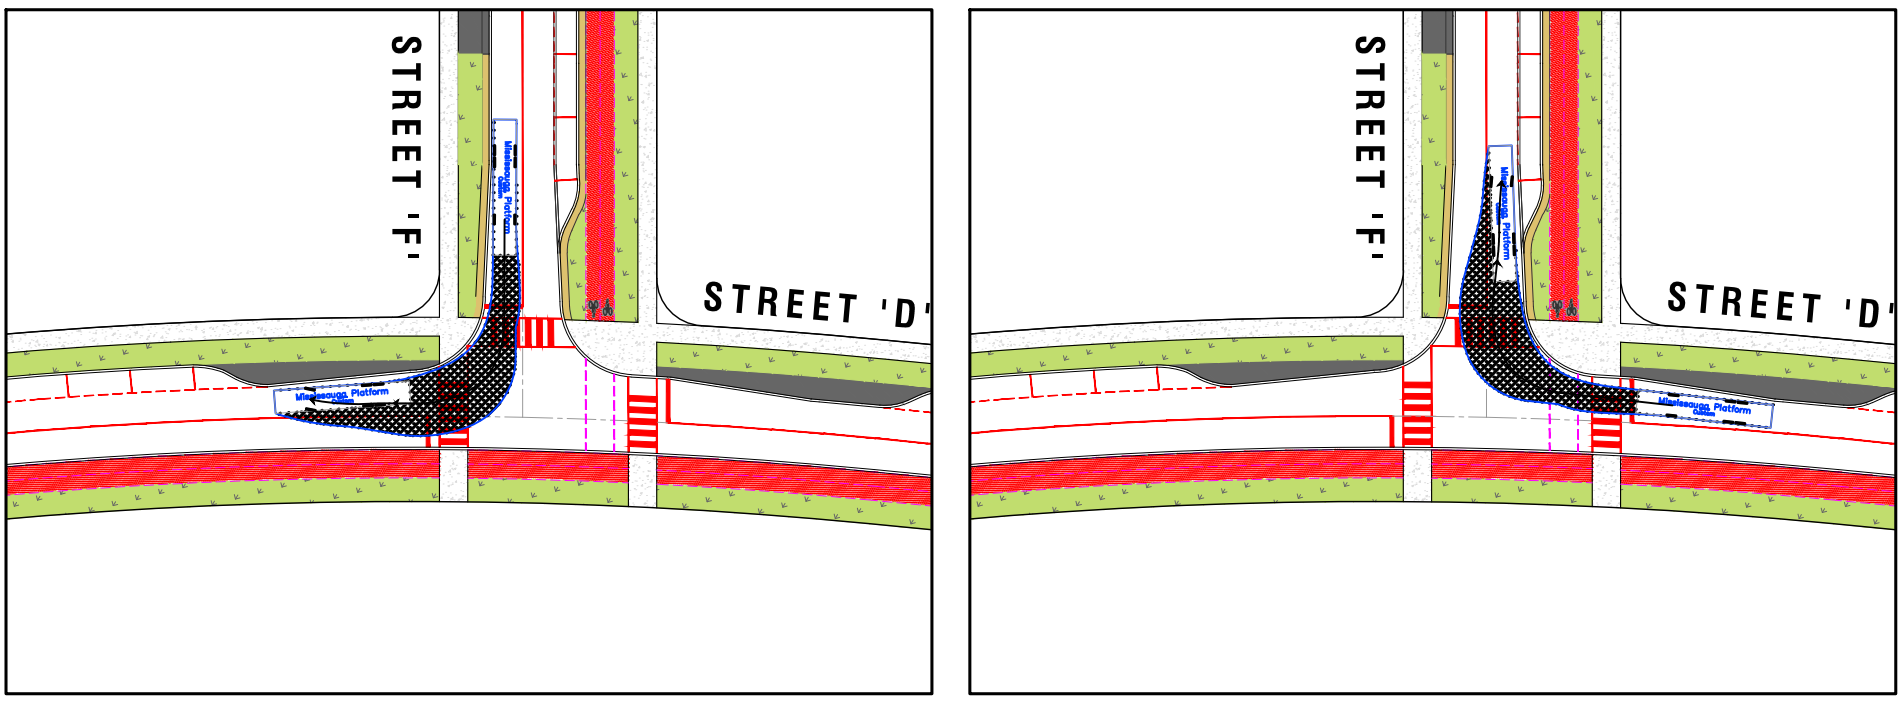

STREET 'D' & STREET 'F' INTERSECTION

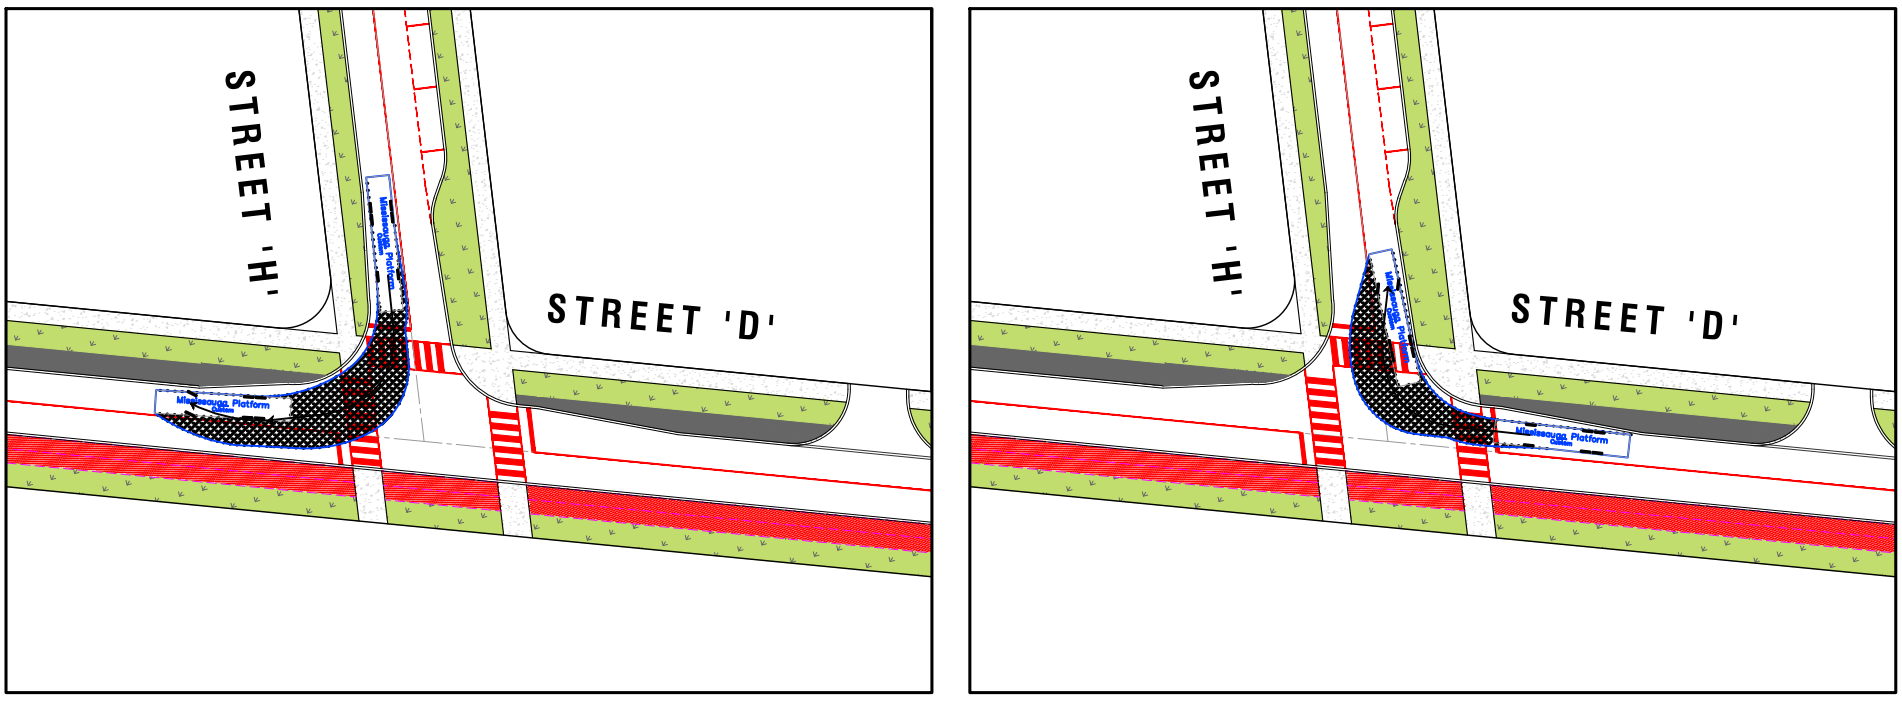

STREET 'D' & STREET 'H' INTERSECTION

TMIG
The Municipal Infrastructure Group Ltd
8800 Dufferin Street,
Suite 200
Vaughan, ON
L4K 0C5
p: 905.738.5700
f: 905.738.0065

STREET 'D' VEHICLE SWEPT PATHS
PLATFORM FIRE TRUCK
LAKEVIEW MISSISAUGA

SCALE: 1 : 800			PROJECT No. 17201
DATE: APRIL 2021			
DESIGNED BY: S.V.	DRAWN BY: S.V.		FIGURE No. VMD-5
CHECKED BY: M.D.	CHECKED BY: M.D.		

File : G:\Projects\2017\17201 - Lakeview Community - Mississauga\Transportation\Drawings\Planview ROW\2021-04-20_Composite Plan_9m Radial\17201_Composite Plan_Intersection Design_(2021-04-20)_7.9m_version2.dwg, Layout : VMD FIRE -5 STREET D Date: Apr 23, 2021 - 1:07pm, Edit By : NKAMMAH

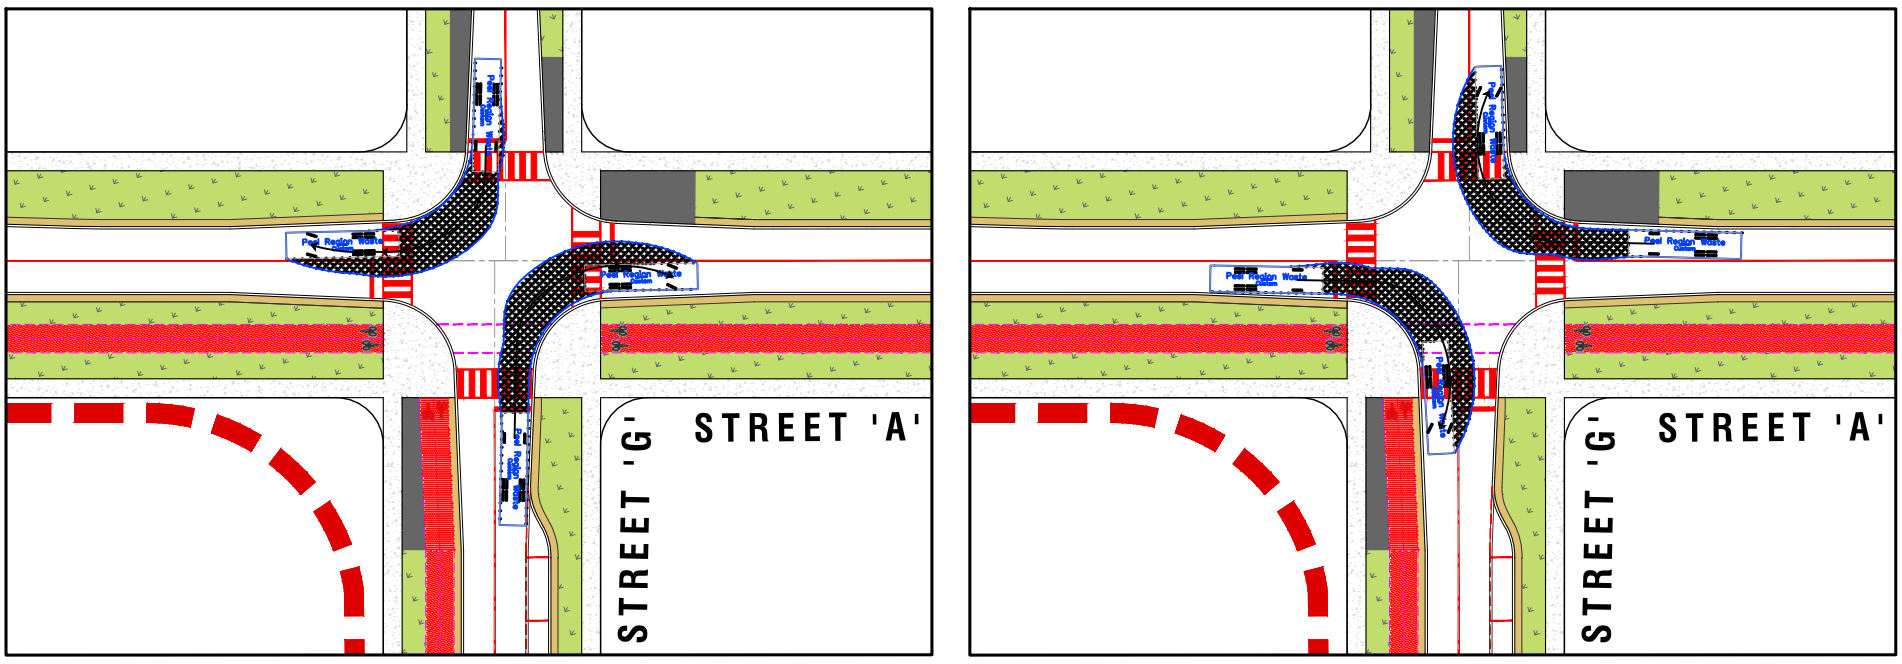

STREET 'A' & STREET 'G' INTERSECTION

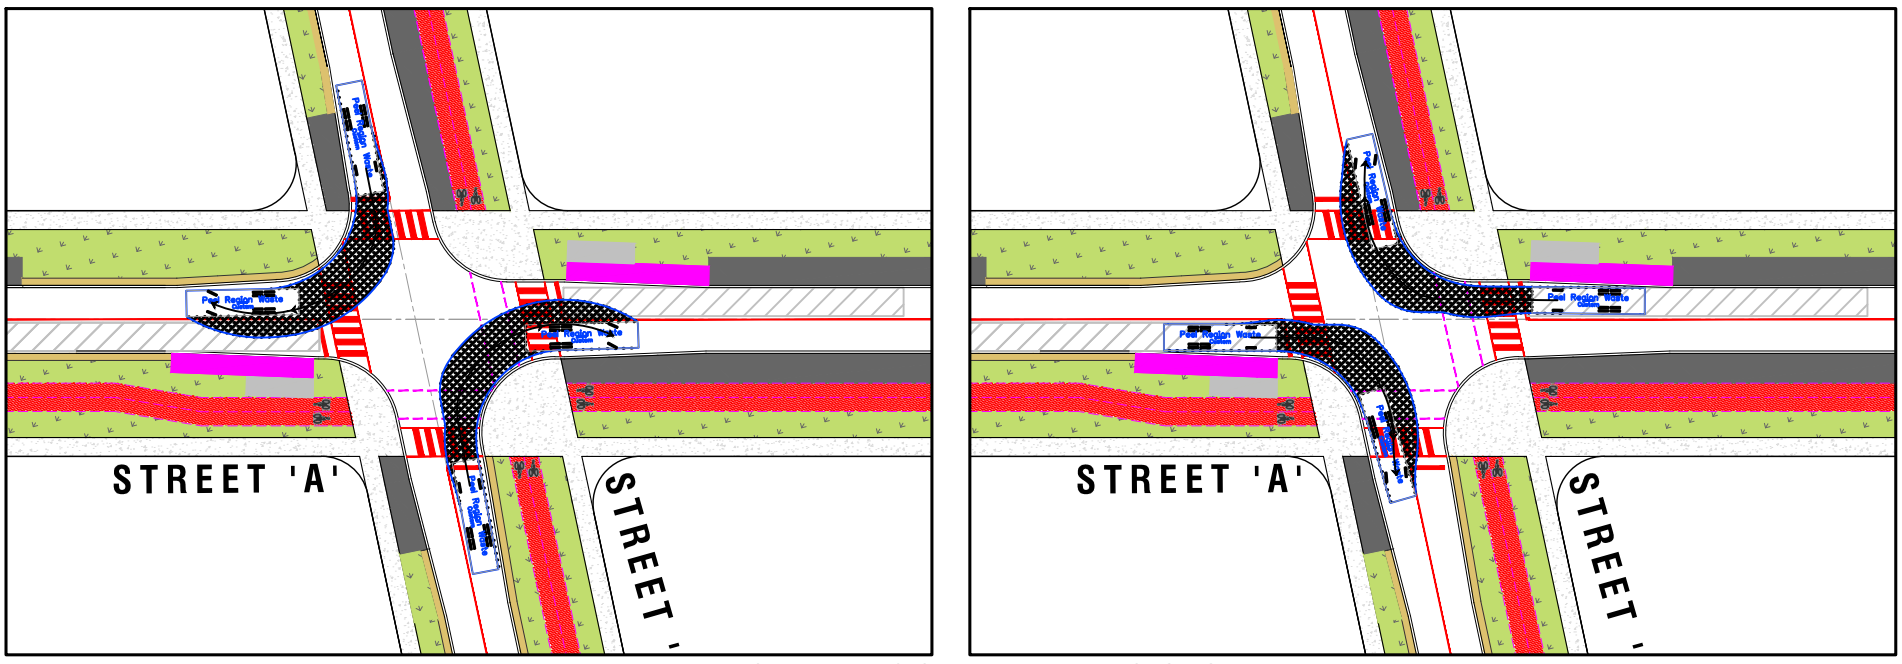

STREET 'A' & STREET 'F' INTERSECTION

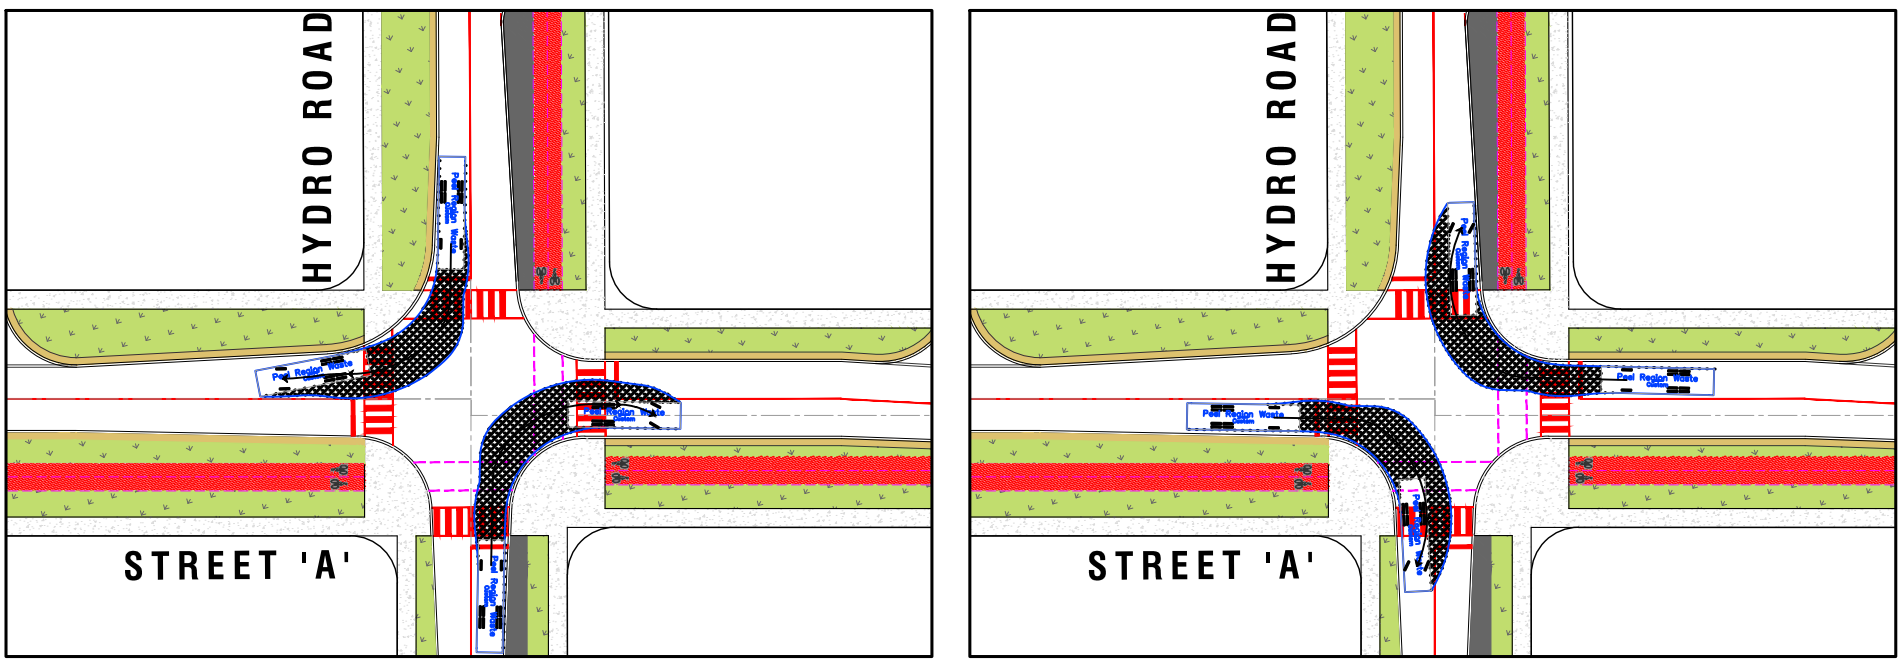

STREET 'A' & HYDRO ROAD INTERSECTION

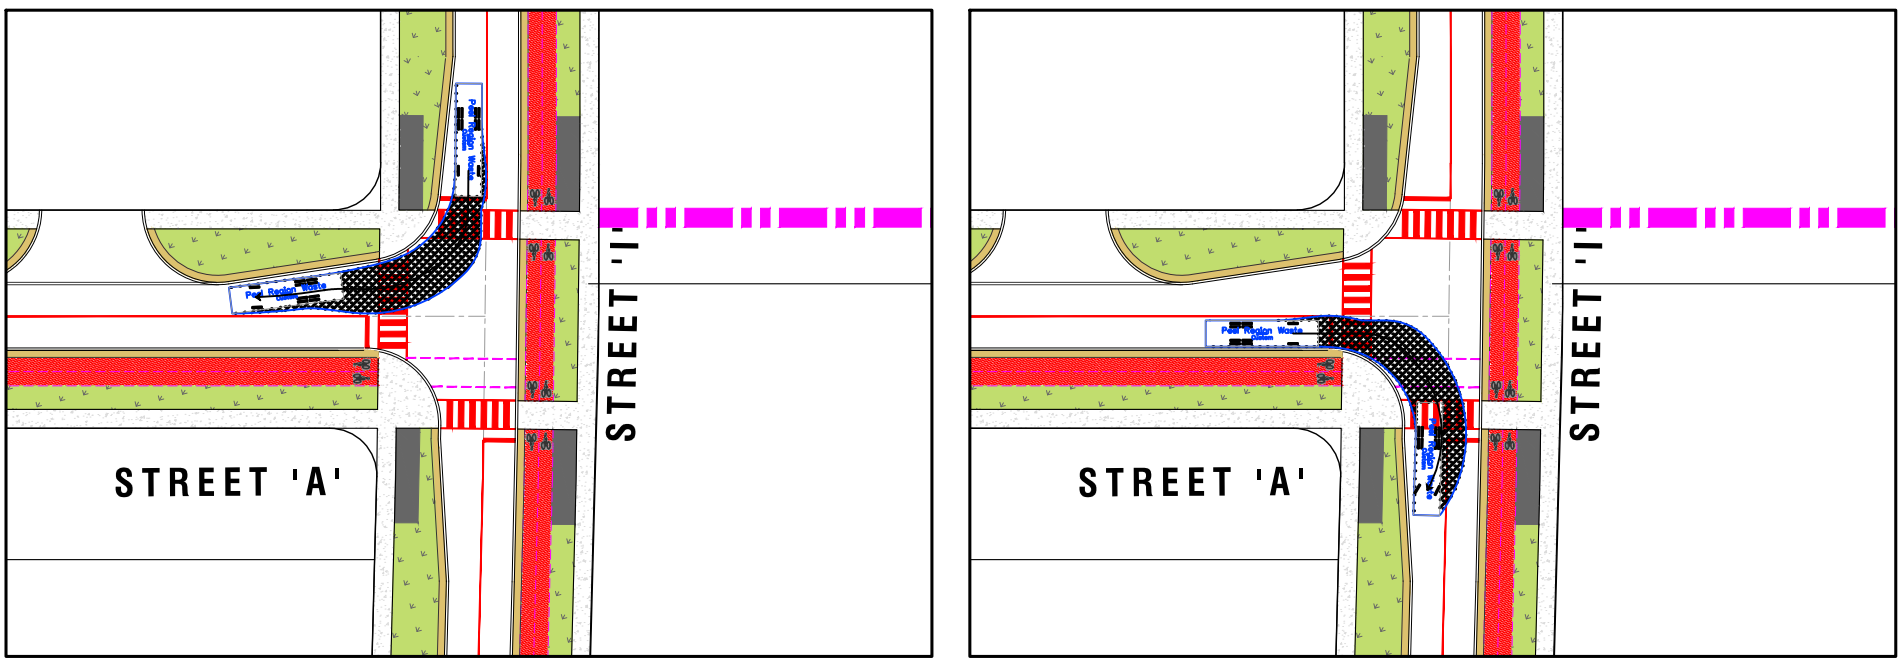

STREET 'A' & STREET 'I' INTERSECTION

TMIG
The Municipal Infrastructure Group Ltd
8800 Dufferin Street,
Suite 200
Vaughan, ON
L4K 0C5
p: 905.738.5700
f: 905.738.0065

STREET 'A' VEHICLE SWEPT PATHS
WASTE COLLECTION TRUCK
LAKEVIEW MISSISAUGA

SCALE: 1 : 800			PROJECT No. 17201
DATE: APRIL 2021			
DESIGNED BY: S.V.	DRAWN BY: S.V.		FIGURE No. VMD-6
CHECKED BY: M.D.	CHECKED BY: M.D.		

File : G:\Projects\2017\17201 - Lakeview Community - Mississauga\Transportation\Drawings\Planview ROW\2021-04-20_Composite Plan_9m Radial\17201_Composite Plan_Intersection Design_(2021-04-20)_7.9m_version2.dwg, Layout : VMD WASTE-6 STREET A Date: Apr 23, 2021 - 1:07pm, Edit By : NKAMMAH

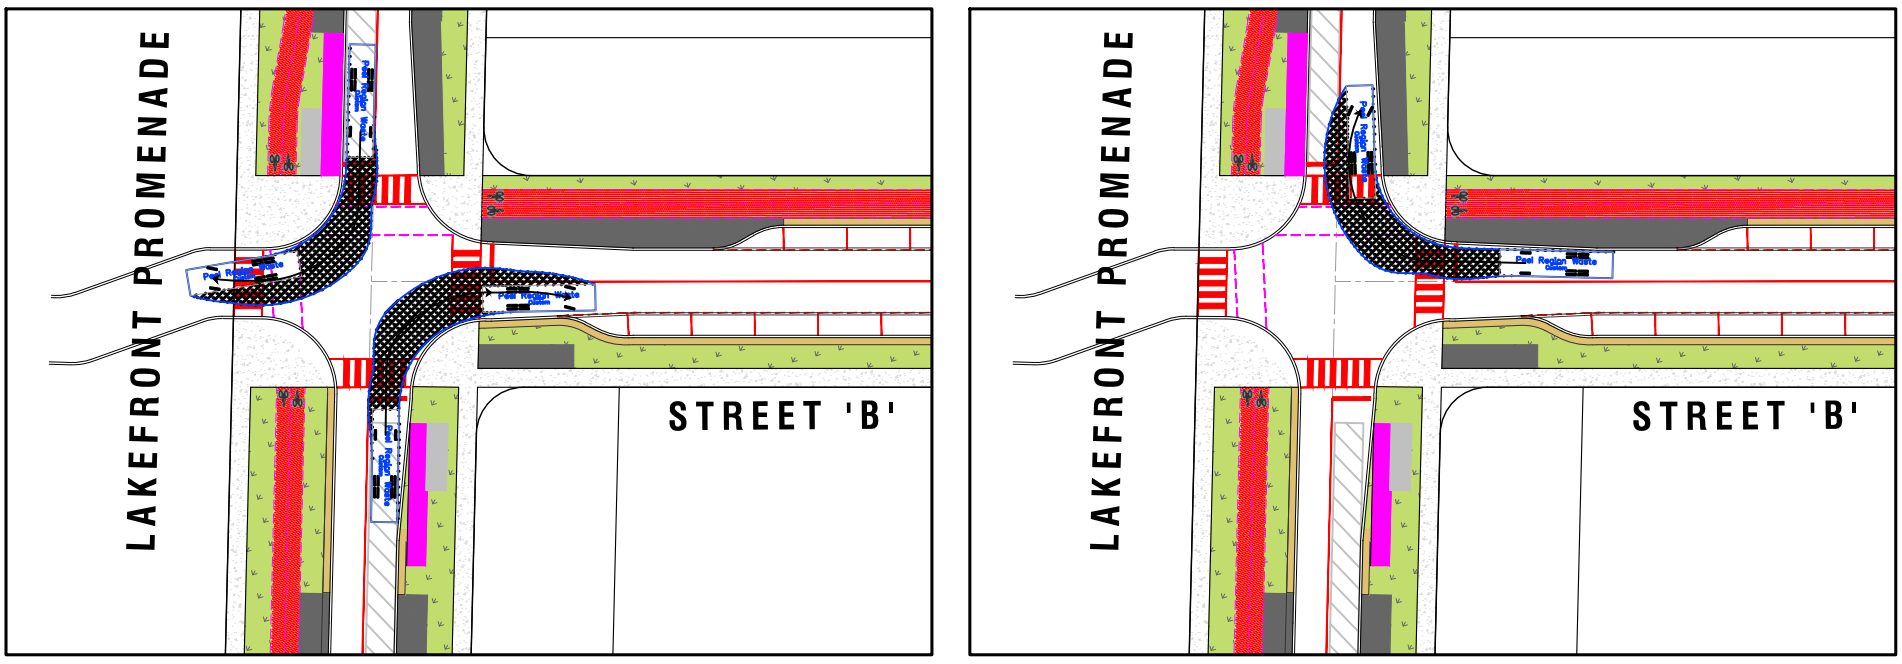

STREET 'B' & LAKEFRONT PROMENADE INTERSECTION

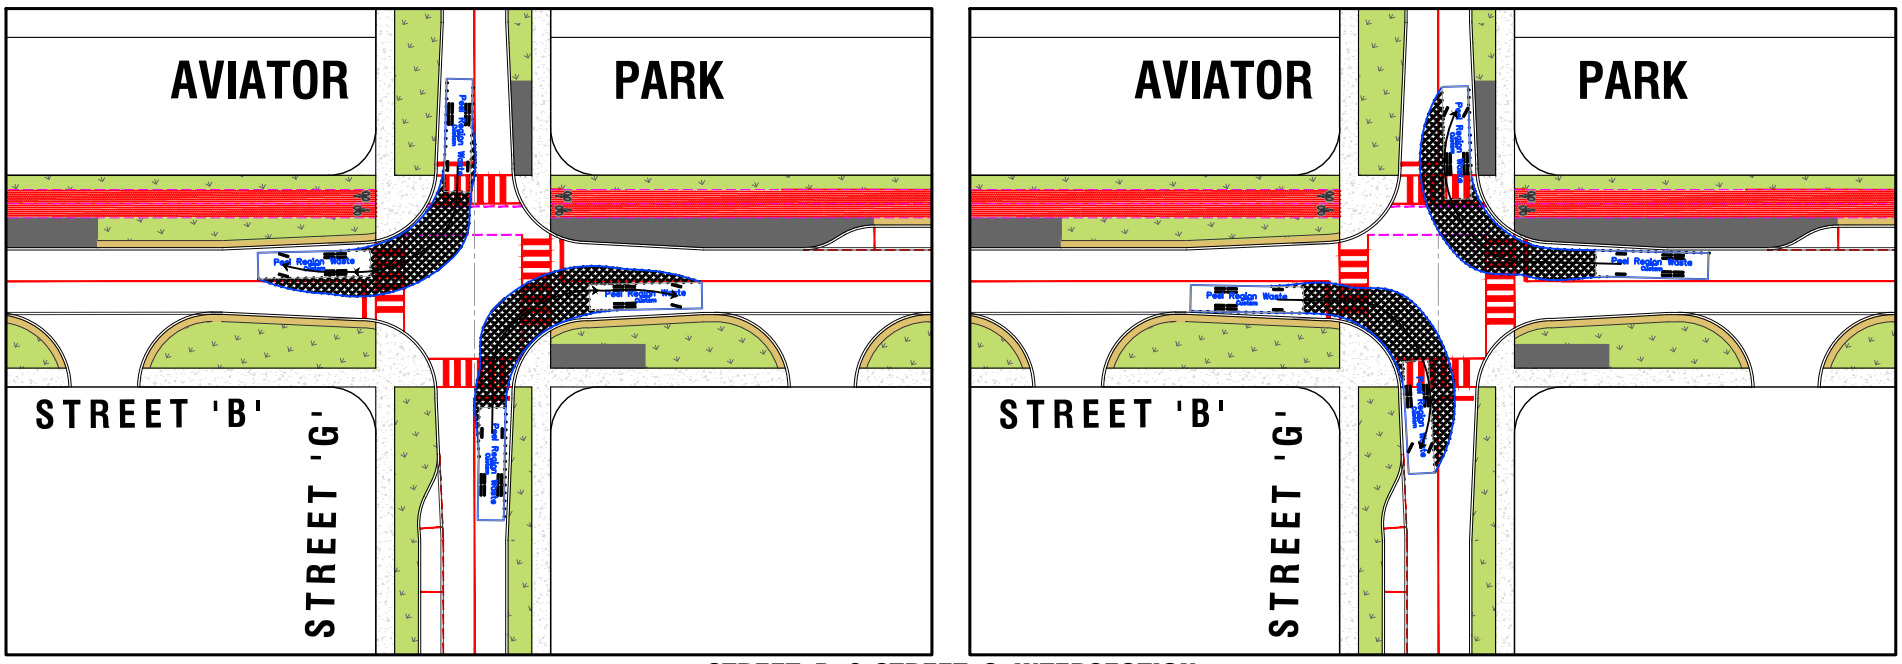

STREET 'B' & STREET 'G' INTERSECTION

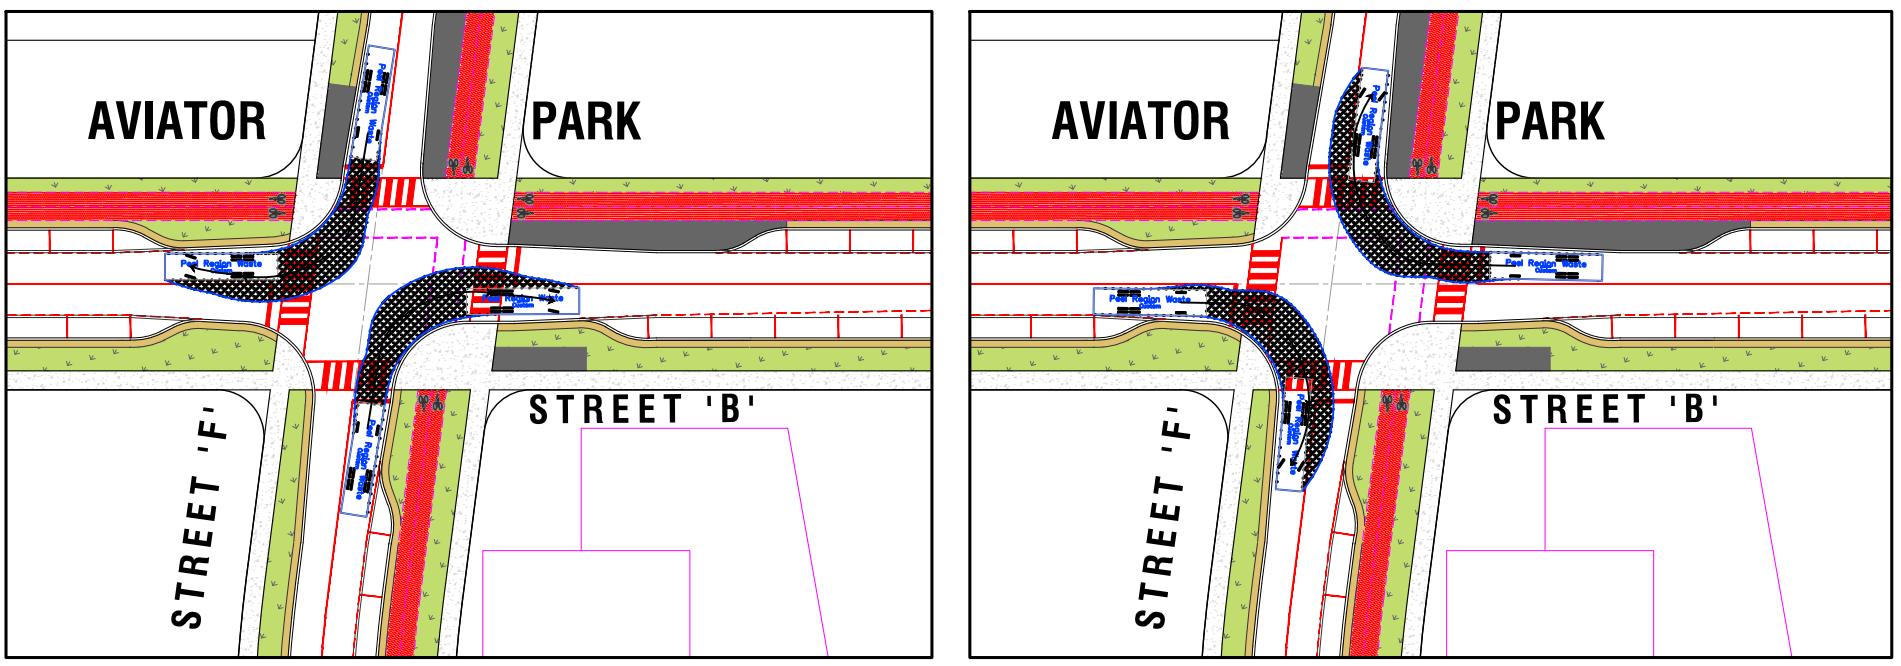

STREET 'B' & STREET 'F' INTERSECTION

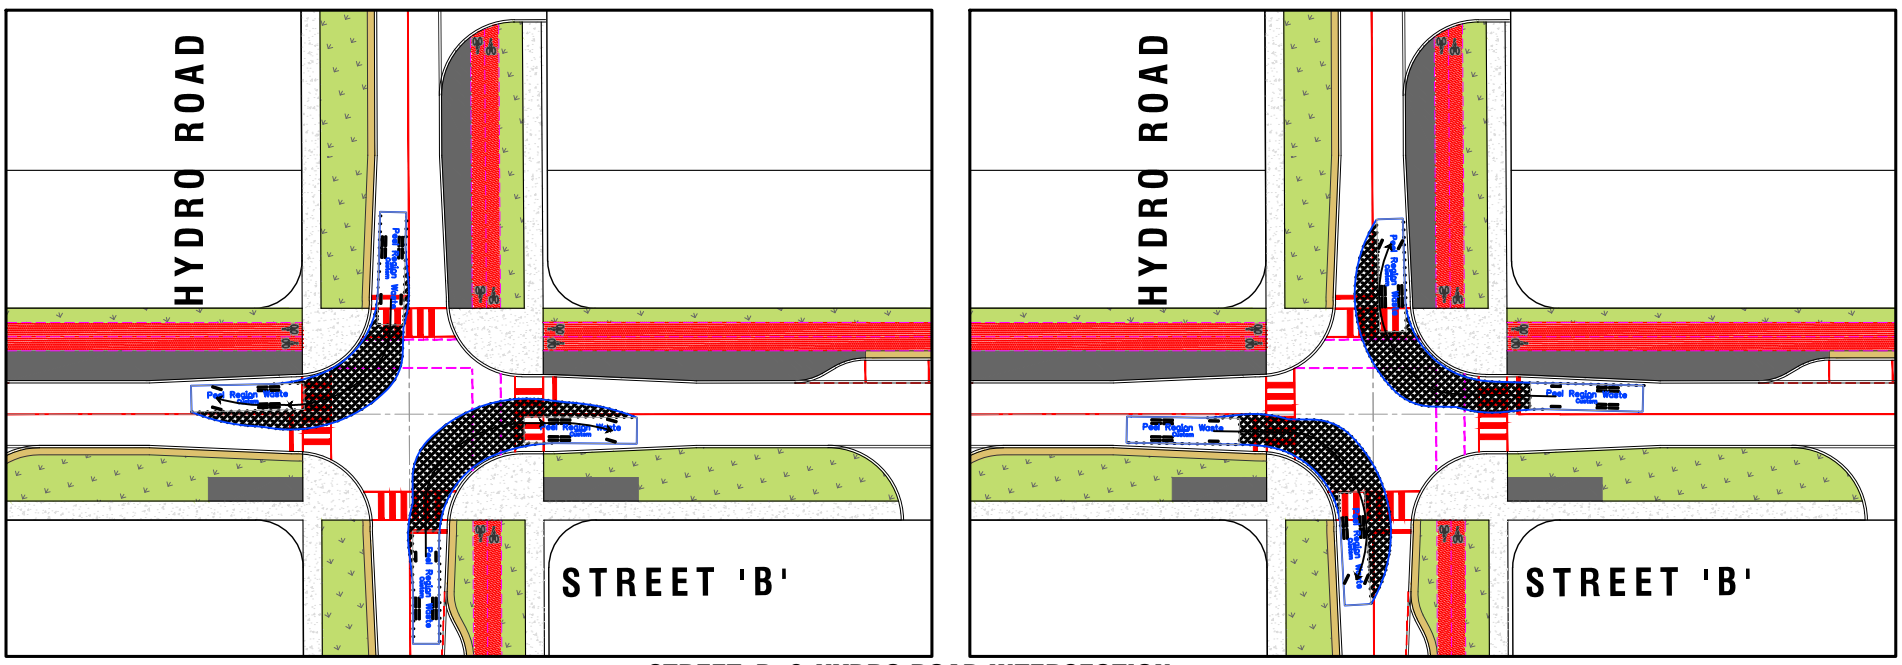

STREET 'B' & HYDRO ROAD INTERSECTION

TMIG
The Municipal Infrastructure Group Ltd
8800 Dufferin Street,
Suite 200
Vaughan, ON
L4K 0C5
p: 905.738.5700
f: 905.738.0065

STREET 'B' VEHICLE SWEPT PATHS
WASTE COLLECTION TRUCK
LAKEVIEW MISSISAUGA

SCALE: 1 : 800			PROJECT No. 17201
DATE: APRIL 2021			
DESIGNED BY: S.V.	DRAWN BY: S.V.		FIGURE No. VMD-7
CHECKED BY: M.D.	CHECKED BY: M.D.		

File : G:\Projects\2017\17201 - Lakeview Community - Mississauga\Transportation\Drawings\Planview ROW\2021-04-20_Composite Plan_9m Radial\17201_Composite Plan_Intersection Design_(2021-04-20)_7.9m_version2.dwg, Layout : VMD WASTE -7 STREET B Date :Apr 23, 2021 - 1:07pm, Edit By : NKAMMAH

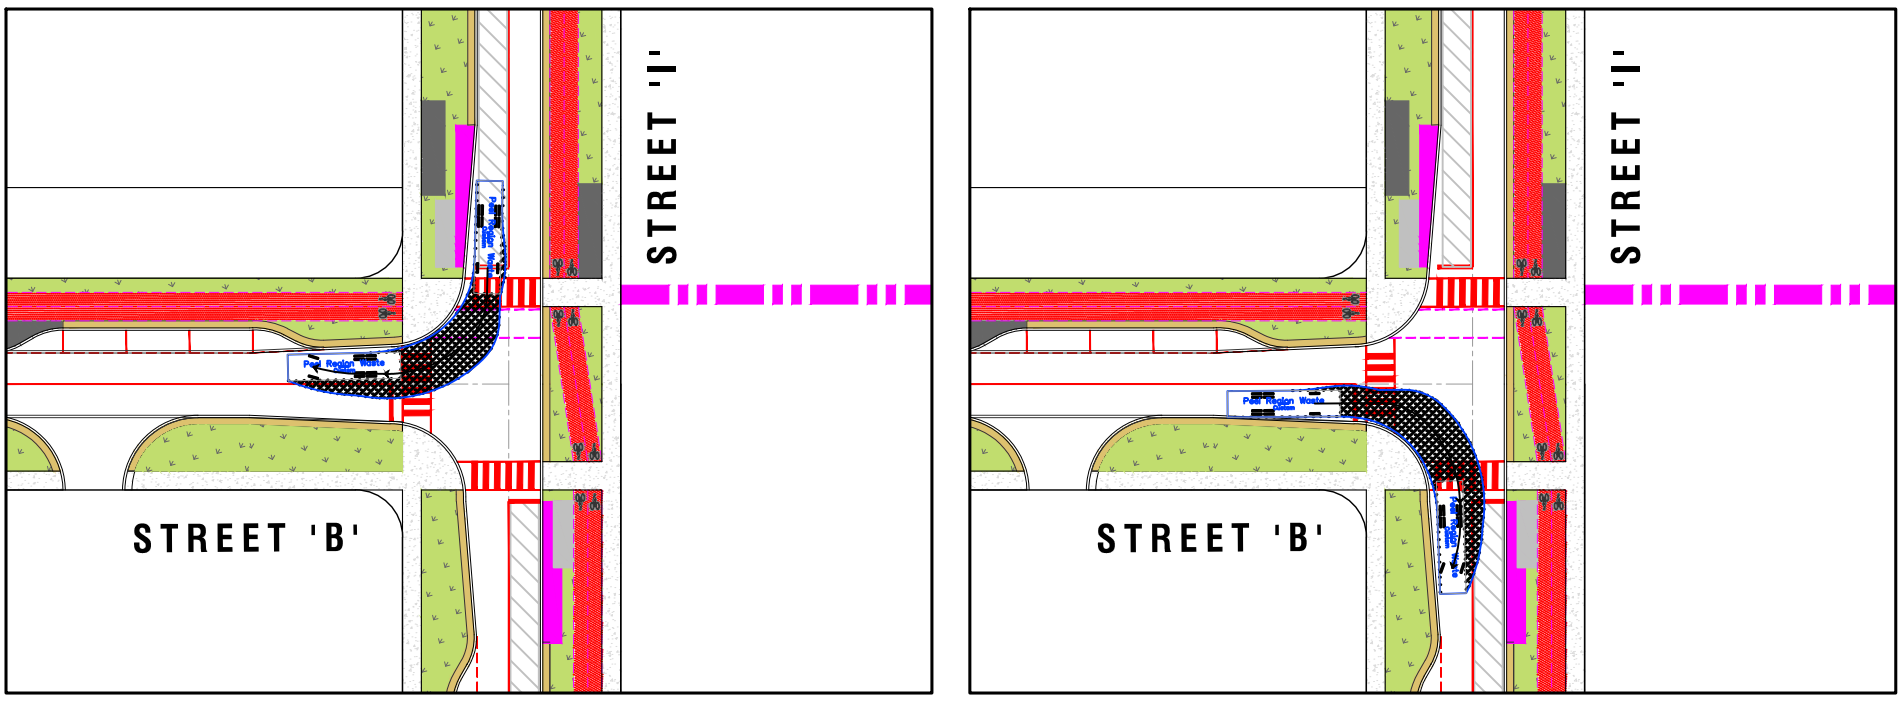

STREET 'B' & STREET 'I' INTERSECTION

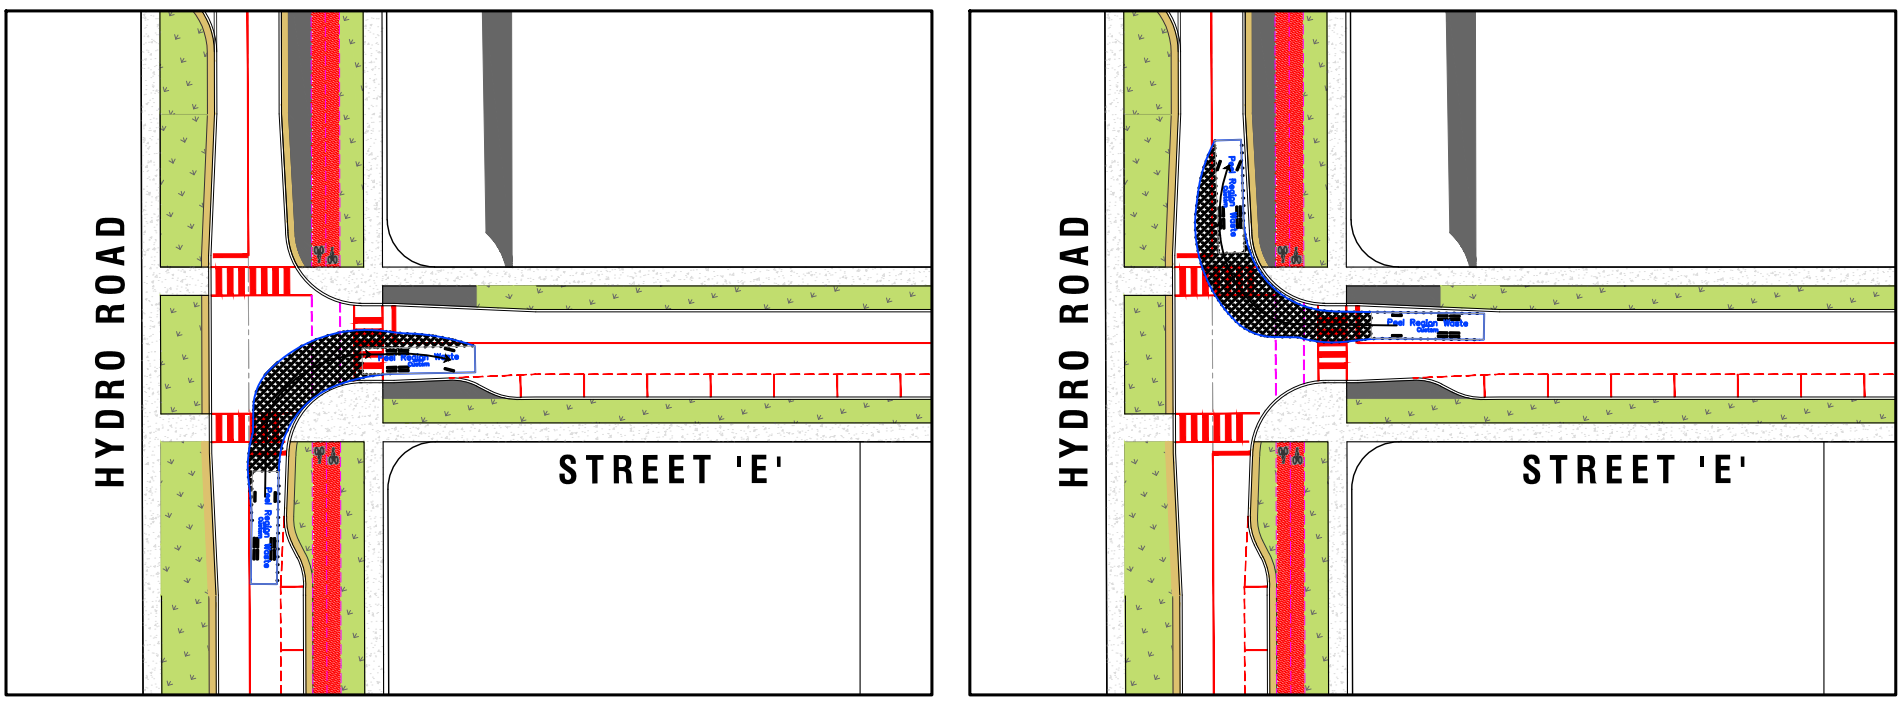

STREET 'E' & HYDRO ROAD INTERSECTION

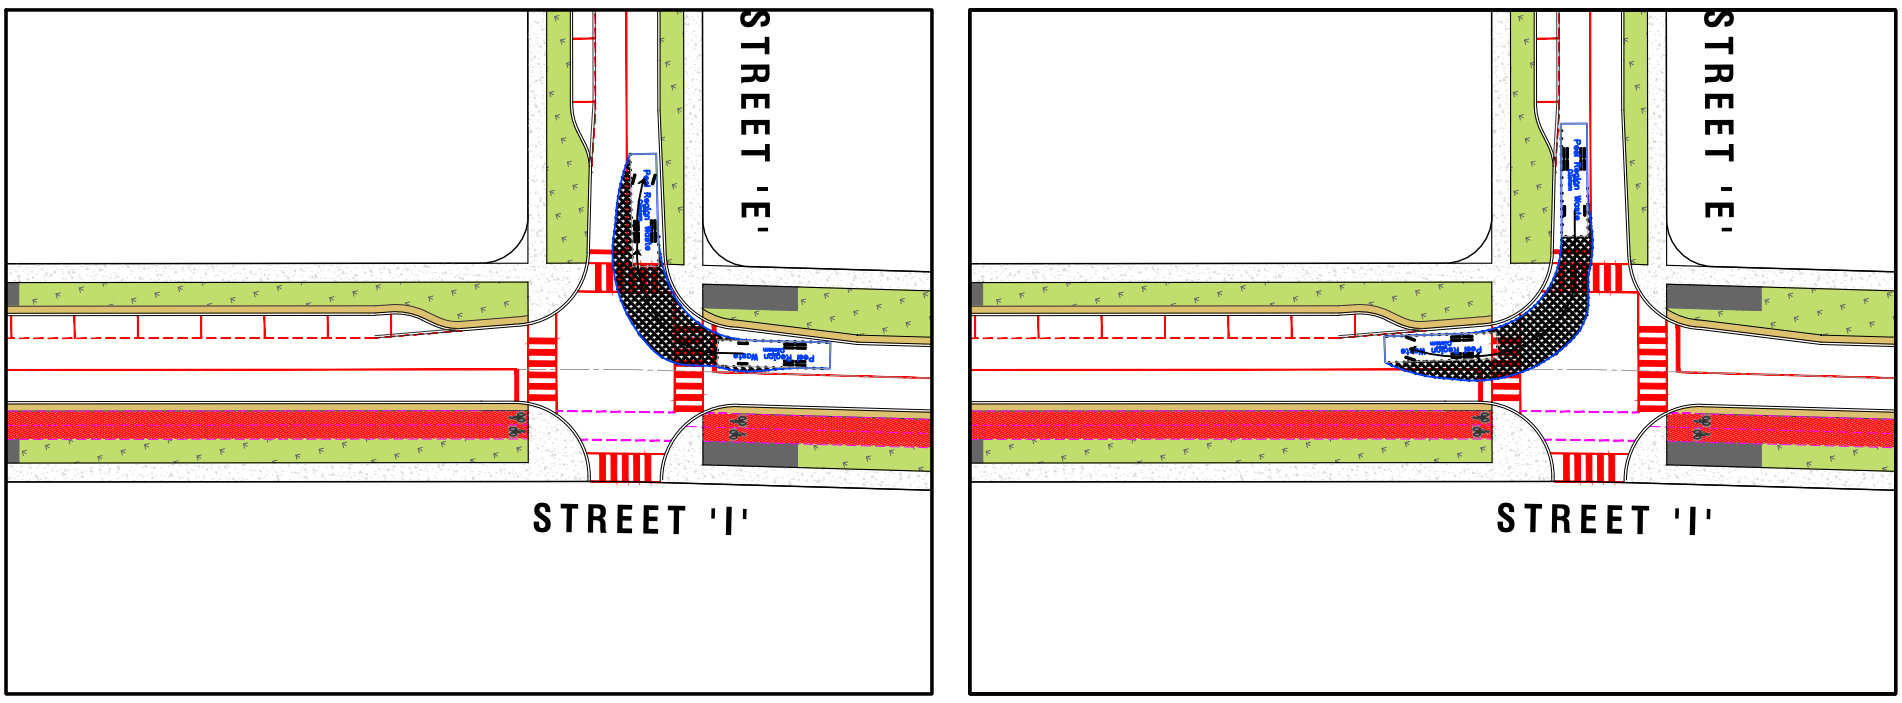

STREET 'E' & STREET 'I' INTERSECTION

TMIG
The Municipal Infrastructure Group Ltd
8800 Dufferin Street,
Suite 200
Vaughan, ON
L4K 0C5
p: 905.738.5700
f: 905.738.0065

STREET 'E' VEHICLE SWEPT PATHS
WASTE COLLECTION TRUCK
LAKEVIEW MISSISSAUGA

SCALE: 1 : 800			PROJECT No. 17201
DATE: APRIL 2021			
DESIGNED BY: S.V.	DRAWN BY: S.V.		FIGURE No. VMD-8
CHECKED BY: M.D.	CHECKED BY: M.D.		

File : G:\Projects\2017\17201 - Lakeview Community - Mississauga\Transportation\Drawings\Planview ROW\2021-04-20_Composite Plan_8m Radial\17201_Composite Plan_Intersection Design_(2021-04-20)_7.9m_version2.dwg, Layout : VMD WASTE -8 STREET B & E Date :Apr 23, 2021 - 1:07pm, Edit By : NKAMMAH

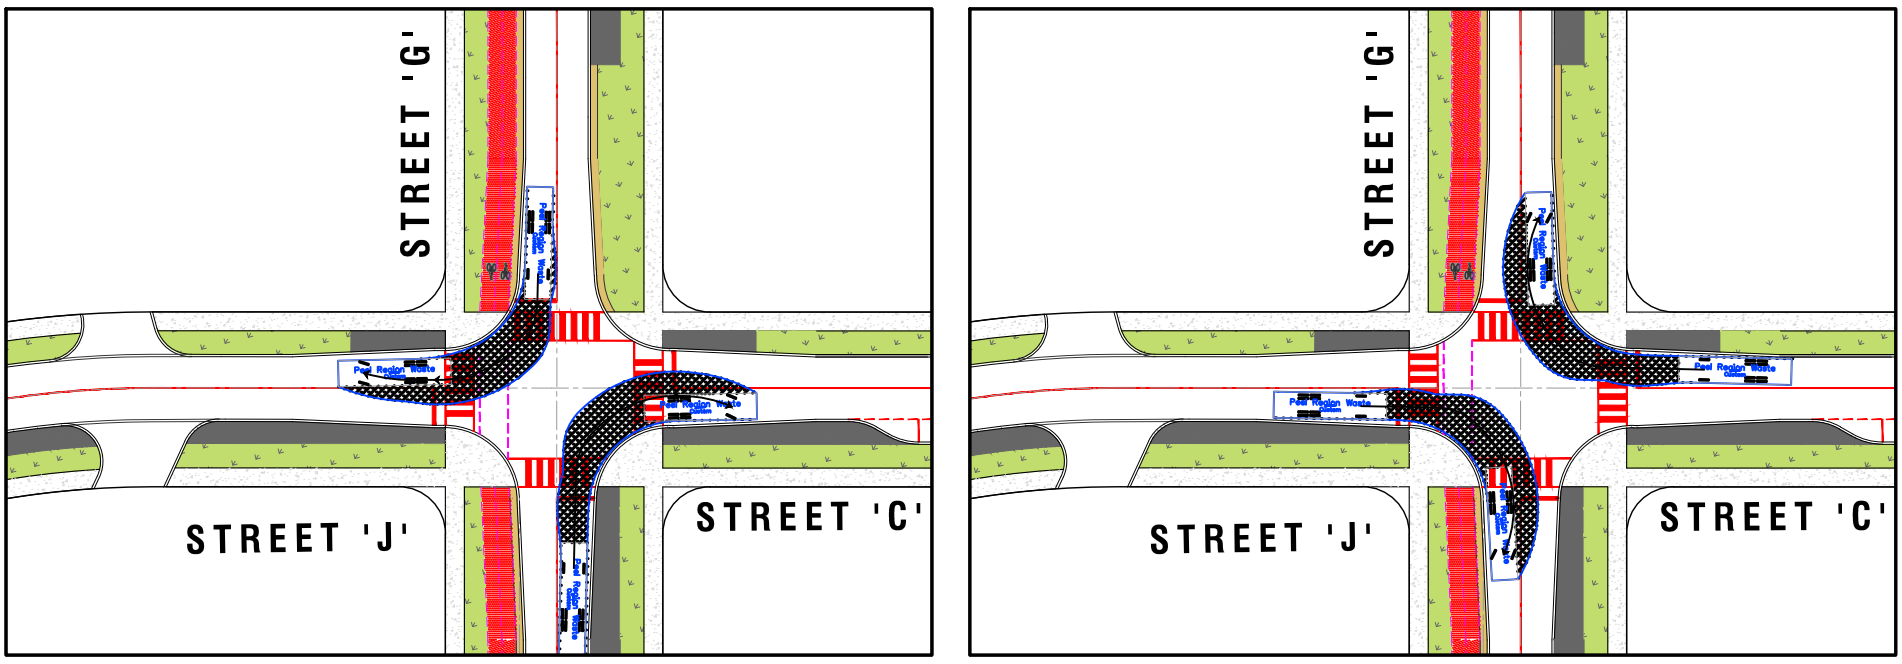

STREET 'J' , STREET 'C' & STREET 'G' INTERSECTION

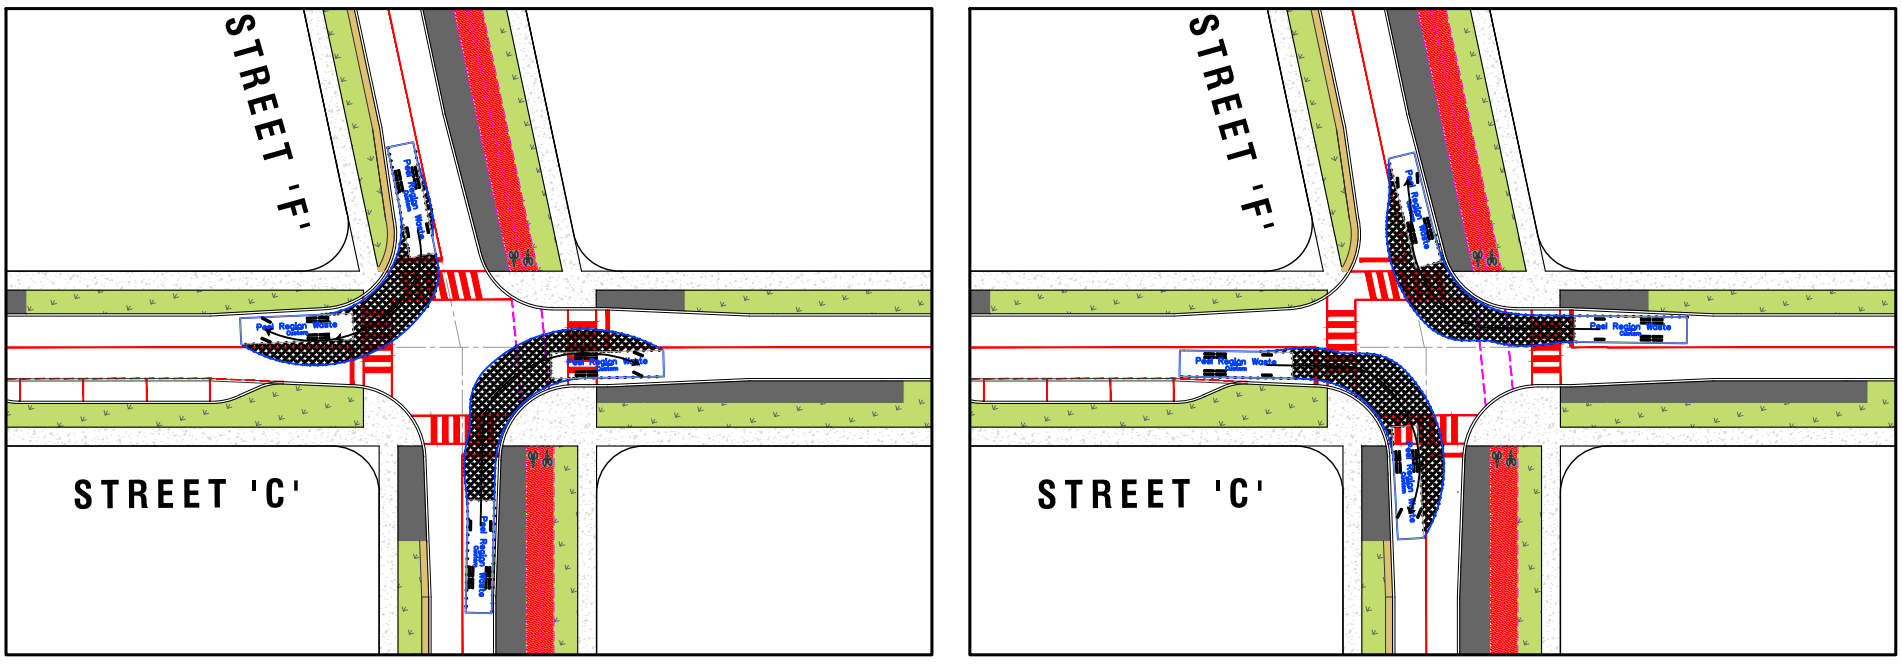

STREET 'C' & STREET 'F' INTERSECTION

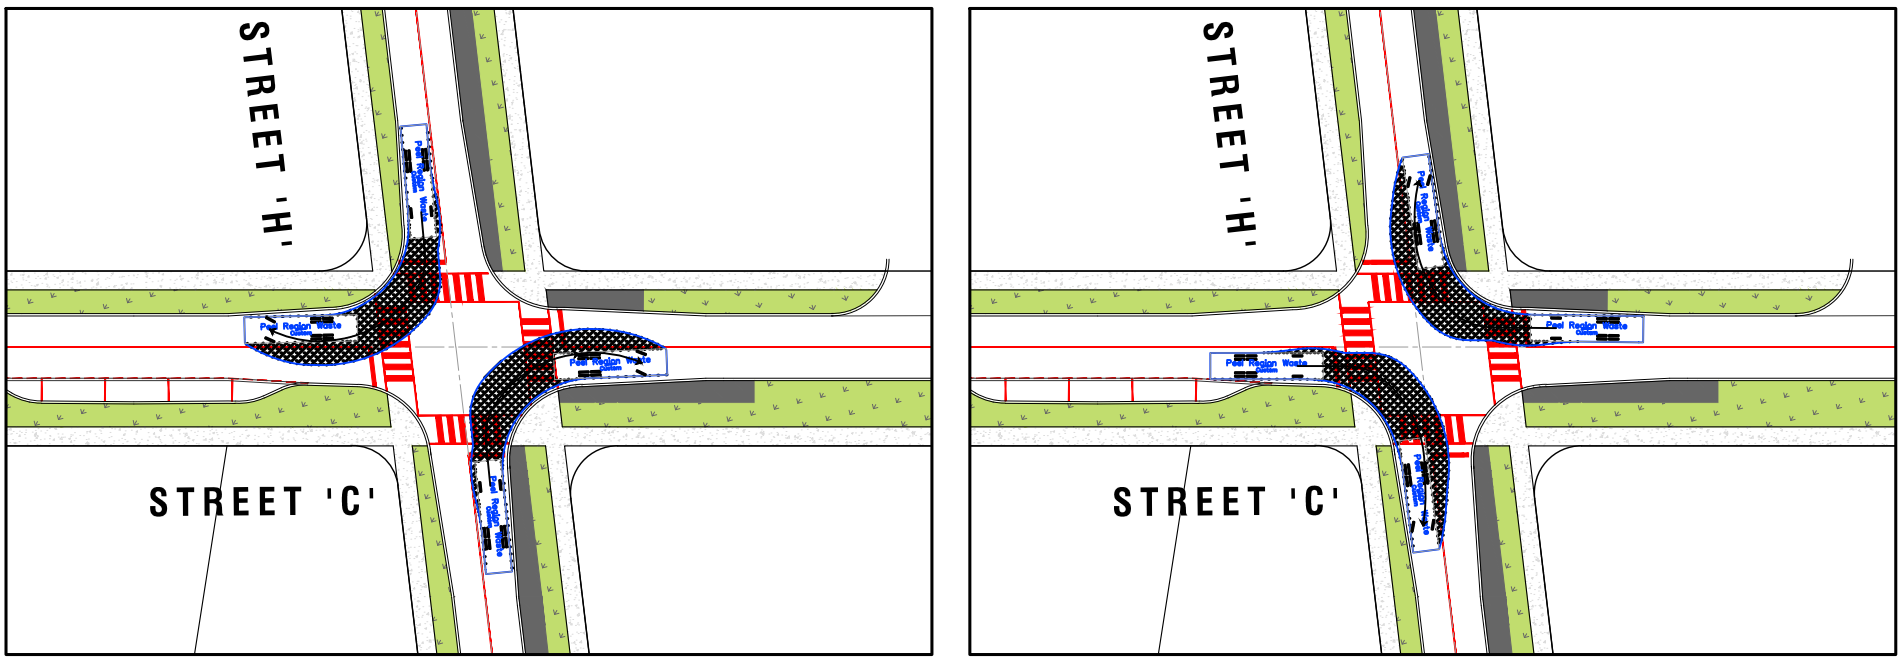

STREET 'C' & STREET 'H' INTERSECTION

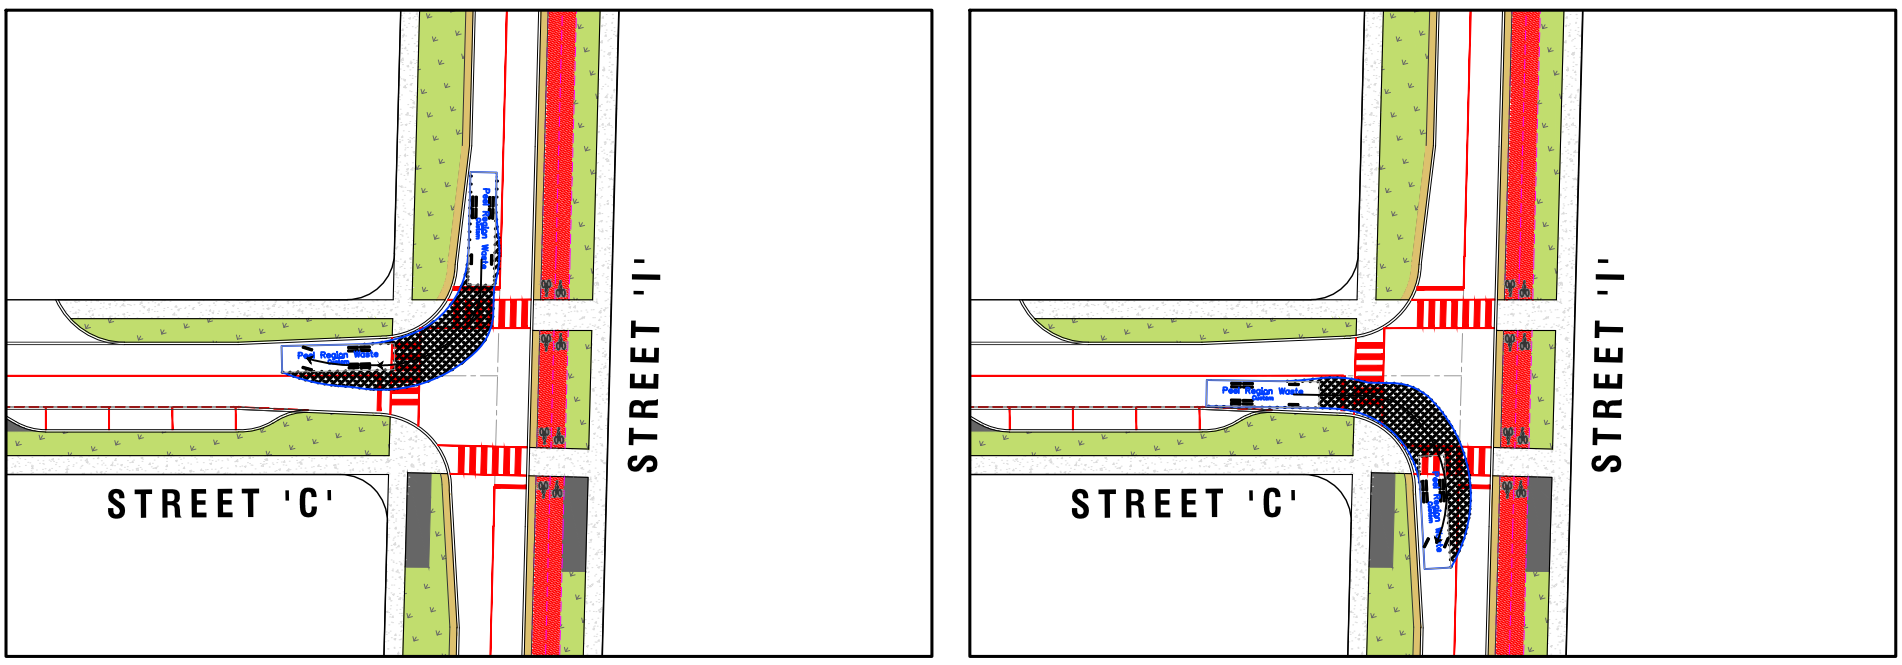

STREET 'C' &STREET 'I' INTERSECTION

TMIG
The Municipal Infrastructure Group Ltd
8800 Dufferin Street,
Suite 200
Vaughan, ON
L4K 0C5
p: 905.738.5700
f: 905.738.0065

STREET 'C' VEHICLE SWEPT PATHS
WASTE COLLECTION TRUCK
LAKEVIEW MISSISAUGA

SCALE: 1 : 800			PROJECT No. 17201
DATE: APRIL 2021			
DESIGNED BY: S.V.	DRAWN BY: S.V.		FIGURE No. VMD-9
CHECKED BY: M.D.	CHECKED BY: M.D.		

File : G:\Projects\2017\17201 - Lakeview Community - Mississauga\Transportation\Drawings\Planview ROW\2021-04-20_Composite Plan_9m Radial\17201_Composite Plan_Intersection Design_(2021-04-20)_7.9m_version2.dwg, Layout : VMD WASTE -9 STREET C Date : Apr 23, 2021 - 1:07pm, Edit By : NKAMMAH

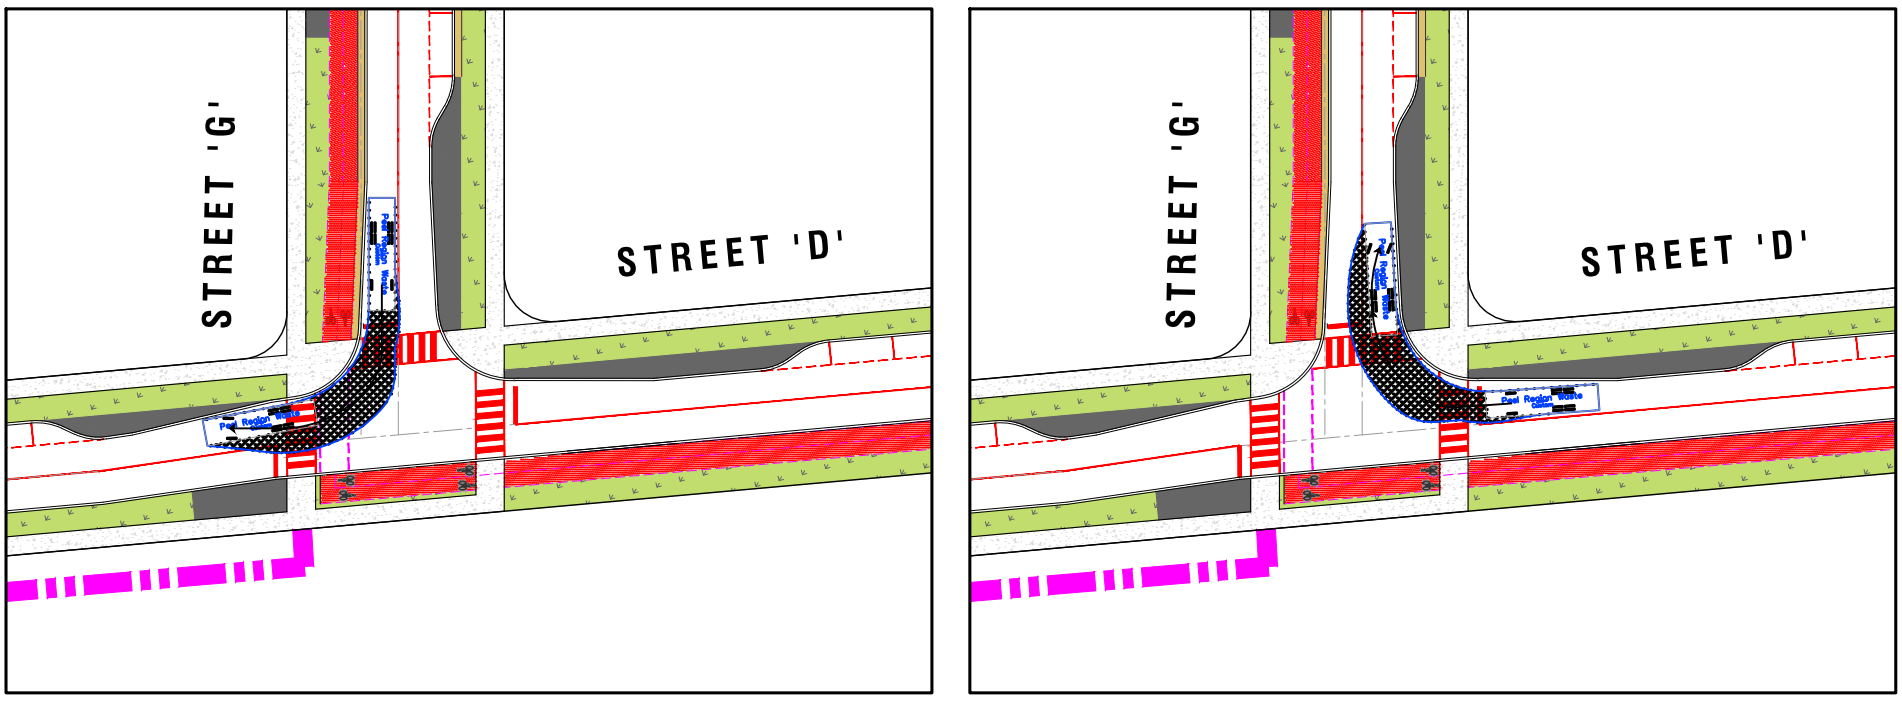

STREET 'D' & STREET 'G' INTERSECTION

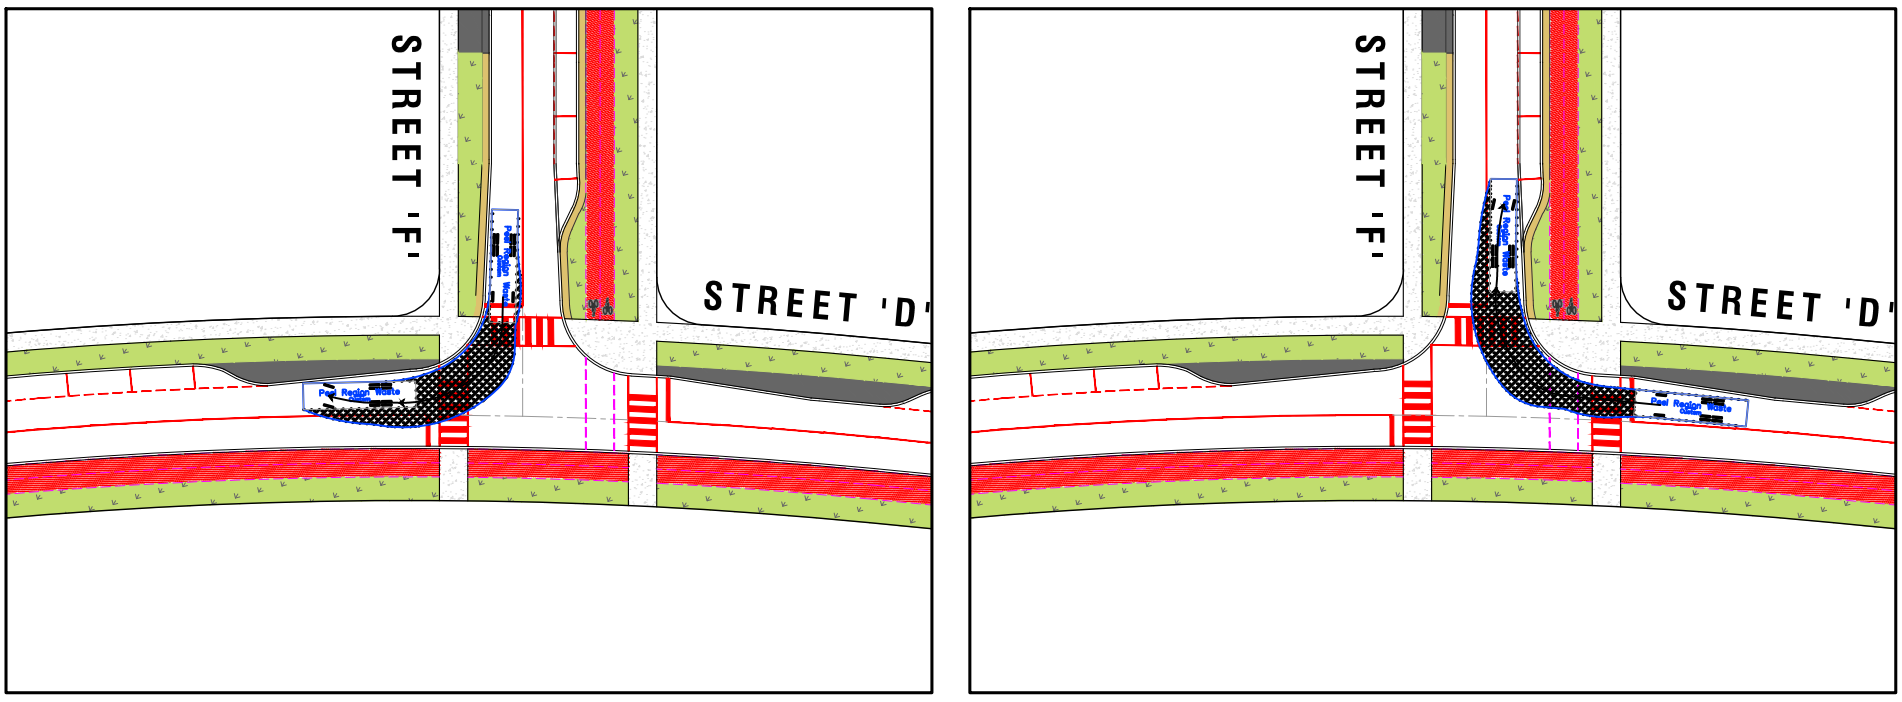

STREET 'D' & STREET 'F' INTERSECTION

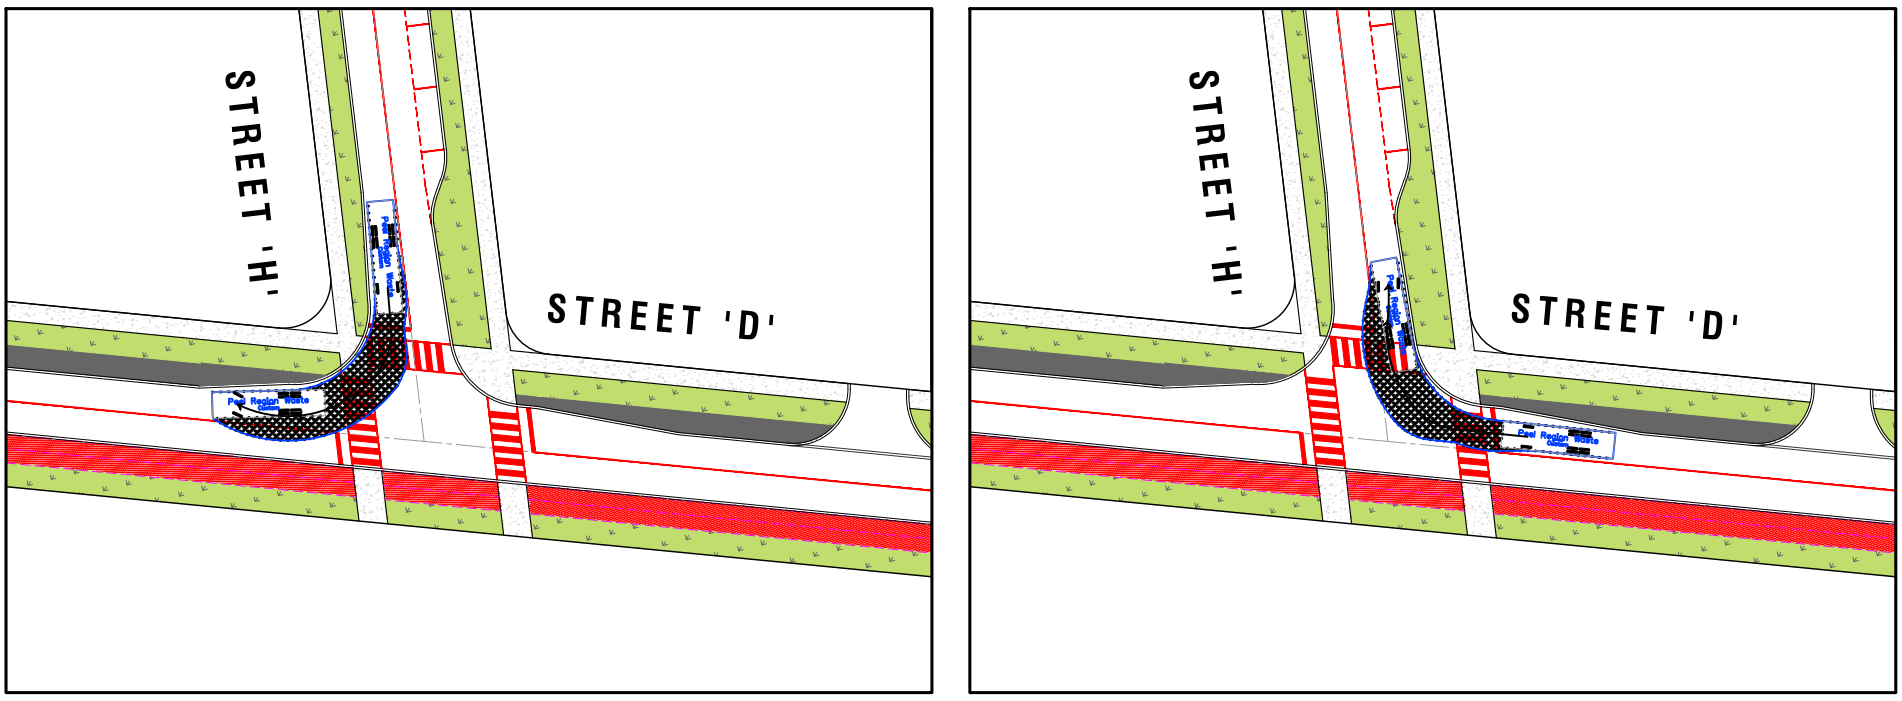

STREET 'D' & STREET 'H' INTERSECTION

TMIG
The Municipal Infrastructure Group Ltd
8800 Dufferin Street,
Suite 200
Vaughan, ON
L4K 0C5
p: 905.738.5700
f: 905.738.0065

STREET 'D' VEHICLE SWEPT PATHS
WASTE COLLECTION TRUCK
LAKEVIEW MISSISAUGA

SCALE: 1 : 800			PROJECT No. 17201
DATE: APRIL 2021			
DESIGNED BY: S.V.	DRAWN BY: S.V.		FIGURE No. VMD-10
CHECKED BY: M.D.	CHECKED BY: M.D.		

File : G:\Projects\2017\17201 - Lakeview Community - Mississauga\Transportation\Drawings\Planview ROW\2021-04-20_Composite Plan_9m Radial\17201_Composite Plan_Intersection Design_(2021-04-20)_7.9m_version2.dwg, Layout : VMD WASTE - 10 STREET D Date: Apr 23, 2021 - 1:07pm, Edit By: NKAMMAH

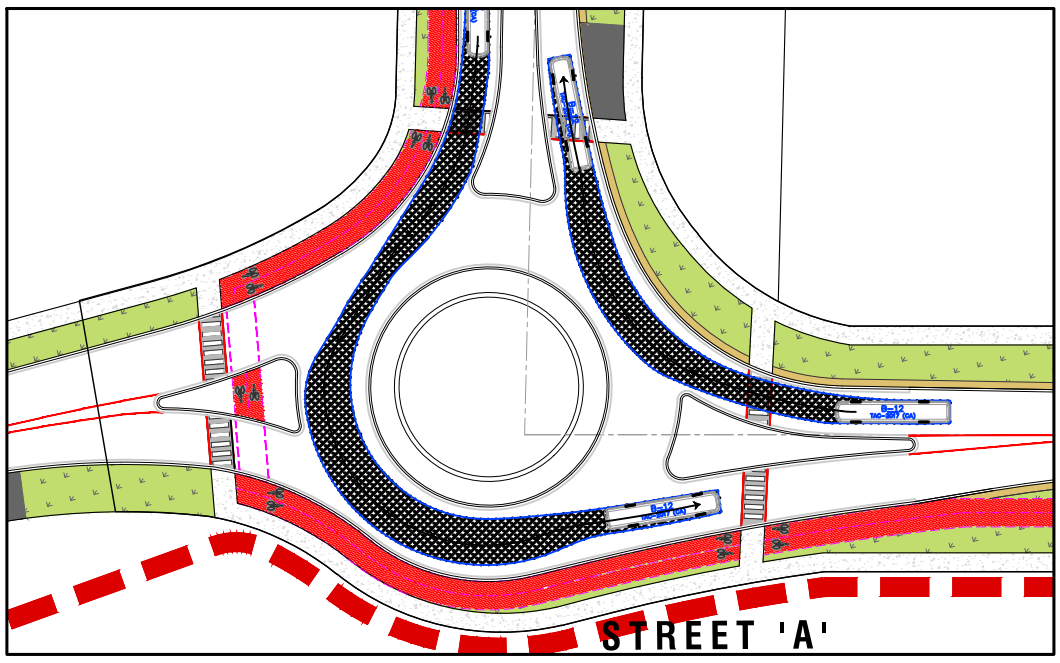

STREET 'A' & STREET 'G' INTERSECTION

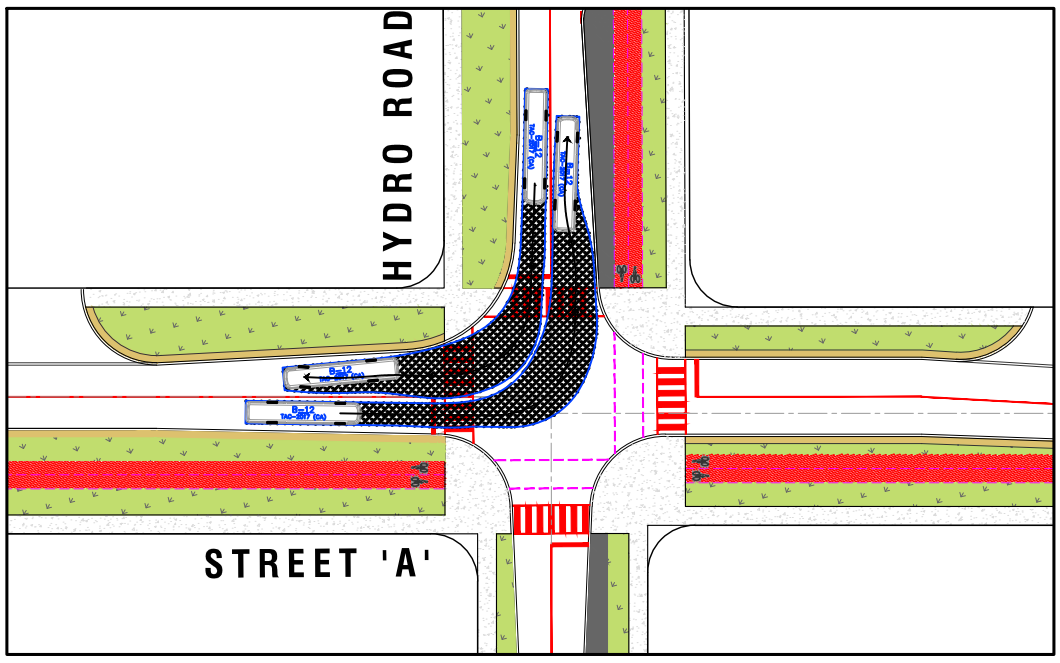

STREET 'A' & HYDRO ROAD INTERSECTION

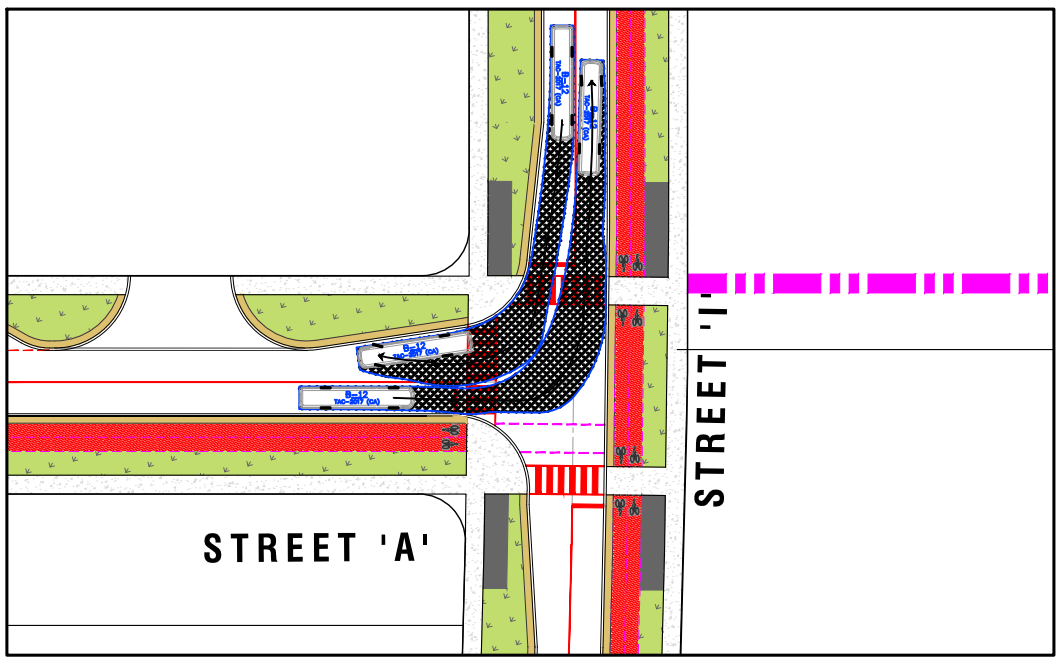

STREET 'A' & STREET 'I' INTERSECTION

TMIG
The Municipal Infrastructure Group Ltd
8800 Dufferin Street,
Suite 200
Vaughan, ON
L4K 0C5
p: 905.738.5700
f: 905.738.0065

STREET 'A' VEHICLE SWEPT PATHS
BUS
LAKEVIEW MISSISAUGA

SCALE: 1 : 800			PROJECT No. 17201
DATE: APRIL 2021			
DESIGNED BY: S.V.	DRAWN BY: S.V.		FIGURE No. VMD-11
CHECKED BY: M.D.	CHECKED BY: M.D.		

File : G:\Projects\2017\17201 - Lakeview Community - Mississauga\Transportation\Drawings\Planview ROW\2021-04-20_Composite Plan_8m Radial\17201_Composite Plan_Intersection Design_(2021-04-20)_7.9m_version2.dwg, Layout : VMD-11 BUS Date Apr 23, 2021 - 2:14pm, Edit By : NKAMMAH

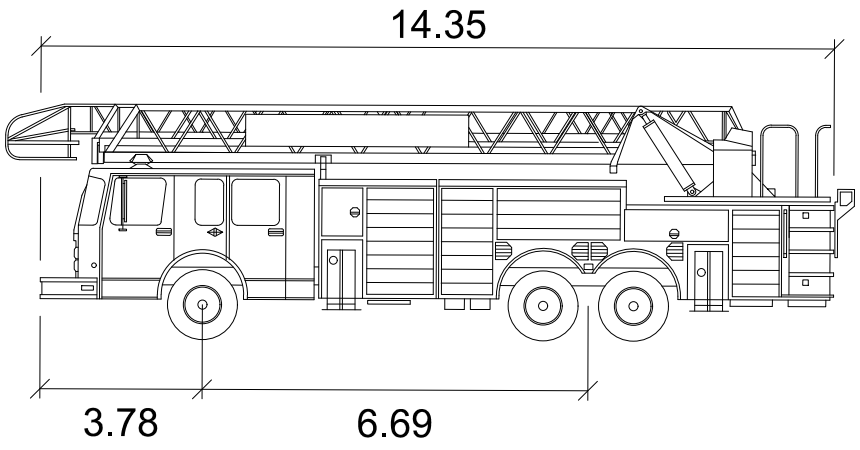

Mississauga Platform

	meters
Width	: 2.44
Track	: 2.44
Lock to Lock Time	: 6.0
Steering Angle	: 37.4

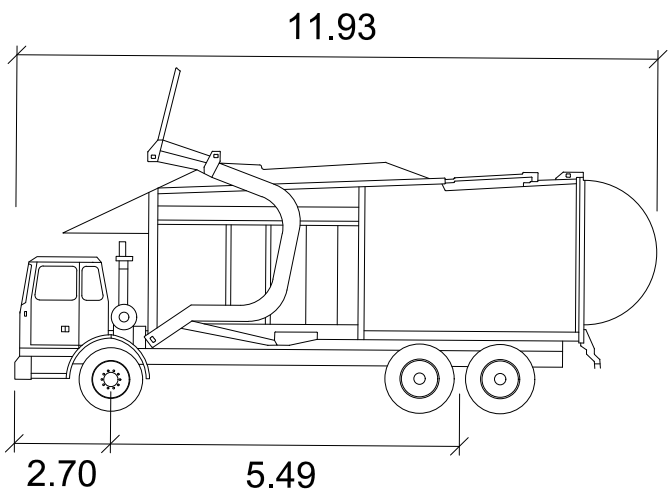

Peel Region Waste

	meters
Width	: 2.77
Track	: 2.40
Lock to Lock Time	: 6.0
Steering Angle	: 27.4

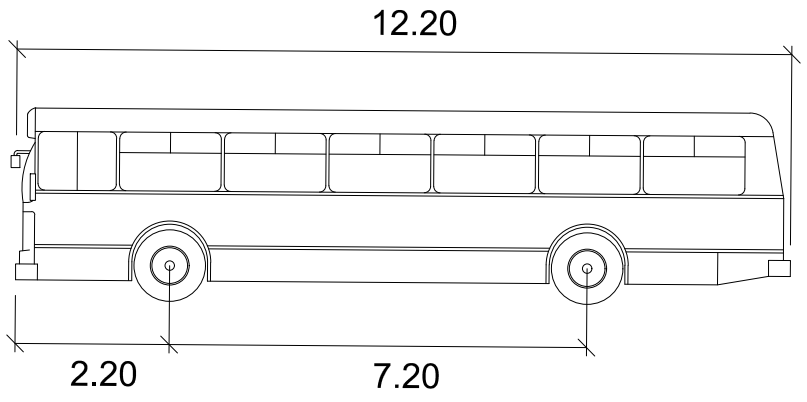

B-12

meters

Width	: 2.40
Track	: 2.40
Lock to Lock Time	: 6.0
Steering Angle	: 37.1

TMIG
The Municipal Infrastructure Group Ltd
8800 Dufferin Street,
Suite 200
Vaughan, ON
L4K 0C5
p: 905.738.5700
f: 905.738.0065

VEHICLE PROFILES

LAKEVIEW MISSISAUGA

SCALE: 1 : 800			PROJECT No. 17201
DATE: APRIL 2021			
DESIGNED BY: S.V.	DRAWN BY: S.V.		FIGURE No. VMD-12
CHECKED BY: M.D.	CHECKED BY: M.D.		

File : G:\Projects\2017\17201 - Lakeview Community - Mississauga\Transportation\Drawings\Planview ROW\2021-04-20_Composite Plan_8m Radial\17201_Composite Plan_Intersection Design_(2021-04-20)_7.9m_version2.dwg, Layout : VMD-12 PROFILES Date: Apr 23, 2021 - 2:14pm, Edit By : NKAMMAH