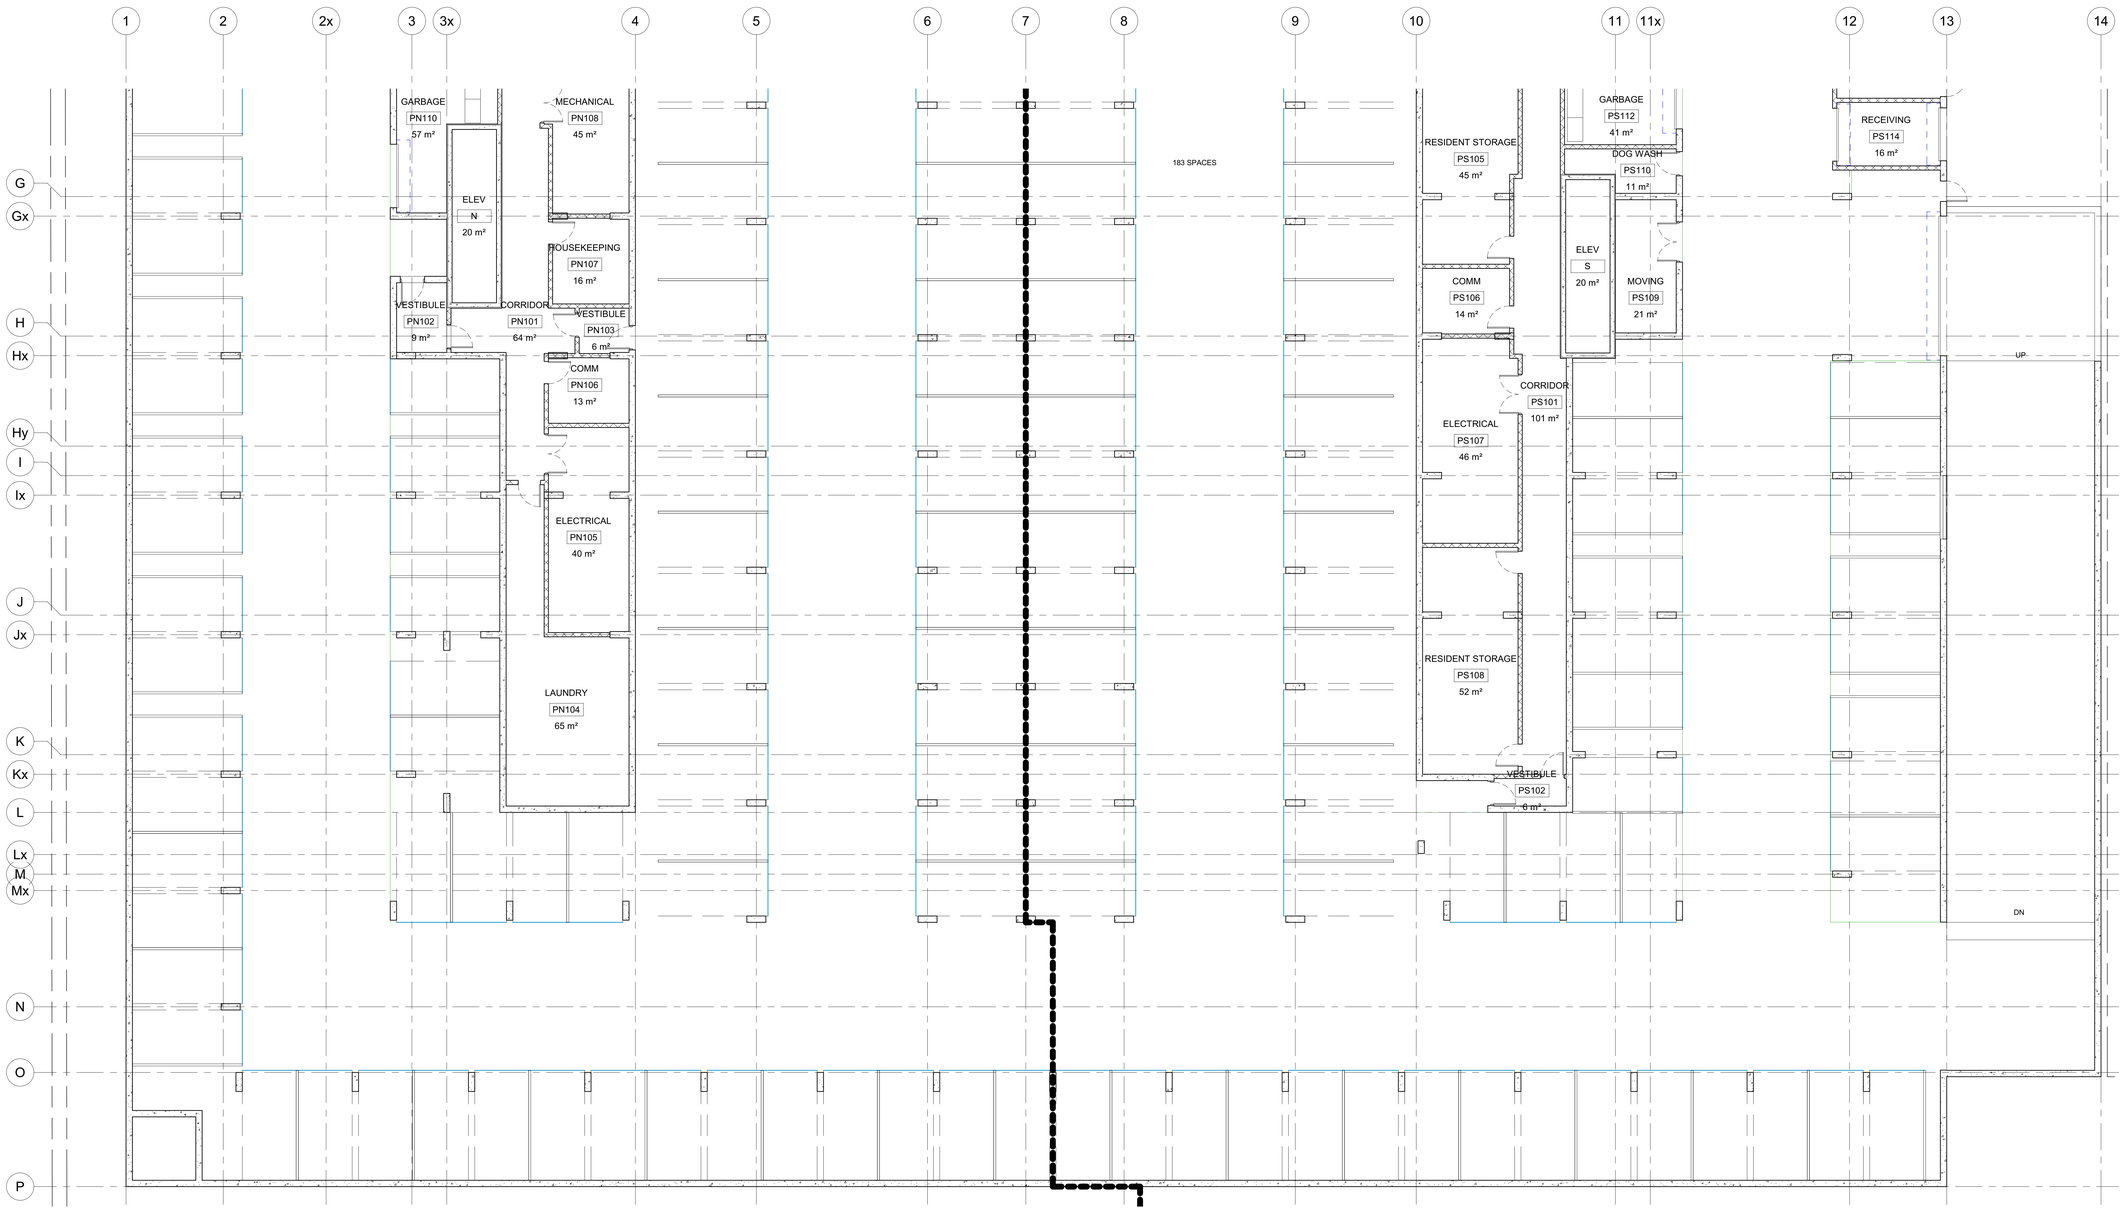

No.	Description	Date
1	REZONING APPLICATION	AUG 13, 21

YHMSS

5510 MAVIS ROAD
MISSISSAUGA, ON.

Yee Hong

Yee Hong Centre for Geriatric Care c/o Yee Hong Seniors Living

GLOBAL ARCHITECT INC.

6 LESWYN ROAD
TORONTO, ON, M6A 1K2

T: 416-256-4440
F: 416-256-4449

Project number	20-12
Date	Feb 18, 2021
Drawn by	CM
Checked by	RP

p1 B

A-201b

Scale 1 : 100

2021-08-11 9:36:40 AM