


FILENAME: X:\DIV\1020M-01451 904 Mississauga Heights Drive\Figures\20M-01451 Figures.dwg
PLOTDATE: Mar 18, 2021 - 12:28pm, CAA T070389

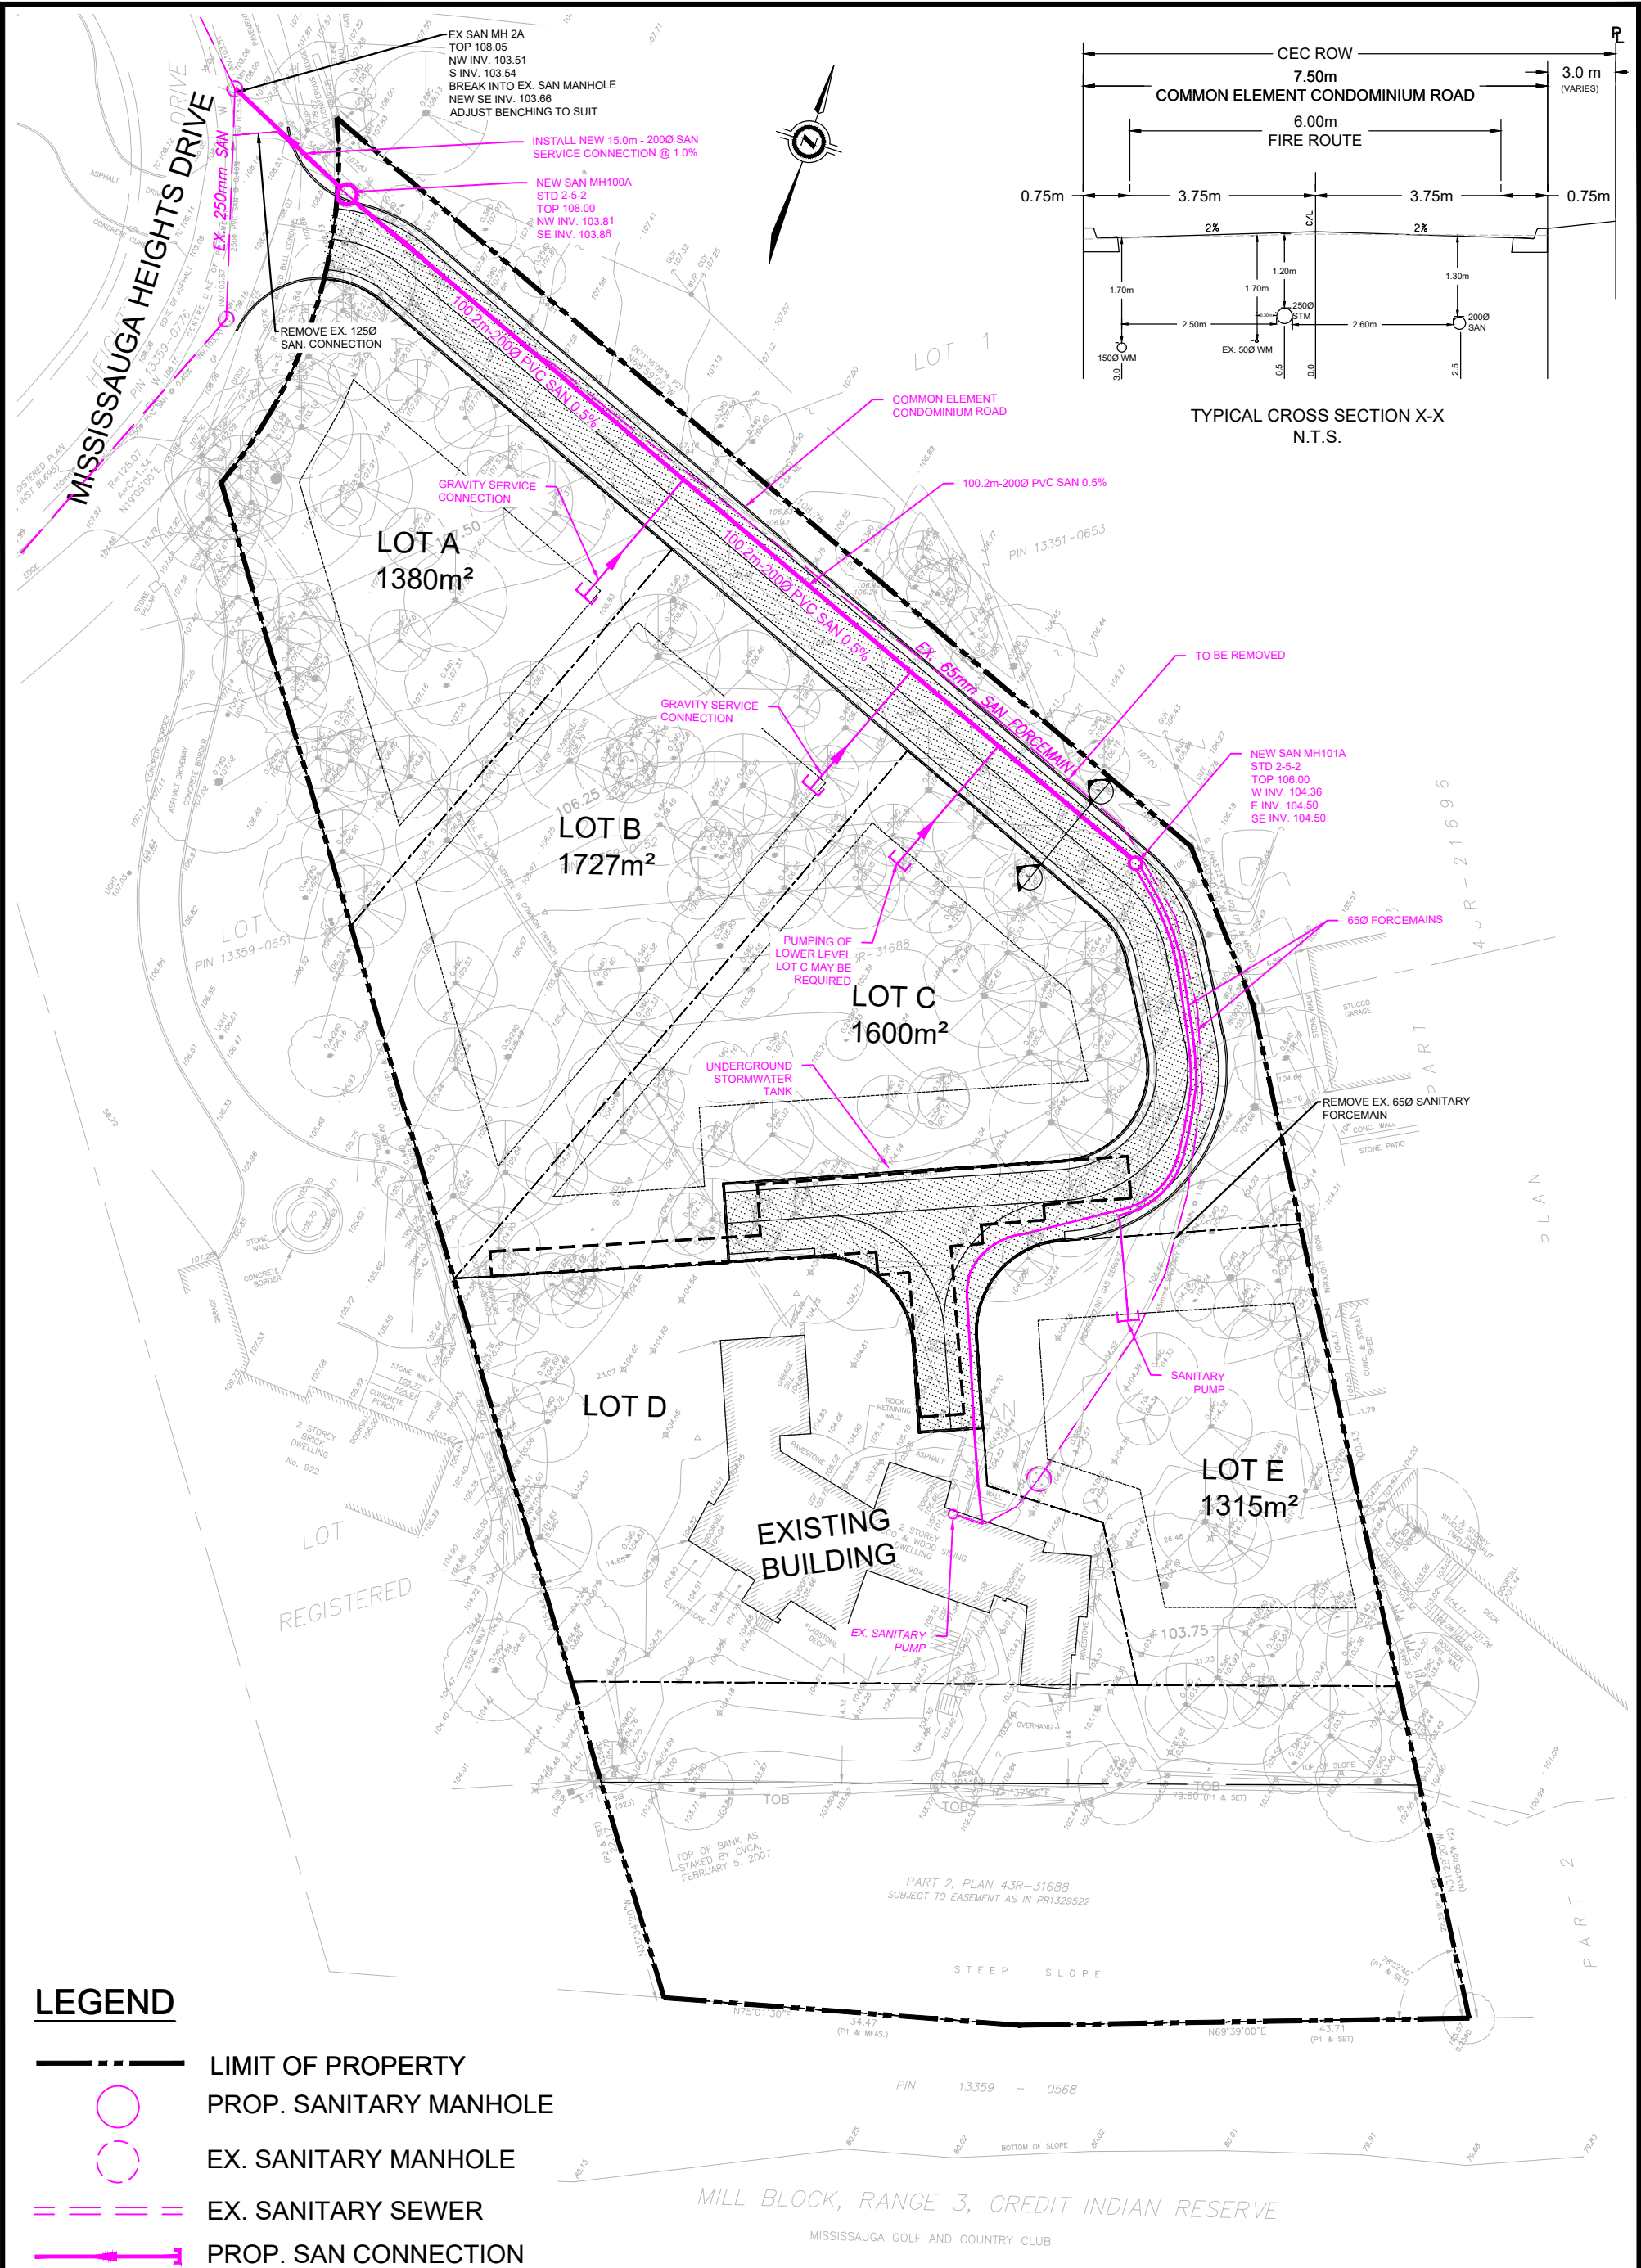

LEGEND

- LIMIT OF PROPERTY
- PROP. SANITARY MANHOLE
- EX. SANITARY MANHOLE
- == EX. SANITARY SEWER
- PROP. SAN CONNECTION

CLIENT	MARIO POLLA	 100 Commerce Valley Dr. West, Thornhill, ON Canada L3T 0A1 t: 905.882.1100 f: 905.882.0055 www.wsp.com	
TITLE	904 MISSISSAUGA HEIGHTS DRIVE SANITARY SERVICING PLAN		
Checked	T.C.	Drawn	A.G.T.
Date	MAR 2021	Proj. No.	20M-01451
Scale	1:600	Figure No.	5