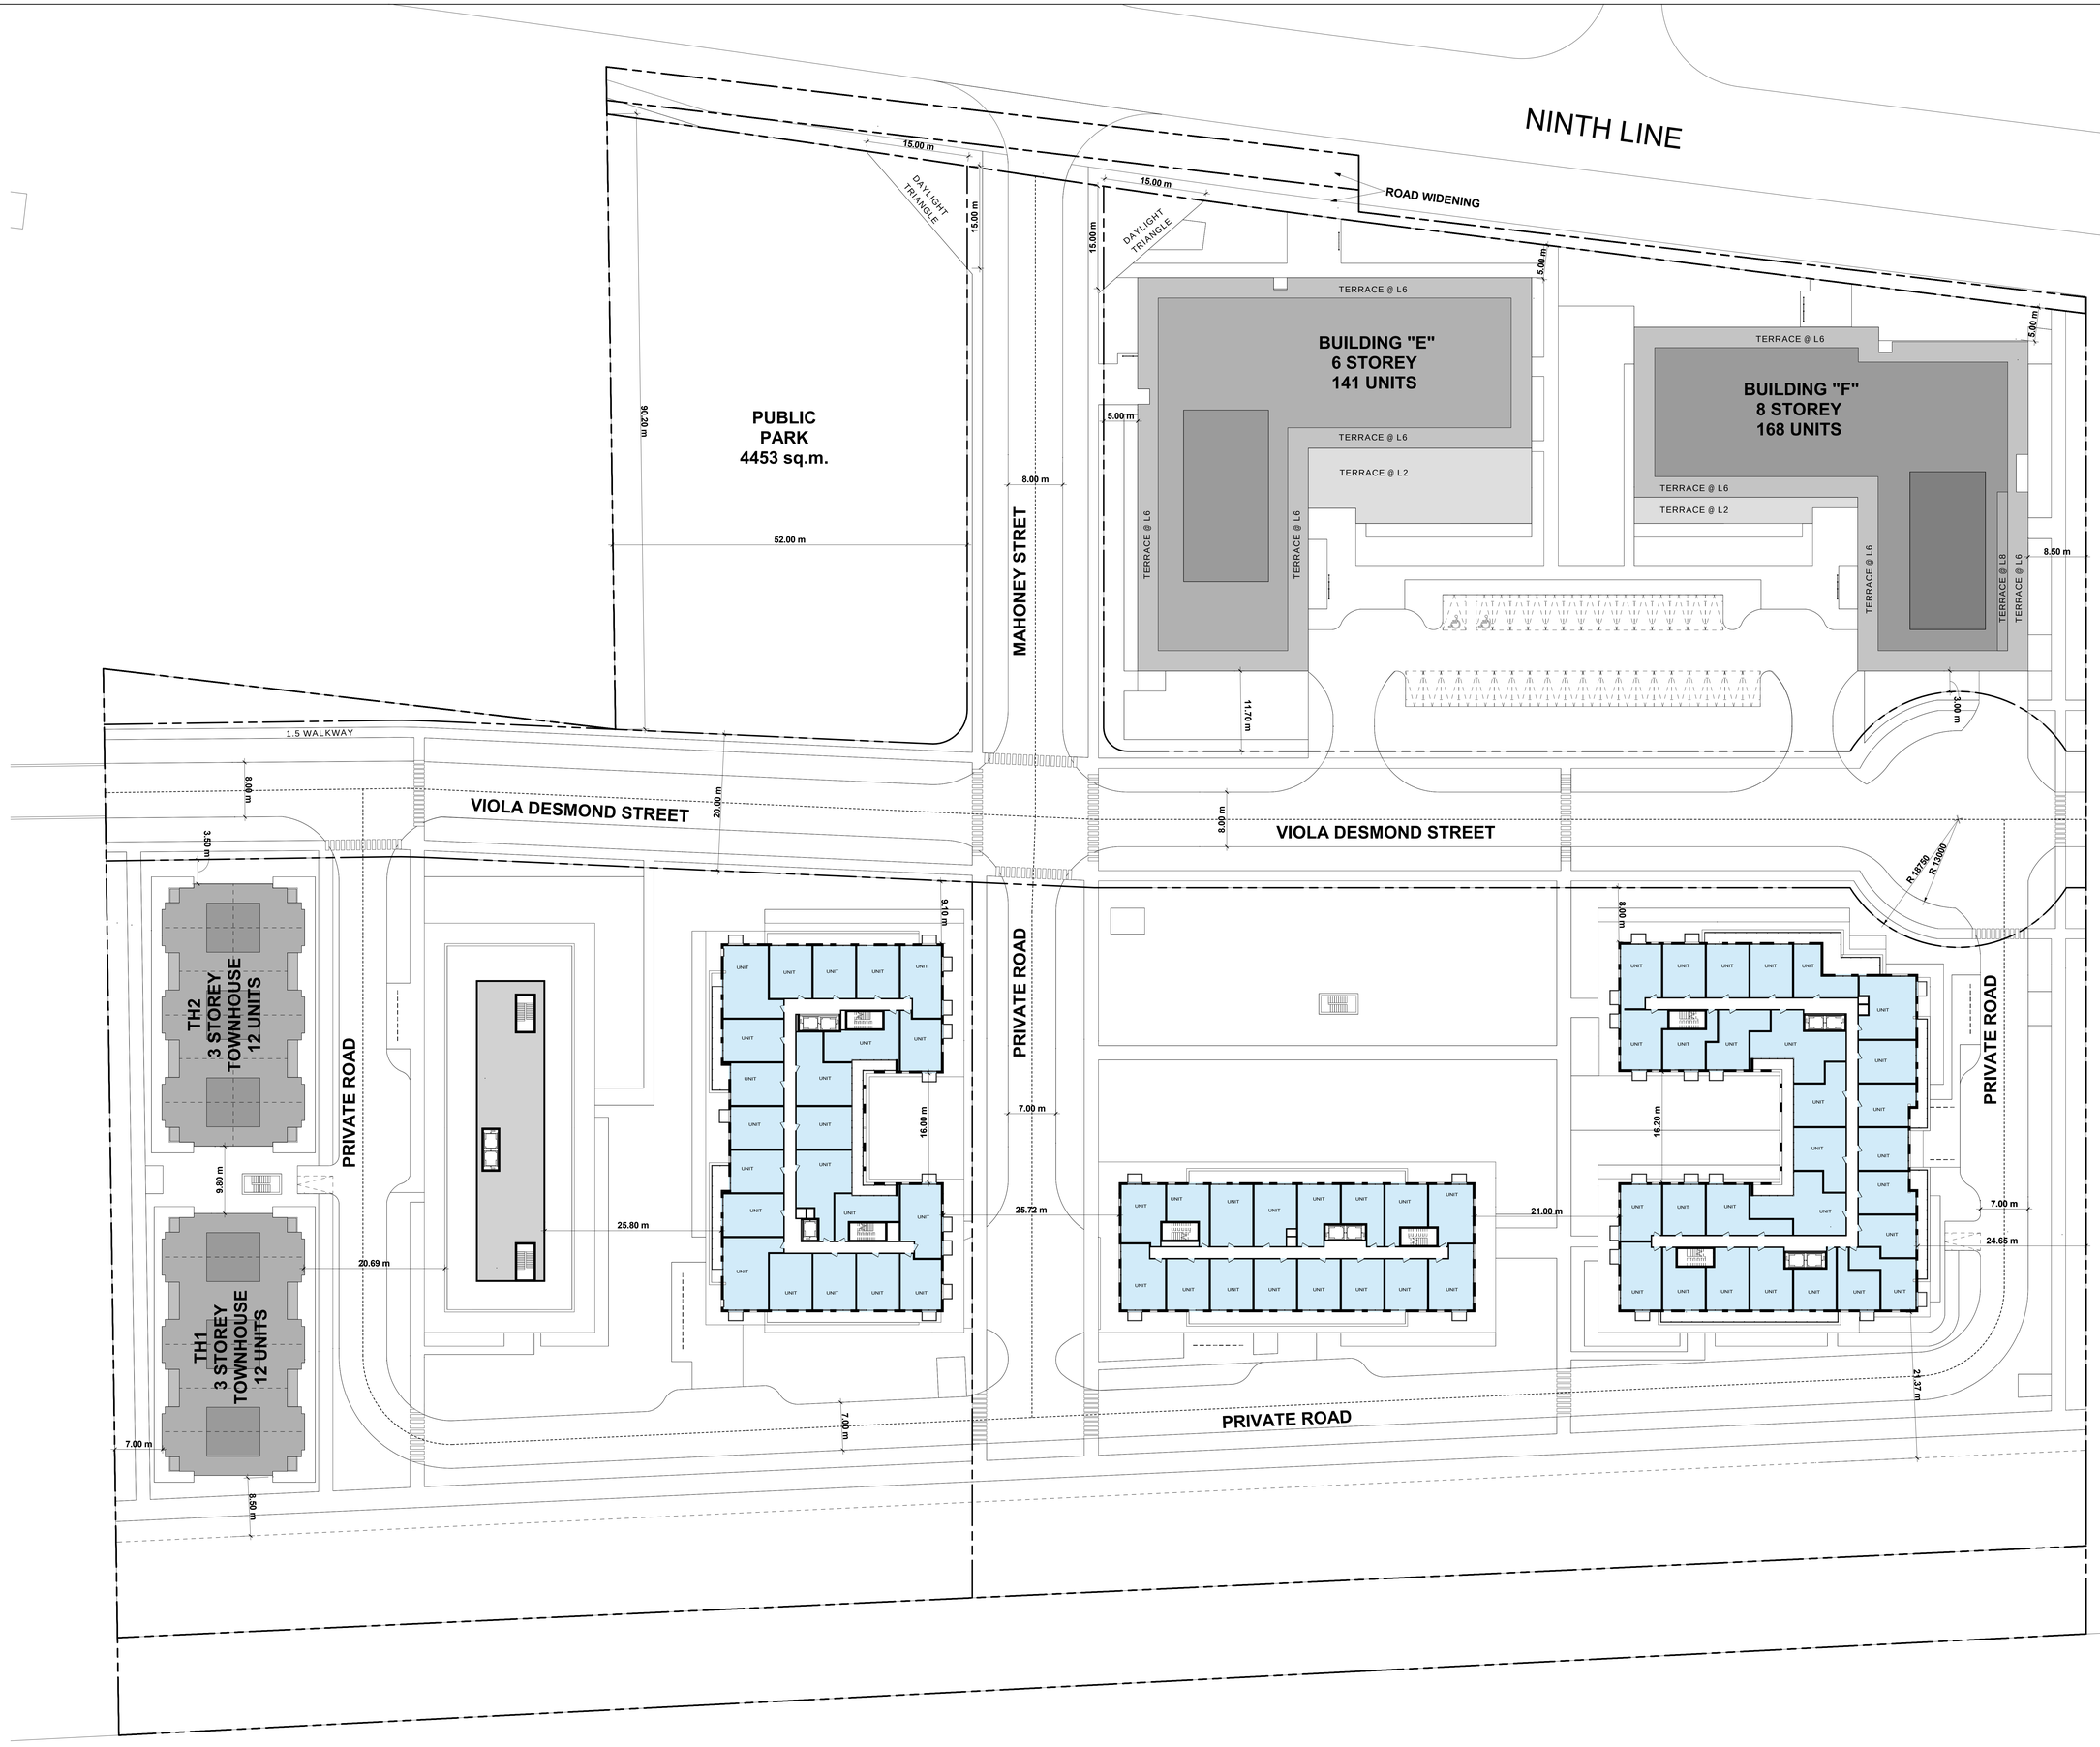

11th Level Floor Plan
Scale: 1 : 300
1
dA2.13

Plot Date: 2021-09-20 12:07:46 PM File Path: C:\Revit\2019\17179P11-Model-5080 Ninth Line Mississauga_Master Model_myalponlnVCVC6.rvt

Contractor Must Check And Verify All Dimensions On The Job.

Do Not Scale The Drawings.

All Drawings, Specifications And Related Documents Are The Copyright Of The Architect And Must Be Returned Upon Request.

Reproduction Of Drawings, Specifications And Related Documents In Part Or Whole Is Forbidden Without The Architects Written Permission.

This Drawing Is Not To Be Used For Construction Until Signed ByThe Architect.

Date:

KIRKOR ARCHITECTS + PLANNERS

20 De Boers Dr. # 400 Toronto ON M3J 0H1
TEL 416 665 6060 kirkorarchitects.com

No.:	Revision:	Date:
01	Issued for Rezoning	Sep 20, 2021

No.:	Issued For:	Date:

Drawing Title:

11th Level Floor Plan

Project:

5080 NINTH LINE

YOUR HOME DEVELOPMENT

Scale: 1 : 300

Drawn by:

Checked by:

Project No.: 17-179

Date: 09/20/21

Drawing No.:

dA2.13