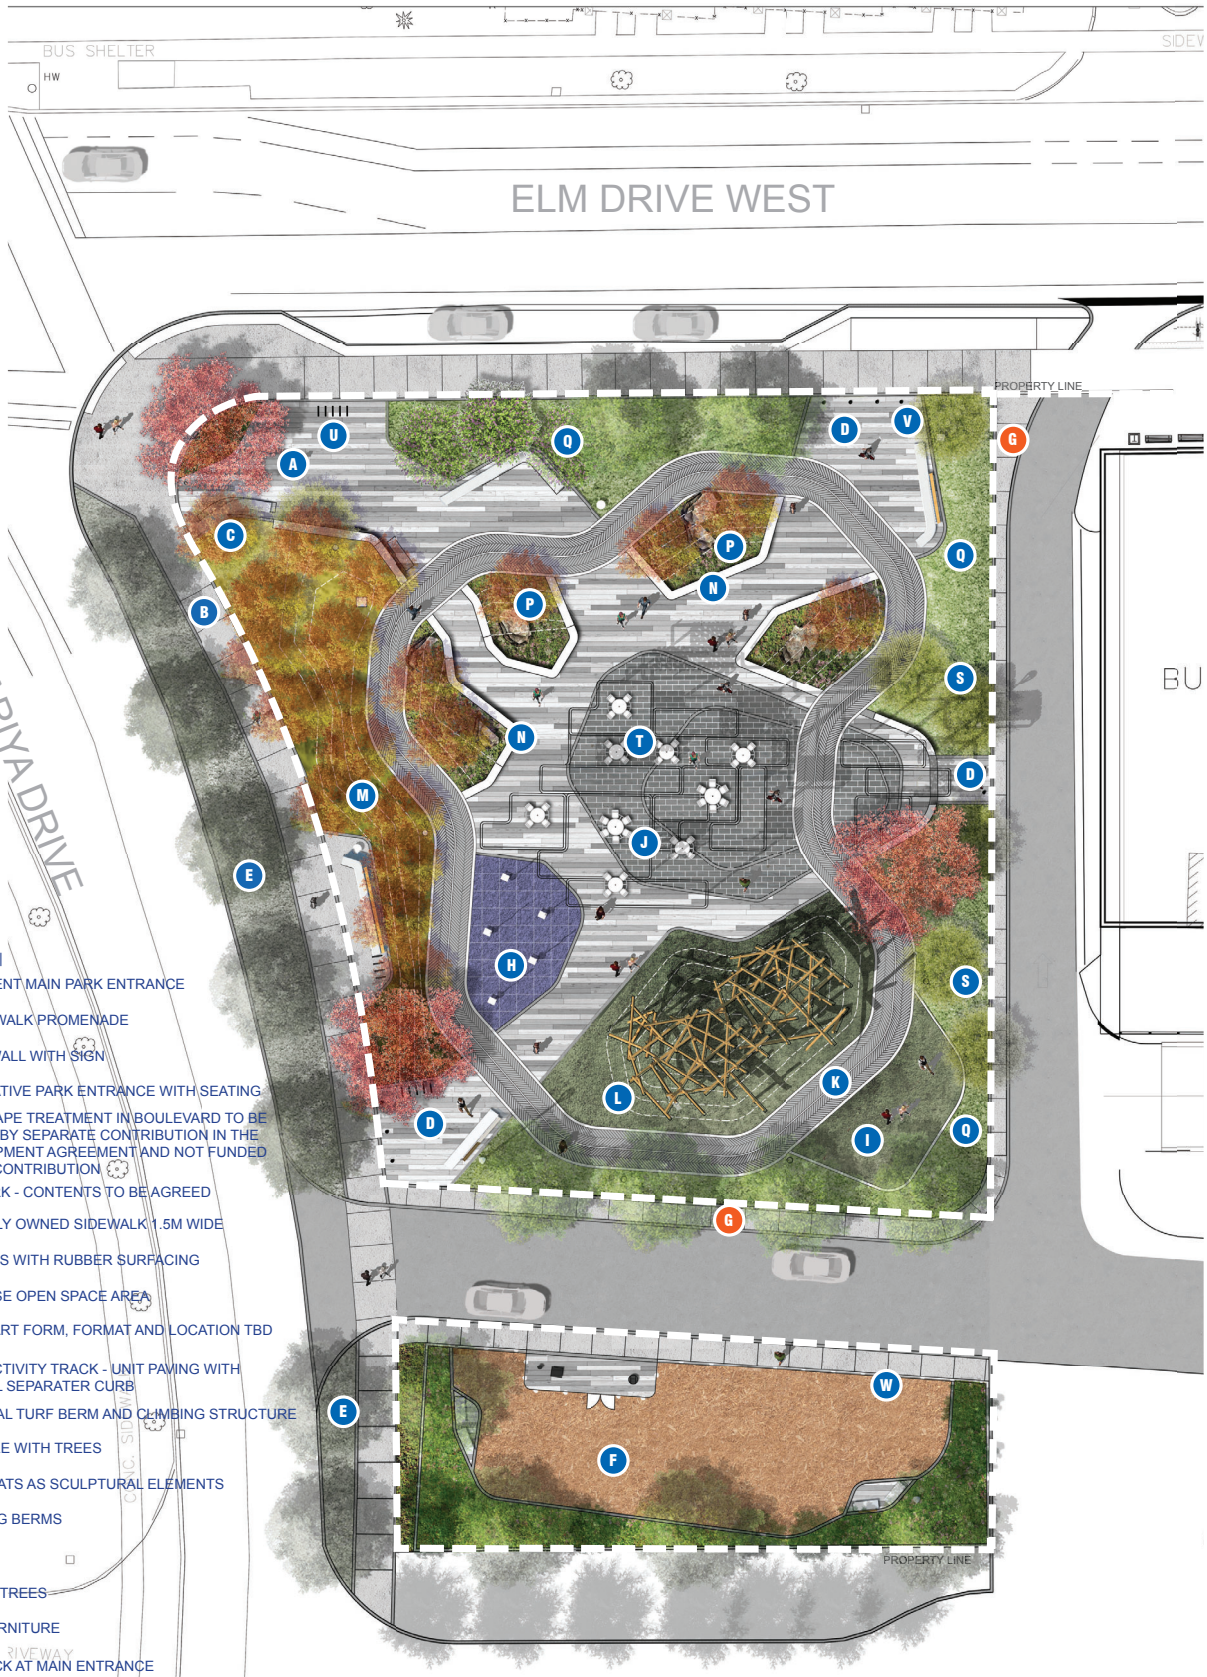

LEGEND |

- A PROMINENT MAIN PARK ENTRANCE
- B 3M SIDEWALK PROMENADE
- C ENTRY WALL WITH SIGN
- D ALTERNATIVE PARK ENTRANCE WITH SEATING
- E LANDSCAPE TREATMENT IN BOULEVARD TO BE FUNDED BY SEPARATE CONTRIBUTION IN THE DEVELOPMENT AGREEMENT AND NOT FUNDED BY S.37 CONTRIBUTION
- F DOG PARK - CONTENTS TO BE AGREED
- G PRIVATELY OWNED SIDEWALK 1.5M WIDE
- H SPINNERS WITH RUBBER SURFACING
- I MULTI-USE OPEN SPACE AREA
- J PUBLIC ART FORM, FORMAT AND LOCATION TBD
- K 2-WAY ACTIVITY TRACK - UNIT PAVING WITH CENTRAL SEPARATER CURB
- L ARTIFICIAL TURF BERM AND CLIMBING STRUCTURE
- M BIOSWALE WITH TREES
- N WALL SEATS AS SCULPTURAL ELEMENTS
- P PLANTING BERMS
- Q SOD
- S CHERRY TREES
- T PARK FURNITURE
- U BIKE RACK AT MAIN ENTRANCE
- V REMOVABLE BOLLARDS AT ENTRANCE TO ALLOW VEHICLES ACCESS
- W FENCING AROUND DOG PARK MATERIAL TO BE CONFIRMED

NOTE:

FUTURE PARK AND STREETSCAPE WORKS

PRIVATE PROPERTY WORKS

PLAN SCALE @1:150

LANDSCAPE PLAN- REVISED

Future City Park - CITY OF MISSISSAUGA

NOVEMBER 9TH, 2018

STUDIO tla