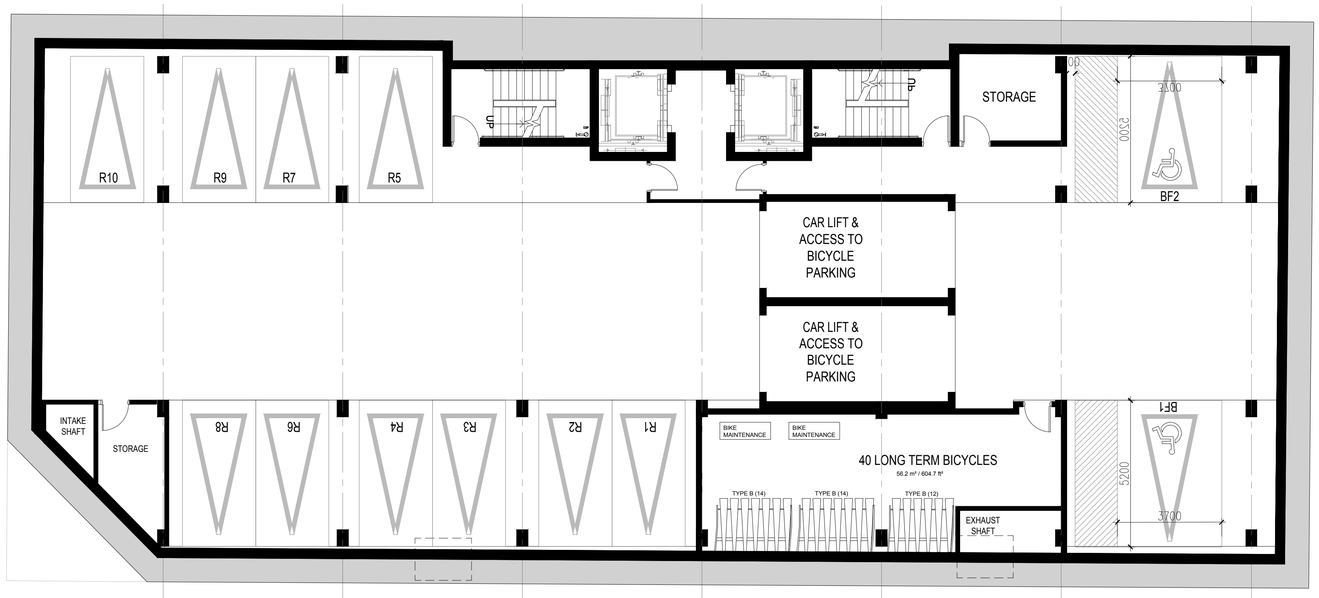

P2 PARKING
10 CARS + 2BF = 12 CARS

North

CLIENT

BLACKTUSK GROUP

800-365 Bay Street, Toronto, ON
M5H 2V1

COPYRIGHT
This drawing has been prepared solely for the intended use, thus any reproduction or distribution for any purpose other than authorized by IBI Group is forbidden. Written dimensions shall have precedence over scaled dimensions. Contractors shall verify and be responsible for all dimensions and conditions on the job, and IBI Group shall be informed of any variations from the dimensions and conditions shown on the drawing. Shop drawings shall be submitted to IBI Group for general conformance before proceeding with fabrication.

is a member of the IBI Group of companies

KEY PLAN

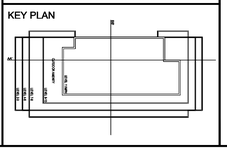

ISSUES

No.	DESCRIPTION	DATE
01	ZBA SUBMISSION 1	2021/12/10

SEAL

ONTARIO ASSOCIATION OF ARCHITECTS
MANSOOR H. KAZEROUNI
LICENCE
5860

PROJECT

128 Lakeshore

PROJECT NO: 132973

DRAWN BY:	CHECKED BY:
SCALE: 1:150	APPROVED BY:

PRIME CONSULTANT

IBI GROUP ARCHITECTS
7th Floor-55 St. Clair Avenue West
Toronto ON M4V 2Y7 Canada
tel 416 596 1930 fax 416 596 0644
ibigroup.com

SHEET TITLE

PARKING LEVEL 2

SHEET NUMBER A201

ISSUE

SCALE CHECK 1 in / 10mm