Date Plotted: Tuesday, February 14, 2023 2:58:37 PM
K:\PROJECTS\2019\19-207\22JED\ARCH\DWG\218072DT_UNITS.DWG

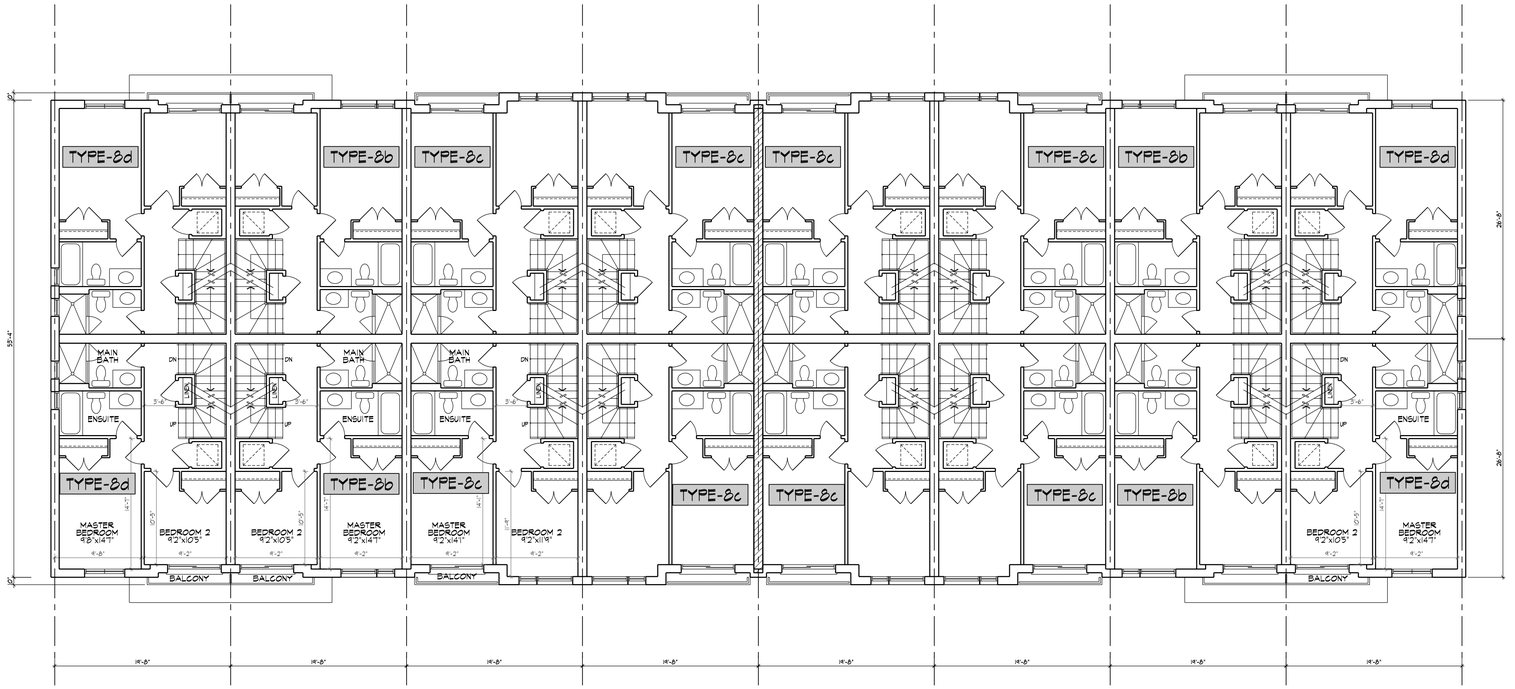

THIRD FLOOR PLAN (TYPE-1)

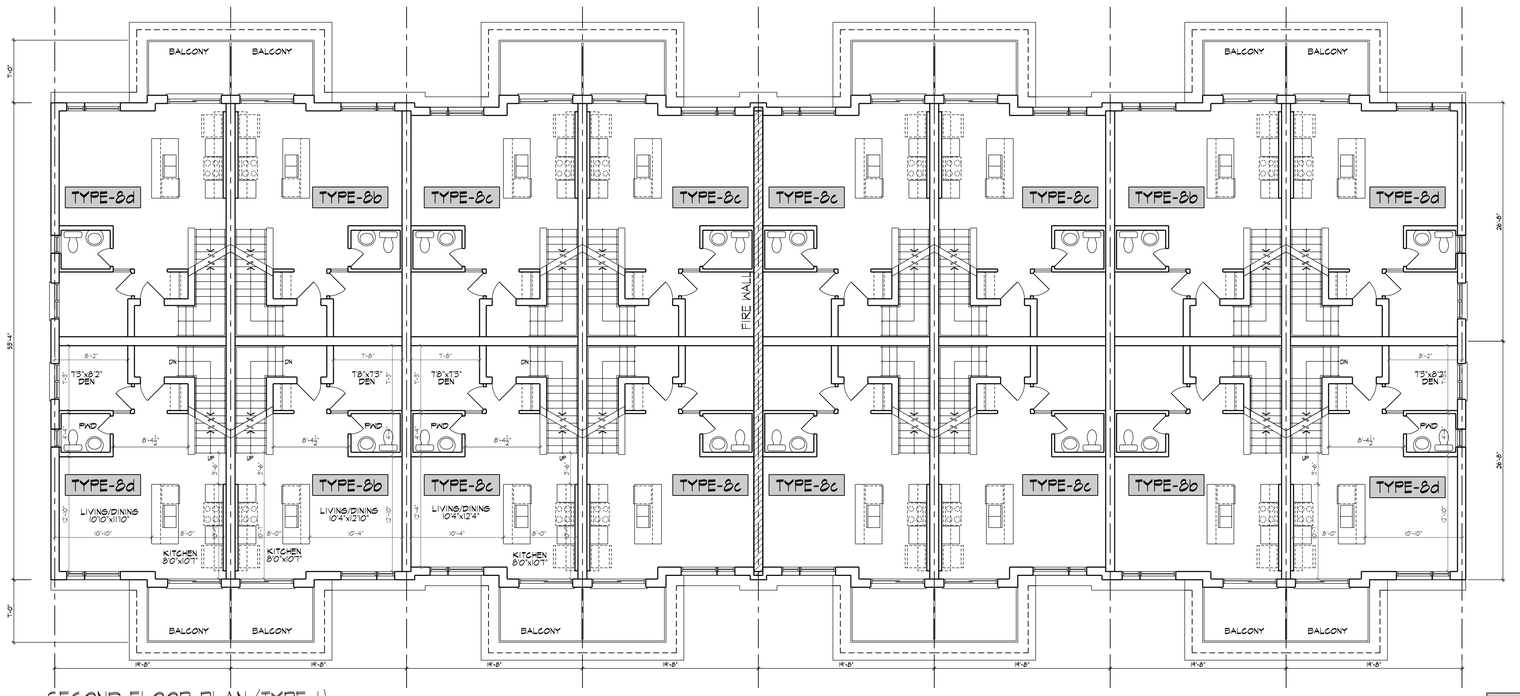

SECOND FLOOR PLAN (TYPE-1)

BLOCK TYPE-1			3 BED	2 BED+DEN	2 BED+1 BR	2 BED		
	UNIT TYPE	AREA						
GROUND LOWER GROUND	TYPE-1B (LHS)	838.91 SF	2					1677.82 SF
	TYPE-2	764.09 SF				4		3056.36 SF
	TYPE-3A(ENTRY)	521.05 SF		4				2084.20 SF
	TYPE-1B (RHS)	838.73 SF	2					1677.46 SF
GROUND	TYPE-8A	931.02 SF	1					931.02 SF
	TYPE-1	889.88 SF				4		3559.52 SF
	TYPE-3A(UPPER)	423.15 SF						1692.60 SF
	TYPE-8B	931.02 SF	1					931.02 SF
	TYPE-8B(STAIR)	247.92 SF						247.92 SF
	TYPE-8C(STAIR)	449.84 SF						449.84 SF
	TYPE-8D(STAIR)	247.92 SF						247.92 SF
2ND FLR	TYPE-8B(ENTRY)	543.33 SF		4				2173.32 SF
	TYPE-8C(ENTRY)	532.22 SF		8				4257.76 SF
	TYPE-8D(ENTRY)	543.33 SF		4				2173.32 SF
3RD FLR	TYPE-8B(UPPER)	531.51 SF						2126.04 SF
	TYPE-8C(UPPER)	520.40 SF						4163.20 SF
	TYPE-8D(UPPER)	531.51 SF						2126.04 SF
	GFA	33657.48 SF						33657.48 SF
	2 BEDROOM		6					
	2 BEDRM. + DEN			20				
	3 BEDROOM					8		
	TOTAL UNITS	34						

(TYPE '1') - BLOCK 5,6

All drawings specifications related documents and design are the copyright property of 4 Architecture Inc. (4 Arch). Reproduction of this property in whole or in part is strictly prohibited without 4 Arch's written permission (4 Arch. assumes no responsibility or liability for this property unless it bears the original architectural seal and original signature.)

APPLICATION NUMBER: -

APPLICATION NUMBER: -

THIS DRAWING IS AN INSTRUMENT OF SERVICE, IS PROVIDED BY AND IS THE PROPERTY OF 4 ARCHITECTURE INC.

THE CONTRACTOR MUST VERIFY AND ACCEPT RESPONSIBILITY FOR ALL DIMENSIONS AND CONDITIONS ON SITE, AND MUST NOTIFY 4 ARCHITECTURE INC. OF ANY VARIATION FROM THE SUPPLIED INFORMATION.

4 ARCHITECTURE INC. IS NOT RESPONSIBLE FOR THE ACCURACY OF SURVEY, STRUCTURAL, MECHANICAL, ELECTRICAL, ETC., ENGINEERING INFORMATION SHOWN ON THIS DRAWING. REFER TO THE PROPER ENGINEERING DRAWINGS BEFORE PROCEEDING WITH THE WORK.

CONSTRUCTION MUST CONFORM TO ALL APPLICABLE CODES AND REQUIREMENTS OF AUTHORITIES HAVING JURISDICTION.

ALL ARCHITECTURAL SYMBOLS INDICATED ARE GRAPHIC REPRESENTATIONS ONLY.

DRAWINGS ARE NOT TO BE SCALED.

REVISIONS

No.			
10.	-	-	-
9.	-	-	-
8.	-	-	-
7.	-	-	-
6.	-	-	-
5.	-	-	-
4.	ISSUED FOR OPA & ZONING APPLICATION - 2ND SUBMISSION -REV.02	2022.02.14	AS
3.	ISSUED FOR OPA & ZONING APPLICATION - 2nd SUBMISSION - REV.01	2021.07.22	AS
2.	ISSUED FOR OPA & ZONING APPLICATION - 2nd SUBMISSION	2020.06.16	AS
1.	ISSUED FOR OPA & ZONING APPLICATION	2019.06.28	SL
No.	Description	YYYY.MM.DD	By

NORTH: TRUE NORTH / PROJECT NORTH

STAMP: ONTARIO ASSOCIATION OF ARCHITECTS — ALBEE JOSHUA LICENCE 7765

4 ARCHITECTURE INC.
WWW.4ARCHITECTURE.CA
8966 Woodbine Avenue, Suite 300, Markham, ON L3R 0J7
T. (905) 470 7212 // F. (905) 737 7326 email: mail@4architecture.ca

DEZEN REALTY - 218072
TOWNHOUSE RESIDENTIAL DEVELOPMENT

MISSISSAUGA, ONTARIO — JOYMAR DR./THOMAS ST.

FLOOR PLANS - TYPE 1 - BLOCK 5,6

REV.2021.07.22

Scale	Drawn By	Checked By
1/0"=1/8"	AS	AS

File Number: 218072DT_UNITS.DWG

A112