DWG 13.192.2000 - 1:\Projects\218072DEZEN\218072DSP01.DWG
Date: Wed, Jul 07, 2021 9:57 AM
Date: Tue, May 18, 2021 10:29:18 AM
User: AJPROJECTS

APPLICATION NUMBER: -

APPLICATION NUMBER: -

THIS DRAWING IS AN INSTRUMENT OF SERVICE, IS PROVIDED BY AND IS THE PROPERTY OF '4 ARCHITECTURE INC.'

THE CONTRACTOR MUST VERIFY AND ACCEPT RESPONSIBILITY FOR ALL DIMENSIONS AND CONDITIONS ON SITE, AND MUST NOTIFY '4 ARCHITECTURE INC.' OF ANY VARIATION FROM THE SUPPLIED INFORMATION.

'4 ARCHITECTURE INC.' IS NOT RESPONSIBLE FOR THE ACCURACY OF SURVEY, STRUCTURAL, MECHANICAL, ELECTRICAL, ETC., ENGINEERING INFORMATION SHOWN ON THIS DRAWING. REFER TO THE PROPER ENGINEERING DRAWINGS BEFORE PROCEEDING WITH THE WORK.

CONSTRUCTION MUST CONFORM TO ALL APPLICABLE CODES AND REQUIREMENTS OF AUTHORITIES HAVING JURISDICTION.

ALL ARCHITECTURAL SYMBOLS INDICATED ARE GRAPHIC REPRESENTATIONS ONLY.

KEY MAP - NOT TO SCALE

LEGEND

	PROPERTY LINE
	PARKING PLACE
	PROPOSED BUILDING ON GROUND FLOOR

TYPICAL PARKING SIZE

BF TYPE- A = 3.40m
BF TYPE- B = 2.60m

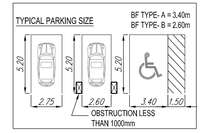

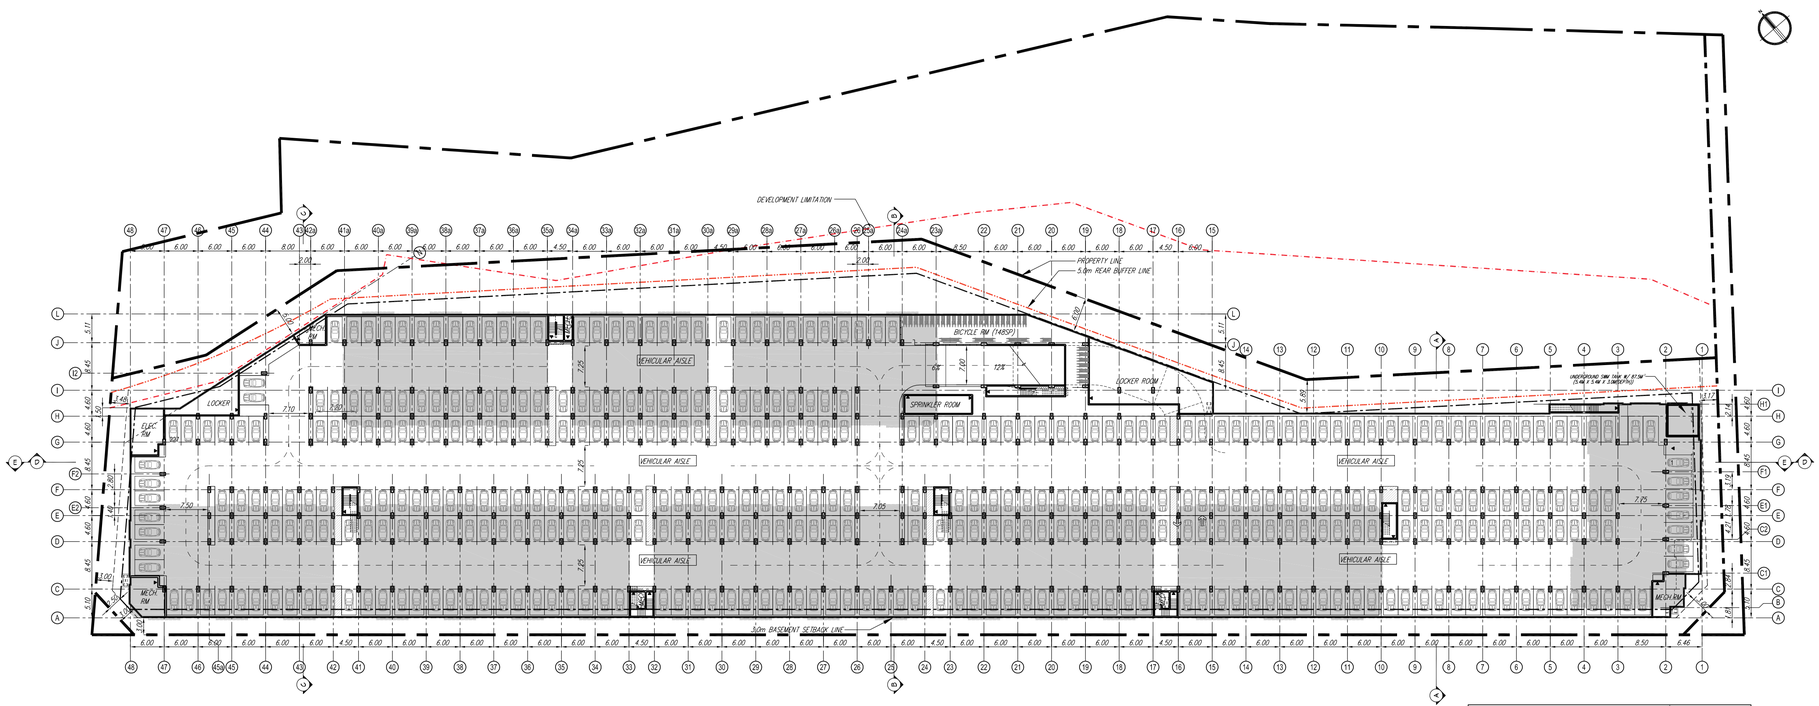

UNDERGROUND PARKING SPACE	396
UNDERGROUND PARKING AREA	12,992 sq.m.

2 PARKADE PLAN
Scale: 1:500

REVISIONS

No.	Description		
10.	-	-	-
9.	-	-	-
8.	-	-	-
7.	-	-	-
6.	-	-	-
5.	-	-	-
4.	-	-	-
3.	-	-	-
2.	-	-	-
1.	-	-	-

SUBMITTALS

No.	Description	YYYY.MM.DD	By
4.	ISSUED FOR OPA & ZONING APPLICATION - 2ND SUBMISSION -REV.02	2022.02.14	AS
3.	ISSUED FOR OPA & ZONING APPLICATION - 2ND SUBMISSION - REV.01	2021.07.22	AS
2.	ISSUED FOR OPA & ZONING APPLICATION- 2ND SUBMISSION	2020.06.16	AS
1.	ISSUED FOR OPA & ZONING APPLICATION	2019.06.28	SL

NORTH:

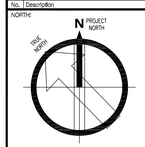

STAMP:

ONTARIO ASSOCIATION OF ARCHITECTS
ALBERT OSHIU
LICENCE
7765

4 ARCHITECTURE INC.
WWW.4ARCHITECTURE.CA
8966 Woodbine Avenue, Suite 300, Markham, ON L3R 0J7
T. (905) 470 7212 // F. (905) 737 7326 email: mail@4architecture.ca

DEZEN REALTY - 218072
TOWNHOUSE RESIDENTIAL DEVELOPMENT

MISSISSAUGA, ONTARIO — JOYMAR DR./THOMAS ST.

PARKADE PLAN

REV.2021.07.22

Scale	Drawn By	Checked By
1:500	JZ/SL	SL

File Number: 218072DSP01.DWG

A102

All drawings specifications related documents and designs are the copyright property of 4 Architecture Inc. (4 Arch). Reproduction of this property in whole or in part is strictly prohibited without 4 Arch's written permission (4 Arch. assumes no responsibility or liability for this property unless it bears the original architectural seal and original signature.)