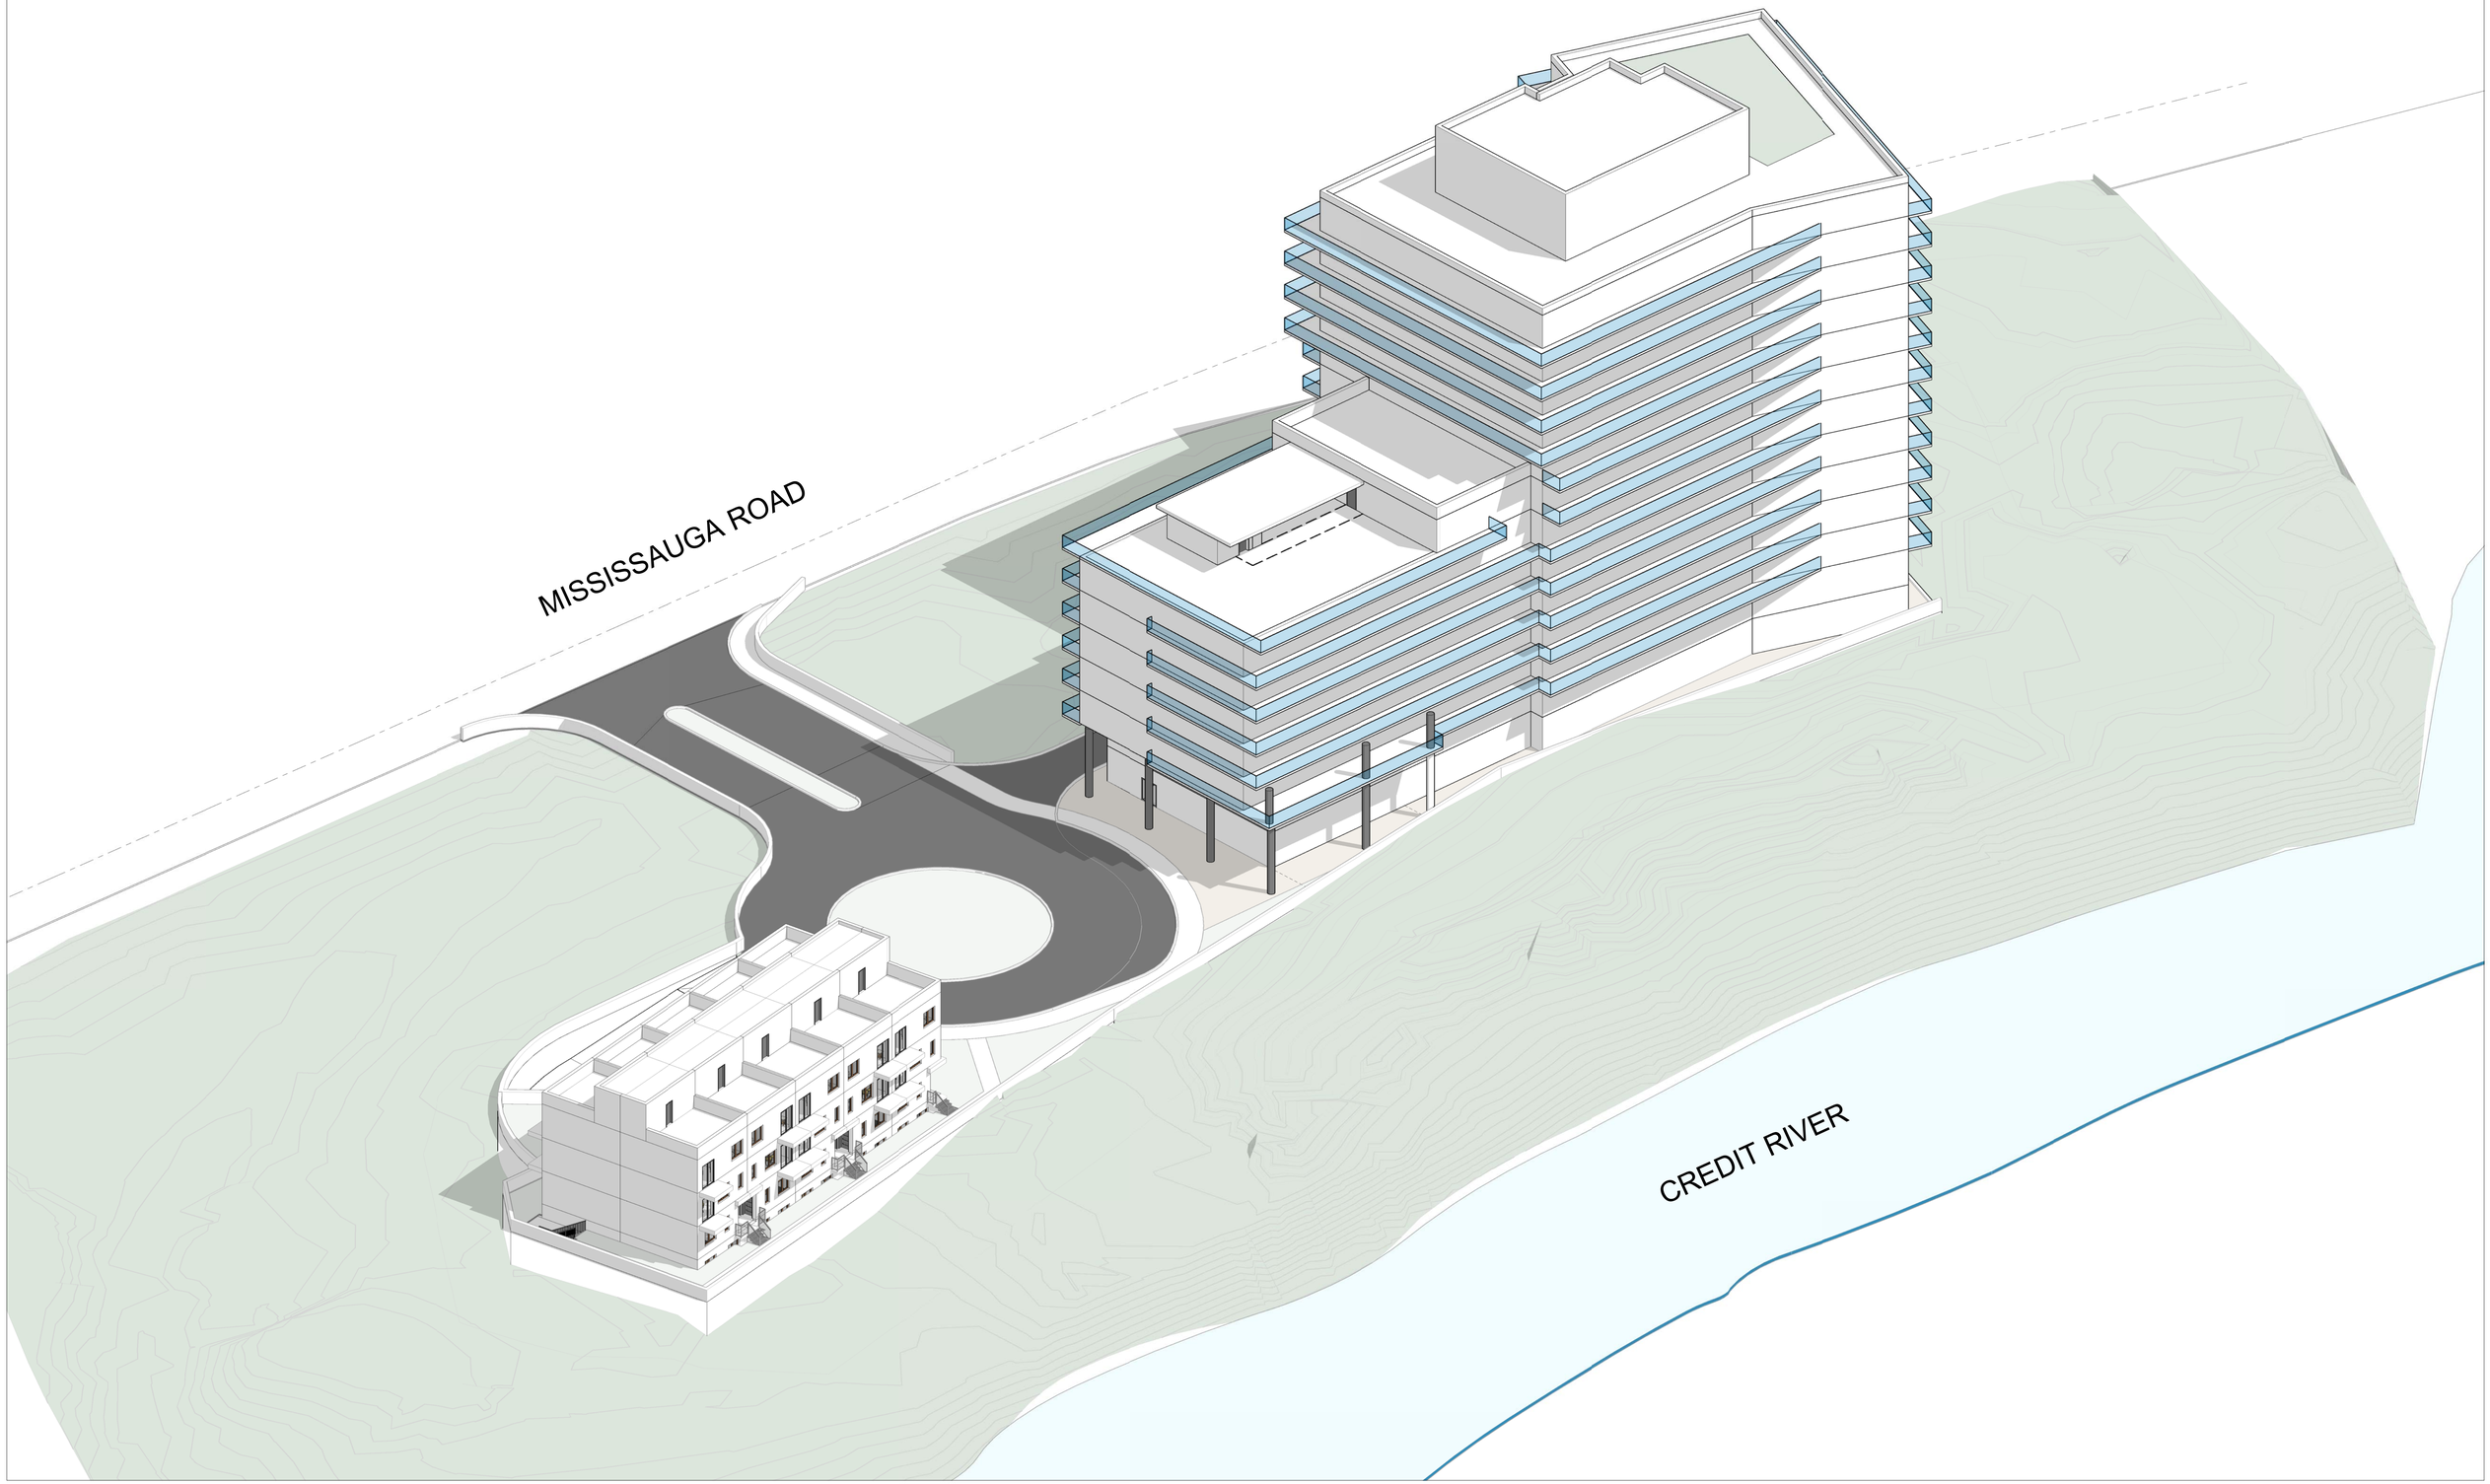

CARICARI LEE ARCHITECTS
113 Miranda Avenue
Toronto, ON M6B 3W8
t/ 416 962 9670 f/ 416 962 9671
e/ info@caricarilee.com
www.caricarilee.com

PROJECT NAME
Mississauga Condo Development
2935 & 2955 Mississauga Road, Mississauga, Ontario

DRAWING TITLE
VIEW FROM NORTH LOOKING SOUTH-WEST

No.	Date	Issued / Revision:	By:
01	2021/06/10	ISSUED FOR REZONING	

CONTRACTOR TO VERIFY ALL DIMENSIONS ON THE SITE AND REPORT ANY DICREPANCIES TO THE ARCHITECT BEFORE PROCEEDING WITH THE WORK.

ALL DRAWINGS ARE THE PROPERTY OF THE ARCHITECT AND MUST BE RETURNED AT THE COMPLETION OF THE WORK.

THIS DRAWING IS NOT TO BE USED FOR CONSTRUCTION UNTIL COUNTERSIGNED.

SCALE	
PROJECT NO.	20001
DATE	JUNE 2021
DRAWN BY	AC/MG
CHECKED BY	MG

NORTH:

DRAWING NO.
A 5.01

2/16/2021 12:24:3 PM