


Stantec

Stantec Consulting Ltd.
100-401 Wellington Street West
Toronto, M5V 1E7
Tel: (416) 596-6686 • www.stantec.com

Copyright Reserved

The Copyrights to all designs and drawings are the property of Stantec. Reproduction or use for any purpose other than that authorized by Stantec is forbidden.
The Contractor shall verify and be responsible for all dimensions. DO NOT scale the drawing - any errors or omissions shall be reported to Stantec without delay.

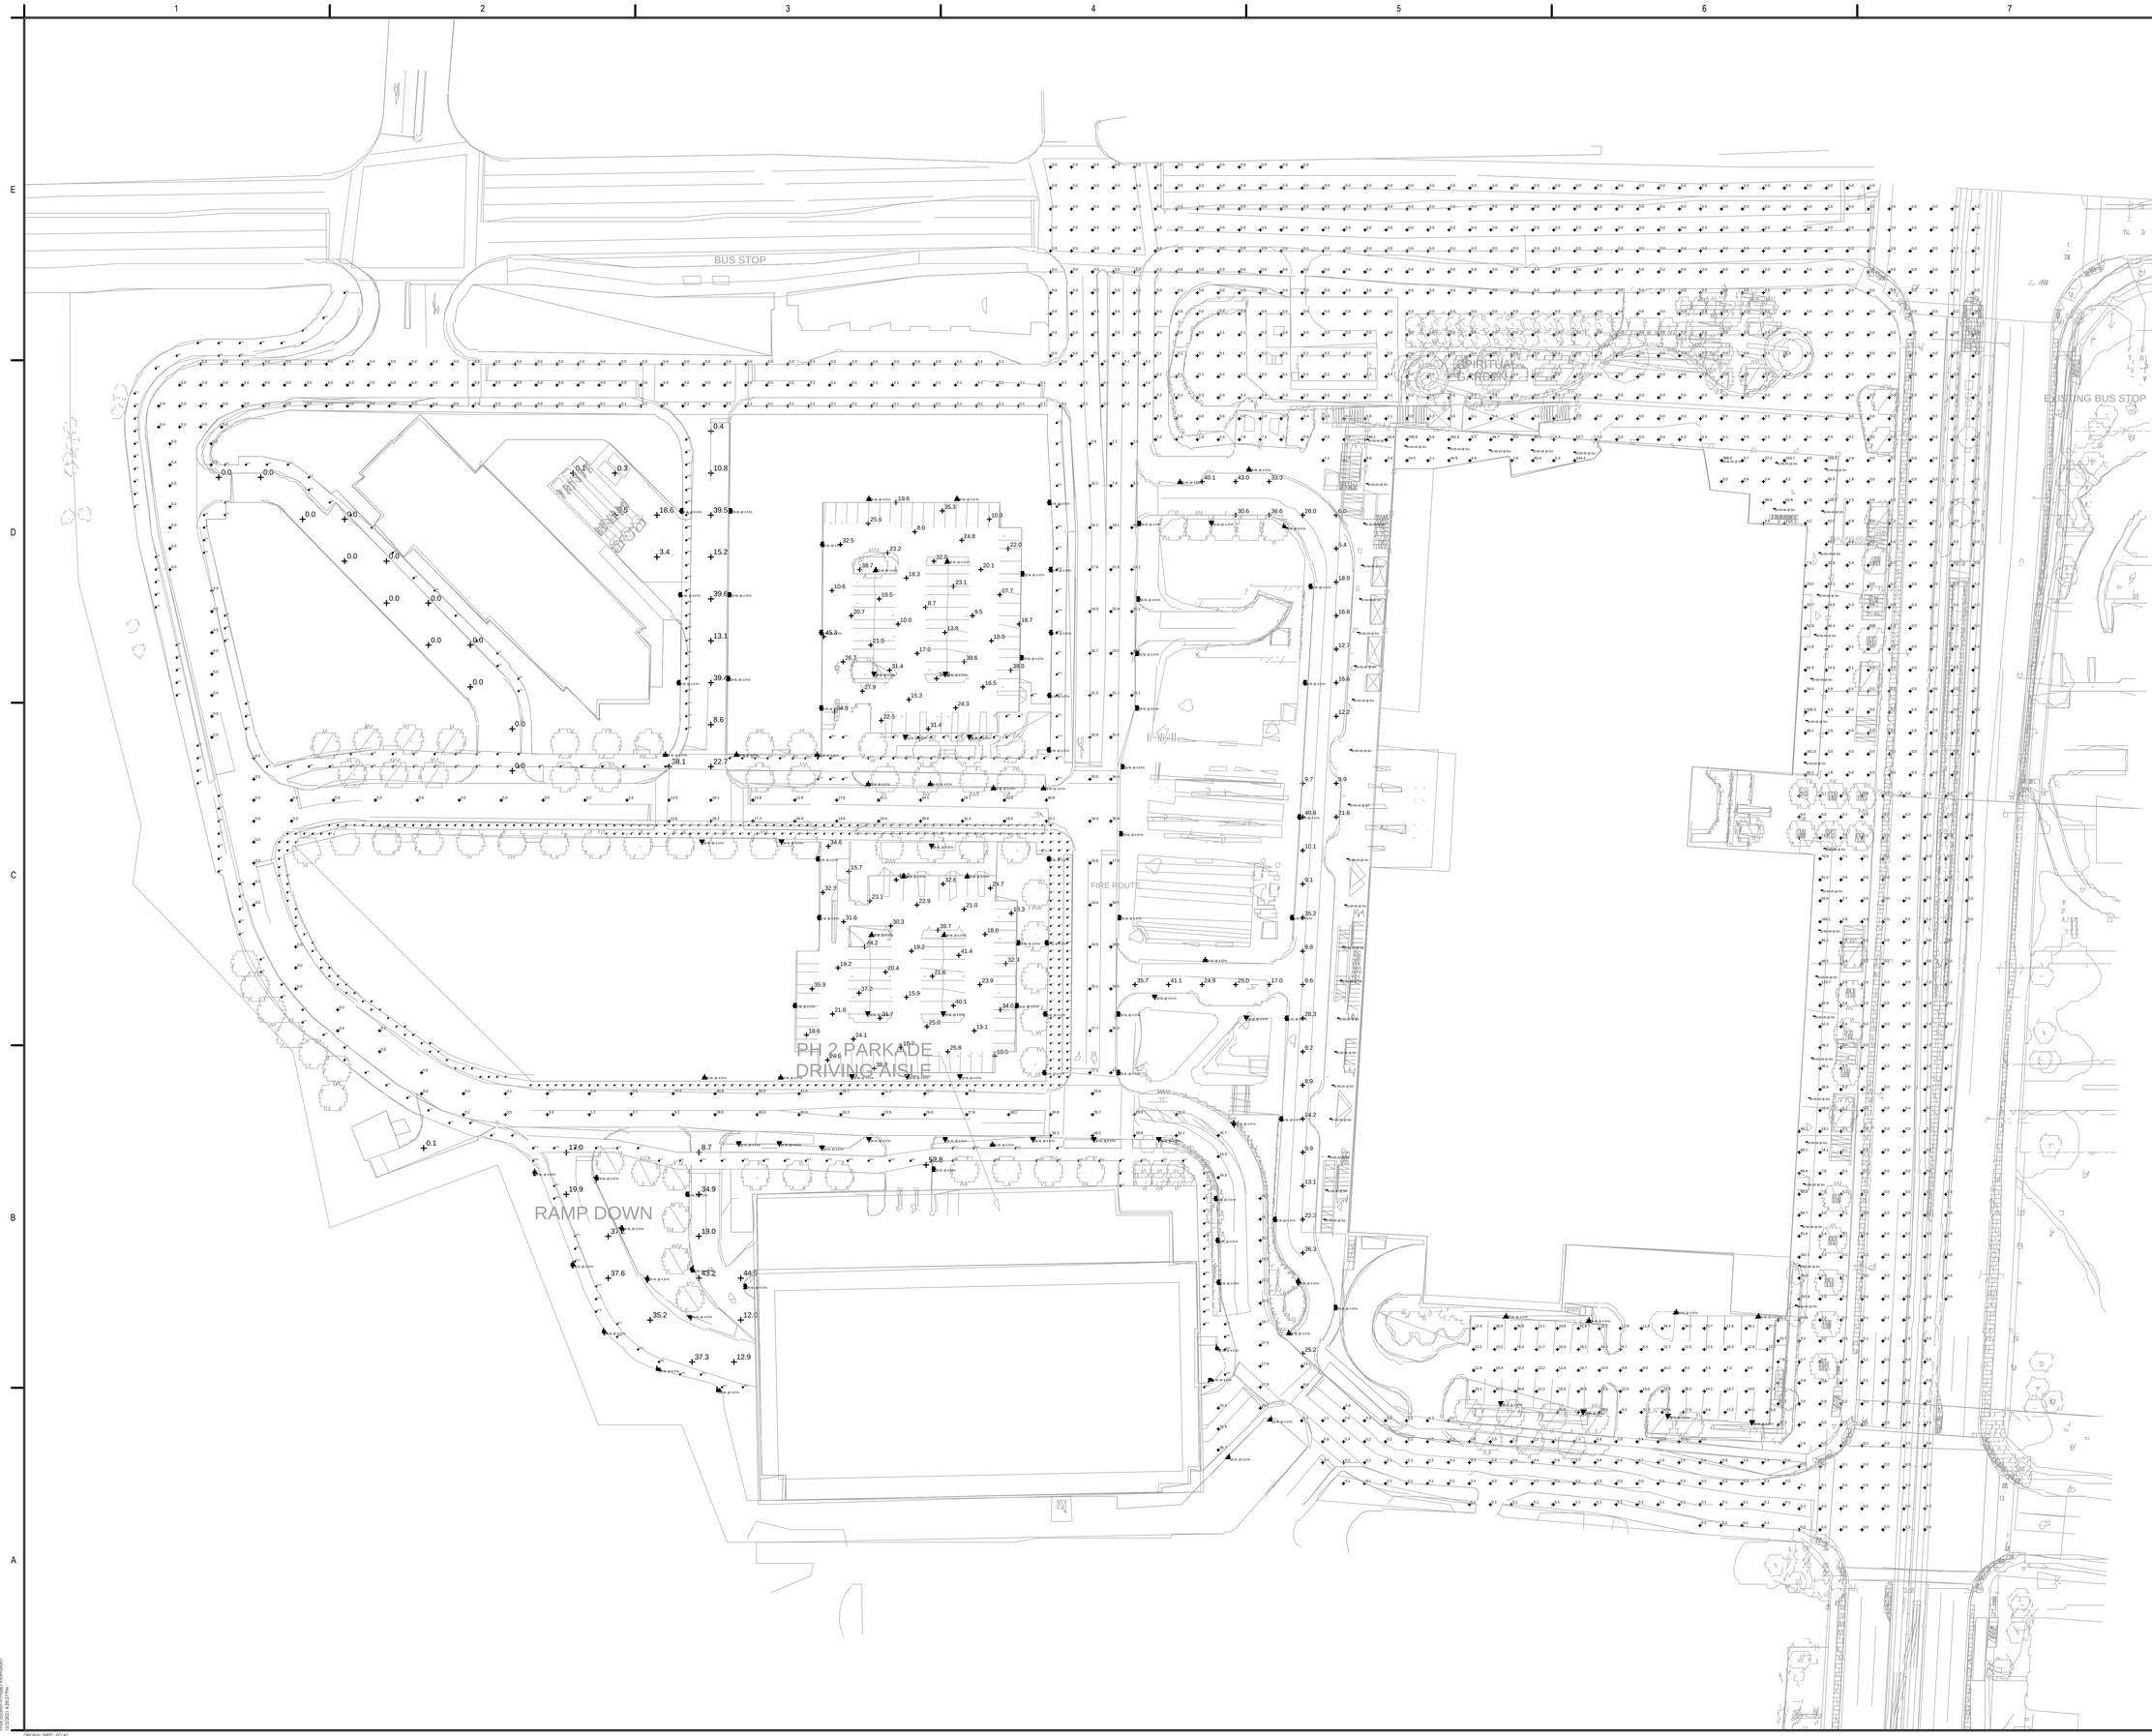


LICENSED PROFESSIONAL ENGINEER
1400 200191
LIC NG
100187177
2021-12-06
PROVINCE OF ONTARIO

| Issued/Revision | By | Appd | YYYY.MM.DD |
|---|---|---|---|
| 1 SITE PLAN CONTROL APPLICATION (SPA) | | | 2021.12.06 |

Issue Status

CONFIDENTIAL PROJECT

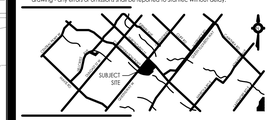**NOT FOR CONSTRUCTION**

Client/Project Logo

Trillium Health Partners

Client/Project

TRILLIUM HEALTH PARTNERS
NEW MISSISSAUGA HOSPITAL TOWER
PAM 21-323 W7

100 QUEENSWAY WEST & 2250 HURONTARIO ST
MISSISSAUGA ON

Title

SITE PLAN PHOTOMETRICS

Project No. 1400200191

Scale 1:500

Revision

Drawing No. E-101