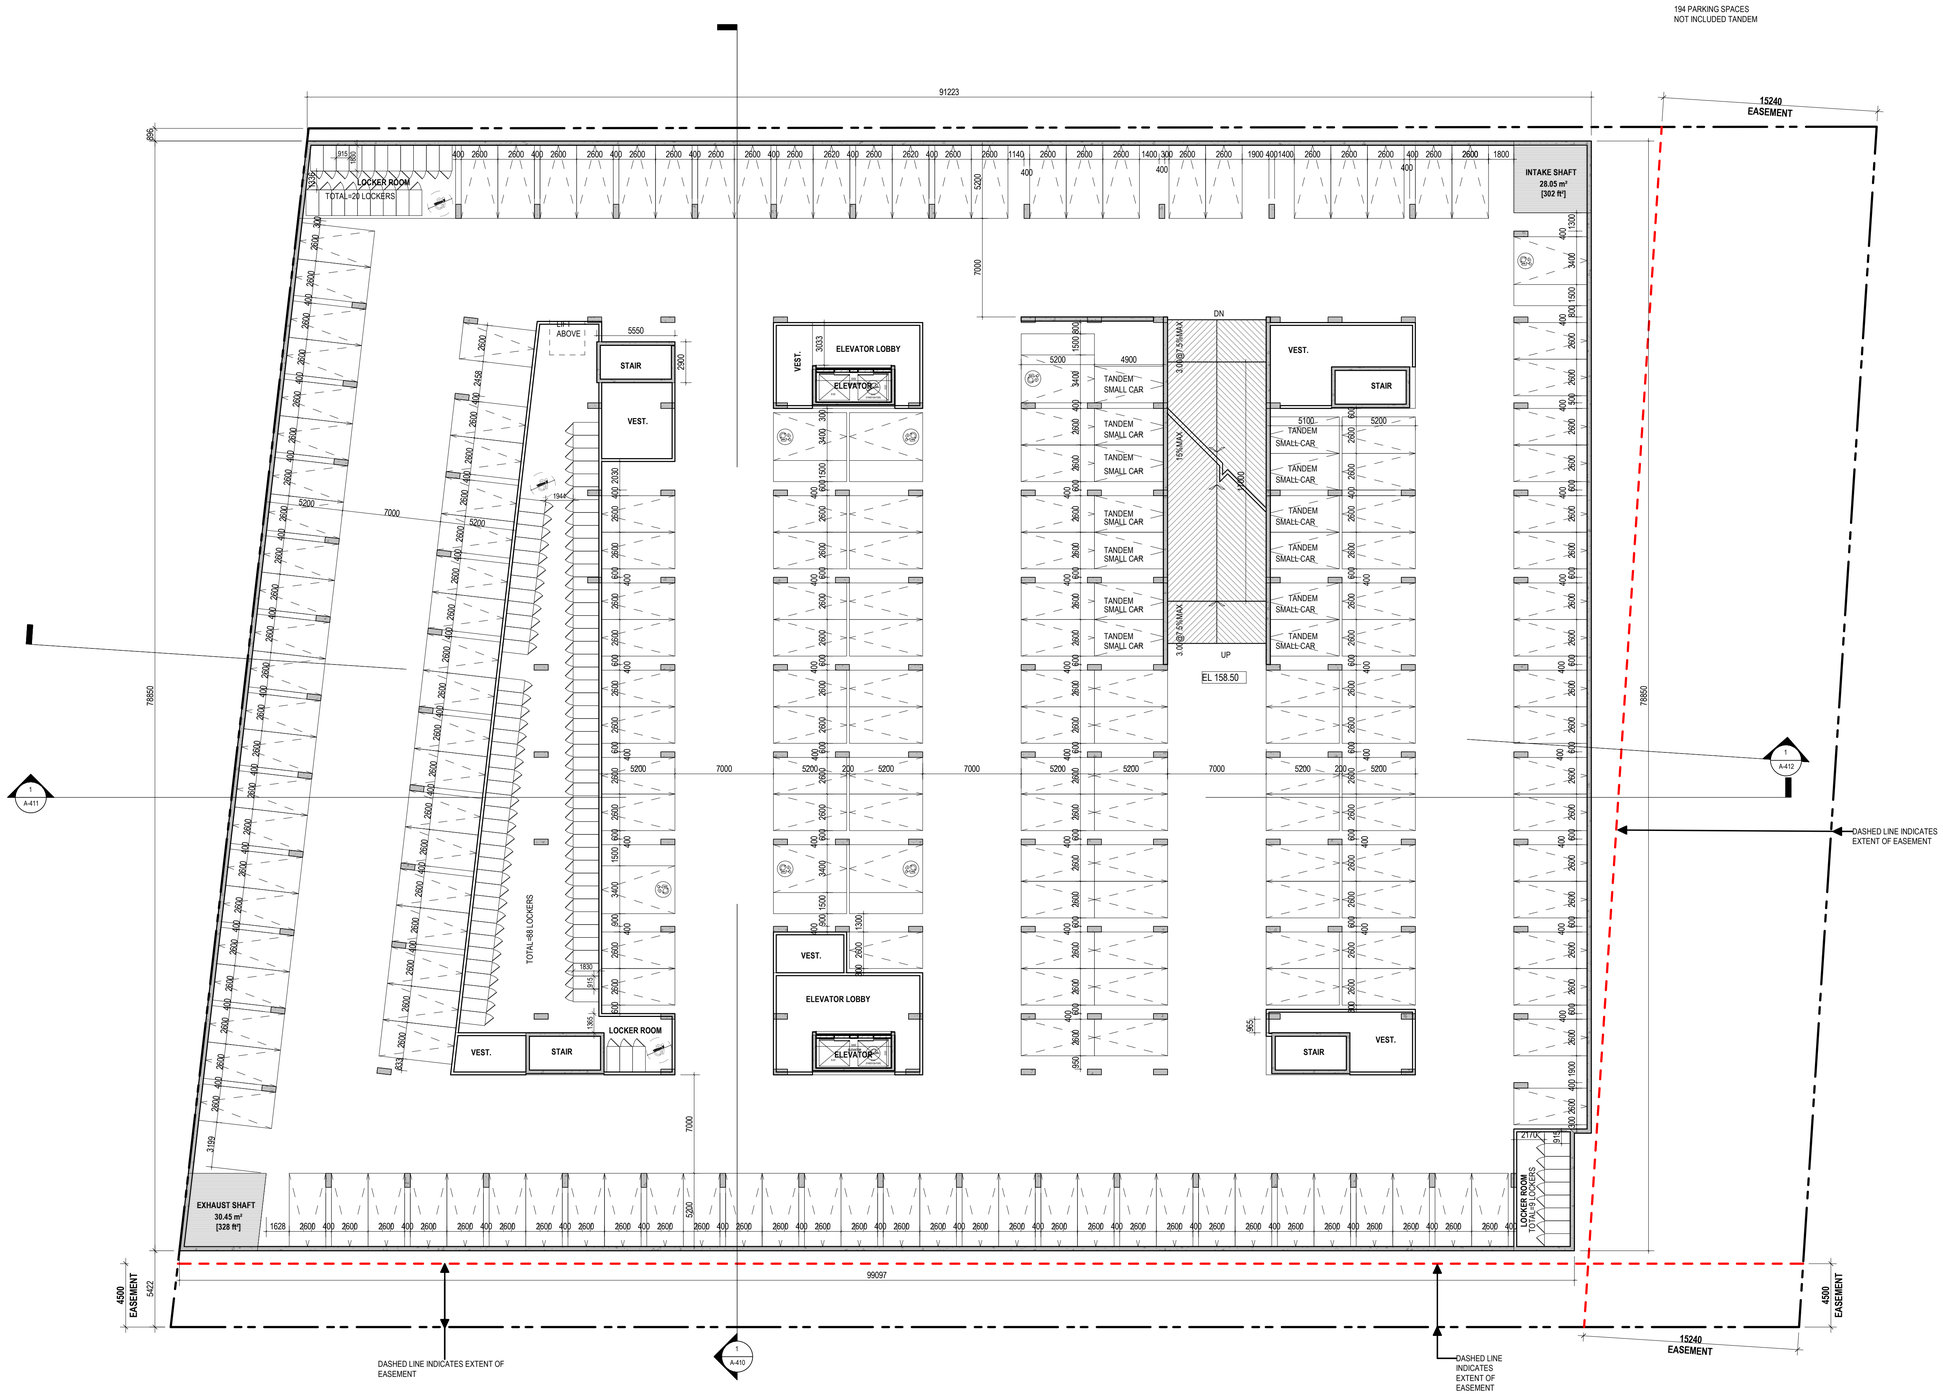

2	2022-01-07	ISSUED FOR OPA & ZBA COORDINATION
1	2021-03-02	ISSUED FOR PRE-APPLICATION MEETING

ALL DRAWINGS, SPECIFICATIONS AND RELATED DOCUMENTS ARE THE COPYRIGHT PROPERTY OF THE ARCHITECT AND MUST BE RETURNED UPON REQUEST. REPRODUCTION OF DRAWINGS, SPECIFICATIONS AND RELATED DOCUMENTS IN PART OR WHOLE IS FORBIDDEN WITHOUT THE ARCHITECT'S WRITTEN PERMISSION. THE CONTRACTOR IS RESPONSIBLE FOR CHECKING AND VERIFYING ALL LEVELS AND DIMENSIONS AND SHALL REPORT ALL DISCREPANCIES TO THE ARCHITECT AND OBTAIN CLARIFICATION PRIOR TO COMMENCING WORK. DO NOT SCALE DIMENSIONS FROM THE DRAWINGS.

A& Architects
A& Architects Inc.
130 Queens Quay East, Suite 1018
Toronto, Ontario, M5A 0P6
T: (416) 466-0100 W: www.aarchitects.ca

CLIENT:

LAMB DEVELOPMENT CORP

PROJECT:

THE MISS QUEEN

21-51 QUEEN ST. N, MISSISSAUGA, ONTARIO

ONTARIO ASSOCIATION OF ARCHITECTS
APHRODITE LIAGHAT
LICENCE
6398

SCALE: 1 : 200

DATE:

TITLE: P2

PROJECT NO. 20-121

A-151

C:\Users\14168\Documents\20-121_Central_R20_sepideh\M2TXY.rvt

1/7/2022 11:07:40 AM