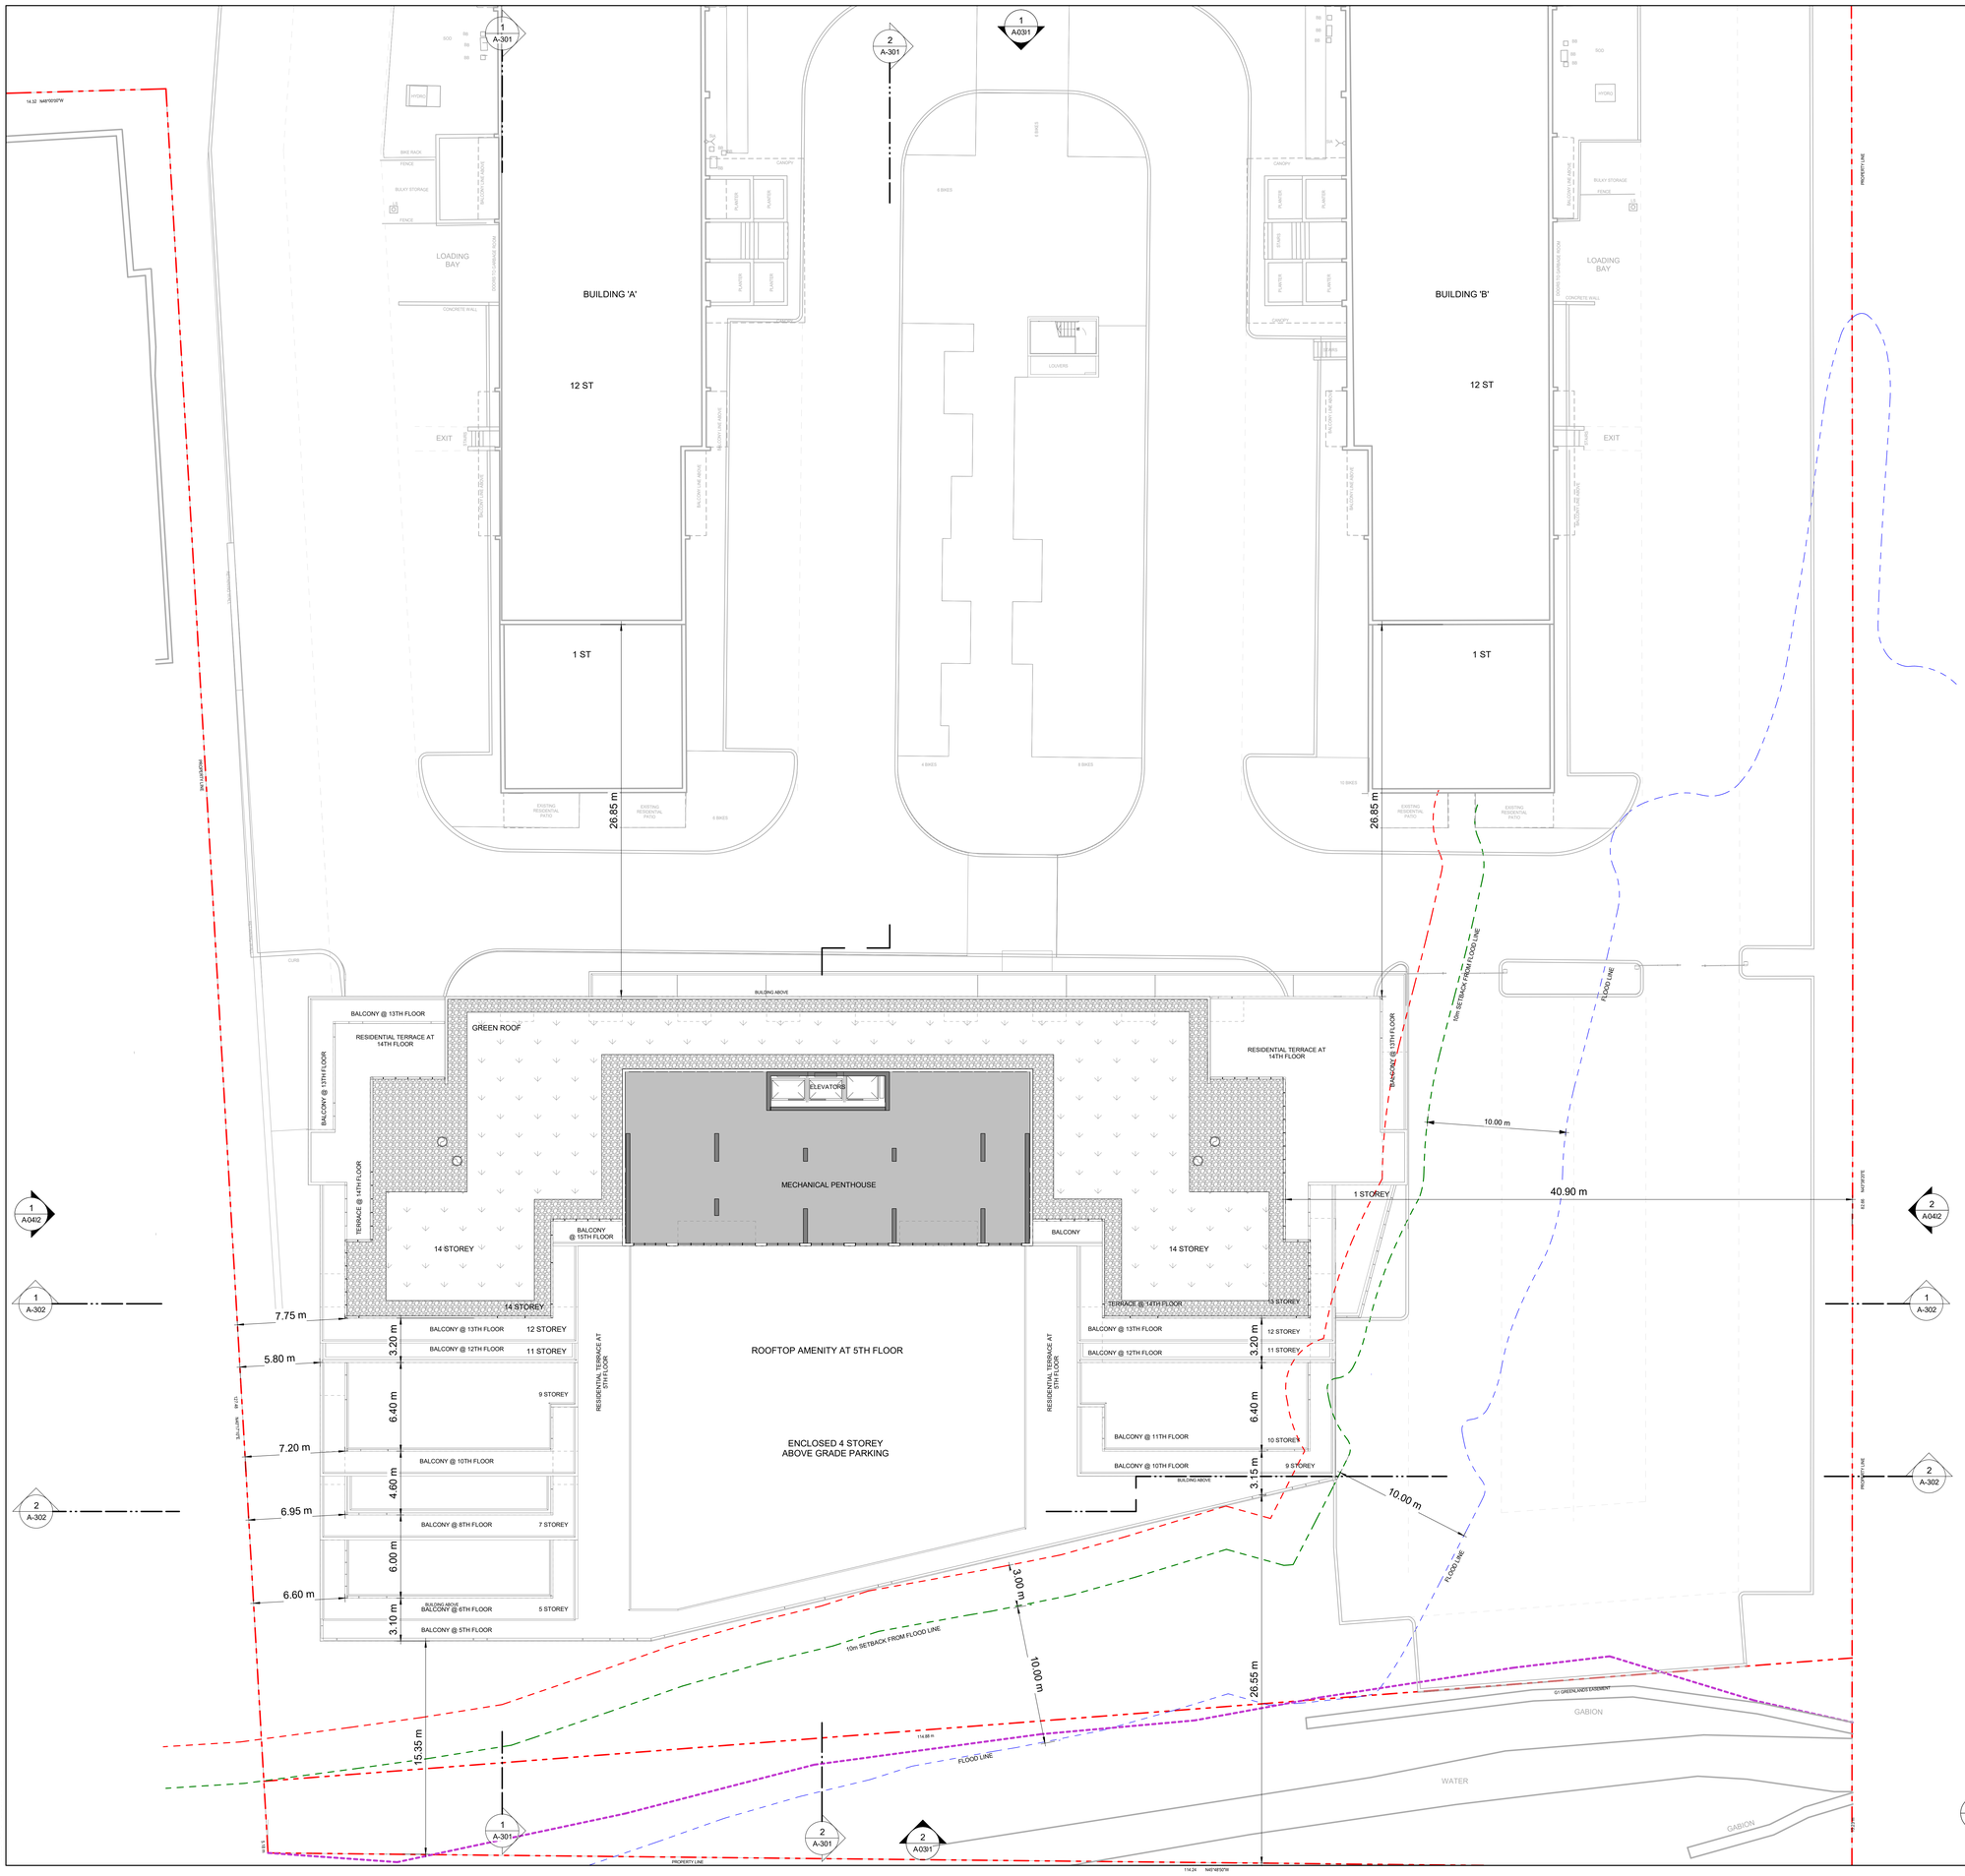

1 A-114 LEVEL MPH FLOOR PLAN
Scale: 1 : 150

CLIENT

RANEE MANAGEMENT
4122 Bathurst St., Toronto, ON M3H 3P2
TEL: 416-756-3962

COPYRIGHT
This drawing has been prepared solely for the intended use, thus any reproduction or publication of the drawing or any portion thereof is not to be made without consent. Written dimensions shall have precedence over scaled dimensions. Contractors shall verify and be responsible for all dimensions and conditions on the job, and IBI Group shall be informed of any variations from the dimensions and conditions shown on the drawing. Shop drawings shall be submitted to IBI Group for general conformance before proceeding with fabrication.

IBI Group Architects (Canada) Inc.
is a member of the IBI Group of companies

KEYPLAN

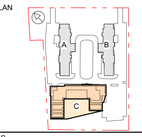

ISSUES

No.	DESCRIPTION	DATE
1	ISSUED FOR RE-ZONING/OPA	2020-08-31
2	ISSUED FOR RE-ZONING/OPA	2022-04-08

SEAL

IBI GROUP
55 St. Clair Avenue West, 7th Floor,
Toronto, ON M4V 2Y7, Canada
tel 416 596 1930 fax 416 596 0644
ibigroup.com

PROJECT
ARGYLE
2570 - 2590 Argyle Rd.
CITY OF MISSISSAUGA, ON
PART OF BLOCK A
REGISTERED PLAN E - 23

PROJECT NO: 120325

DRAWN BY:	CHECKED BY:
-	-
PROJECT MGR:	APPROVED BY:
-	-

SHEET TITLE
LEVEL 15 -MPH FLOOR PLAN

SHEET NUMBER A-114 | ISSUE 2

2022-04-13 12:35:05 PM

C:\bimcontent\remote-content\Documents\Revit\2020\NTW-D1-120325_Argyle-New_catherine.ozhan.rvt