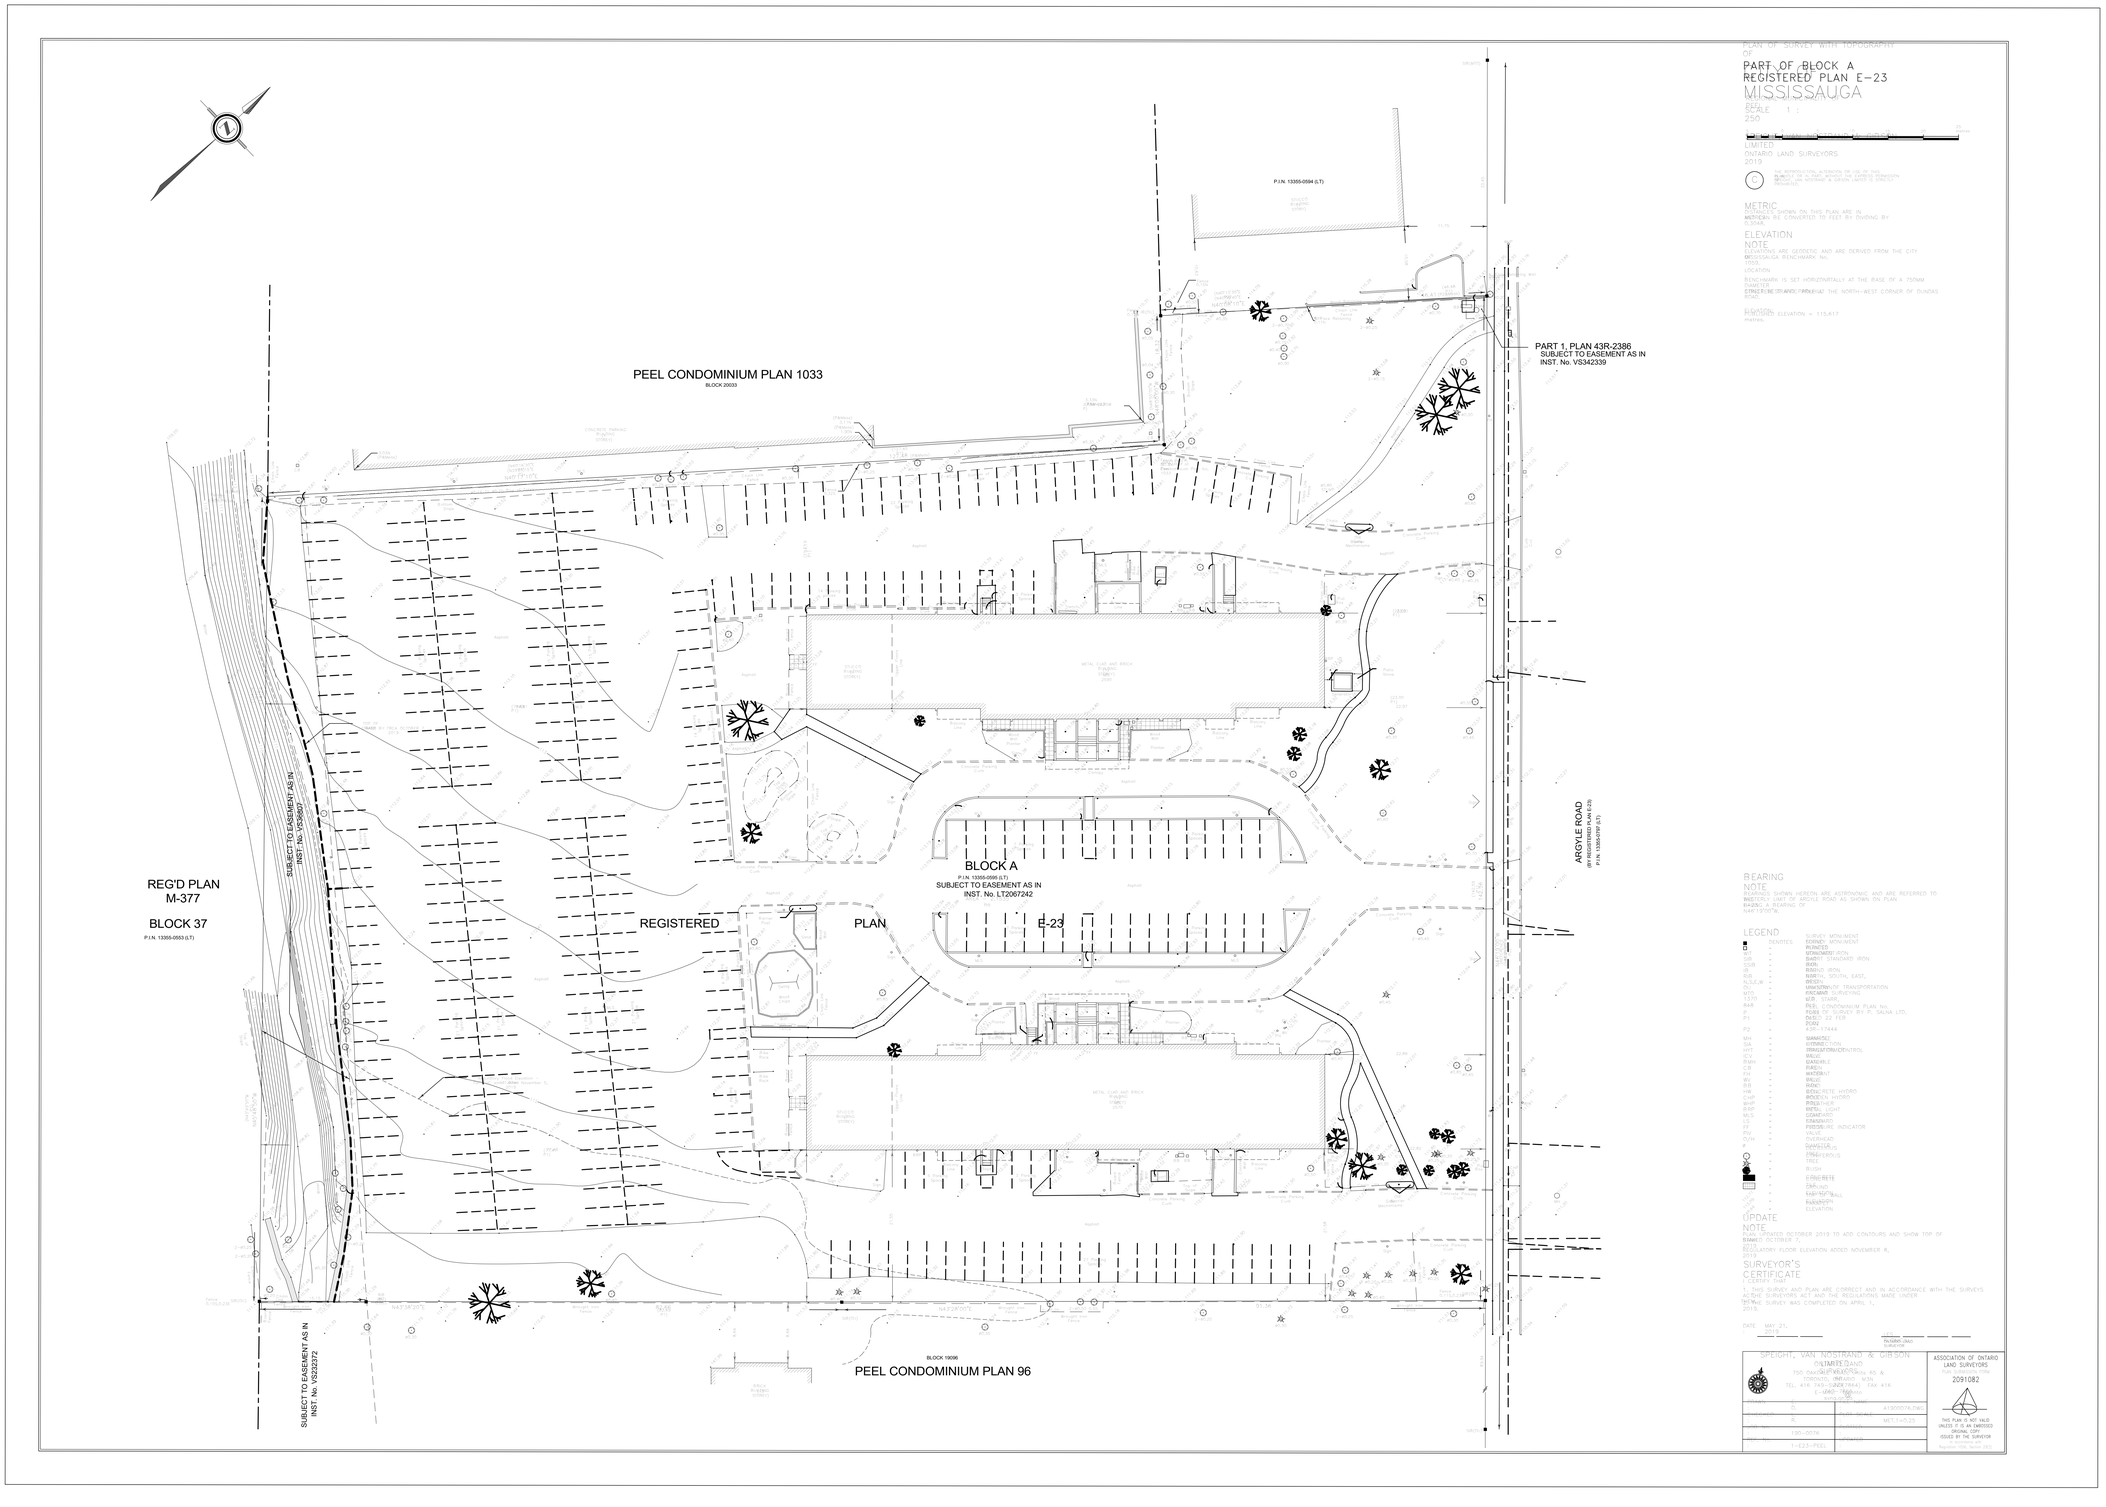

1 SURVEY
A-002 Scale: 1 : 300

CLIENT

RANEE MANAGEMENT

4122 Bathurst St., Toronto, ON M3H 3P2
TEL: 416-756-3962

COPYRIGHT
This drawing has been prepared solely for the intended use, thus any reproduction or publication of the drawing or any portion thereof is prohibited without the consent of IBI Group. Written dimensions shall have precedence over scaled dimensions. Contractors shall verify and be responsible for all dimensions and conditions on the job, and IBI Group must be informed of any variations from the dimensions and conditions shown on the drawing. Shop drawings shall be submitted to IBI Group for general conformance before proceeding with fabrication.

IBI Group Architects (Canada) Inc.
is a member of the IBI Group of companies

KEYPLAN

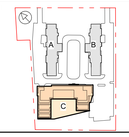

ISSUES

No.	DESCRIPTION	DATE
1	ISSUED FOR RE-ZONING/OPA	2020-08-31
2	ISSUED FOR RE-ZONING/OPA	2022-04-08

SEAL

IBI GROUP
55 St. Clair Avenue West, 7th Floor,
Toronto, ON M4V 2Y7, Canada
tel 416 596 1930 fax 416 596 0644
ibigroup.com

PROJECT

ARGYLE
2570 - 2590 Argyle Rd
CITY OF MISSISSAUGA, ON

PART OF BLOCK A
REGISTERED PLAN E - 23

PROJECT NO: 120325	
DRAWN BY: -	CHECKED BY: -
PROJECT MGR: -	APPROVED BY: -

SHEET TITLE
SITE SURVEY & TOPOGRAPHY

SHEET NUMBER A-002 | ISSUE 2

True North Project North

C:\Users\cdcarthers.cotton\Documents\RevitBIM360\ACTW-07-120325_Argyle-New_cdcarthers.cotton.rvt

2022-04-13 12:27:47 PM