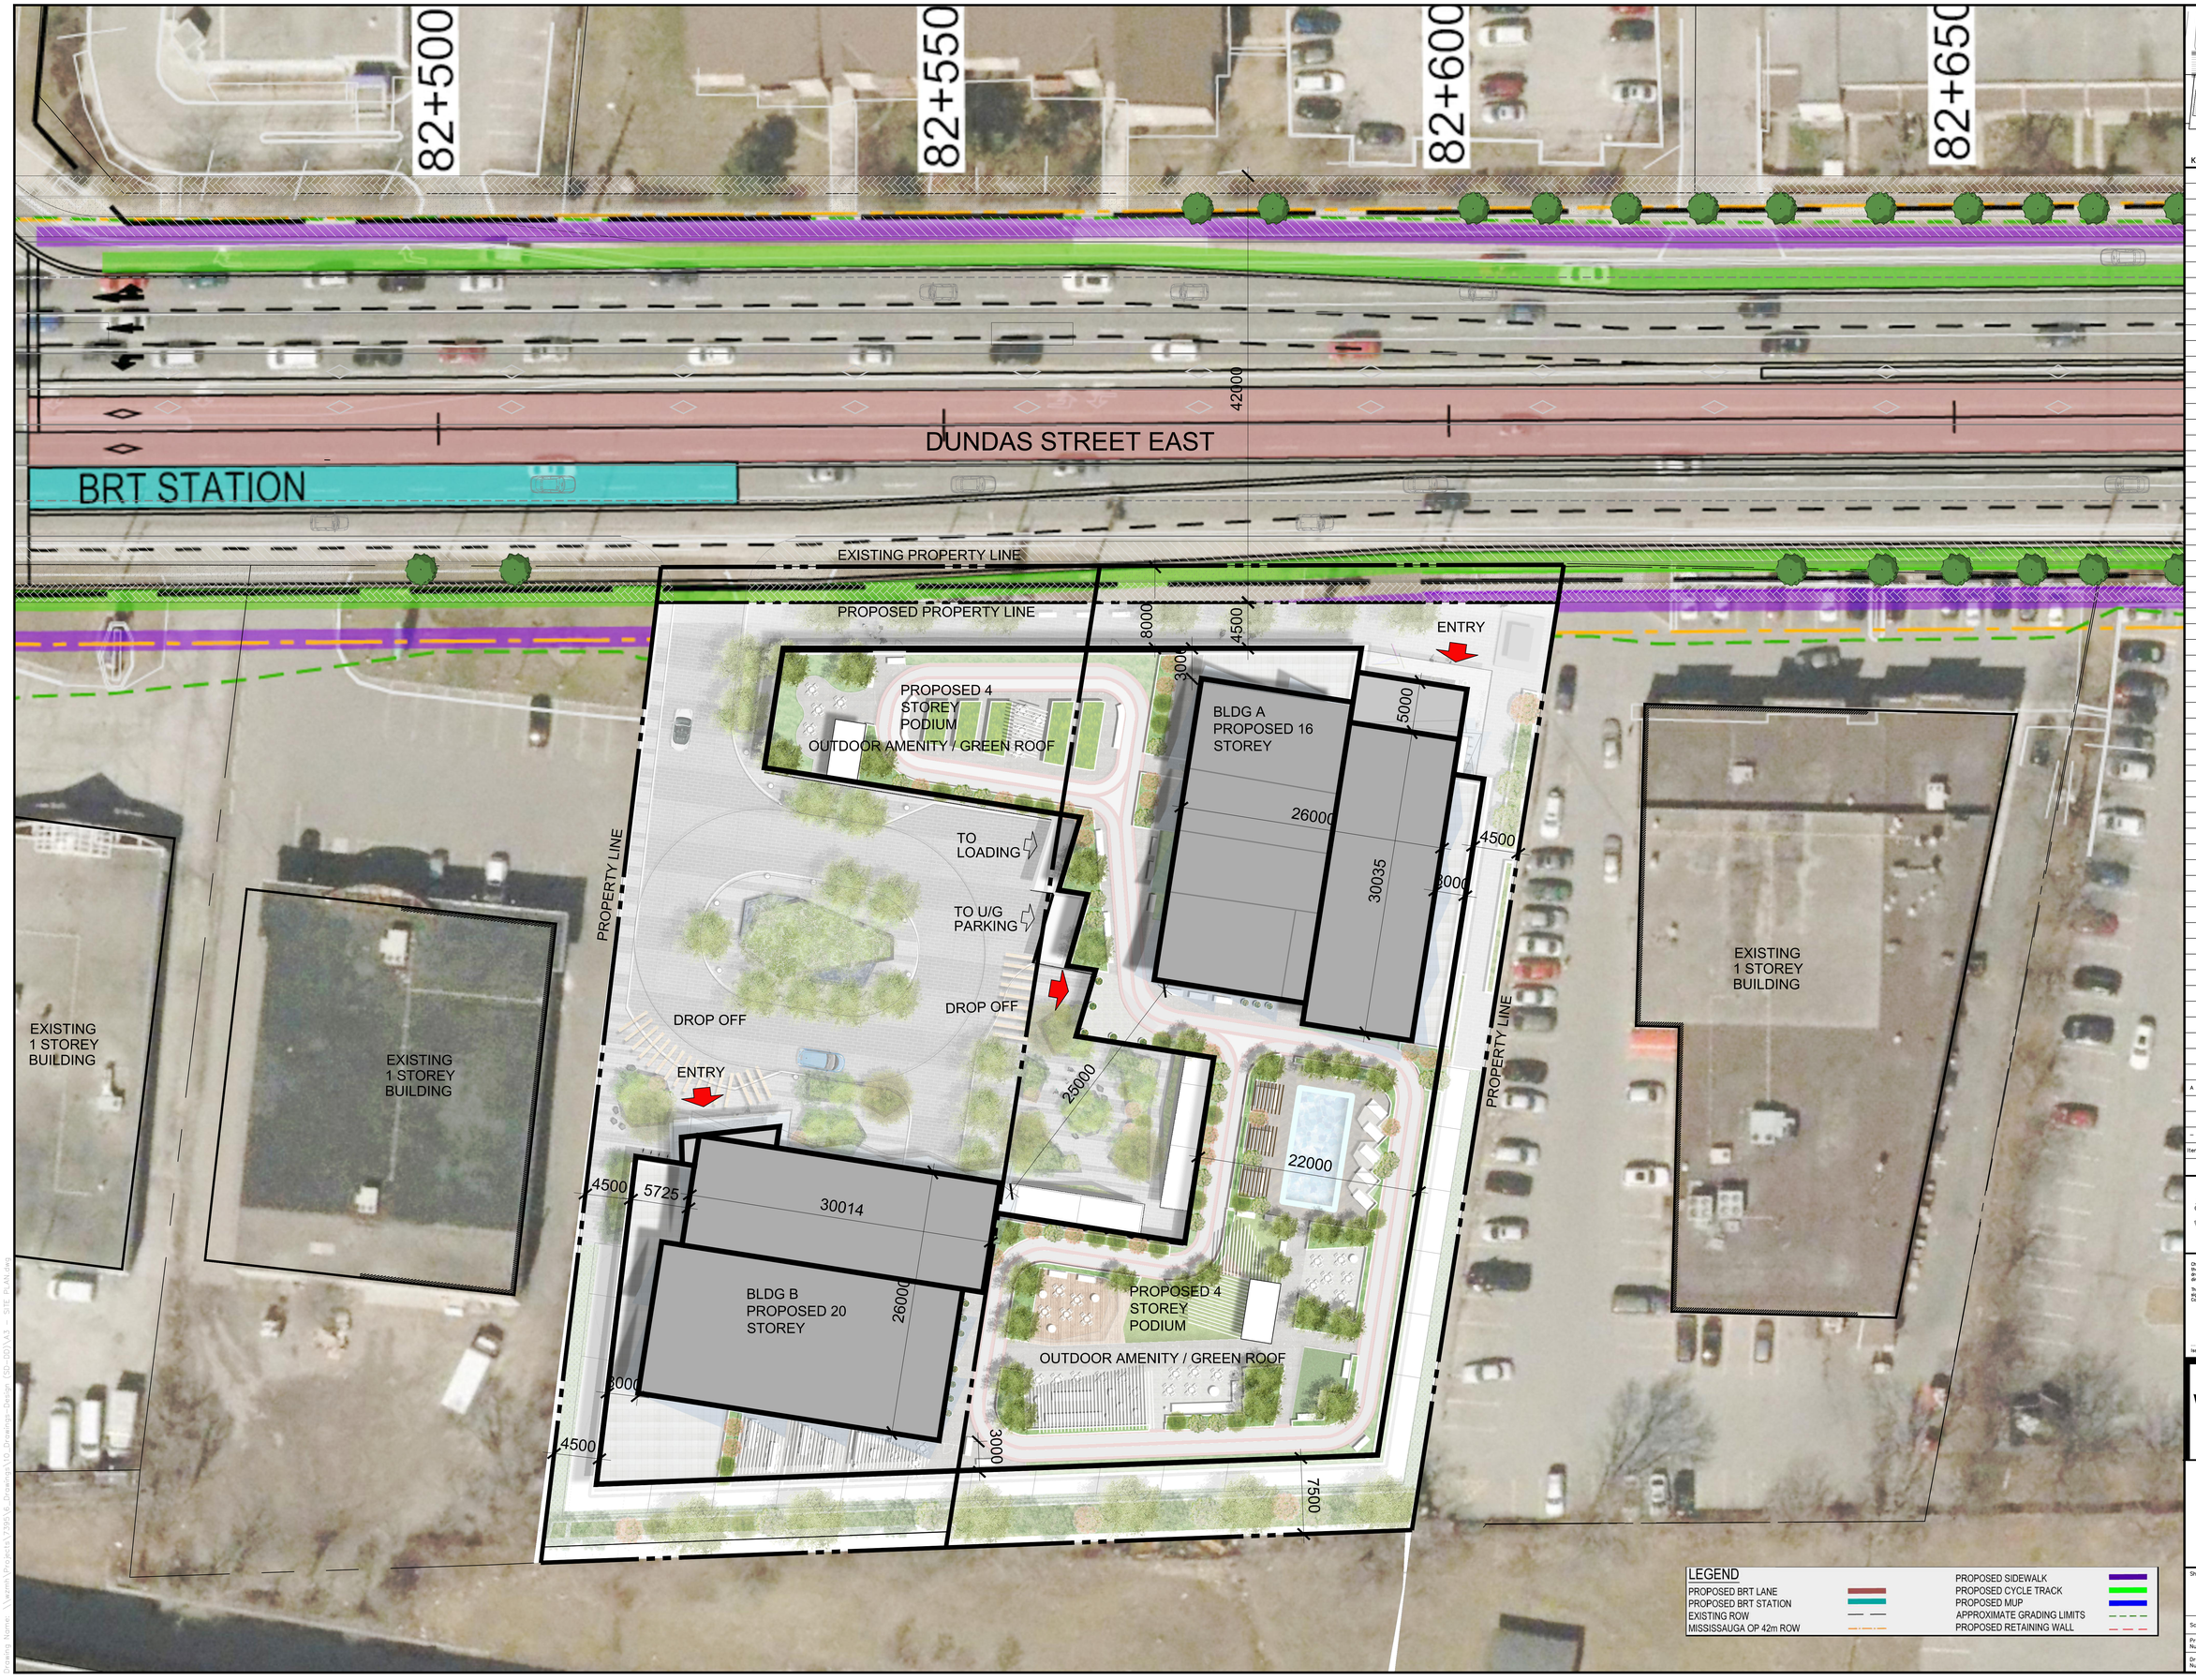

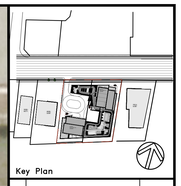

Item	Description	Date
A	ISSUED FOR OPA/ZBA	JUN/01/22
	ISSUED FOR OPA/ZBA – DRAFT	MAY/24/22
	ISSUED FOR CONSULTANT COORDINATION	MAY032022
–	ISSUED FOR PROGRESS SET	2022

ISSUES/REVISIONS

ONTARIO ASSOCIATION OF ARCHITECTS
LEONARD ABELMAN LICENCE 6081

Check and verify all dimensions and report any discrepancies to the Consultant whose seal is affixed to this drawing. This drawing is not to be scaled for the purpose of verifying dimensions.

This drawing shall not be used for construction purposes until signed and dated in the space below by the above mentioned Consultant.

Issued For Construction ..... Date .....

WZMH ARCHITECTS
95 St. Clair Av W
Suite 1500
Toronto, Ontario
Canada M4V 1N6
T 416.961.4111
F 416.961.3176

1000–1024 DUNDAS ST EAST
MISSISSAUGA, ONTARIO

Sheet Title: SITE PLAN

Scale: 1:200

Project Number: 07395.000

Drawing Number: A3

Plot Time: Jun 03, 2022 – 1:38pm
Drawing Name: \\wzmh\Projects\7395\6_Drawings\10_Drawings-Design (SD-DD)\A3 – SITE PLAN.dwg