Q

Appendix Q: PRELIMINARY DESIGN PLAN – PREFERRED SOLUTION

Engineering for people

SHEET
1266-P-05-002

SHEET
1266-P-05-001

CLARKSON ROAD NORTH

CLARKSON ROAD SOUTH

LAKESHORE ROAD WEST

R=55m

R=55m

PROPERTY REQUIREMENTS

SERVICE DATA

SERVICE	DATE	INIT.	SERVICE	DATE	INIT.
SAN. SEWERS			GAS MAINS		
STM. SEWERS			BELL U/G CABLE		
WATERMAINS			HYDRO U/G CABLE		
M.O.E.			ROGERS U/G CABLE		

REVISIONS

DATE	DETAILS	INIT.

DESIGN BY

APPROVED BY

DEPARTMENTAL APPROVAL

MISSISSAUGA


PRODUCED FOR - T&W, ENGINEERING AND WORKS

CLARKSON RD AN LAKESHORE RD INTERSECTIONS EA: PREFERRED SOLUTION PRELIMINARY DESIGN

SCALE HOR. 1:500	AREA	PROJECT No. B001266
C.A.D.D. BY T.Y.	CHECKED BY D.H.	PLAN No. 1266-P-05-KP
DATE JULY 2022	SHEET 1 OF 3	

SERVICE DATA					
SERVICE	DATE	INIT.	SERVICE	DATE	INIT.
SAN. SEWERS			GAS MAINS		
STM. SEWERS			BELL U/G CABLE		
WATERMAINS			HYDRO U/G CABLE		
M.O.E.			ROGERS U/G CABLE		


REVISIONS		
DATE	DETAILS	INIT.

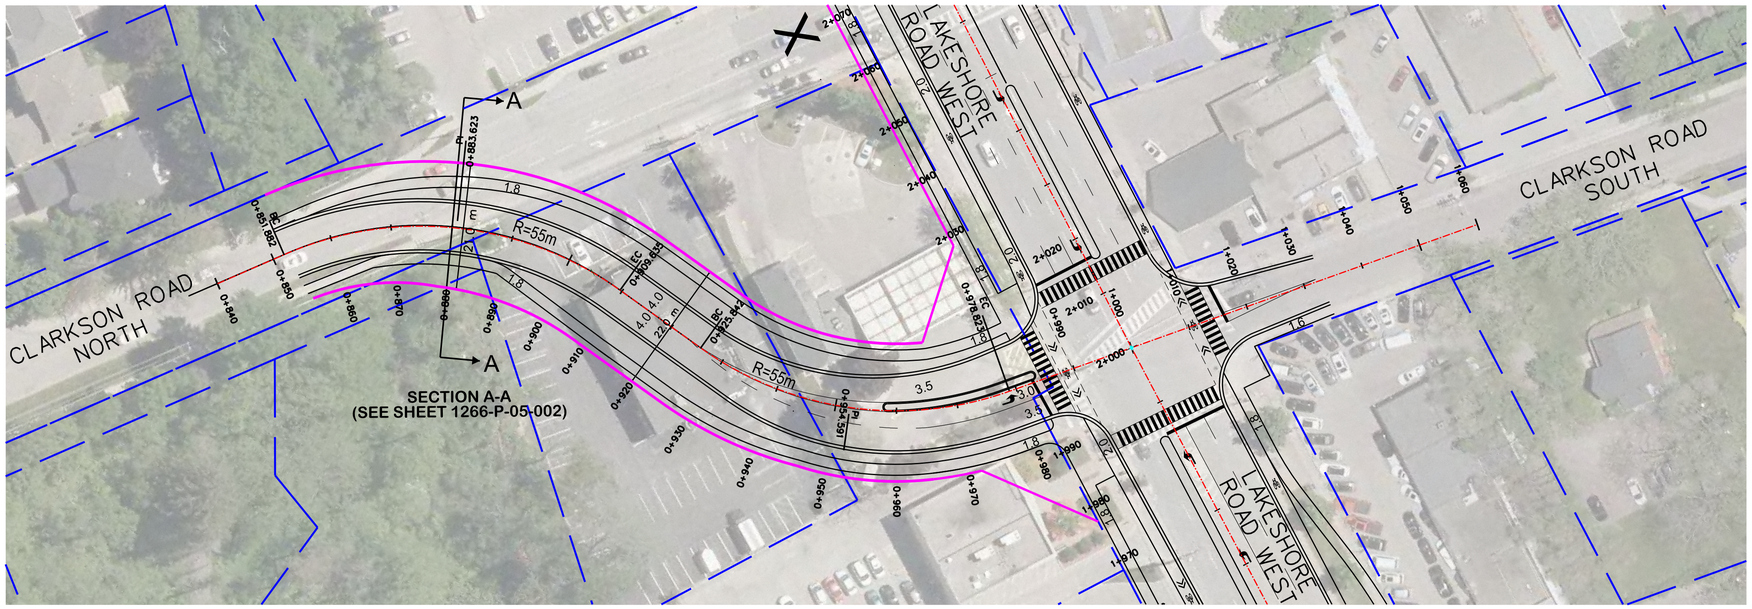

FINAL DESIGN OF LAKESHORE ROAD, INCLUDING CROSS-SECTION, WILL BE CONFIRMED IN THE DETAILED DESIGN PHASE AND IN CONSIDERATION OF THE IMPROVEMENTS AS RECOMMENDED BY THE LAKESHORE ROAD WEST COMPLETE STREETS STUDY (CURRENTLY ONGOING)

EXISTING PROPERTY BOUNDARIES

PROPOSED RIGHT-OF-WAY

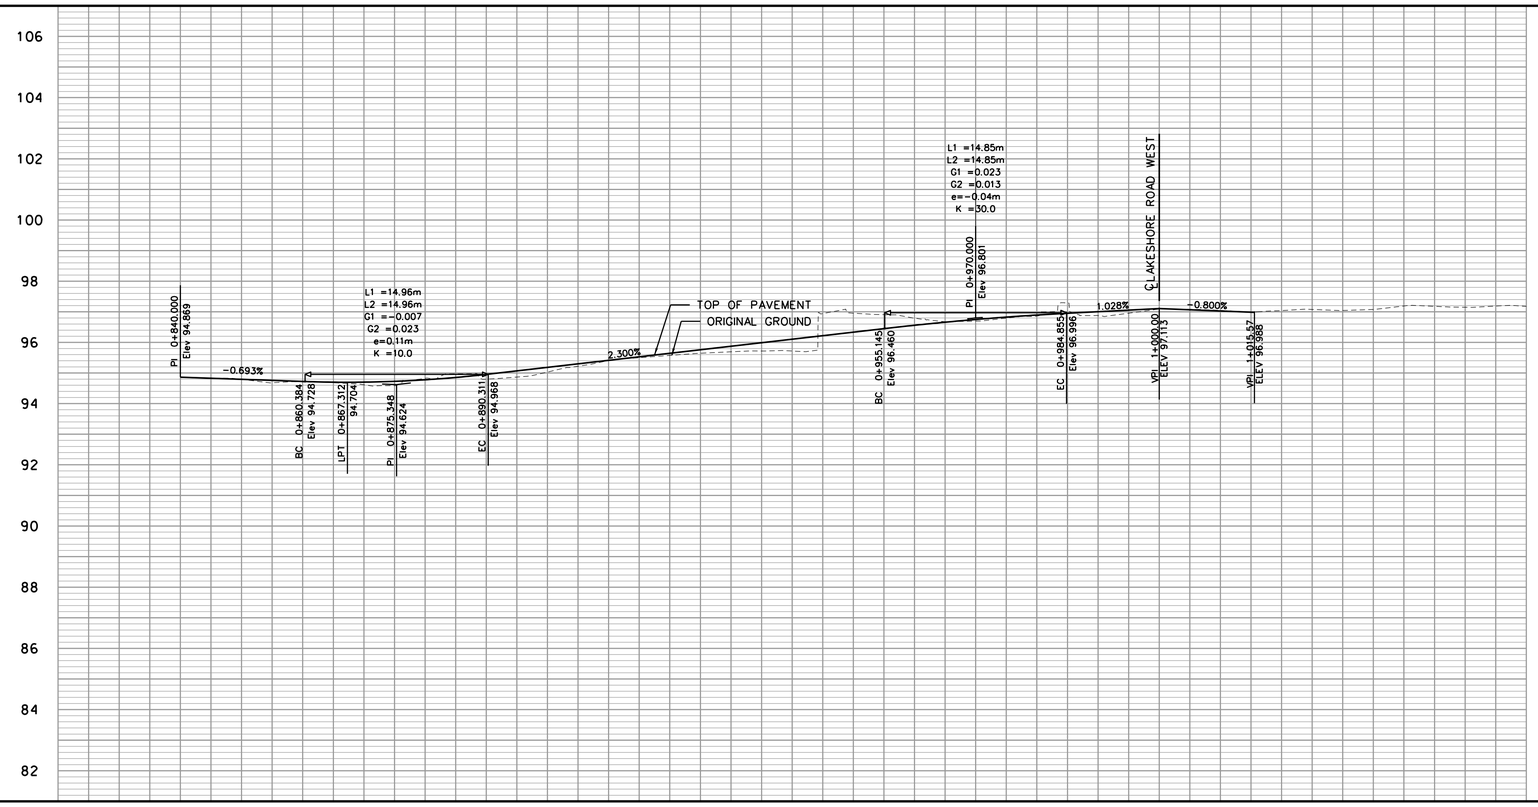

94.87	94.80	94.73	94.71	94.78	94.97	95.19	95.42	95.65	95.88	96.11	96.34	96.57	96.80	96.93	97.06	97.11	97.06	96.99					TOP OF PAV'T
94.87	94.79	94.71	94.62	94.83	94.80	95.03	95.41	95.58	95.69	95.72	96.96	96.79	96.70	96.86	96.88	97.09	97.05	97.04	97.04	97.19	97.15	97.18	ORIG. GROUND
8+40	8+50	8+60	8+70	8+80	8+90	9+00	9+10	9+20	9+30	9+40	9+50	9+60	9+70	9+80	9+90	10+00	10+10	10+20	10+30	10+40	10+50	10+60	CHAINAGE


DESIGN BY	APPROVED BY
DEPARTMENTAL APPROVAL	

MISSISSAUGA

PRODUCED FOR - T&W, ENGINEERING AND WORKS

CLARKSON RD AN LAKESHORE RD INTERSECTIONS EA: PREFERRED SOLUTION PRELIMINARY DESIGN

SCALE HOR. 1:500 VERT. 1:100	AREA	PROJECT No. 8001266
C.A.D.D. BY T.Y.	CHECKED BY D.H.	PLAN No.
DATE JULY 2022	SHEET 2 OF 3	1266-P-05-001

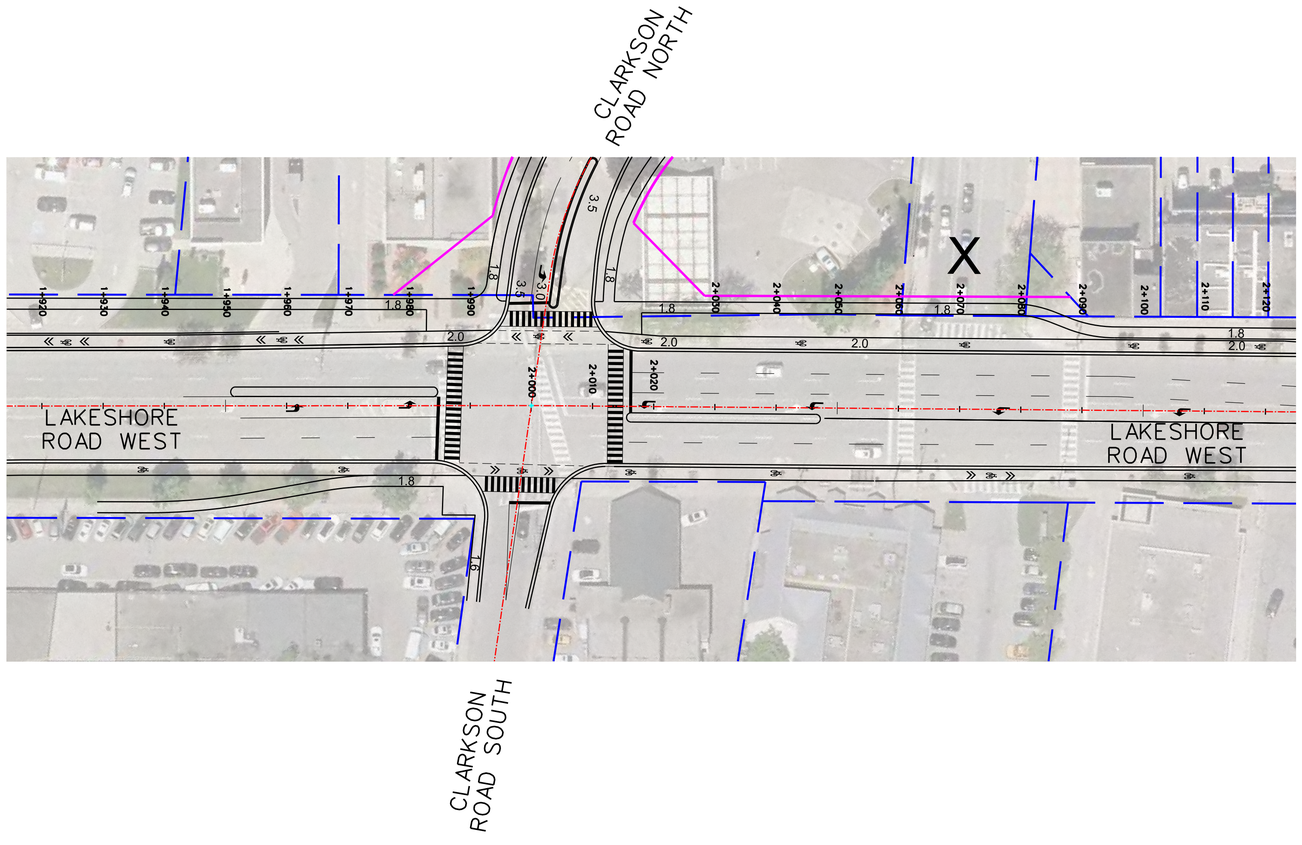

FINAL DESIGN OF LAKESHORE ROAD, INCLUDING CROSS-SECTION, WILL BE CONFIRMED IN THE DETAILED DESIGN PHASE AND IN CONSIDERATION OF THE IMPROVEMENTS AS RECOMMENDED BY THE LAKESHORE ROAD WEST COMPLETE STREETS STUDY (CURRENTLY ONGOING)


EXISTING PROPERTY BOUNDARIES

PROPOSED RIGHT-OF-WAY

SERVICE DATA					
SERVICE	DATE	INIT.	SERVICE	DATE	INIT.
SAN. SEWERS			GAS MAINS		
STM. SEWERS			BELL U/G CABLE		
WATERMAINS			HYDRO U/G CABLE		
M.O.E.			ROGERS U/G CABLE		

REVISIONS		
DATE	DETAILS	INIT.

SECTION A-A
(SEE SHEET 1266-P-05-001)

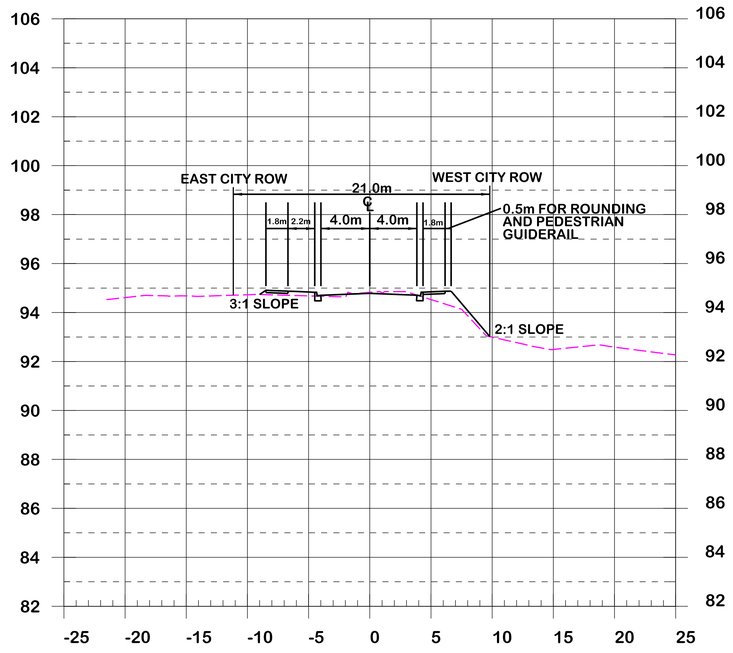

0+880.00

DESIGN BY	APPROVED BY
DEPARTMENTAL APPROVAL	

MISSISSAUGA

PRODUCED FOR - T&W, ENGINEERING AND WORKS

CLARKSON RD AN LAKESHORE RD INTERSECTIONS EA: PREFERRED SOLUTION PRELIMINARY DESIGN

SCALE HOR. 1:500	AREA	PROJECT No. 8001266
C.A.D.D. BY T.Y.	CHECKED BY D.H.	PLAN No. 1266-P-05-002
DATE JULY 2022	SHEET 3 OF 3	