KEY PLAN

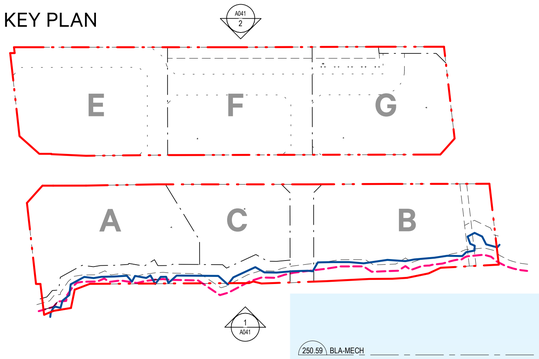

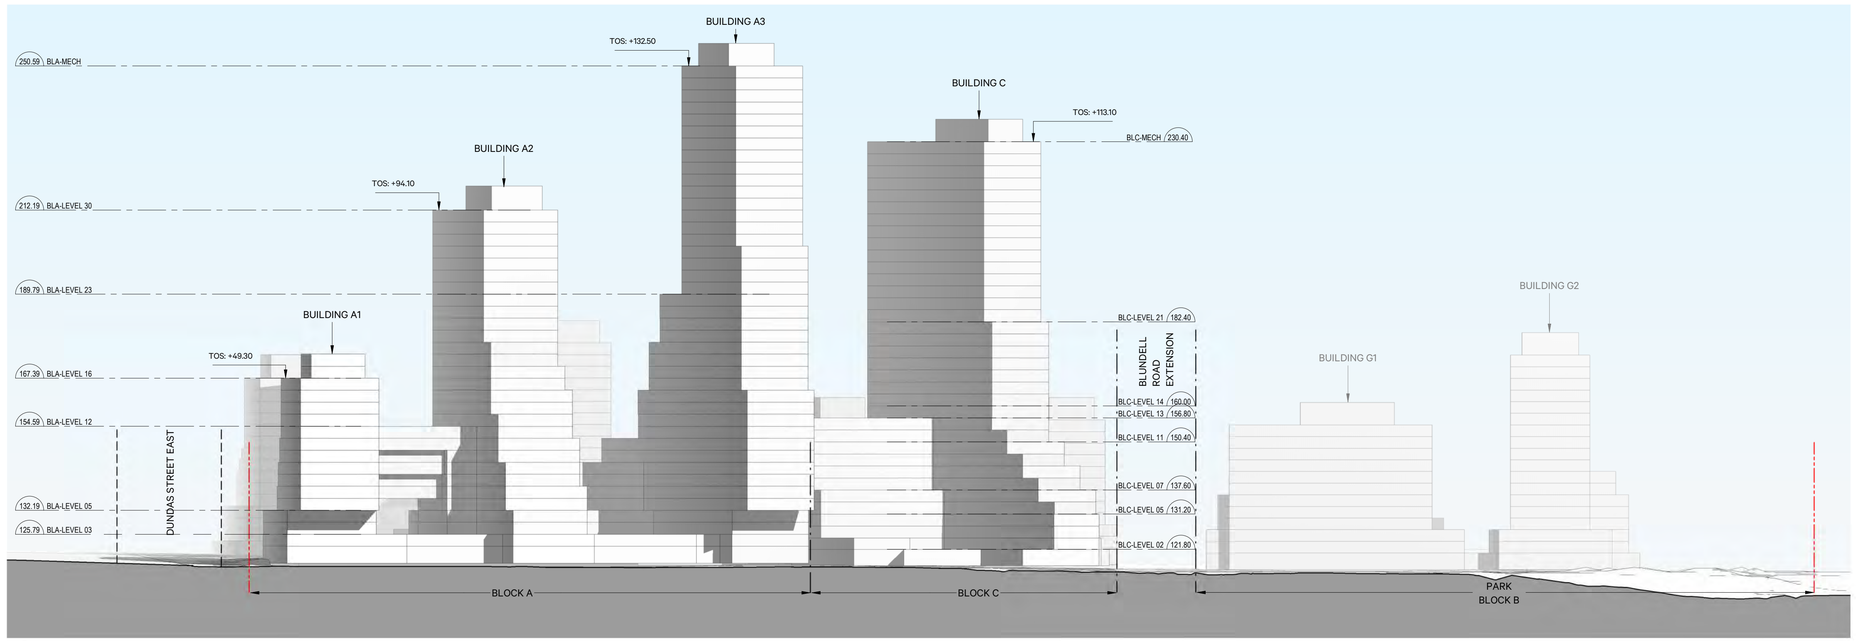

1 A041 WEST ELEVATION
1 : 750

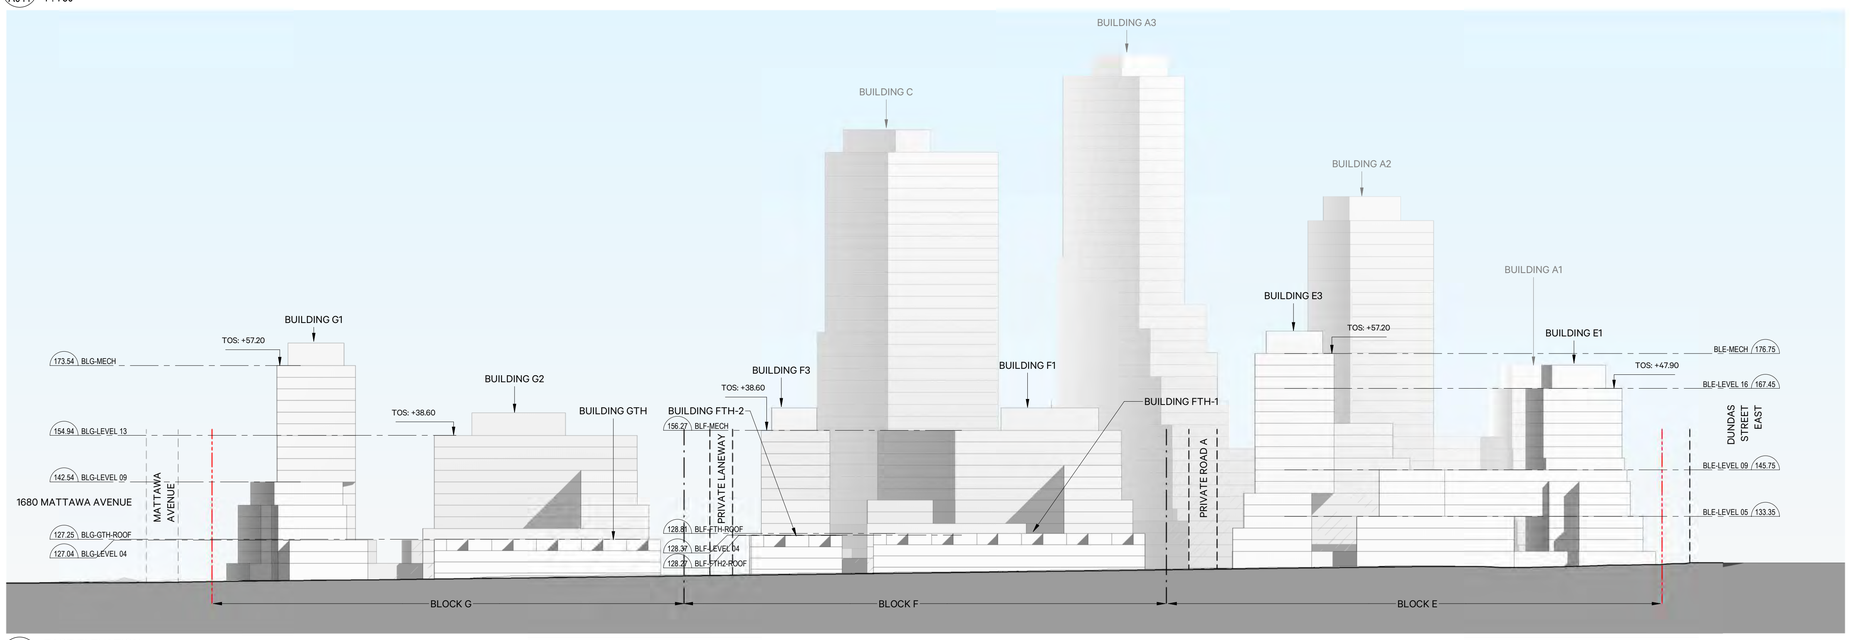

2 A041 EAST ELEVATION
1 : 750

COPYRIGHT RESERVED. THIS DESIGN AND DRAWINGS ARE THE EXCLUSIVE PROPERTY OF THE DESIGNER AND CANNOT BE USED FOR ANY PURPOSE WITHOUT THE WRITTEN CONSENT OF THE DESIGNER.

THIS DRAWING IS NOT TO BE USED FOR CONSTRUCTION UNTIL ISSUED FOR THAT PURPOSE BY THE DESIGNER.

PRIOR TO COMMENCEMENT OF THE WORK THE CONTRACTOR SHALL VERIFY ALL DIMENSIONS, DATUMS AND LEVELS TO IDENTIFY ANY ERRORS AND OMISSIONS; ASCERTAIN ANY DISCREPANCIES BETWEEN THIS DRAWING AND THE FULL CONTRACT DOCUMENTS; AND BRING THESE ITEMS TO THE ATTENTION OF THE OWNERS FOR CLARIFICATION.

NO.	DATE	REVISION/ COMMENT
1	2022-07-29	Issued for ZBA/OPA

NOTES

SvN
110 Adelaide St. E.
Toronto, ON
M5C 1K9
info@svn-ap.com
416.593.6499
ONTARIO ASSOCIATION OF ARCHITECTS
ANDREW SINCLAIR LICENCE 9592

DUNDAS & MATTAWA
1580-1590 and 1650 Dundas Street East
Mississauga, Ontario
Hazelview Investments

SITE ELEVATIONS

PROJECT	42075_1	DRAWN	SvN
SCALE	As indicated	CHECKED	SvN
DATE	03/10/21	PLOTTED	2022-07-26 12:45:12 PM

A041