


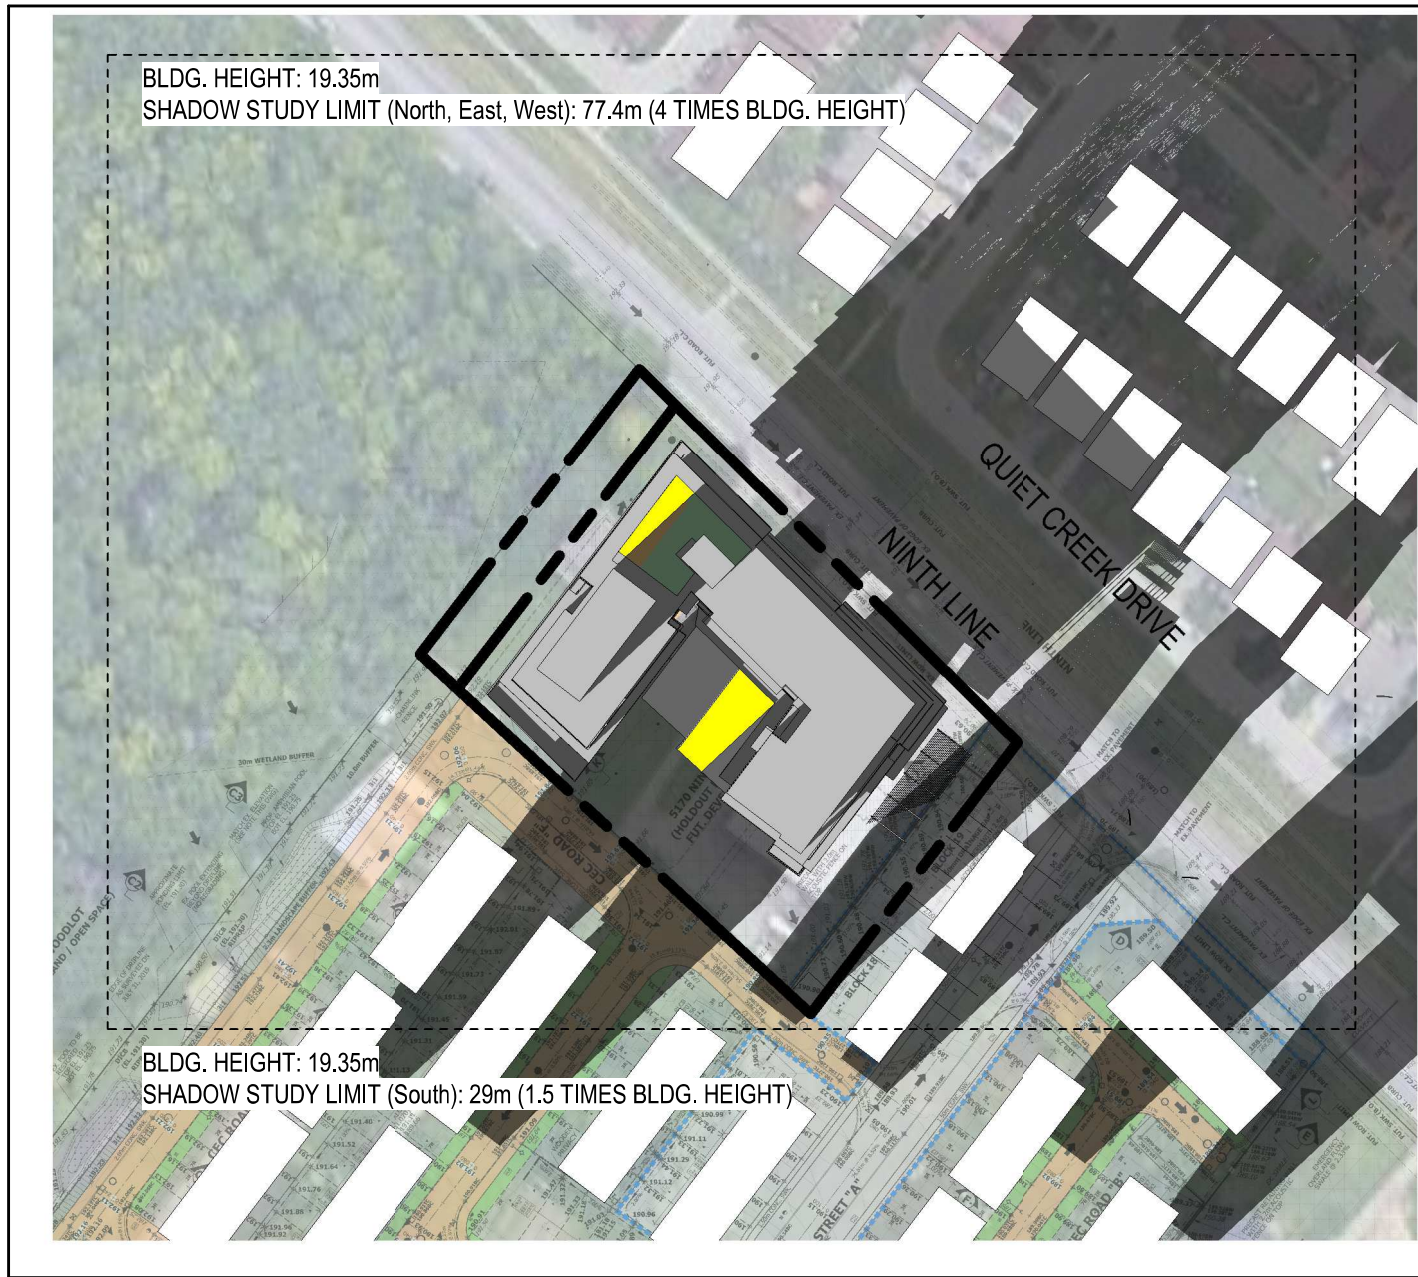

December 21 @ 16:45
1 : 1500

9
A704




December 21 @ 15:15
1 : 1500

8
A704



December 21 @ 14:17
1 : 1500

7
A704

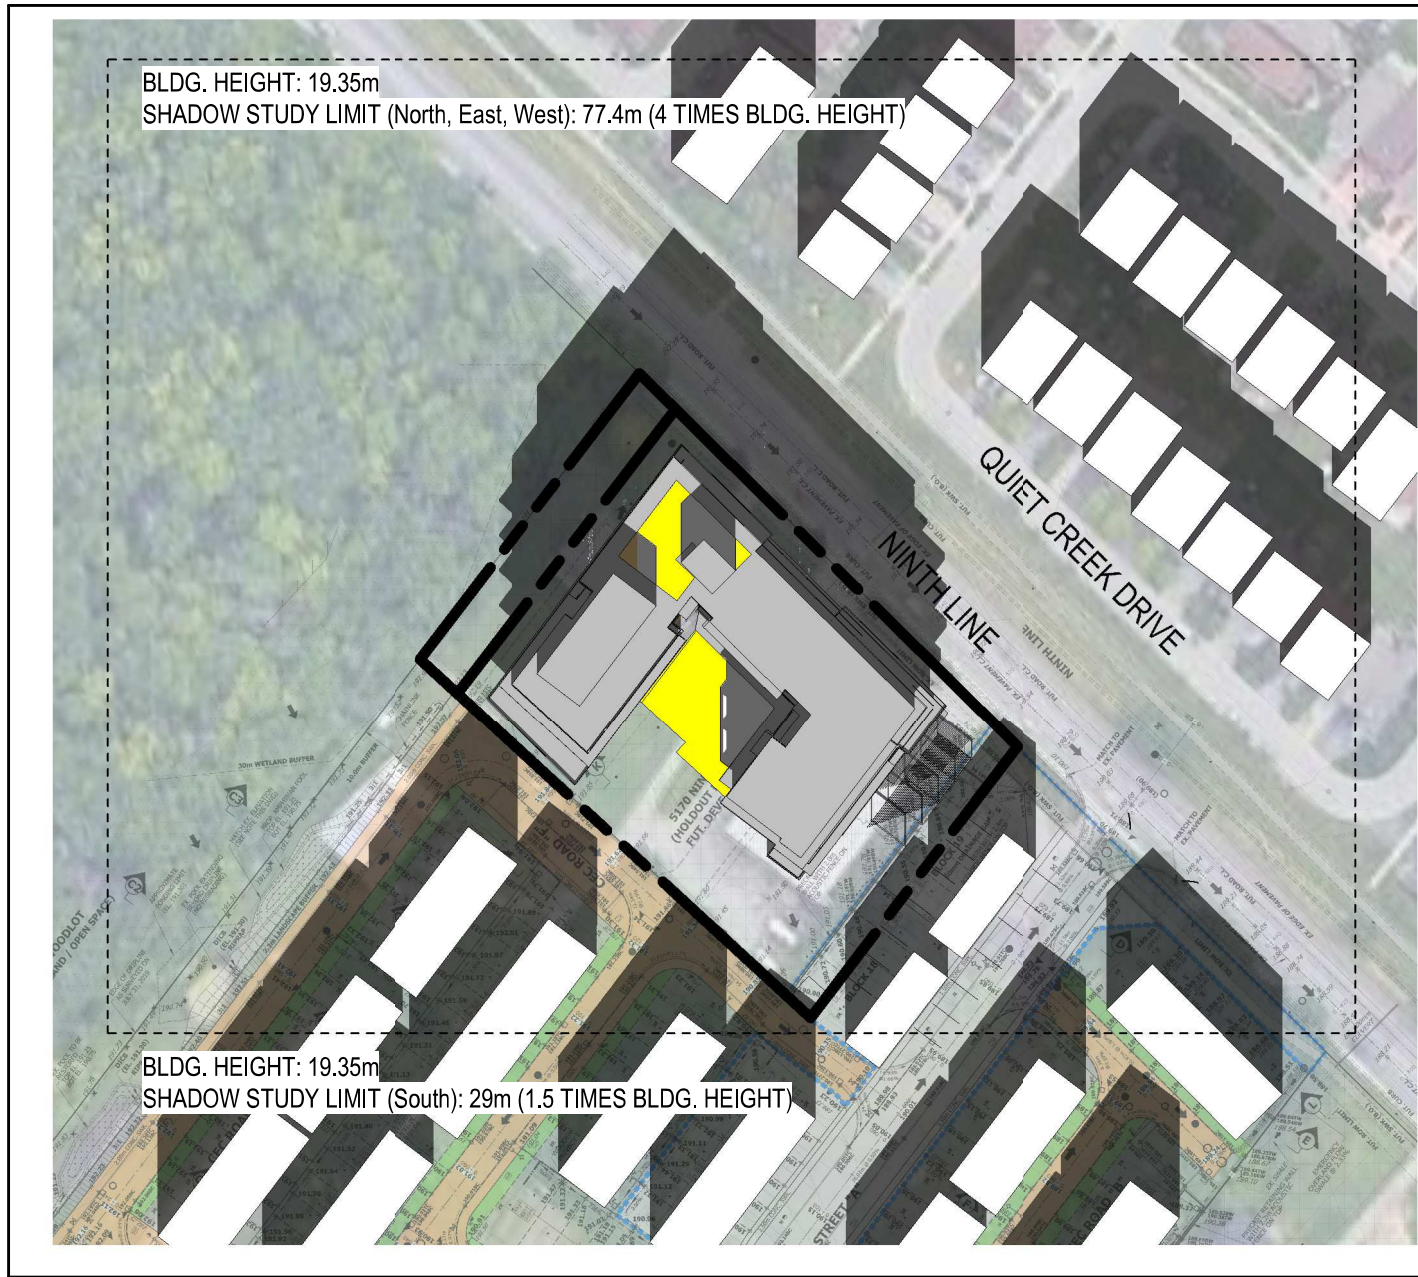

December 21 @ 13:17
1 : 1500

6
A704



December 21 @ 12:17
1 : 1500

5
A704



December 21 @ 11:17
1 : 1500

4
A704



December 21 @ 10:17
1 : 1500

3
A704



December 21 @ 9:19
1 : 1500

2
A704



December 21 @ 7:49
1 : 1500

1
A704

SUN ANGLES:
Sun Angles are based on the latitude and longitude of Mississauga, Ontario, Canada as defined in the software.

Latitude: 43°35' 20"N
Longitude: 79°38' 40"W

Time Zone: Eastern Standard Time (EST)
Standard Time: UT -5 hours
Daylight Time: UT -4 hours

UT denotes Universal Time (i.e. Greenwich Mean Time)

Software Used:
Autodesk Revit 2021

Shadow Study on December 21
Sun Shadow Timing: December 21
from 1.5 hours after sunrise to 1.5 hours before sunset.

LOCAL TIME EDT:	COMMENTS:
07:49	Rise
09:19	Rise +1.5 hours
10:17	SN -2 hours
11:17	SN -1 hour
12:17	Solar Noon (SN)
13:17	SN +1 hour
14:17	SN +2 hours
15:15	Set -1.5 hours
16:45	Set

02	2022-08-16	Rezoning Submission
01	2021-11-05	Rezoning Submission
No.:	Date:	Description:

ANY UNAUTHORIZED ALTERATION, PUBLICATION, COPYING OR USE OF THE DRAWING WITHOUT THE WRITTEN CONSENT FROM ZOI IS STRICTLY PROHIBITED AND SHALL BE DEEMED AN INFRINGEMENT UNDER THE COPYRIGHT ACT.
ZOI RESERVES ALL PROPERTY RIGHTS IN AND TO THE DIGITAL DATA INCLUDING COPYRIGHT.

Architects:

ZO1



Client:

BRANTHAVEN

Project:
Proposed Residential Development - 5160-5170 Ninth Line, Mississauga
Enter address

Drawing Title:
Shadow Study - December

Scale:	1 : 1500	Drawn by:	J.C.
Checked by:	B.C. & D.L.	Project No.:	21014
Date:	2022-08-16	Drawing No.:	A704