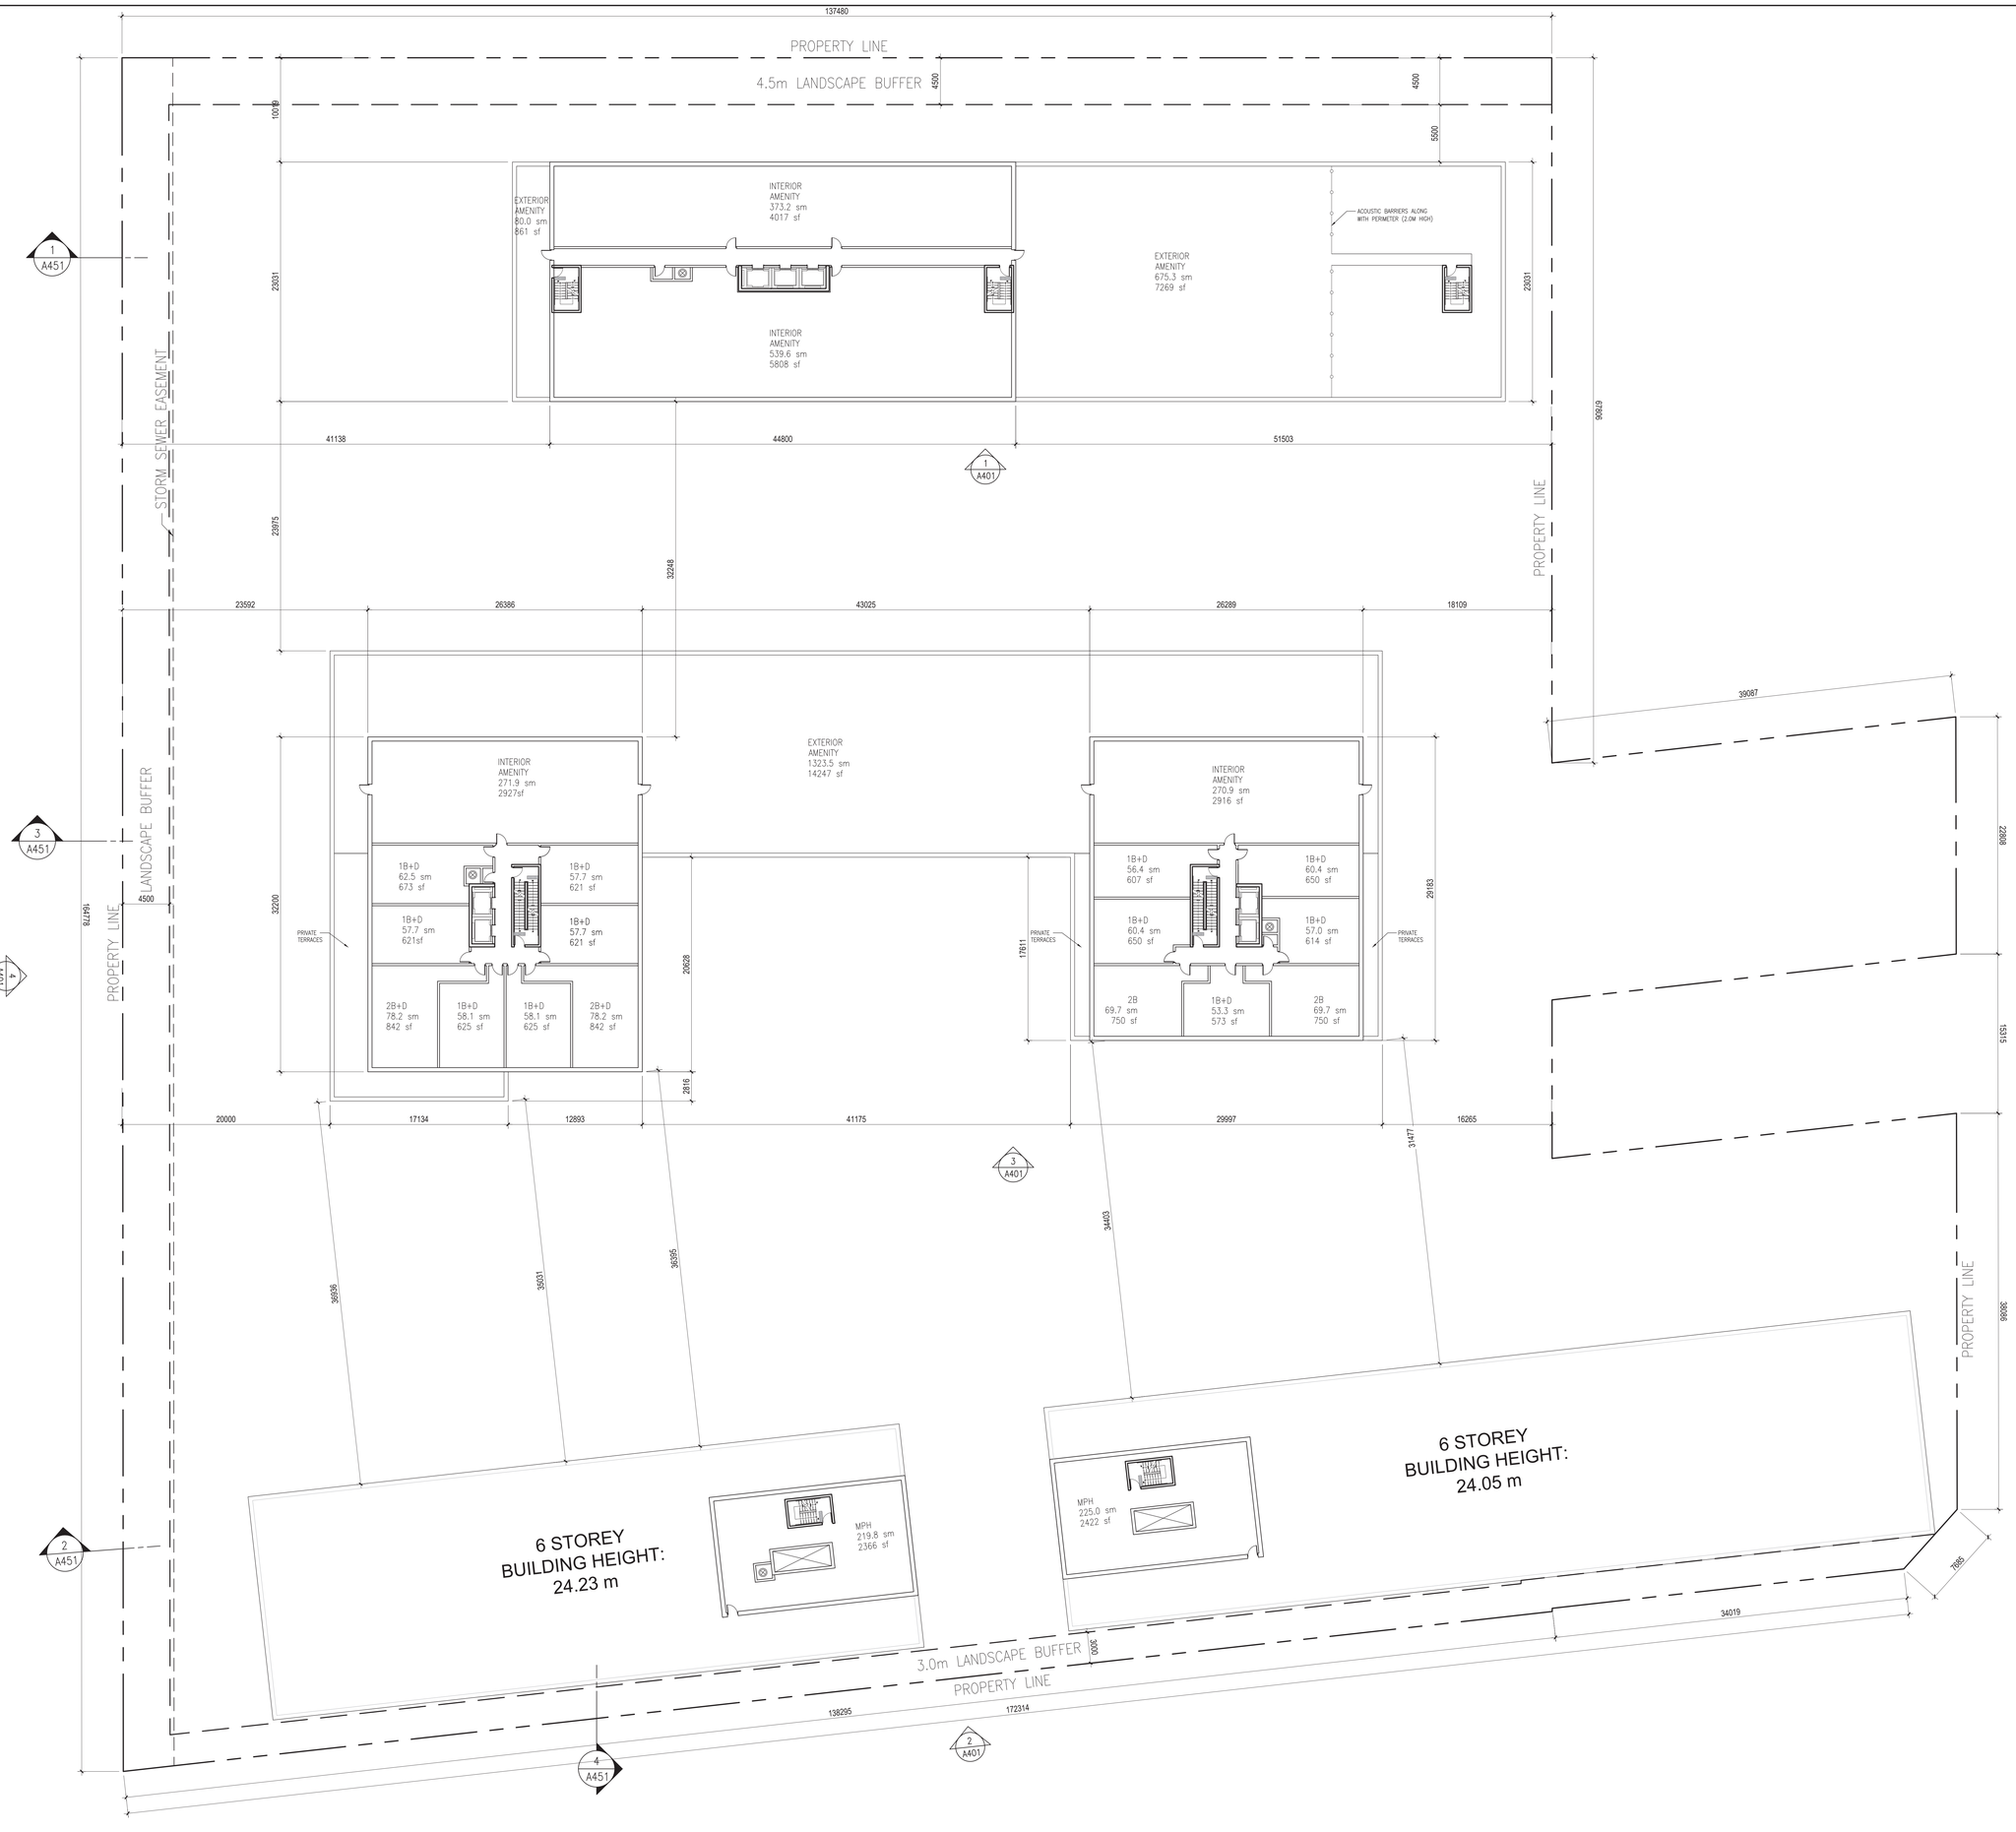

REZONING REVISION

REVISION RECORD

2022-09-21 REZONING APPLICATION

ISSUE RECORD

BDP. Quadrangle

Quadrangle Architects Limited
901 King Street West, Suite 701 Toronto, ON M5V 3H5
t 416 598 1240 www.bdpquadrangle.com

579 - 619 Lakeshore Road East and 1022, 1028 Caven Street

17125	1:200	AR	KVE
PROJECT	SCALE	DRAWN	REVIEWED

7th Floor Plan (Amenity Level)

A205

Note: This drawing is the property of the Architect and may not be reproduced or used without the expressed consent of the Architect. The Contractor is responsible for checking and verifying all levels and dimensions and shall report all discrepancies to the Architect and obtain clarification prior to commencing work.

G:\17125-579 to 603 lakeshore rd A\Drawing\Arch\CAD\2022-09-20 rezoning package\17125 - A205 - 7.dwg, 2022-09-20 4:48pm