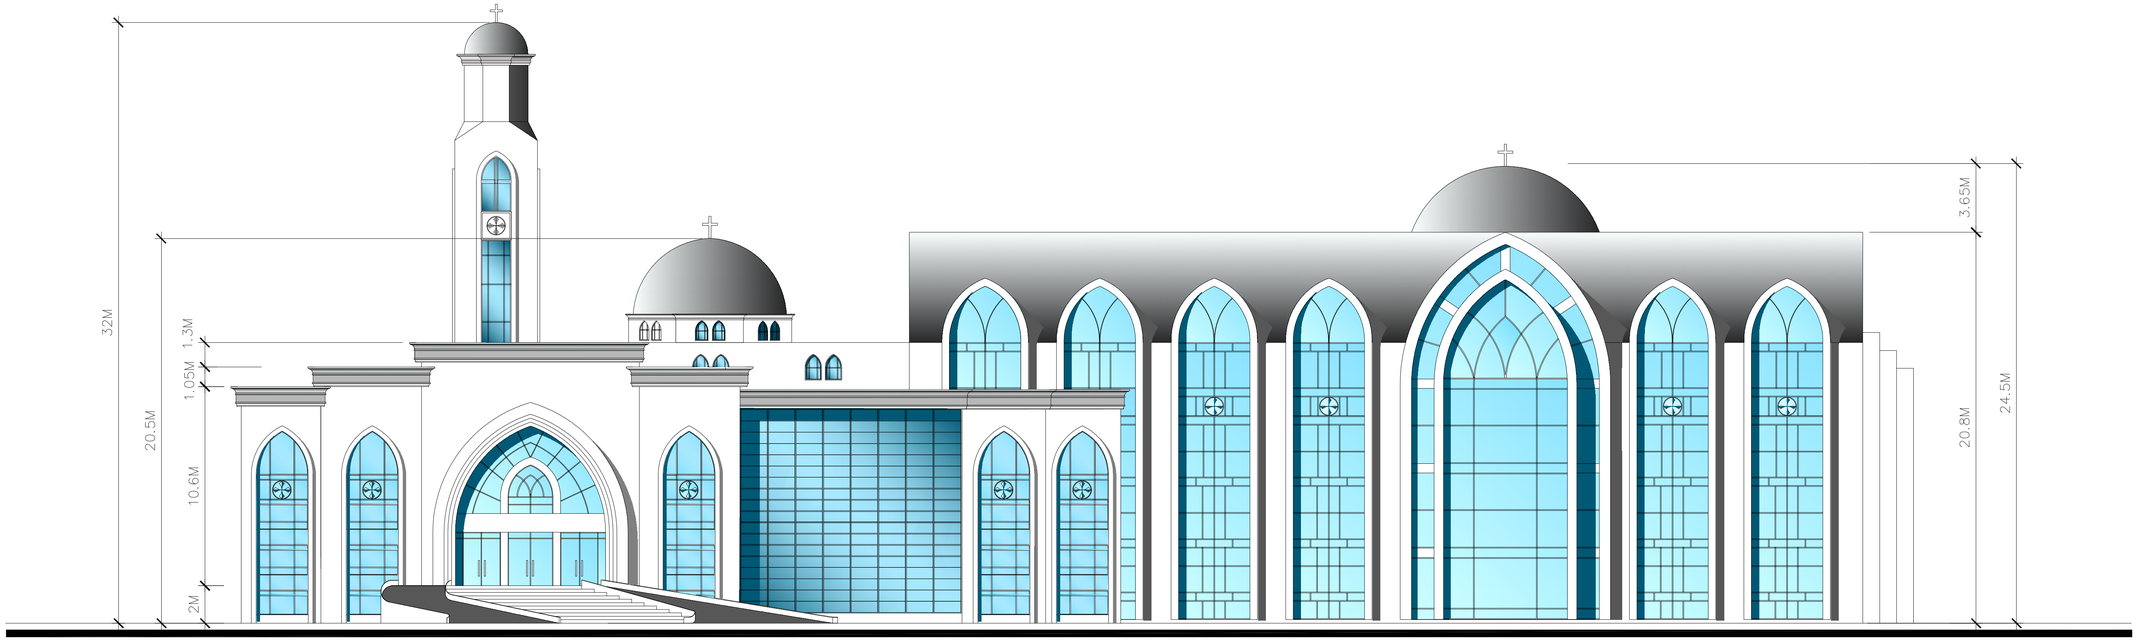

SOUTH ELEV

SCALE: 1 TO 150

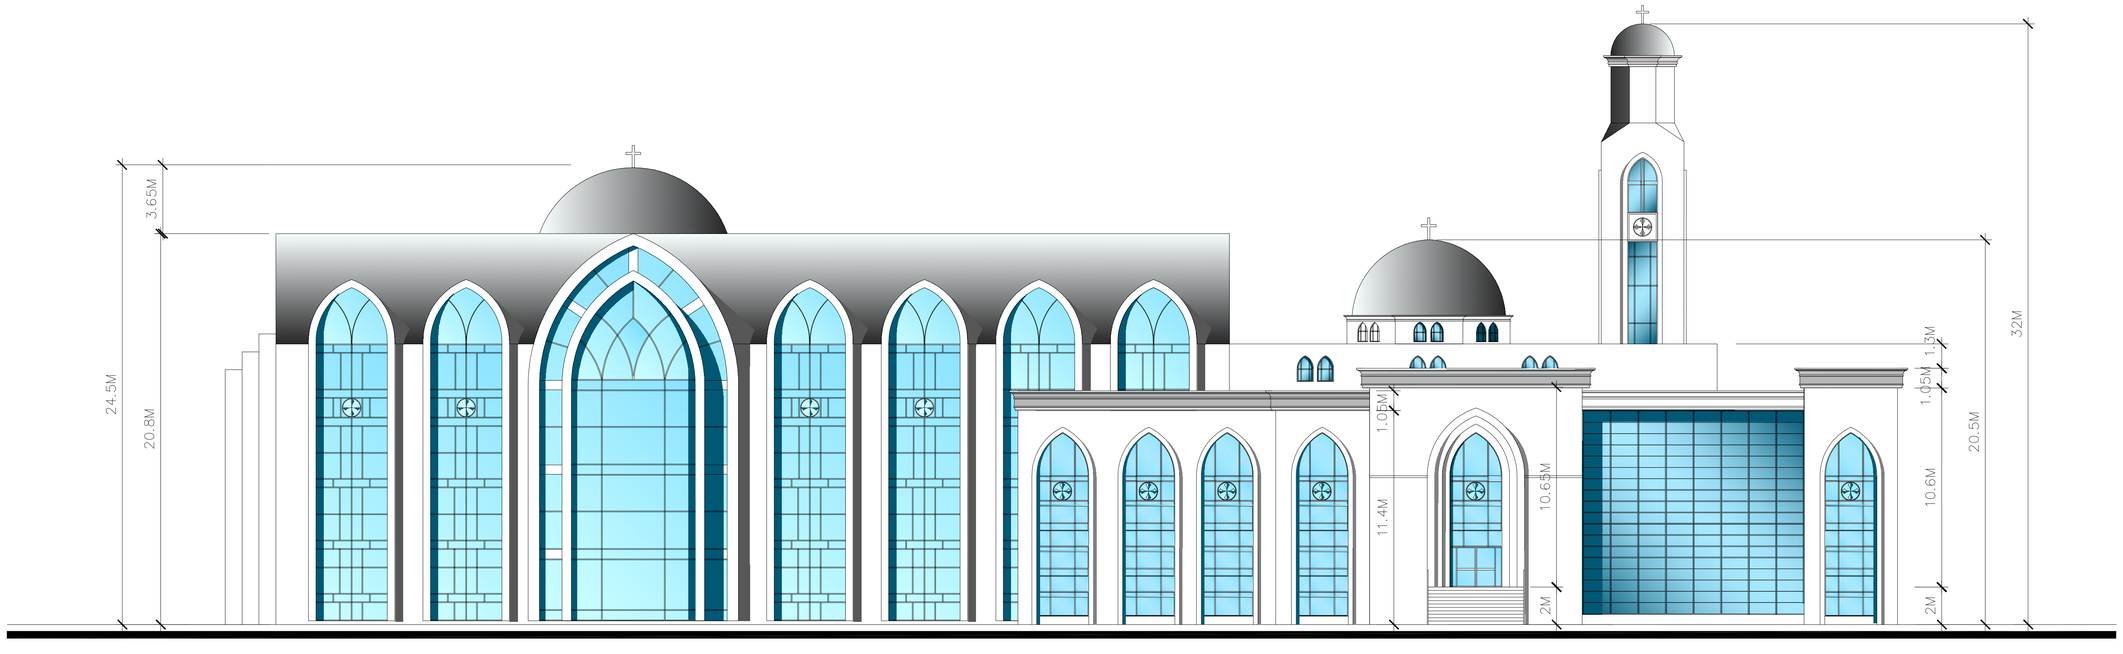

NORTH ELEV

SCALE: 1 TO 150

CONCEPT
NAGY SOLIMAN
ARCHITECTURAL DESIGN
6895 EDENWOOD DR.
MISSISSAUGA, ON. L5N 5Z6
TEL : 647-868-4474
647-557-4177
nagy_soliman@hotmail.com

NORTH

* THIS DRAWING IS THE PROPERTY OF THE ARCHITECT AND MAY NOT BE REPRODUCED WITHOUT WRITTEN PERMISSION.
* DO NOT SCALE DRAWINGS, CONTRACTOR SHALL CHECK AND VERIFY ALL DIMENSIONS ON SITE AND REFER TO MANUFACTURER'S SPECIFICATIONS, INSTRUCTIONS AND CATALOGUES BEFORE PROCEEDING WITH THE WORK AND REPORT TO THE ARCHITECT ANY DISCREPANCIES.
* THE ARCHITECT ACCEPT NO RESPONSIBILITY FOR THE PERFORMANCE OF ANY PRODUCT, MATERIAL, SYSTEM OR ASSEMBLY DESCRIBED HEREIN.
* THIS DRAWING IS NOT VALID UNLESS SIGNED AND DATED BY THE ARCHITECT
* THIS DRAWING IS NOT VALID FOR CONSTRUCTION UNLESS STAMPED " FOR CONSTRUCTION".
* FOR OTHER DISCIPLINE'S INFORMATION, REFER TO CONSULTANTS DRAWINGS, IN CASE OF DISCREPANCY, CONSULTANT ENGINEER'S DRAWINGS SHALL SUPERSEDE THIS DRAWING.
* CONTRACTOR TO COORDINATE AND READ THIS DRAWING IN CONJUNCTION WITH DETAILS/SPECS AND ALL OTHER CONSULTANT' DRAWINGS AND SHALL SUBMIT SHOP DRAWINGS AND/OR SAMPLES TO OWNER FOR APPROVAL PRIOR TO ORDERING,INSTALLING OR CONSTRUCTING.

NO	DESCRIPTION	DATE
2	FOR RE-SUBMISSION	JUNE 8,23
1	FOR REVIEW	NOV 28,19

PROJECT TITLE:

ST. MARK AND ST. DEMIANA CHURCH

CLIENT:

COPTIC ORTHODOX CHURCH
AT NINTH LINE
MISSISSAUGA, ON

Project No.	2019.01
Date	FEB, 12,19
Drawn By	N.S.
Checked By	N.S.
Scale	AS NOTED

Sheet No.

A-6