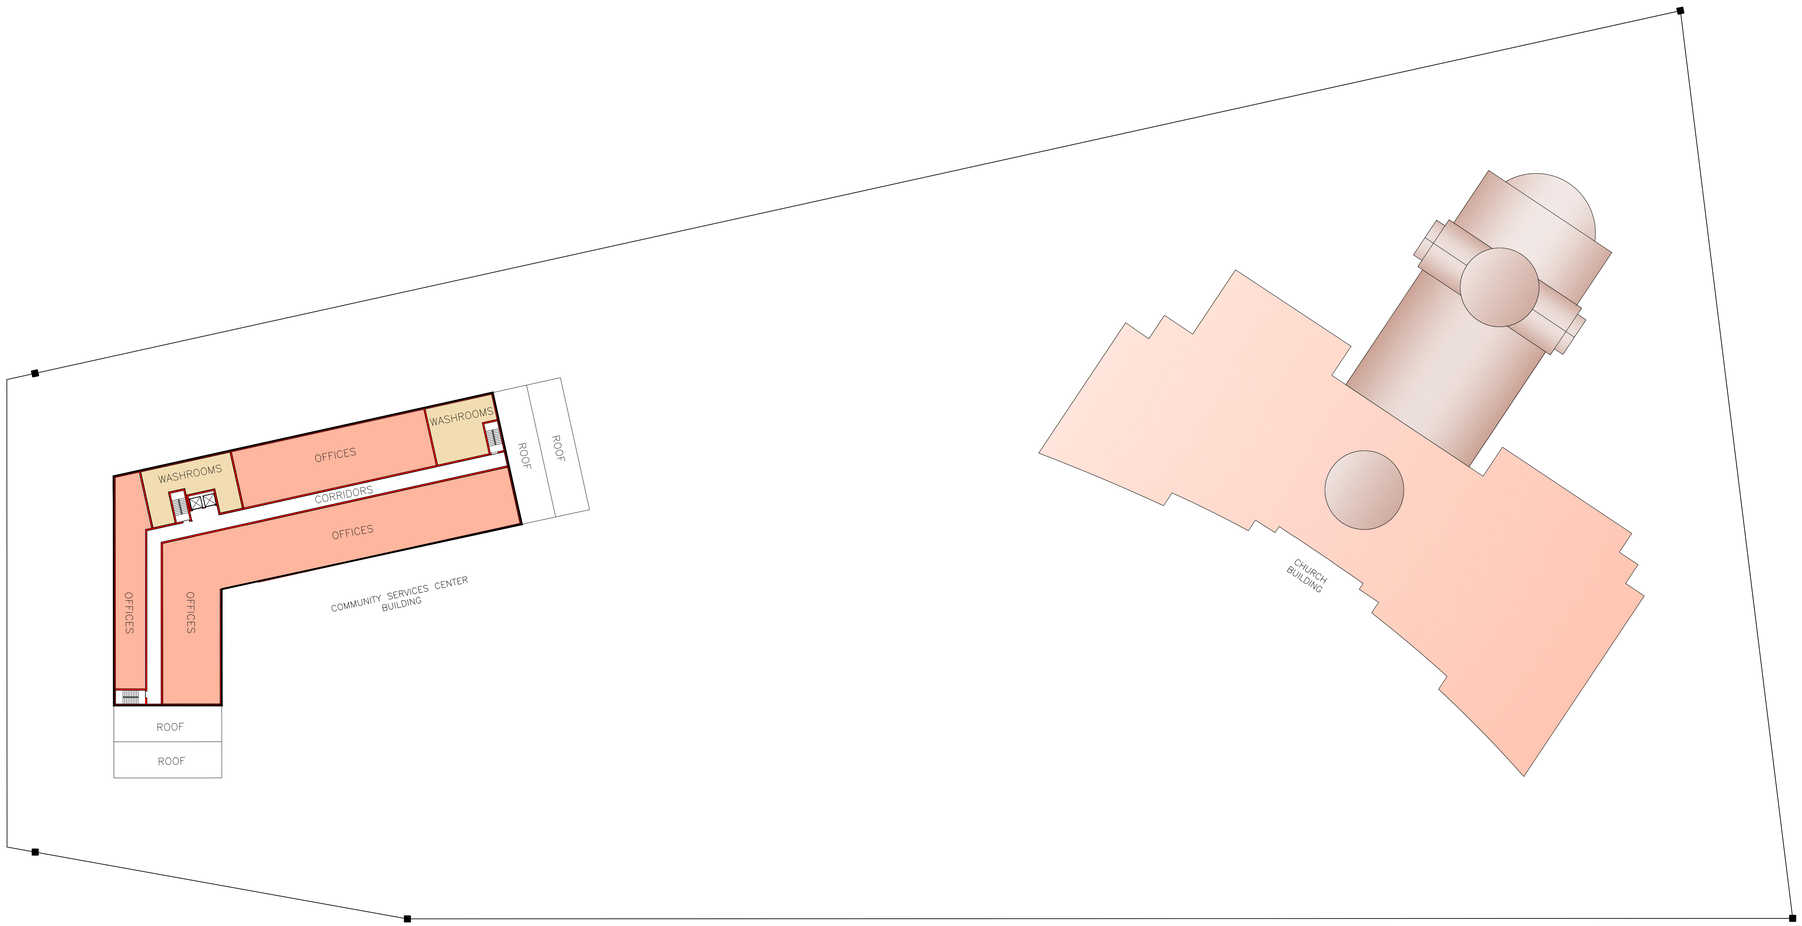

THIRD FLOOR PLAN

SCALE : 1:500

COMMUNITY SERVICES CENTER BUILDING 3RD FLOOR CALCULATIONS:			PARKING RATIO APPLIED REQ.	PARKING REQ.
CORRIDORS & LOBBIES	=	260 SQ.M.	3.0 / 100	7.80
OFFICE	=	1,481 SQ.M.	3.0 / 100	44.43
WASHROOMS	=	225 SQ.M.	–	–
STAIRWELLS/ELEVATORS	=	90 SQ.M.	–	–
TOTAL AREA	=	2,056 SQ.M.		52.23

CONCEPT
NAGY SOLIMAN
ARCHITECTURAL DESIGN
6895 EDENWOOD DR.
MISSISSAUGA, ON. L5N 5Z8
TEL : 647-868-4474
647-557-4177
concept@conc-archi.com
www.conc-archi.com

TRUE NORTH

PROJECT NORTH

NO	DESCRIPTION	DATE
2	FOR RE-SUBMISSION	FEB 6,23
1	FOR SUBMISSION	FEB 9,22

PROJECT TITLE:

ST. MARK AND ST. DEMIANA CHURCH

CLIENT:

COPTIC ORTHODOX CHURCH

AT NINTH LINE
MISSISSAUGA, ON

Project No.	2019.01
Date	FEB, 12,19
Drawn By	M.S.
Checked By	N.S.
Scale	AS NOTED

Sheet No.

A-4