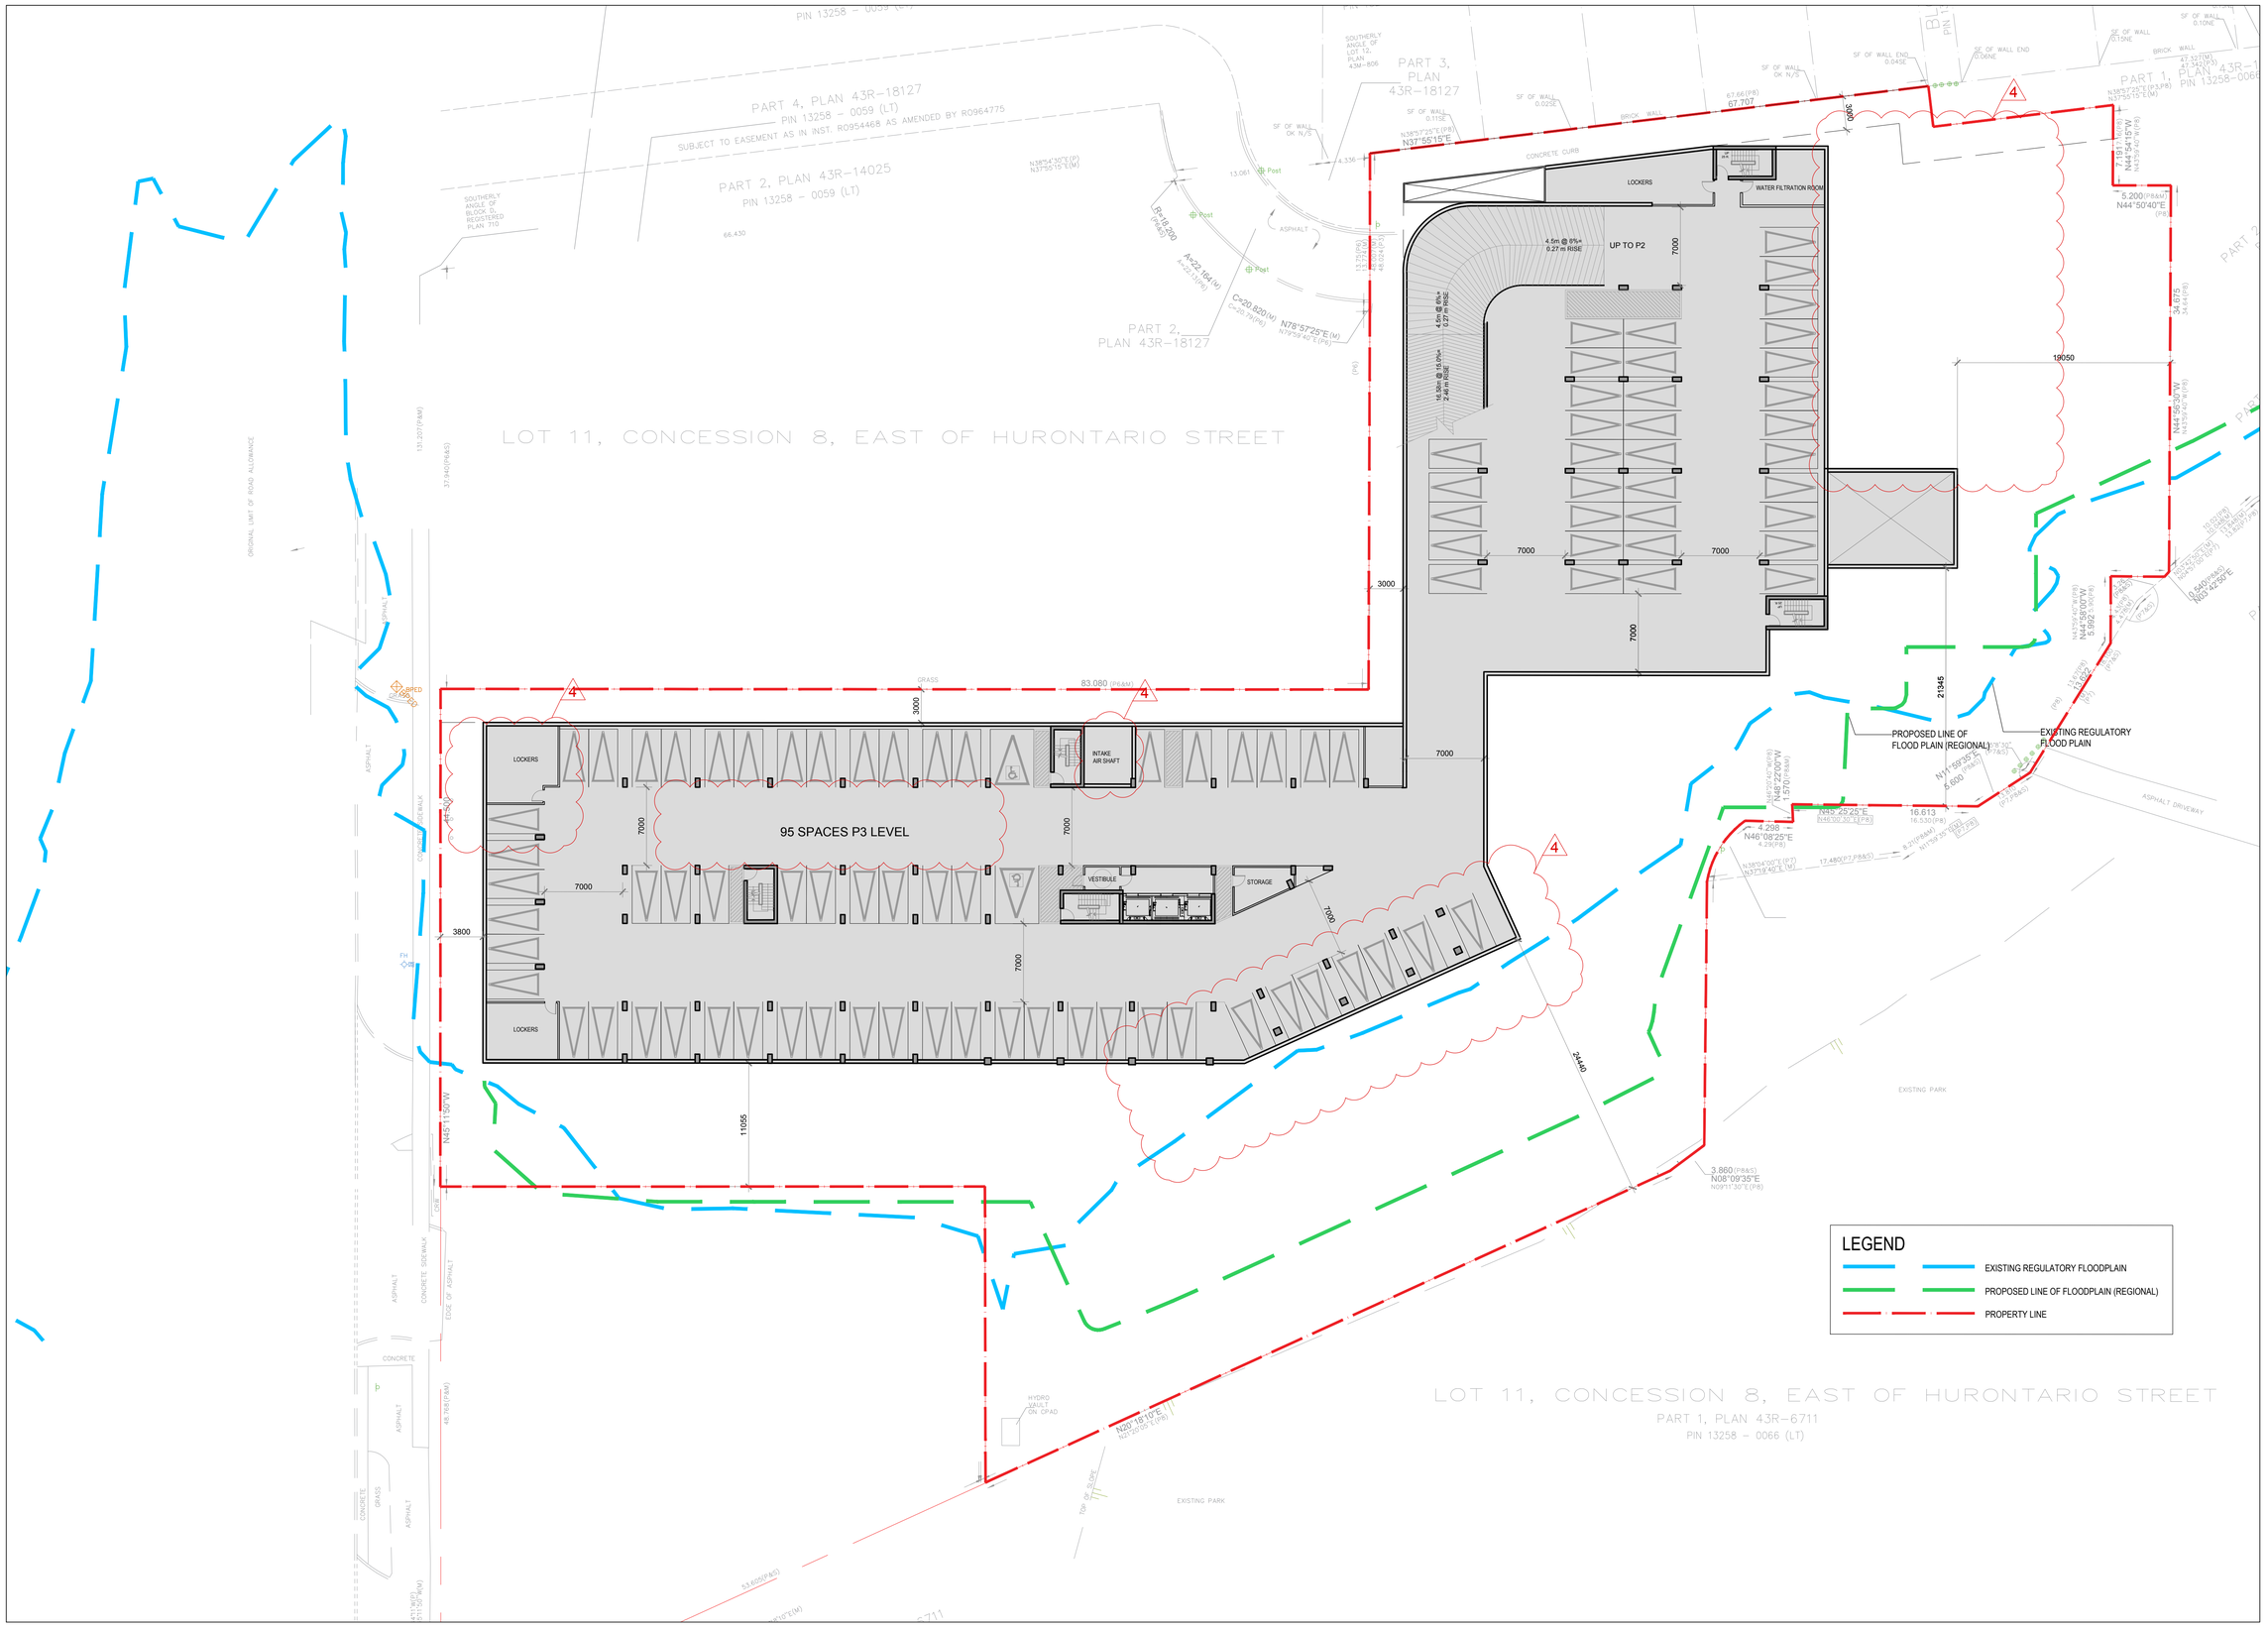

IBI GROUP
7th Floor-55 St. Clair Avenue West
Toronto ON M4V 2Y7 Canada
tel 416 596 1930 fax 416 596 0644
ibigroup.com

KEY PLAN

SUBMISSION

#	Date	By	Comment
4	2023.07.07	DH	RE-ISSUED FOR OPA
3	2023.03.08	DH	RE-ISSUED FOR OPA
2	2022.06.13	DH	RE-ISSUED FOR OPA
1	2020.08.12	DH	ISSUED FOR OPA

True North | Project North

SEAL :

ONTARIO ASSOCIATION OF ARCHITECTS
DAVID WEEKES
LICENCE 3091

PROJECT :

redwood PROPERTIES

REDWOOD ON GOREWAY

7085 Goreway Drive,
Mississauga, Ontario

TITLE : P3 Plan

DATE : 2022-02-02

SCALE : 1:250

DRAWN : SL/DV/EK

CHECKED : DH

PROJ. NO. 120212

A-102c