6400 6400 6400 6400 6400 6400 6400 6400 6400 6400 3200 6400 6400 6400 6400 6400 6400 6400 6400 6400 6400 6400 6400 6400 6400 6400 6400 6400 6400 6400

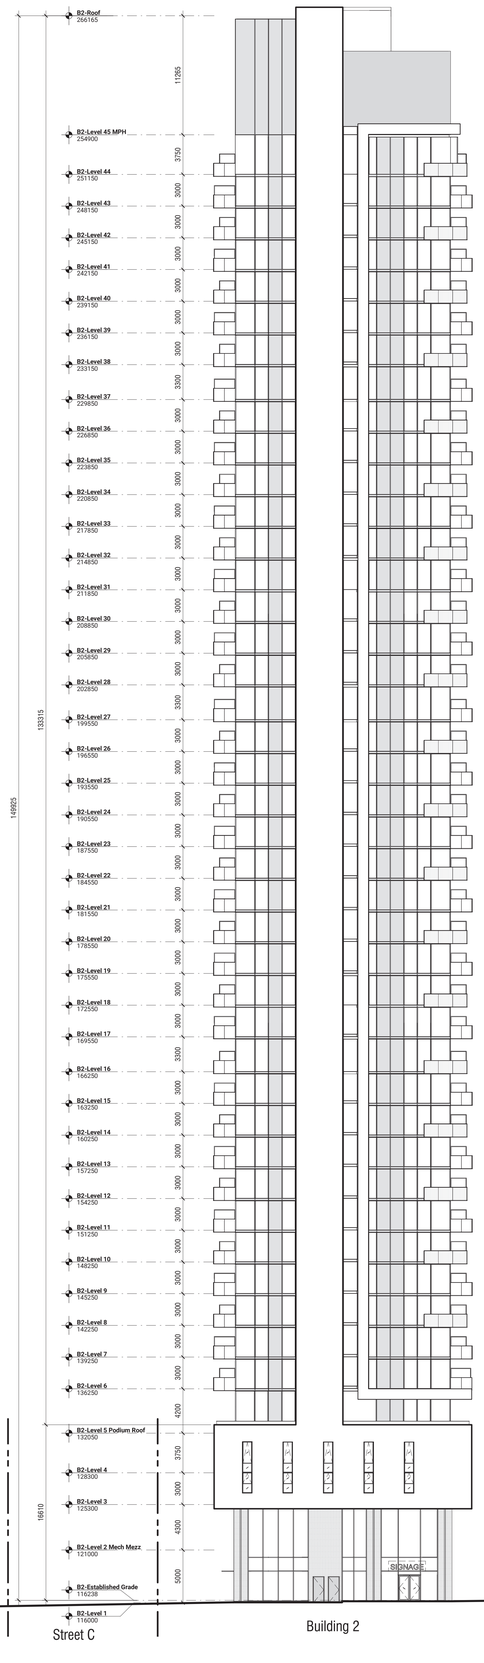

diamond schmitt

ISSUED

No.	Date	Description
1	2023.08.16	ISSUED FOR RE-ZONING RESUBMISSION

NOT FOR CONSTRUCTION

Contractor Must Check & Verify all Dimensions on the Job.

Do Not Scale Drawings.

All Drawings, Specifications and Related Documents are the Copyright Property of the Architect and Must be Returned Upon Request. Reproduction of Drawings, Specifications and Related Documents in Part or in Whole is Forbidden Without the Written permission of the Architect.

This Drawing is Not to be Used for Construction Until Signed by the Architect.

3085 Hurontario Street
Mississauga, ON L5A 2G9
201016

EAST ELEVATIONS - BUILDING 1 AND 2

1 : 200

A308

2010165-ARCH-DSA-Bldg-Parking-R22_detached.rvt

8/23/2023 9:13:51 AM