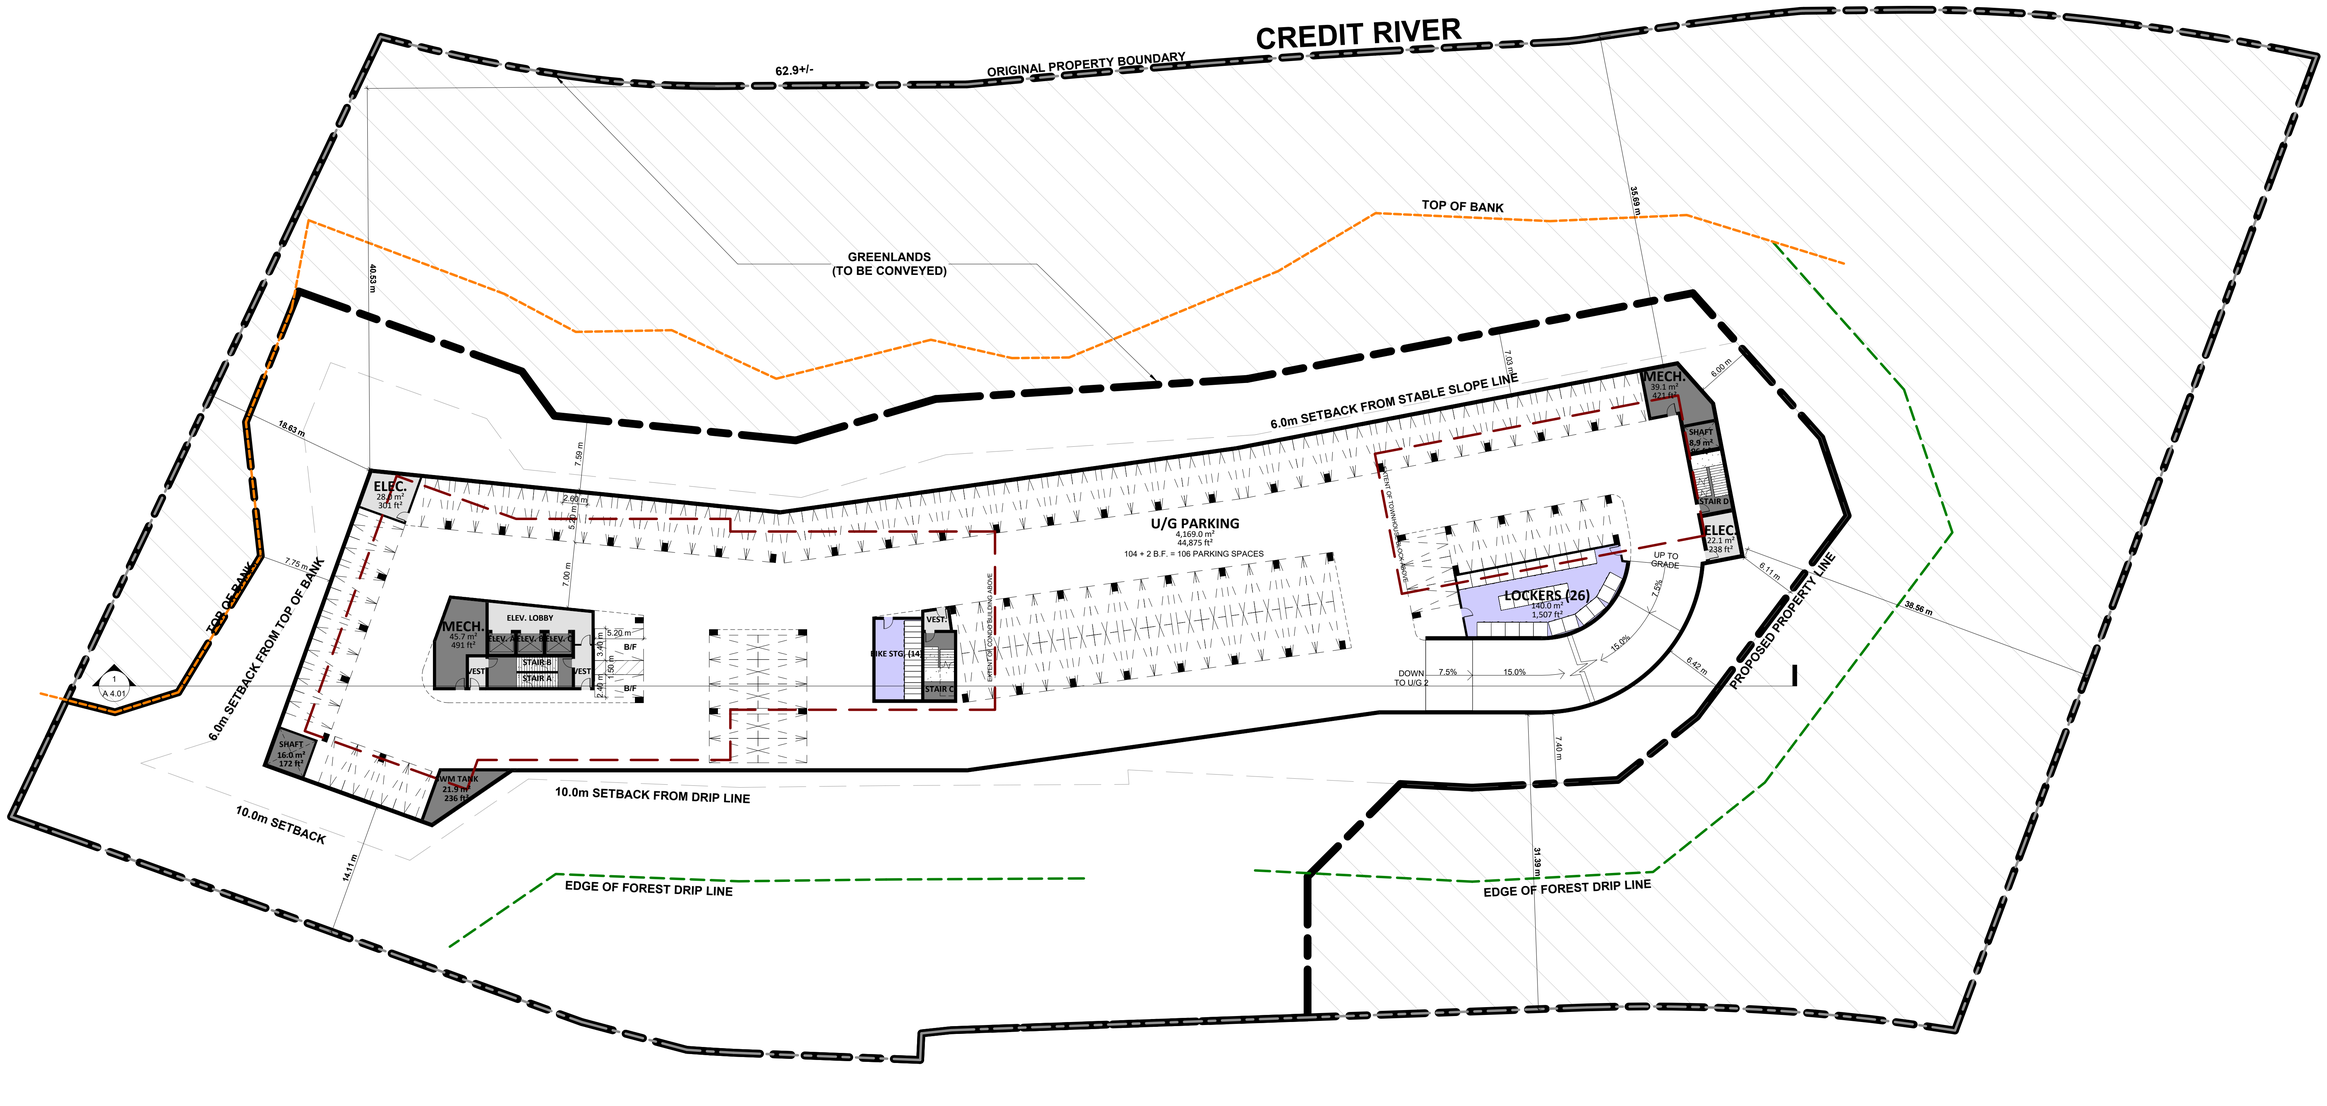

1 **U/G LEVEL P1**
1 : 300

CARICARI LEE ARCHITECTS
113 Miranda Avenue
Toronto, ON M6B 3W8
t/ 416 962 9670 f/ 416 962 9671
e/ info@caricarilee.com
www.caricarilee.com

PROJECT NAME
Mississauga Condo Development
2935 & 2955 Mississauga Road, Mississauga, Ontario

DRAWING TITLE
U/G LEVEL P1

No.	Date:	Issued / Revision:	By:
01	2021/06/10	ISSUED FOR REZONING	

CONTRACTOR TO VERIFY ALL DIMENSIONS ON THE SITE AND REPORT ANY DISCREPANCIES TO THE ARCHITECT BEFORE PROCEEDING WITH THE WORK.

ALL DRAWINGS ARE THE PROPERTY OF THE ARCHITECT AND MUST BE RETURNED AT THE COMPLETION OF THE WORK.

THIS DRAWING IS NOT TO BE USED FOR CONSTRUCTION UNTIL COUNTERSIGNED.

SCALE	1 : 300
PROJECT NO.	20001
DATE	OCT 2023
DRAWN BY	MNG
CHECKED BY	CLA

NORTH:

DRAWING NO.
A 2.03

\\20\2020 1:50:46 PM