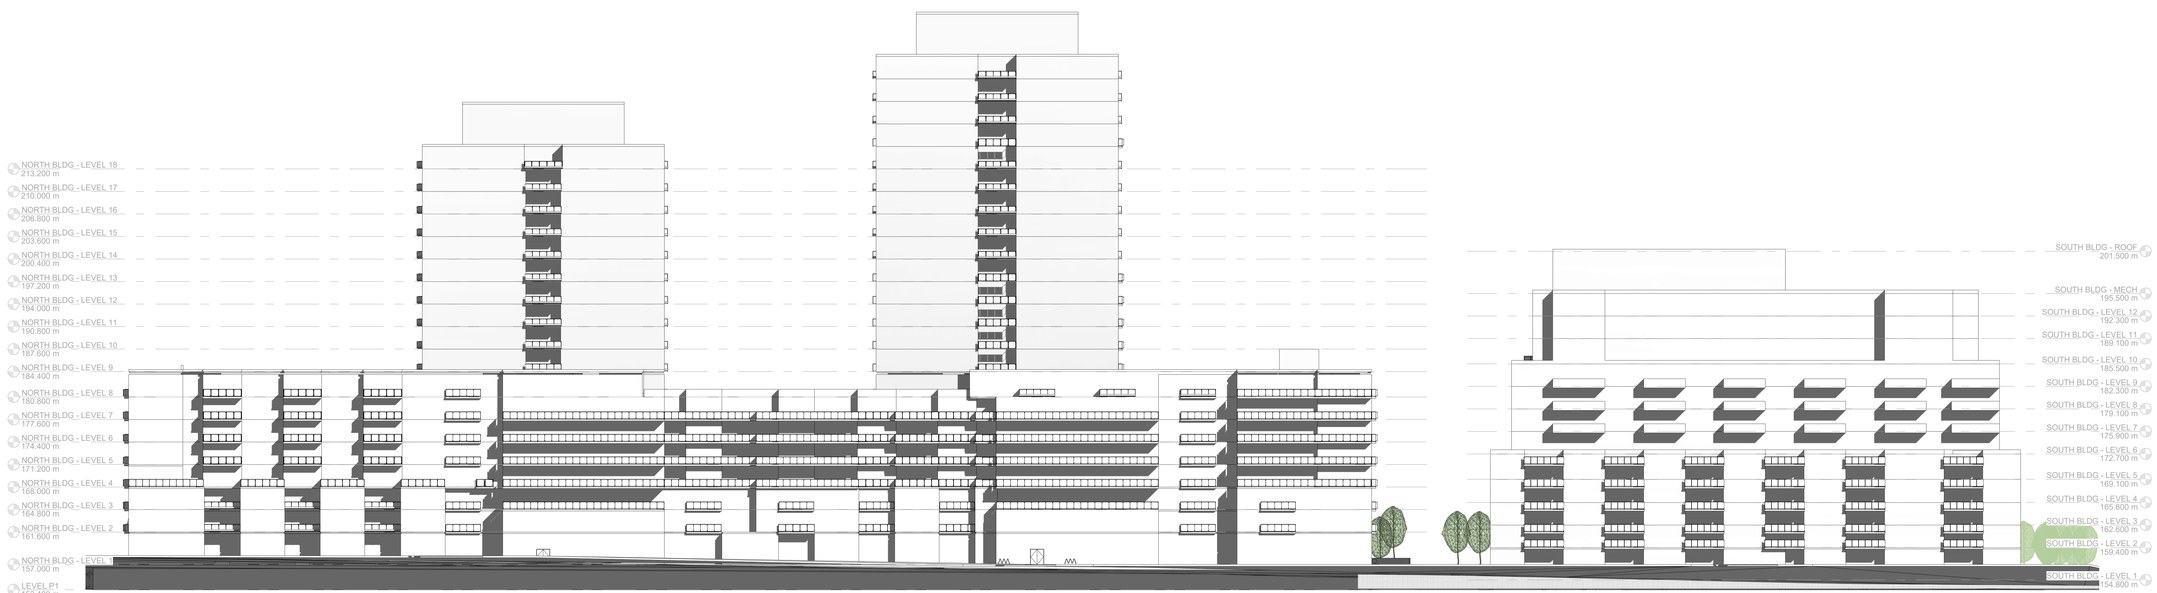

DRAFT FOR
DISCUSSION ONLY

SRM↗
architects+
urban⋆designers

De Zen GROUP

BUILDING ELEVATIONS

D3.5

JOYMAR DRIVE & TANNERY ST, MISSISSAUGA

0 4 8 20

Scale 1 : 400 FULL SIZE
Scale 1 : 800 HALF SIZE

2024-12-18