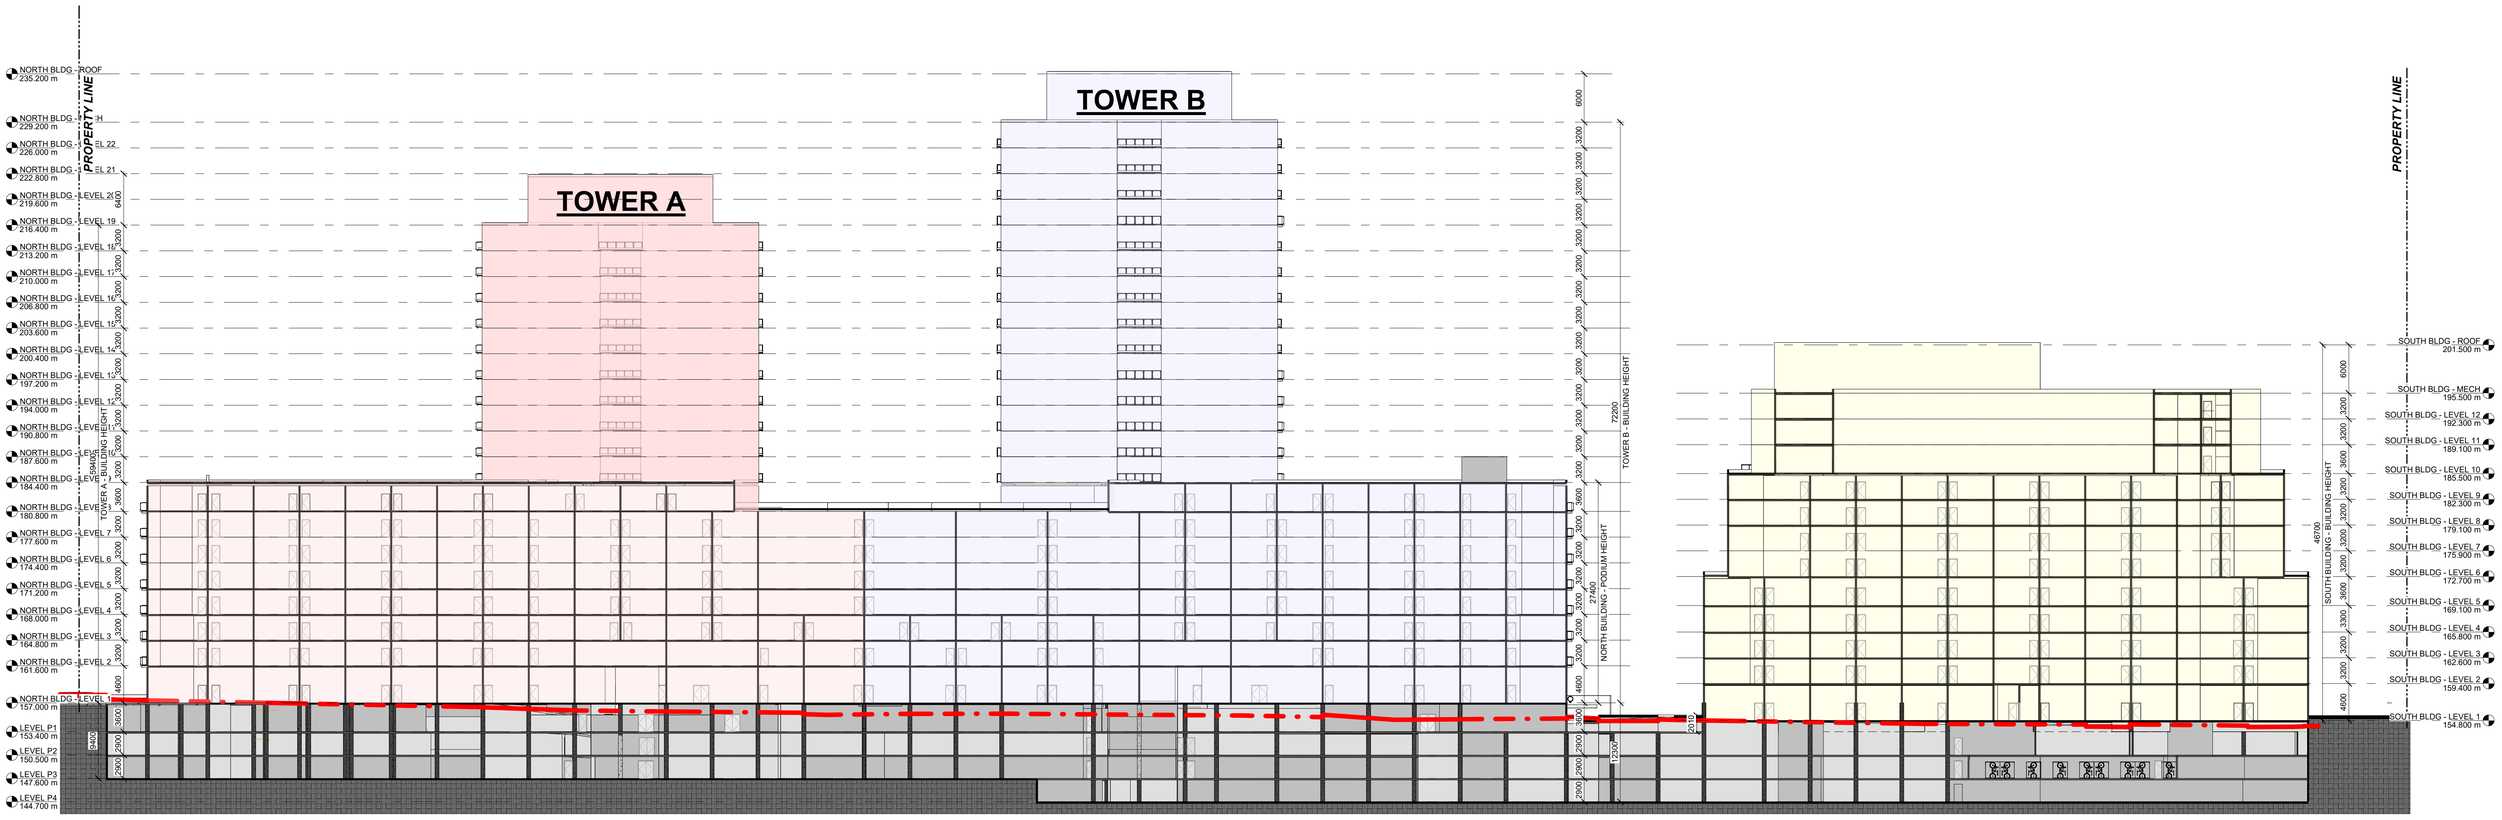

PHASE 1

PHASE 2

SOUTH BUILDING

OUTDOOR AMENITY

DRAFT FOR
DISCUSSION ONLY

SRM↗ architects+ urban⋆designers

De Zen GROUP

BUILDING SECTIONS

D3.1

JOYMAR DRIVE & TANNERY ST, MISSISSAUGA

0 3.5 7 17.5

Scale 1 : 350 FULL SIZE
Scale 1 : 700 HALF SIZE

2024-12-18