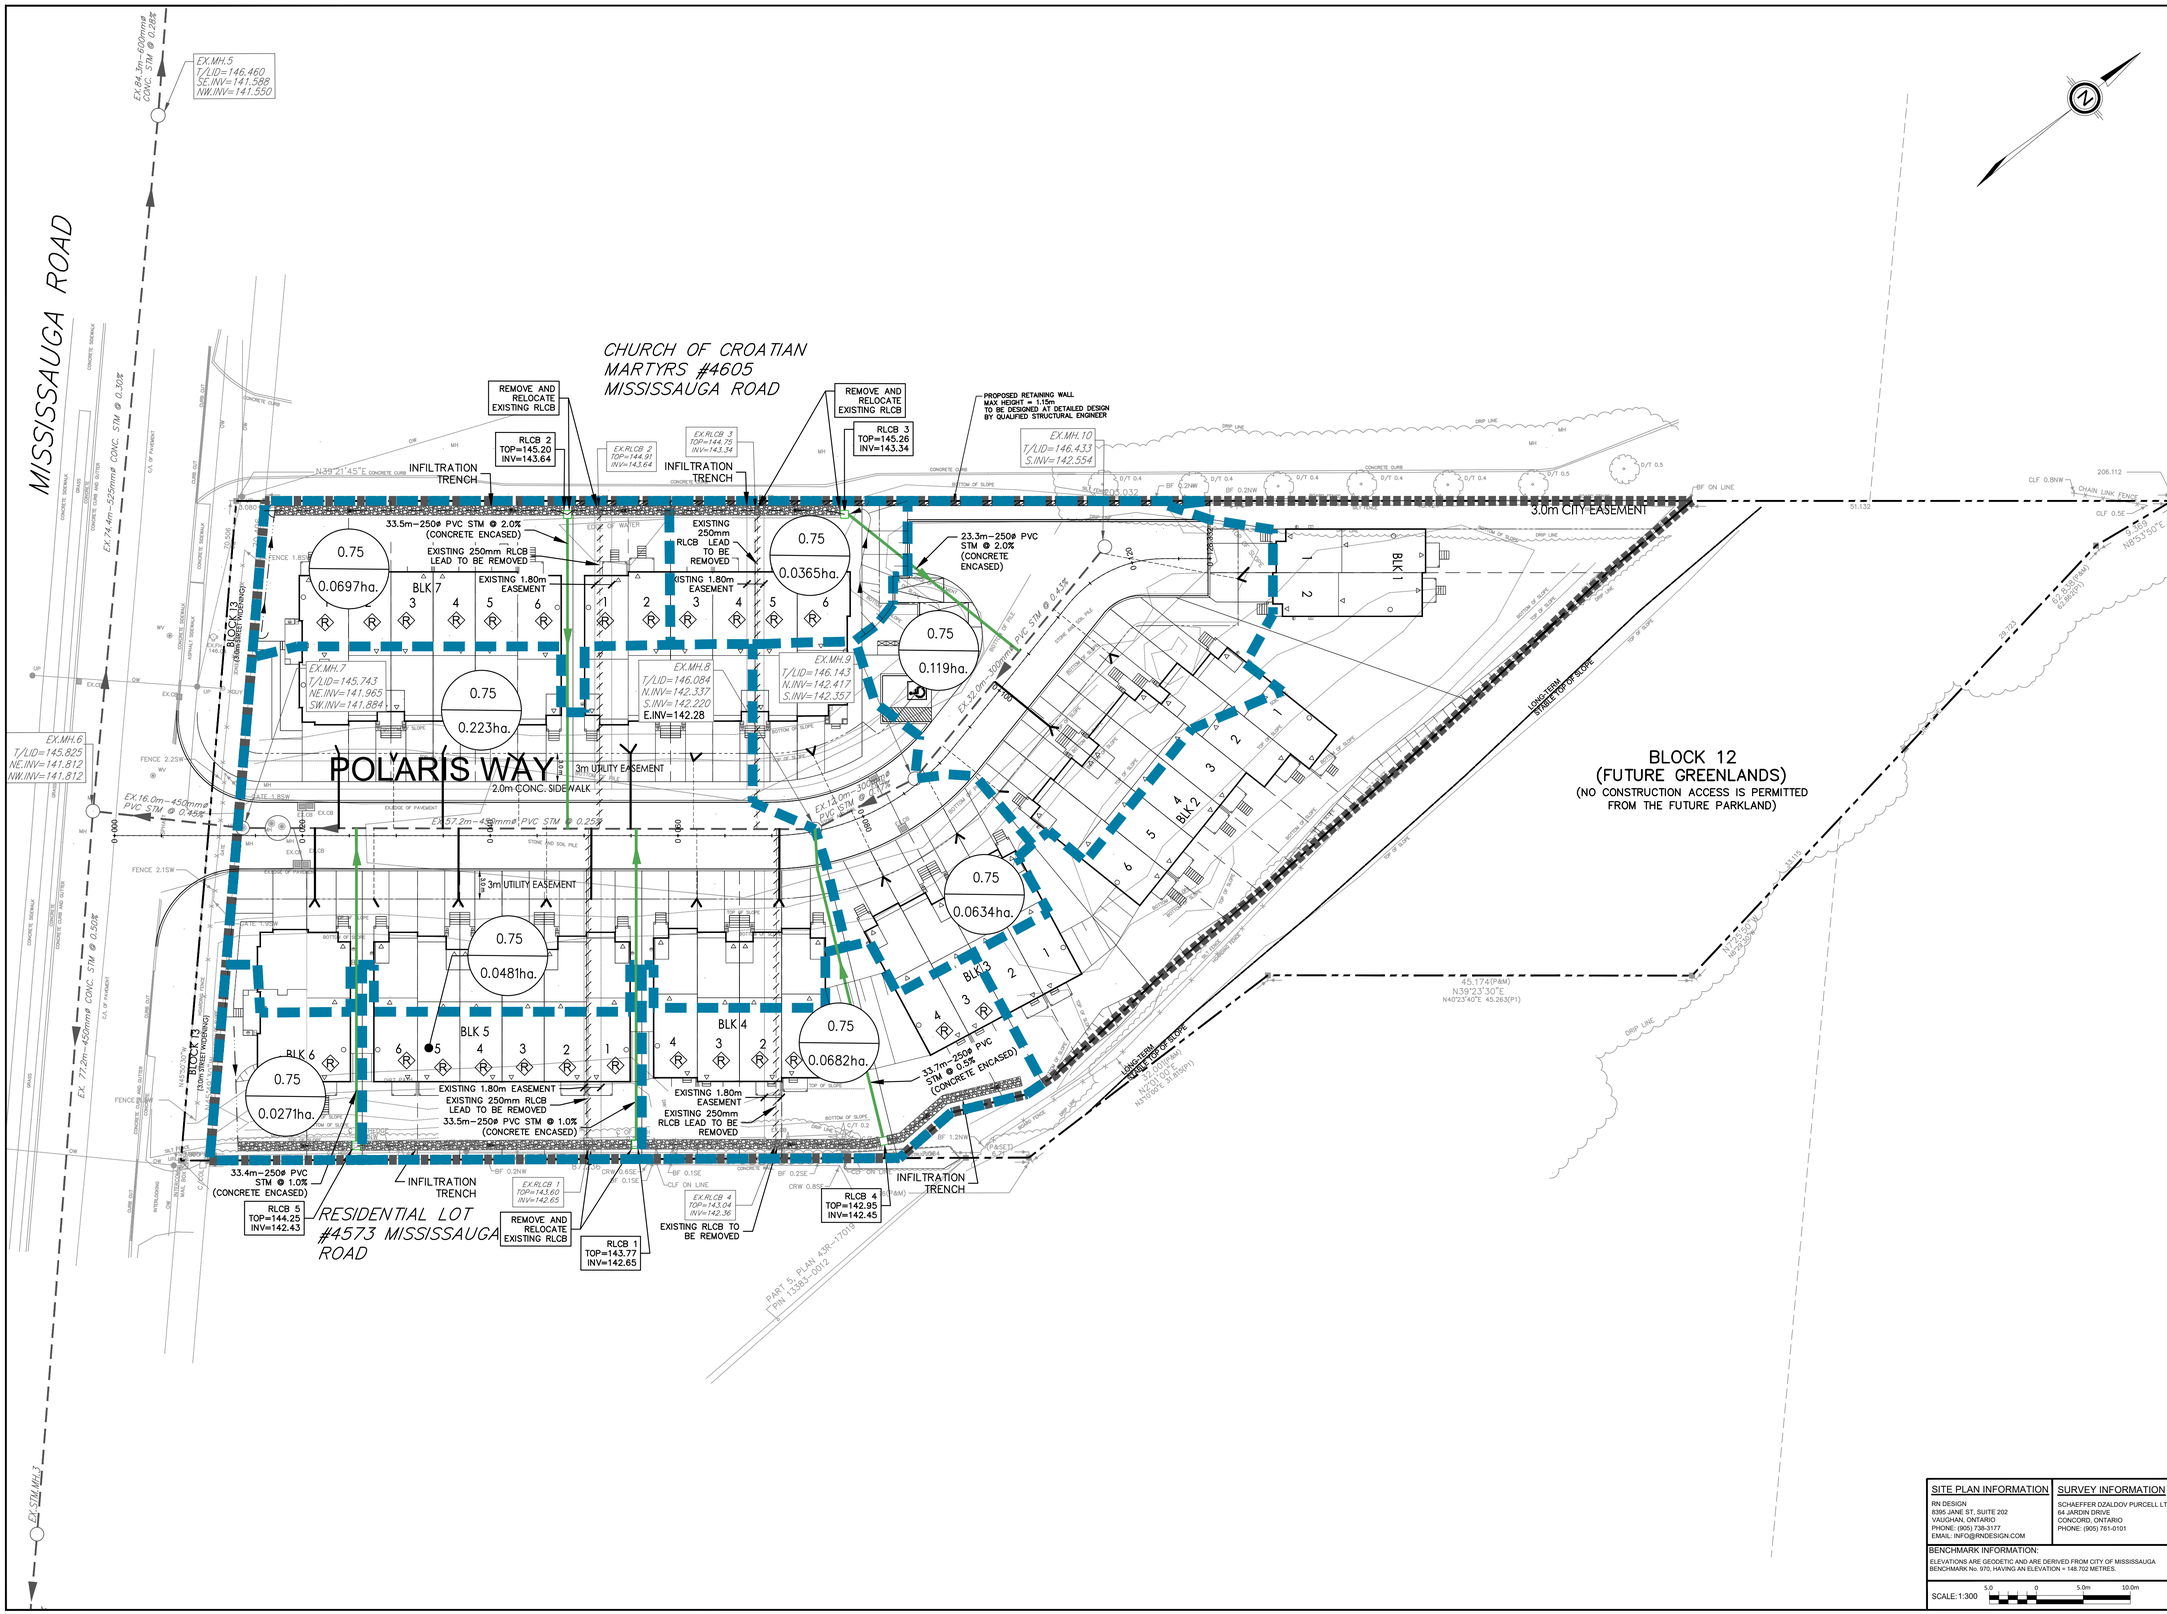

CLIENT

KINGRIDGE DEVELOPMENTS
1660 NORTH SERVICE ROAD EAST
SUITE 109-B
OAKVILLE ON. L6H 7G3
PHONE: (416) 277-7466
EMAIL: INFO@KINGRIDGEDEVELOPMENTS.CA

COPYRIGHT

This drawing has been prepared solely for the intended use, thus any reproduction or distribution for any purpose other than authorized by ARCADIS is forbidden. Written dimensions shall have precedence over scaled dimensions. Contractors shall verify and be responsible for all dimensions and conditions on the job, and ARCADIS shall be informed of any variations from the dimensions and conditions shown on the drawing. Shop drawings shall be submitted to ARCADIS for general conformance before proceeding with fabrication.

ARCADIS PROFESSIONAL SERVICES (CANADA) INC.
is a member of ARCADIS Group of companies

ISSUES

No.	DESCRIPTION	DATE
1.	SUBMITTED FOR OPA/ZONING/SPA	FEB. 23, 2024
2.	RE-SUBMITTED FOR OPA/ZONING/SPA	DEC. 18, 2024

LEGEND

- PROPERTY LINE
- LIMIT OF DEVELOPMENT
- OUTLINE OF BUILDING AT GROUND LEVEL
- PROP. MAIN ENTRANCE / DOOR / O/H DOOR
- PROP. SWALE
- REAR DOWNSPOUTS TO CONNECT TO INFILTRATION TRENCH
- EXISTING STORM MANHOLE
- EXISTING STORM SEWER
- EXISTING CATCH BASIN
- INFILTRATION TRENCH
- RUN-OFF COEFFICIENT — 0.75
- AREA — 0.111ha.
- DRAINAGE AREA BOUNDARY
- EXISTING STORM LATERALS
- PROPOSED STORM LATERALS
- EXISTING STORM LATERALS WITH PROPOSED WYE SERVICE CONNECTIONS

KEY PLAN (N.T.S.)

LICENSED PROFESSIONAL ENGINEER
B.Y. HON
100137997
18-12-2024
PROVINCE OF ONTARIO

MISSISSAUGA

ARCADIS

PROJECT

1786 POLARIS WAY

CITY OF MISSISSAUGA

PROJECT NO: 145121	
DRAWN BY: **JF**	CHECKED BY: **BH**
PROJECT MGR: **SR**	APPROVED BY: **SR**

SHEET TITLE

SITE STORM PLAN

SHEET NUMBER STM-01 | ISSUE 01

SITE PLAN INFORMATION

RN DESIGN
8395 JANE ST, SUITE 202
VAUGHAN, ONTARIO
PHONE: (905) 738-3177
EMAIL: INFO@RNDESIGN.COM

SURVEY INFORMATION

SCHAEFFER DZALDOV PURCELL LTD.
64 JARDIN DRIVE
CONCORD, ONTARIO
PHONE: (905) 761-0101

BENCHMARK INFORMATION:
ELEVATIONS ARE GEODETIC AND ARE DERIVED FROM CITY OF MISSISSAUGA BENCHMARK No. 970, HAVING AN ELEVATION = 148.702 METRES.

SCALE: 1:300

File Location: J:\Toronto\145121_1786_Polaris\7.0_Production\7.03_Design\04_Civil\Sheets\145121-SHT-STORM.dwg Last Saved: December 16, 2024, by lim3321 Plotted: December 18, 2024 3:11:36 PM by Li, Michael