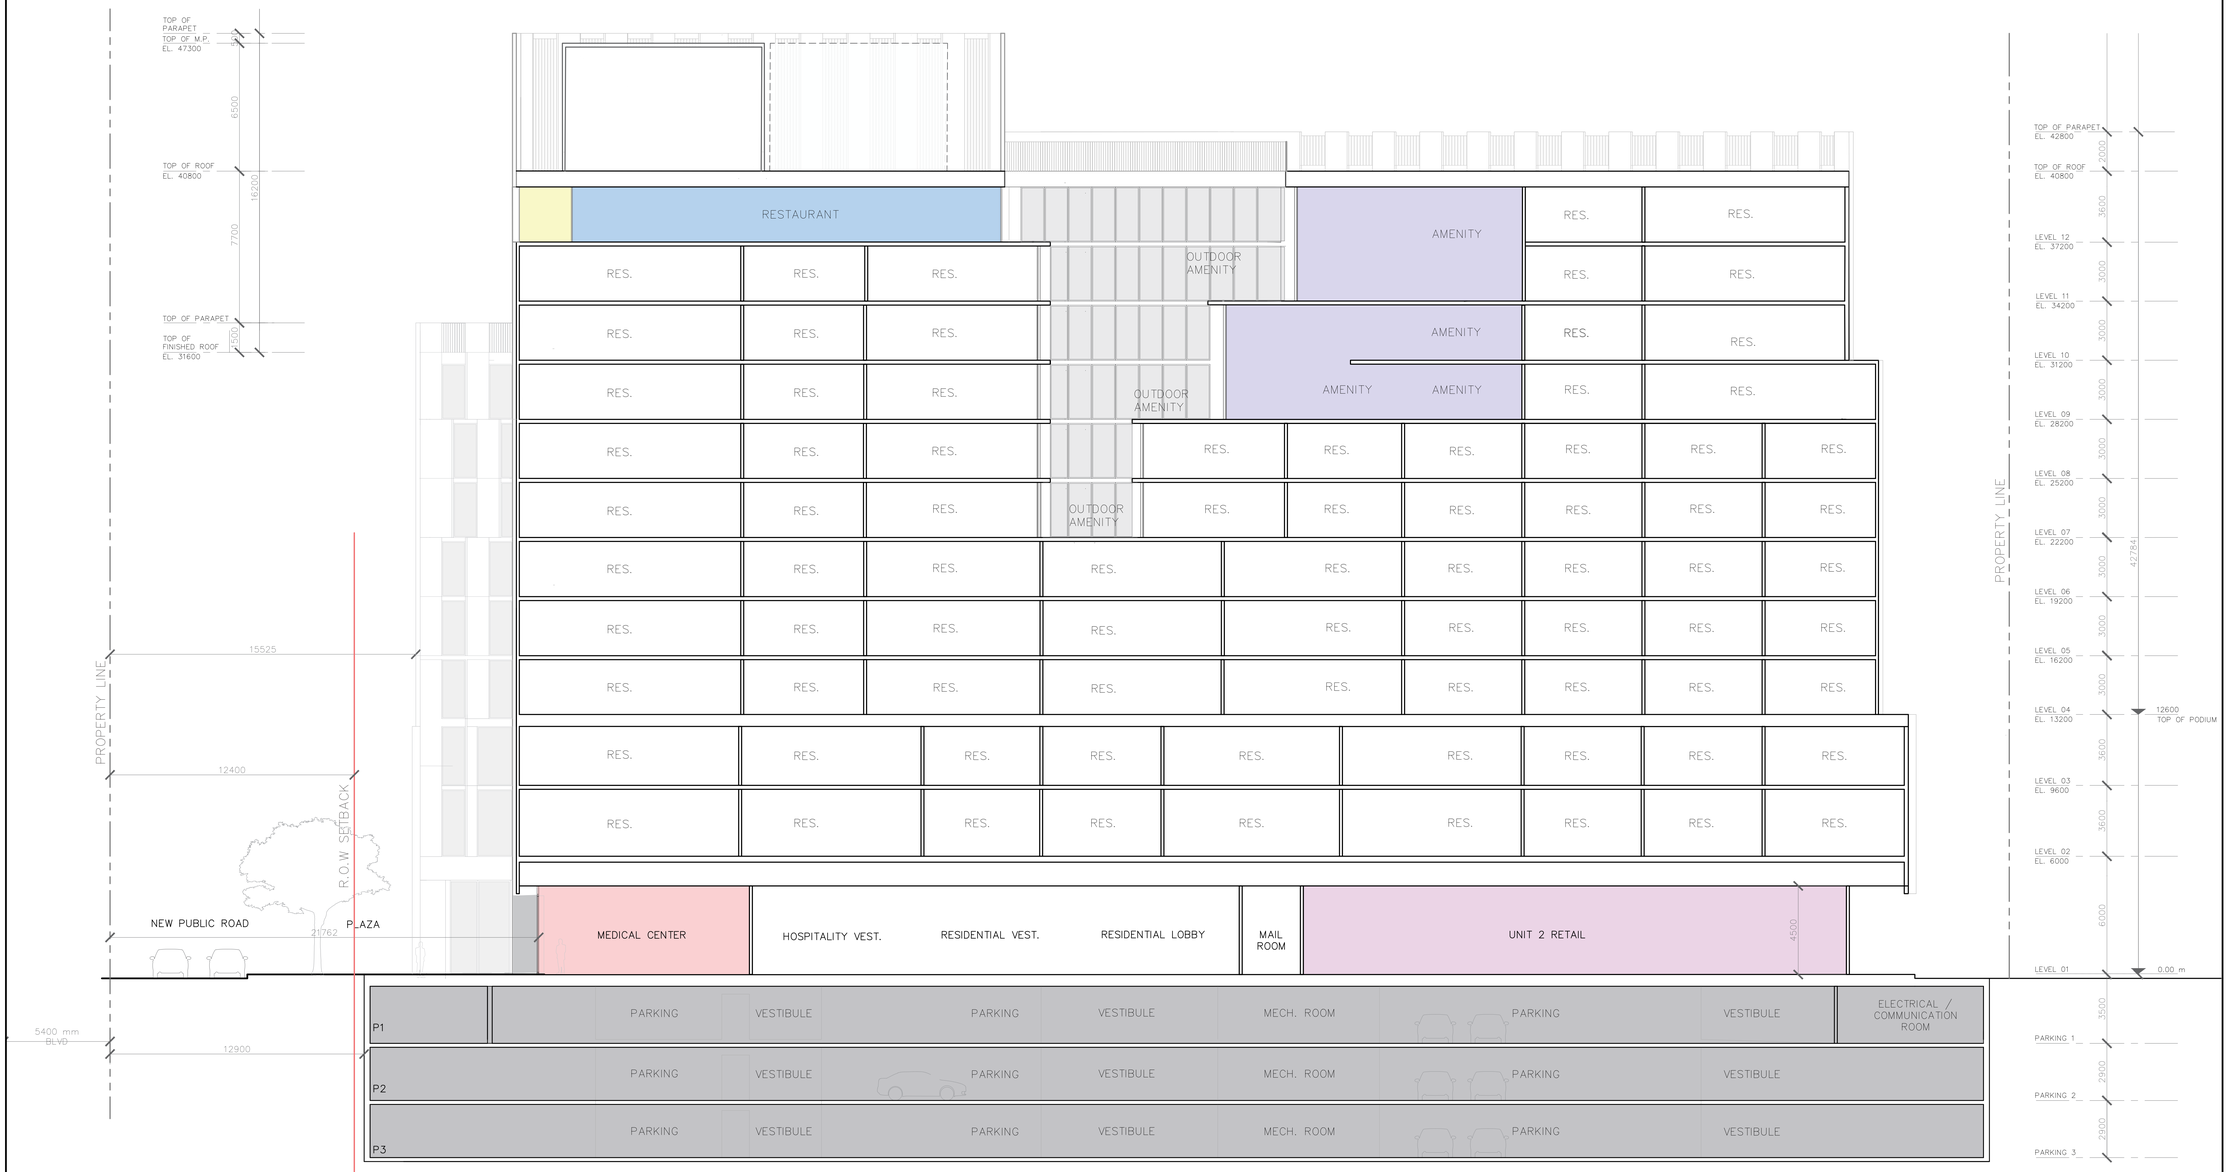

SECTION CC

Note: This drawing is the property of the Architect and may not be reproduced or used without the expressed consent of the Architect. The Contractor is responsible for checking and verifying all levels and dimensions and shall report all discrepancies to the Architect and obtain clarification prior to commencing work.

ISSUANCES

ISSUED	DATE
REZONING APPLICATION	14 APRIL 2025

KEY PLAN

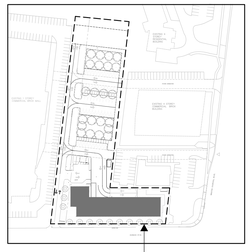

Project North

True North

Project Location
3033 Dundas Street West,
Mississauga, Ontario

HOUTARCHITECTURE

131 Bloor Street West,
Toronto Ontario, M5S 1S3
www.hout.ca
office@hout.ca

3033 Dundas Street West,
Mississauga, Ontario

SECTION CC

SCALE	As Shown
DATE	14 APRIL 2025
PROJECT NO.	00

A030