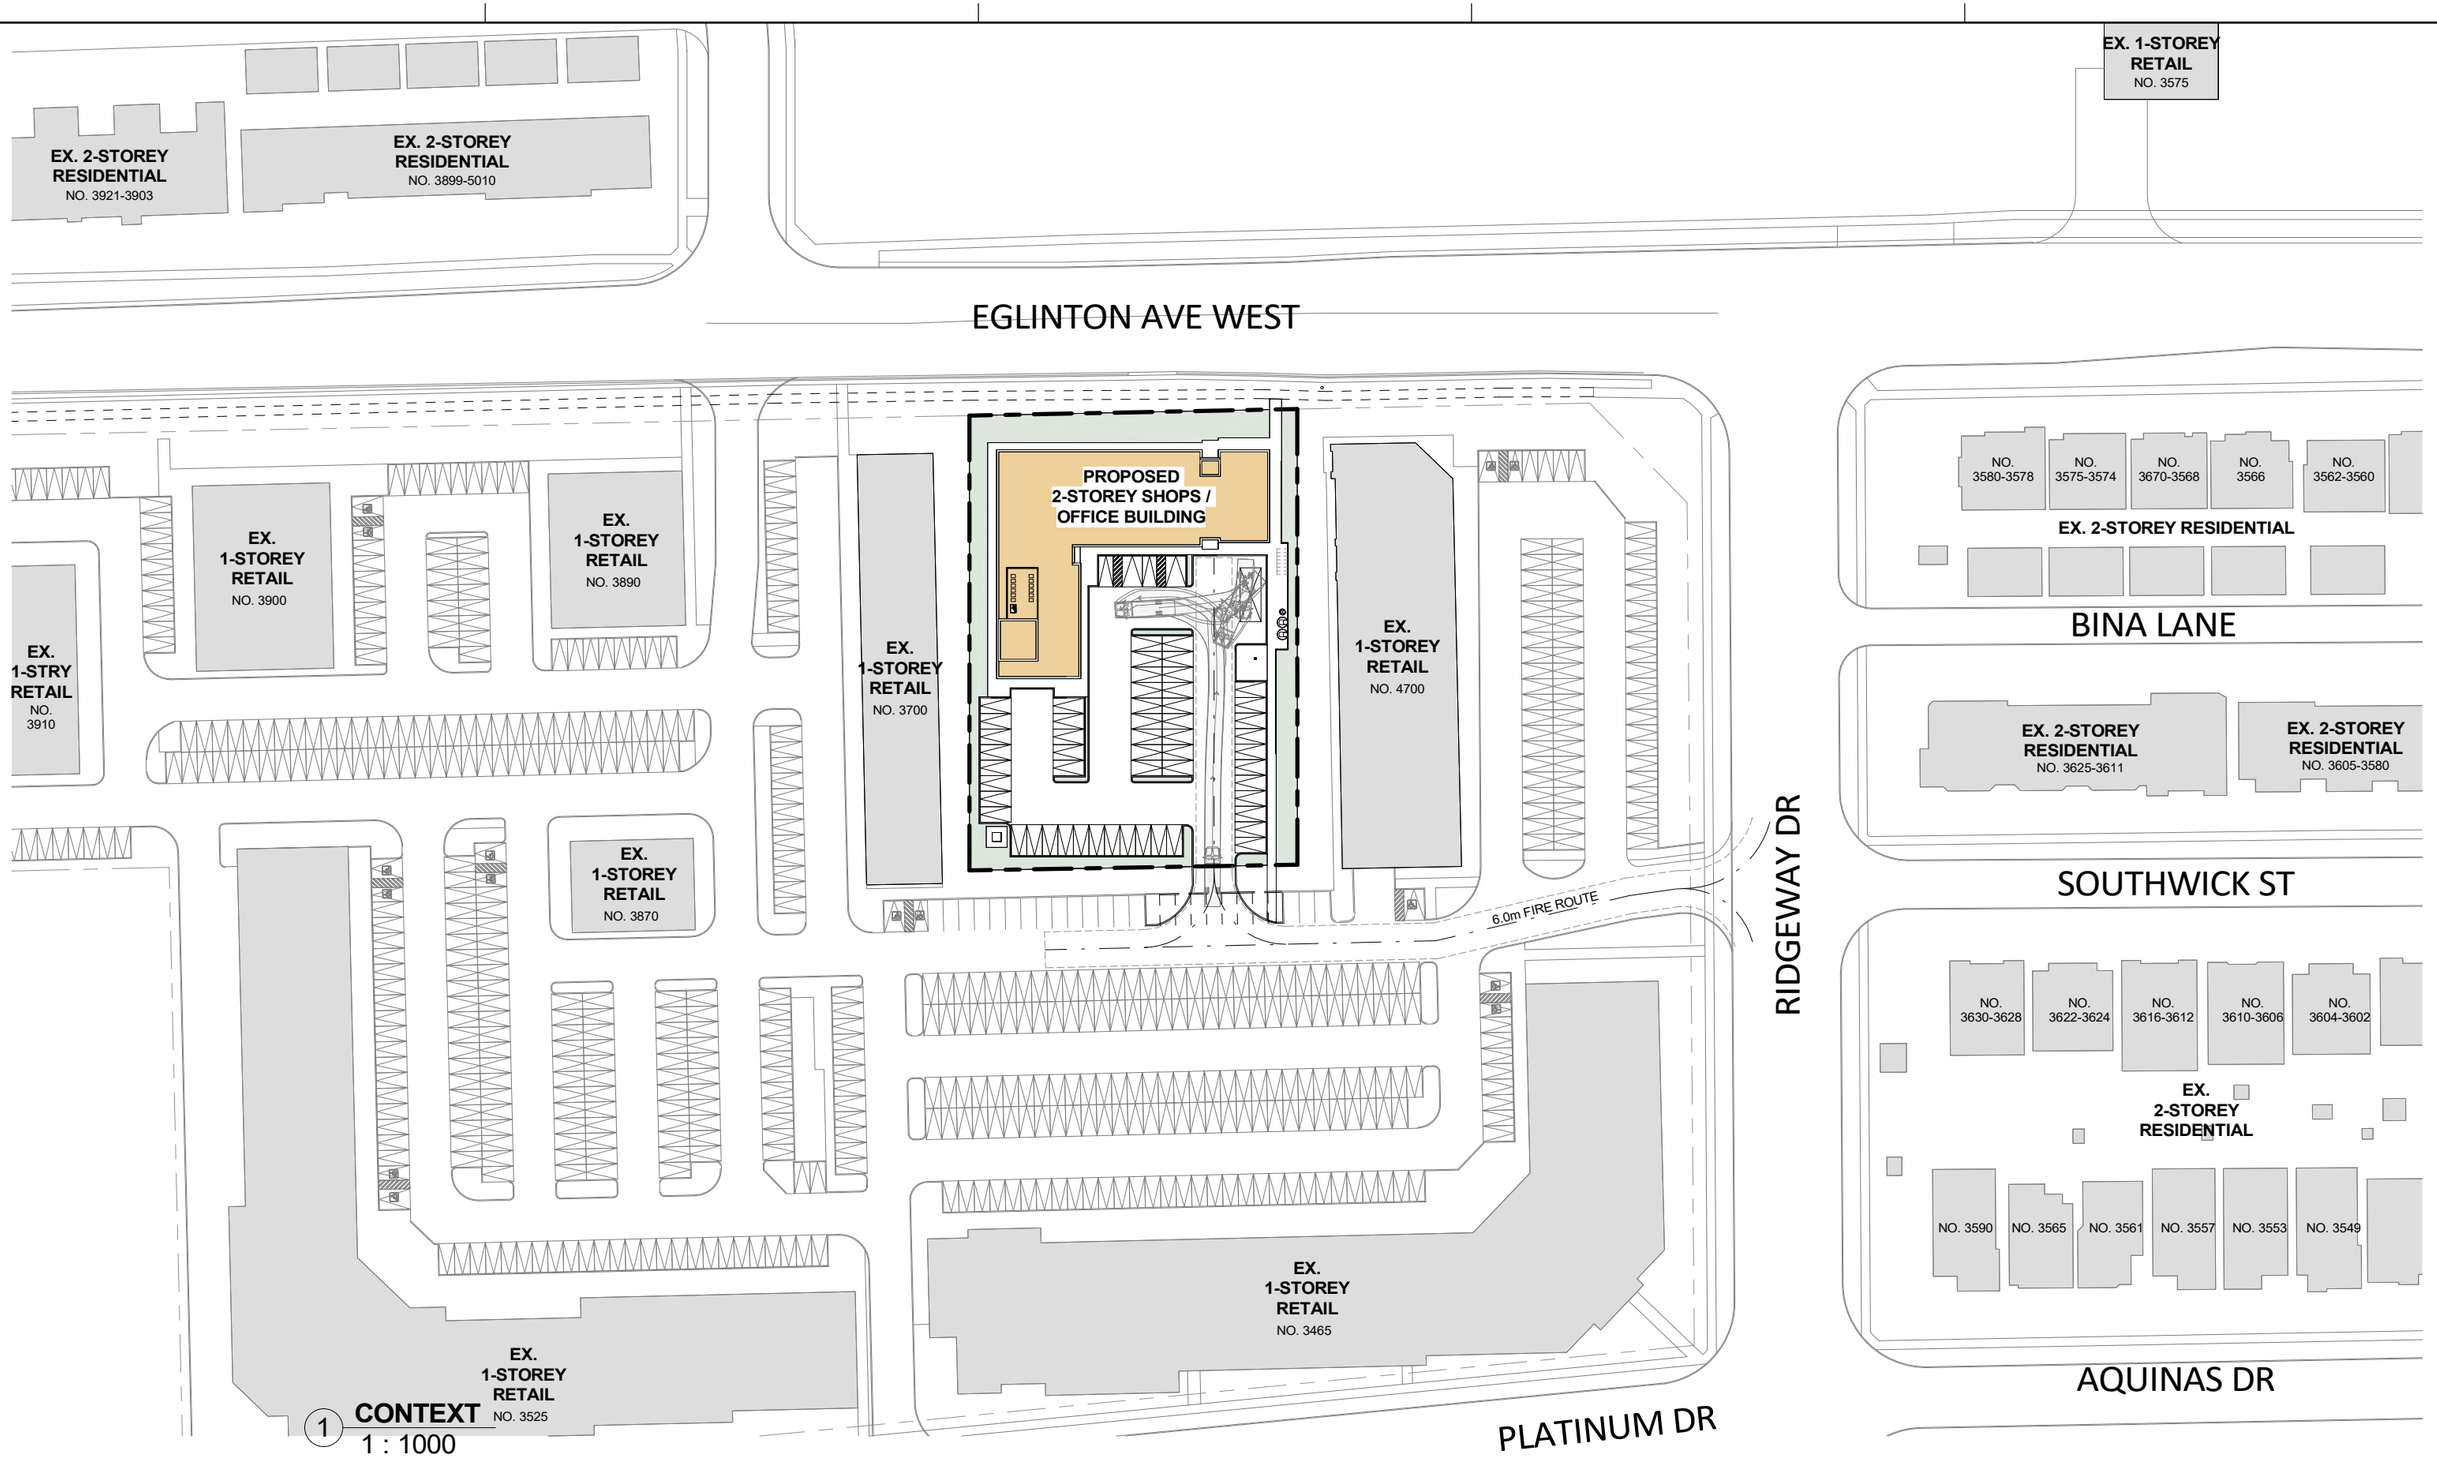

1 **CONTEXT**
1 : 1000

CARICARI LEE ARCHITECTS

113 Miranda Avenue
Toronto, ON M6B 3W8
t/ 416 962 9670 f/ 416 962 9671
e/ info@caricarilee.com
www.caricarilee.com

CLA

PROJECT NAME
EGLINTON OFFICE BUILDING
3650 EGLINTON AVENUE W, MISSISSAUGA, ON

DRAWING TITLE
CONTEXT PLAN

No.	Date:	Issued / Revision:	By:
1	2024-02-06	ISSUED FOR REZONING	MNG
2	2024-09-12	REZONING SUBMISSION #2	MNG
3	2025-03-13	REZONING SUBMISSION #3	MNG

CONTRACTOR TO VERIFY ALL DIMENSIONS ON THE SITE AND REPORT ANY DICREPANCIES TO THE ARCHITECT BEFORE PROCEEDING WITH THE WORK.

ALL DRAWINGS ARE THE PROPERTY OF THE ARCHITECT AND MUST BE RETURNED AT THE COMPLETION OF THE WORK.

THIS DRAWING IS NOT TO BE USED FOR CONSTRUCTION UNTIL COUNTERSIGNED.

SCALE	1 : 1000
PROJECT NO.	22032
DATE	MAR 2025
DRAWN BY	MNG
CHECKED BY	DL

NORTH:

DRAWING NO.
A 1.20

3/13/2025 10:50:58 AM