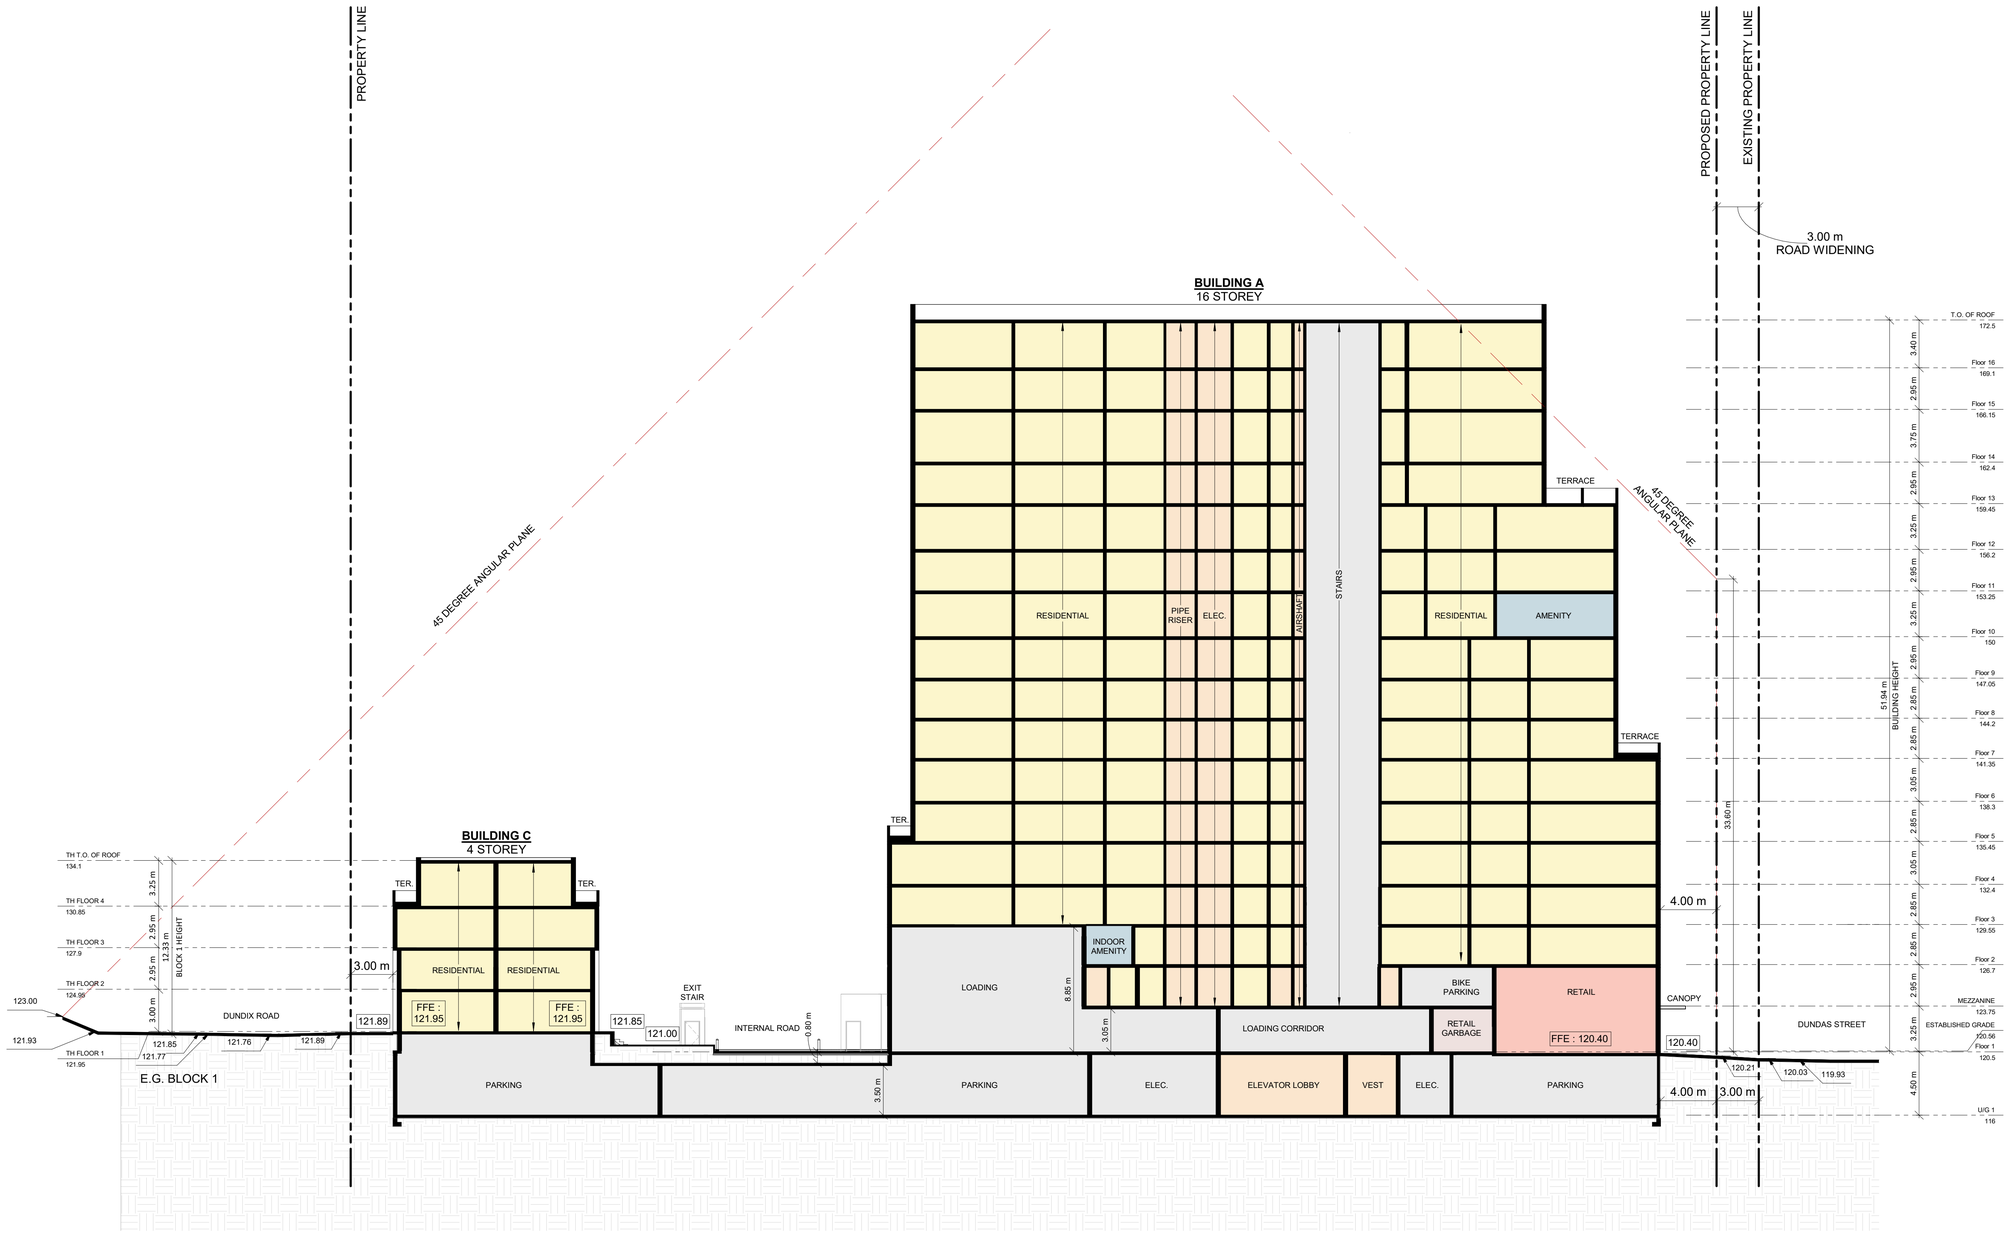

TURNER FLEISCHER

67 Lesmill Road
Toronto, ON, M3B 2T8
T 416 425 2222
turnerfleischer.com

This drawing, as an instrument of service, is provided by and is the property of Turner Fleischer. The contractor must verify and accept responsibility for all dimensions and conditions on site and must notify Turner Fleischer, of any variations from the supplied information. This drawing is not to be scaled. The architect is not responsible for the accuracy of survey, structural, mechanical, electrical, or other consultant's information or layout. The contractor must review and coordinate all shop drawings prior to proceeding with the work. Construction must conform to all applicable codes and requirements of authorities having jurisdiction. The contractor working from drawings not specifically marked 'For Construction' must assume full responsibility and bear costs for any corrections or damages resulting from his work.

#	DATE	DESCRIPTION	BY
4	05-27-2026	OPA & ZBA RESUBMISSION #2	MLE
3	23-07-2025	OPA & ZBA RESUBMISSION	MLE
2	08-09-2024	OPA & ZBA SUBMISSION	MLE
1	08-07-2022	OPA,ZBA & SPA RESUBMISSION	

PROJECT

PROPOSED MIXED-USE DEVELOPMENT

1225 Dundas Street E, Mississauga, ON

(OZ/OPA 22-20 W3)

DRAWING

BUILDING SECTION

PROJECT NO.	22.117P01
PROJECT DATE	2022-08-07
DRAWN BY	MLE
CHECKED BY	NMC
SCALE	1 : 200

ONTARIO ASSOCIATION OF ARCHITECTS
M. RAZA MEHDI
LICENCE
8452

DRAWING NO. A208

REV. 4

2026-05-27 10:22:11 AM