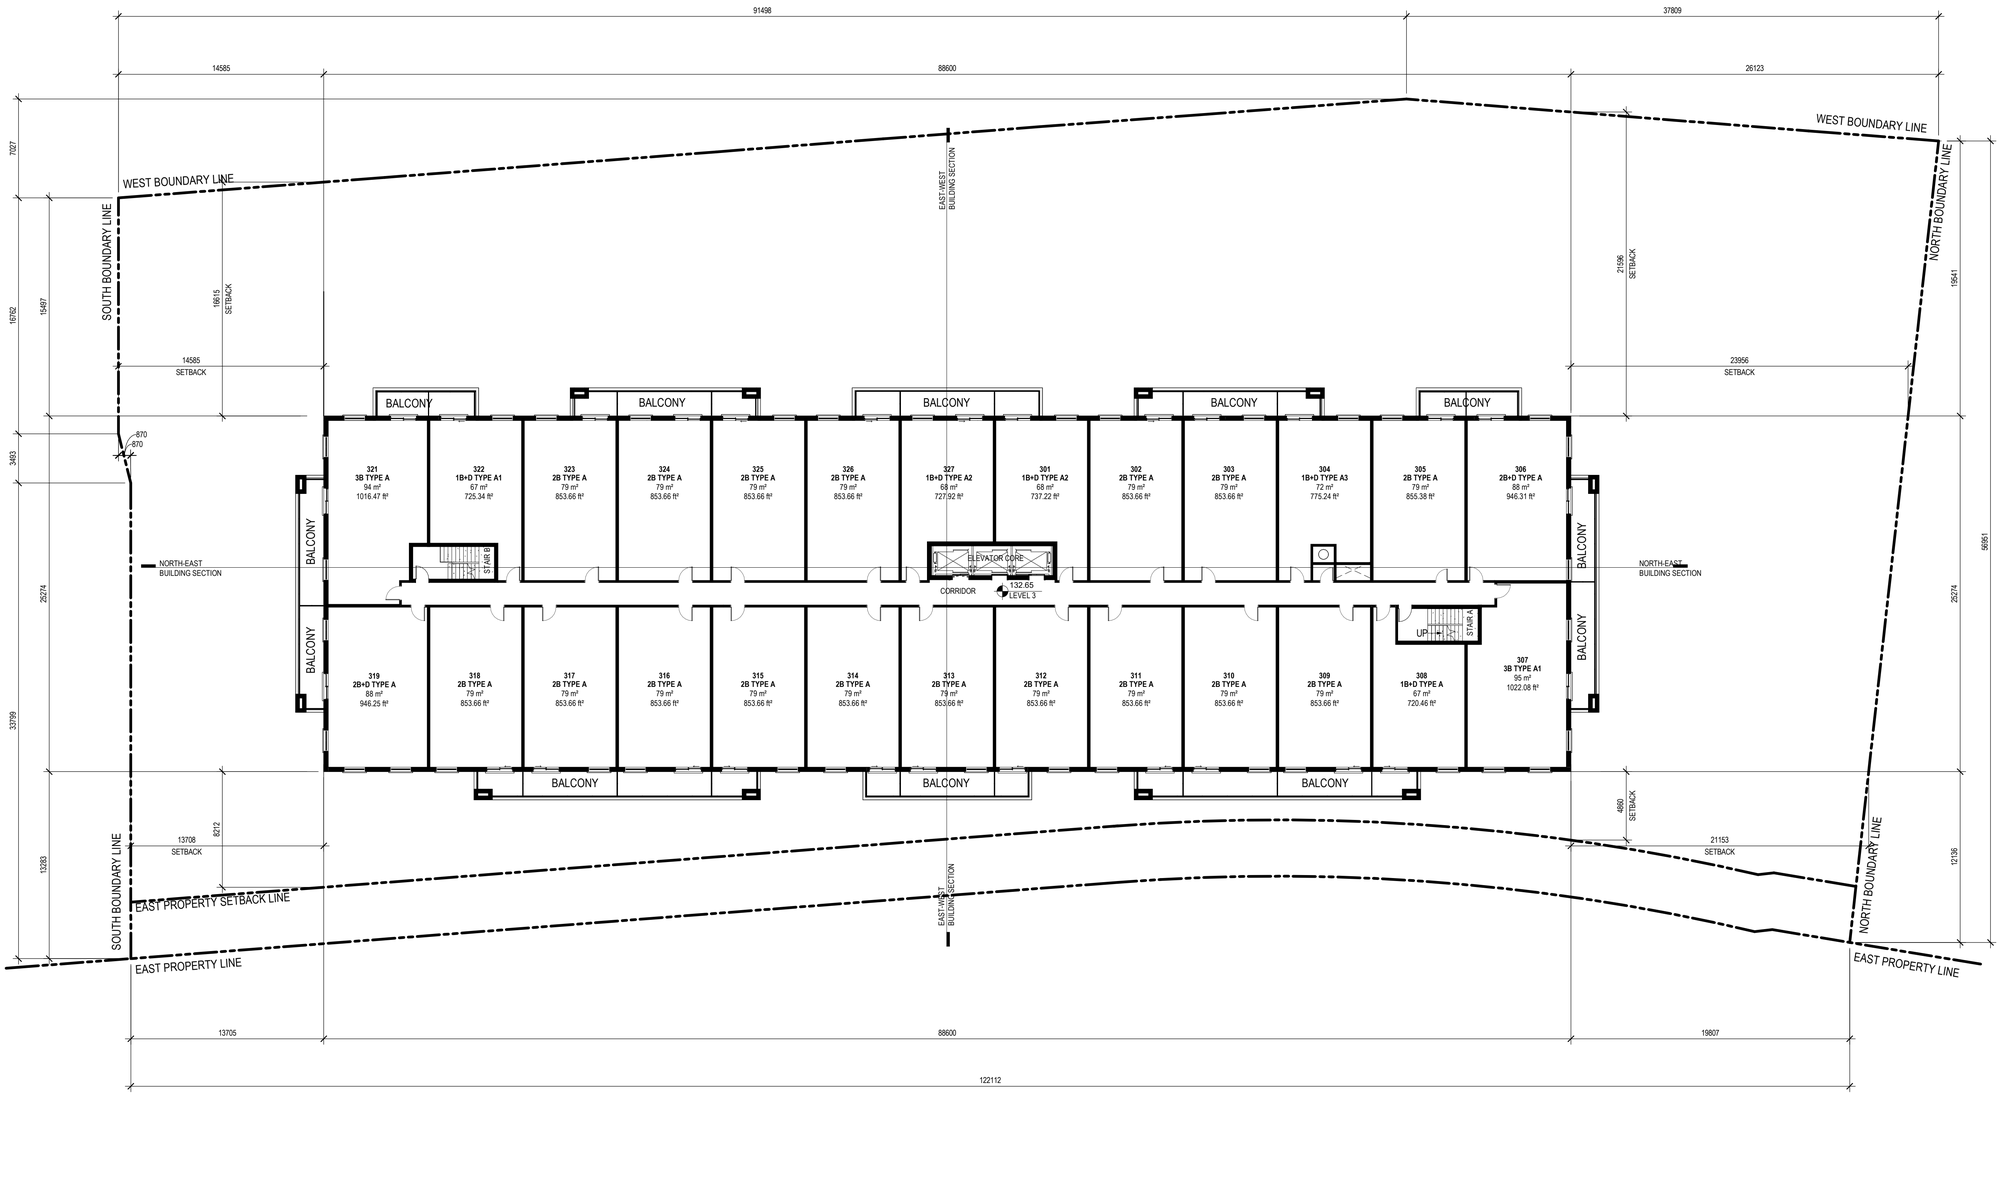

No.	DESCRIPTION	DATE

REVISION RECORD

DESCRIPTION	DATE
ISSUED FOR REZONING	JULY, 11 2025
ISSUED FOR RFP	MAR,19 2025
ISSUED FOR SPA SUBMISSION	FEB 06, 2025

ISSUED RECORD

D

D U N P A R

BETTER BY DESIGN

2225 ERIN MILLS PARKWAY PROPOSED NEW CONDOMINIUM TOWER ZONE G

SCALE: 1 : 200

NORTH

DRAWING TITLE

LEVELS 3 TO 8 FLOOR PLAN

CLIENT

---

105 SIX POINT ROAD ETOBICOKE ON M8Z 2X3
TEL: 416.236.9800 | FAX:416.236.9080

DRAWN BY	Author	PAGE NO.	A202
CHECKED BY	HM		
DATE	11/17/22		

2025-08-11 9:21:53 AM