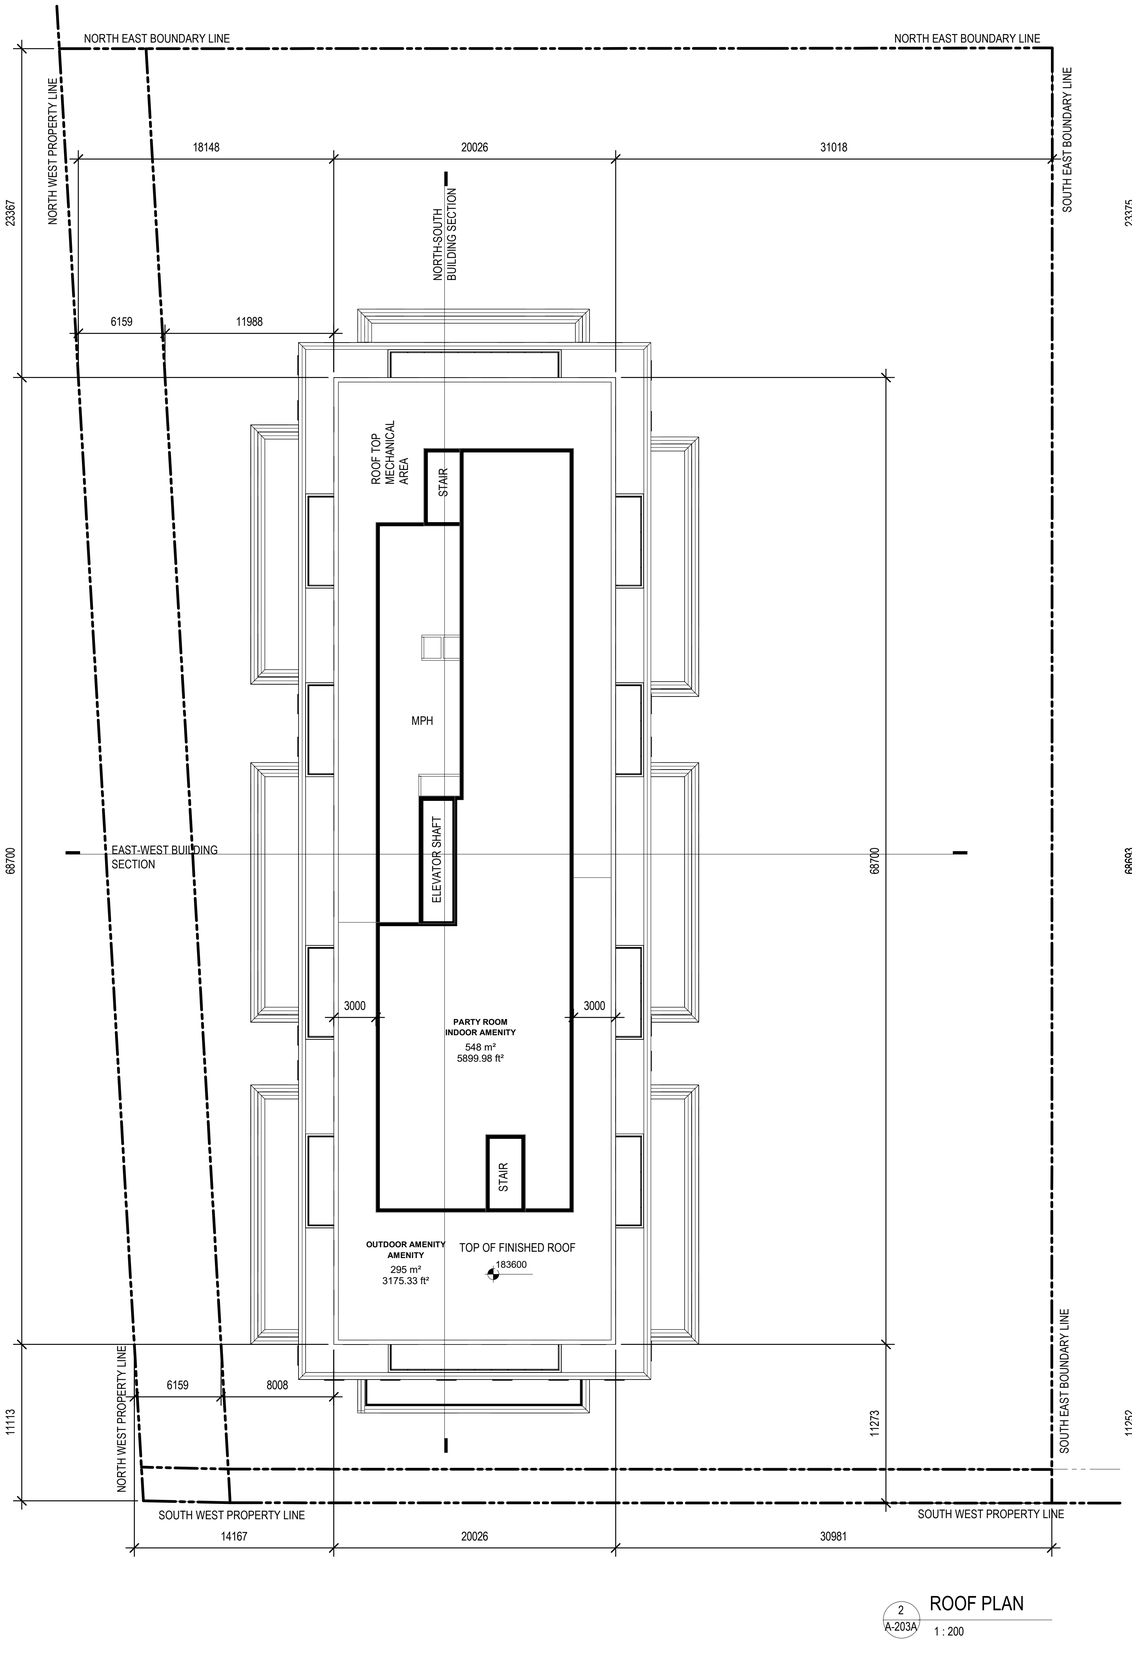

2 A-203A ROOF PLAN
1 : 200

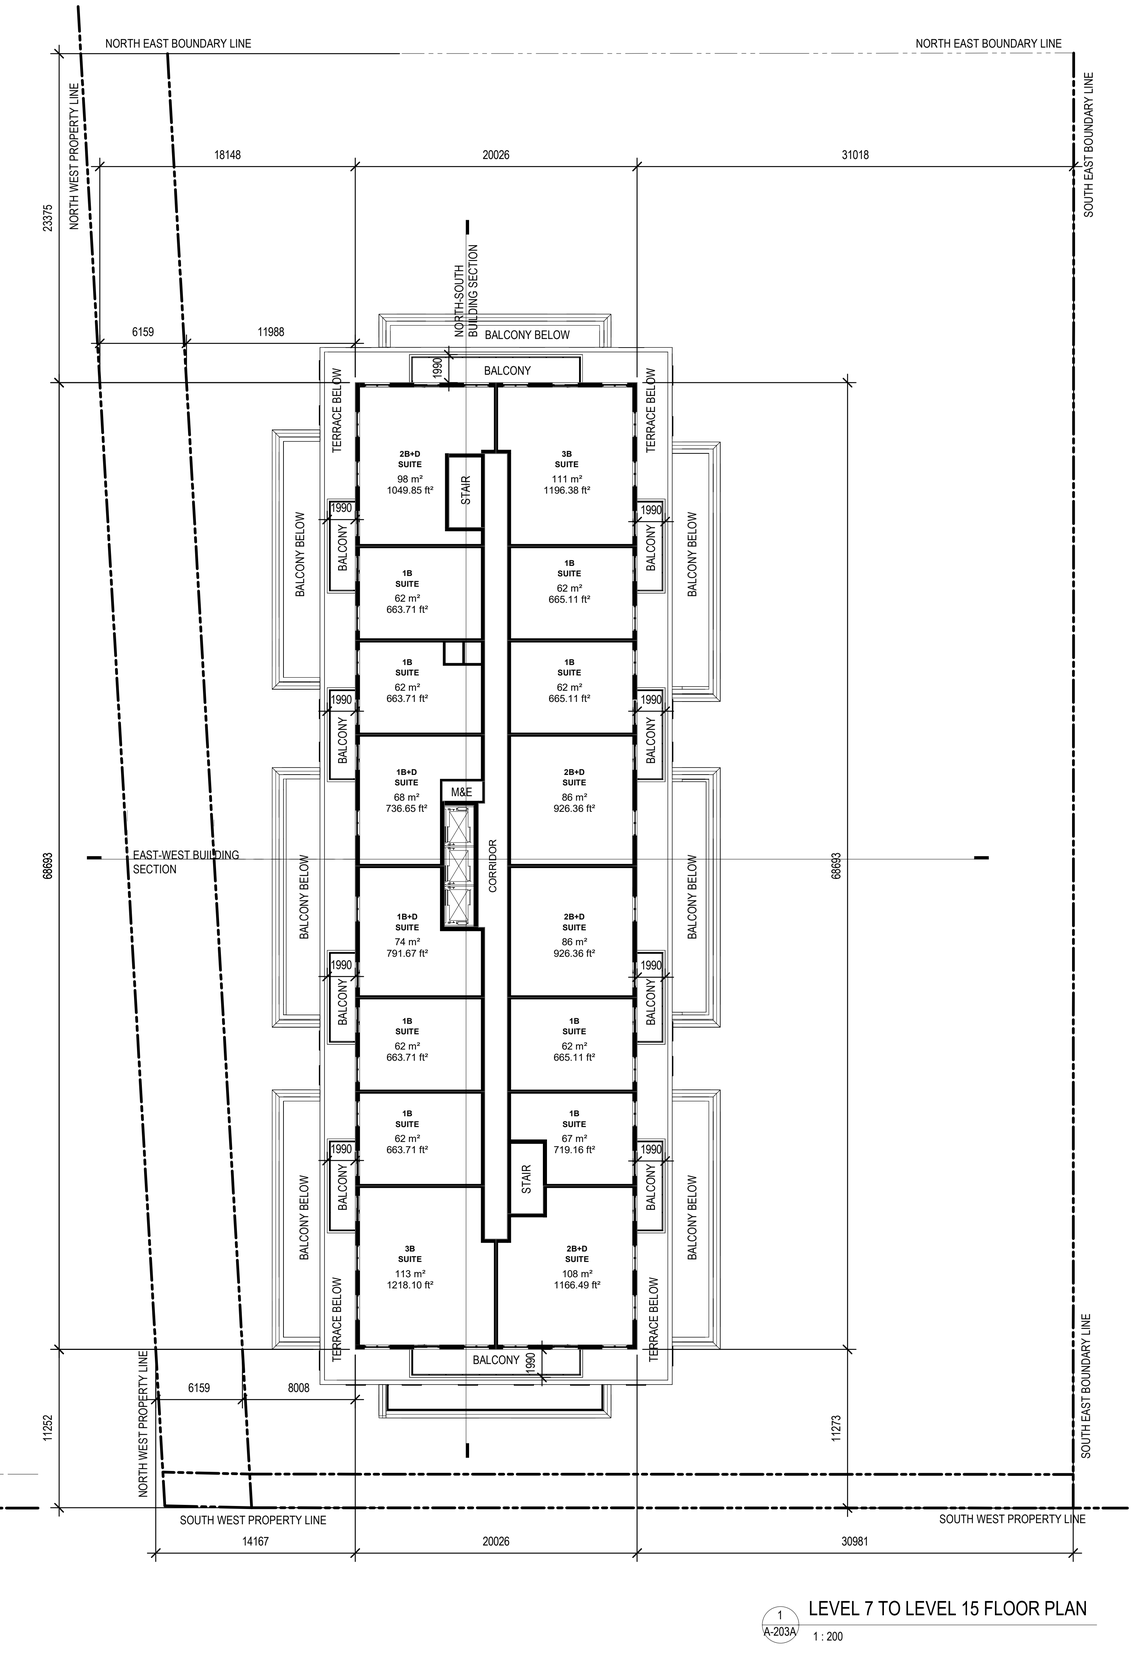

1 A-203A LEVEL 7 TO LEVEL 15 FLOOR PLAN
1 : 200

No.	DESCRIPTION	DATE

REVISION RECORD

DESCRIPTION	DATE
Issued for Re-zoning	July 11, 2025
Issued for Revised Settlement Offer	Sept 20, 2024
Issued for Zoning By-Law Amendment	June 01,2023

ISSUED RECORD

D
DUNPAR
BETTER BY DESIGN

2225 ERIN MILLS PARKWAY PROPOSED NEW CONDOMINIUM ZONE A

SCALE 1 : 200
NORTH

DRAWING TITLE
LEVEL 8-15 & ROOF FLOOR PLANS

CLIENT
---
105 SIX POINT ROAD ETOBICOKE ON M8Z 2X3
TEL: 416.236.9800 | FAX:416.236.9080

DRAWN BY Author
CHECKED BY Checker
DATE 11/29/22
PAGE NO. A-105

2025-08-11 10:07:02 AM