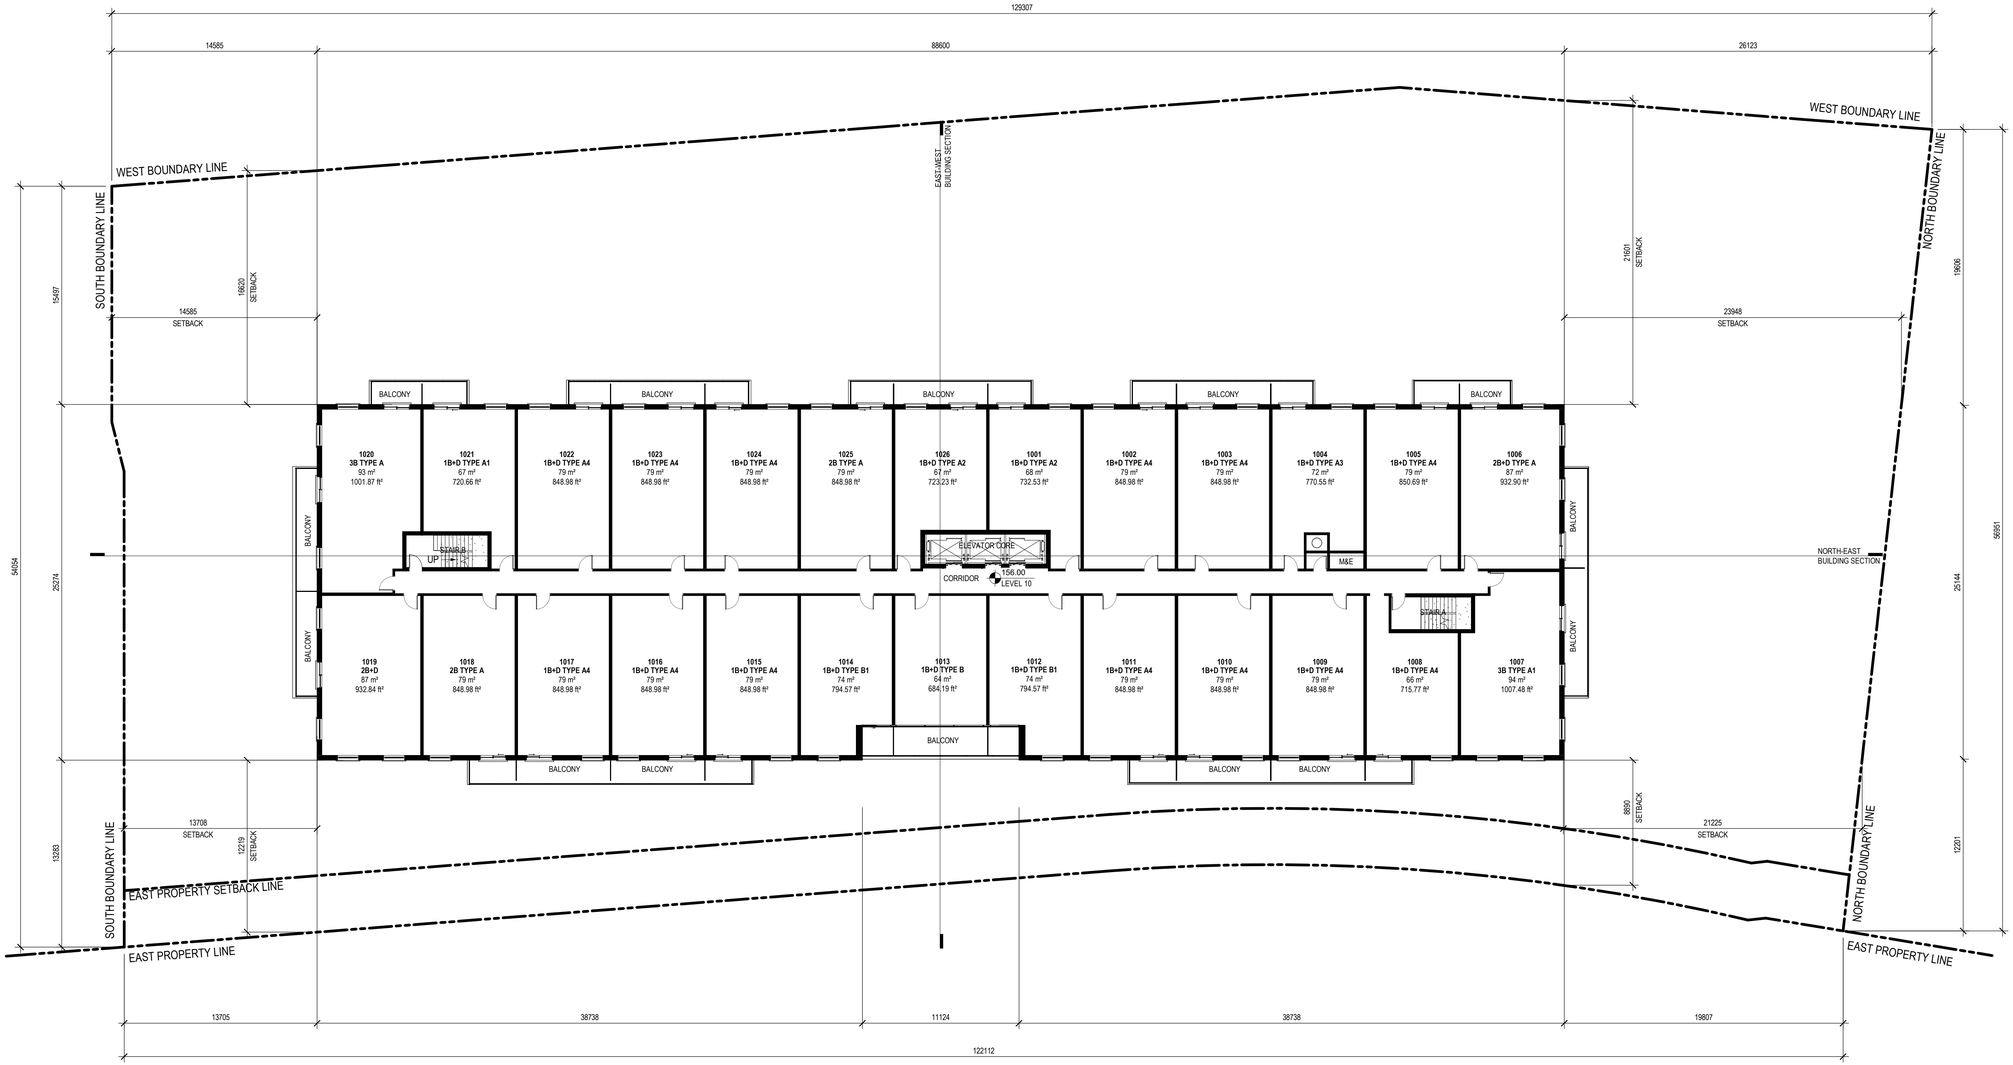

No.	DESCRIPTION	DATE

REVISION RECORD

DESCRIPTION	DATE
ISSUED FOR REZONIING	JULY, 11 2025
ISSUED FOR RFP	MAR.19 2025
ISSUED FOR SPA SUBMISSION	FEB 06, 2025

ISSUED RECORD

D

D U N P A R

BETTER BY DESIGN

2225 ERIN MILLS PARKWAY PROPOSED NEW CONDOMINIUM TOWER ZONE G

SCALE 1 : 200

NORTH

DRAWING TITLE

LEVELS 10 TO 12 FLOOR PLAN

CLIENT

---

105 SIX POINT ROAD ETOBICOKE ON M8Z 2X3
TEL: 416.236.9800 | FAX:416.236.9080

DRAWN BY	Author	PAGE NO.
CHECKED BY	HM	A204
DATE	11/17/22	

2025-08-11 9:21:58 AM