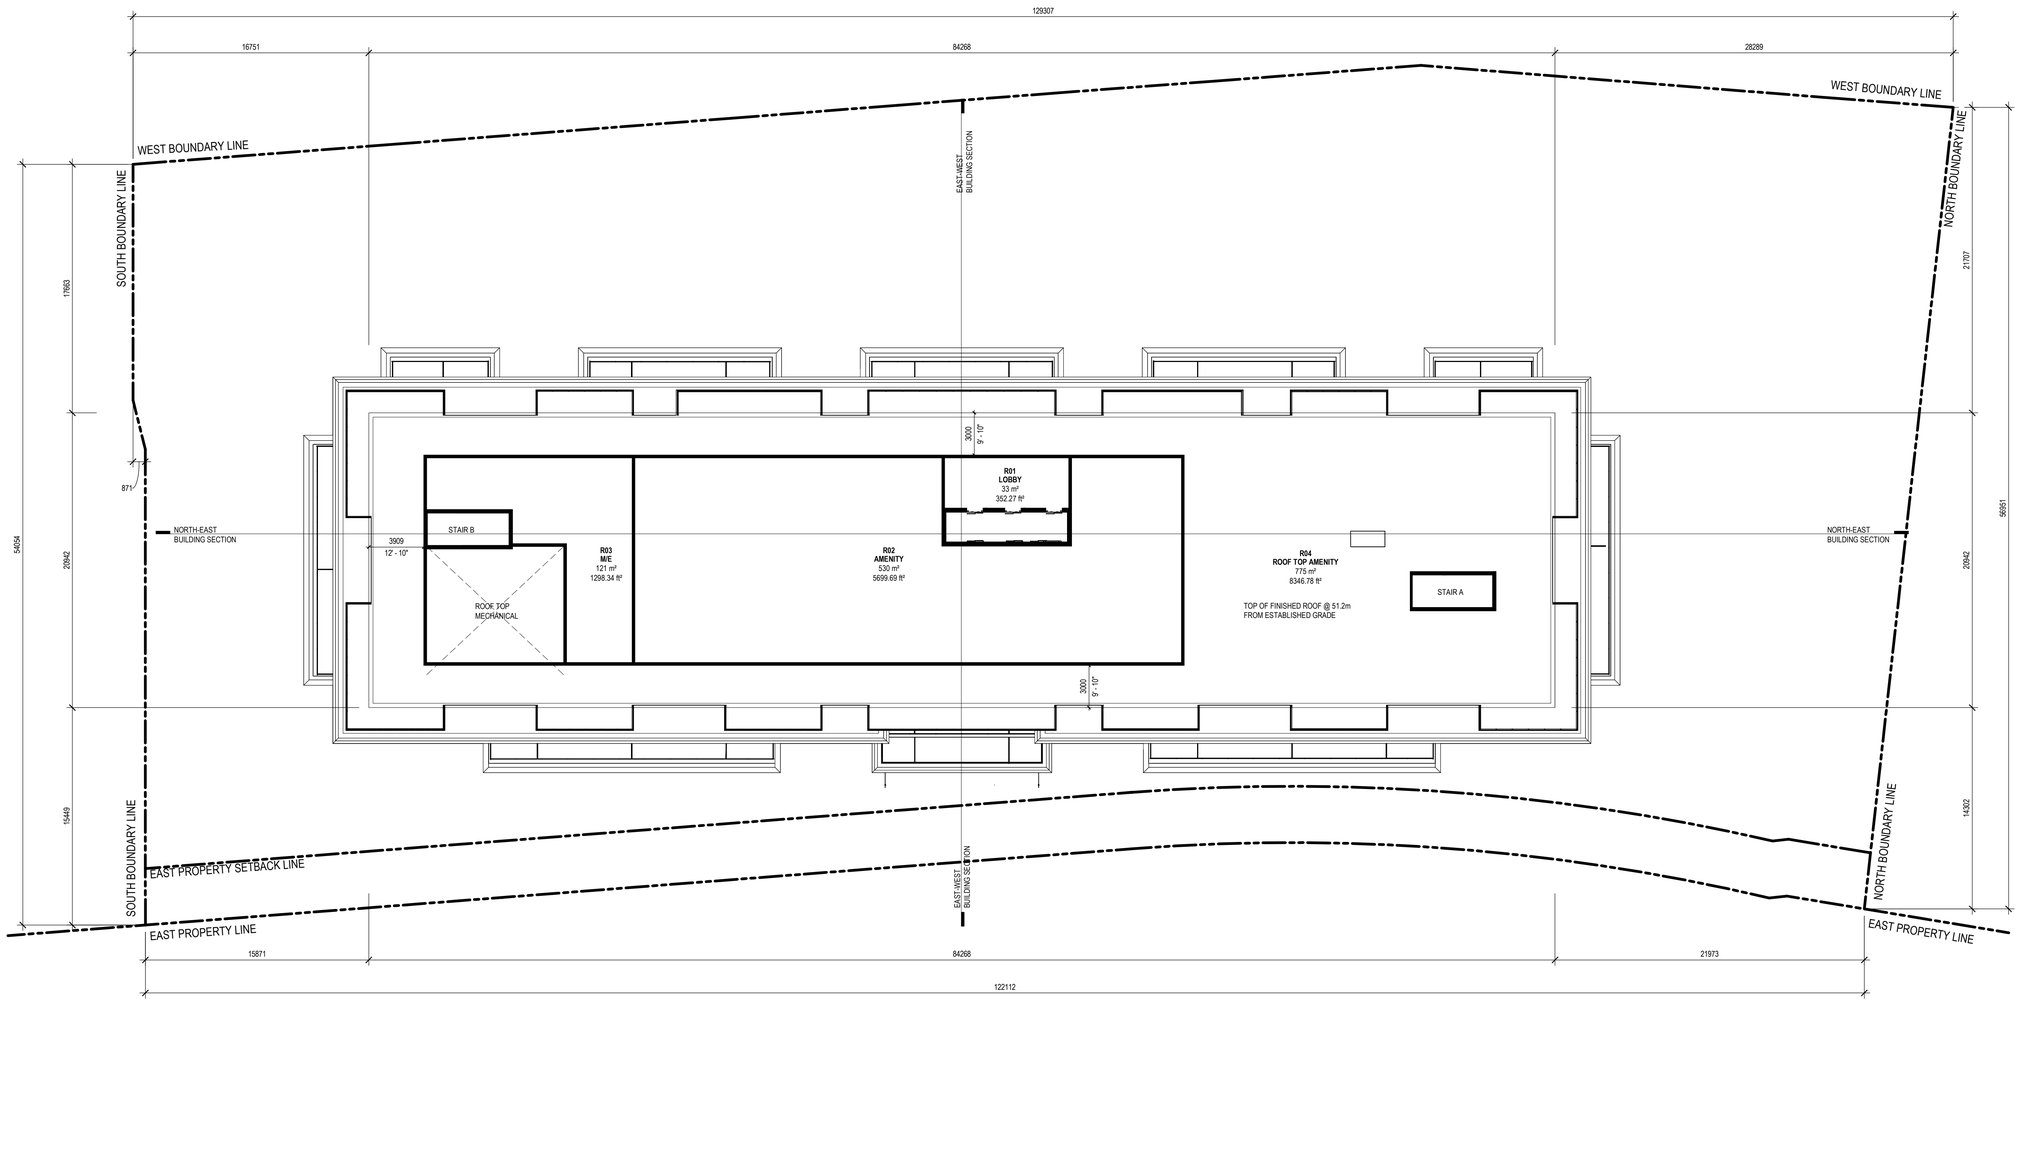


| No. | DESCRIPTION | DATE |
|---|---|---|

**REVISION RECORD**

| DESCRIPTION | DATE |
|---|---|
| ISSUED FOR REZONIING | JULY, 11 2025 |
| ISSUED FOR RFP | MAR,19 2025 |
| ISSUED FOR SPA SUBMISSION | FEB 06, 2025 |

**ISSUED RECORD**

D

D U N P A R

BETTER BY DESIGN

2225 ERIN MILLS PARKWAY PROPOSED NEW CONDOMINIUM TOWER ZONE G

SCALE 1 : 200

NORTH

DRAWING TITLE

ROOF PLAN

CLIENT

---

105 SIX POINT ROAD ETOBICOKE ON M8Z 2X3
TEL: 416.236.9800 | FAX:416.236.9080

| | | | |
|---|---|---|---|
| DRAWN BY | Author | PAGE NO. | A208 |
| CHECKED BY | HM | | |
| DATE | 11/28/22 | | |

2025-08-11 9:22:08 AM