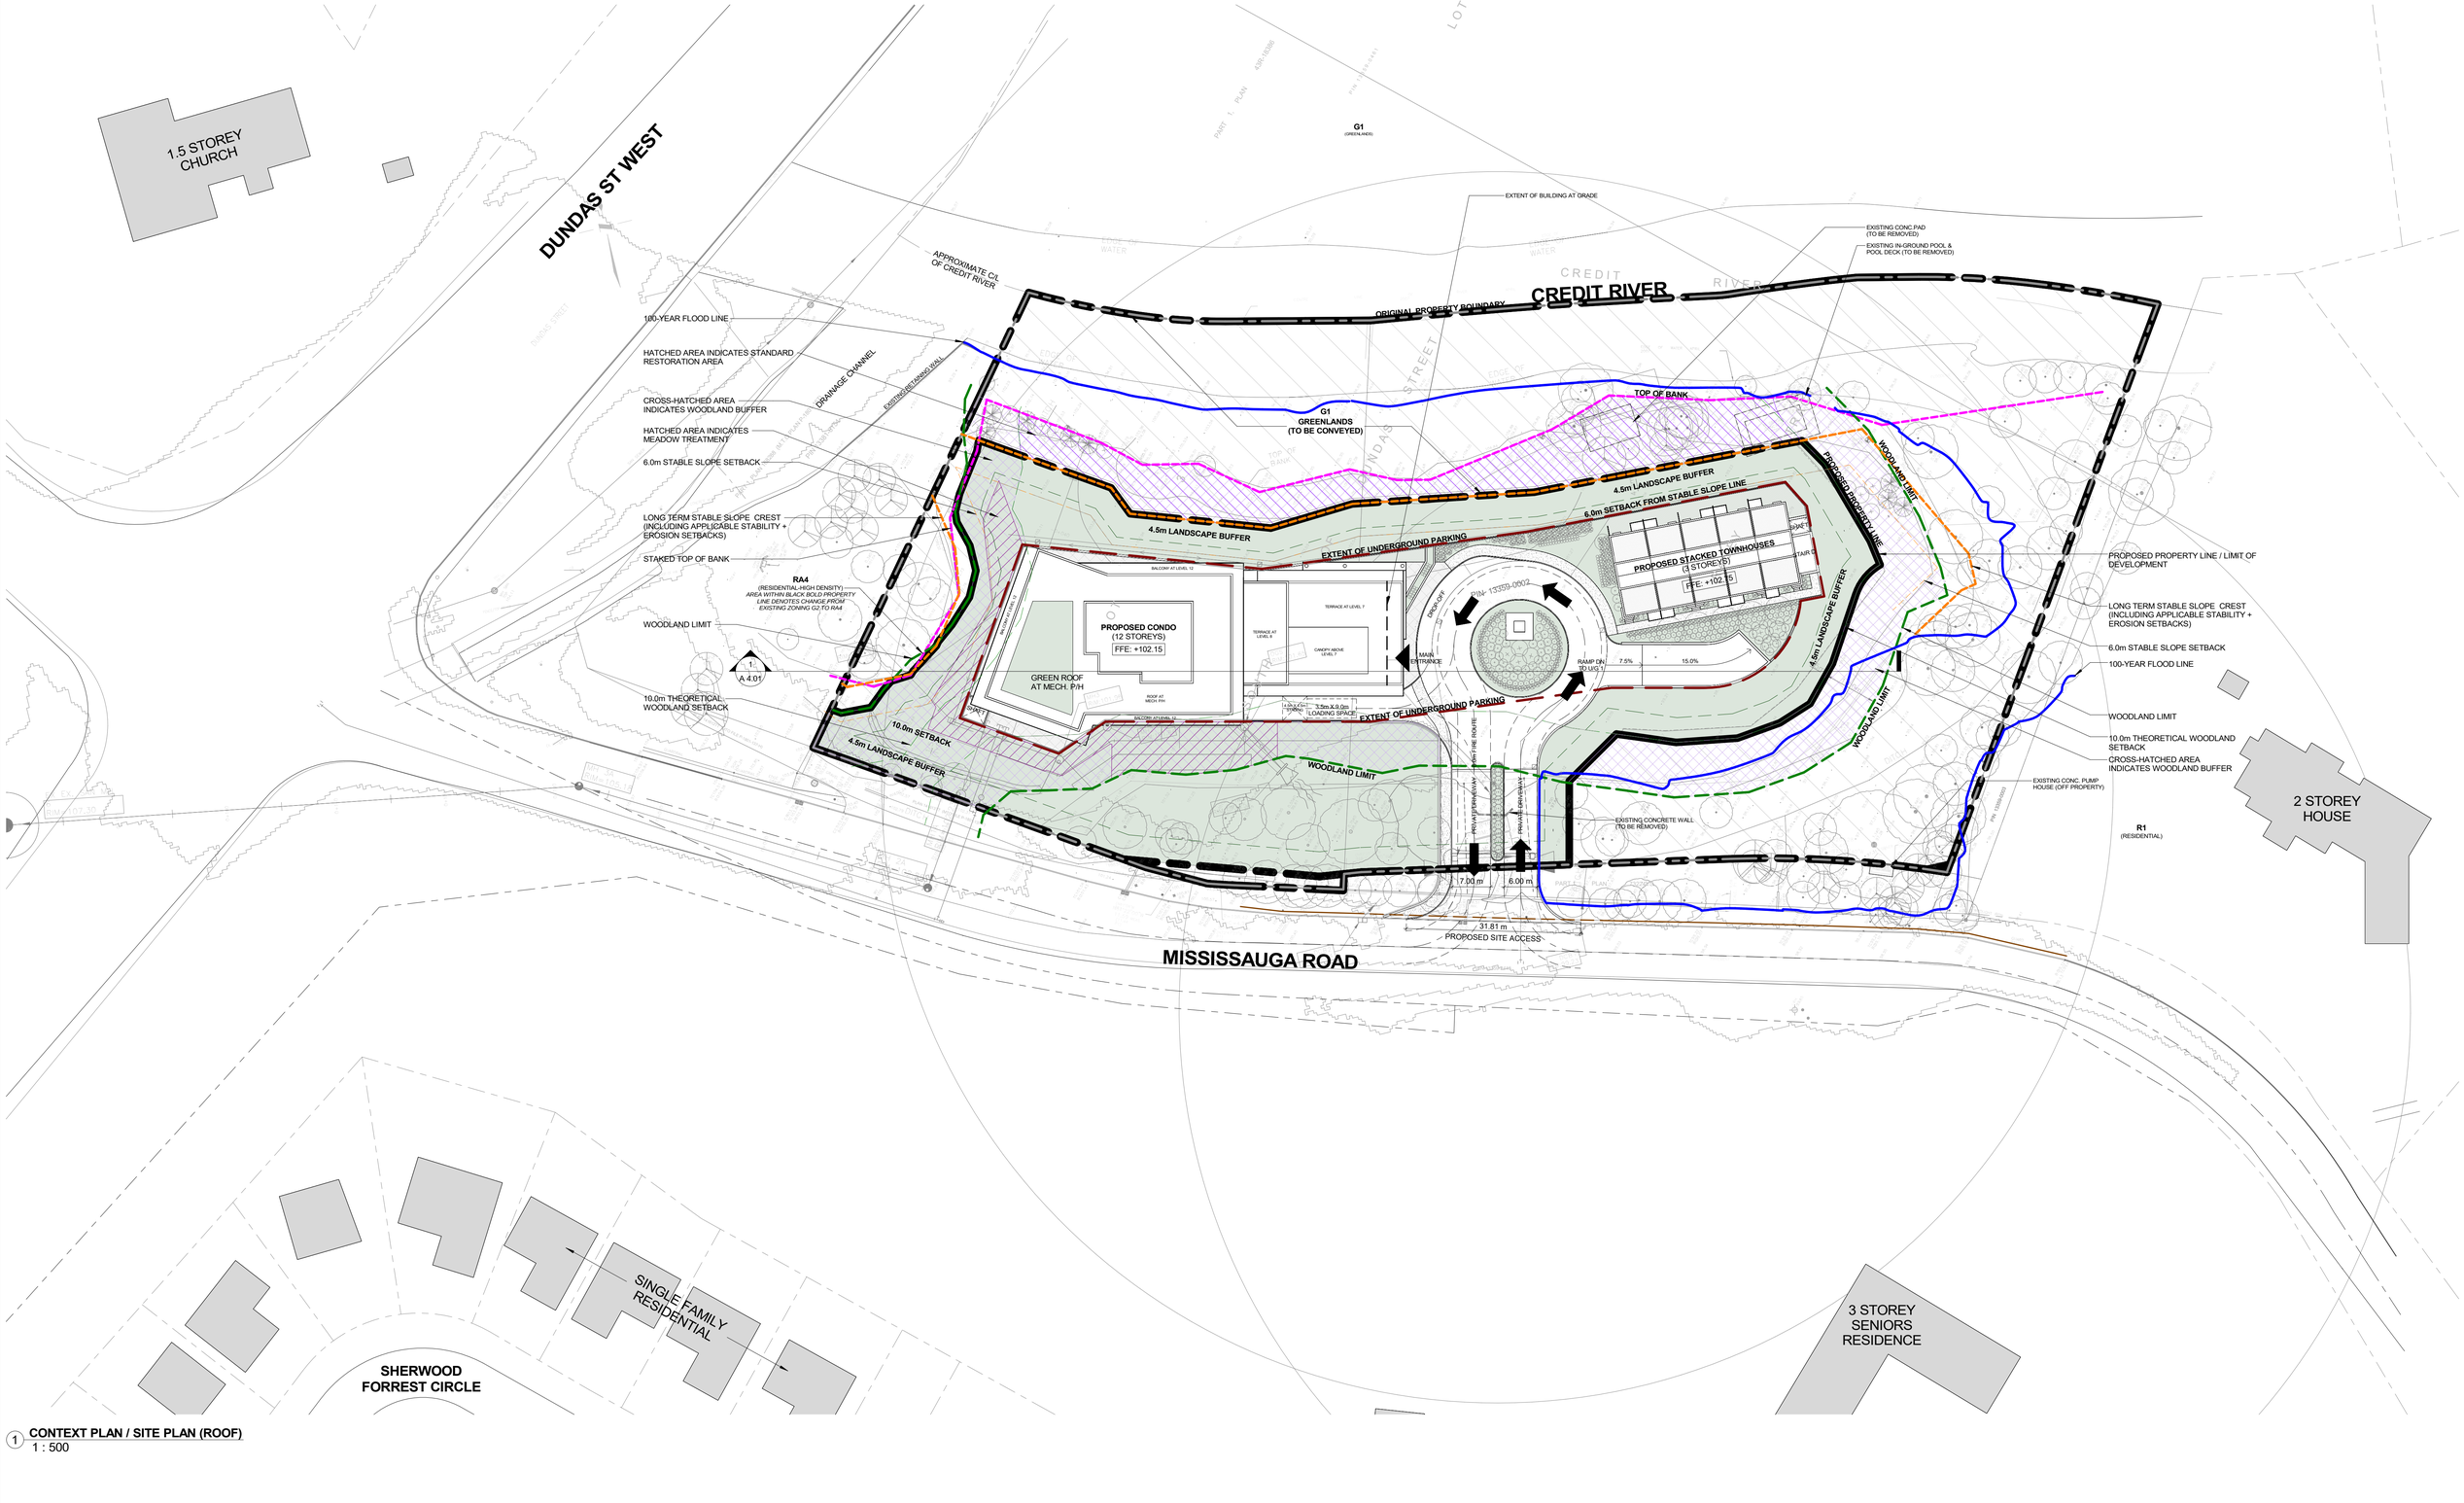

1 **CONTEXT PLAN / SITE PLAN (ROOF)**
1 : 500

CARICARI LEE ARCHITECTS
113 Miranda Avenue
Toronto, ON M6B 3W8
t/ 416 962 9670 f/ 416 962 9671
e/ info@caricarilee.com
www.caricarilee.com

PROJECT NAME
Mississauga Condo Development
2935 & 2955 Mississauga Road, Mississauga, Ontario

DRAWING TITLE
CONTEXT PLAN / SITE PLAN (ROOF)

No.	Date	Issued / Revision:	By:
1	2021-06-10	ISSUED FOR ZONING/OPA	MNG
2	2023-10-19	RE-ISSUED FOR ZONING/OPA #2	MNG
3	2025-10-23	RE-ISSUED FOR ZONING/OPA #3	MNG

CONTRACTOR TO VERIFY ALL DIMENSIONS ON THE SITE AND REPORT ANY DICREPANCIES TO THE ARCHITECT BEFORE PROCEEDING WITH THE WORK.

ALL DRAWINGS ARE THE PROPERTY OF THE ARCHITECT AND MUST BE RETURNED AT THE COMPLETION OF THE WORK.

THIS DRAWING IS NOT TO BE USED FOR CONSTRUCTION UNTIL COUNTERSIGNED.

SCALE	1 : 500
PROJECT NO.	20001
DATE	DEC 2025
DRAWN BY	MNG
CHECKED BY	CLA

NORTH:

DRAWING NO.
A 1.30

12/22/2025 10:15:53 AM