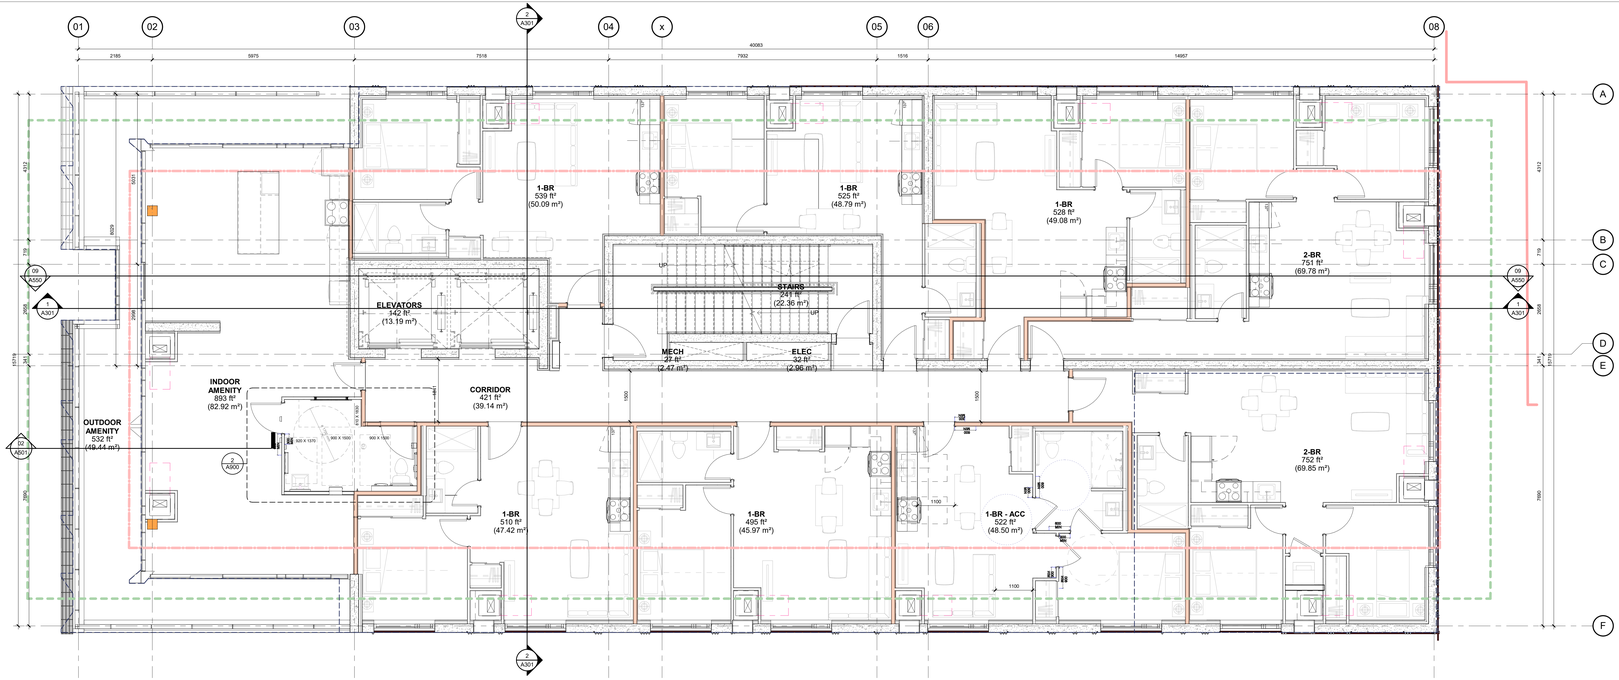

2 A102 LVL 10
1 : 50

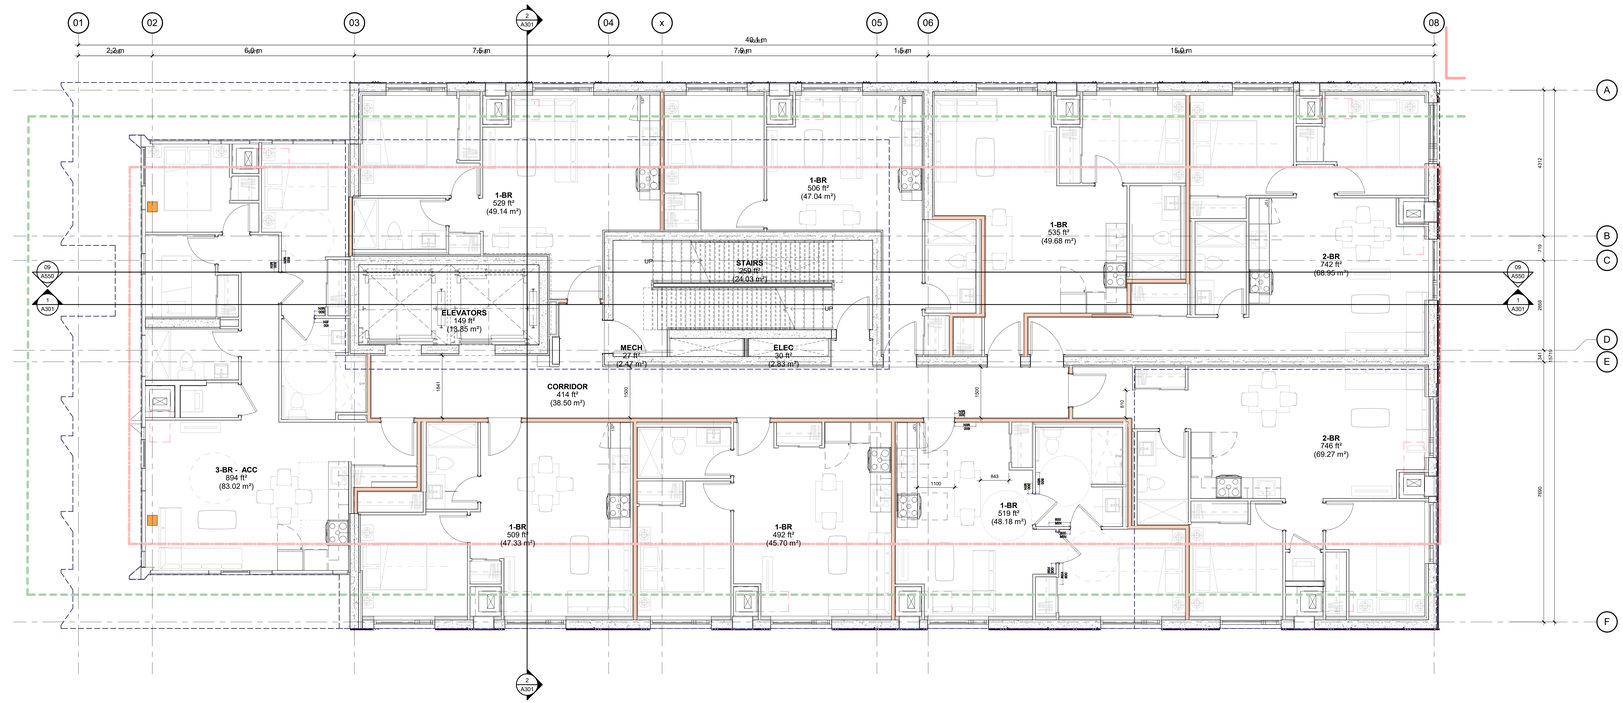

1 A102 LVL 11
1 : 50

KEYNOTES

FLOOR PLAN KEYNOTES	
NO.	Description
1	GAS METER
2	FLAME BI-BICYCLE PARKING

UNIT MIX - PER FLOOR			
NAME	AVERAGE AREA	COUNT	% BY COUNT
LVL 2			
1-BR	44 m² ... 49 m²	6	6%
2-BR	68 m² ... 70 m²	2	2%
2-BR - ACC	70 m²	1	1%
LVL 3			
1-BR	47 m² ... 49 m²	5	5%
1-BR - ACC	48 m²	1	1%
2-BR	68 m² ... 70 m²	3	3%
2-BR - ACC	70 m²	1	1%
LVL 4			
1-BR	47 m² ... 49 m²	5	5%
1-BR - ACC	48 m²	1	1%
2-BR	68 m² ... 70 m²	3	3%
2-BR - ACC	70 m²	1	1%
LVL 5			
1-BR	47 m² ... 48 m²	5	5%
1-BR - ACC	48 m²	1	1%
2-BR	67 m² ... 70 m²	3	3%
2-BR - ACC	70 m²	1	1%
LVL 6			
1-BR	47 m² ... 49 m²	5	5%
1-BR - ACC	48 m²	1	1%
2-BR	68 m² ... 70 m²	3	3%
2-BR - ACC	70 m²	1	1%
LVL 7			
1-BR	47 m² ... 49 m²	5	5%
1-BR - ACC	48 m²	1	1%
2-BR	68 m² ... 70 m²	3	3%
2-BR - ACC	70 m²	1	1%
LVL 8			
1-BR	47 m² ... 49 m²	5	5%
1-BR - ACC	48 m²	1	1%
2-BR	68 m² ... 70 m²	3	3%
2-BR - ACC	70 m²	1	1%
LVL 9			
1-BR	47 m² ... 49 m²	5	5%
1-BR - ACC	48 m²	1	1%
2-BR	68 m² ... 70 m²	3	3%
2-BR - ACC	70 m²	1	1%
LVL 10			
1-BR	46 m² ... 50 m²	5	5%
1-BR - ACC	48 m²	1	1%
2-BR	70 m² ... 70 m²	2	2%
LVL 11			
1-BR	46 m² ... 50 m²	6	6%
2-BR	69 m² ... 69 m²	2	2%
3-BR - ACC	83 m²	1	1%
		96	100%

UNIT MIX			
NAME	AVERAGE AREA	COUNT	% BY COUNT
1-BR	44 m² ... 50 m²	52	54%
1-BR - ACC	48 m²	8	8%
2-BR	67 m² ... 70 m²	27	28%
2-BR - ACC	70 m² ... 70 m²	8	8%
3-BR - ACC	83 m²	1	1%
		96	100%

Chamberlain Architects Constructors Managers

Chamberlain Architect Services Limited

4671 Palladium Way (Unit 1)
Burlington, Ontario. L7M 0W9
CANADA

Phone: 905.631.7777

www.chamberlainPD.com

NO.	ISSUED	DATE

DO NOT SCALE DRAWINGS. USE ONLY DRAWINGS MARKED "ISSUED FOR CONSTRUCTION". VERIFY CONFIGURATIONS AND DIMENSIONS ON SITE BEFORE PROCEEDING WITH WORK. REPORT ALL ERRORS OR OF ANY ERRORS, OMISSIONS OR DISCREPANCIES.

CHAMBERLAIN ARCHITECT SERVICES LIMITED AND CHAMBERLAIN CONSTRUCTION SERVICES LIMITED HAVE SIMILAR OWNERSHIP.

CHAMBERLAIN ARCHITECT SERVICES LIMITED AND CHAMBERLAIN CONSTRUCTION SERVICES LIMITED SIMILAR BUILDING WITHOUT PERMISSION MAY INFRINGE THE COPYRIGHT OWNER'S RIGHTS. INCORPORATION OF ITEMS INTO A BUILDING DOES NOT NECESSARILY AVOID COPYRIGHT INFRINGEMENT. INNOCENT INFRINGEMENT IS NOT A DEFENCE TO COPYRIGHT INFRINGEMENT. ©

CLIENT

Owner

SEAL

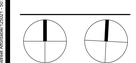

PROJECT

50 High Street Affordable

50 High Street E, Mississauga

SHEET NAME

OVERALL FLOOR PLANS III

START DATE	April 2025
DRAWN BY	MA
CHECKED BY	Checker
SCALE	1 : 50
PROJECT NO.	125025

DRAWING

A102

Autodesk Docs://Registered Affordable/125025 - 50 High Street Affordable - Building_25-26-1.rvt
2025-12-5 4:40:23 PM