


SECTION A-A 1/2"=1'

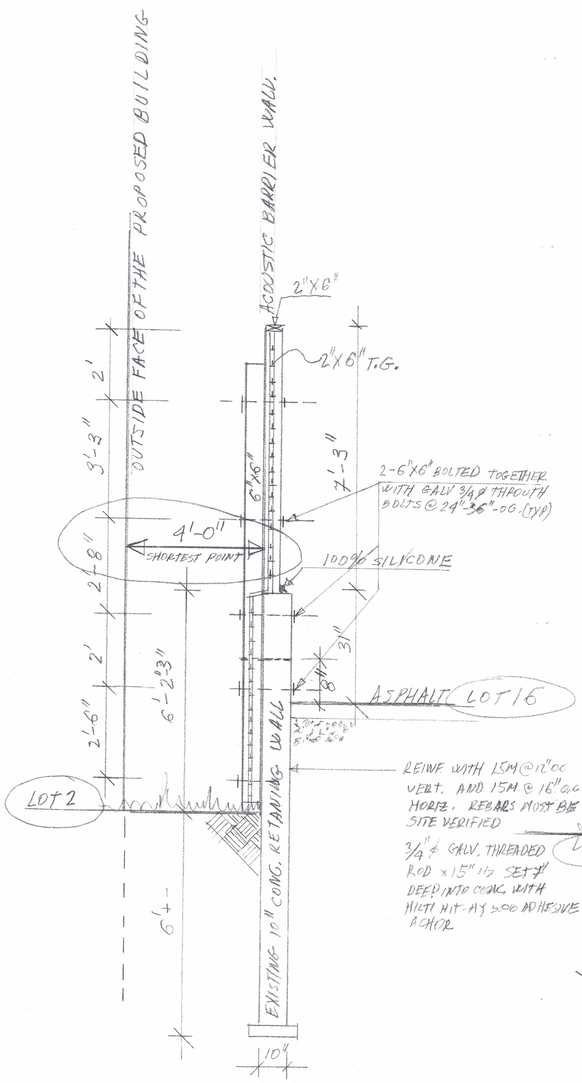


SECTION BB 1/2"=1'




CECTION C-C

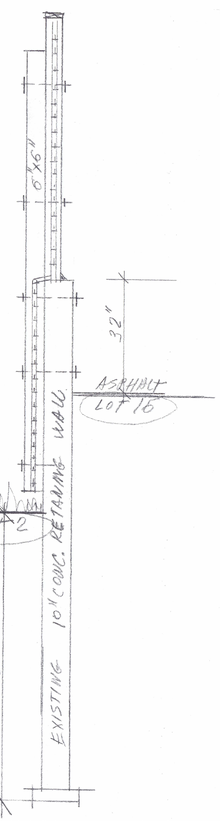


SOUTH ELEVATION

LICENSED PROFESSIONAL ENGINEER
M. Z. CHENG
100510409
2025-05-17
PROVINCE OF ONTARIO

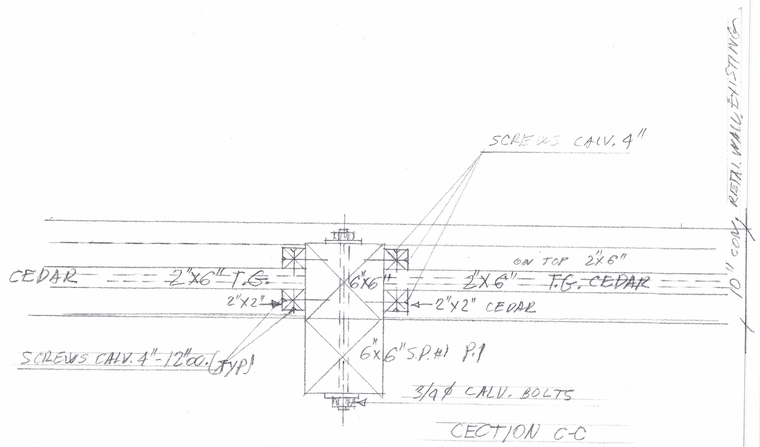ZC ENGINEERING INC.
JOB NO. 24-046
CERTIFIED FOR

STRUCTURAL INFORMATION ONY
ROOF TRUSSES CERTIFIED BY OTHERS

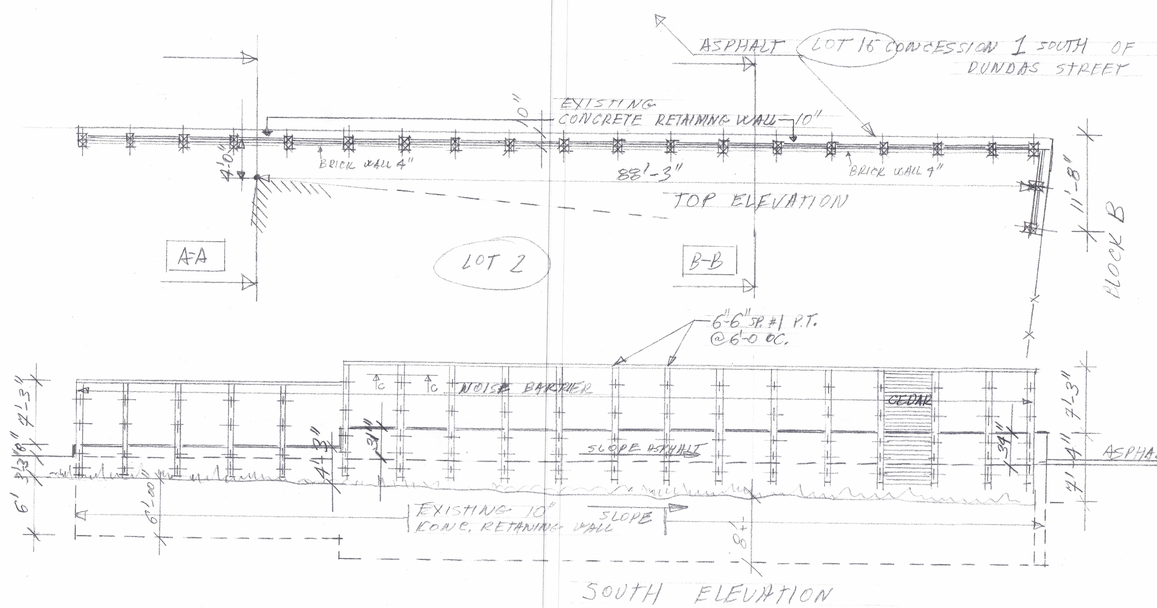GENERAL NOTES

| NO. | DATE | REVISION |
|---|---|---|
| | | |

SHEET TITLE
NOISE BARRIER ON EXISTING 10" CONC. RETAINING WALL

JOB TITLE
MARK CHODKIEWICZ
2469 MIMOSA ROW
LOT 2 PLAN 500
OZ/OPA 24-14WZ

CONTRACTOR MUST VERIFY ALL DIMENSIONS ON THE JOB AND REPORT ANY DISCREPANCY TO ARCHITECTS BEFORE PROCEEDING WITH THE WORK.

ALL DRAWINGS AND SPECIFICATIONS ARE THE PROPERTY OF THE ARCHITECT AND MUST BE RETURNED AT THE COMPLETION OF THE WORK.

THIS DRAWING IS NOT TO BE USED FOR CONSTRUCTION UNTIL COUNTERSIGNED.

| | |
|---|---|
| DATE: 14.3.2025 | |
| SCALE: 1/8"=1' | |
| DRAWN: V.F. | |
| PROJECT NO. | |