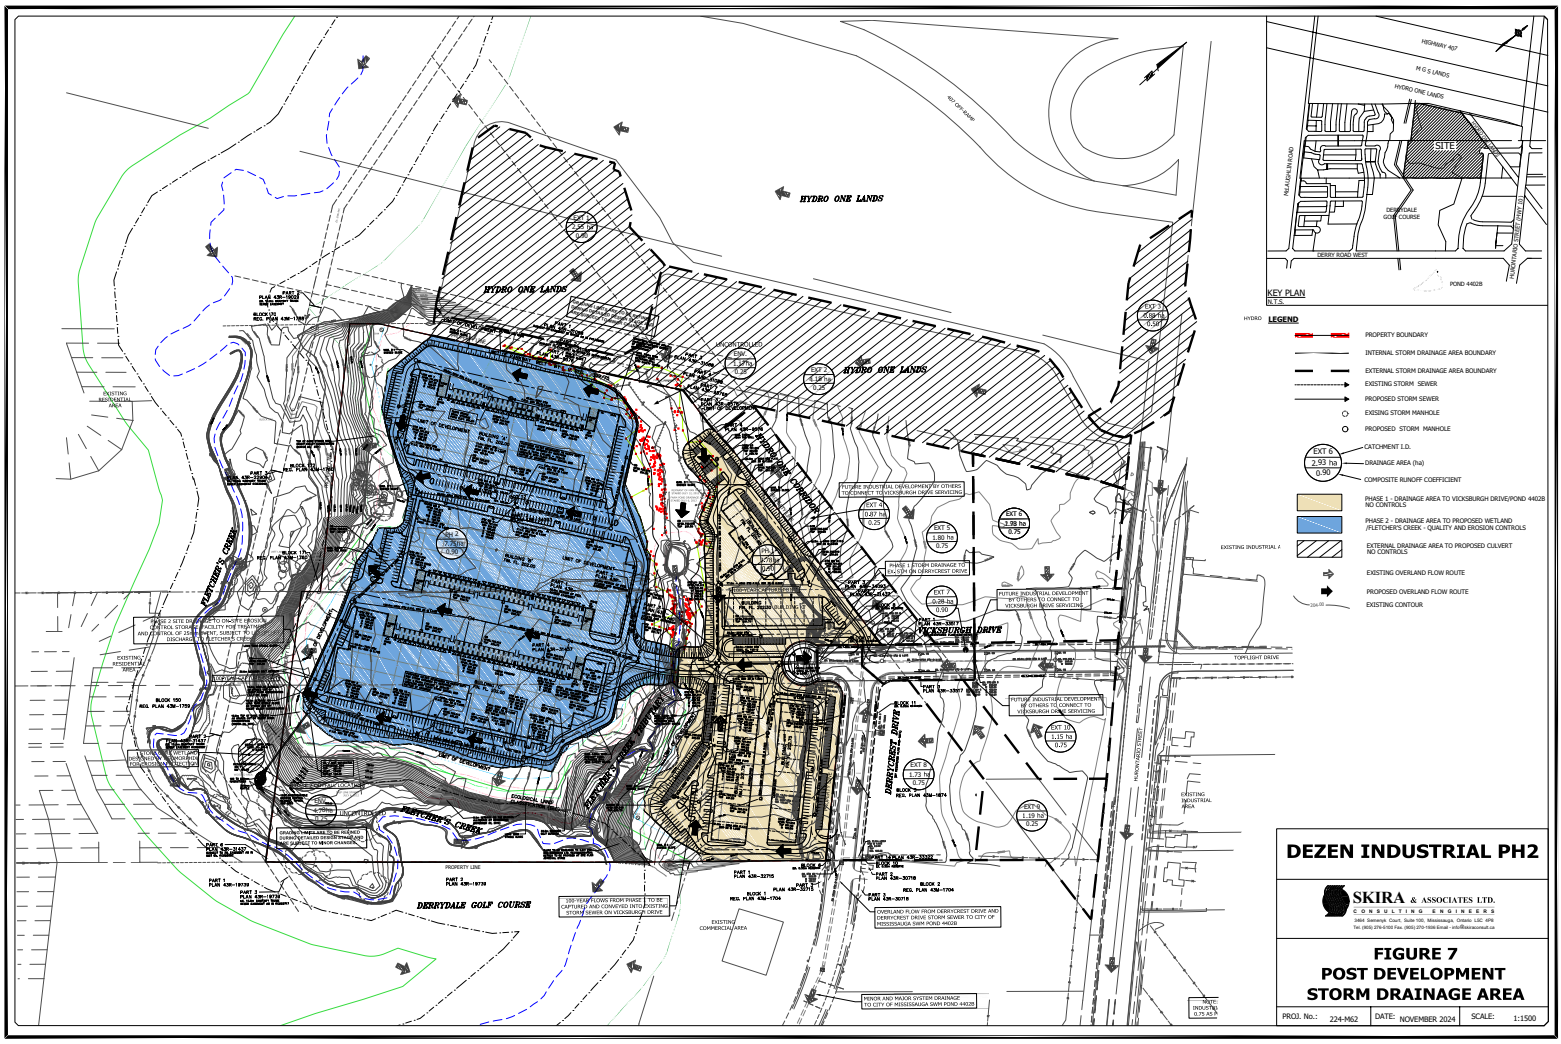

DEZEN INDUSTRIAL PH2

SKIRA & ASSOCIATES LTD.
CONSULTING ENGINEERS
3484 Semenyk Court, Suite 100, Mississauga, Ontario L5C 4P8
Tel. (905) 276-6100 Fax. (905) 270-1936 Email - info@skiraconsult.ca

FIGURE 7
POST DEVELOPMENT STORM DRAINAGE AREA

PROJ. No.:	224-M62	DATE:	NOVEMBER 2024	SCALE:	1:1500